


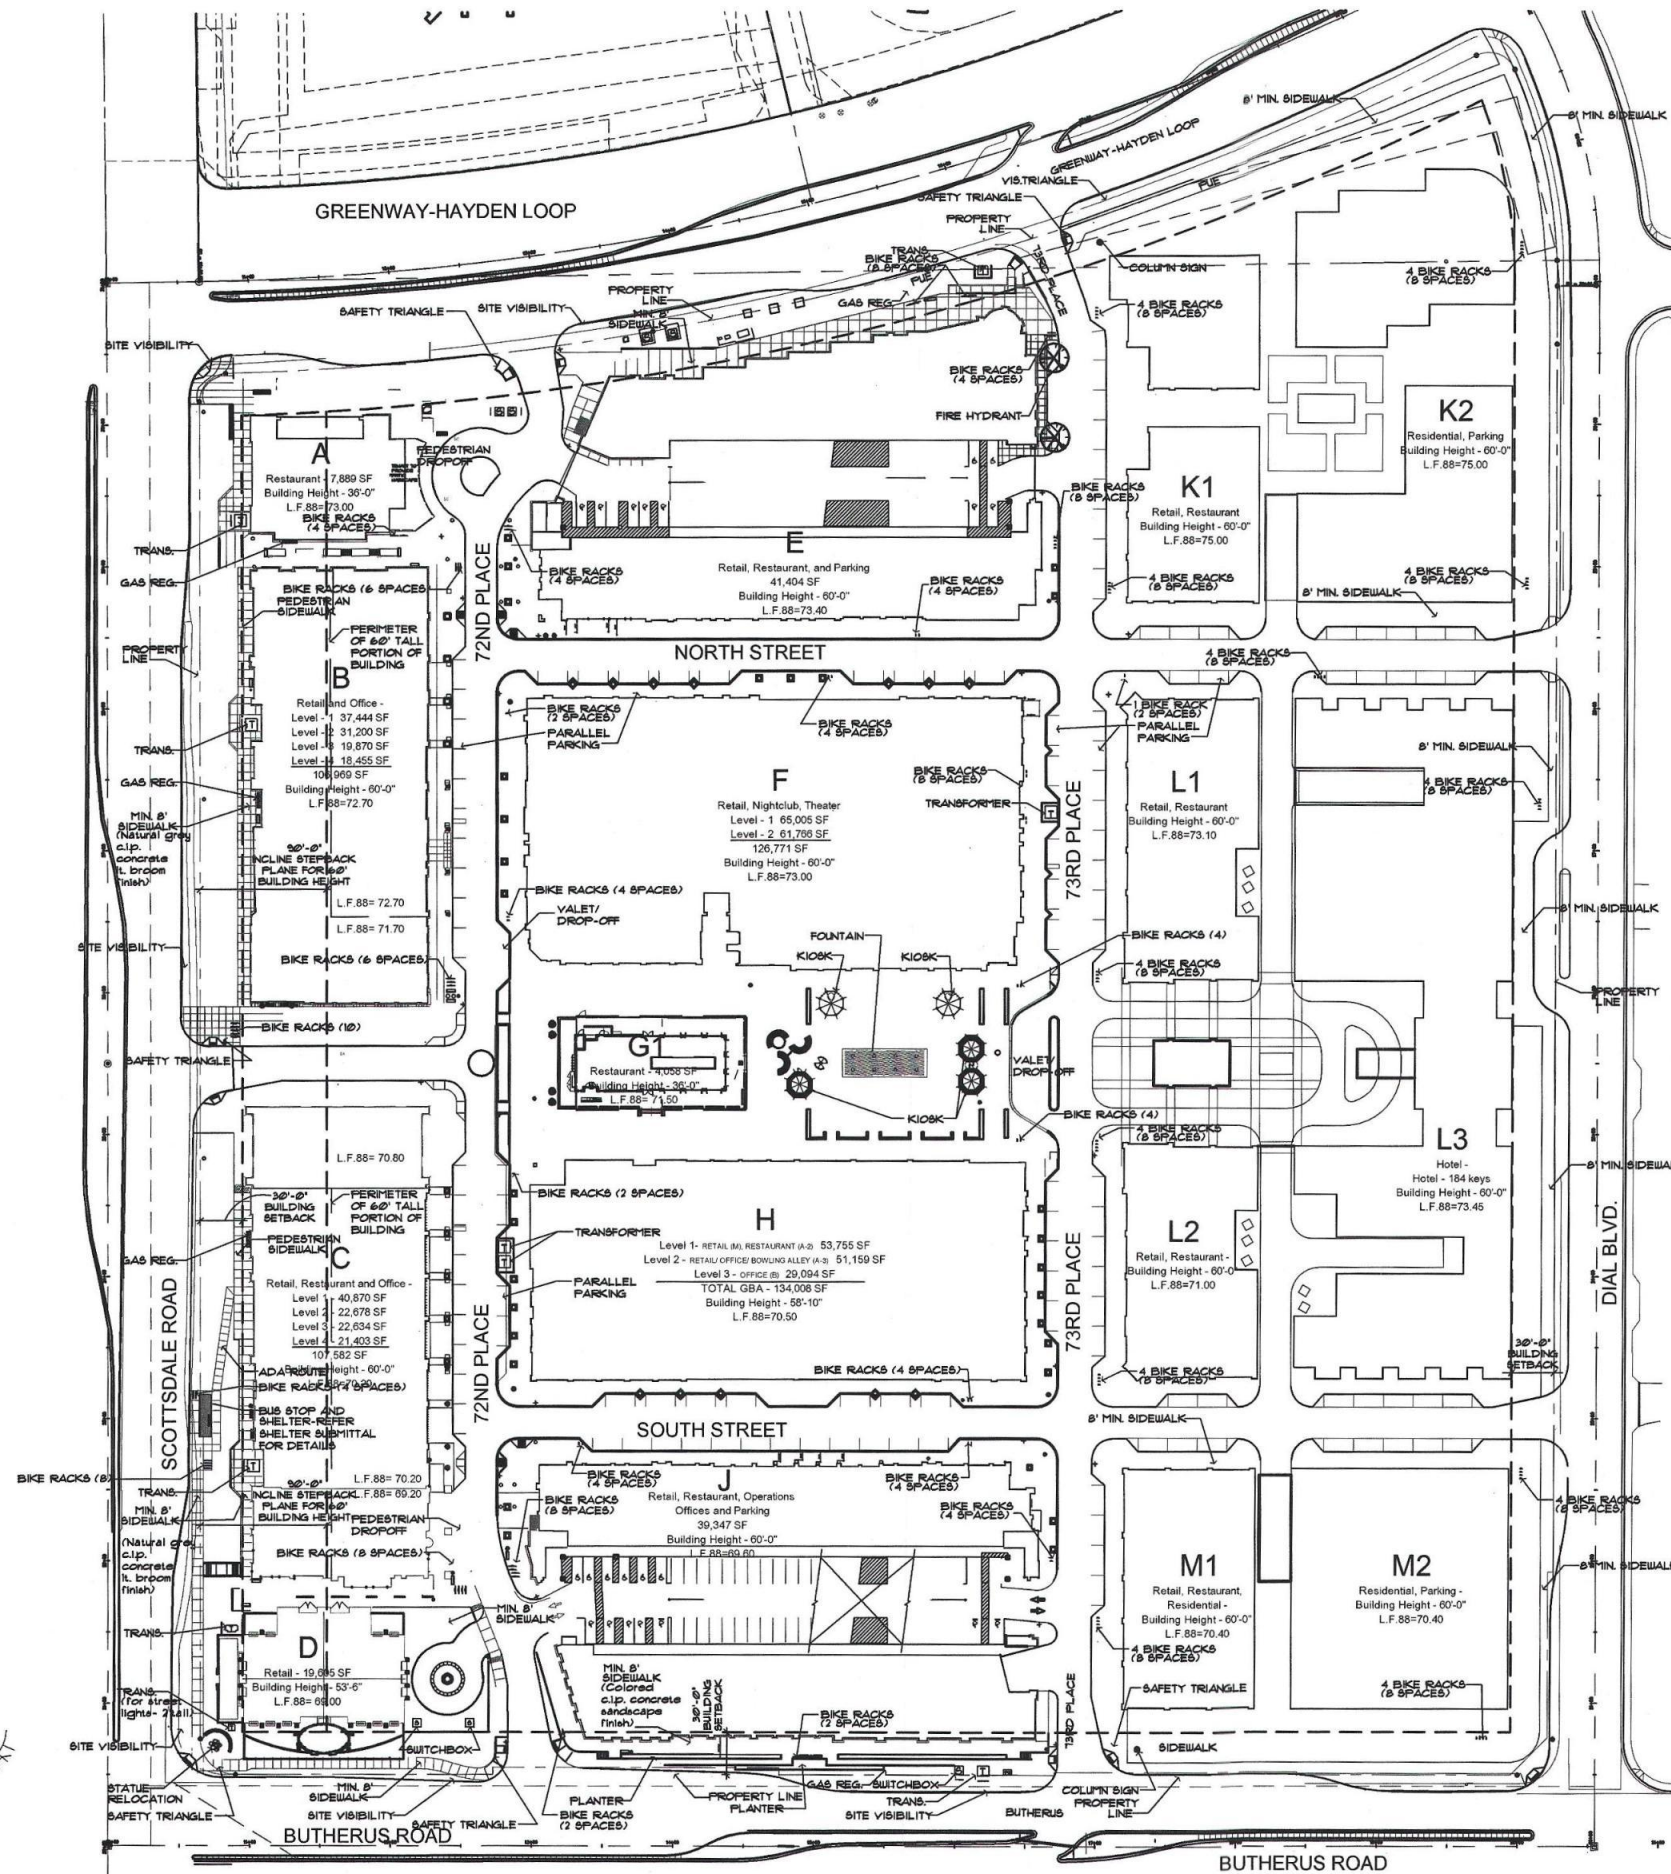

SITE DATA

Zoning	PRC
Gross Site Area	1,246,149.70 SF 28.61 Acres
Net Site Area	1,024,555.00 SF 23.52 Acres
Open Space Required = 20% max. of Net Site Area (1,024,555 x .20)	204,911 SF
Open Space Provided	226,636 SF
Frontage Open Space Required = 25% of Req'd Open Space (204,911 x .25)	51,228 SF
Frontage Open Space Provided	62,250 SF
Parking Lot Landscape Req'd (15% x 3268)	490 SF
Parking Lot Landscape Provided	873 SF
Building Height Allowed	60' max
Building Setback	30' at all streets
FAR Allowed (w/o residential)	0.8 (819,644 SF)
FAR Proposed	0.8 (819,644 SF)
Office Allowed (40% of Commercial)	(819,644 x .40) 327,858 SF
Office Provided	178,238 SF
Residential Allowed (50% of Commercial)	(819,644 x .50) 409,822 SF
Residential Proposed	238 Units / 409,822 SF

TABULATIONS

BUILDING A LEVEL 1 (RESTAURANT) LEVEL 2 (OFFICE) TOTAL	7,880 SF 1,896 SF 9,776 SF
BUILDING B LEVEL 1 (RETAIL) LEVEL 2 (RETAIL) LEVEL 3 (OFFICE) LEVEL 4 (OFFICE) TOTAL	34,169 SF 8,776 SF 10,566 SF 2,858 SF 56,369 SF
BUILDING C LEVEL 1 (RETAIL) LEVEL 2 (RETAIL) LEVEL 3 (OFFICE) LEVEL 4 (OFFICE) TOTAL	30,881 SF 7,721 SF 10,837 SF 18,006 SF 67,445 SF
BUILDING D LEVEL 1 (RETAIL) LEVEL 2 (RETAIL) LEVEL 3 (RETAIL) TOTAL	9,550 SF 9,550 SF 3,412 SF 22,512 SF
BUILDING E LEVEL 1 (RETAIL) LEVEL 2 (RESTAURANT) LEVEL 3 (OFFICE) TOTAL	15,285 SF 24,263 SF 2,055 SF 41,603 SF
BUILDING F LEVEL 1 (RETAIL) LEVEL 2 (RETAIL) LEVEL 3 (RETAIL) TOTAL	57,658 SF 5,602 SF 37,155 SF 100,415 SF
BUILDING G1, G2, G3 G1 (RESTAURANT) G2 (OFFICE) G3 (OFFICE) TOTAL	4,058 SF 102 SF 1,220 SF 5,380 SF
BUILDING H LEVEL 1 (RETAIL) LEVEL 2 (RETAIL) LEVEL 3 (RETAIL) TOTAL	36,456 SF 10,175 SF 6,207 SF 52,838 SF
BUILDING I LEVEL 1 (RETAIL) LEVEL 2 (OFFICE) LEVEL 3 (OFFICE) TOTAL	3,135 SF 3,135 SF 23,600 SF 30,870 SF
BUILDING J LEVEL 1 (RETAIL) LEVEL 2 (RESTAURANT) LEVEL 3 (OFFICE) TOTAL	18,166 SF 15,863 SF 5,318 SF 39,347 SF
BUILDING K1, K2 LEVEL 1 (RETAIL) LEVEL 2 (RESTAURANT) LEVEL 3 (OFFICE) TOTAL	10,787 SF 11,028 SF 268,203 SF 280,018 SF
BUILDING L1, L2, L3 LEVEL 1 (RETAIL) LEVEL 2 (HOTEL) LEVEL 3 (HOTEL) TOTAL	16,575 SF 170,418 SF 170,418 SF 357,411 SF
BUILDING M1, M2 LEVEL 1 (RETAIL) LEVEL 2 (RESTAURANT) LEVEL 3 (OFFICE) TOTAL	22,767 SF 141,619 SF 141,619 SF 306,005 SF
GRAND TOTAL	1,229,466 SF

PARKING ANALYSIS SUMMARY

- RESIDENTIAL PARKING REQUIREMENT = 282 DU @ 2 SPACES/DU = 564 SPACES
 - HOTEL PARKING REQUIREMENT = 184 ROOMS @ 1 SPACE/ROOM = 184 SPACES
 - TOTAL RESIDENTIAL/HOTEL PARKING REQUIREMENT = 748 SPACES
 - TOTAL RESIDENTIAL/HOTEL PARKING PROVIDED (IN K, L, M GARAGES) = 748 SPACES
 - MIXED USE COMMERCIAL CENTER (MUCC) PARKING REQUIREMENT = 637,785 SF @ 1 SPACE/300 SF = 2,126 SPACES
 - SUITE J1-100 (PRIMEBAR) PARKING REQUIREMENT = 113 SPACES (SEE SUITE J-1-100 NOTE, BELOW)
 - TOTAL MUCC/PRIMEBAR PARKING REQUIREMENT = 2,239 SPACES
 - TOTAL MUCC/PRIMEBAR PARKING PROVIDED (ON-STREET AND IN E, J GARAGES) = 2,452 SPACES
 - TOTAL PARKING REQUIRED = 2,987 SPACES
 - TOTAL PARKING PROVIDED = 3,200 SPACES
 - ACCESSIBLE RESIDENTIAL/HOTEL PARKING REQUIRED = 2% OF TOTAL PROVIDED = .02 X 748 SPACES = 15 SPACES
 - ACCESSIBLE RESIDENTIAL/HOTEL PARKING PROVIDED (IN K, L, M GARAGES) = 15 SPACES
 - ACCESSIBLE MUCC/PRIMEBAR PARKING REQUIRED = 2% OF TOTAL PROVIDED = .02 X 2,452 SPACES = 49 SPACES
 - ACCESSIBLE MUCC/PRIMEBAR PARKING PROVIDED (ON-STREET AND IN E, J GARAGES) = 49 SPACES
- SUITE J-1-100 Note: Parking required for Suite J-1 (Primebar) determined through City Council approval of 15-UP-2008 #2 AND 16-UP-2008 #2

BICYCLE PARKING REQUIREMENTS

- BICYCLE PARKING REQUIRED FOR PHASES 1 AND 2 (BUILDINGS A THROUGH J) = 146 SPACES
- BICYCLE PARKING PROVIDED FOR PHASES 1 AND 2 (BUILDINGS A THROUGH J) = 146 SPACES
- BICYCLE PARKING REQUIRED FOR PHASE 3 (BUILDINGS K, L, M) = 101 SPACES
- BICYCLE PARKING PROVIDED FOR PHASE 3 (BUILDINGS K, L, M) = 102 SPACES
- BICYCLE PARKING SPACES TO BE LOCATED IN ACCORDANCE WITH CURRENT MASTER BICYCLE PARKING PLAN, OR AS OTHERWISE APPROVED BY THE ZONING ADMINISTRATOR.

01

MASTER SITE PLAN

SCALE: 1"=60'

REF:



NORTH

NelsenPartners

NelsenPartners, Inc.
Architecture Planning Interiors

Austin - Scottsdale

15210 N. Scottsdale Road, Suite 300
Scottsdale, Arizona 85254
tel 480.949.6800
fax 480.949.6801

www.nelsenpartners.com



Expires 12-31-2012

Restoration Hardware

15015 N Scottsdale Rd.
Scottsdale, Arizona 85260

Date
12.23.2011

84-DR-201

Drawings and written material appearing herein constitute original and unpublished work of the architect and may not be duplicated, used, or disclosed without written consent of the architect.

© 2008 NELSEN PARTNERS, INC.

Project No.

31185

Sheet

A101.1

MASTER SITE PLAN



PROJECT NAME: RESTORATION HARDWARE
 PROJECT ADDRESS: 15015 N. SCOTTSDALE RD. SCOTTSDALE, AZ 85254
 ZONING: TRC
 ACCESSORS PARCEL: 20-56-0044

NelsenPartners
 Nelsen Partners, Inc.
 Architecture Planning Interiors
 Austin • Scottsdale
 15210 N. Scottsdale Road, Suite 300
 Scottsdale, Arizona 85254
 tel 480.949.6800
 fax 480.949.6801
 www.nelsenpartners.com



Restoration Hardware
 15015 N Scottsdale Rd.
 Scottsdale, Arizona 85260

84-DR-2011
 STIPULATION SET
 RETAIN FOR RECORDS
 APPROVED
 2/10/12
 DATE INITIALS
 SITE WALLS NOT
 INCLUDED.

Date
 12.23.2011

1 AERIAL SITE PLAN
 SCALE: 1"=60'

REF:



84-DR-2011
 2/07/12

Drawings and written material appearing
 herein constitute original and unpublished
 work of the architect and may not be
 duplicated, used, or disclosed without written
 consent of the architect.

© 2008 NELSEN PARTNERS, INC.

Project No.
 31185

A111
 AERIAL SITE PLAN

Date 12.23.2011

Drawings and written material appearing herein constitute original and unpublished work of the architect and may not be duplicated, used, or disclosed without written consent of the architect.

© 2008 NELSEN PARTNERS, INC.


Project No.
31185

A110

SITE PLAN



REF:

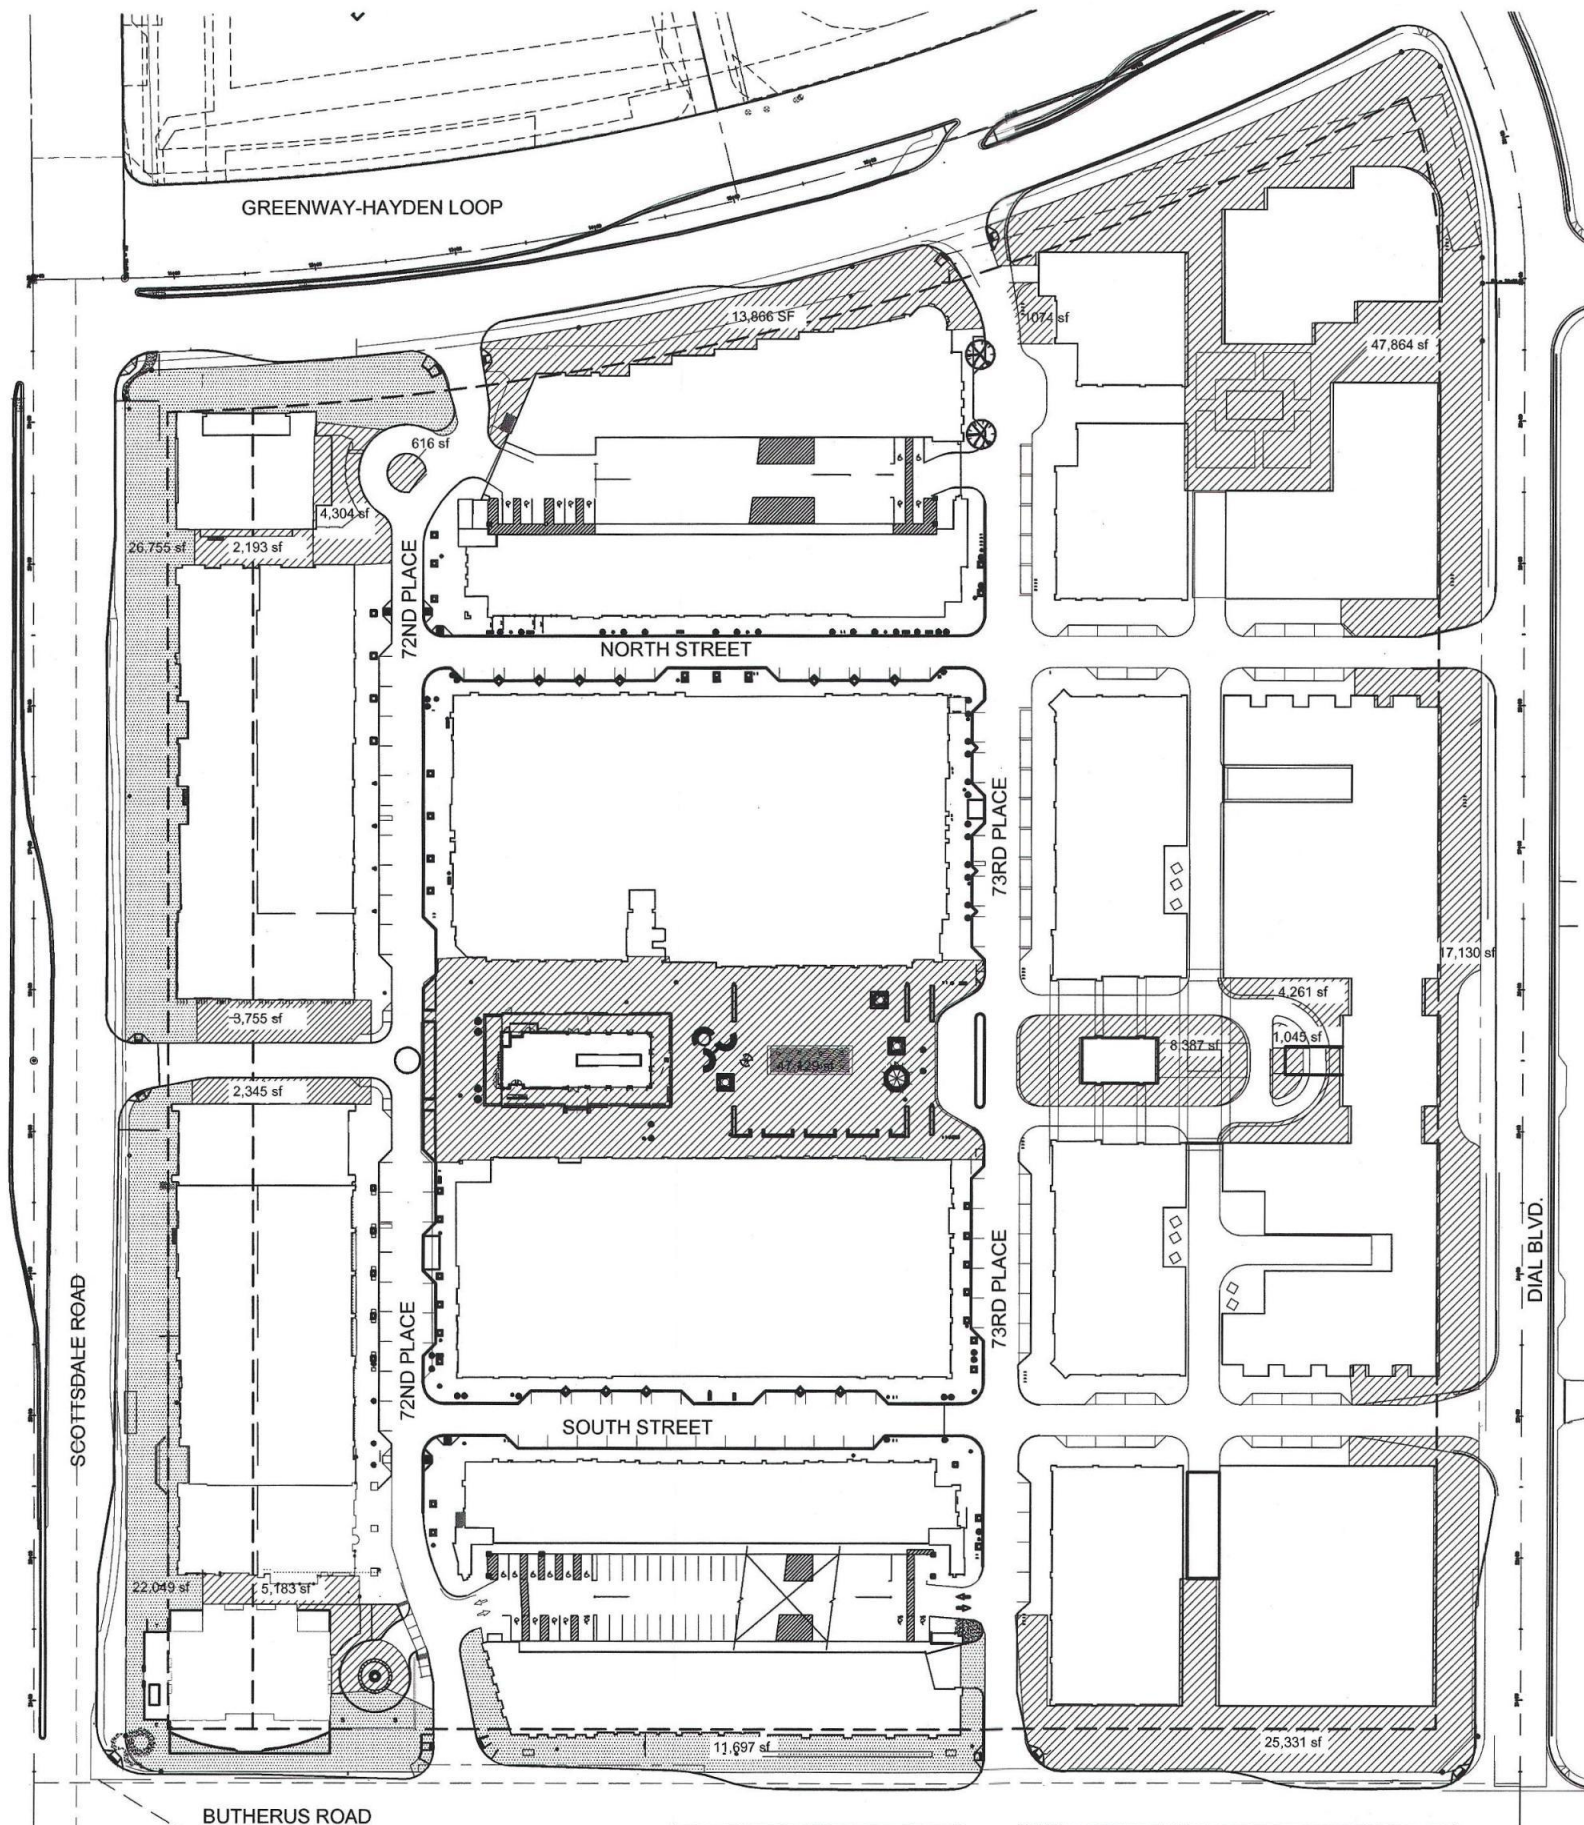

FRONT OPEN SPACE: 60,501 SF

OPEN SPACE OTHER THAN FRONT OPEN SPACE: 177,968 SF

01 SITE PLAN WORKSHEET

Scale: 1" = 60'-0"

REF:



NelsenPartners

Nelsen Partners, Inc.
Architecture Planning Interiors

Austin • Scottsdale

15210 N. Scottsdale Road, Suite 300
Scottsdale, Arizona 85254
tel 480.949.6800
fax 480.949.6801

www.nelsenpartners.com



Restoration Hardware

15015 N Scottsdale Rd.
Scottsdale, Arizona 85260

Date
12.23.2011

REVISIONS:

12-03-07

1-20-12

Drawings and written material appearing
herein constitute original and unpublished
work of the architect and may not be
duplicated, used, or disclosed without written
consent of the architect.

© 2008 NELSEN PARTNERS, INC.

Project No.
31185
Sheet

A101.3
SITE PLAN WORK SHEET

84 DR 2011

SCOTTSDALE QUARTER
 15101 N. SCOTTSDALE RD.
 SCOTTSDALE, ARIZONA

Date
 07-12-07


Drawings and written material
 appearing herein constitute
 original and unpublished work
 of the architect and may not
 be duplicated, used, or
 disclosed without written
 consent of the architect.
 ©COPYRIGHT

Project No.
 36415


Sheet

EXH - 2

EXIST. BLDG SETBACK PLAN

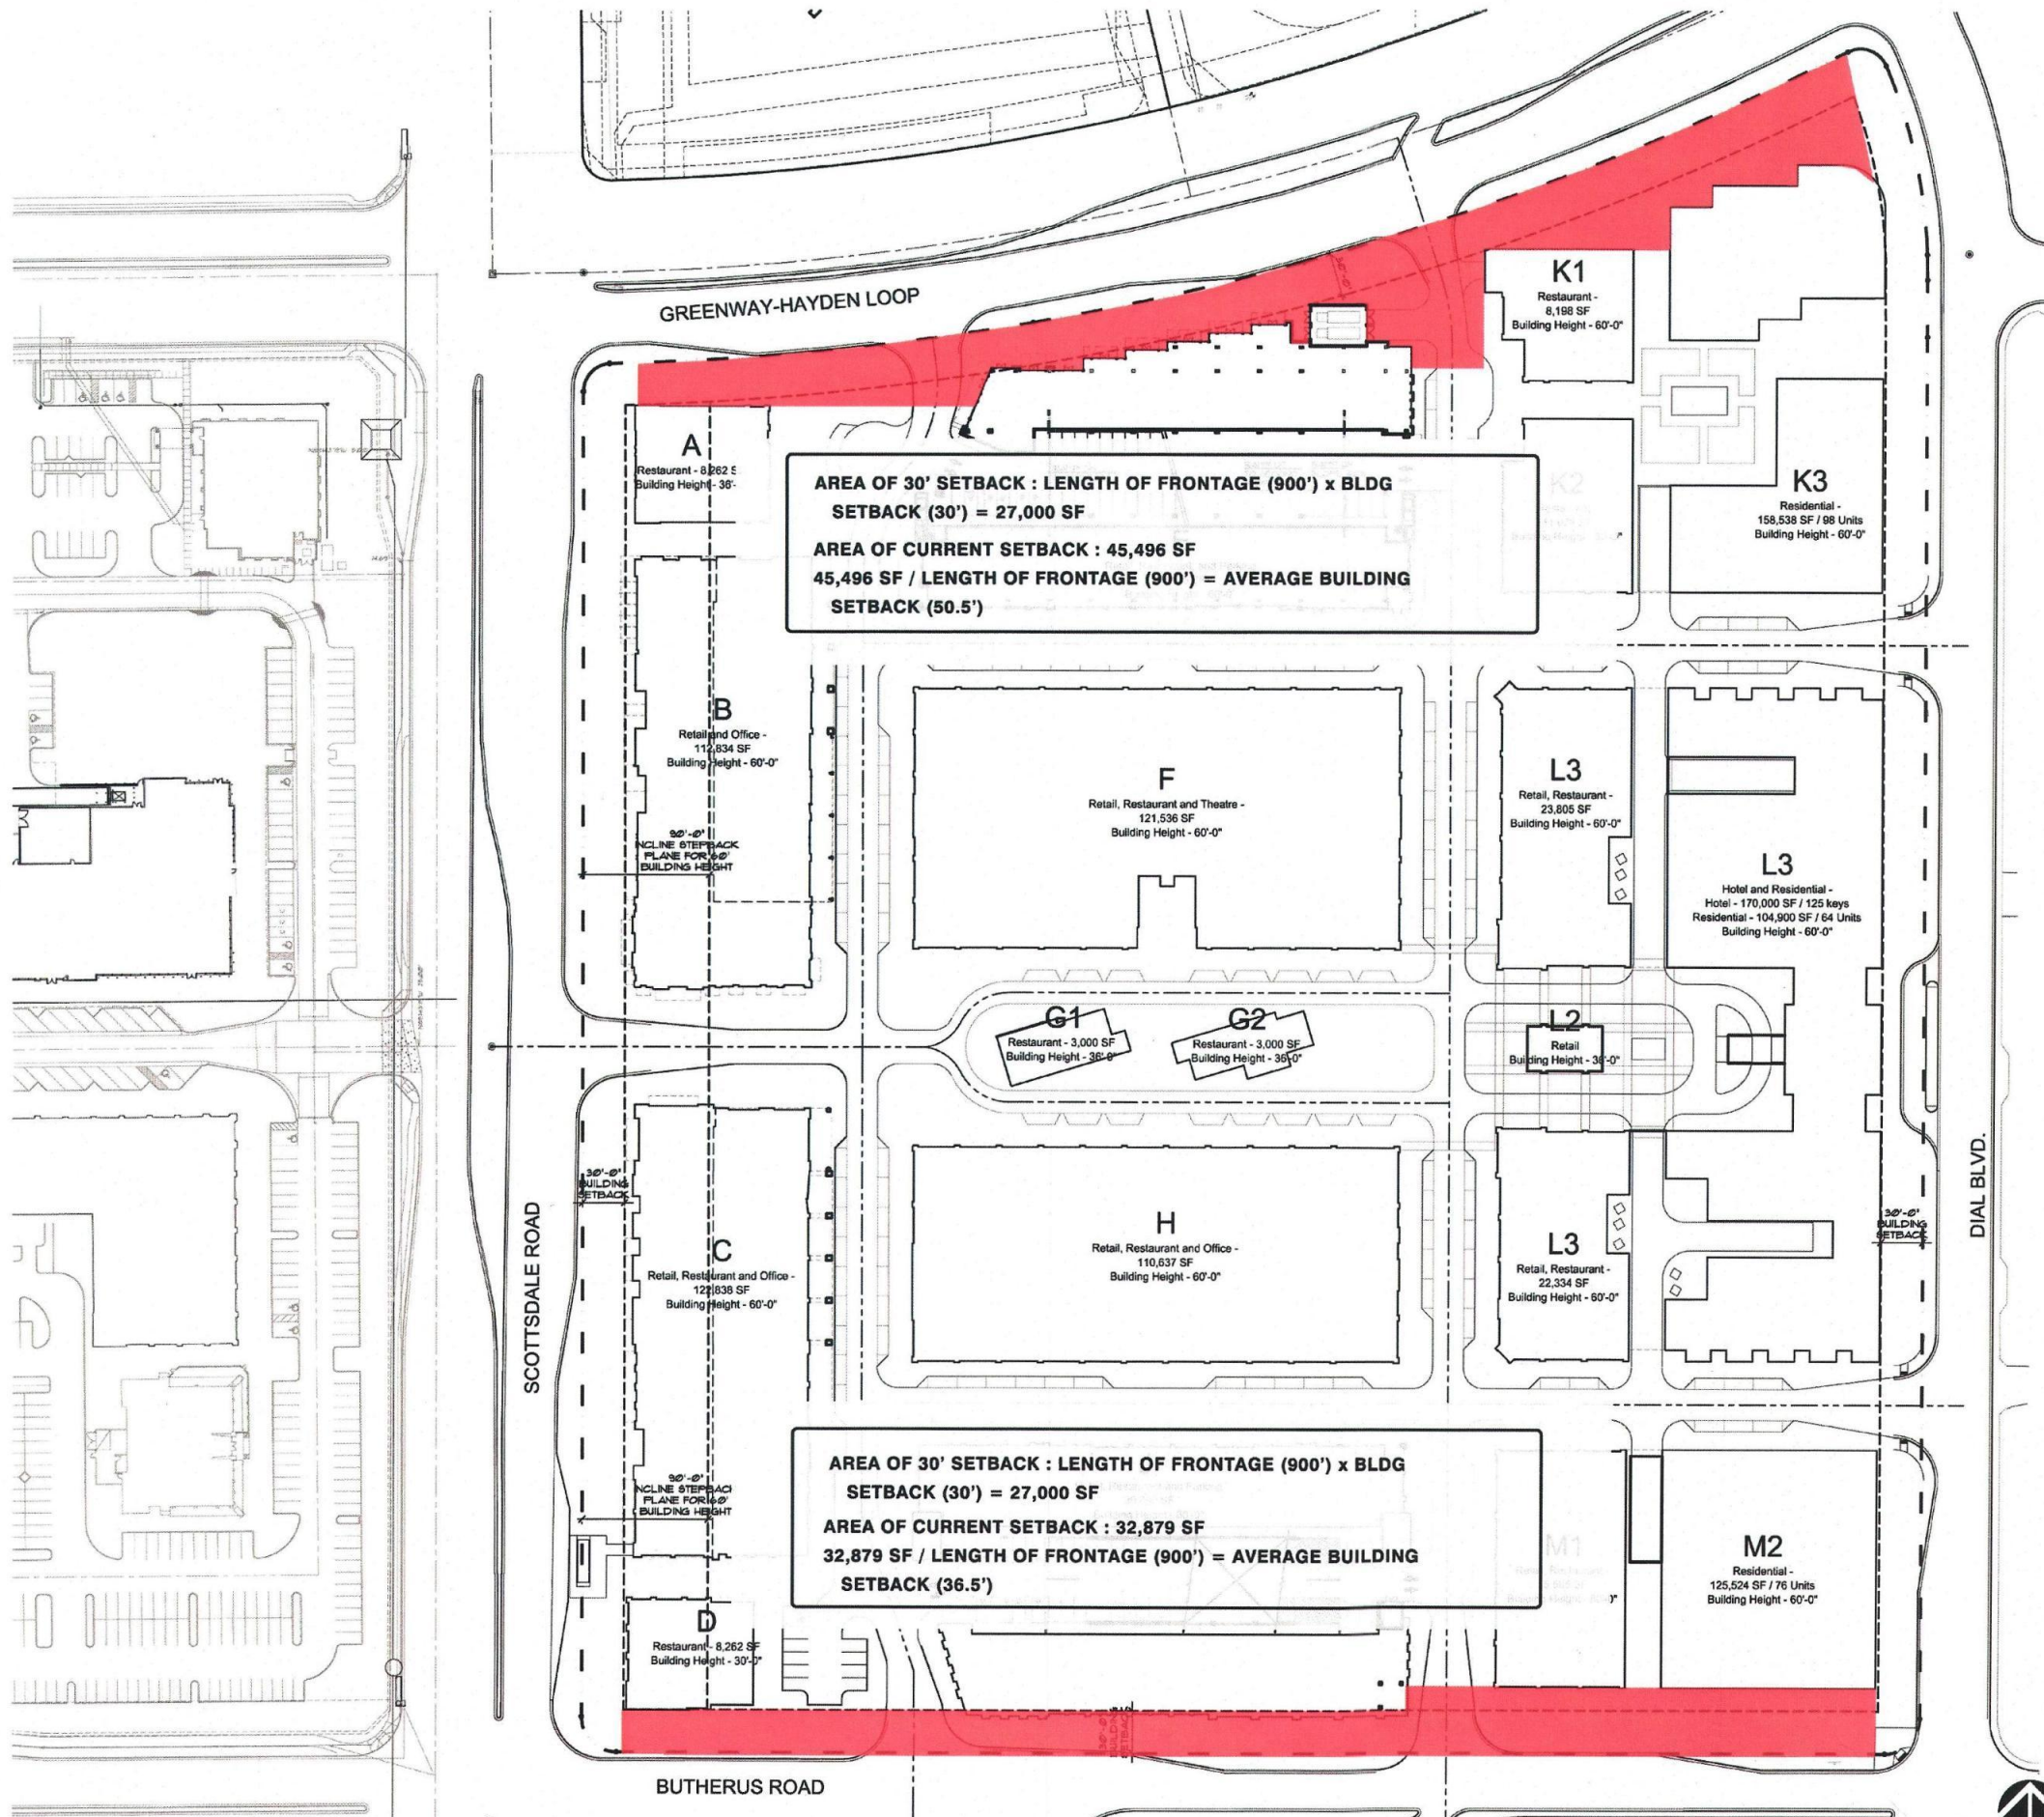

84DR2011

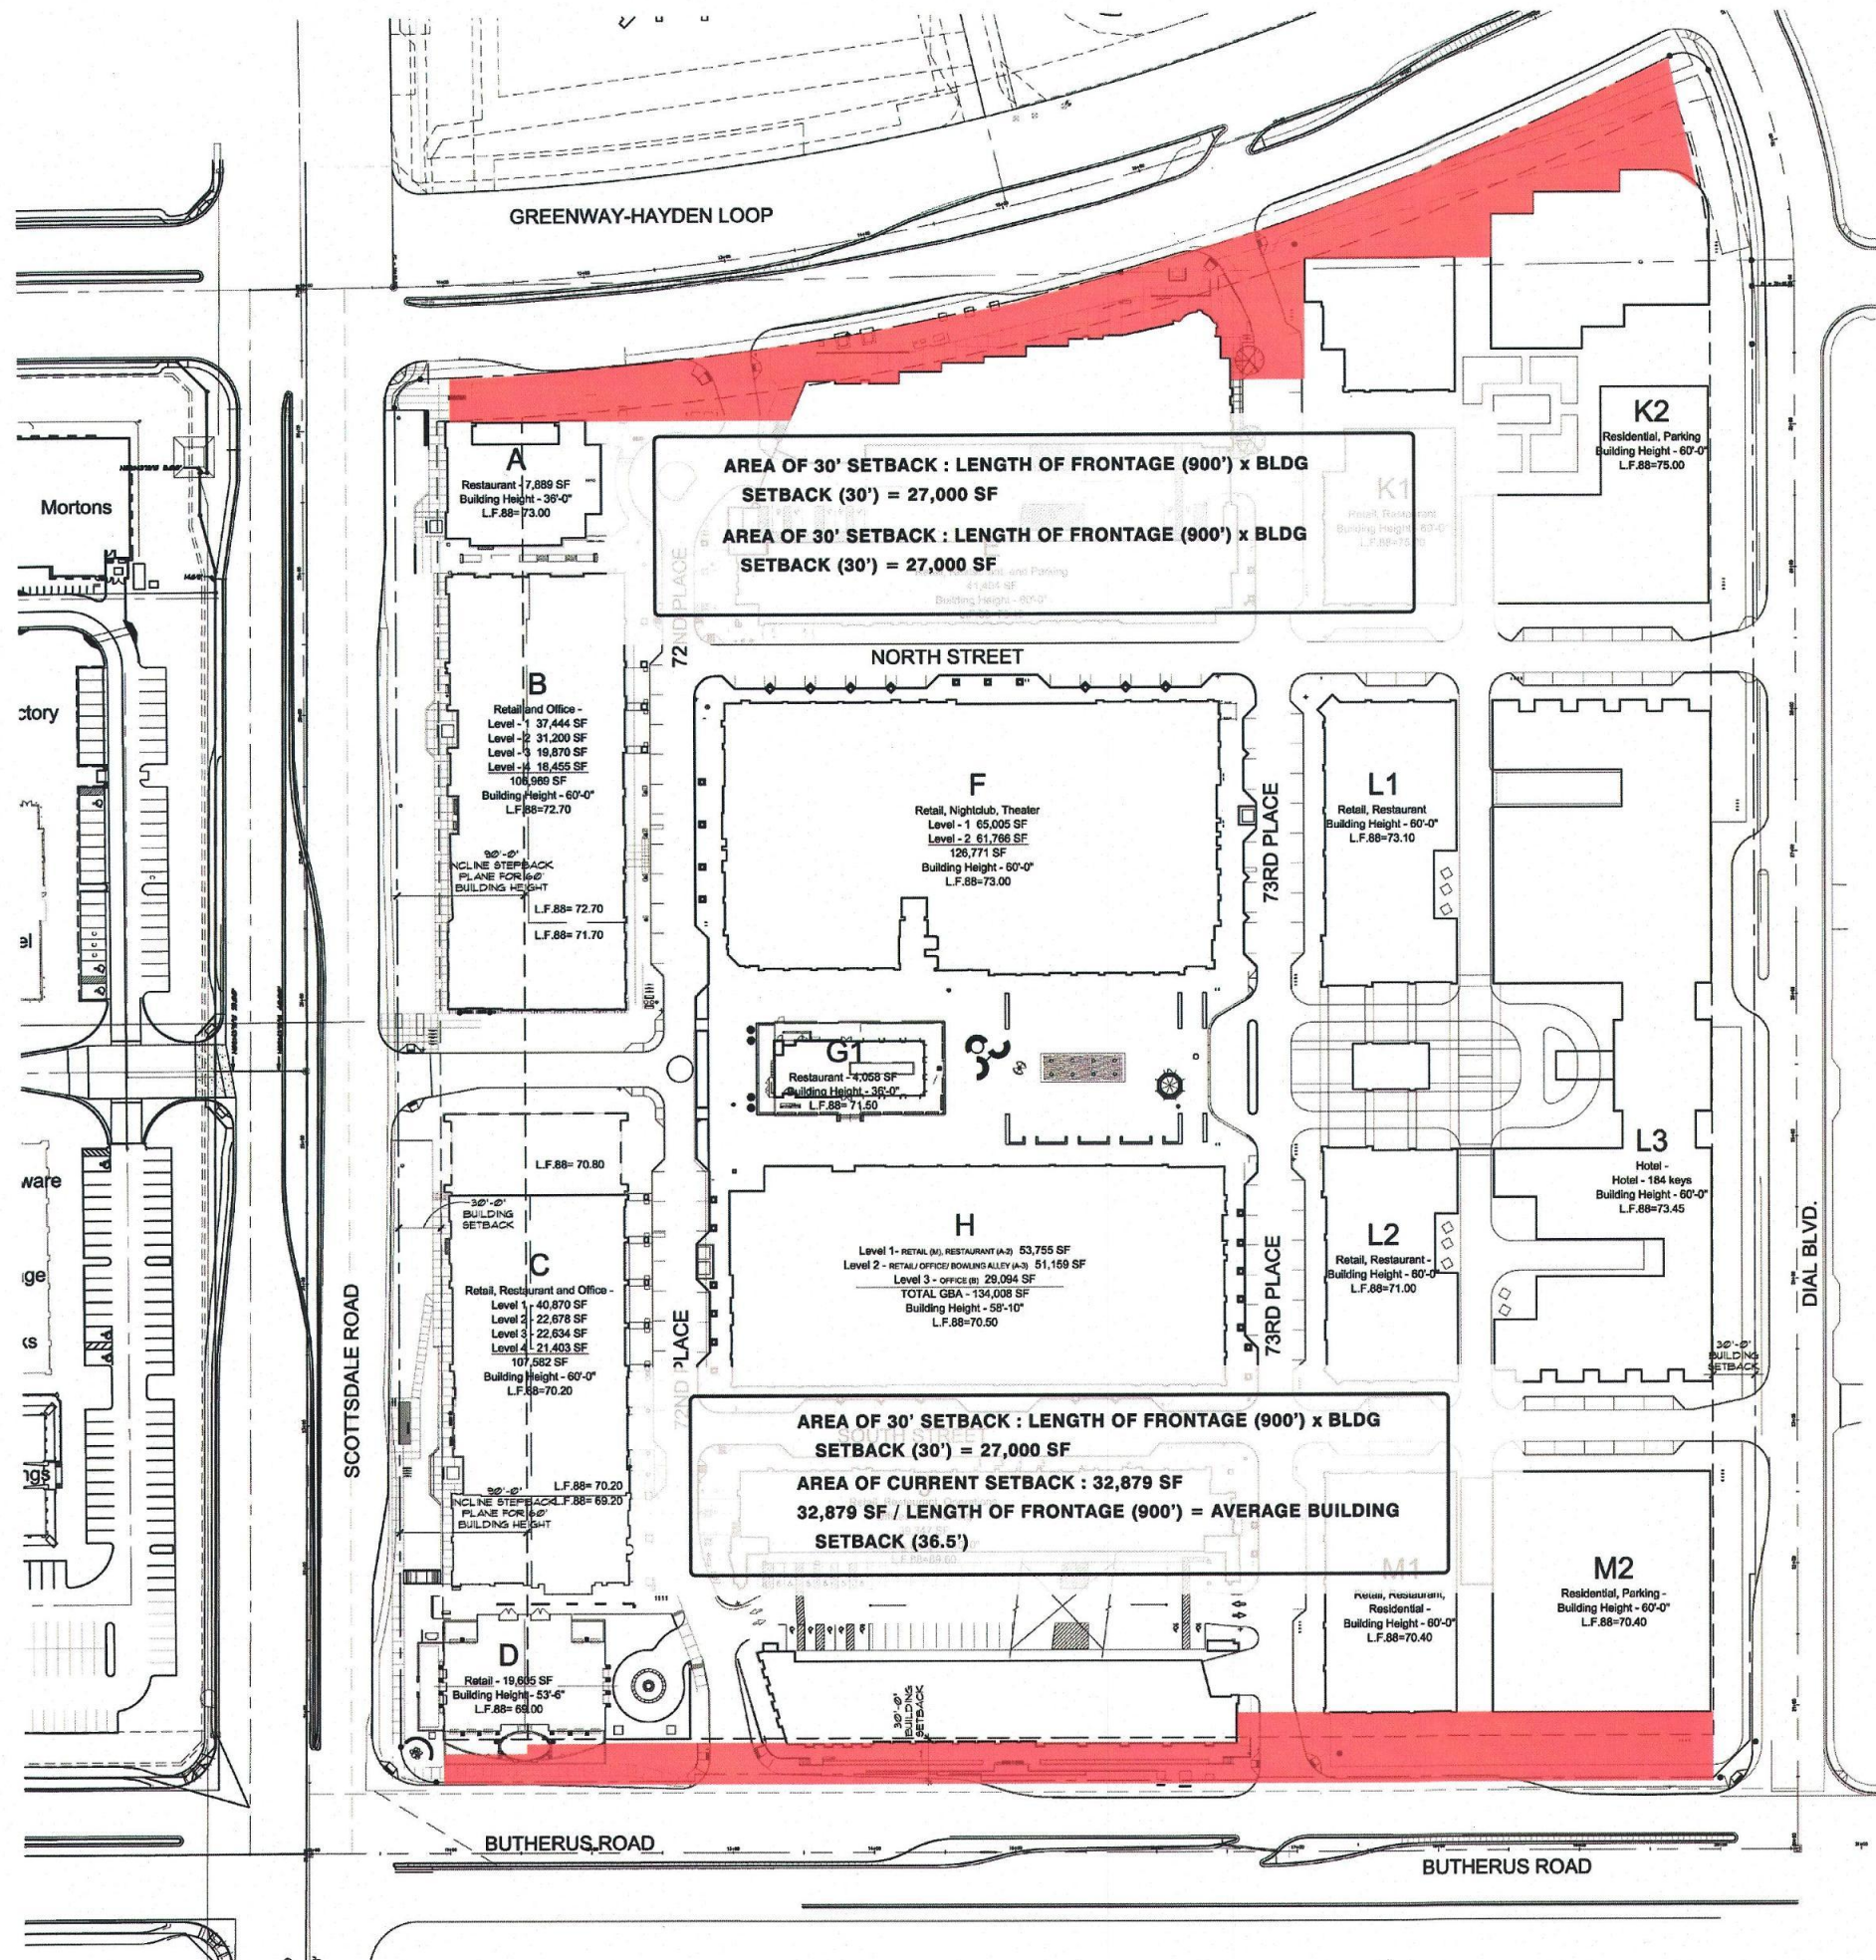

84DR2011



Restoration Hardware
15015 N Scottsdale Rd.
Scottsdale, Arizona 85260



Date
12.23.2011

Drawings and written material appearing
herein constitute original and unpublished
work of the architect and may not be
duplicated, used, or disclosed without written
consent of the architect.

© 2008 NELSEN PARTNERS, INC.

Project No.
31185
Sheet

EXH - 2
BLDG SETBACK PLAN

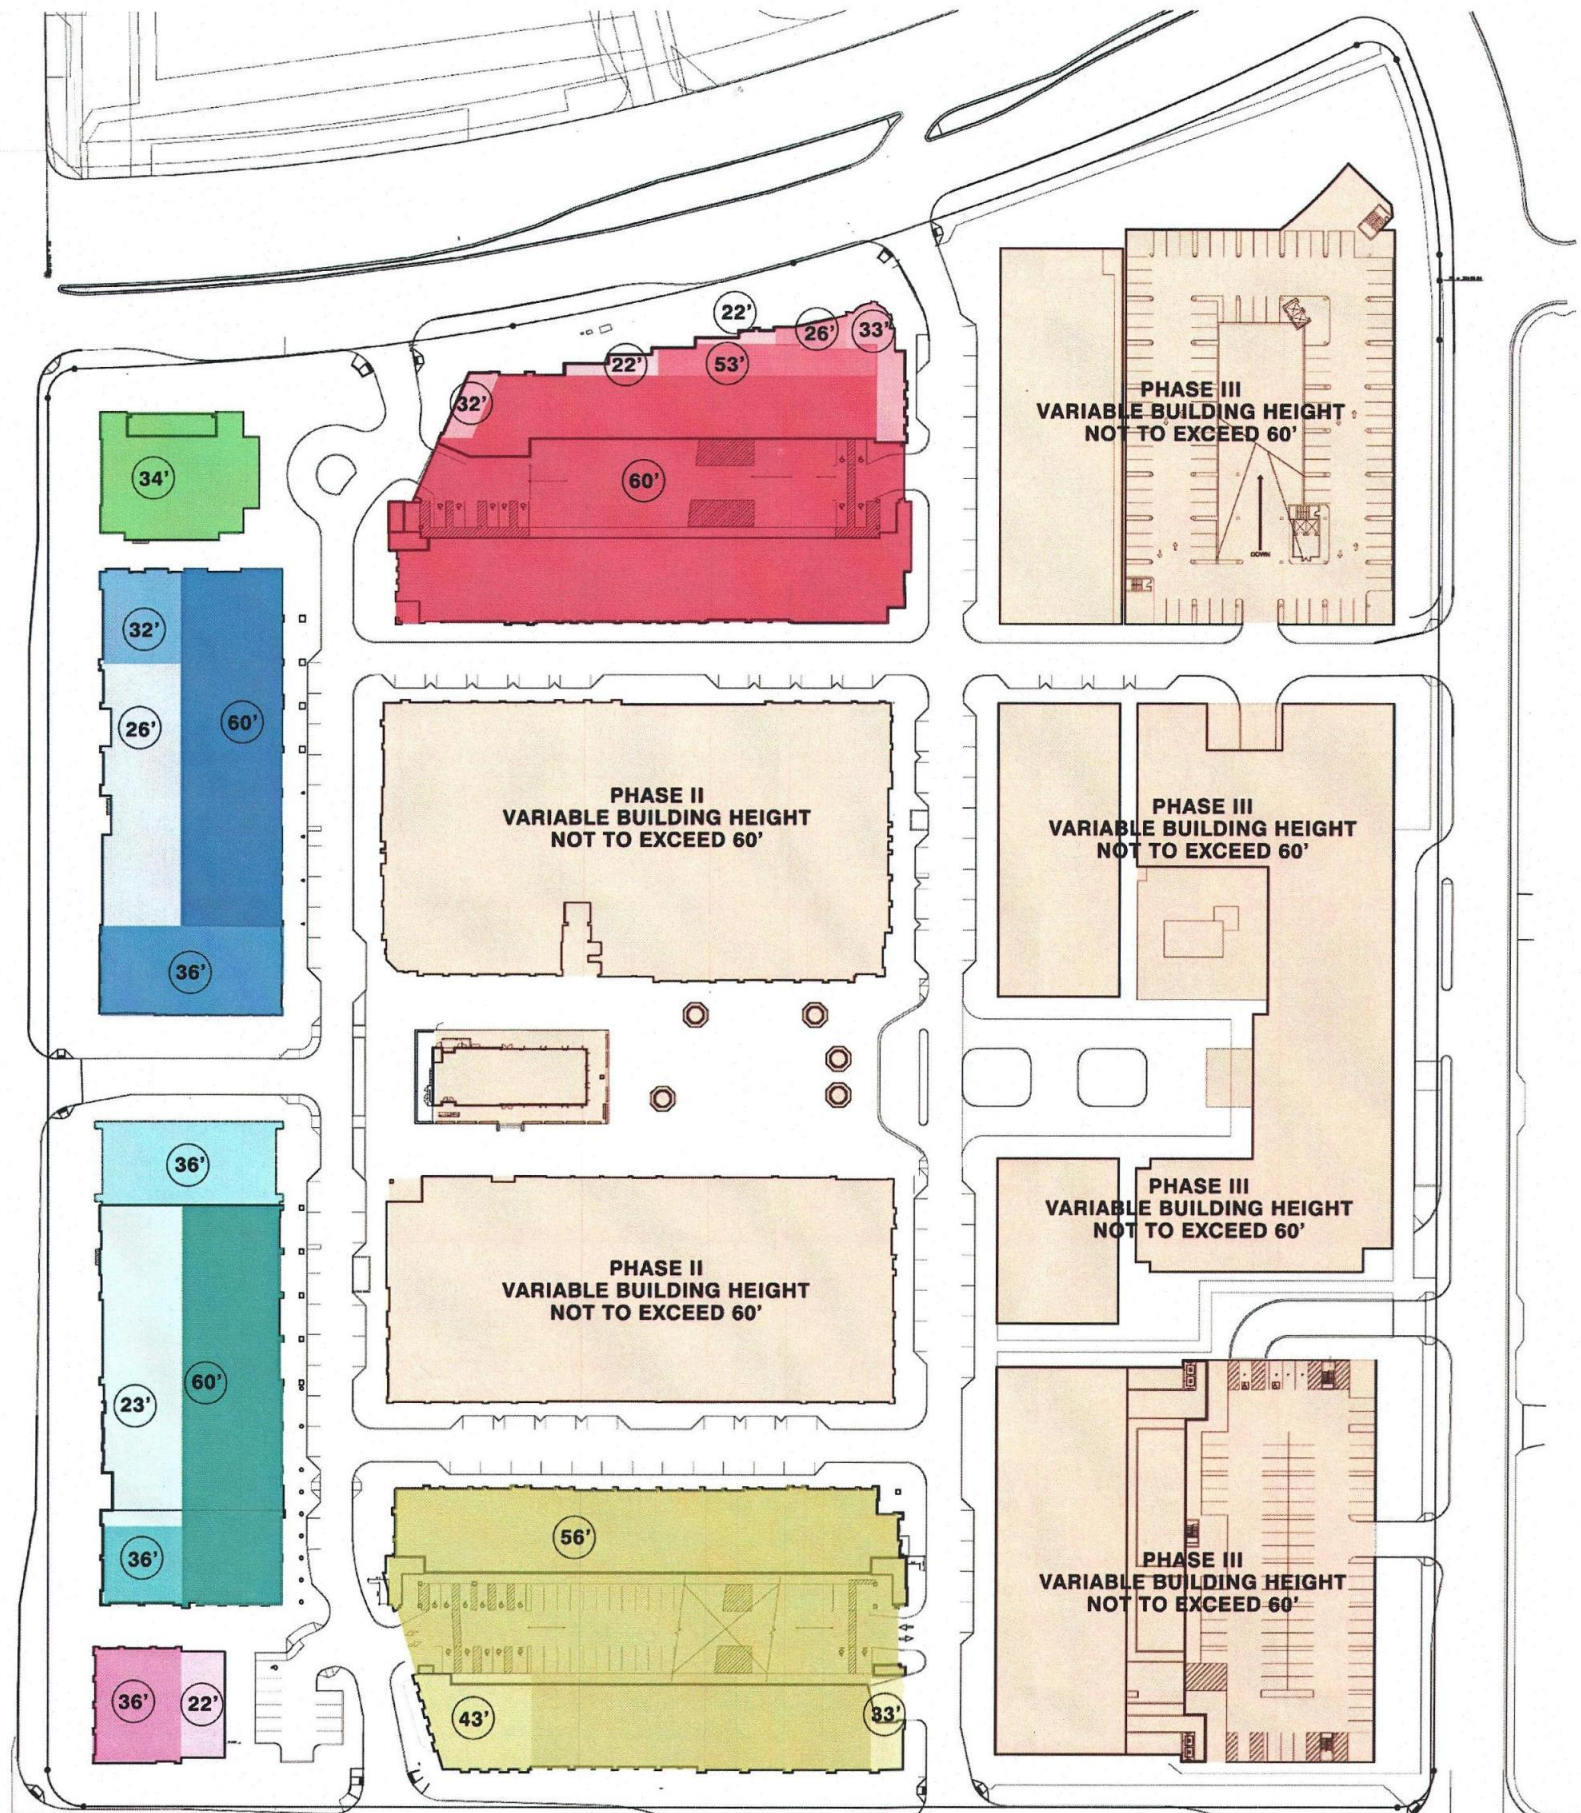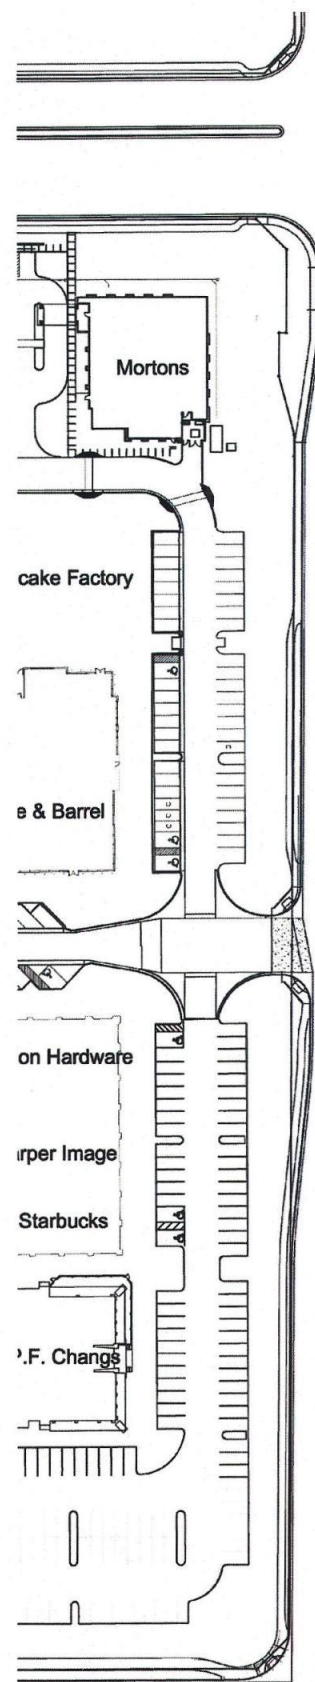

BUILDING HEIGHT VARIATION EXHIBIT- EXISTING

84DR2011

NelsenPartners, Inc.
Architecture Planning Interiors
Scottsdale / Austin
15210 North Scottsdale Road, Suite 300
Scottsdale, Arizona 85254
TEL (480) 948-2800
FAX (480) 948-4001
www.nelsenpartners.com

SCOTTSDALE QUARTER


N. SCOTTSDALE RD.
SCOTTSDALE, ARIZONA

Date
February 2, 2012

Drawings and written material appearing herein constitute original and unpublished work of the architect and may not be duplicated, used, or disclosed without written consent of the architect.
©COPYRIGHT

Project No.
36415

EXH - 1
BLDG HEIGHT VARIATION

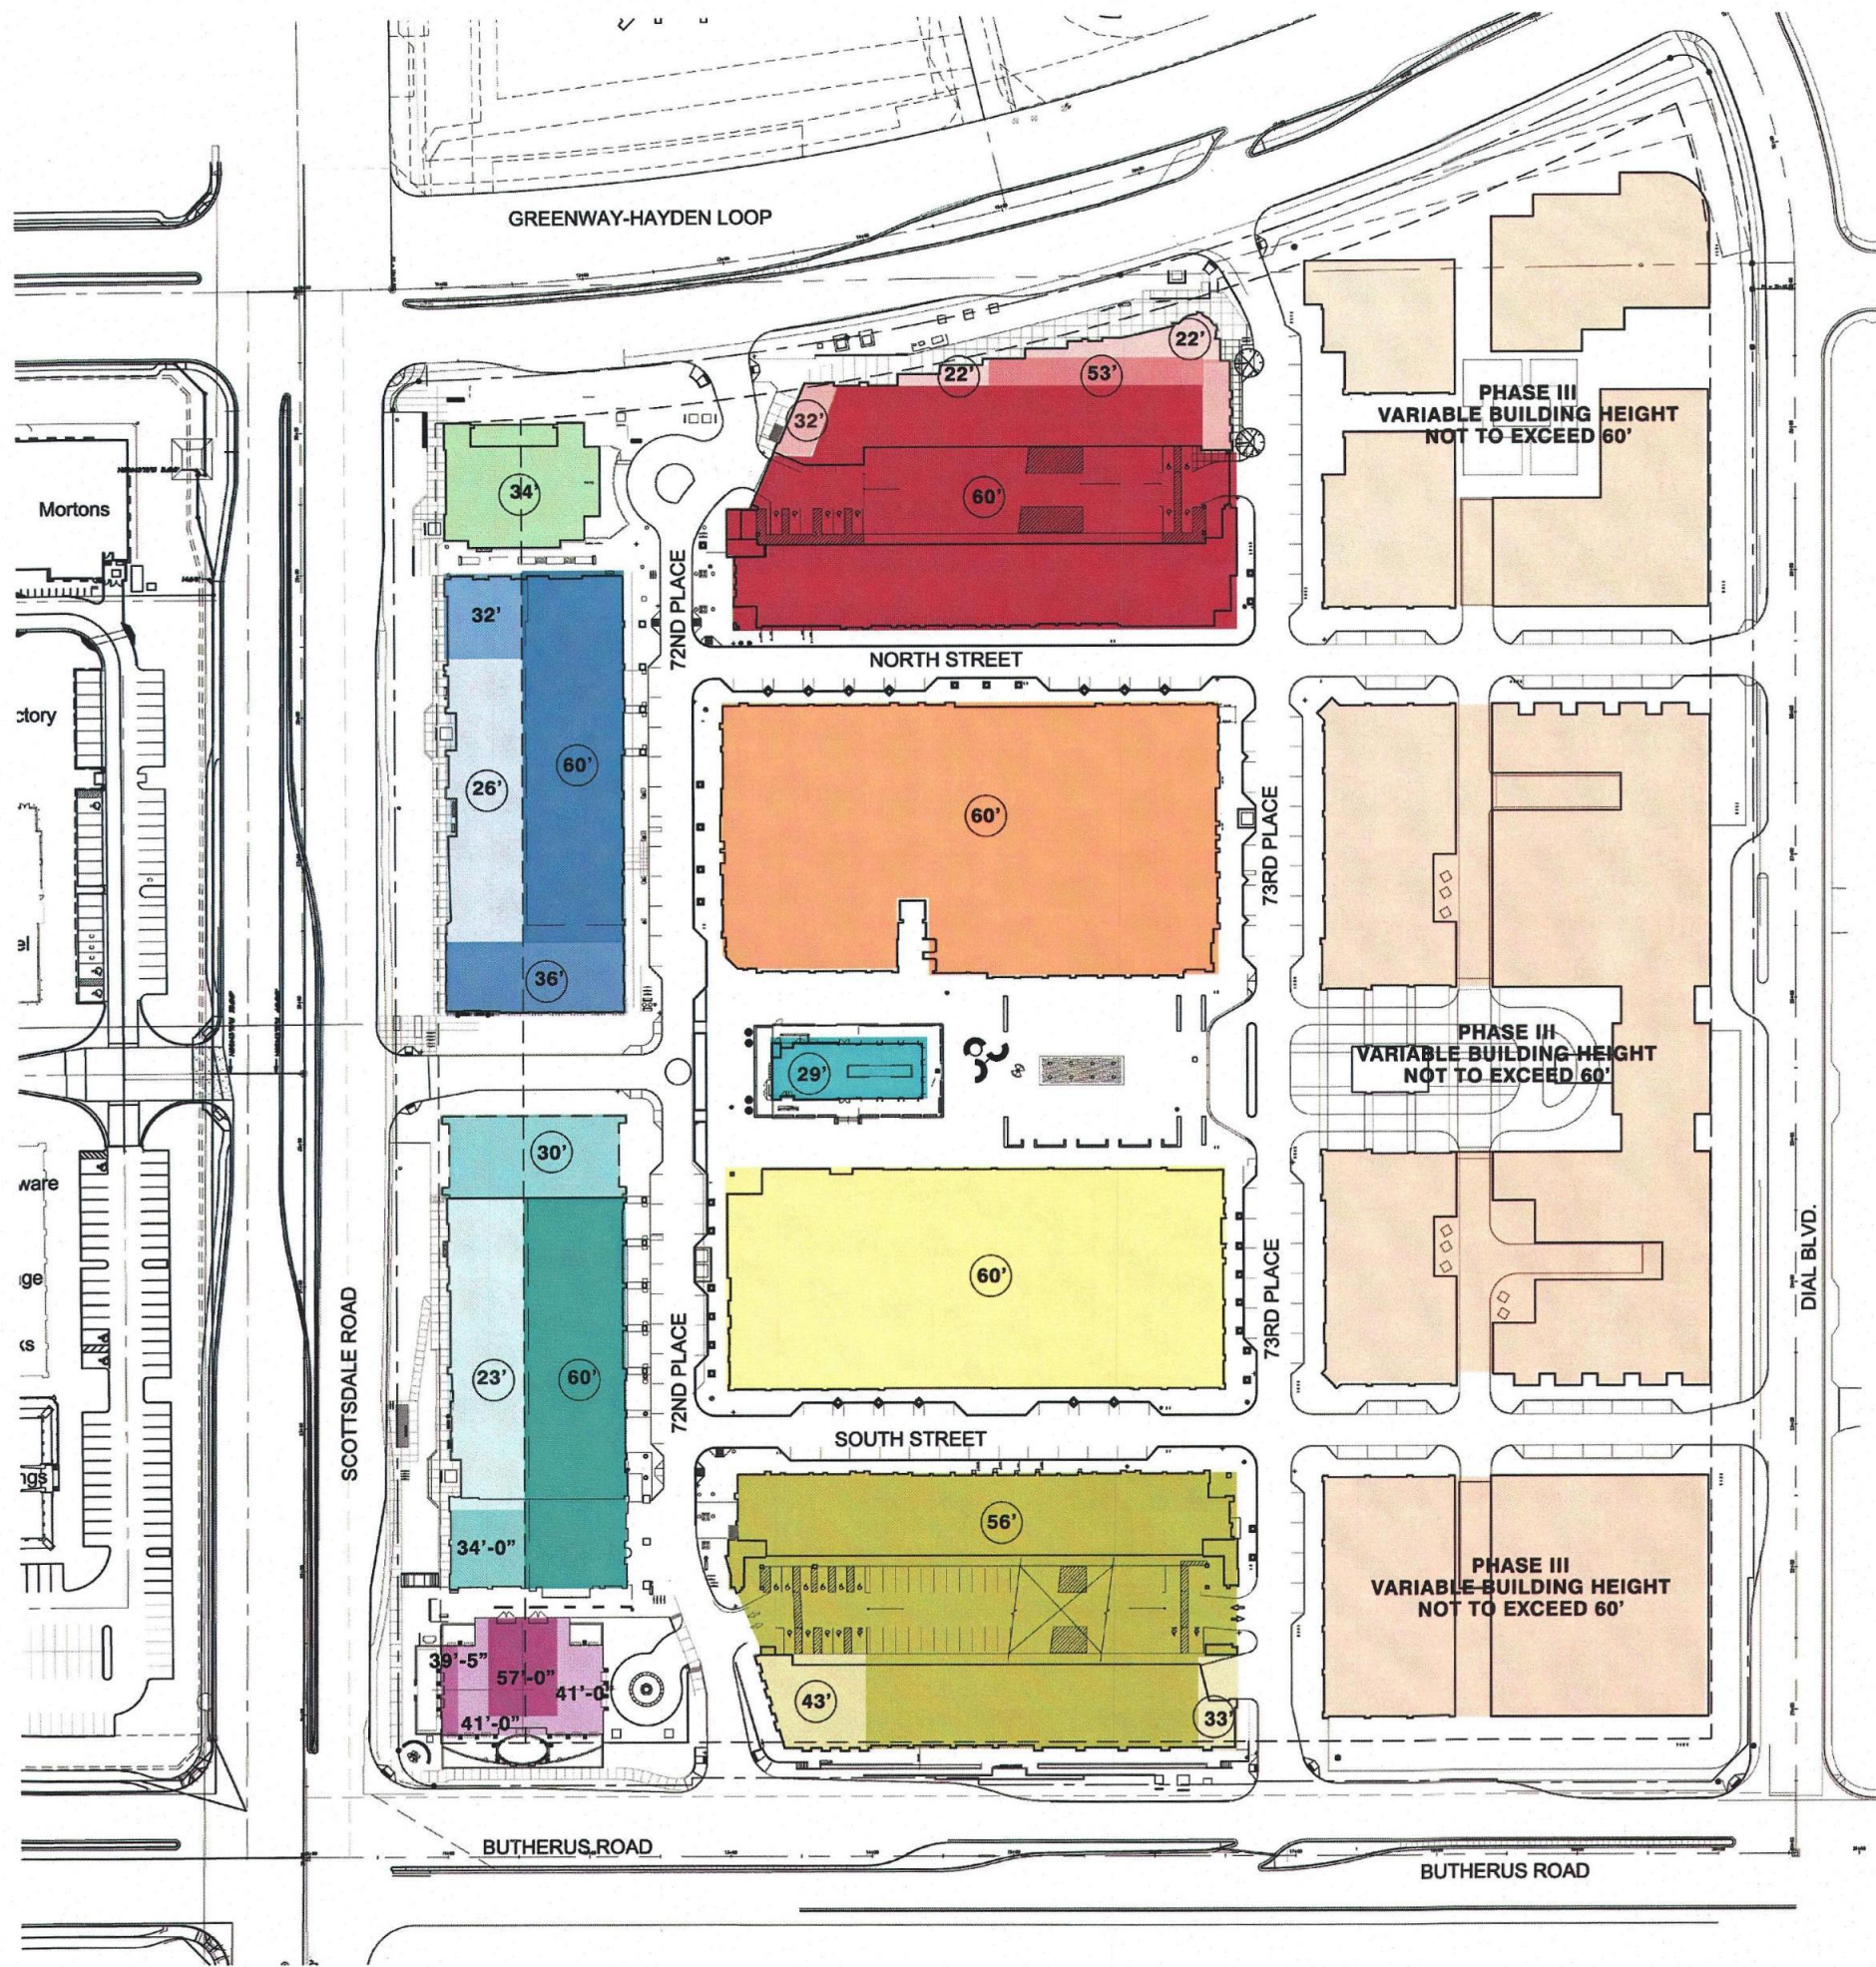

NelsenPartners

Nelsen Partners, Inc.
Architecture Planning Interiors

Austin - Scottsdale

15210 N. Scottsdale Road, Suite 300
Scottsdale, Arizona 85254
tel 480.949.6800
fax 480.949.6801

www.nelsenpartners.com



Restoration Hardware

15015 N Scottsdale Rd.
Scottsdale, Arizona 85260

Date
12.23.2011

Drawings and written material appearing
herein constitute original and unpublished
work of the architect and may not be
duplicated, used, or disclosed without written
consent of the architect.

© 2008 NELSEN PARTNERS, INC.

Project No.
31185
Sheet


EXH - 1

BUILDING HEIGHT EXHIBIT

01 BLDG HEIGHT VARIATION EXHIBIT
SCALE: 1"=60'



84 PR 2011

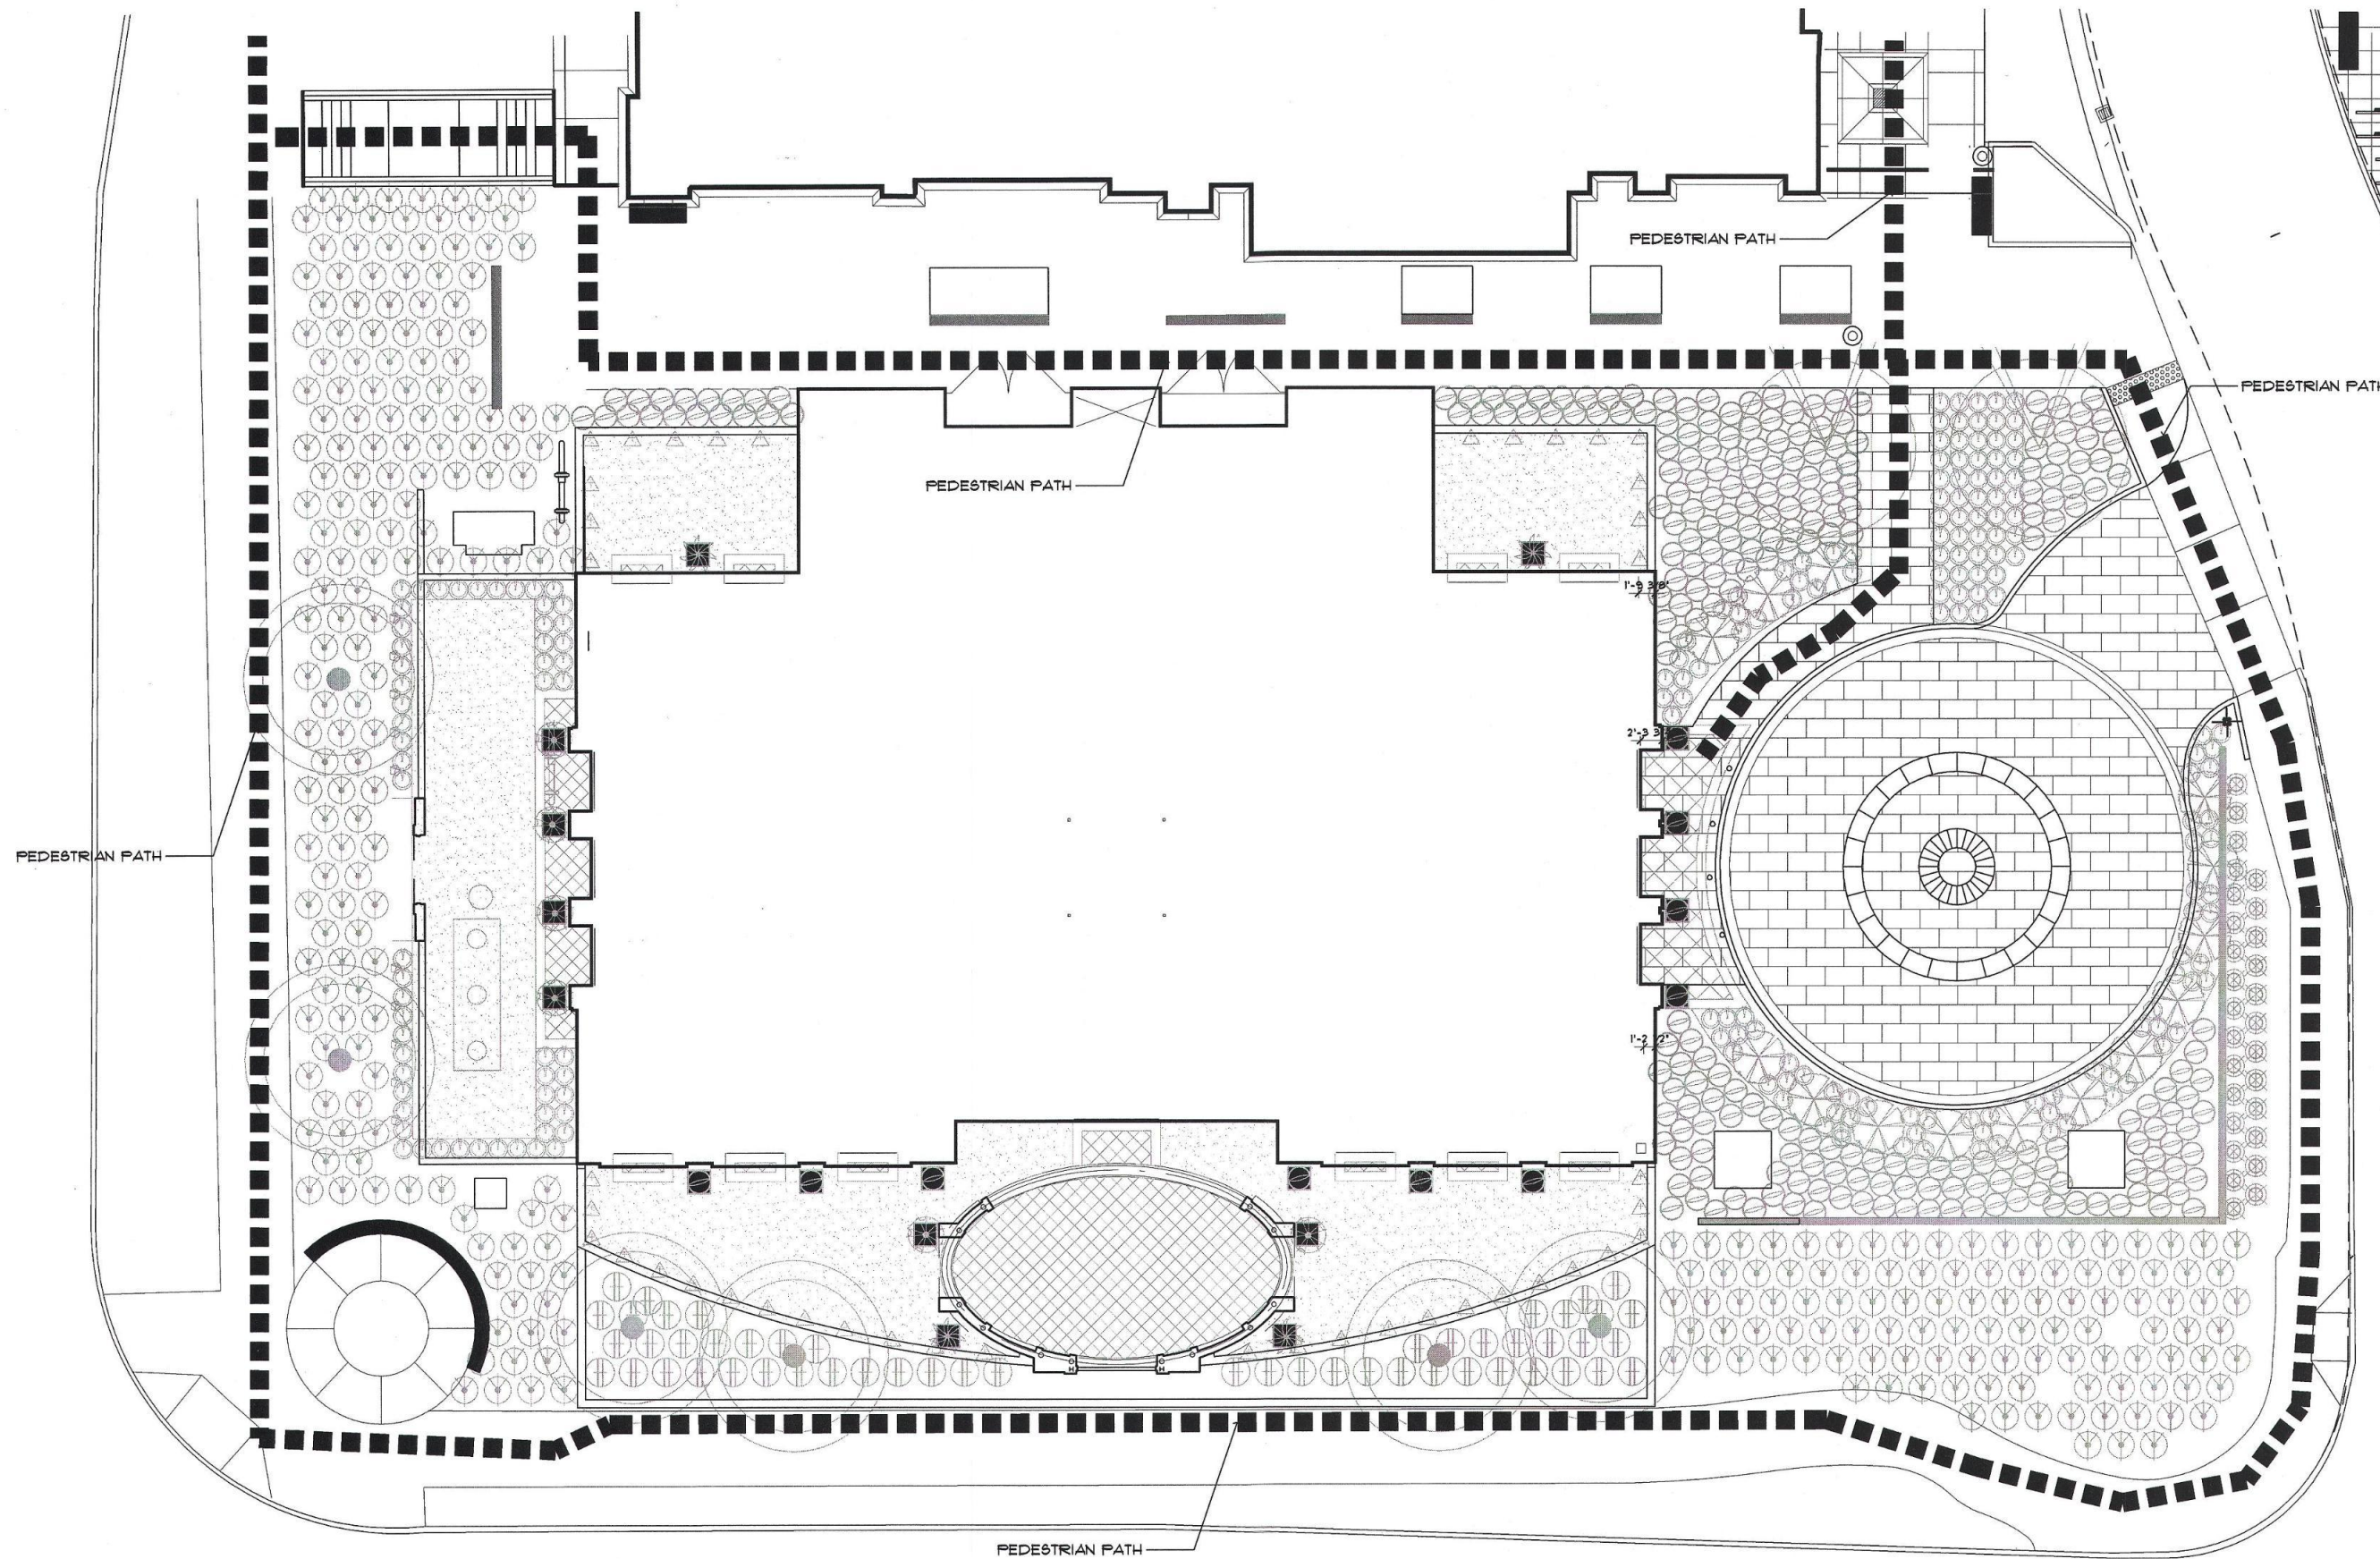

NelsenPartners
 Nelsen Partners, Inc.
 Architecture Planning Interiors
 Austin - Scottsdale
 15210 N. Scottsdale Road, Suite 300
 Scottsdale, Arizona 85254
 tel 480.949.6800
 fax 480.949.6801
 www.nelsenpartners.com



Restoration Hardware
 15015 N Scottsdale Rd.
 Scottsdale, Arizona 85260

Date
 12.23.2011

Drawings and written material appearing
 herein constitute original and unpublished
 work of the architect and may not be
 duplicated, used, or disclosed without written
 consent of the architect.

© 2008 NELSEN PARTNERS, INC.

Project No.
 31185

A113

PEDESTRIAN ACCESS PLAN


■■■■■■■■■■ PEDESTRIAN PATH

01 PEDESTRIAN ACCESS PLAN
 SCALE: 1/8"=1'-0" REF:

84DR2011

This drawing is an instrument of service and the property of Floor & Associates and shall remain their property. The use of this drawing shall be restricted to the original use for which it was prepared and publication thereof is expressly limited to such use. Reuse, reproduction or publication by any method, in whole or in part, is prohibited without written consent.

Jan 19, 2012 - 2:37pm

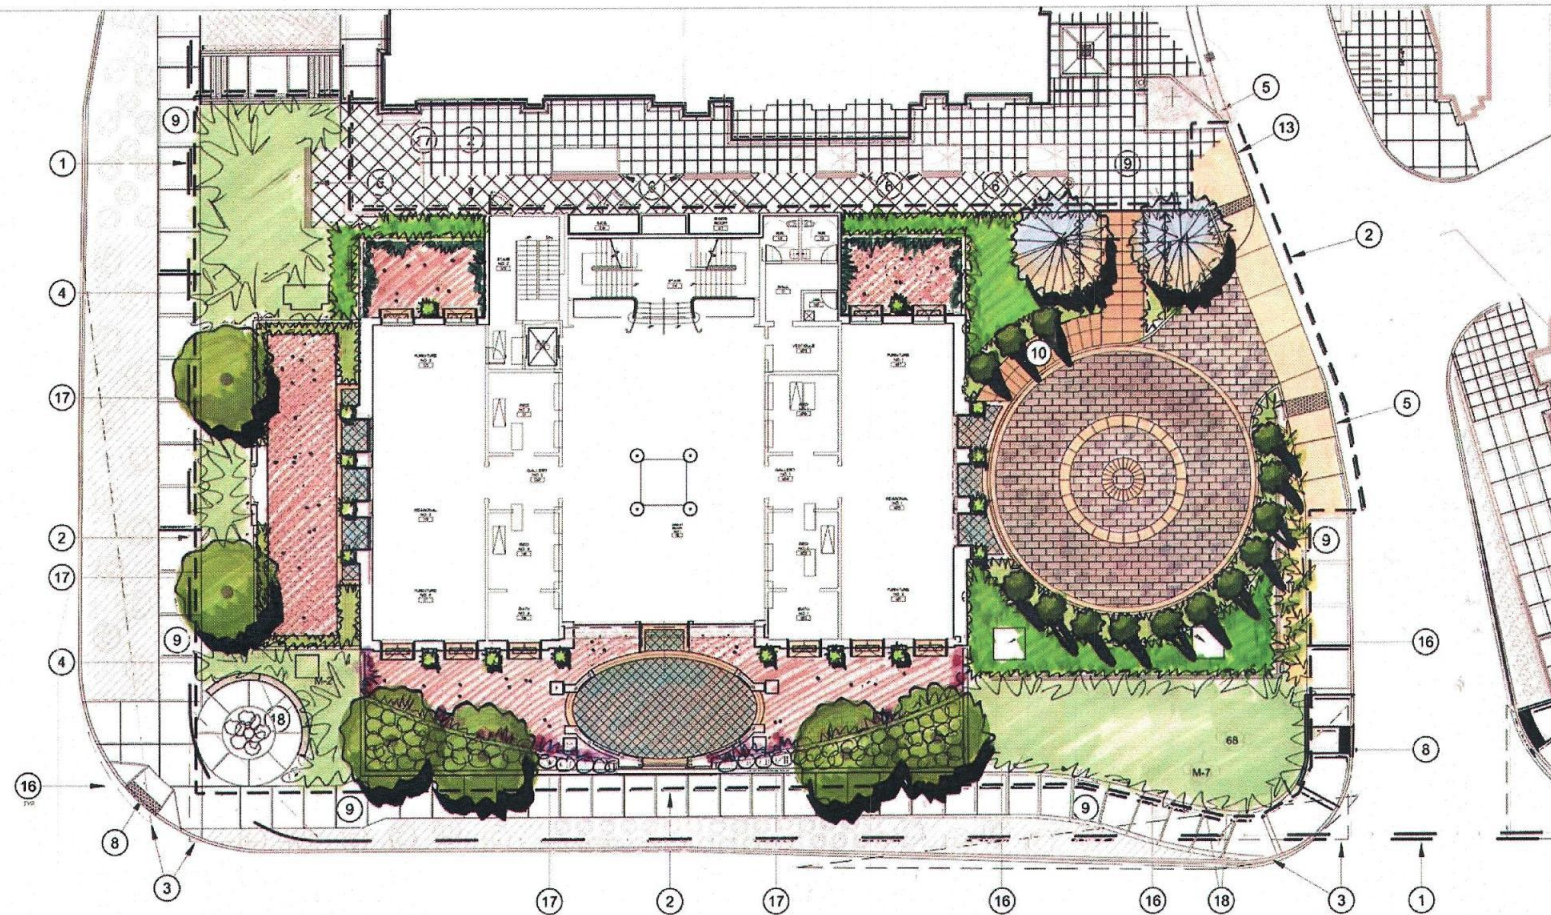

GROUND LEVEL PLAN



MEZZANINE LEVEL PLAN

PLANT LEGEND

BOTANICAL NAME SYM. (COMMON NAME)	SIZE	MIN. CAL HT & W	QTY.
TREES			
CUPRESSUS SEMPERVIRENS ITALIAN CYPRESS	15 GAL.	1.0' CAL 8H X 4W	14
OLEA EUROPAEA SWAN HILL OLIVE	36" BOX	2.00' CAL 12H X 8W	2
PITCELOBIUM FLEXICALE TEXAS EBONY	24" BOX 36" BOX SINGLE	1.5' CAL 8H X 6W 2.0' CAL 10H X 7W	8 6
SHRUBS			
LEUCOPHYLLUM CANDIDUM 'THUNDER CLOUD' SAGE	5 GAL.		8
MUHLBERGIA CAPILLARIS REGAL MIST DEER GRASS	5 GAL.		221
MYRTIS COMMUNIS DWARF MYRTLE	5 GAL.		231
ROSMARINUS OFFICINALIS 'TUSCAN BLUE' ROSEMARY	5 GAL.		152
RUPELLIA BRITTONIANA RUPELLIA	5 GAL.		52
ACCENTS			
PHOENIX ROEBELENI PYGMY DATE PALM	15 GAL.		10
STRELITZIA REGINAE BIRD OF PARADISE	15 GAL.		12
YUCCA PALLIDA PALE YUCCA	5 GAL.		28
VINES			
FICUS PUMILA CREEPING FIG VINE	5 GAL.		10
VIGNA CARACALLA SNAIL VINE	5 GAL.		12
TOPDRESS / DUST CONTROL			
1/2" MINUS DECOMPOSED GRANITE 2" MIN. DEPTH, U.N.O. COLOR, EXPRESS BROWN SOURCE: GRANITE EXPRESS (480) 345-6809			6,180 S.F.
1/4" MINUS STABILIZED DECOMPOSED GRANITE 1" MIN. DEPTH, COLOR: 'GOLDEN PEARL' SOURCE: GRANITE EXPRESS (480) 345-6809			2,670 S.F.
3/8" - 5/8" MEXICAN BEACH PEBBLES (IN POTS) 1" MIN DEPTH, COLOR: 'SA LITE' SOURCE: GRANITE EXPRESS (480) 345-6809			440 S.F.

KEYNOTES

- 1 R.O.W. / PROPERTY LINE.
- 2 LIMIT OF CONSTRUCTION.
- 3 SIGHT VISIBILITY TRIANGLE.
- 4 ELECTRICAL TRANSFORMER / SWITCHING CABINETS.
- 5 EXISTING CURB TO REMAIN.
- 6 EXISTING SEATWALL TO REMAIN.
- 7 DISPLAY MODEL PLANTER POTS.
- 8 ADA RAMP.
- 9 EXISTING SIDEWALK TO REMAIN.
- 10 CONCRETE SIDEWALK.
- 11 CONCRETE PAVER DROP CIRCLE.
- 12 CUT CONNECTICUT BLUESTONE PAVING.
- 13 C.I.P. CONCRETE CURB.
- 14 STEEL HEADER.
- 15 STABILIZED DECOMPOSED GRANITE.
- 16 EXISTING SCREEN WALL.
- 17 COURTYARD WALL.
- 18 EXISTING CACTI - SALVAGE AND RELOCATE TO NW CORNER OF DEVELOPMENT PROPERTY.

LANDSCAPE CALCULATIONS

TOTAL AREAS OF LANDSCAPE	8,850 SQ FT
TOTAL AREAS OF WATER INTENSIVE PLANTS / WATER FEATURES	0 SQ FT.



JJR LLC
1425 N. FIRST STREET
PHOENIX, AZ 85004
602.462.1425 T
602.462.1427 F
www.jjr-us.com

NelsenPartners

Nelsen Partners, Inc.
Architecture Planning Interiors
Austin - Scottsdale
15210 N. Scottsdale Road, Suite 300
Scottsdale, Arizona 85254
tel 480.949.6800
fax 480.949.6801
www.nelsenpartners.com



Restoration Hardware
15015 N Scottsdale Rd.
Scottsdale, Arizona 85260

Date
01.19.2012

Drawings and written material appearing
herein constitute original and unpublished
work of the architect and may not be
duplicated, used, or disclosed without written
consent of the architect.

© 2008 NELSEN PARTNERS, INC.
Project No.
31185
LANDSCAPE PLAN

L-1.0
SHEET 1 OF 1

84DR2011



Restoration Hardware
15015 N Scottsdale Rd.
Scottsdale, Arizona 85260


Date
12.23.2011

Drawings and written material appearing
herein constitute original and unpublished
work of the architect and may not be
duplicated, used, or disclosed without written
consent of the architect.

© 2008 NELSEN PARTNERS, INC.

Project No.
31185

A301
ELEVATIONS

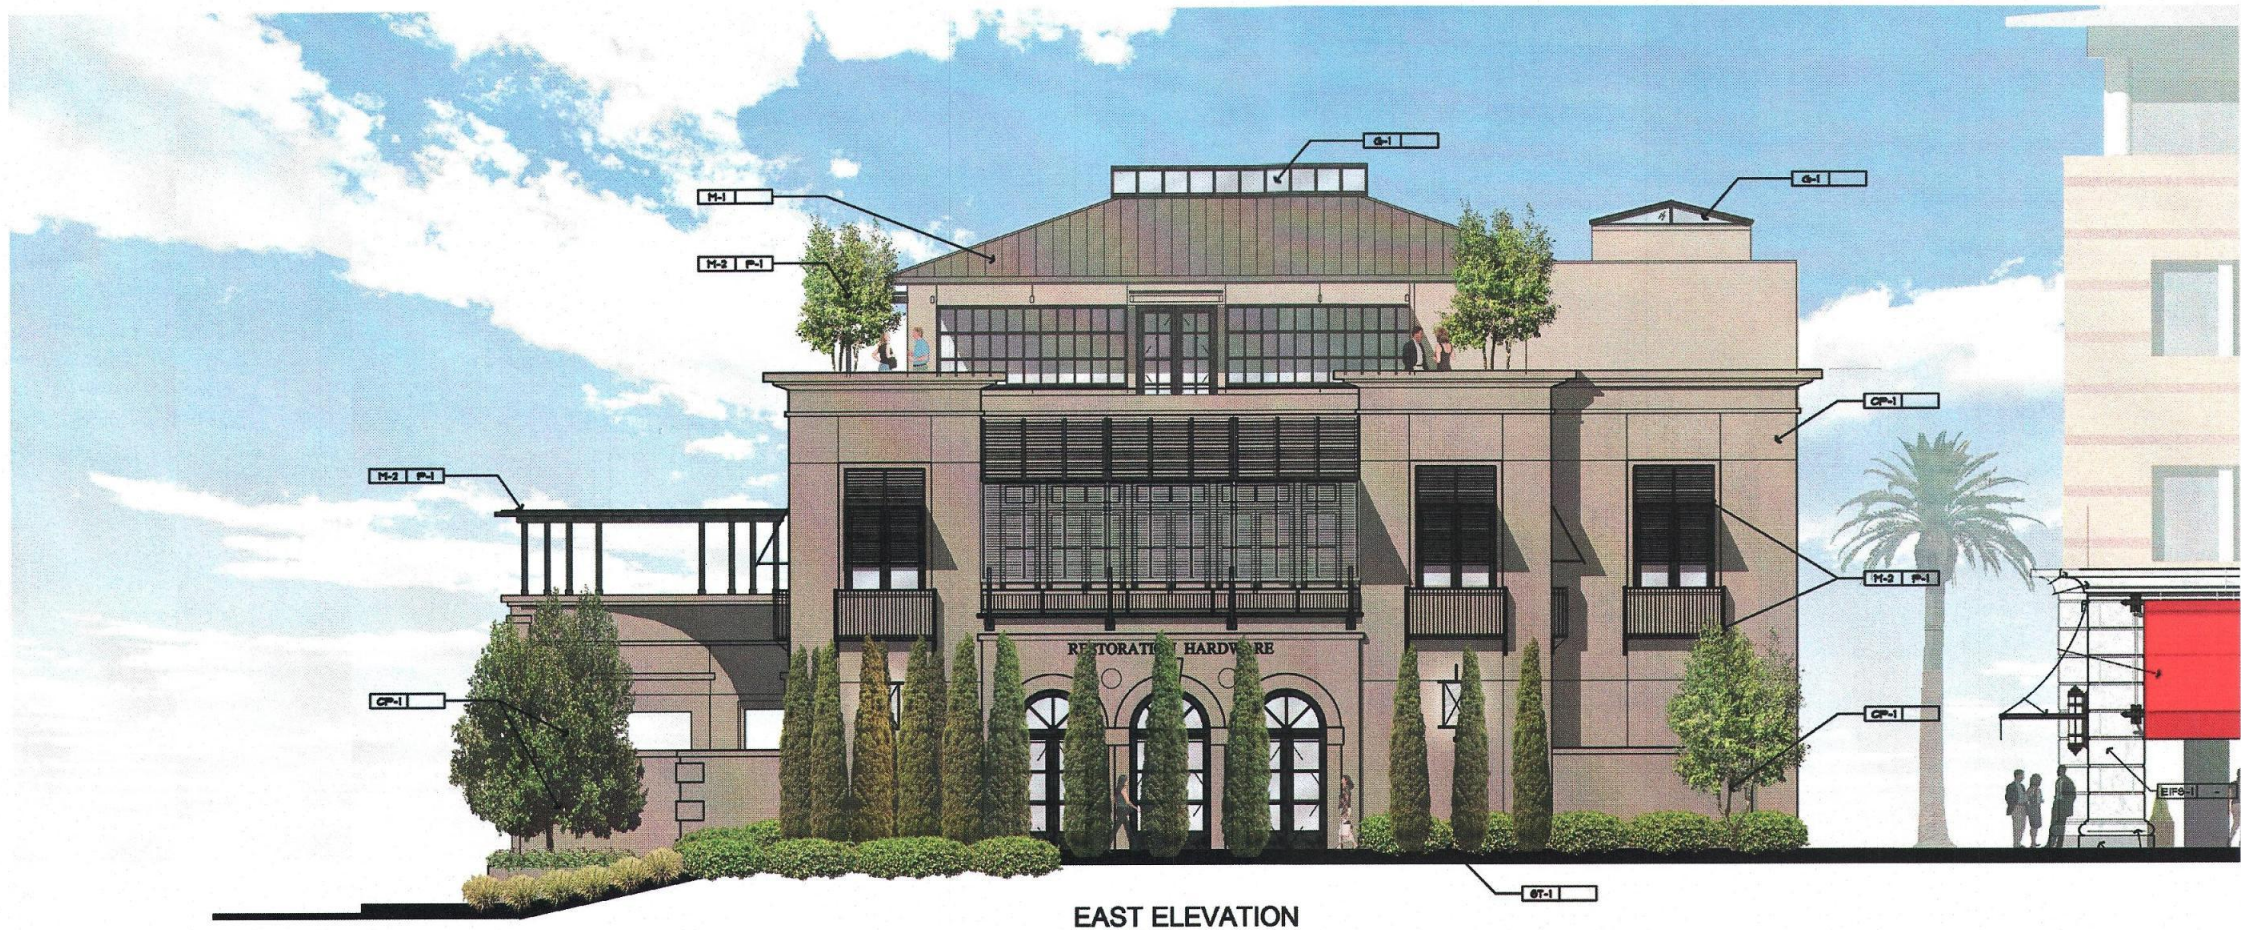

84DR2011



Restoration Hardware

15015 N Scottsdale Rd.
Scottsdale, Arizona 85260

Date
12.23.2011


Drawings and written material appearing
herein constitute original and unpublished
work of the architect and may not be
duplicated, used, or disclosed without written
consent of the architect.

© 2008 NELSEN PARTNERS, INC.


Project No.
31185

A302
ELEVATIONS

84DR20K

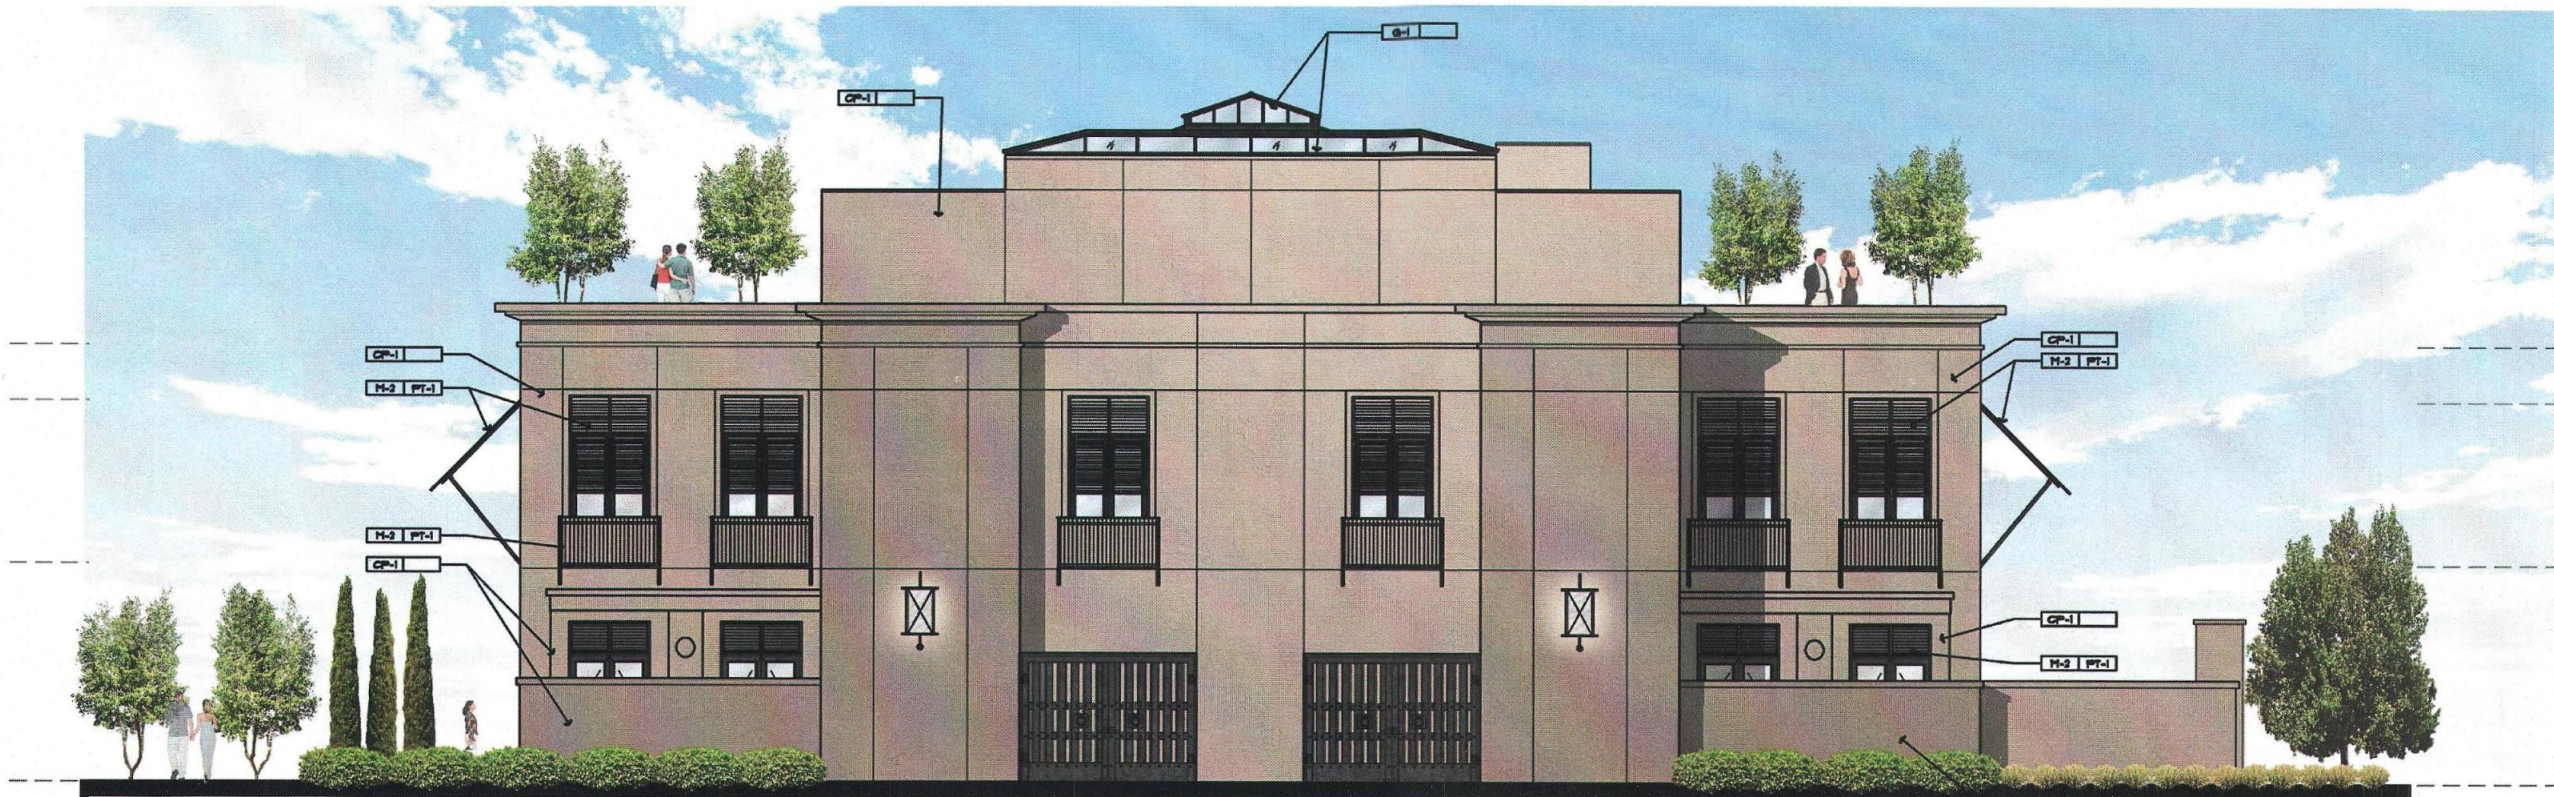

NORTH ELEVATION

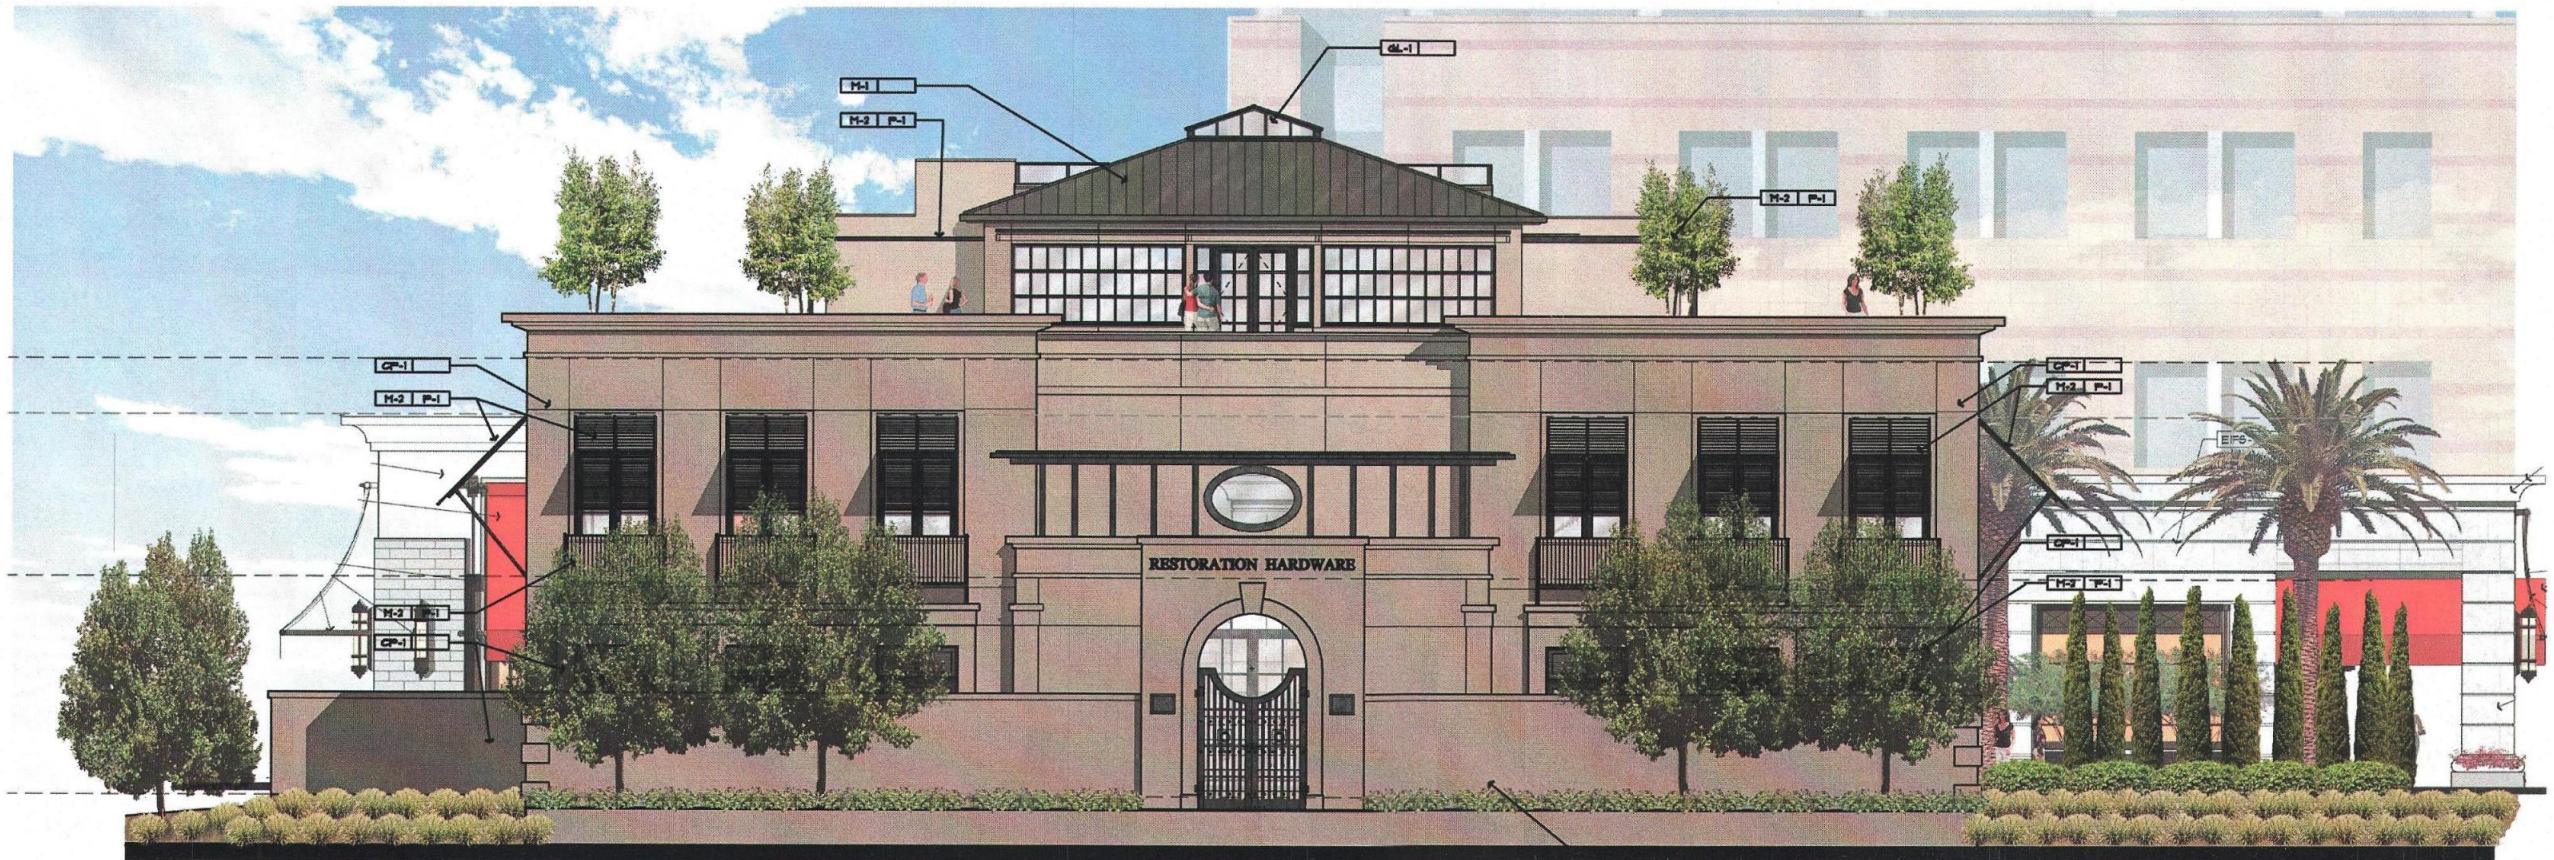

SOUTH ELEVATION

NelsenPartners

Nelsen Partners, Inc.
Architecture Planning Interiors
Austin · Scottsdale
15210 N. Scottsdale Road, Suite 300
Scottsdale, Arizona 85254
tel 480.949.6800
fax 480.949.6801
www.nelsenpartners.com





Restoration Hardware 15015 N Scottsdale Rd. Scottsdale, Arizona 85260

Date
12.23.2011

Drawings and written material appearing herein constitute original and unpublished work of the architect and may not be duplicated, used, or disclosed without written consent of the architect.
© 2008 NELSEN PARTNERS, INC.

Project No.
31185

A301
BUILDING ELEVATION

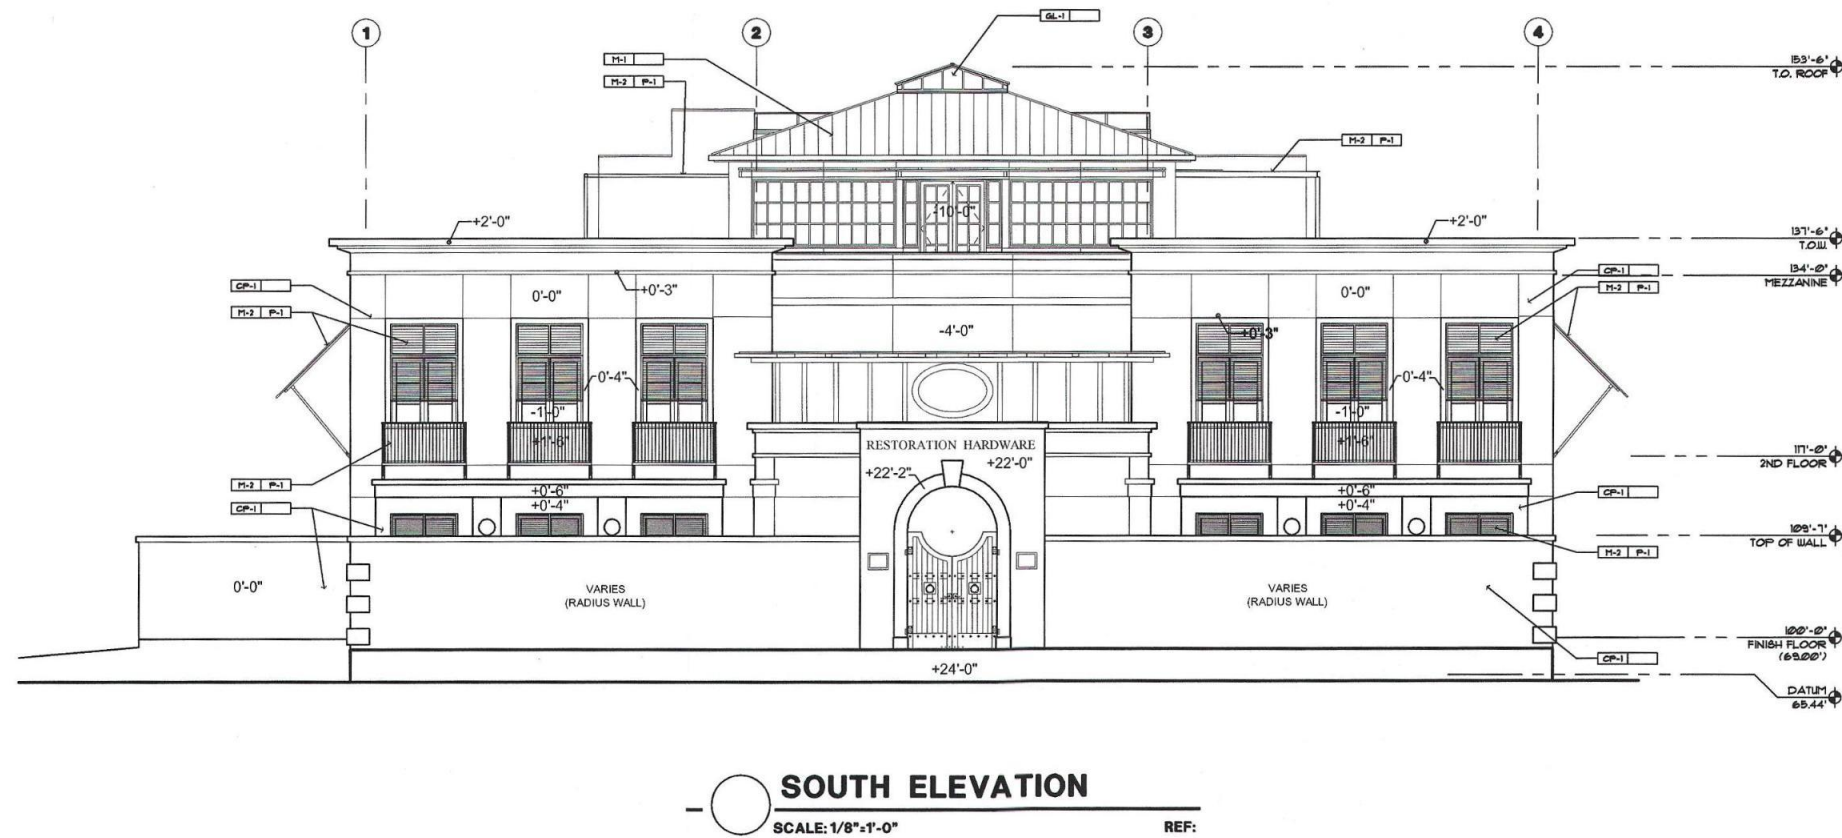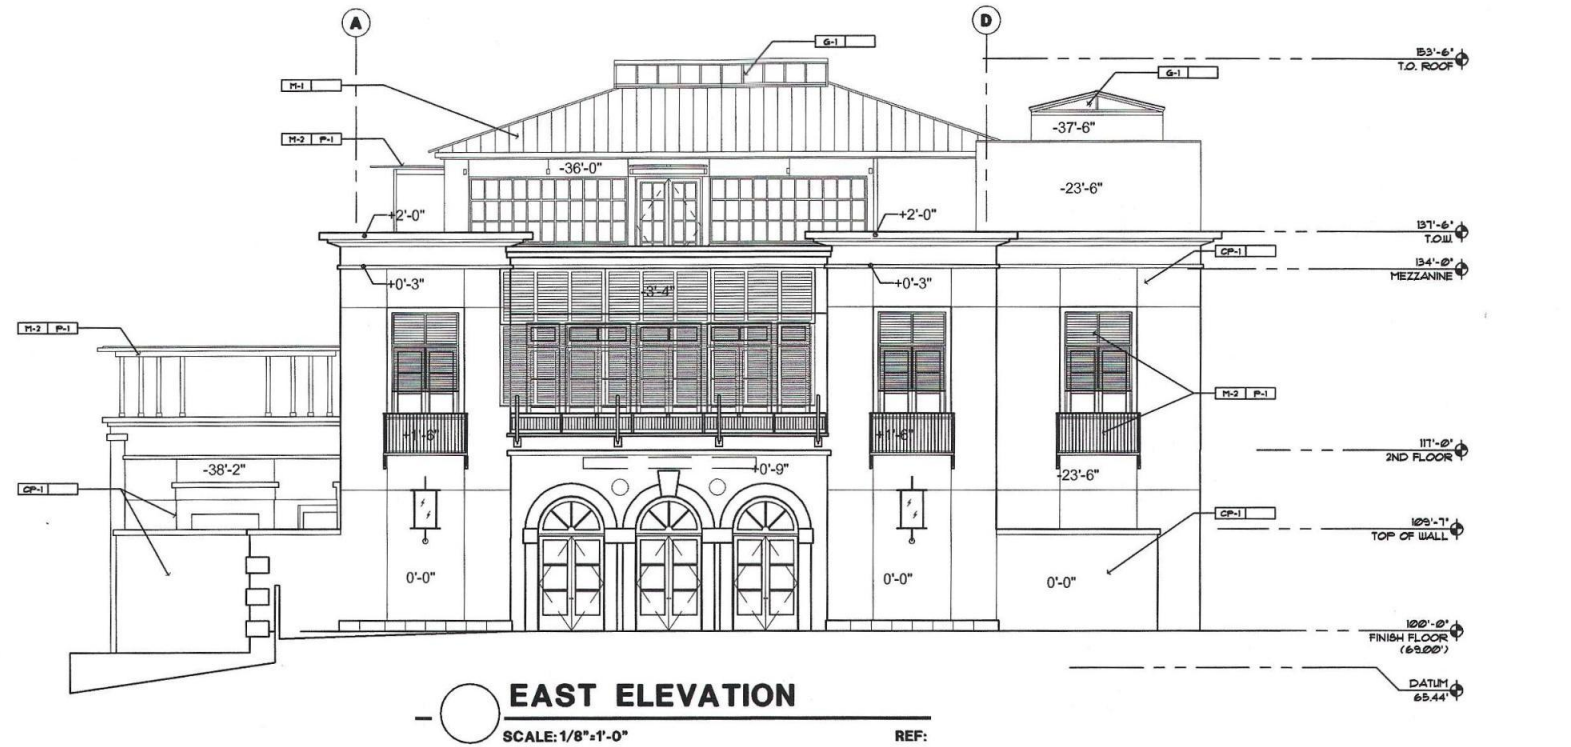

84DR2011



Restoration Hardware

15015 N Scottsdale Rd.
Scottsdale, Arizona 85260



Date
12.23.2011

Drawings and written material appearing
herein constitute original and unpublished
work of the architect and may not be
duplicated, used, or disclosed without written
consent of the architect.

© 2008 NELSEN PARTNERS, INC.

Project No.
31185

A302
BUILDING ELEVATION

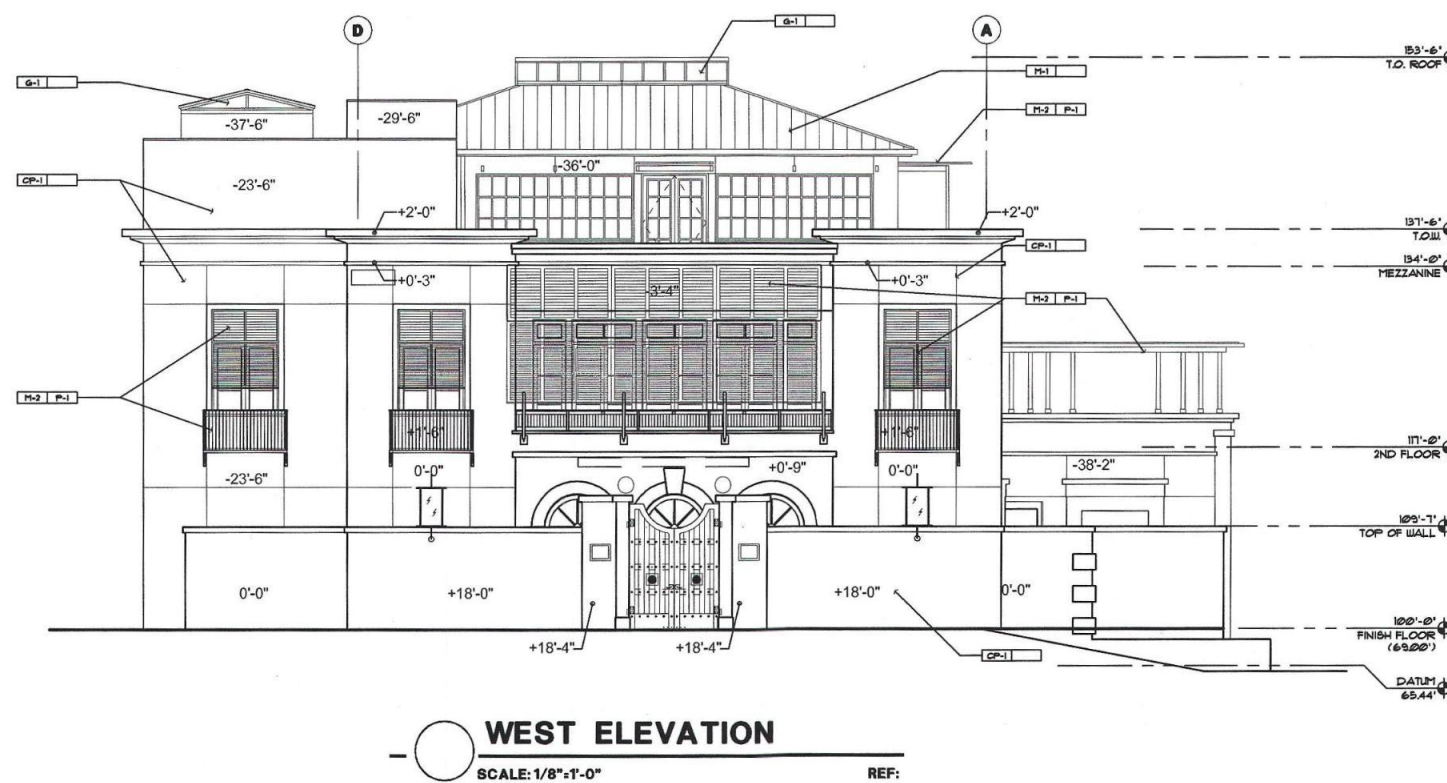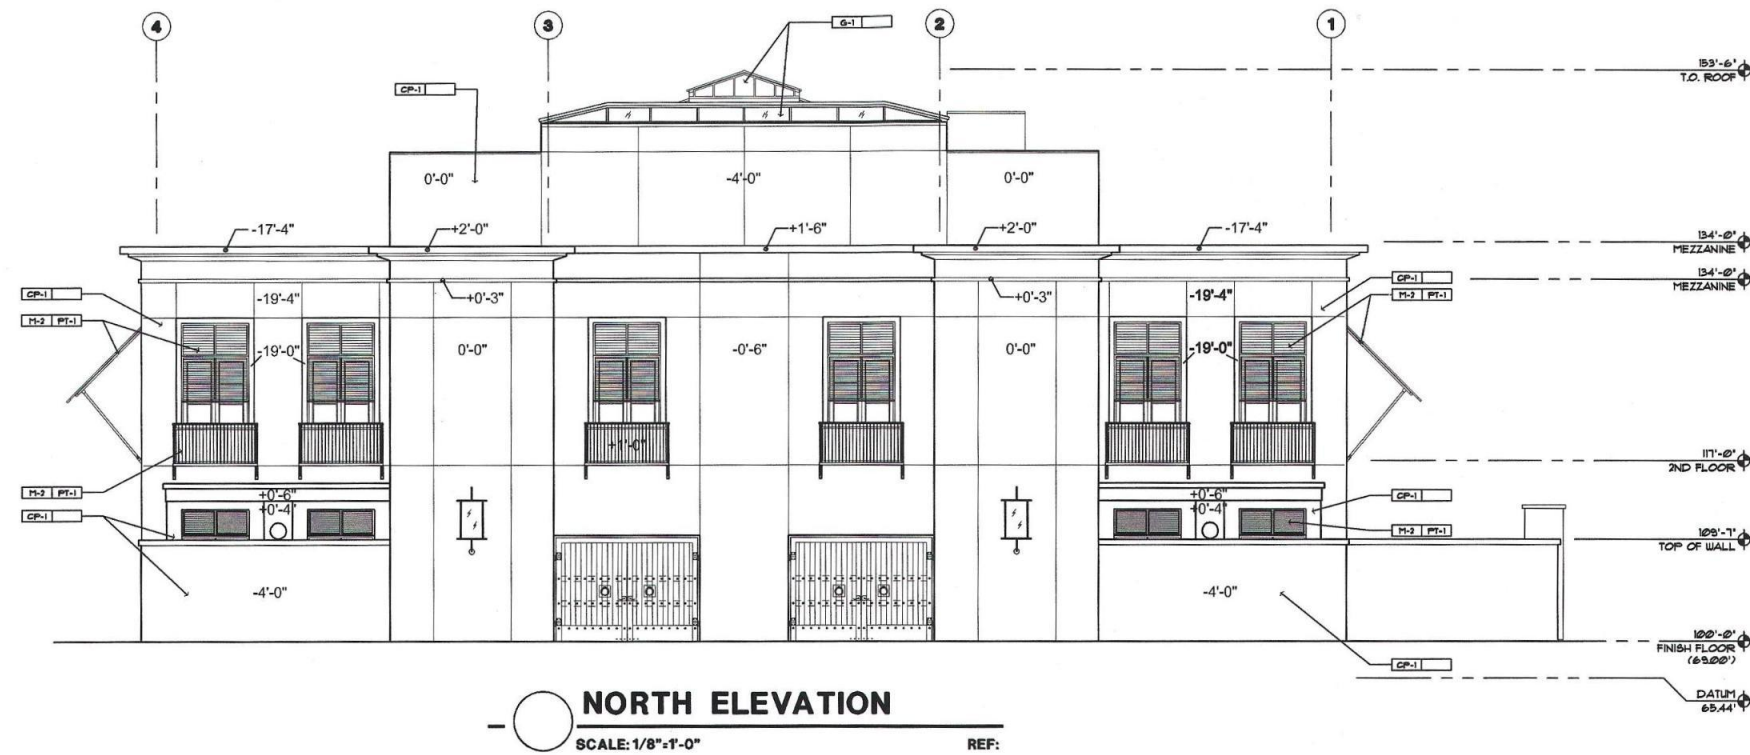

84 DR 2011



Restoration Hardware
15015 N Scottsdale Rd.
Scottsdale, Arizona 85260



STREETSCAPE ELEVATION ALONG SCOTTSDALE ROAD

Date
12.23.2011

Drawings and written material appearing herein constitute original and unpublished work of the architect and may not be duplicated, used, or disclosed without written consent of the architect.

© 2008 NELSEN PARTNERS, INC.

Project No.
31185

STREETSCAPE
ELEVATION

84DR2011



3-D PERSPECTIVE
South West Corner



Restoration Hardware

15015 N Scottsdale Rd.
Scottsdale, Arizona 85260

Date
12.23.2011

Drawings and written material appearing
herein constitute original and unpublished
work of the architect and may not be
duplicated, used, or disclosed without written
consent of the architect.

© 2009 NELSEN PARTNERS, INC.

Project No.
31185

84DR2011



Restoration Hardware
15015 N Scottsdale Rd.
Scottsdale, Arizona 85260

Date
12.23.2011


Drawings and written material appearing
herein constitute original and unpublished
work of the architect and may not be
duplicated, used, or disclosed without written
consent of the architect.

© 2008 NELSEN PARTNERS, INC.

Project No.
31185

A200

BASEMENT FLOOR PLAN

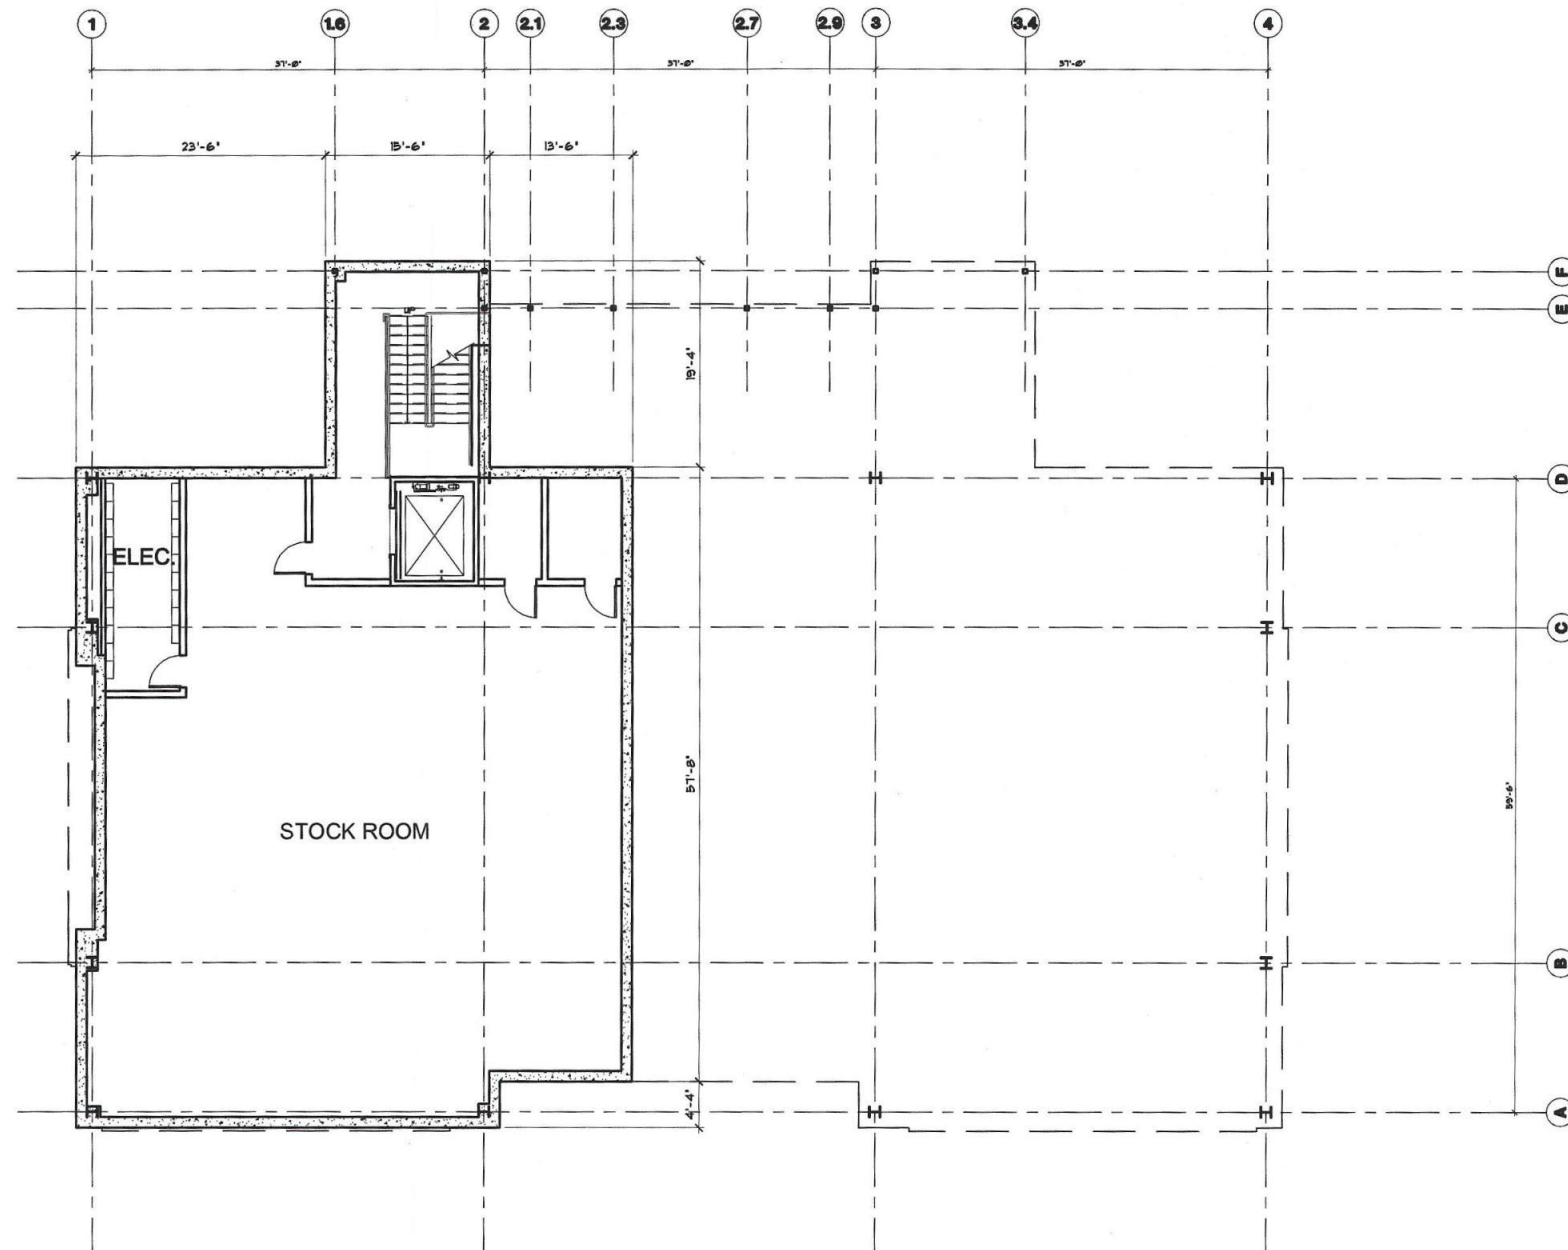

01 BASEMENT FLOOR PLAN
SCALE: 1/8"=1'-0" REF:




CP1 - CONCRETE VENETIAN PLASTER "GRAYSON GREY"



ST1 - CONNECTICUT BLUE SLATE STONE



black beauty
belleza negra

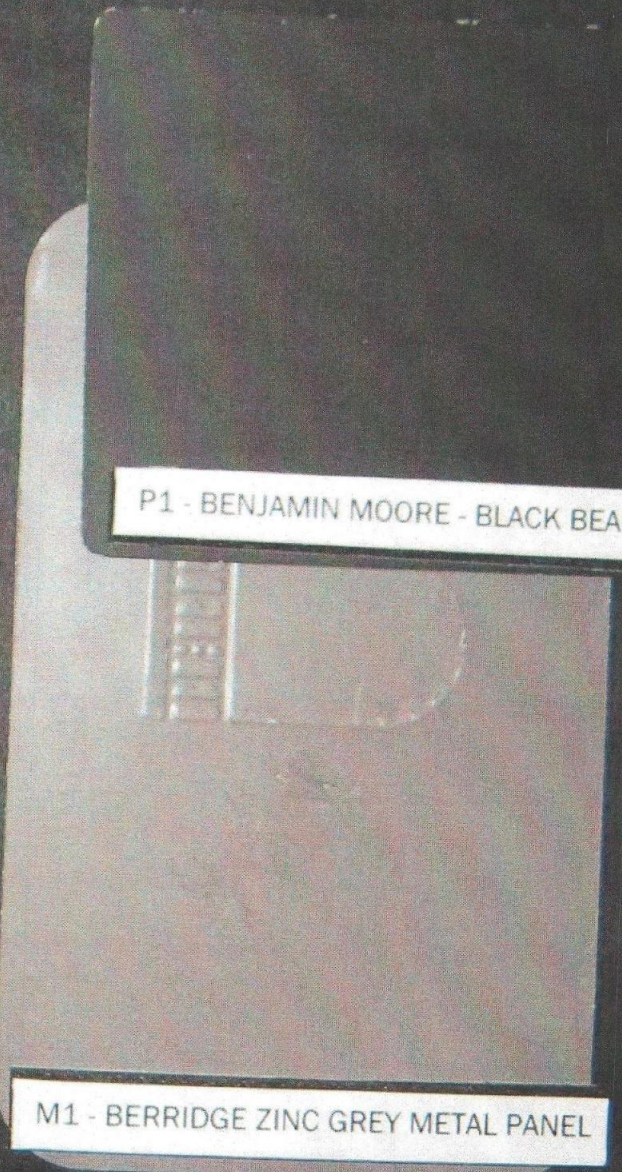

P1 - BENJAMIN MOORE - BLACK BEAUTY 2128-10 2128-10 [16]

M1 - BERRIDGE ZINC GREY METAL PANEL

84DR2011



Restoration Hardware

15015 N Scottsdale Rd.
Scottsdale, Arizona 85260

Date

12.23.2011


Drawings and written material appearing
herein constitute original and unpublished
work of the architect and may not be
duplicated, used, or disclosed without written
consent of the architect.

© 2008 NELSEN PARTNERS, INC.

Project No.
31185

A201


GROUND LEVEL FLOOR PLAN

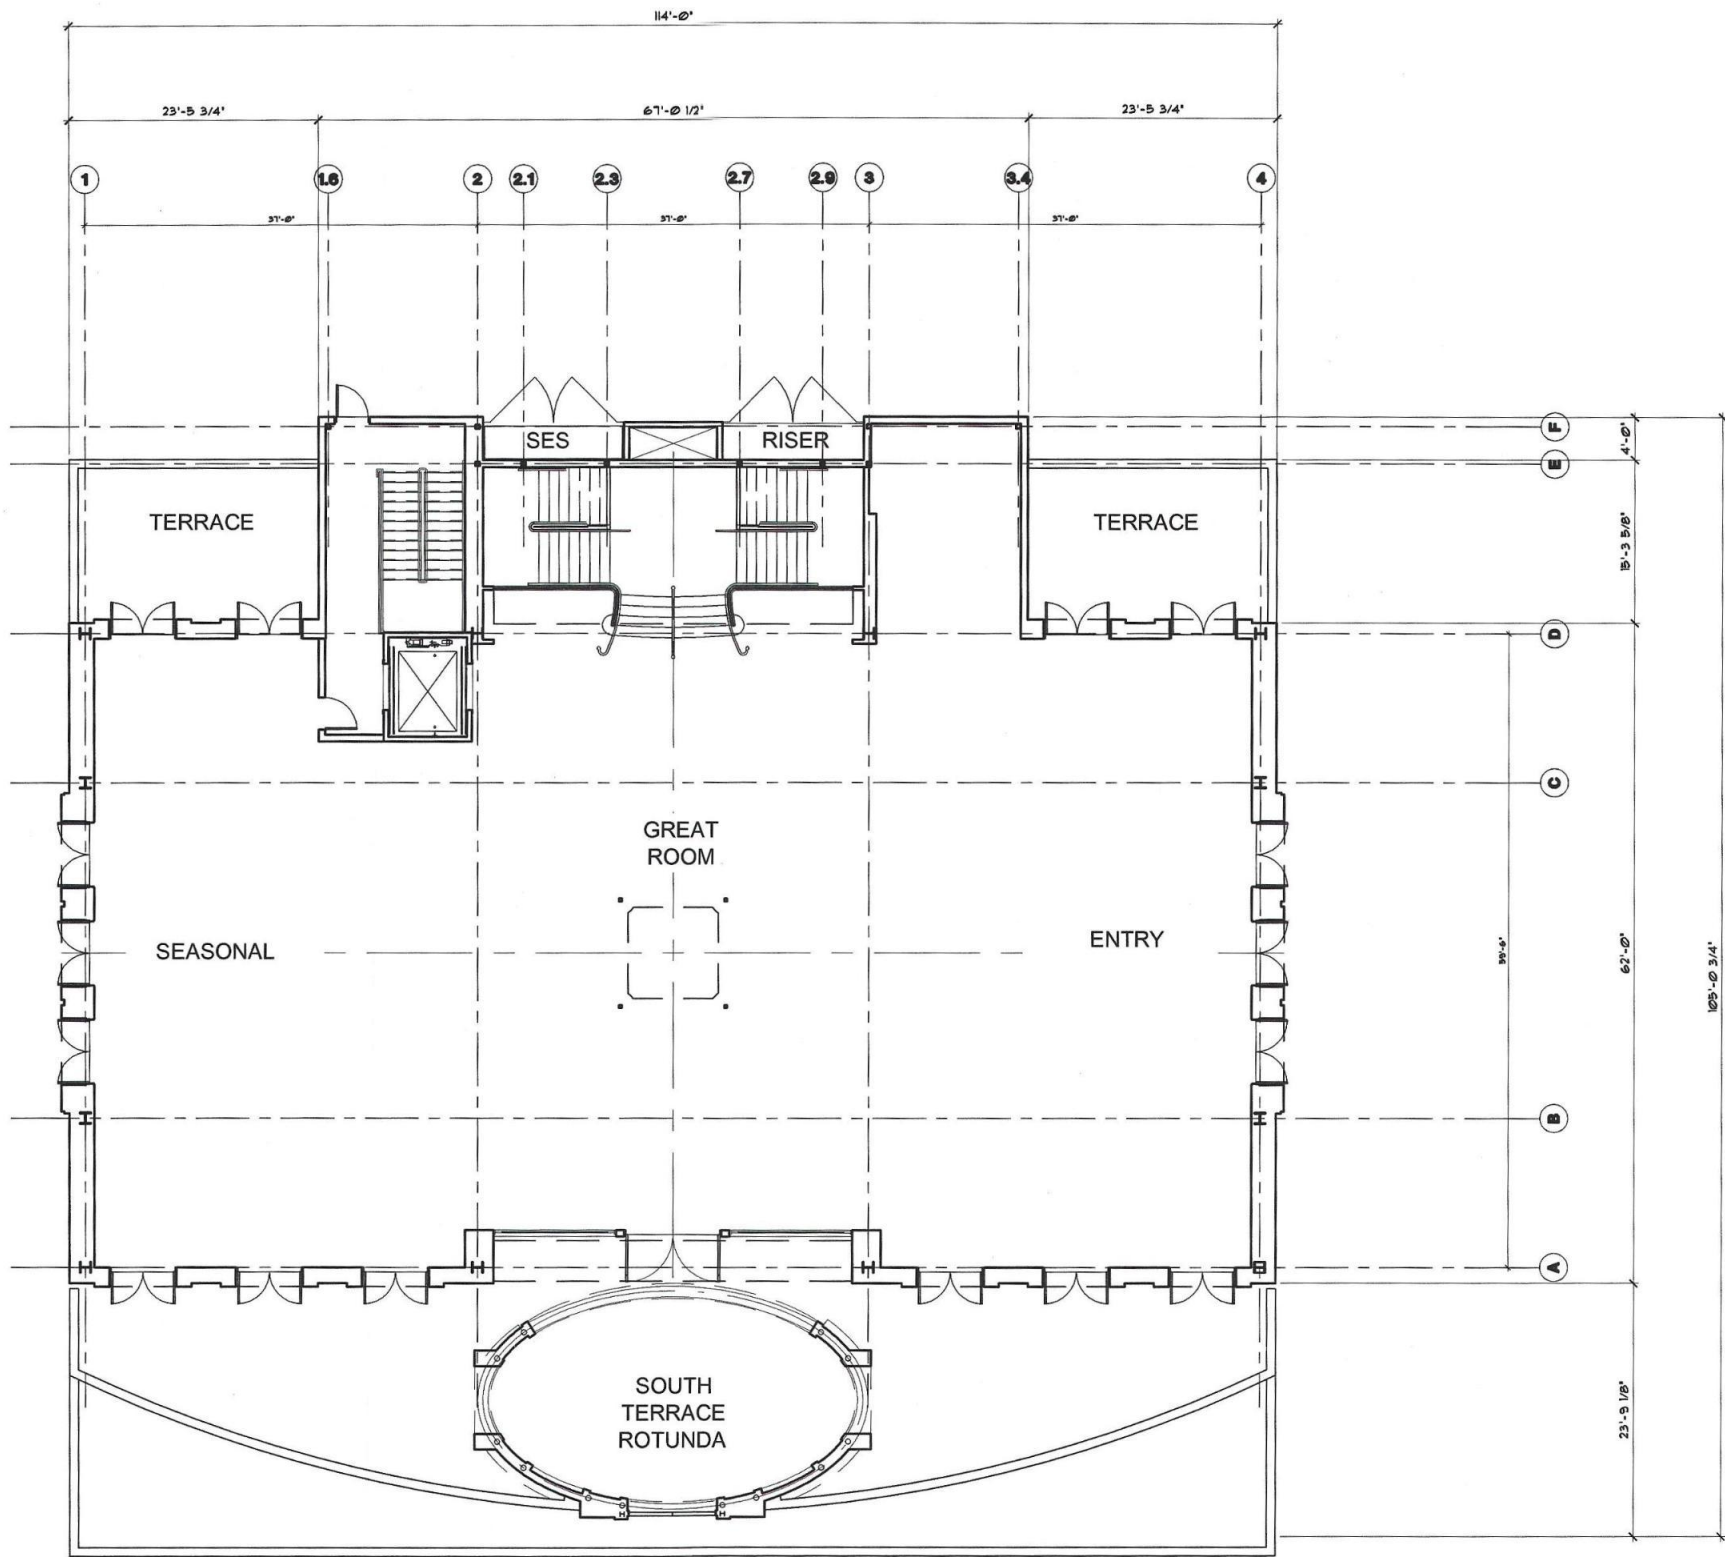

01 GROUND FLOOR PLAN
SCALE: 1/8"=1'-0"

REF:

84DR2011

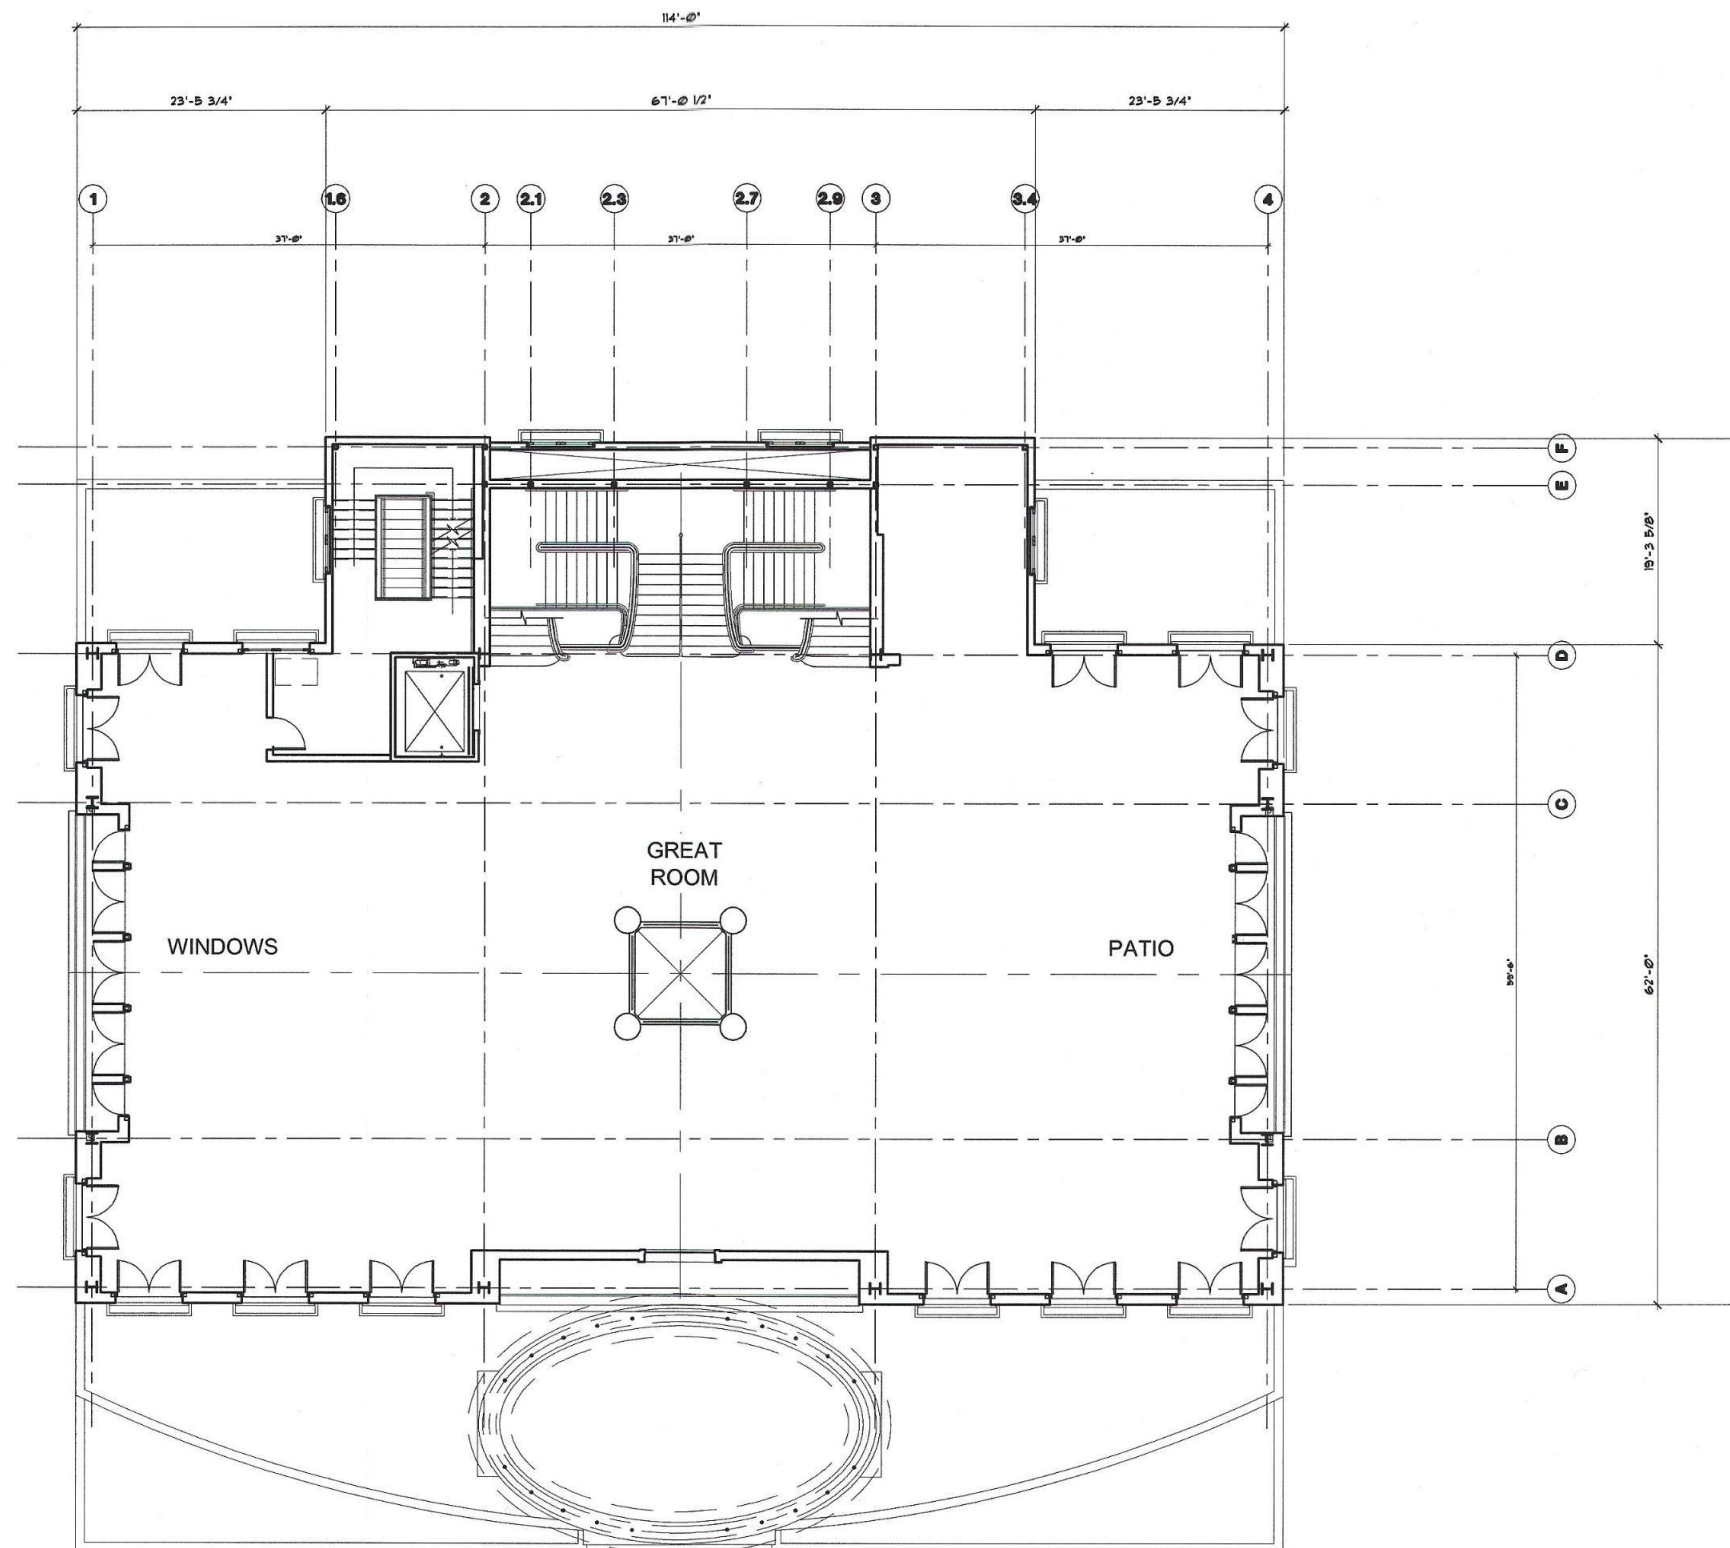

01 SECOND LEVEL FLOOR PLAN
 SCALE: 1/8"=1'-0" REF:

NelsenPartners

Nelsen Partners, Inc.
 Architecture Planning Interiors
 Austin - Scottsdale
 15210 N. Scottsdale Road, Suite 300
 Scottsdale, Arizona 85254
 tel 480.949.6800
 fax 480.949.6801
 www.nelsenpartners.com



Restoration Hardware
 15015 N Scottsdale Rd.
 Scottsdale, Arizona 85260

Date
 12.23.2011

Drawings and written material appearing
 herein constitute original and unpublished
 work of the architect and may not be
 duplicated, used, or disclosed without written
 consent of the architect.

© 2008 NELSEN PARTNERS, INC.

Project No.
 31185

84DR2011 A202
 SECOND LEVEL FLOOR PLAN

NelsenPartners

Nelsen Partners, Inc.
Architecture Planning Interiors

Austin · Scottsdale

15210 N. Scottsdale Road, Suite 300
Scottsdale, Arizona 85254
tel 480.949.6800
fax 480.949.6801

www.nelsenpartners.com



Restoration Hardware

15015 N Scottsdale Rd.
Scottsdale, Arizona 85260


Date
12.23.2011

Drawings and written material appearing
herein constitute original and unpublished
work of the architect and may not be
duplicated, used, or disclosed without written
consent of the architect.

© 2008 NELSEN PARTNERS, INC.

Project No.
31185

84DR2011 A203
MEZZANINE FLOOR PLAN

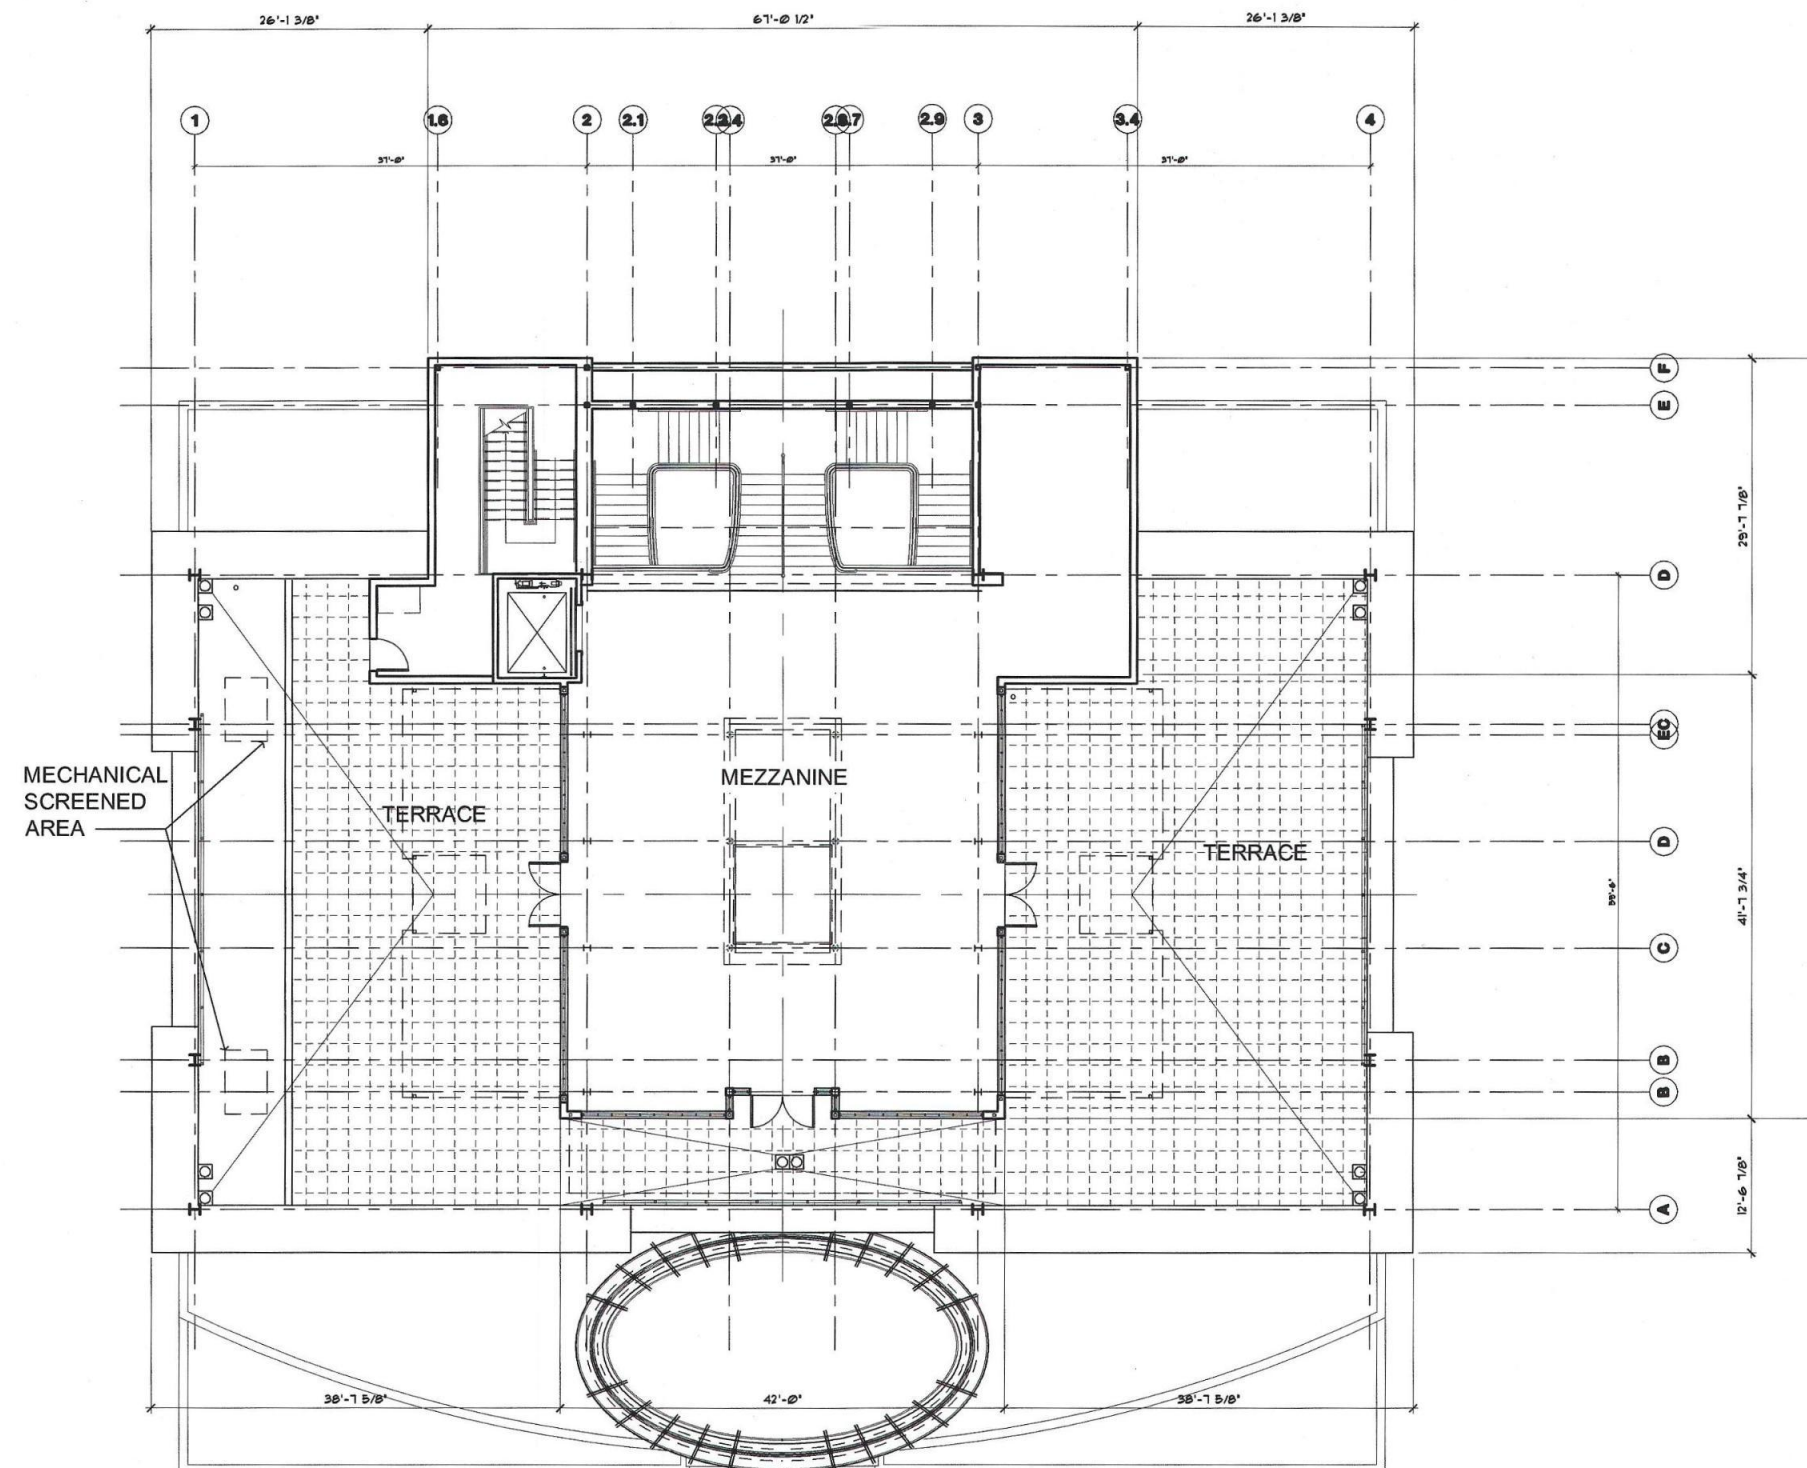

01 THIRD LEVEL FLOOR PLAN
SCALE: 1/8"=1'-0" REF:



Restoration Hardware

15015 N Scottsdale Rd.
Scottsdale, Arizona 85260


Date
12.23.2011

Drawings and written material appearing herein constitute original and unpublished work of the architect and may not be duplicated, used, or disclosed without written consent of the architect.

© 2008 NELSEN PARTNERS, INC.

Project No.
31185

SBA-2
SETBACK ANALYSIS
ELEVATION

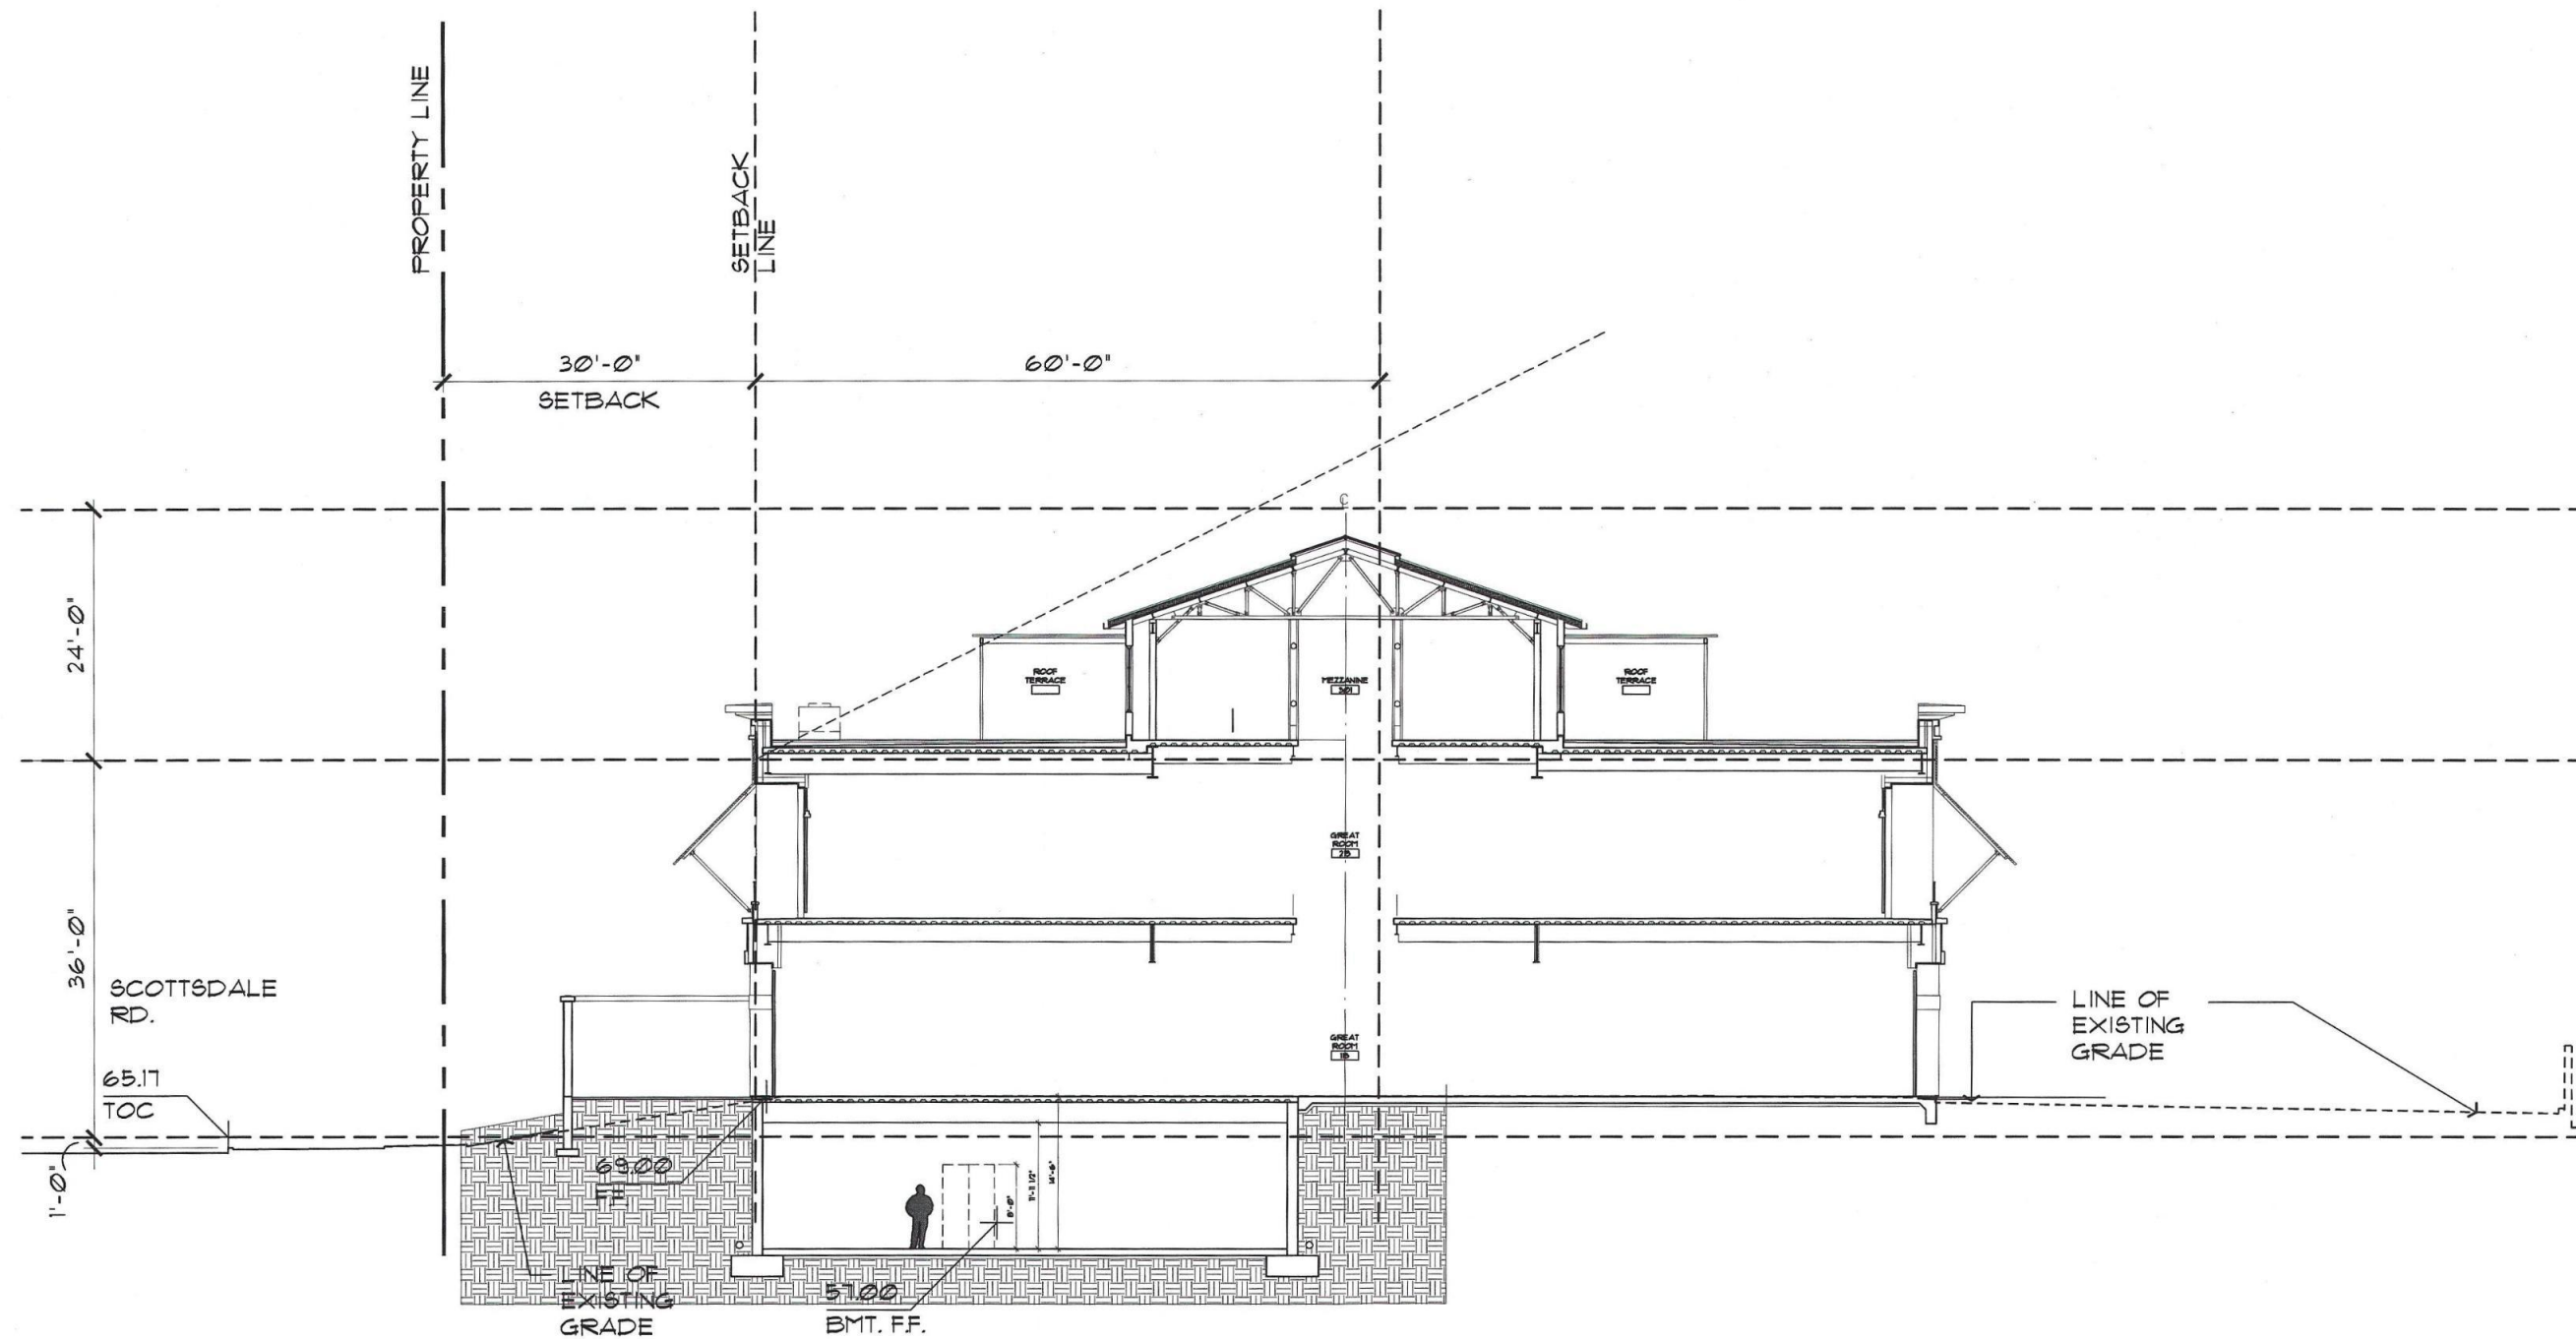

SOUTH ELEVATION SETBACK ANALYSIS
SCALE: 1/8"=1'-0"

REF:

84DR2011



Restoration Hardware
15015 N Scottsdale Rd.
Scottsdale, Arizona 85260

Date
12.23.2011


Drawings and written material appearing herein constitute original and unpublished work of the architect and may not be duplicated, used, or disclosed without written consent of the architect.

© 2008 NELSEN PARTNERS, INC.


Project No.
31185

A401
BUILDING SECTIONS


84DR2011

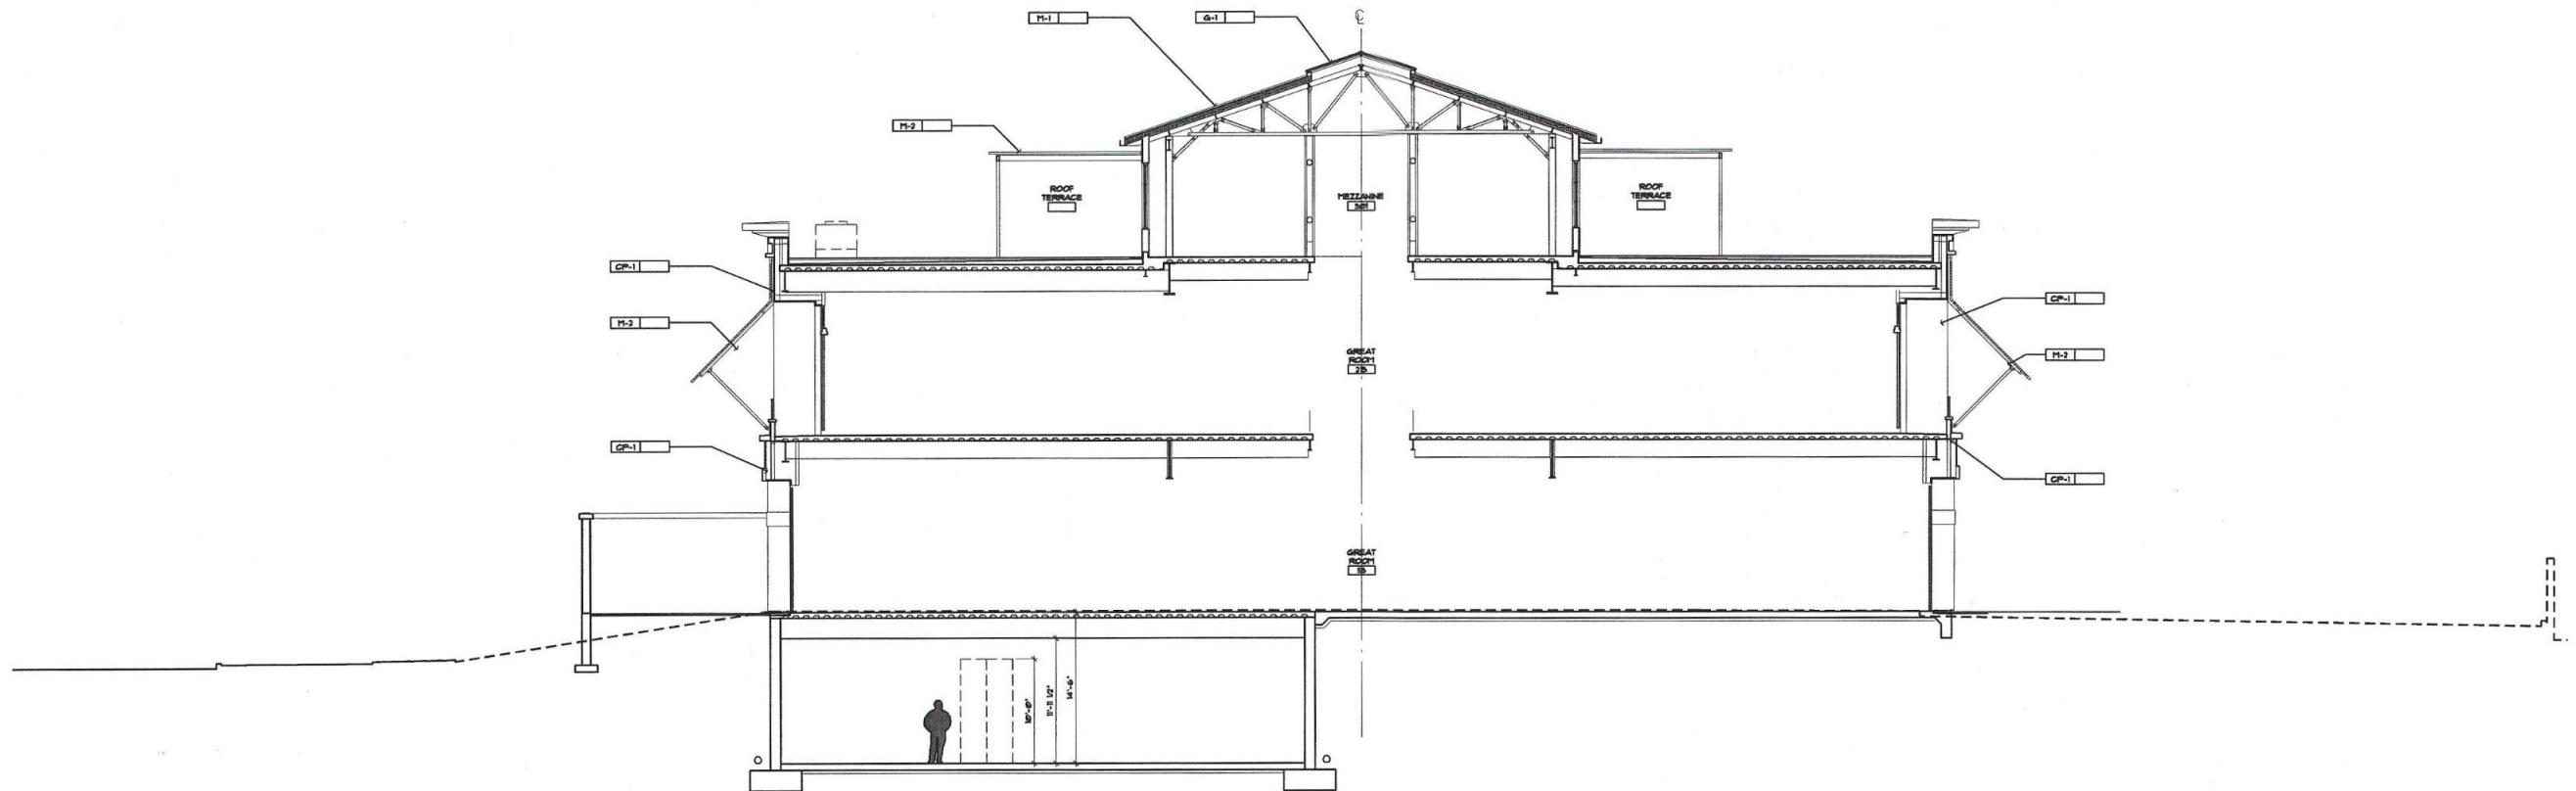

02 BUILDING SECTION
SCALE: 1/8"=1'-0" REF:

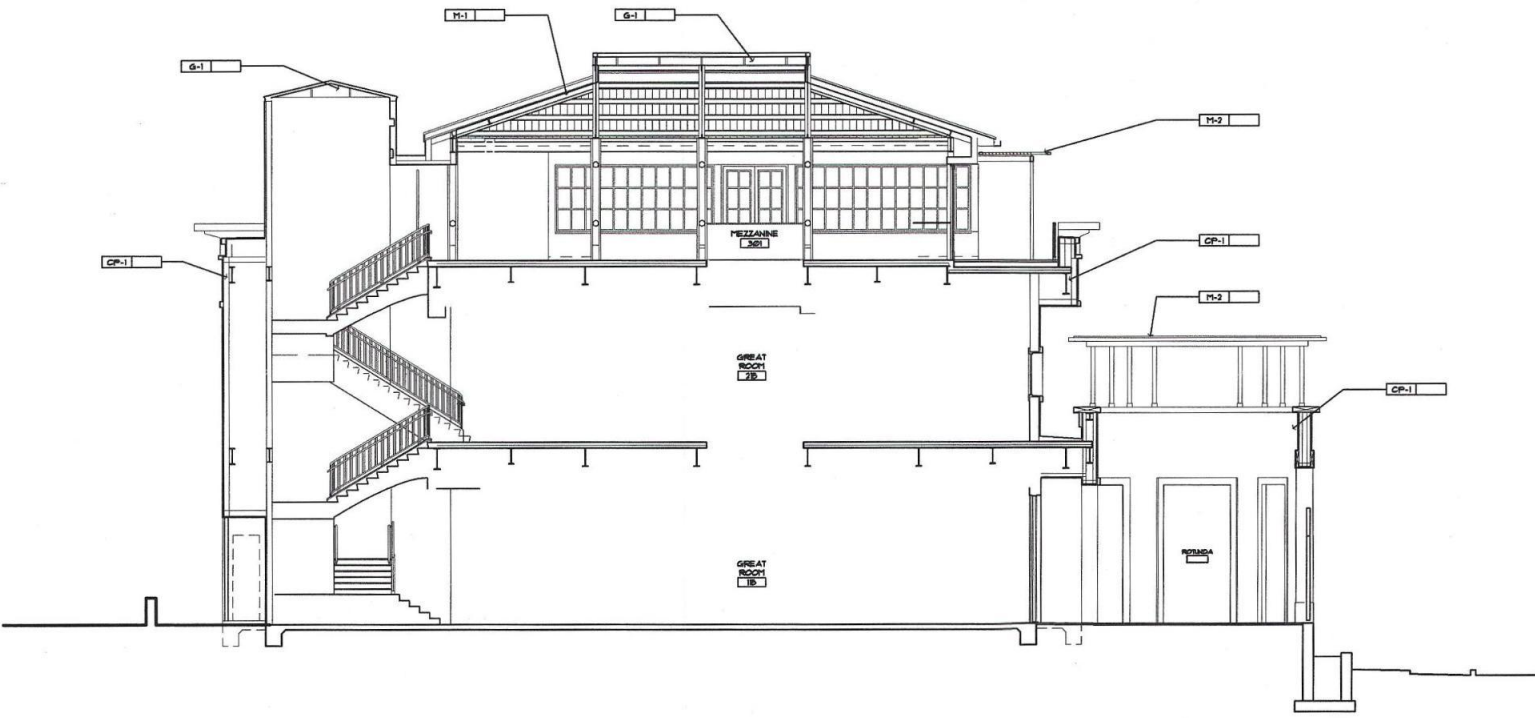


01 BUILDING SECTION
SCALE: 1/8"=1'-0" REF:

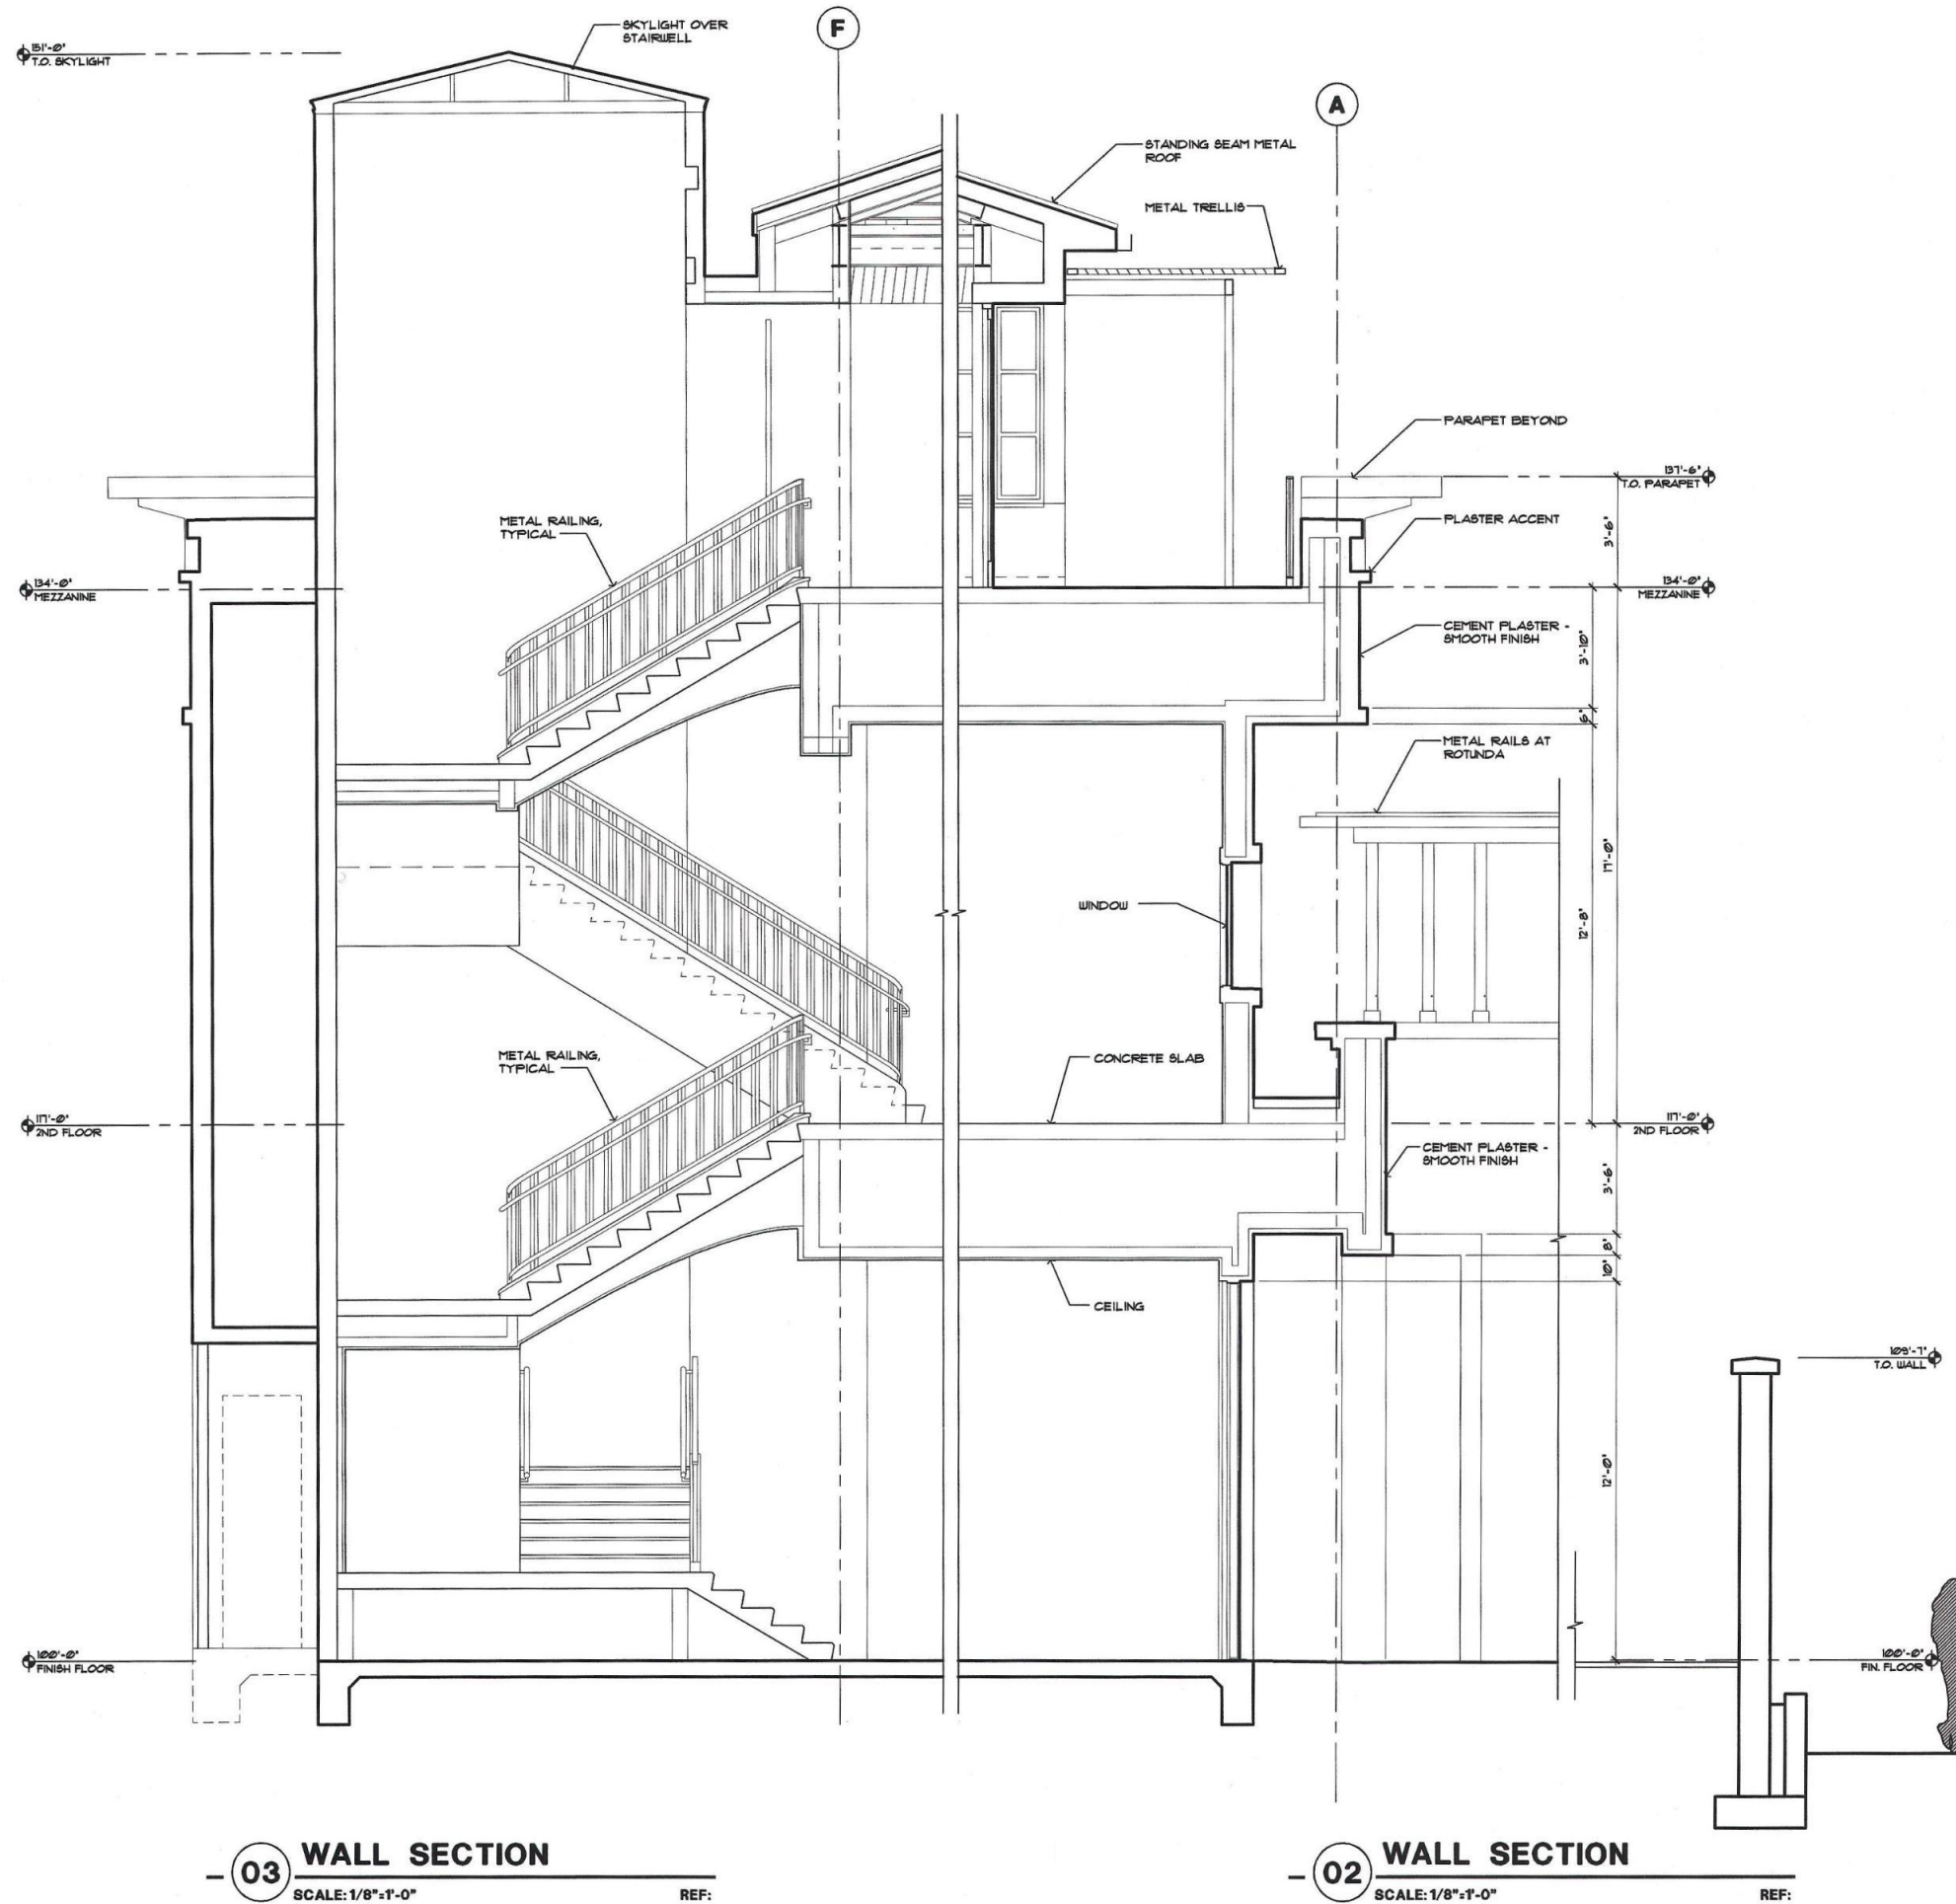

02 WALL SECTION

SCALE: 1/8"=1'-0"

REF:

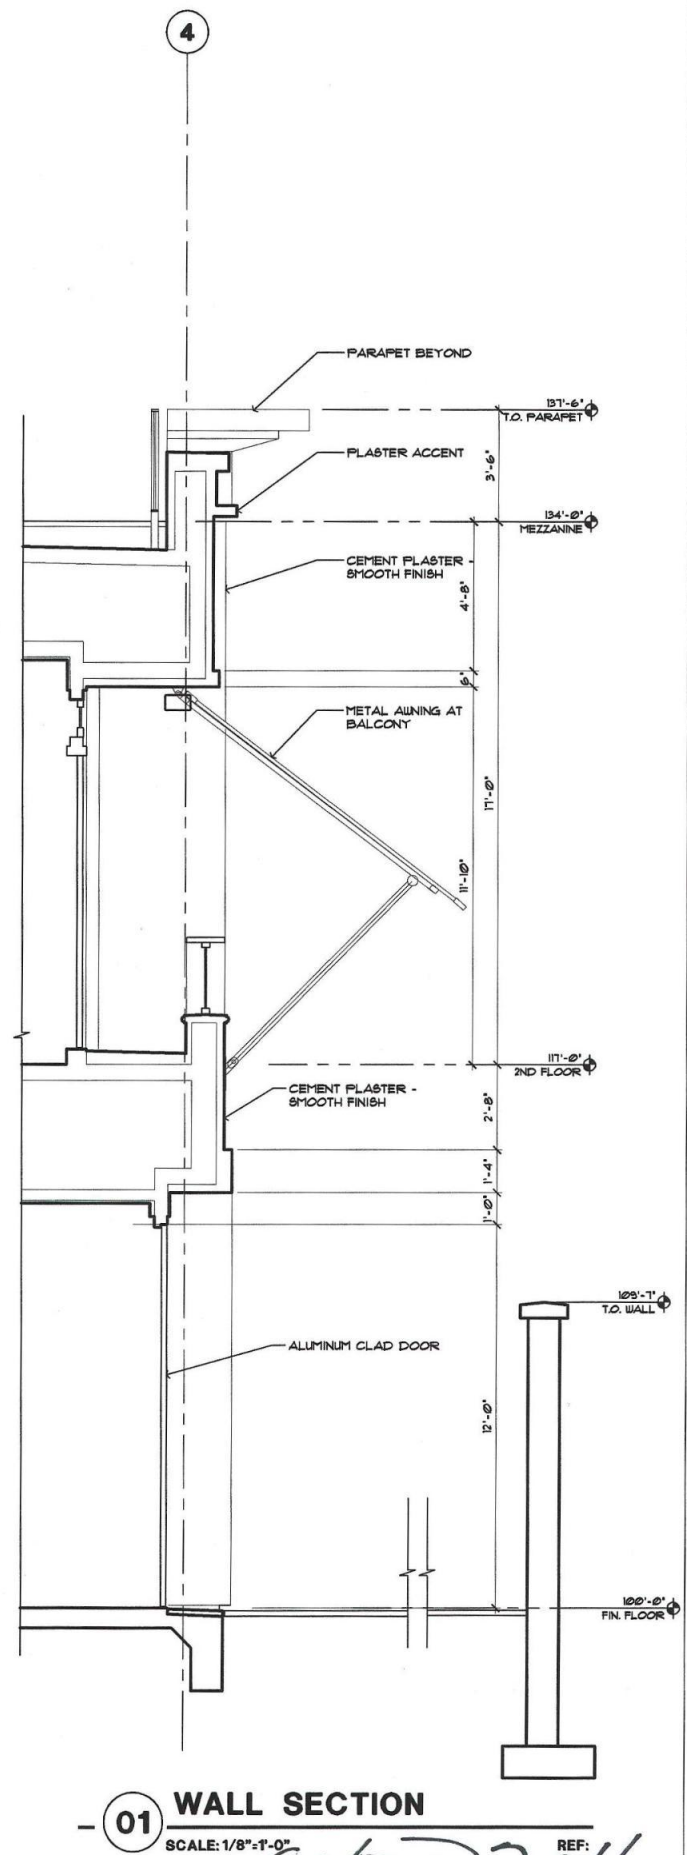

01 WALL SECTION

SCALE: 1/8"=1'-0"

REF:

NelsenPartners

Nelsen Partners, Inc.
Architecture Planning Interiors
Austin - Scottsdale
15210 N. Scottsdale Road, Suite 300
Scottsdale, Arizona 85254
tel 480.949.6800
fax 480.949.6801
www.nelsenpartners.com



Restoration Hardware

15015 N Scottsdale Rd.
Scottsdale, Arizona 85260

Date
12.23.2011

Drawings and written material appearing
herein constitute original and unpublished
work of the architect and may not be
duplicated, used, or disclosed without written
consent of the architect.


© 2008 NELSEN PARTNERS, INC.

Project No.
31185


A501

WALL SECTIONS


84/DR2011

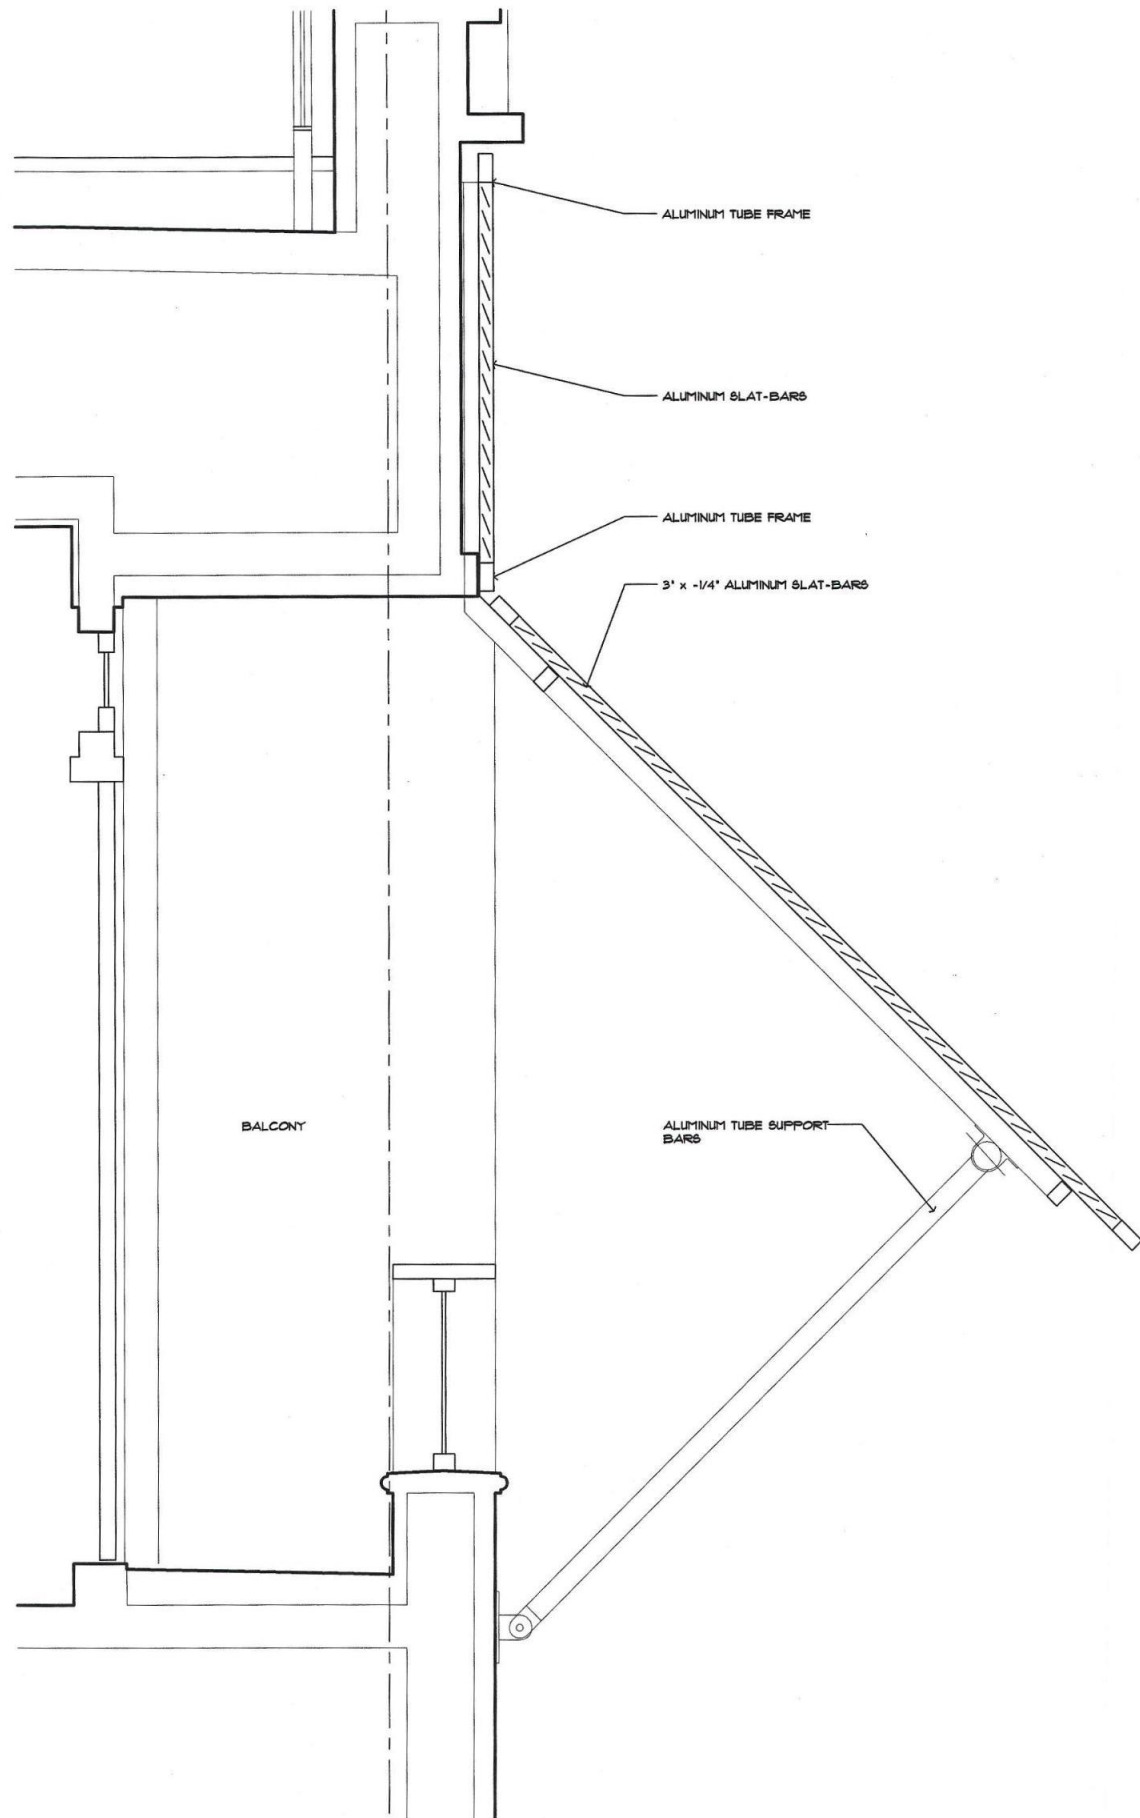


04 LARGE SHADE CANOPY
SCALE: 1"=1'-0" REF:

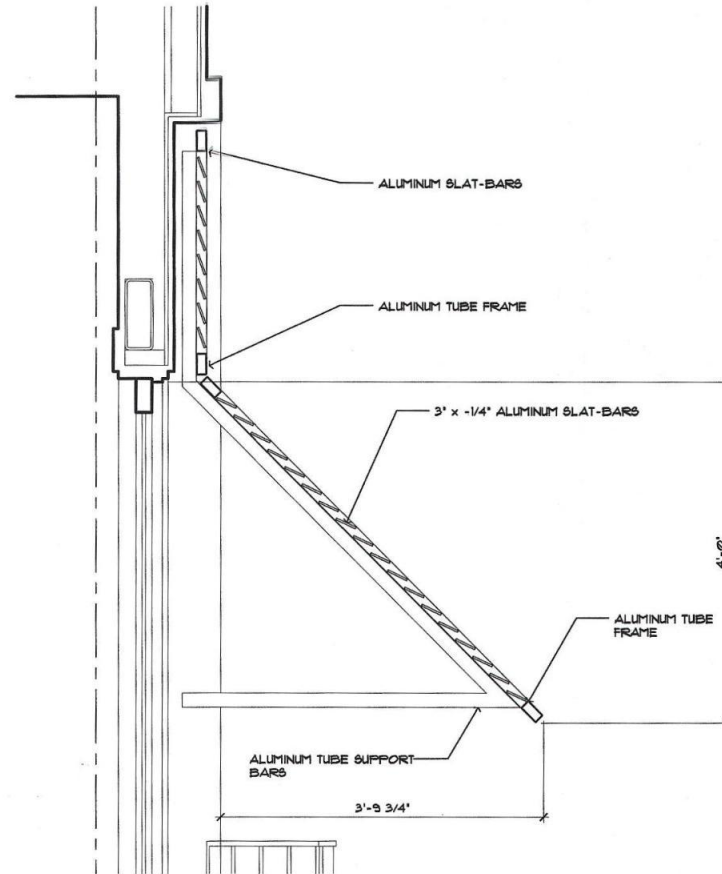

03 SHADE CANOPY (2nd FLOOR)
SCALE: 1"=1'-0" REF:

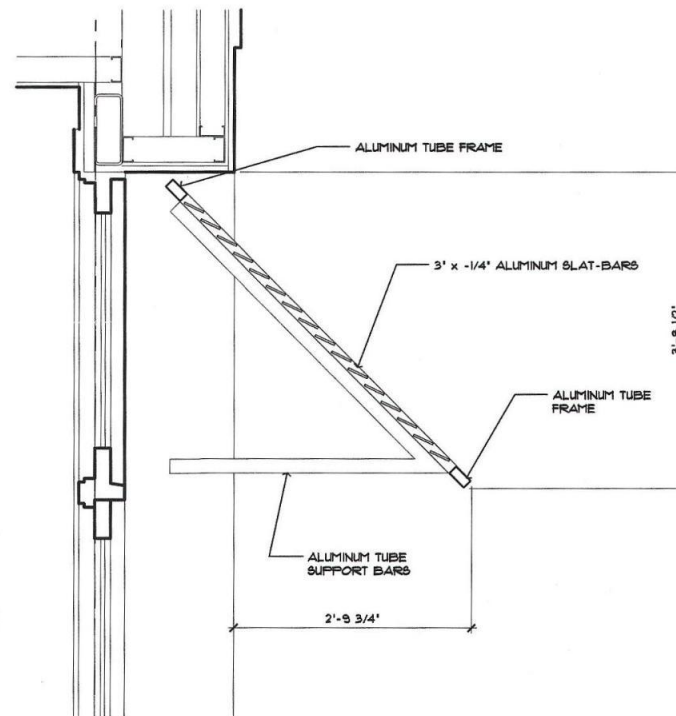

02 SHADE CANOPY (1st FLOOR)
SCALE: 1"=1'-0" REF:

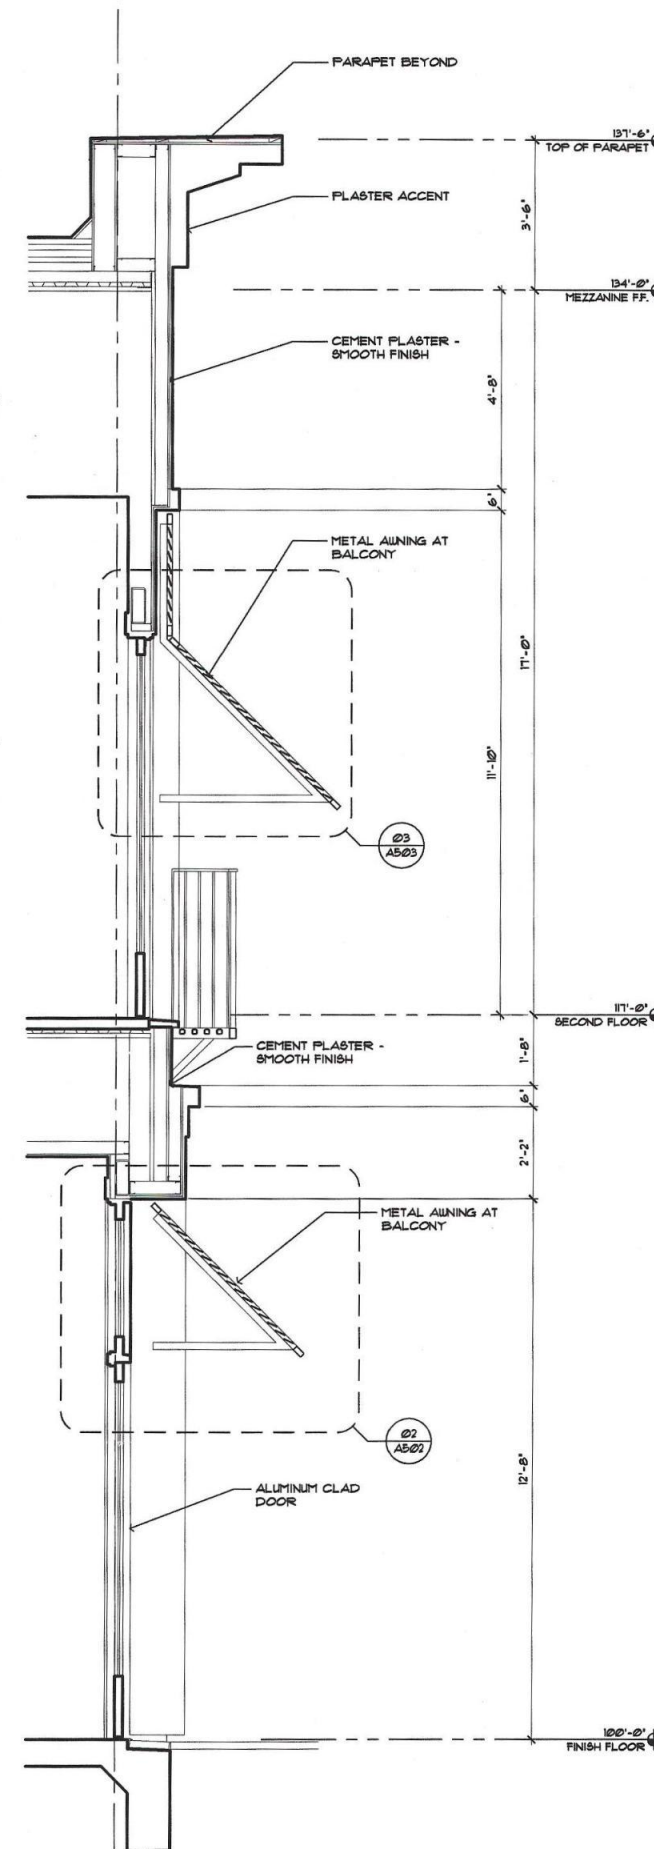

01 WALL SECTION
SCALE: 1/2"=1'-0" REF:

NelsenPartners
Nelsen Partners, Inc.
Architecture Planning Interiors
Austin - Scottsdale
15210 N. Scottsdale Road, Suite 300
Scottsdale, Arizona 85254
tel 480.949.6800
fax 480.949.6801
www.nelsenpartners.com



Restoration Hardware
15015 N Scottsdale Rd.
Scottsdale, Arizona 85260

Date
12.23.2011

Drawings and written material appearing
herein constitute original and unpublished
work of the architect and may not be
duplicated, used, or disclosed without written
consent of the architect.

© 2008 NELSEN PARTNERS, INC.

Project No.
31185

A502
WALL SECTIONS

84 DR 2011




Restoration Hardware
15015 N Scottsdale Rd.
Scottsdale, Arizona 85260

Date
12.23.2011

Drawings and written material appearing
herein constitute original and unpublished
work of the architect and may not be
duplicated, used, or disclosed without written
consent of the architect.

© 2008 NELSEN PARTNERS, INC.

Project No.
31185

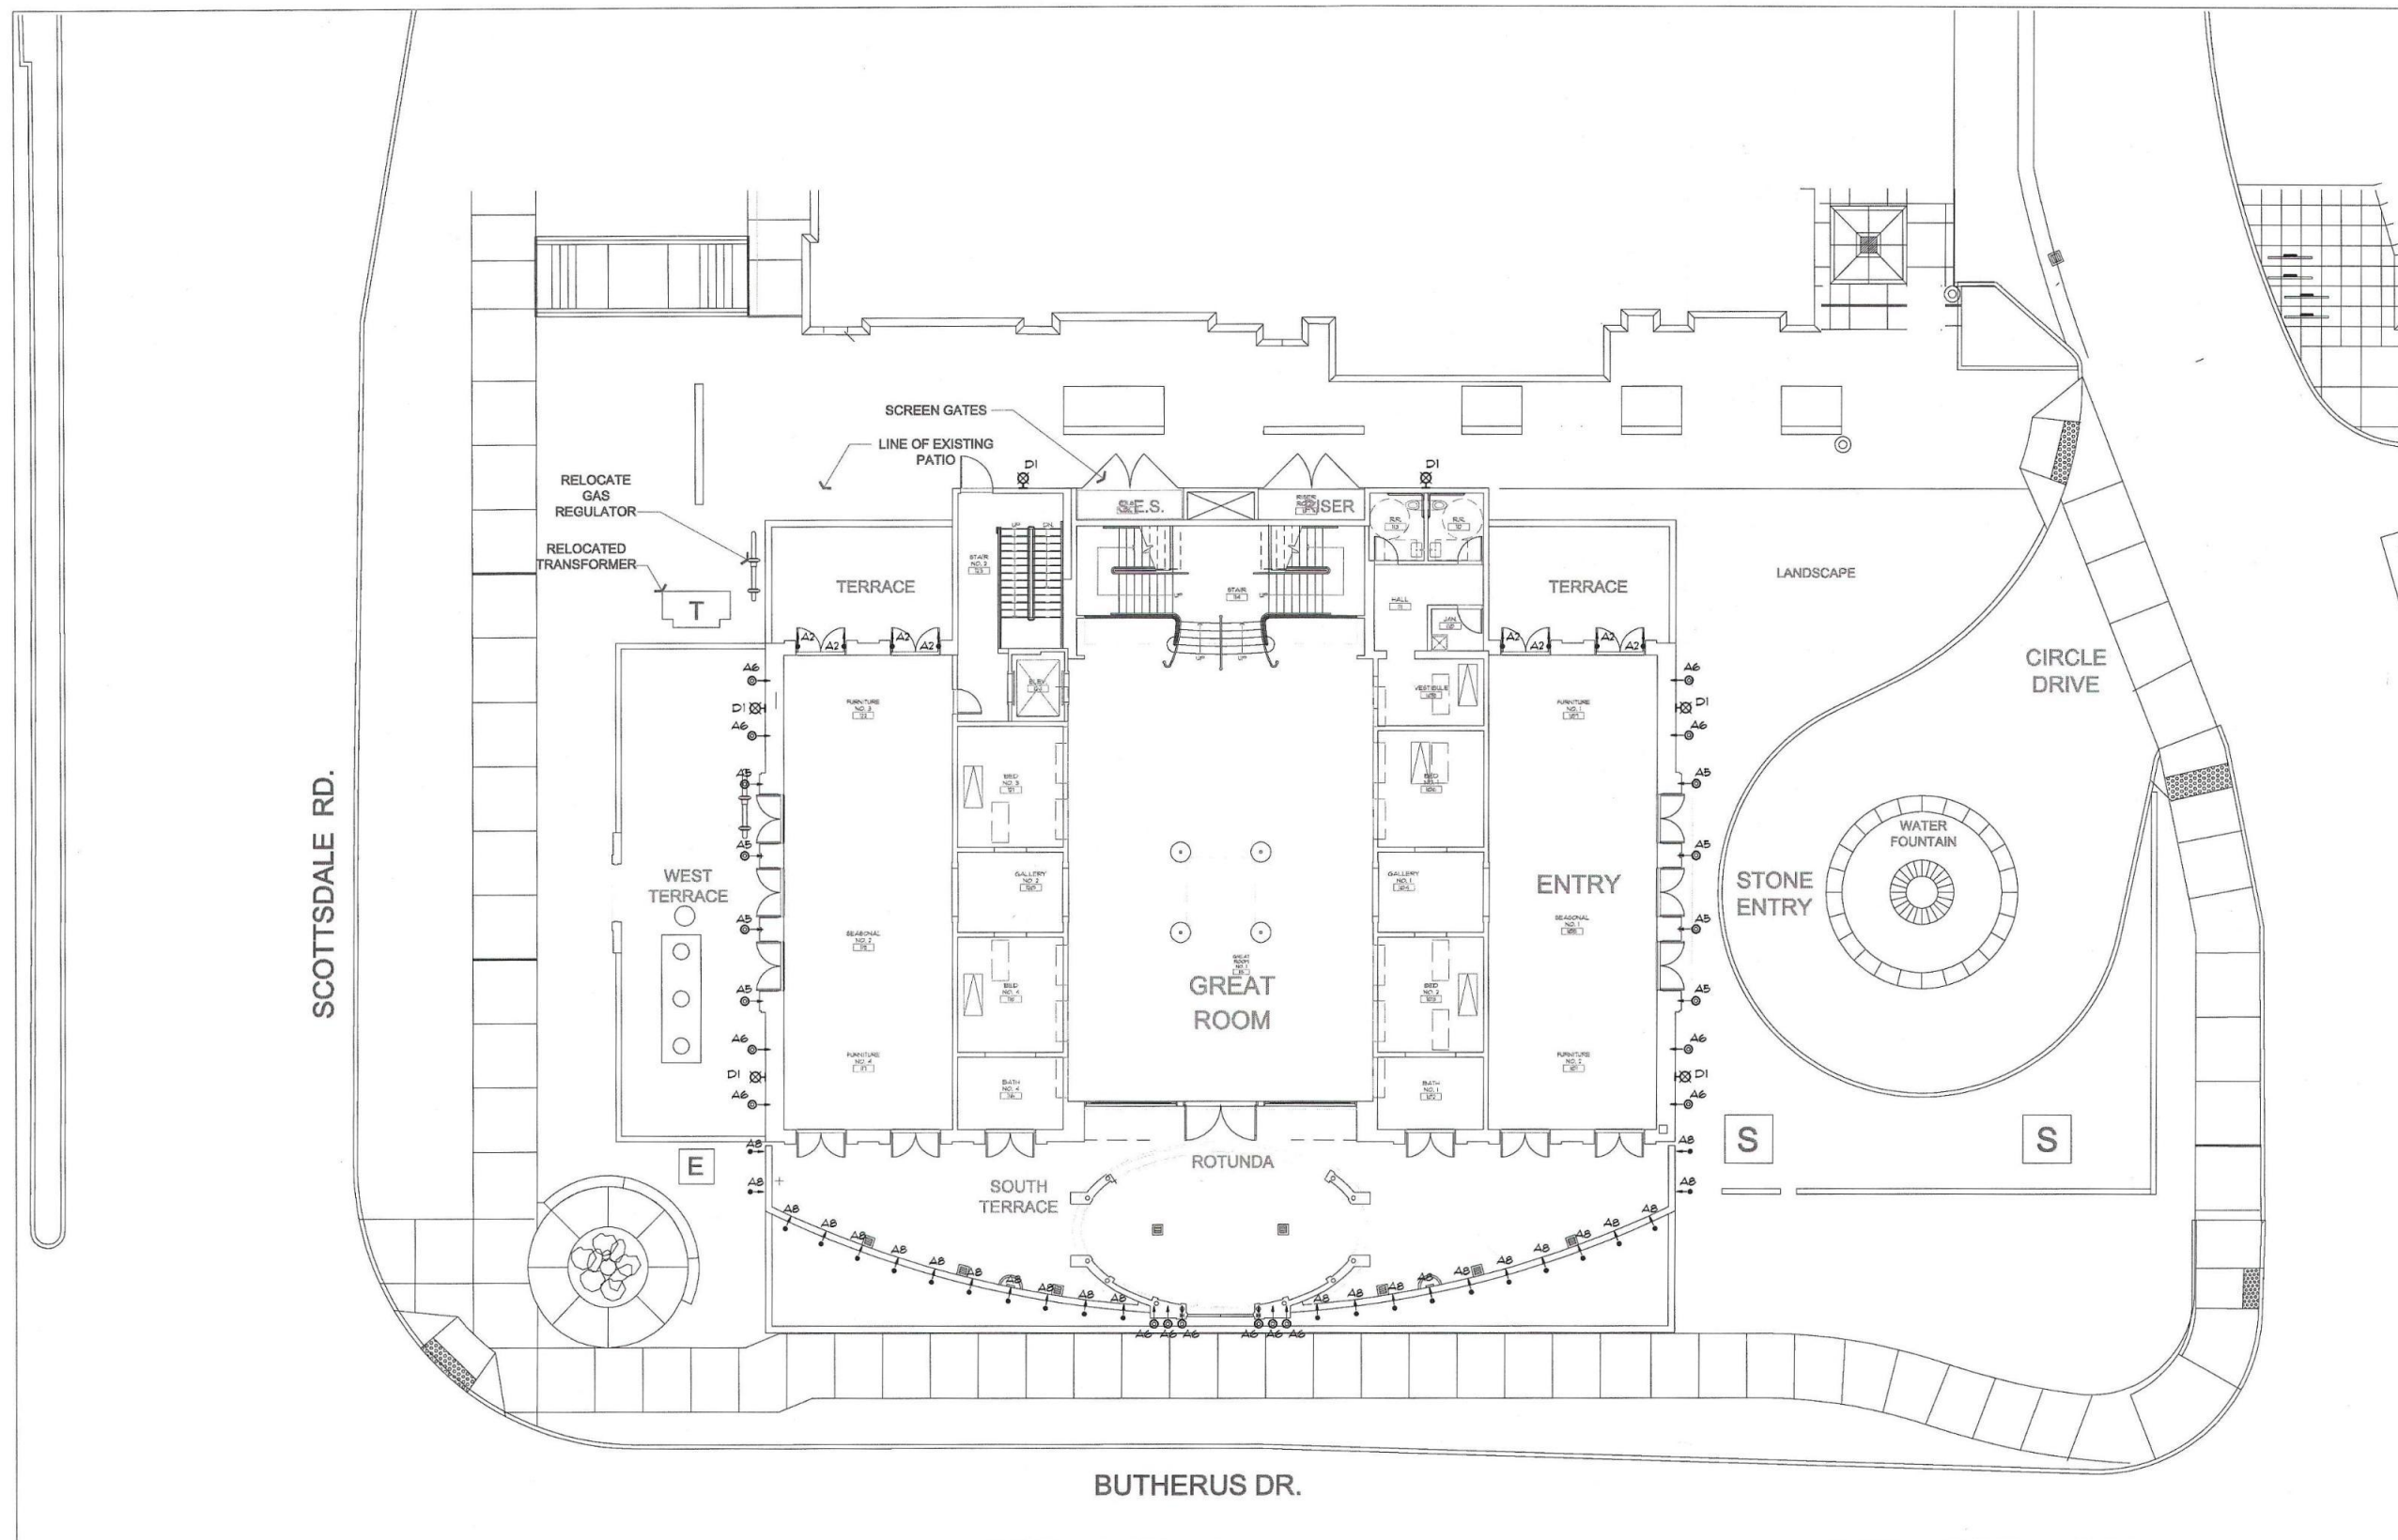

A SITE LIGHTING PLAN
EL 1" = 10'-0"



84 DR 2011

NelsenPartners

Nelsen Partners, Inc.
Architecture Planning Interiors

Austin - Scottsdale

15210 N. Scottsdale Road, Suite 300
Scottsdale, Arizona 85254

tel 480.949.6800
fax 480.949.6801

www.nelsenpartners.com



Restoration Hardware


15015 N Scottsdale Rd.
Scottsdale, Arizona 85260

Date
12.23.2011

Drawings and written material appearing
herein constitute original and unpublished
work of the architect and may not be
duplicated, used, or disclosed without written
consent of the architect.

© 2008 NELSEN PARTNERS, INC.

Project No.
31185

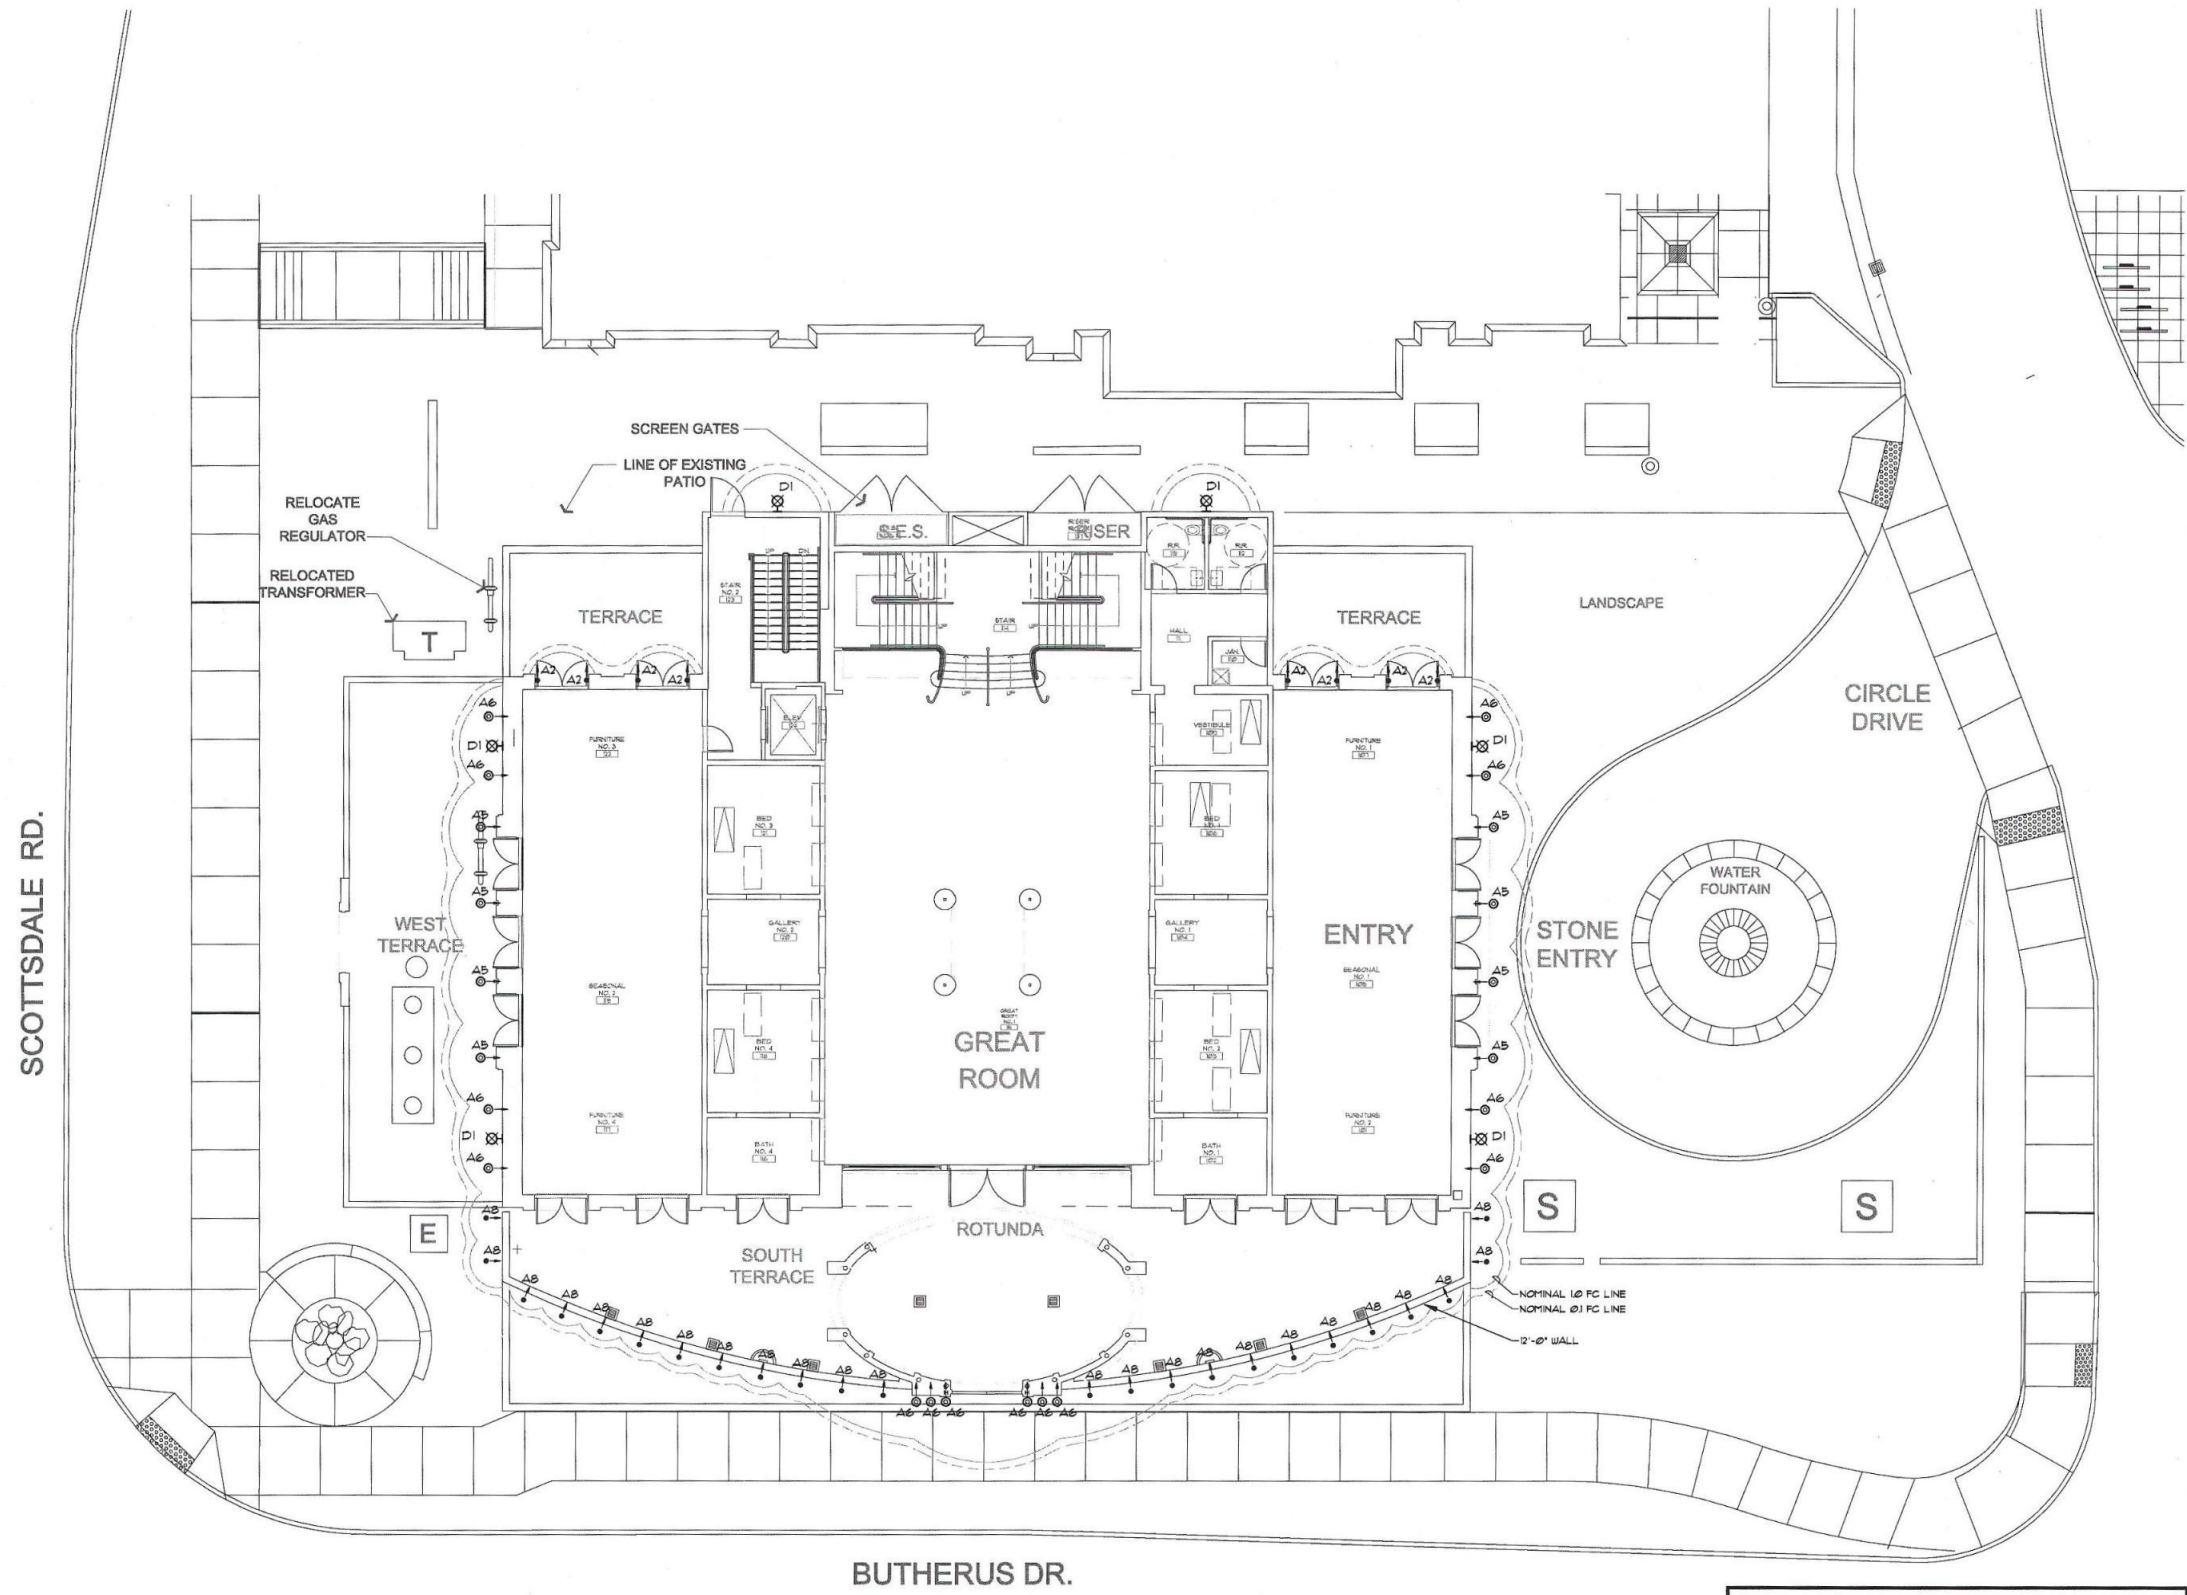

A SITE PHOTOMETRIC PLAN
EP 1" = 10'-0"

ELECTRICAL SYMBOL LIST

- ⊗ DECORATIVE SCONCE/LANTERN LIGHT FIXTURE
- DIRECT UPLIGHT FIXTURE-GROUND MOUNTED
- DIRECT UPLIGHT FIXTURE-INGRADE
- 10 FOOT CANDLES LINE
- 20 FOOT CANDLES LINE

A8 FIXTURES

"Accessory Options"

Cutoff Visor

Cutoff Snoot

Adj. Barn Doors

CATALOG NUMBER LOGIC

EXAMPLE: SA - SP - 20 - VER - 0 - 11 - BD

Series: SA - Spot
Option: SP - Flood
Lamp Type: 20 - By Others
Finish: VER - Verbo
Shading: 11 - Honeycomb Baffle

Features:

- All Precision Machine Aluminum Construction.
- Locking O-Ring Compression Knuckle (THE L.O.C.K.) Allows Vertical to Horizontal Aiming and Provides Integral Sealed Wireway.
- 74 Lamp Holder With 250°C, 18 Ga. Wire Leads (Leads Retain 1" Beyond Mounting Knuckle).
- UL Listed 74 Lamp Up To 50 Watts.
- Unobstructed End Caps, Forme Relighting Optical Compartment With Clear, Tempered, Glass Lens, Fastenry Sealed.
- Polyester Powdercoat Finishes Standard, (Specify).

Options

See OPTIKIT™ Submit Sheet for Field Interchangeable Options Ordering Information.

For Remote Transformers
See Sheets TBSS Series, TR Series, Power Pipe, Power Pipe II or Power Canopy in Accessory Section.

SARATOGA SERIES™
B-K LIGHTING, INC.
8/03 SUB-1202-02

A-8 FIXTURE

FRONT ELEVATION

SIDE ELEVATION

PLAN

1/4" TEMP. GLASS - CLEAR

1/4" TEMP. GLASS - CLEAR

1" FLAT METAL "X"

CRYSTAL CHANDELIER FIXTURE INSIDE WATER TIGHT BOX

UL RATED CRYSTAL CHANDELIER LGTH FIXTURE INSIDE WATER TIGHT GLASS BOX

ONLY TOP AND SIDES RECEIVE 1" FLAT METAL "X"

INSPIRED BY THE OPULENCE OF VICTORIAN ENGLISH CHANDELIERS, OUR PERFECTLY PROPORTIONED DESIGN MIXES RUSTIC IRON WITH A PROFUSION OF CRYSTAL, PRECISION-CUT AND POLISHED FOR OPTIMAL REFRACTION AND SPARKLE.

RUSTIC IRON FRAMEWORK LENDS AUTHENTICITY ANTIQUED RUST AND MATTE LACQUER FINISH STRINGS WITH HUNDREDS OF LIGHT-REFRACTING CRYSTALS CURVED ARMS RAISE CANDLESTICK-STYLE SOCKETS CRYSTAL DROPS HANG BELOW THE METAL ARMS USED EIGHTEEN 40W MAX. CANDELABRA BULB

D-1 FIXTURE

A8 FIXTURES

Precision
MR-16 Remote Transformer - Offset (RU)

Cutoff Visor

Cutoff Snoot

Adj. Barn Doors

CATALOG NUMBER LOGIC

EXAMPLE: B - CO2 - OS - MR - RD - 6 - POL - 12 - AH

Material: B - Aluminum
Faceplate: CO2 - Flange
Style: OS - Offset Lens
OpLock: MR - MR-16
Housing: RD - Requires Remote Transformer
Lamp Type: 6 - By Others
Finish: POL - Polished
Shading: 12 - Soft Focus Lens
Accessories: 15 - Rectilinear Lens

Features:

- All Precision Machine Aluminum Construction.
- Locking O-Ring Compression Knuckle (THE L.O.C.K.) Allows Vertical to Horizontal Aiming and Provides Integral Sealed Wireway.
- 74 Lamp Holder With 250°C, 18 Ga. Wire Leads (Leads Retain 1" Beyond Mounting Knuckle).
- UL Listed 74 Lamp Up To 50 Watts.
- Unobstructed End Caps, Forme Relighting Optical Compartment With Clear, Tempered, Glass Lens, Fastenry Sealed.
- Polyester Powdercoat Finishes Standard, (Specify).

Options

See OPTIKIT™ Submit Sheet for Field Interchangeable Options Ordering Information.

For Remote Transformers
See Sheets TBSS Series, TR Series, Power Pipe, Power Pipe II or Power Canopy in Accessory Section.

SARATOGA SERIES™
B-K LIGHTING, INC.
8/03 SUB-1202-02

BK No.	Lamp Watts	Description	Rated Life	Center Beam Candlepower	BK No.	Lamp Watts	Description	Rated Life	Center Beam Candlepower
1	25	ESX	4,000	4,000	8	50	EXV	5,000	3,500
2	20	ESB	4,000	400	9	50	EXZ	5,000	2,500
3	35	FRB	5,000	7,800	10	50	EXN	5,000	1,800
4	35	FRA	5,000	2,300	11	50	EXV	5,000	700
5	35	FRW	5,000	1,100	12	75	EXV	5,000	12,700
15	42	EVB	5,000	7,800	13	75	EVC	5,000	4,800
16	42	EVB	5,000	2,800	14	75	EVC	5,000	2,500
17	42	EVP	5,000	1,100					

B-K LIGHTING 40420 Ridgely Drive • Madison, CA 93558 • USA
800-438-0800 • FAX 916-438-0800
www.bklighting.com • info@bklighting.com

40420 Ridgely Drive • Madison, CA 93558 • USA
800-438-0800 • FAX 916-438-0800
www.bklighting.com • info@bklighting.com

DATE: 10-19-10 DRAWING NUMBER: SUB-1373-00

Precision
MR-16 Remote Transformer - Offset (RU)

Cutoff Visor

Cutoff Snoot

Adj. Barn Doors

CATALOG NUMBER LOGIC

EXAMPLE: B - CO2 - OS - MR - RD - 6 - POL - 12 - AH

Material: B - Aluminum
Faceplate: CO2 - Flange
Style: OS - Offset Lens
OpLock: MR - MR-16
Housing: RD - Requires Remote Transformer
Lamp Type: 6 - By Others
Finish: POL - Polished
Shading: 12 - Soft Focus Lens
Accessories: 15 - Rectilinear Lens

Features:

- All Precision Machine Aluminum Construction.
- Locking O-Ring Compression Knuckle (THE L.O.C.K.) Allows Vertical to Horizontal Aiming and Provides Integral Sealed Wireway.
- 74 Lamp Holder With 250°C, 18 Ga. Wire Leads (Leads Retain 1" Beyond Mounting Knuckle).
- UL Listed 74 Lamp Up To 50 Watts.
- Unobstructed End Caps, Forme Relighting Optical Compartment With Clear, Tempered, Glass Lens, Fastenry Sealed.
- Polyester Powdercoat Finishes Standard, (Specify).

Options

See OPTIKIT™ Submit Sheet for Field Interchangeable Options Ordering Information.

For Remote Transformers
See Sheets TBSS Series, TR Series, Power Pipe, Power Pipe II or Power Canopy in Accessory Section.

SARATOGA SERIES™
B-K LIGHTING, INC.
8/03 SUB-1202-02

BK No.	Lamp Watts	Description	Rated Life	Center Beam Candlepower	BK No.	Lamp Watts	Description	Rated Life	Center Beam Candlepower
1	25	ESX	4,000	4,000	8	50	EXV	5,000	3,500
2	20	ESB	4,000	400	9	50	EXZ	5,000	2,500
3	35	FRB	5,000	7,800	10	50	EXN	5,000	1,800
4	35	FRA	5,000	2,300	11	50	EXV	5,000	700
5	35	FRW	5,000	1,100	12	75	EXV	5,000	12,700
15	42	EVB	5,000	7,800	13	75	EVC	5,000	4,800
16	42	EVB	5,000	2,800	14	75	EVC	5,000	2,500
17	42	EVP	5,000	1,100					

B-K LIGHTING 40420 Ridgely Drive • Madison, CA 93558 • USA
800-438-0800 • FAX 916-438-0800
www.bklighting.com • info@bklighting.com

40420 Ridgely Drive • Madison, CA 93558 • USA
800-438-0800 • FAX 916-438-0800
www.bklighting.com • info@bklighting.com

DATE: 10-19-10 DRAWING NUMBER: SUB-1373-00

A-6 FIXTURE

NelsenPartners

Nelsen Partners, Inc.
Architecture Planning Interiors
Austin - Scottsdale
15210 N. Scottsdale Road, Suite 300
Scottsdale, Arizona 85254
tel 480.949.6800
fax 480.949.6801
www.nelsenpartners.com



Restoration Hardware

15015 N Scottsdale Rd.
Scottsdale, Arizona 85260

Date
12.23.2011

Drawings and written material appearing herein constitute original and unpublished work of the architect and may not be duplicated, used, or disclosed without written consent of the architect.

© 2008 NELSEN PARTNERS, INC.
Project No.
31185

84DR2011

A5 FIXTURES




MR-16 - Remote Transformer - Offset (RD)

CO²

PROJECT	
TYPE	
CATALOG NUMBER	
LAMP(S)	
NOTES	

CATALOG NUMBER LOGIC

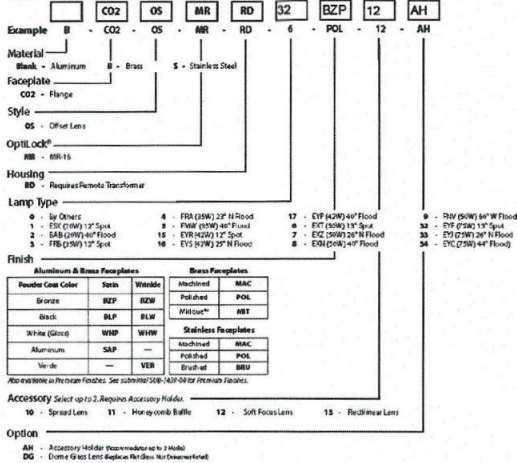

LAMP DATA

BK No.	Lamp Watts	Description	Rated Life	Center Beam Candipower	BK No.	Lamp Watts	Description	Rated Life	Center Beam Candipower
1	25	ESX	4,000	4,000	6	50	EDF	5,000	9,800
2	25	BAB	4,000	800	7	50	EDZ	5,000	3,200
3	25	FBS	5,000	7,600	8	50	EDV	5,000	1,800
4	35	FRA	5,000	2,300	9	50	EDW	5,000	700
5	35	FWW	5,000	1,100	32	75	E1F	5,000	12,700
15	40	E1S	5,000	7,800	33	75	E1V	5,000	4,400
16	42	E1S	5,000	2,600	34	75	E1C	5,000	2,200
17	42	E1F	5,000	1,100					


B-K LIGHTING 40429 Bickford Drive • Masters, CA 92080 • USA
 619-438-5800 • FAX 619-438-5803
 www.bklighting.com • info@bklighting.com
 SUBMITTAL DATE: 10-19-10 DRAWING NUMBER: SUB-1373-00



MR-16 - Remote Transformer - Offset (RD)

CO²

PROJECT	
TYPE	

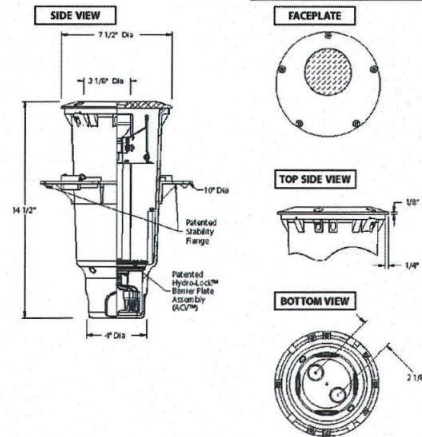

SPECIFICATIONS

General Construction: All metal and non-metal components are made from recycled materials. Manufactured using renewable solar energy, produced using a process that minimizes waste and maximizes energy efficiency. Components are made from high strength, thermoplastic, heat resistant polymer composite. Glass lenses are made from tempered glass. All components are made from high strength, thermoplastic, heat resistant polymer composite. All components are made from high strength, thermoplastic, heat resistant polymer composite.

Finish: All components are made from high strength, thermoplastic, heat resistant polymer composite. 

Accessories: All accessories are made from high strength, thermoplastic, heat resistant polymer composite. 

B-K LIGHTING 40429 Bickford Drive • Masters, CA 92080 • USA
 619-438-5800 • FAX 619-438-5803
 www.bklighting.com • info@bklighting.com
 SUBMITTAL DATE: 10-19-10 DRAWING NUMBER: SUB-1373-00

A-5 FIXTURE

Accessory Options

Cutoff Snoot

Adj. Barn Doors

CATALOG NUMBER LOGIC

EXAMPLE: RU - FL - 64 - BLP - 9 - 11 - CS

Series:
SP - Spot
FL - Flood

Lamp Type:
0 - By Others
20 - Q20T4/CL-12V(20W)
64 - Q35T4/CL-12V(35W)
65 - Q50T4/CL-12V(50W)

Finish:
Powdercoat BZP BZW
Black BLP BLW
White (Gloss) WHP WHW
Aluminum SAP
Verde VER

Lens Type:
9 - Clear (Standard)
10 - Spread
11 - Rectilinear

Shielding:
11 - Honeycomb Baffle

Accessories:
CS - Cutoff Snoot
RD - Adjustable Barn Doors

For Remote Transformers:
See Sheets TRSS Series, TR Series, Power Pipe, Power Pipe II or Power Canopy in Accessory Section.

RUSHMORE SERIES™
8/03 B-K LIGHTING, INC. SUB-1200-02

A-2 FIXTURE

NelsenPartners

Nelsen Partners, Inc.
 Architecture Planning Interiors
 Austin • Scottsdale
 15210 N. Scottsdale Road, Suite 300
 Scottsdale, Arizona 85254
 tel 480.949.6800
 fax 480.949.6801
 www.nelsenpartners.com



Restoration Hardware

15015 N Scottsdale Rd.
 Scottsdale, Arizona 85260

Date
 12.23.2011

Drawings and written material appearing herein constitute original and unpublished work of the architect and may not be duplicated, used, or disclosed without written consent of the architect.

© 2008 NELSEN PARTNERS, INC.
 Project No.
 31185

84DR 2011