




Full Size

8.5 x 11

11 x 17

(site plan, landscape, elevations)

THIS DRAWING IS PROVIDED AS AN INSTRUMENT OF SERVICE BY APRI, INC., AND/OR ITS CONSULTANT, AND IS INTENDED FOR USE ON THIS PROJECT ONLY. THIS DRAWING REMAINS THE PROPERTY OF APRI, INC., AND/OR ITS CONSULTANT. NO PART OF THIS DRAWING IS TO BE REPRODUCED, COPIED, OR TRANSMITTED IN ANY FORM OR BY ANY MEANS, ELECTRONIC OR MECHANICAL, INCLUDING PHOTOCOPYING, RECORDING, OR BY ANY INFORMATION STORAGE AND RETRIEVAL SYSTEM, WITHOUT THE WRITTEN PERMISSION OF APRI, INC. AND/OR ITS CONSULTANT. ANY REPRODUCTION, USE, OR DISCLOSURE OF INFORMATION CONTAINED HEREIN WITHOUT THE WRITTEN PERMISSION OF APRI, INC. IS STRICTLY PROHIBITED. ©2016 APRI, INC.

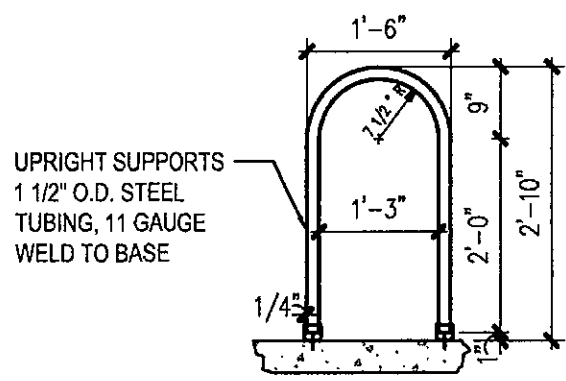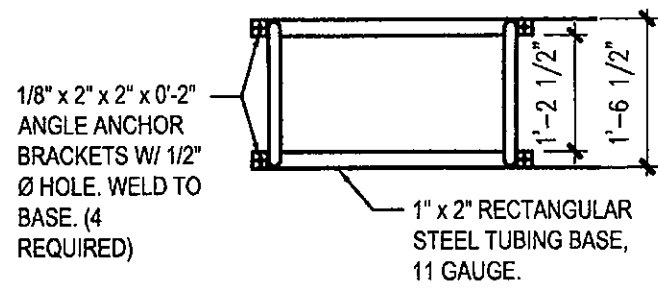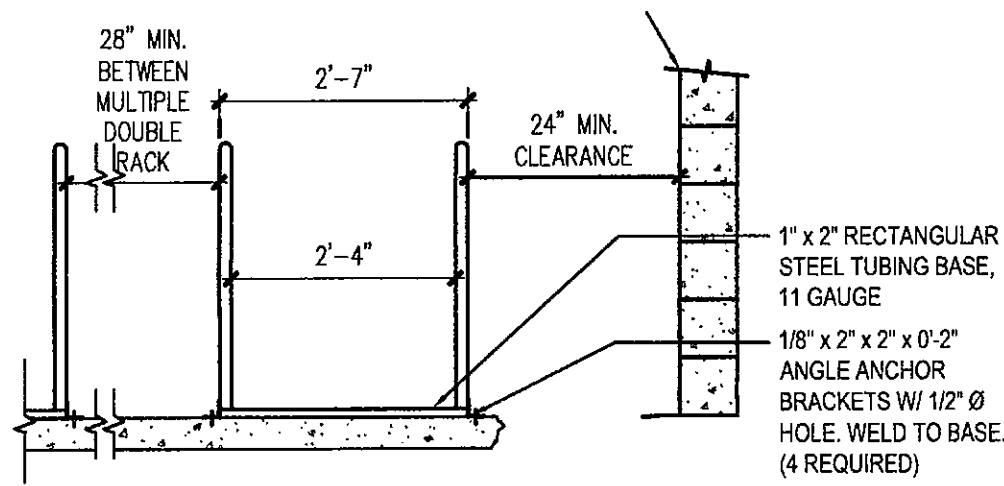

KEY NOTES


1. DOUBLE RACK HOLDS 4 BICYCLES.
2. FINISH TO BE WEATHER RESISTANT, BAKED-ON POWDER POLYMER COATING.
3. ANCHOR RACK TO CONCRETE W/ 3/8"Øx2 1/2"WEDGE ANCHORS AND TAMPER RESISTANT OR WELDED NUTS, (4 REQUIRED) OR SET TUBING 12" BELOW GRADE IN 24" DEEPx6" WIDE CONCRETE FOOTING.
4. CONCRETE BASE MAY BE COVERED WITH TURF OR DECOMPOSED GRANITE.
5. PLACEMENT OF BICYCLE RACK SHALL BE CONVENIENT TO MAIN ENTRANCE AND IN A HIGHLY VISIBLE AREA.
6. 24" MIN. CLEARANCE FROM WALLS OR OBSTRUCTIONS INCLUDING CURBS OR EDGE OF ROADWAY ON BOTH SIDES AND BACK OF RACK. FRONT OF RACK SHALL HAVE A 6" MIN. CLEAR AREA.

13 BICYCLE RACK

SCALE: 1/2" = 1'-0"


NOTE

BLUE AND YELLOW INTERNATIONAL ACCESSIBLE SYMBOL. IT CAN BE DISPLAYED WITHOUT BLUE BACKGROUND. MATCH CITY OF SCOTTSDALE STANDARDS AND 2010 ADA STANDARDS.

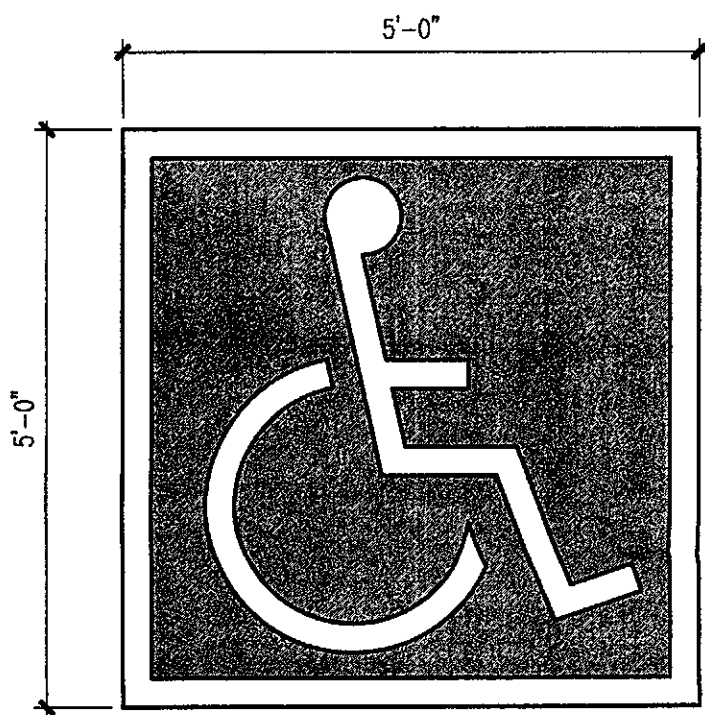


12 ACCESSIBLE SYMBOL

SCALE: 1" = 1'-0"

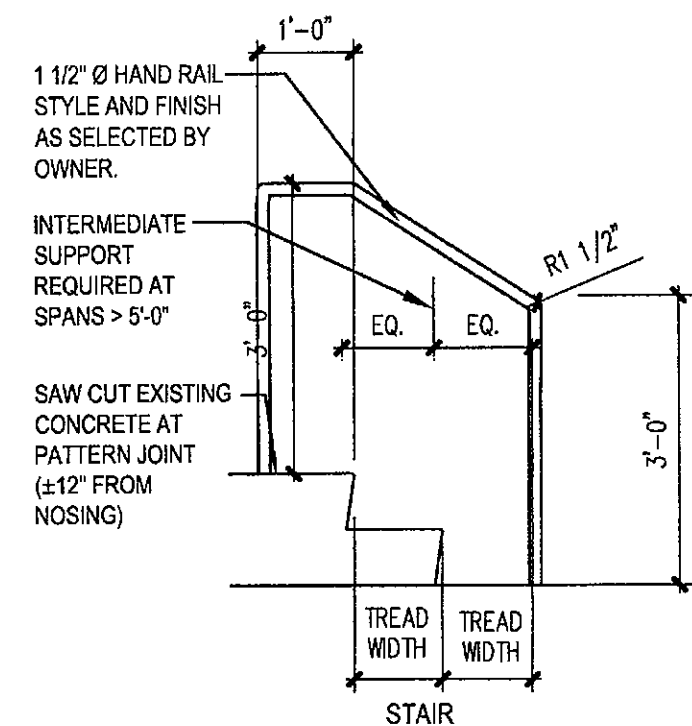

11 STAIR DETAIL

SCALE: 1/2" = 1'-0"

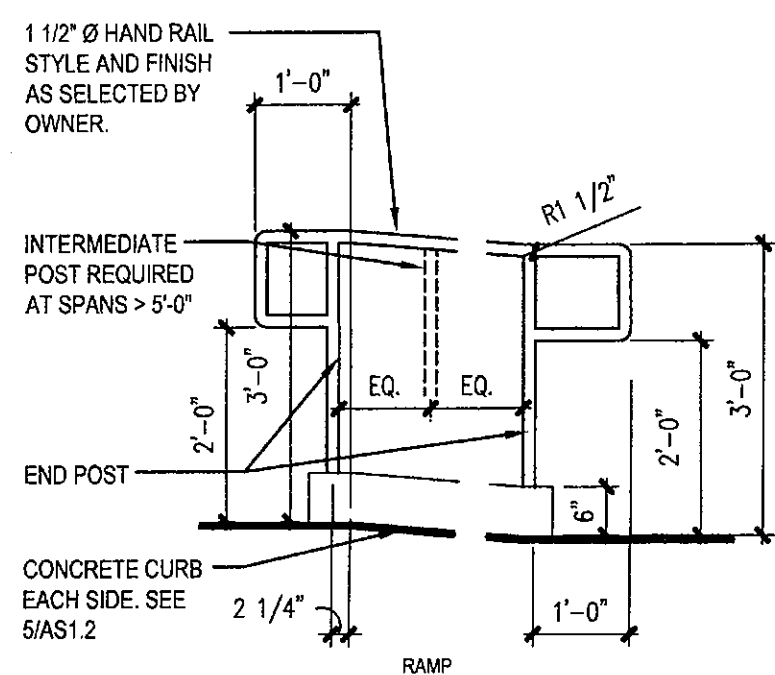


10 RAMP DETAIL

SCALE: 1/2" = 1'-0"

9 FLUSH CURB

SCALE: 1 1/2" = 1'-0"

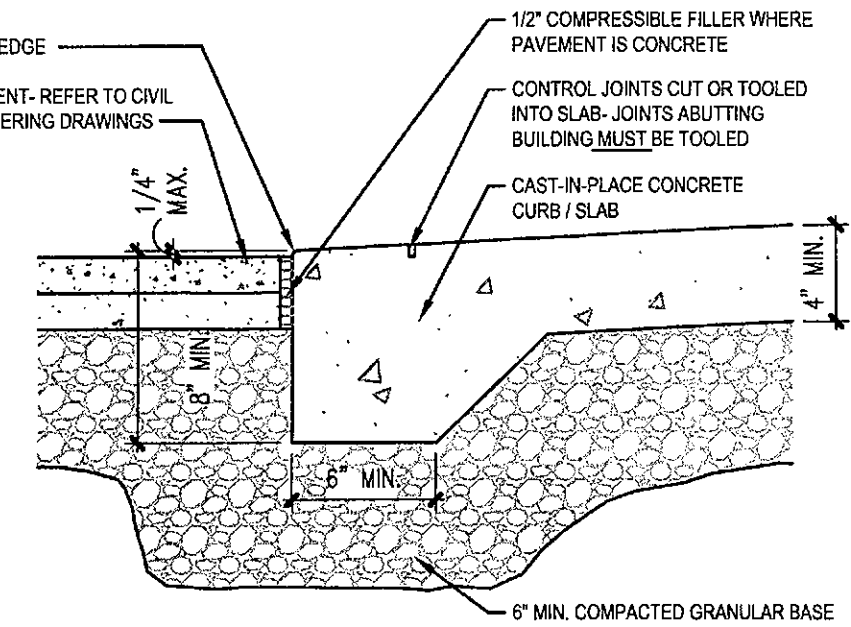


NOTE

1. LETTERING SHALL BE CLEARVIEW 1-W FONT.
2. MOUNT SIGN ON FLEXIBLE P.E. POST WITH SURFACE MOUNT BASE - EPOXY TO PAVEMENT SURFACE.


NOTE

1. LETTERING SHALL BE CLEARVIEW 1-W FONT.
2. MOUNT SIGN ON FLEXIBLE P.E. POST WITH SURFACE MOUNT BASE - EPOXY TO PAVEMENT SURFACE.
3. THE VAN ACCESSIBLE SIGN SHALL BE CENTERED UNDER THE ACCESSIBLE PARKING SIGN AS SHOWN.

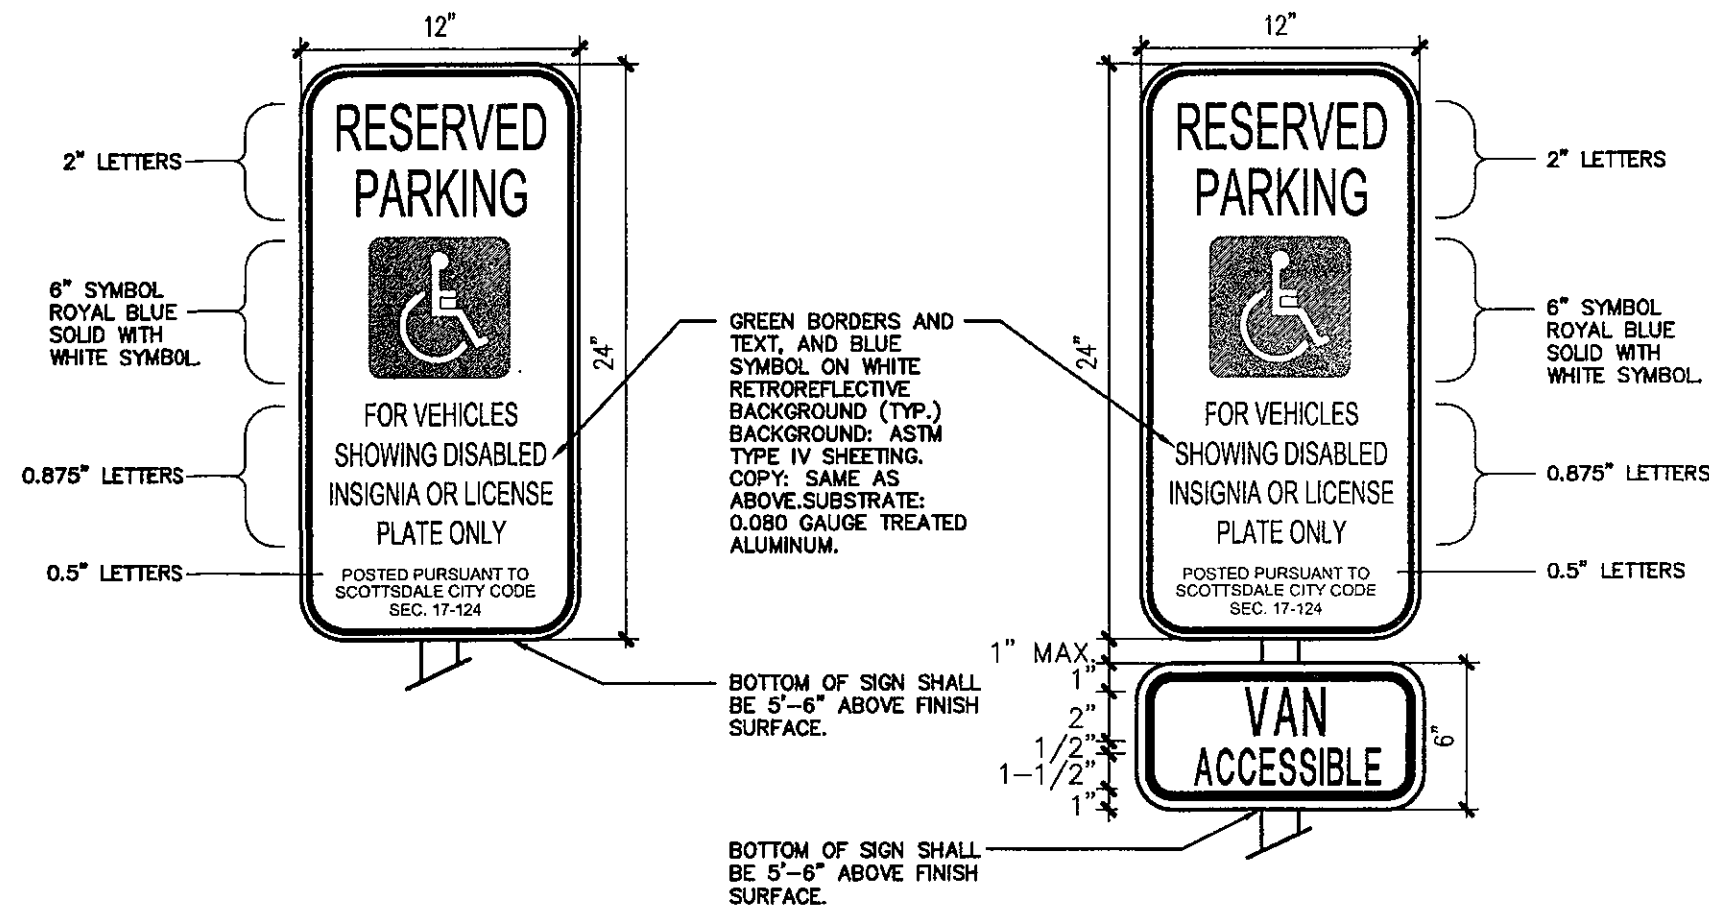

8 ACCESSIBLE & VAN ACCESSIBLE PARKING SIGNS


SCALE: 1 1/2" = 1'-0"

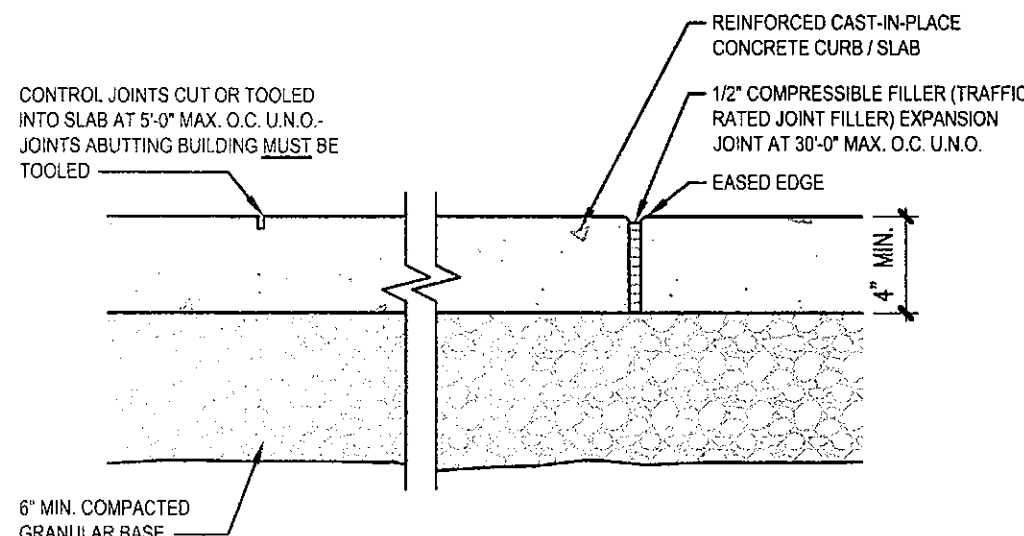

7 PEDESTRIAN WALK EXPANSION JOINT


SCALE: 1 1/2" = 1'-0"

NOTE: MATCH DEVELOPMENT STANDARDS FOR WHEEL STOP COLOR, MATERIAL AND MANUFACTURE.

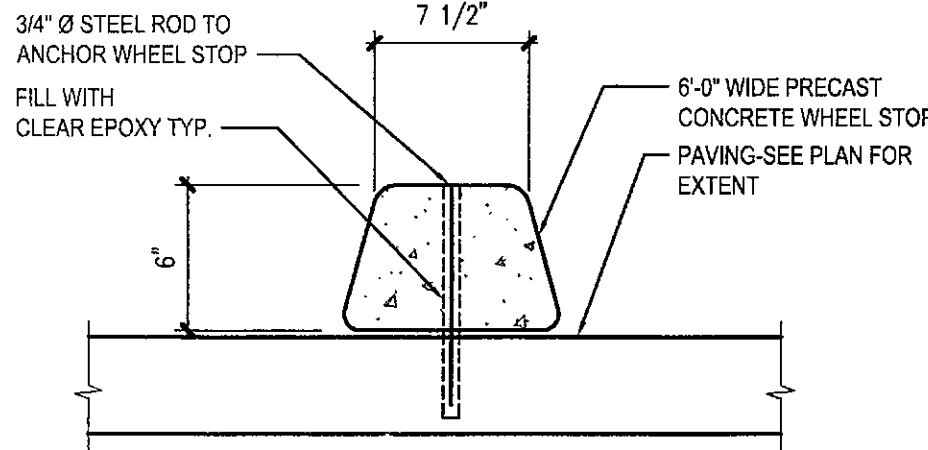


6 WHEEL STOP

SCALE: 1 1/2" = 1'-0"

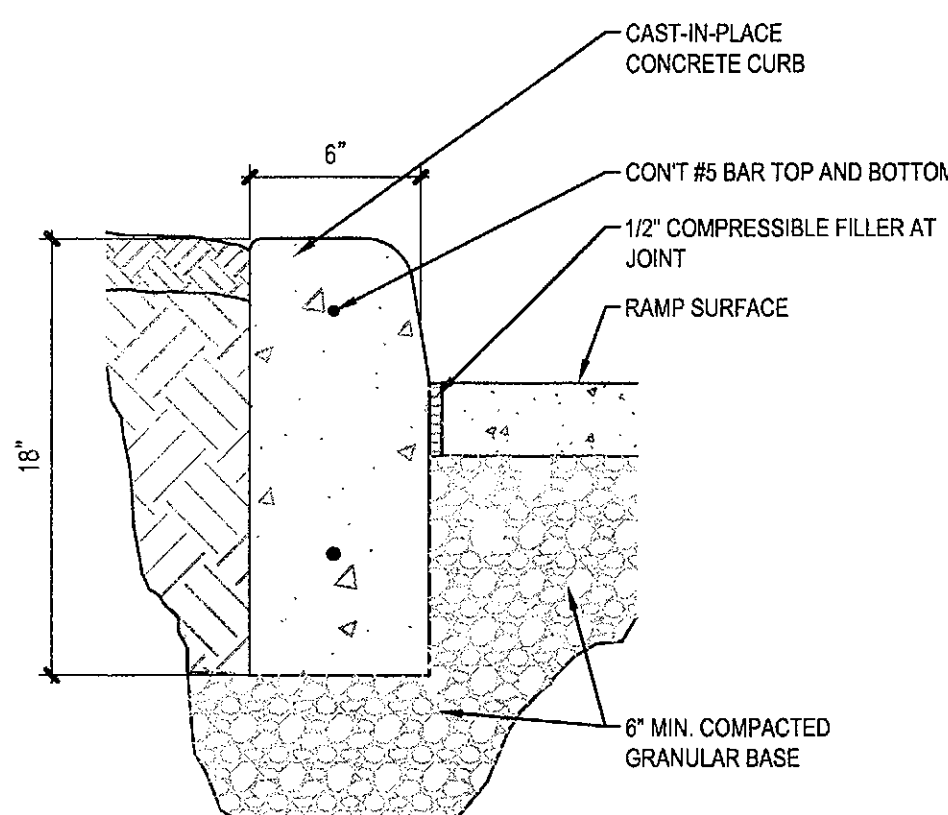


5 CAST-IN-PLACE CONCRETE CURB

SCALE: 1 1/2" = 1'-0"

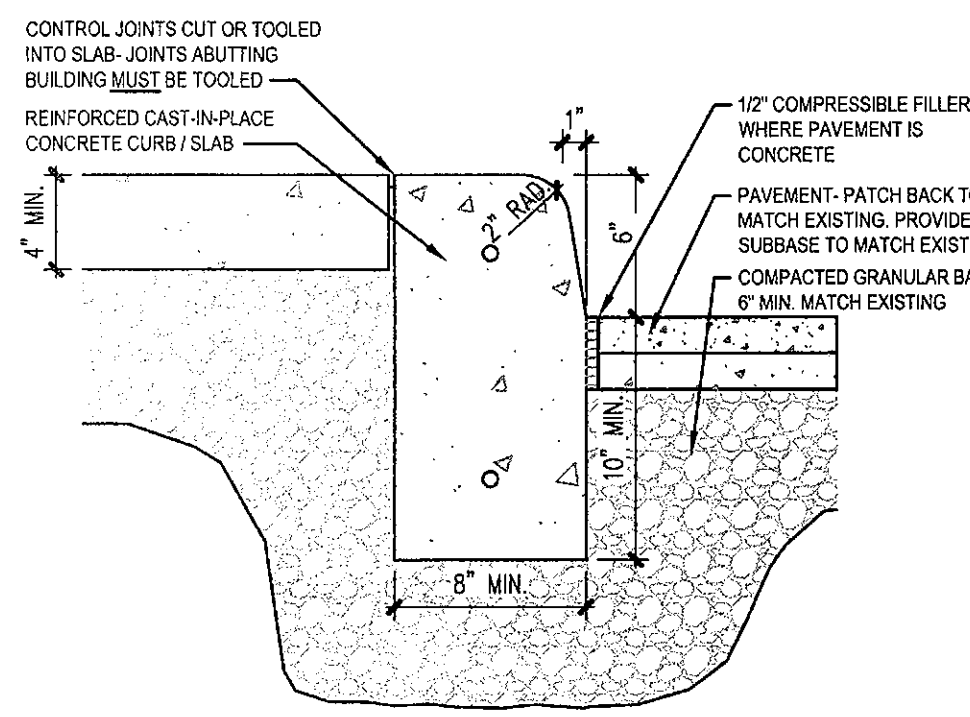


4 PEDESTRIAN WALK CURB

SCALE: 1 1/2" = 1'-0"

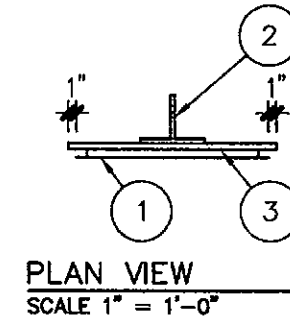

PLAN VIEW

SCALE 1" = 1'-0"

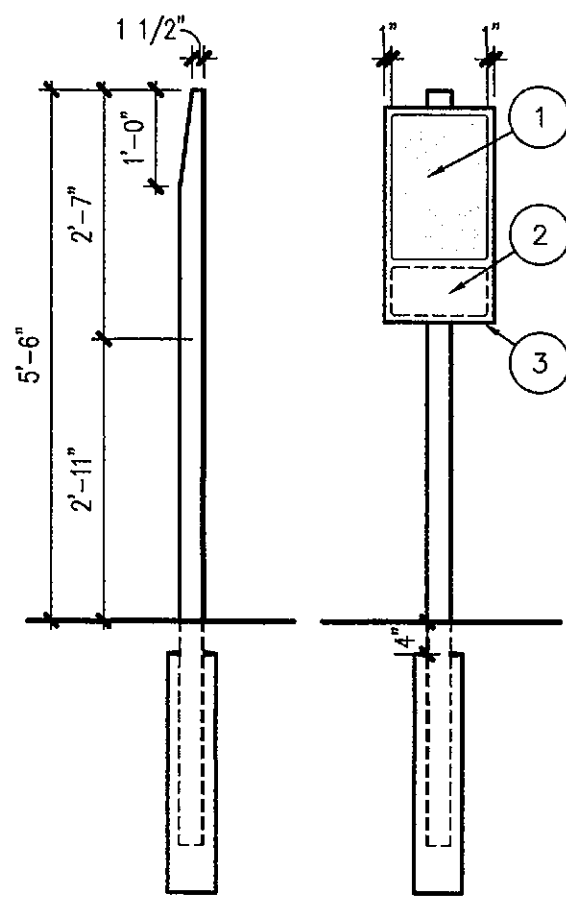

ELEVATION - SIDE VIEW


KEY NOTES

1. SIGN - ADA, FIRE LANE, ETC. SECURE TO PLATE WITH 1" SPACER AND VANDER RESISTANT STAINLESS STEEL BOLT AND NUT. 4 LOCATIONS MINIMUM EACH SIGN.
2. STEEL WT 3x6, UNFINISHED, UNPRIMED.
3. 3/16" STEEL PLATE, UNFINISHED, UNPRIMED.
4. SET IN 6" DIAMETER x36" DEEP CONCRETE POST BASE. EXTEND STEEL INTO CONCRETE 30".
5. TAPER TOP OF WT3x6 SIGN POST AS SHOWN.

ELEVATION - FRONT VIEW


3 TYPICAL SIGN POST DETAIL

SCALE: 1/2" = 1'-0"

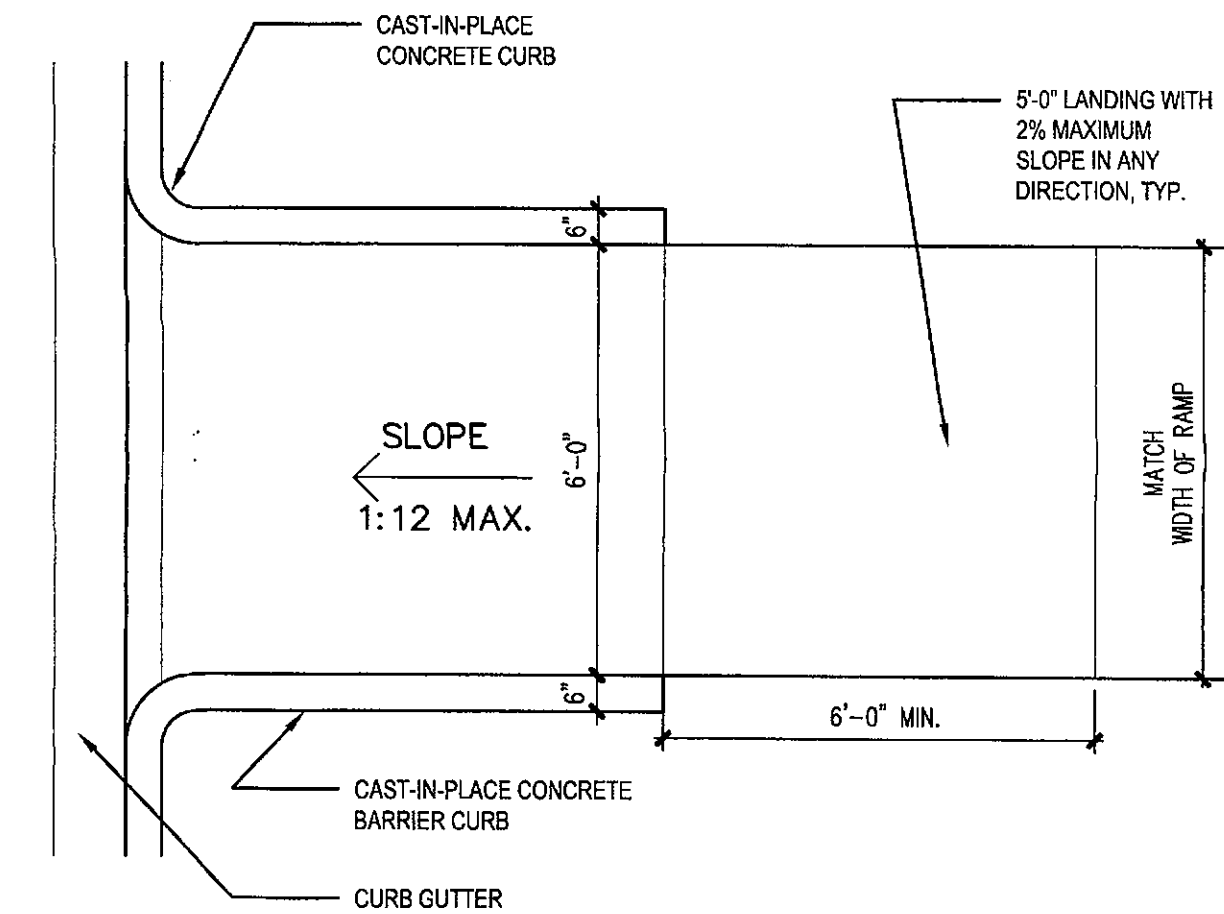

2 RETURN CURB RAMP TYP.


SCALE: 3/8" = 1'-0"

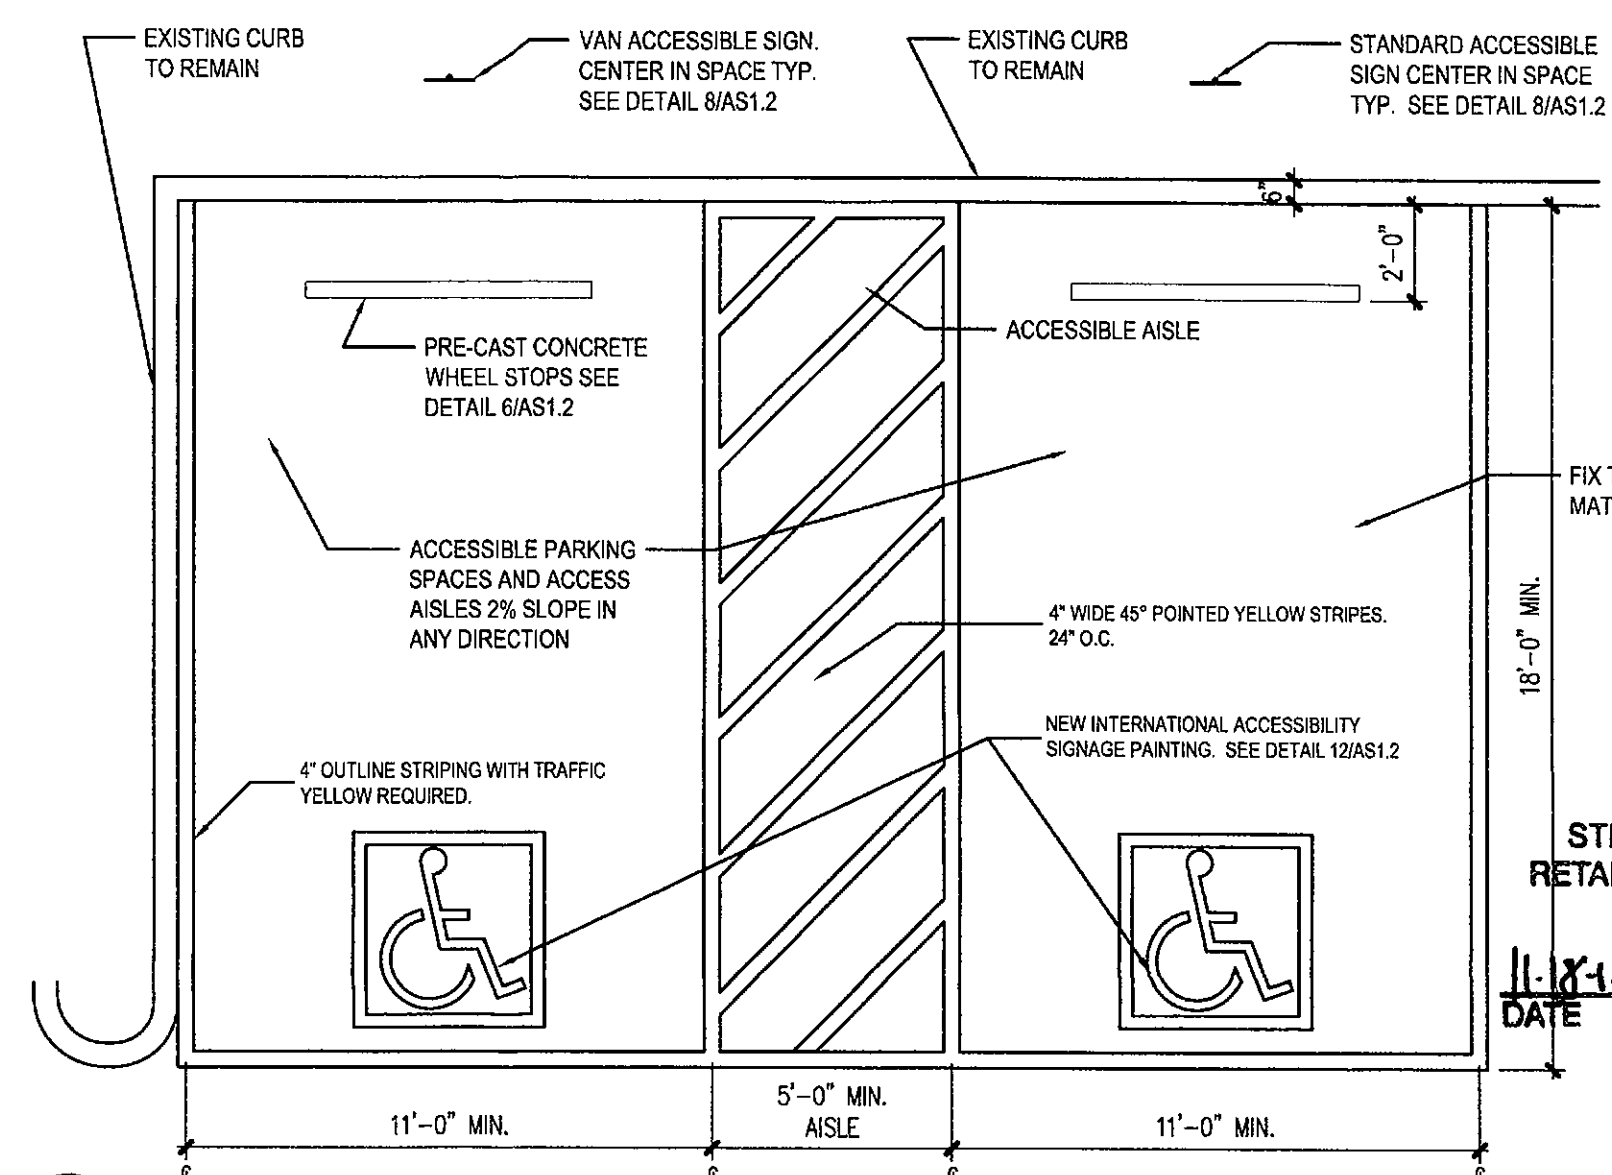

1 PARALLEL CURB RAMP

SCALE: 1/4" = 1'-0"

THIS DRAWING IS PROVIDED AS AN INSTRUMENT OF SERVICE BY APMI, INC., AND/OR ITS CONSULTANT, AND IS INTENDED FOR USE ON THIS PROJECT ONLY. THIS DRAWING REMAINS THE PROPERTY OF APMI, INC., AND SHALL BE RETURNED TO THEM UPON COMPLETION OF THE CONSTRUCTION WORK, PURSUANT TO THE ARCHITECTURAL WORKS COPYRIGHT ACT OF 1990. ALL DRAWINGS, SPECIFICATIONS, IDEAS AND DESIGNS, INCLUDING THE OVERALL FORM, ARRANGEMENT AND COMPOSITION OF SPACES AND ELEMENTS APPEARING HEREIN CONSTITUTE THE ORIGINAL COPYRIGHTED WORK OF APMI, INC., AND/OR ITS CONSULTANT. ANY REPRODUCTION, USE, OR DISCLOSURE OF INFORMATION CONTAINED HEREIN WITHOUT PRIOR WRITTEN CONSENT FROM APMI, INC. IS STRICTLY PROHIBITED. ©2016 APMI, INC.

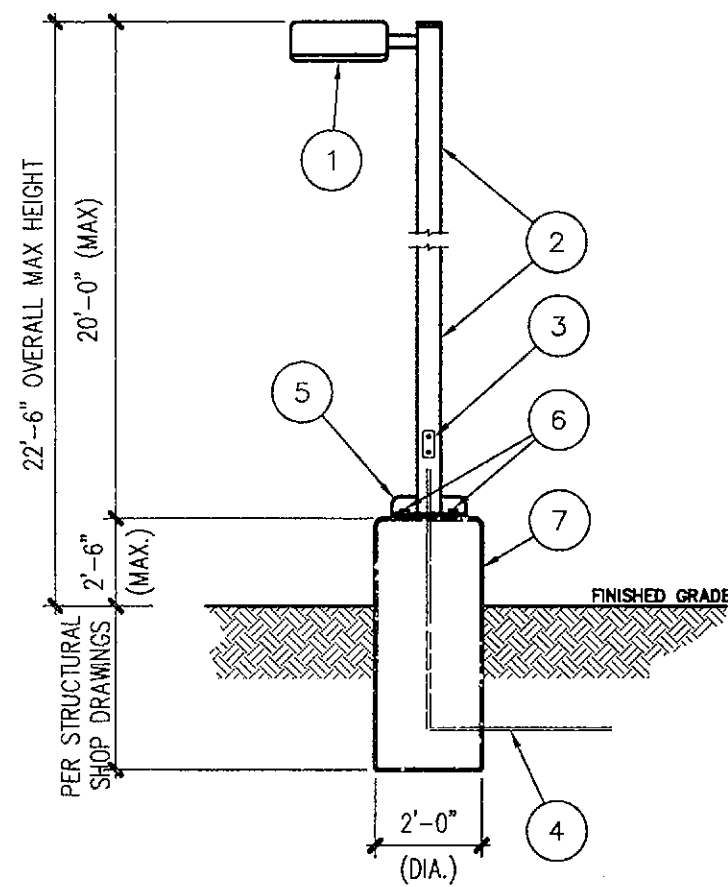


CONTRACTOR NOTE: UPON FINAL SELECTION OF POLE MANUFACTURER, ELECTRICAL CONTRACTOR SHALL PROVIDE STRUCTURAL CALCULATIONS SEALED BY A ARIZONA REGISTERED STRUCTURAL ENGINEER FOR THE POLE BASE. ELECTRICAL CONTRACTOR SHALL INCLUDE IN THEIR BID, THE COST FOR DESIGN OF (2) TYPES OF POLE BASES. ONE SHALL BE FOR A STANDARD 5' DEEP POLE BASE AS SHOWN IN THIS DETAIL AND THE OTHER SHALL BE FOR A SHALLOW POLE BASE ON BEDROCK. SEE SOILS REPORT FOR LOCATIONS OF LIGHT POLES LOCATED OVER SHALLOW ROCK. SEE ELECTRICAL DRAWINGS FOR ELECTRICAL AND GROUNDING REQUIREMENTS.

4 SITE LIGHT POLE

SCALE: N.T.S.

DET002

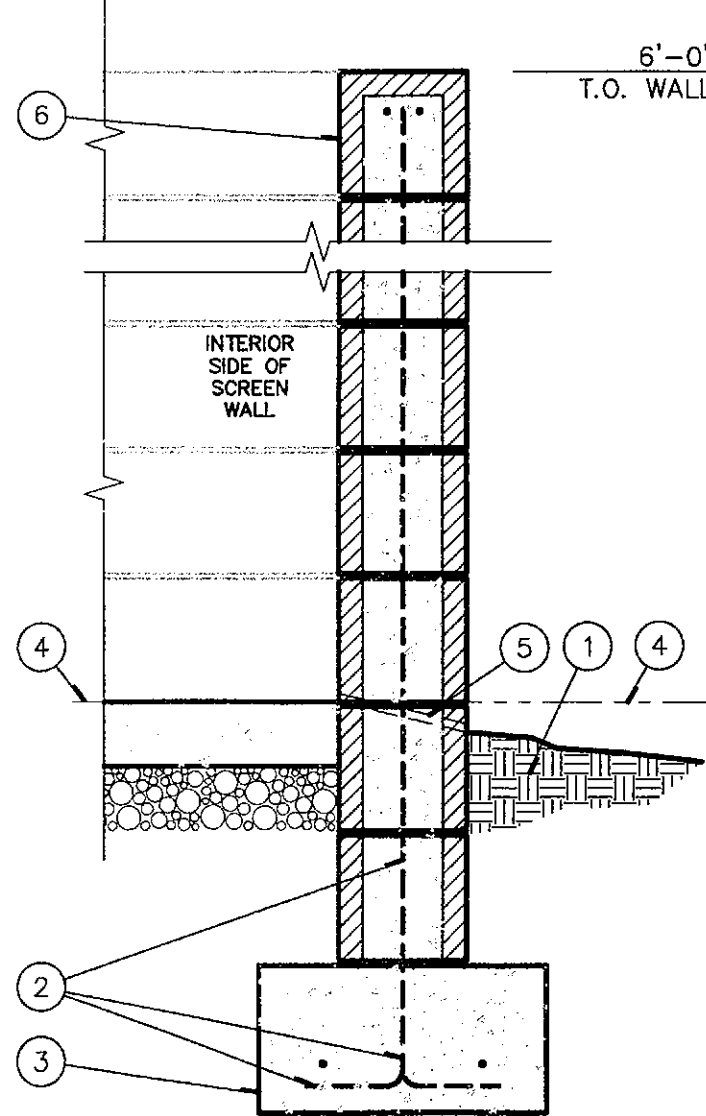


3 SCREEN WALL AT TRASH ENCLOSURE

SCALE: 1" = 1'-0"

DET003

KEY NOTES:

1. E.I.F.S. WITH SMOOTH FINISH OVER 8" CMU SCREEN WALL, EACH SIDE. PAINT TO MATCH MAIN BUILDING AND DEVELOPMENT STANDARDS. SEE ELEVATIONS.
2. CANE BOLT AND GATE WHEEL.
3. CONCRETE SLAB. SEE REFUSE ENCLOSURE PLAN, 1/AS1.3
4. MAINTAIN LEVEL GRADE FOR GATE OPENING.
5. REFUSE ENCLOSURE GATE AND HARDWARE TO MATCH DEVELOPMENT STANDARD. PAINT TUBE STEEL FRAMES AND THE BACKGROUND STEEL PLATE.

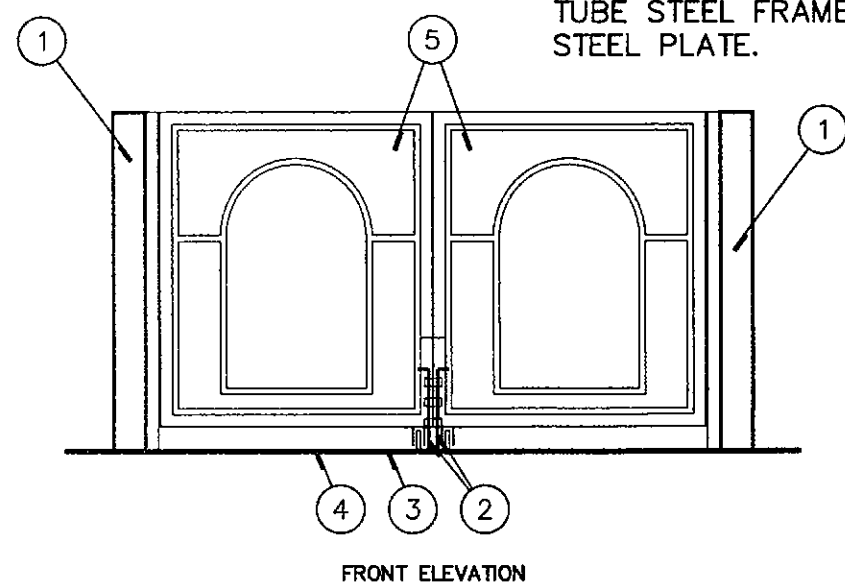

2 REFUSE ENCLOSURE GATE DETAIL

SCALE: 1/4" = 1'-0"


DET004

KEY NOTES:


1. LIGHT FIXTURE. SEE ELECTRICAL.
2. POLE SHALL BE SQUARE STRAIGHT STEEL, 4"x4" MINIMUM. FACTORY FINISHED TO MATCH PRIMARY BUILDING COLOR.
3. HANDHOLE WITH TAMPER PROOF SCREWS.
4. PVC CONDUIT WITH WIRING PER ELECTRICAL. EXTEND CONDUIT 8" ABOVE CONCRETE BASE INTO POLE FOR EASIER ACCESS THROUGH HANDHOLE.
5. BASE COLLAR WITH GUSSETT PLATE.
6. (4) HOT DIPPED GALVANIZED STEEL BOLTS FURNISHED WITH POLE.
7. CONCRETE BASE AGAINST COMPACTED EARTH. SKIM COAT BASE WITH MORTAR WASH AND PAINT. SEE GENERAL NOTE BELOW.

KEY NOTES:

1. 3 - 4" DIAMETER STEEL POLES.
2. 8" CMU OR BLOCK OR STUCCO TO MATCH BUILDING.
3. 30' X 14' X 6" THICK CONCRETE APPROACH SLAB WITH THICKENED EDGES, CLASS "B" CONCRETE W / 6" X 6", 1.4 X 1.4 WWF, ON COMPACTED SUBGRADE. APPROACH SLAB SHALL HAVE A CONSTANT SLOPE WHICH MATCHES THE ENCLOSURE SLAB.
4. 1/2" EXPANSION JOINT, ASTM D-1751 PER MAG SECTION 729.
5. #4 DOWELS @ 24" O.C.
6. #4 BAR.
7. WALL MESH.
8. 6" SCHEDULE 40 GALVANIZED STEEL BOLLARD 12" FROM WALL TYP.
9. FILL WITH GROUT AND CROWN TOP
10. CONCRETE POST BASE

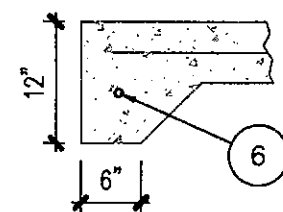


APPROACH SLAB THICKENED EDGE DETAIL

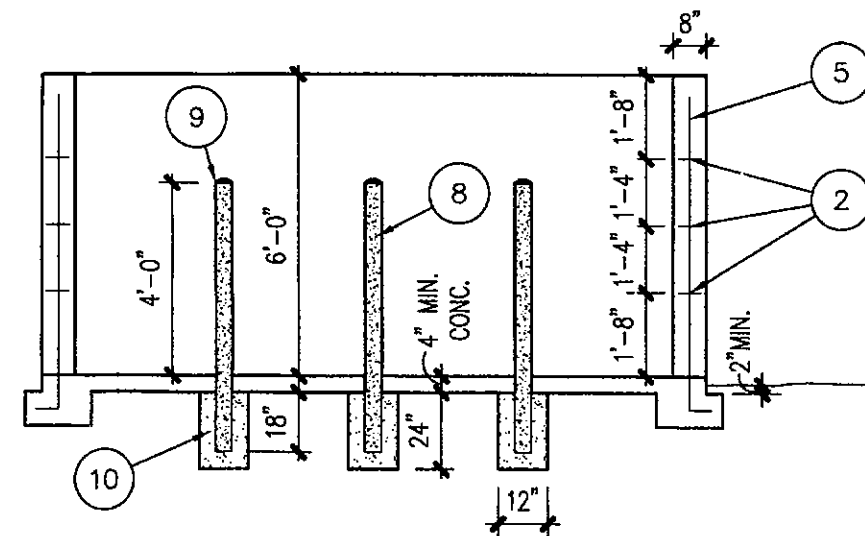

SECTION A-A

NOTE: IN LOCATIONS WHERE A 30' APPROACH SLAB IS NOT POSSIBLE, APPROVAL FROM THE CITY OF SCOTTSDALE QUALITY COMPLIANCE DIVISION IS REQUIRED.

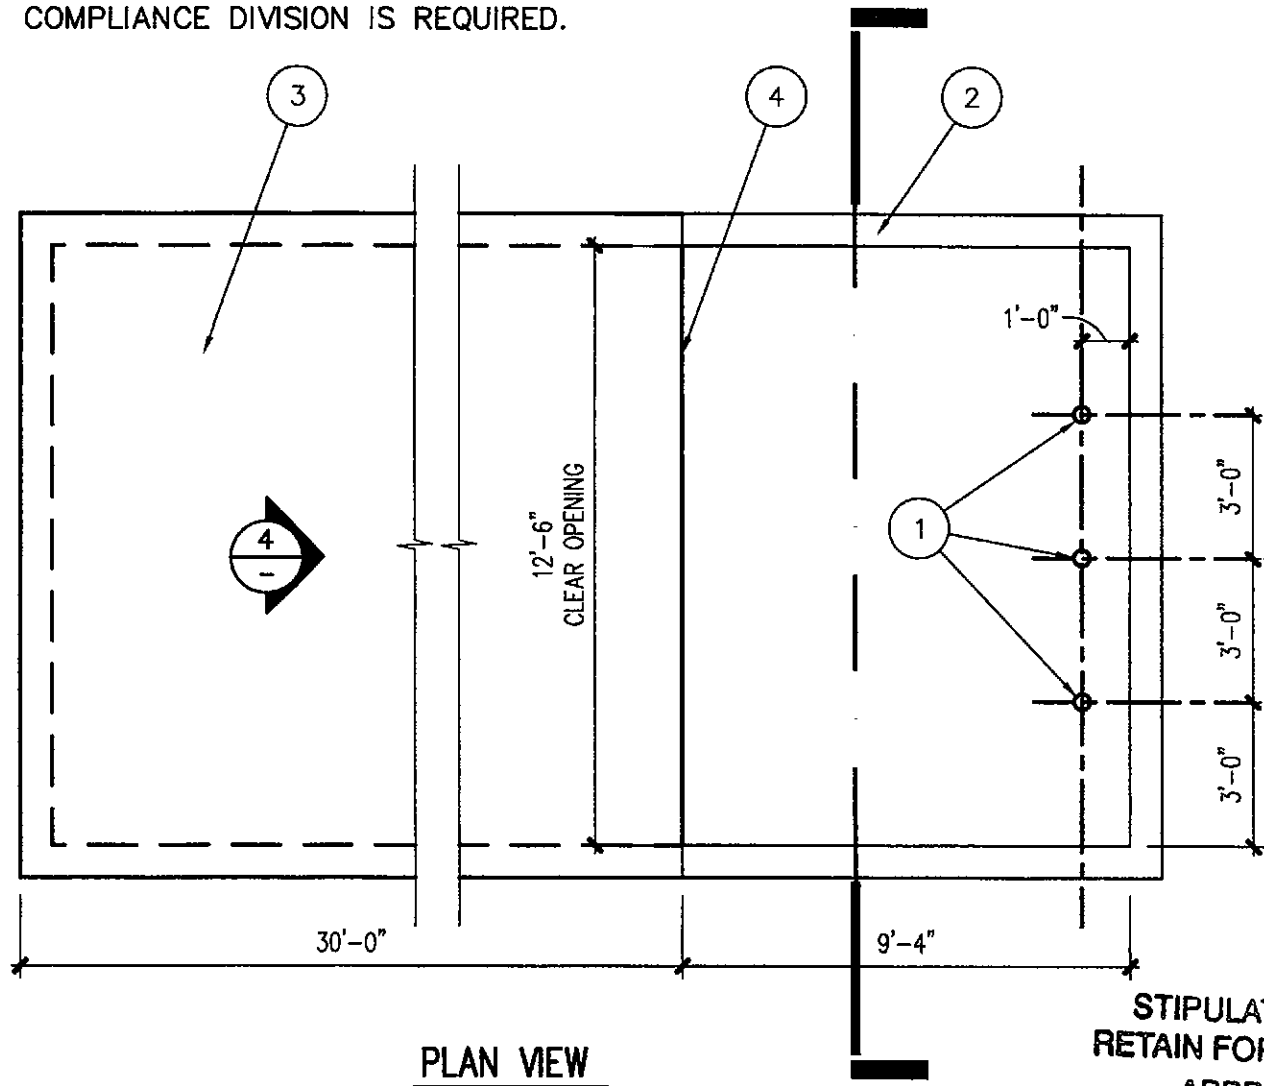

PLAN VIEW

1 REFUSE ENCLOSURE

SCALE: 1/4" = 1'-0"

DET001

STIPULATION SET
RETAIN FOR RECORDS
APPROVED
DATE 11-18-16 INITIALS

MERCADO DEL LAGO

APMI
ARCHITECTURAL PLANNING INC.

DEVELOPMENT
REVIEW SUBMITTAL
NOT FOR CONSTRUCTION
OR RECORDING

DRAWN WR
DATE 28.APRIL.2016
PROJECT 16104.00

SITE
DETAILS

AS1.3

8300 N HAYDEN ROAD, SCOTTSDALE ARIZONA 85258


T: 480.558.0709
WWW.APMI.COM

8300 NORTH HAYDEN ROAD, SUITE A-209
SCOTTSDALE, ARIZONA 85258

THIS DRAWING IS PROVIDED AS AN INSTRUMENT OF SERVICE BY APM, INC. AND/OR ITS CONSULTANT, AND IS INTENDED FOR USE ON THIS PROJECT ONLY. THIS DRAWING REMAINS THE PROPERTY OF APM, INC. AND SHALL BE RETURNED TO THE ARCHITECTURAL WORKS COPYRIGHT ACT OF 1990. ALL DRAWINGS, SPECIFICATIONS, IDEAS AND DESIGNS, INCLUDING THE OVERALL FORM, ARRANGEMENT AND COMPOSITION OF SPACES AND ELEMENTS APPEARING HEREIN CONSTITUTE THE ORIGINAL COPYRIGHTED WORK OF APM, INC. AND/OR ITS CONSULTANT. ANY REPRODUCTION, USE, OR DISCLOSURE OF INFORMATION CONTAINED HEREIN WITHOUT PRIOR WRITTEN CONSENT FROM APM, INC. IS STRICTLY PROHIBITED. ©2016 APM, INC.



AERIAL CONTEXT SITE PLAN
SCALE: 1" = 80'-0"

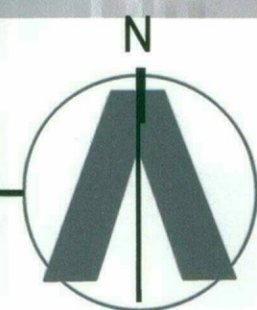

PROJECT DATA
PROJECT LOCATION:
8300 N HAYDEN RD
SCOTTSDALE, ARIZONA 85258
APN: 174-03-004H AND 174-04-004P

CLIENT / OWNER
SCOTTLIN, LLC
6621 N SCOTTSDALE RD
SCOTTSDALE, ARIZONA 85250

LEGEND
▲ PHOTO TAG. SEE EXISTING PHOTO EXHIBIT.

MERCADO DEL LAGO

APM
ARCHITECTURE PLANNING INTERIORS

DEVELOPMENT
REVIEW SUBMITTAL
NOT FOR CONSTRUCTION
OR RECORDING

DRAWN JJ
DATE 28.APRIL.2016
PROJECT 16104.00

AERIAL CONTEXT
SITE PLAN

AS1.0


20-DR-2016
5/6/2016

T: 480.938.0709
WWW.APM.COM

8300 NORTH HAYDEN ROAD, SUITE A-209
SCOTTSDALE, ARIZONA 85258

8300 N HAYDEN ROAD, SCOTTSDALE ARIZONA 85258

THIS DRAWING IS PROVIDED AS AN INSTRUMENT OF SERVICE BY APMI, INC. AND/OR ITS CONSULTANT, AND IS INTENDED FOR USE ON THE PROJECT ONLY. THIS DRAWING REMAINS THE PROPERTY OF APMI, INC. AND SHALL BE RETURNED TO THEM UPON COMPLETION OF THE CONSTRUCTION WORK. PURSUANT TO THE ARCHITECTURAL WORKS COPYRIGHT ACT OF 1990, ALL DRAWINGS, SPECIFICATIONS, IDEAS AND DESIGNS, INCLUDING THE OVERALL FORM, ARRANGEMENT AND COMPOSITION OF SPACES AND ELEMENTS APPEARING HEREIN CONSTITUTE THE ORIGINAL COPYRIGHTED WORK OF APMI, INC. AND/OR ITS CONSULTANT. ANY REPRODUCTION, USE, OR DISCLOSURE OF INFORMATION CONTAINED HEREIN WITHOUT PRIOR WRITTEN CONSENT FROM APMI, INC. IS STRICTLY PROHIBITED. ©2016 APMI, INC.

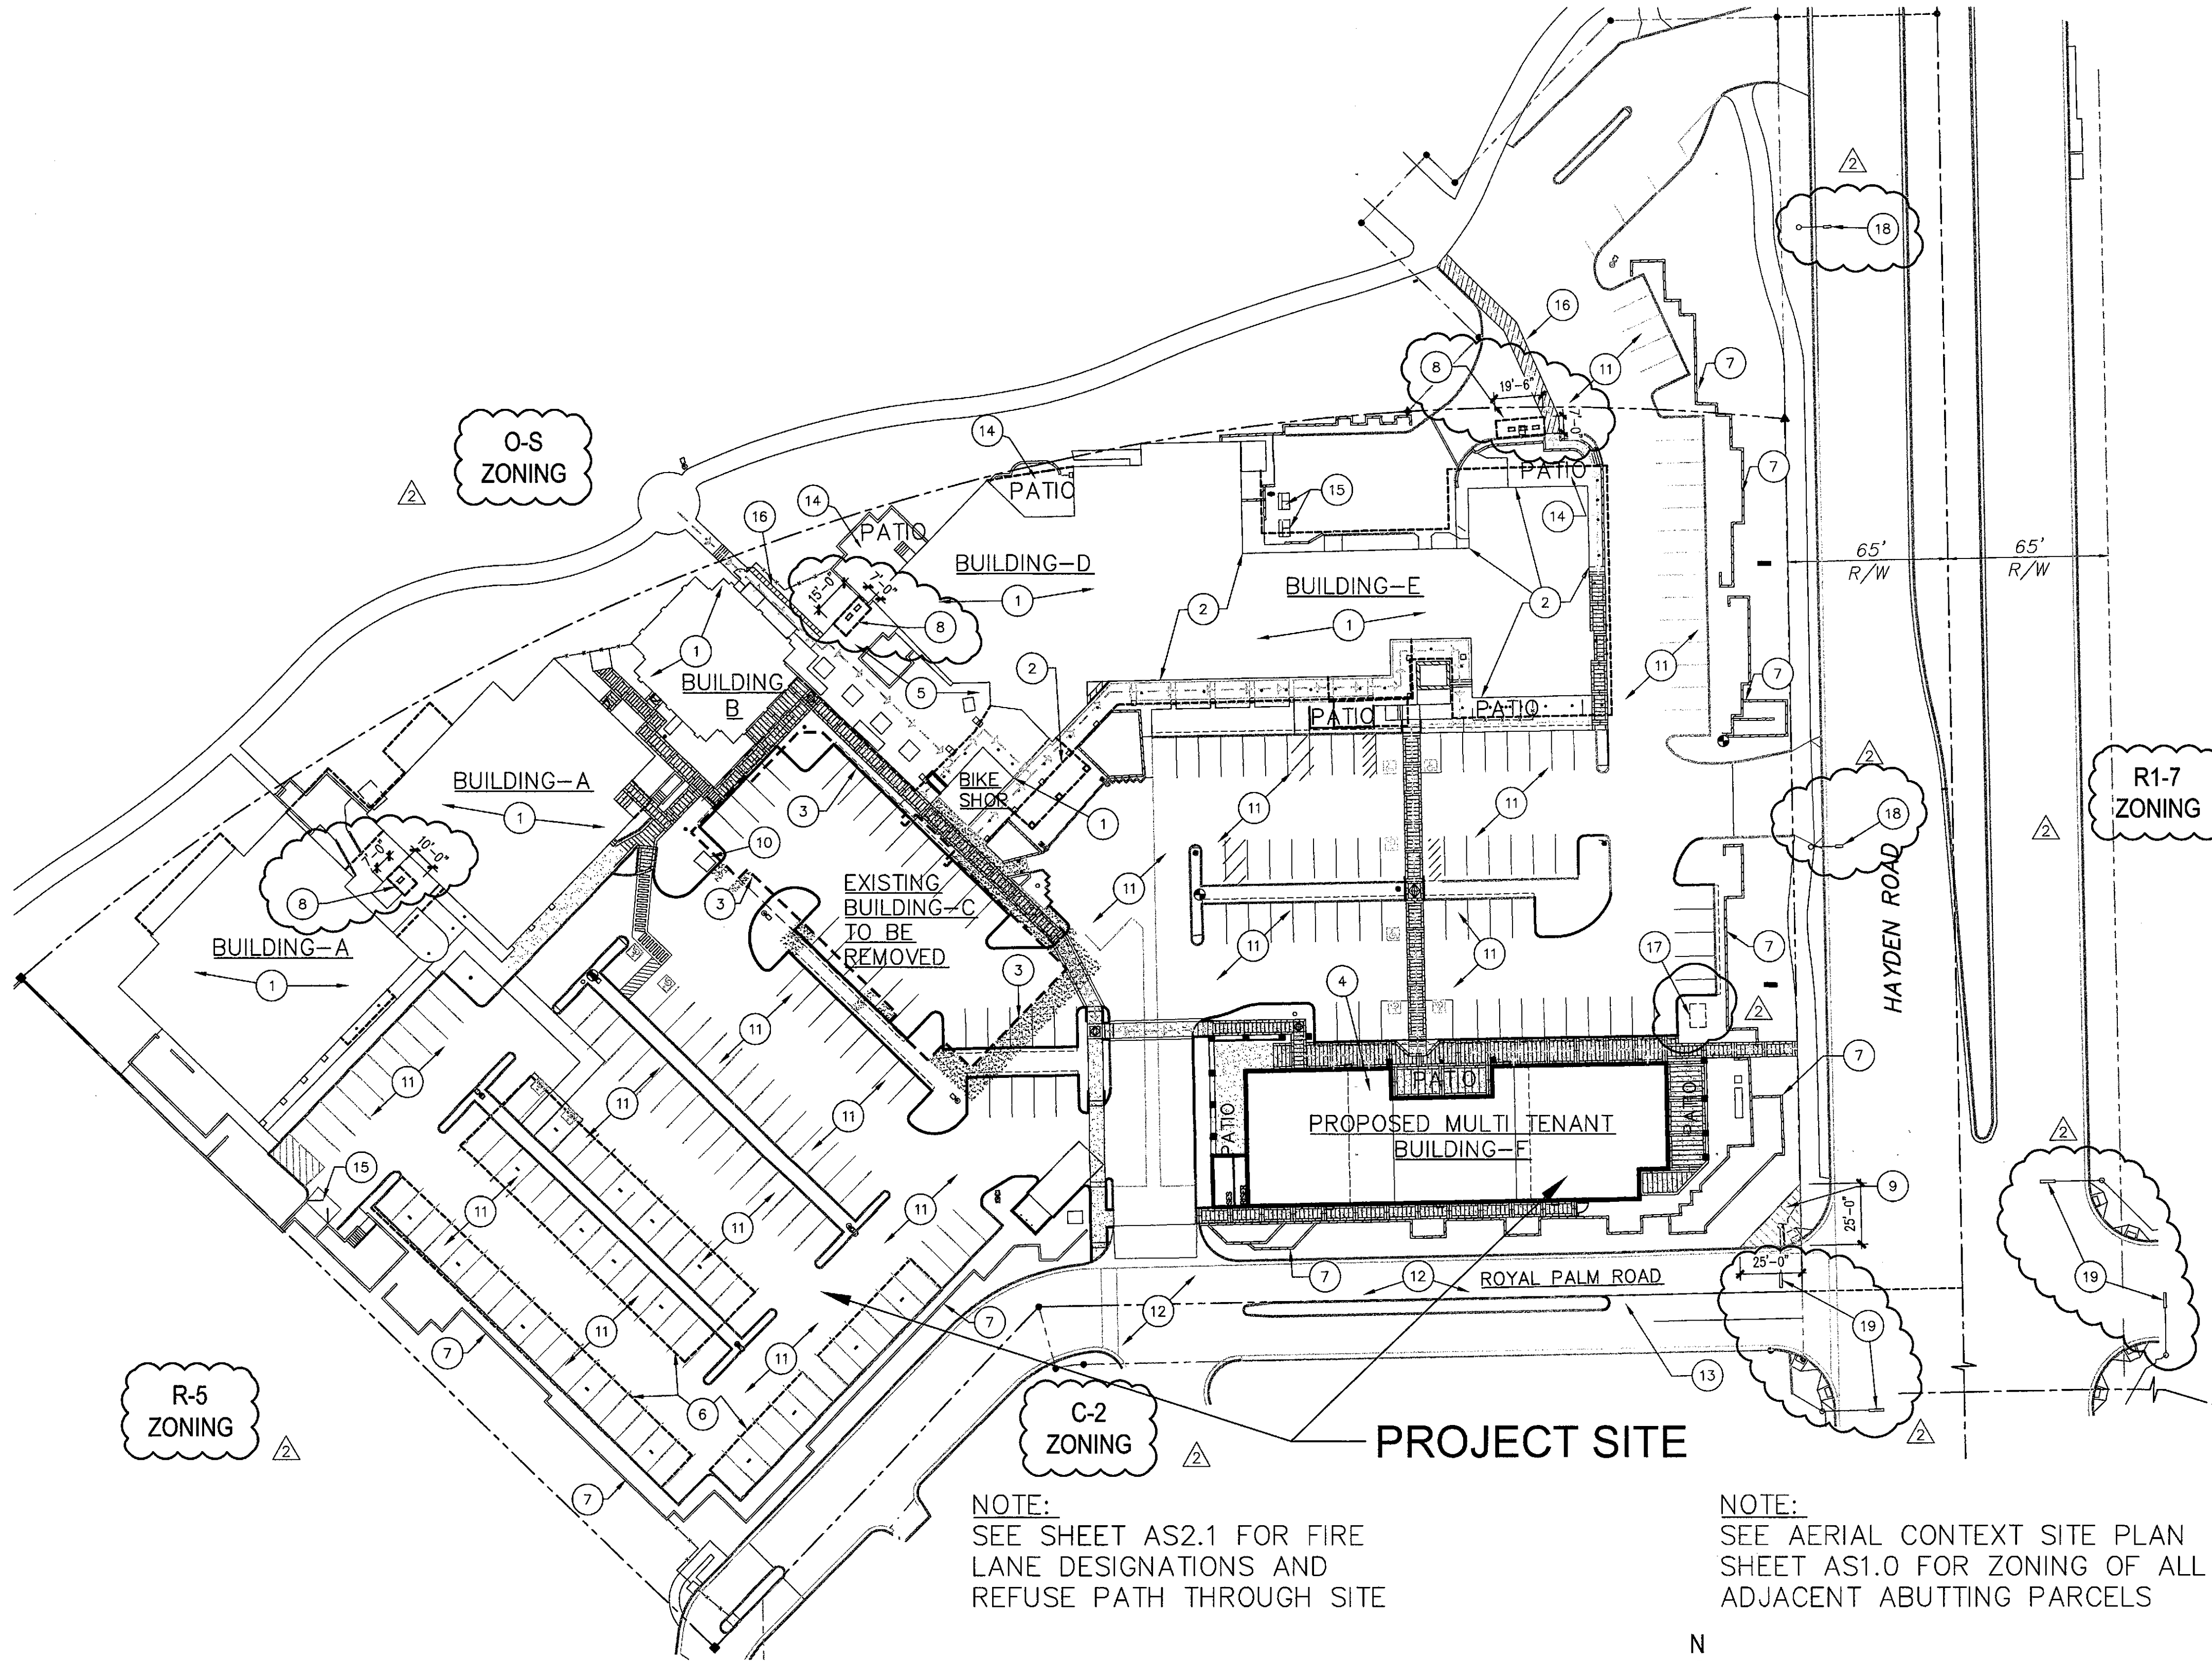

KEYNOTES

- EXISTING BUILDING TO REMAIN – MINIMUM IMPROVEMENTS AND FINISH CHANGES AS SHOWN.
- RAISE EXISTING PARAPET 6'-0"± TO SCREEN MECHANICAL EQUIPMENT.
- EXISTING BUILDING "C" PROPOSED TO BE DEMOLISHED AND CONVERTED TO PARKING.
- PROPOSED NEW MULTI-TENANT BUILDING "F" WITH RESTAURANT AND RETAIL USE, INCLUDING OUTDOOR PATIOS AT RESTAURANTS.
- OUTDOOR COURTYARD ARE ADJACENT TO EXISTING RESTAURANT.
- EXISTING COVERED PARKING TO REMAIN.
- EXISTING SCREEN WALL TO REMAIN.
- EXISTING BICYCLE RACK TO REMAIN.
- 25'x25' CORNER SAFETY TRIANGLE.
- EXISTING APS TRANSFORMER – 52" TALL.
- EXISTING PARKING AND PAVING TO REMAIN.
- 18'-0" MINIMUM ACCESS EASEMENT.
- NEW LEFT TURN LANE STRIPING.
- EXISTING SITE HARDSCAPE AREA TO REMAIN.
- EXISTING REFUSE ENCLOSURE TO REMAIN.
- BIKE AND PEDESTRIAN PATH CONNECTION TO EXISTING PATH AT LAKE.
- NEW BIKE RACK. MINIMUM 6.5'x9.5'
- EXISTING LIGHT POLE TO REMAIN.
- EXISTING TRAFFIC SIGNALS TO REMAIN.


CLIENT / OWNER

SCOTTLIN, LLC
8300 N SCOTTSDALE RD,
SUITE A200
SCOTTSDALE, ARIZONA
85258

ARCHITECT (APPLICANT)

APMI, INC.
8300 N HAYDEN RD, SUITE
A209
SCOTTSDALE, ARIZONA
85258
WILLIAM J. REILLY, A.I.A.
T 480.998.0709
F 480.998.7958
E wreilly@apmi.com

PROJECT SITE

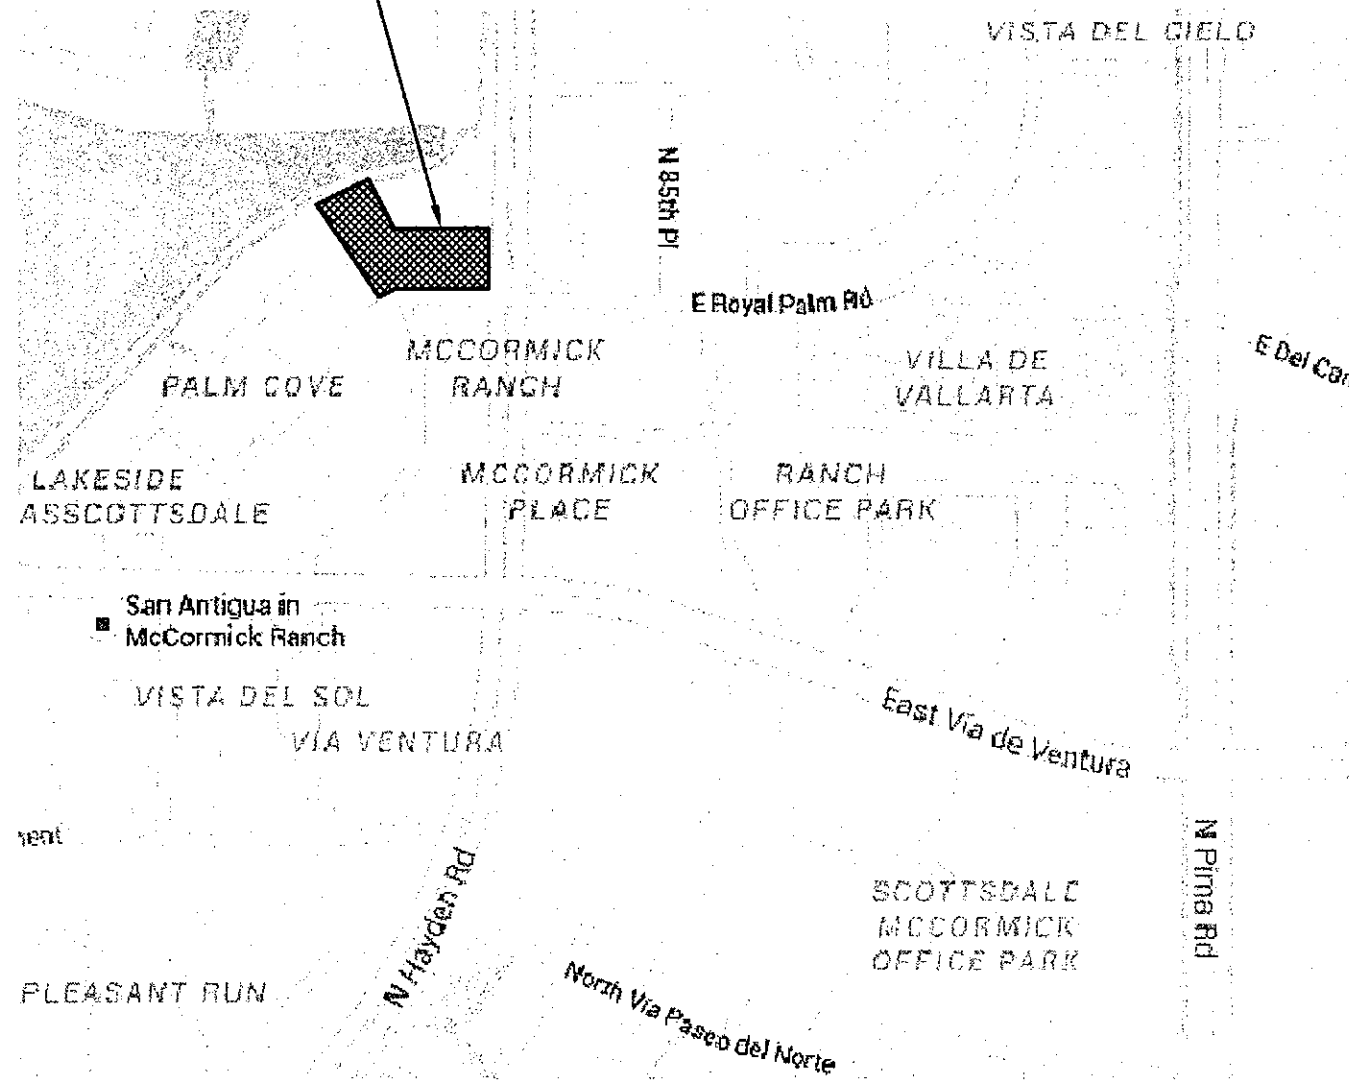

VICINITY MAP

SCALE: N.T.S.



BUILDINGS:

	STIPULATION SET RETAIN FOR RECORDS APPROVED	AREA
BLDG.-A (TWO STORY)	11-18-16 DATE	29,985 S.F.
BLDG.-B	INITIALS	2,786 S.F.
BLDG.-C (TO BE DEMOLISHED)		-9,100 S.F.
BLDG.-D		6,472 S.F.
BLDG.-E		13,301 S.F.
BLDG.-F (PROPOSED NEW BUILDING)		9,000 S.F.
BIKE SHOP		453 S.F.
TOTAL AREA		61,997 S.F.

20-DR-2016
09/28/16

OVERALL SITE PLAN

SCALE: 1" = 40'-0"

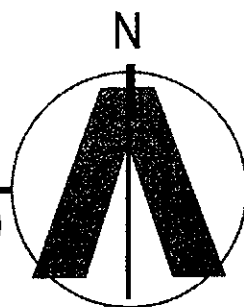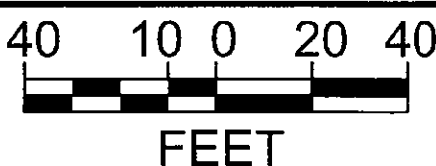

PARKING AND PARKING LOT LANDSCAPING:

PARKING LOT AREA:	91,813 SF
REQUIRED PARKING LANDSCAPE:	91,813 SF x 0.15 = 13,772 SF
PROVIDED PARKING LANDSCAPE:	14,200 SF

GROSS OFFICE AREA PARKING REQUIRED	61,997 S.F./300 = 207 SPACES
PARKING SPACES PROVIDED (INCLUDING ADA SPACES)	235 SPACES

ADA PARKING REQUIRED (4% OF TOTAL)	235 SPACES x 0.04 = 9.4 ADA SPACES REQUIRED
ADA PARKING PROVIDED	10 SPACES

BIKE CYCLE PARKING REQUIRED: 24 SPACES (1 PER 10 VEHICULAR PARKING PROVIDED)
BIKE CYCLE PARKING PROVIDED: 24 SPACES.

PROJECT DATA
PROJECT LOCATION:
8300 N HAYDEN RD
SCOTTSDALE, ARIZONA 85258
APN: 174-03-004H AND 174-04-004P

EXISTING ZONING PNC
NO PROPOSED ZONING CHANGE

NET AREA (TOTAL PARCEL) 5,164 ACRES
(224,958 S.F.)

GROSS FLOOR AREA (NEW BLDG) 9,000 S.F.
GROSS FLOOR AREA (TOTAL) 61,997 S.F.

REQUIRED OPEN SPACE:
SEE SHEET AS2.3 FOR OPEN SPACE CALCULATIONS

MERCADO DEL LAGO

APMI
ARCHITECTURE PLANNING INTERIORS

DEVELOPMENT
REVIEW SUBMITTAL
NOT FOR CONSTRUCTION
OR RECORDING

DRAWN WR
DATE 08.JULY.2016
PROJECT 16104.00

OVERALL
SITE PLAN

AS2.0

8300 N HAYDEN ROAD, SCOTTSDALE ARIZONA 85258


T: 480.998.0709
WWW.APMI.COM

8300 NORTH HAYDEN ROAD, SUITE A-209
SCOTTSDALE, ARIZONA 85258

THIS DRAWING IS PROVIDED AS AN INSTRUMENT OF SERVICE BY AP/MI, INC. AND/OR ITS CONSULTANT, AND IS INTENDED FOR USE ON THE PROJECT ONLY. THE DRAWING REMAINS THE PROPERTY OF AP/MI, INC. AND SHALL BE RETURNED TO THEM UPON COMPLETION OF THE CONSTRUCTION WORK. PURSUANT TO THE ARCHITECTURAL WORKS COPYRIGHT ACT OF 1990, ALL DRAWINGS, SPECIFICATIONS, IDEAS AND DESIGNS, INCLUDING THE OVERALL FORM, ARRANGEMENT AND COMPOSITION OF SPACES AND ELEMENTS APPEARING HEREIN CONSTITUTE THE ORIGINAL, UNPUBLISHED WORK OF AP/MI, INC., AND/OR ITS CONSULTANT. ANY REPRODUCTION, USE, OR DISCLOSURE OF INFORMATION CONTAINED HEREIN WITHOUT PRIOR WRITTEN CONSENT FROM AP/MI, INC. IS STRICTLY PROHIBITED. ©2016 AP/MI, INC.

REQUIRED OPEN SPACE CALCULATION:
LOT AREA: 224,958 S.F.
FIRST 12' OF BUILDING HEIGHT: 224,958 x 0.16 = 35,994 SF
NEXT 20' OF BUILDING HEIGHT: 224,958 x 20 x 0.005 = 22,496 SF
TOTAL OPEN SPACE REQUIRED: 58,490 SF (26%)
(NOT INCLUDING PARKING LOT LANDSCAPE)
OPEN SPACE PROVIDED: 59,678 SF

REQUIRED FRONTAGE OPEN SPACE: 58,490 SF X .5 = 29,245 SF
BUT NOT MORE THAN: 353 LN. FT. FRONTAGE X 50 SF = 17,650 SF
PROVIDED FRONTAGE OPEN SPACE: 17,961 SF

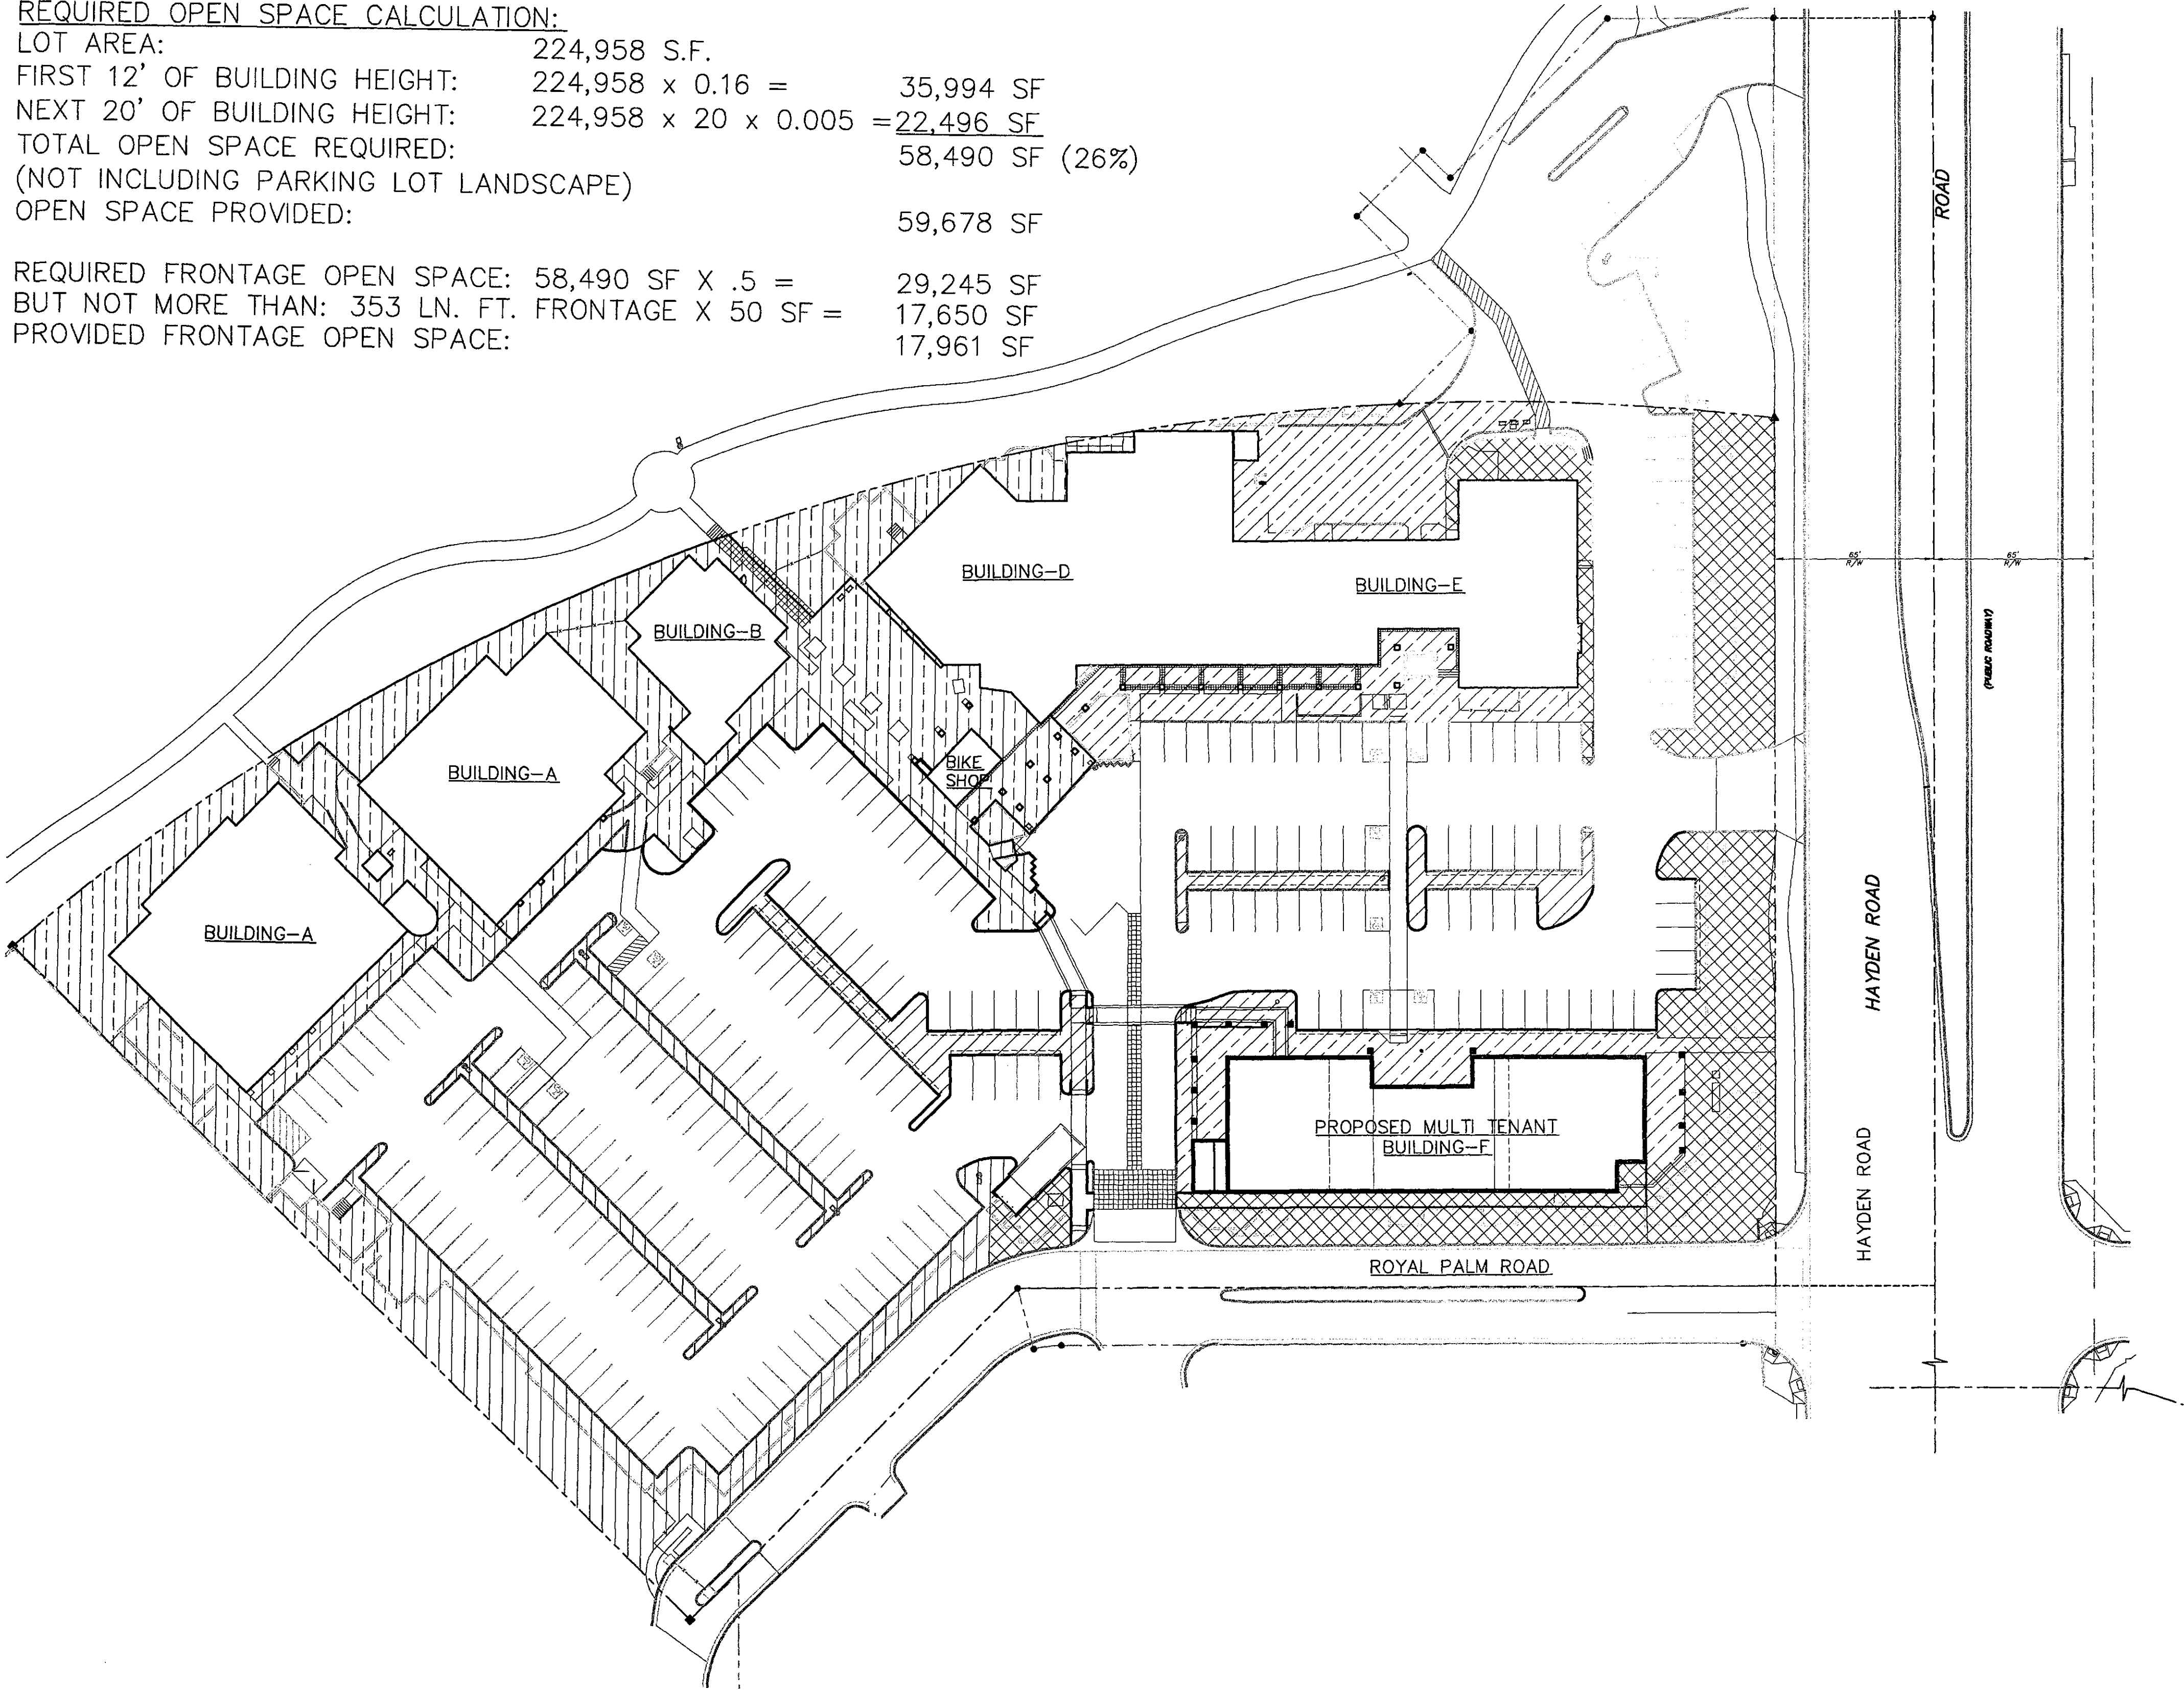

OPEN SPACE PLAN
SCALE: 1" = 40'-0"

SITE DATA
EXISTING ZONING (NO PROPOSED ZONING CHANGE) PNC
NET AREA (TOTAL PARCEL) 5,164 ACRES
(224,958 S.F.)

PARKING LOT LANDSCAPING:

PARKING LOT AREA:
91,813 SF
REQUIRED PARKING LANDSCAPE:
91,813 SF x 0.15 = 13,772 SQ.FT.
PROVIDED PARKING LANDSCAPE:
14,407 SQ.FT.

- DENOTES FRONT OPEN SPACE
17,961 SQ.FT. TOTAL
- DENOTES OPEN SPACE OTHER
THAN FRONTAL OPEN SPACE
41,717 SQ.FT. TOTAL
- DENOTES PARKING LOT
LANDSCAPING
14,407 SQ.FT. TOTAL

MERCADO DEL LAGO

AP/MI
ARCHITECTURE PLANNING INTERIORS

DEVELOPMENT
REVIEW SUBMITTAL
NOT FOR CONSTRUCTION
OR RECORDING


DRAWN WR
DATE 28.APRIL.2016
PROJECT 16104.00

STIPULATION SET
RETAIN FOR RECORDS
APPROVED
DATE 11.17.16 INITIALS

OPEN SPACE
OVERALL PLAN



AS2.3

THIS DRAWING IS PROVIDED AS AN INSTRUMENT OF SERVICE BY APM, INC. AND FOR ITS CONSULTANT AND IS INTENDED FOR USE ON THIS PROJECT ONLY. THE DRAWING REMAINS THE PROPERTY OF APM, INC. AND SHALL BE RETURNED TO THEM UPON COMPLETION OF THE CONSTRUCTION WORK. PURSUANT TO THE ARCHITECTURAL SERVICES AGREEMENT DATED 01/15/16, ALL DRAWINGS, SPECIFICATIONS, LEGENDS AND DESIGNS, INCLUDING THE OVERALL FORM, ARRANGEMENT AND COMPOSITION OF SPACES AND ELEMENTS APPEARING HEREON CONSTITUTE THE ORIGINAL, COPYRIGHTED WORK OF APM, INC. AND/OR ITS CONSULTANT. ANY REPRODUCTION, USE OR DISCLOSURE OF INFORMATION CONTAINED HEREIN WITHOUT PRIOR WRITTEN CONSENT FROM APM, INC. IS STRICTLY PROHIBITED. ©2016 APM, INC.

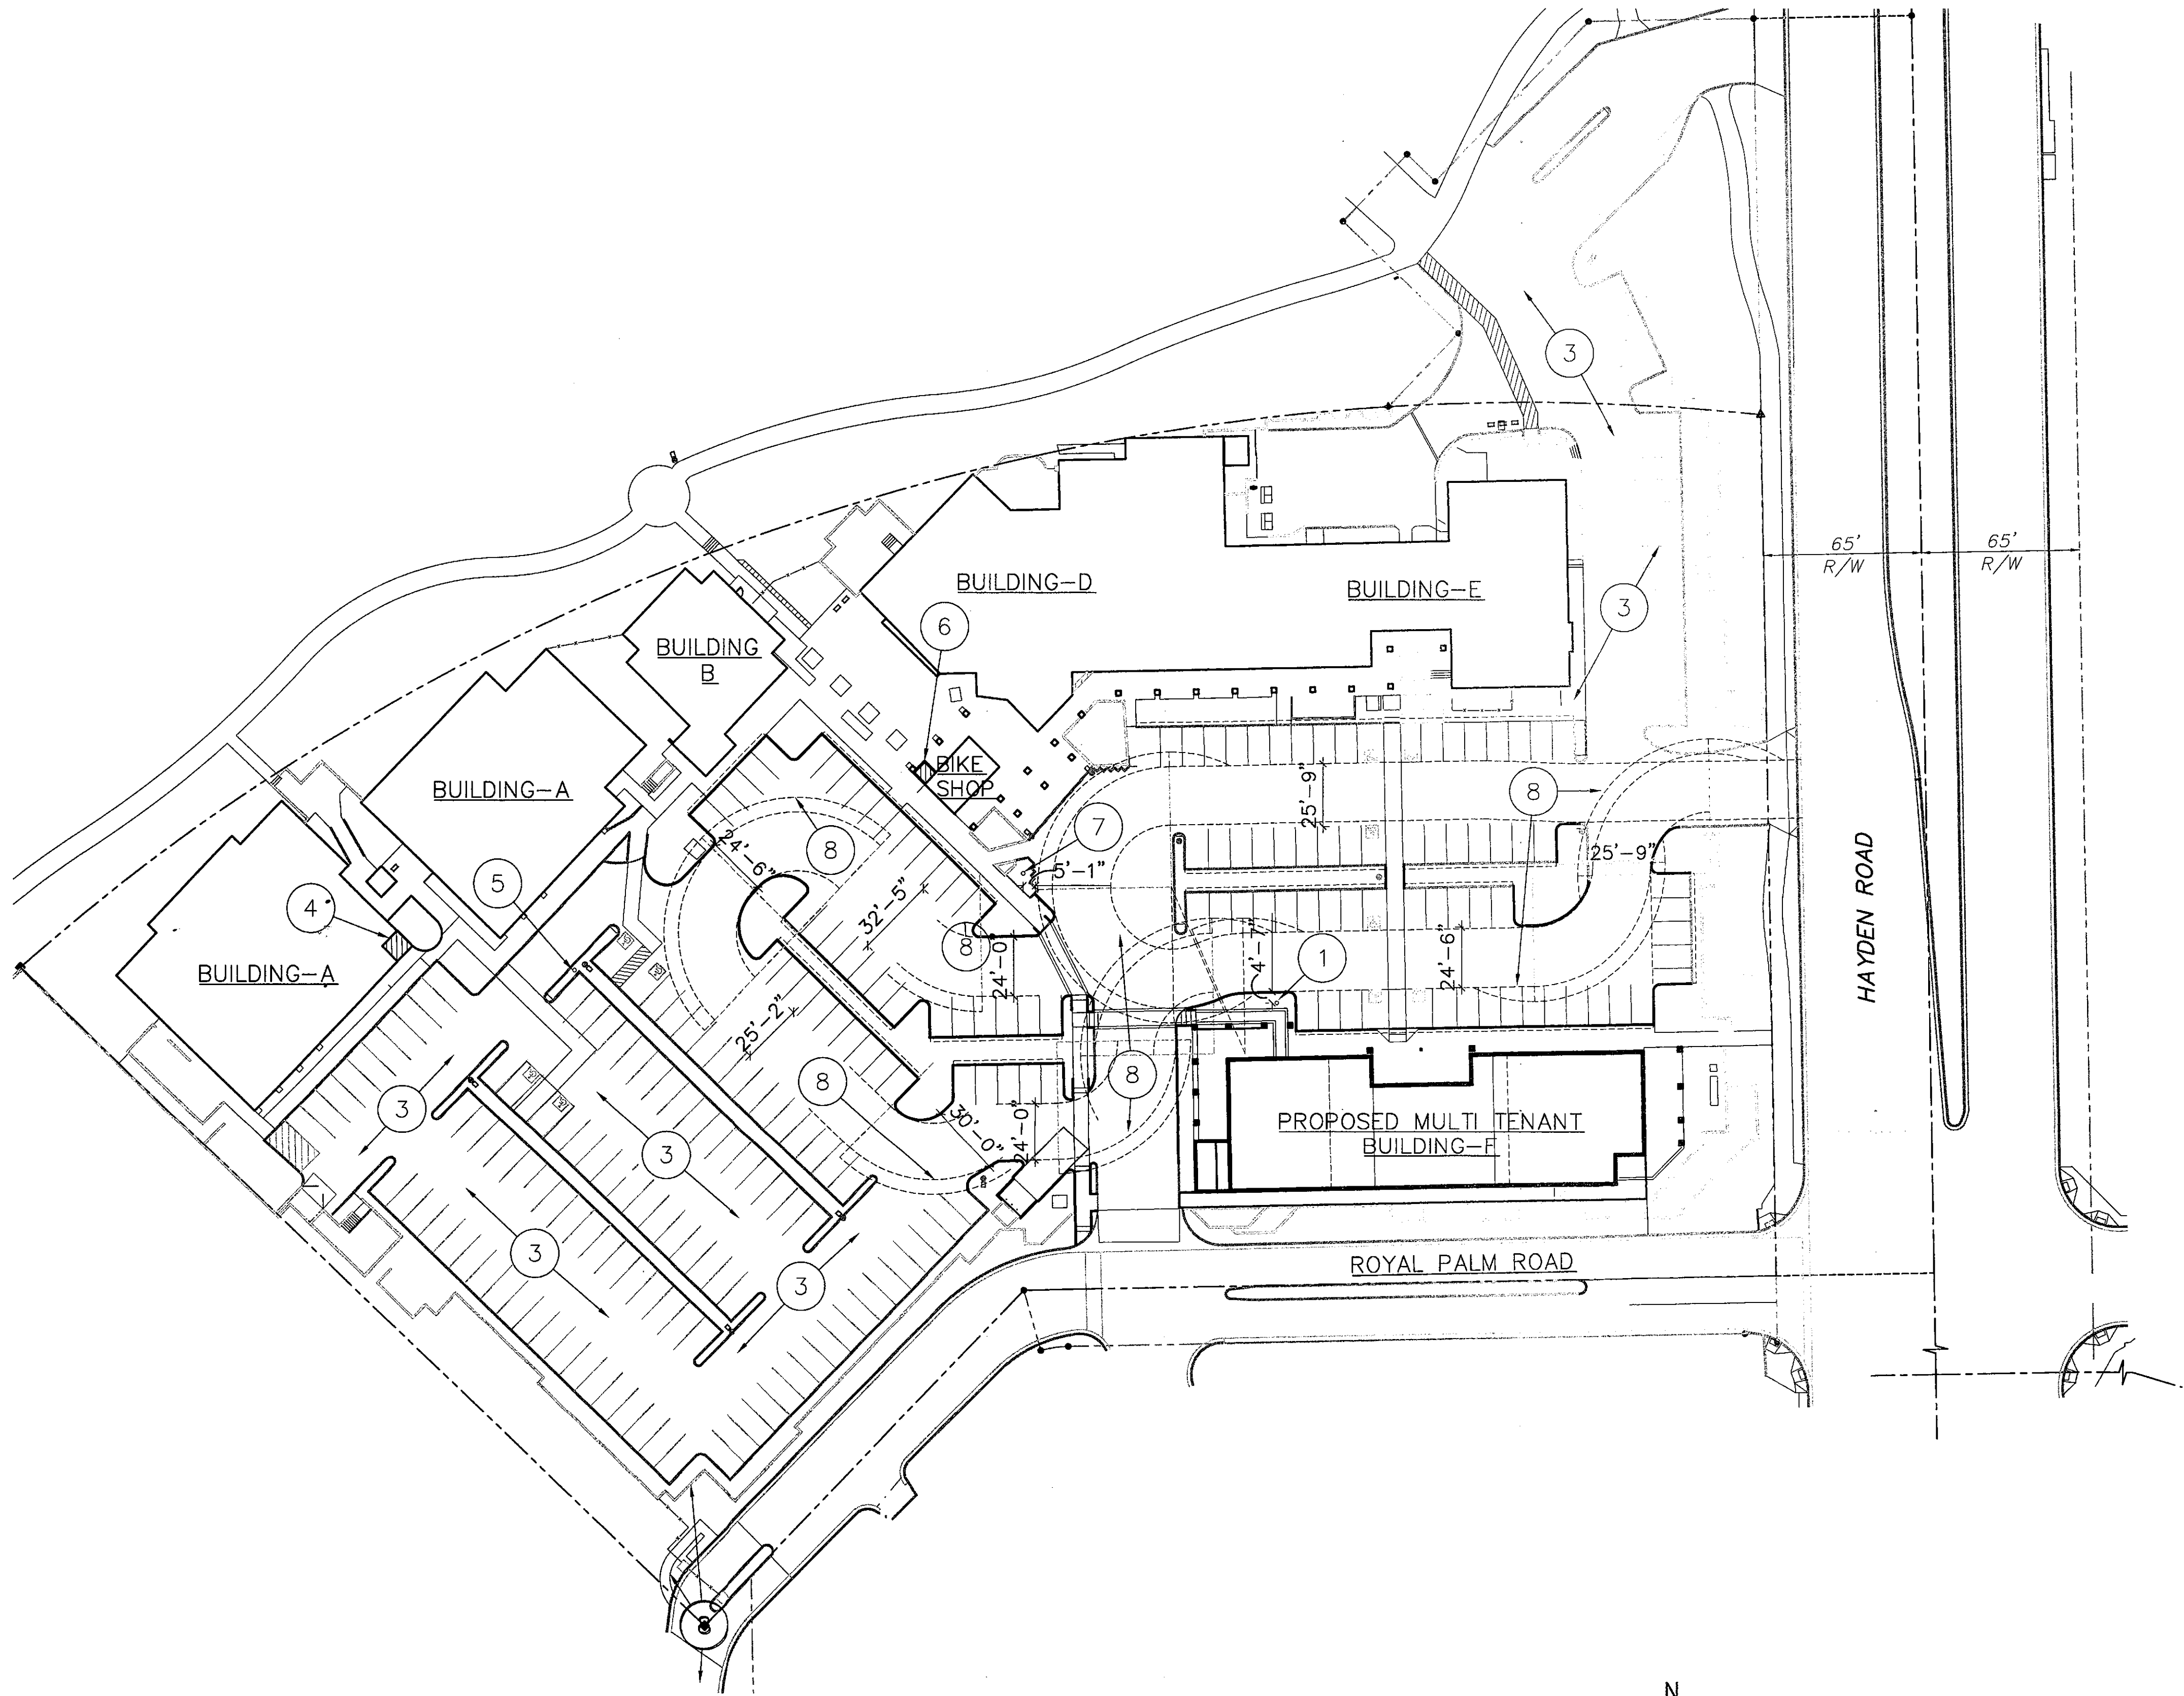


FIRE ROUTE PLAN

SCALE: 1" = 40'-0"

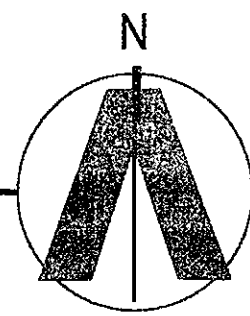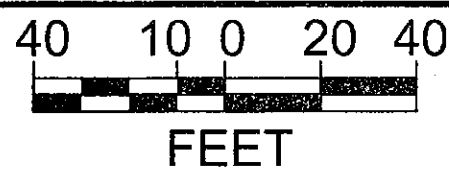

KEYNOTES

1. FIRE DEPARTMENT CONNECTION NEW BUILDING "F" PER CITY OF SCOTTSDALE FIRE DEPARTMENT REQUIREMENTS - LOCATE IN LANDSCAPE ISLAND, IN ACCORDANCE WITH IFC 2012, SECTION 912.3.2 AND SECTION 912.2.3.
2. FIRE LANE SURFACE TO SUPPORT 83,000 LBS. GROSS VEHICLE WEIGHT (GVW). FIRE LANE MARKING IN ACCORDANCE WITH IFC 2012, SECTION 503.3AS AMENDED BY THE CITY OF SCOTTSDALE. SEE ENLARGED SITE PLAN AS2.1 FOR EXACT LOCATION OF FIRE LANE MARKINGS PER LEGEND AND KEY NOTE 32.
3. THIS AREA OF THE SITE IS EXISTING AND TO REMAIN AS IS.
4. EXISTING FIRE RISER ROOM SERVING BUILDINGS "A" AND "B".
5. EXISTING FIRE DEPARTMENT CONNECTION FOR BUILDINGS "A" & "B".
6. FIRE RISER ROOM SERVING BUILDINGS "D" & "E". FIRE PROTECTION DRAWINGS PROVIDED BY OTHERS.
7. FIRE DEPARTMENT CONNECTION FOR BUILDINGS "D" & "E" PER CITY OF SCOTTSDALE FIRE DEPARTMENT REQUIREMENTS. LOCATE IN LANDSCAPE ISLAND IN ACCORDANCE WITH IFC 2012 SECTION 912.2.2 AND SECTION 912.2.3.
8. FIRE TURN RADIUS. SEE DIAGRAM BELOW AND ENLARGED SITE PLAN AS2.1 FOR DIMENSIONING.

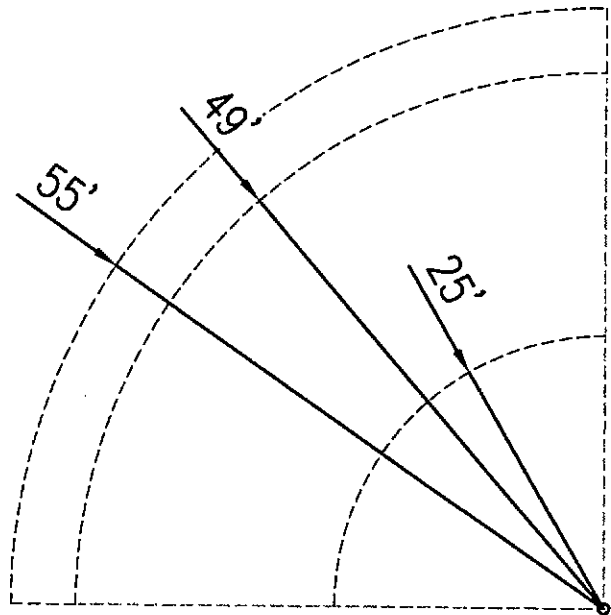

FIRE TRUCK TURNING RADIUS-TYP.

MERCADO DEL LAGO

APM
ARCHITECTURE PLANNING INTERIORS

DEVELOPMENT
REVIEW SUBMITTAL
NOT FOR CONSTRUCTION
OR RECORDING

DRAWN WR
DATE 08.JULY.2016
PROJECT 16104.00

FIRE ROUTE
PLAN

AS2.6

20-DR-2016
8/25/2016

08.JULY.2016 DR PLAN REVIEW

8300 NORTH HAYDEN ROAD, SUITE A-208
SCOTTSDALE, ARIZONA 85258
T: 480.988.0709
WWW.APMI.COM

8300 N HAYDEN ROAD, SCOTTSDALE ARIZONA 85258

[illegible]

A map of the Scottsdale area. A black arrow points to McCormick Ranch. Other labels include Palm Cove, Lakeside, Vista del Sol, and Scottsdale McCormick Office Park. The map also shows streets like N Hayden Rd and N Pima Rd.

DRAWN	WR
DATE	08.JULY.2016
PROJECT	16104.00

FLOOR
AREA RATIO

AS2.7

20-DR-2016
09/28/16

MERCADO DEL LAGO

3300 N HAYDEN ROAD SCOTTSDALE ARIZONA 85258

FOR PLAN REVIEW

1	08.JULY.2016
2	22 SEPT 2016


ARCHITECTURE PLANNING INTERIORS

33300 NORTH HAYDEN ROAD, SUITE A-209
SCOTTSDALE, ARIZONA 85258
T: 480.998.0709
WWW.APMI.COM


DEVELOPMENT
REVIEW SUBMITTAL
NOT FOR CONSTRUCTION
OR RECORDING

33300 NORTH HAYDEN ROAD, SUITE A-209
SCOTTSDALE ARIZONA 85258

THIS DRAWING IS PROVIDED AS AN INSTRUMENT OF SERVICE BY APMI, INC. AND/OR ITS CONSULTANT, AND IS INTENDED FOR USE ON THIS PROJECT ONLY. THIS DRAWING REMAINS THE PROPERTY OF APMI, INC. AND SHALL BE RETURNED TO THEM UPON COMPLETION OF THE CONSTRUCTION WORK. PURSUANT TO THE ARCHITECTURAL WORKS COPYRIGHT ACT OF 1990, ALL DRAWINGS, SPECIFICATIONS, IDEAS AND DESIGN, INCLUDING THE GENERAL FORM, ARRANGEMENT AND COMPOSITION OF SPACES AND ELEMENTS APPEARING HEREIN CONSTITUTE THE ORIGINAL COPYRIGHTED WORK OF APMI, INC. AND/OR ITS CONSULTANT. ANY REPRODUCTION, USE, OR DISCLOSURE OF INFORMATION CONTAINED HEREIN WITHOUT PRIOR WRITTEN CONSENT FROM APMI, INC. IS STRICTLY PROHIBITED. ©2016 APMI, INC.

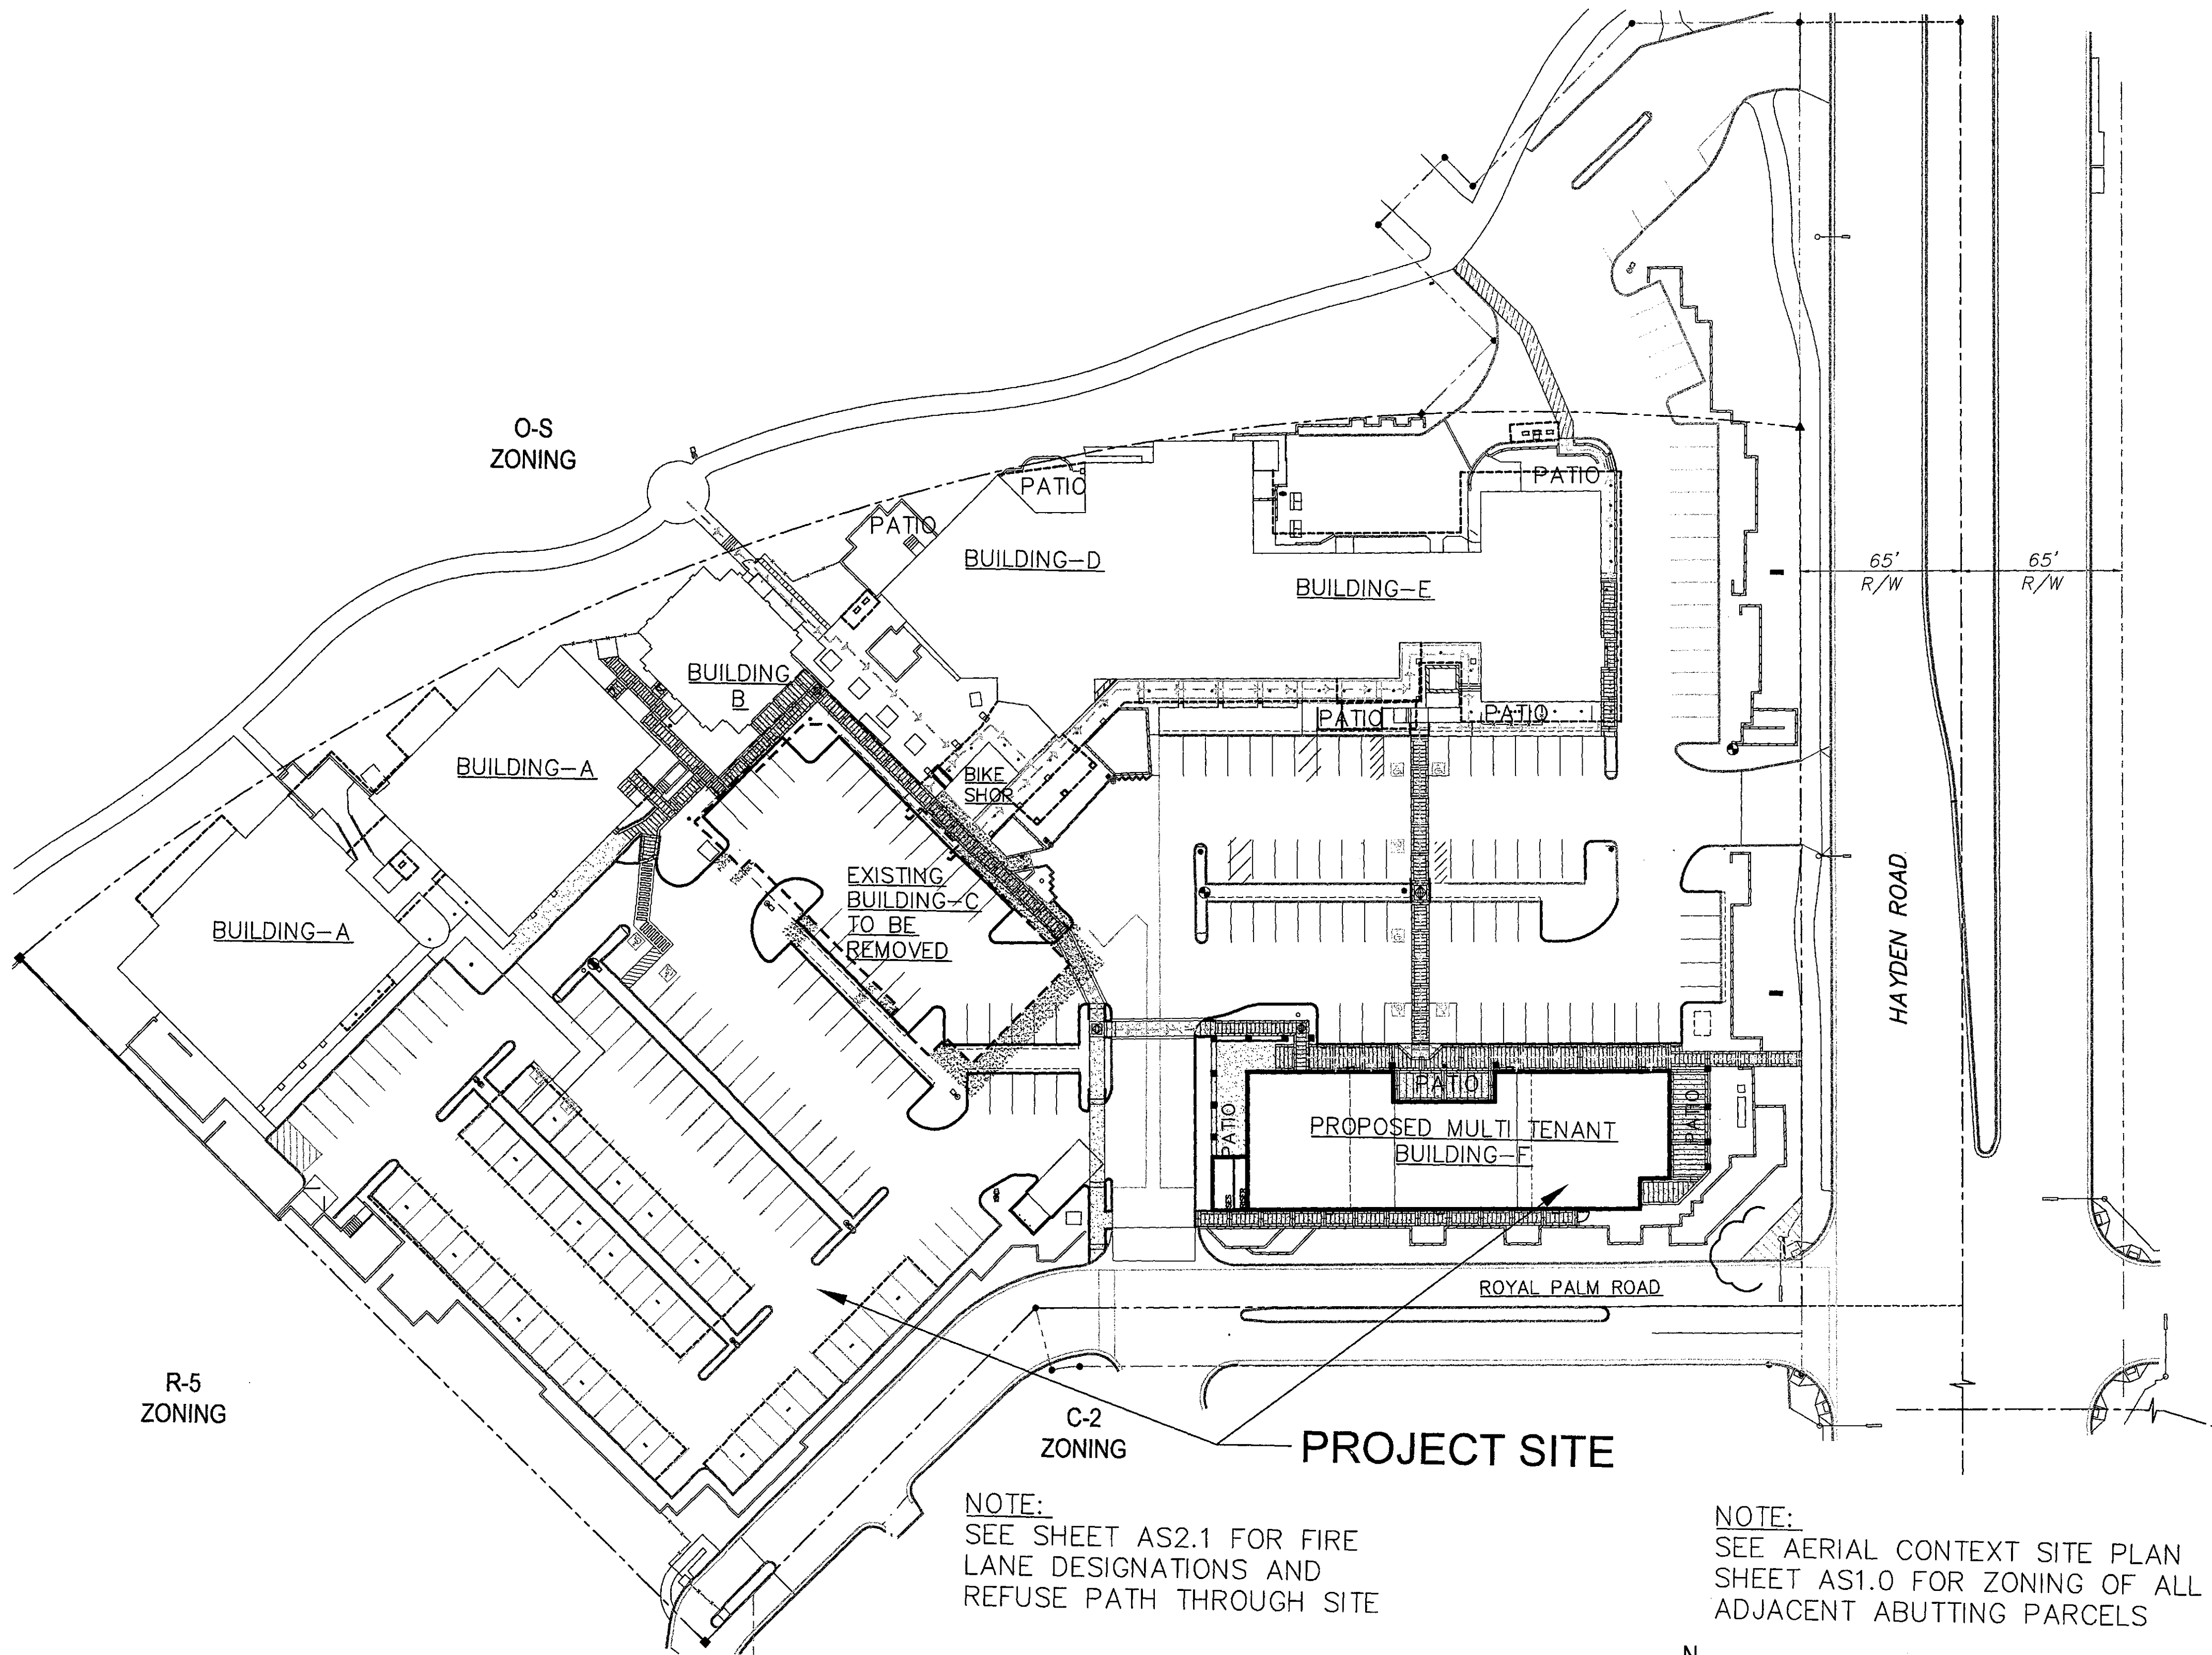


OVERALL SITE PLAN
SCALE: 1" = 40'-0"

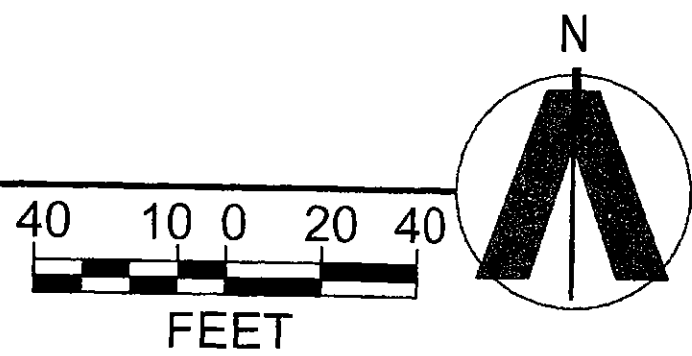

FLOOR AREA RATIO:	
BUILDING FLOOR AREA / DEVELOPMENT SITE LAND AREA	
BUILDINGS:	AREA
BLDG.-A	7,814 S.F.
BLDG.-B	2,786 S.F.
BLDG.-C (TO BE DEMOLISHED)	-9,100 S.F.
BLDG.-D	6,472 S.F.
BLDG.-E	13,301 S.F.
BIKE SHOP	465 S.F.
TOTAL BUILDING FLOOR AREA	47,271 S.F.
SITE AREA:	224,958 S.F.
47,271 S.F. / 224,958 S.F. = 21.01%	

CLIENT / OWNER
SCOTTLIN, LLC
8300 N SCOTTSDALE RD, SUITE A200
SCOTTSDALE, ARIZONA 85258

ARCHITECT (APPLICANT)
APMI, INC.
8300 N HAYDEN RD, SUITE A209
SCOTTSDALE, ARIZONA 85258
WILLIAM J. REILLY, A.I.A.
T 480.998.0709
F 480.998.7958
E wreilly@apmi.com

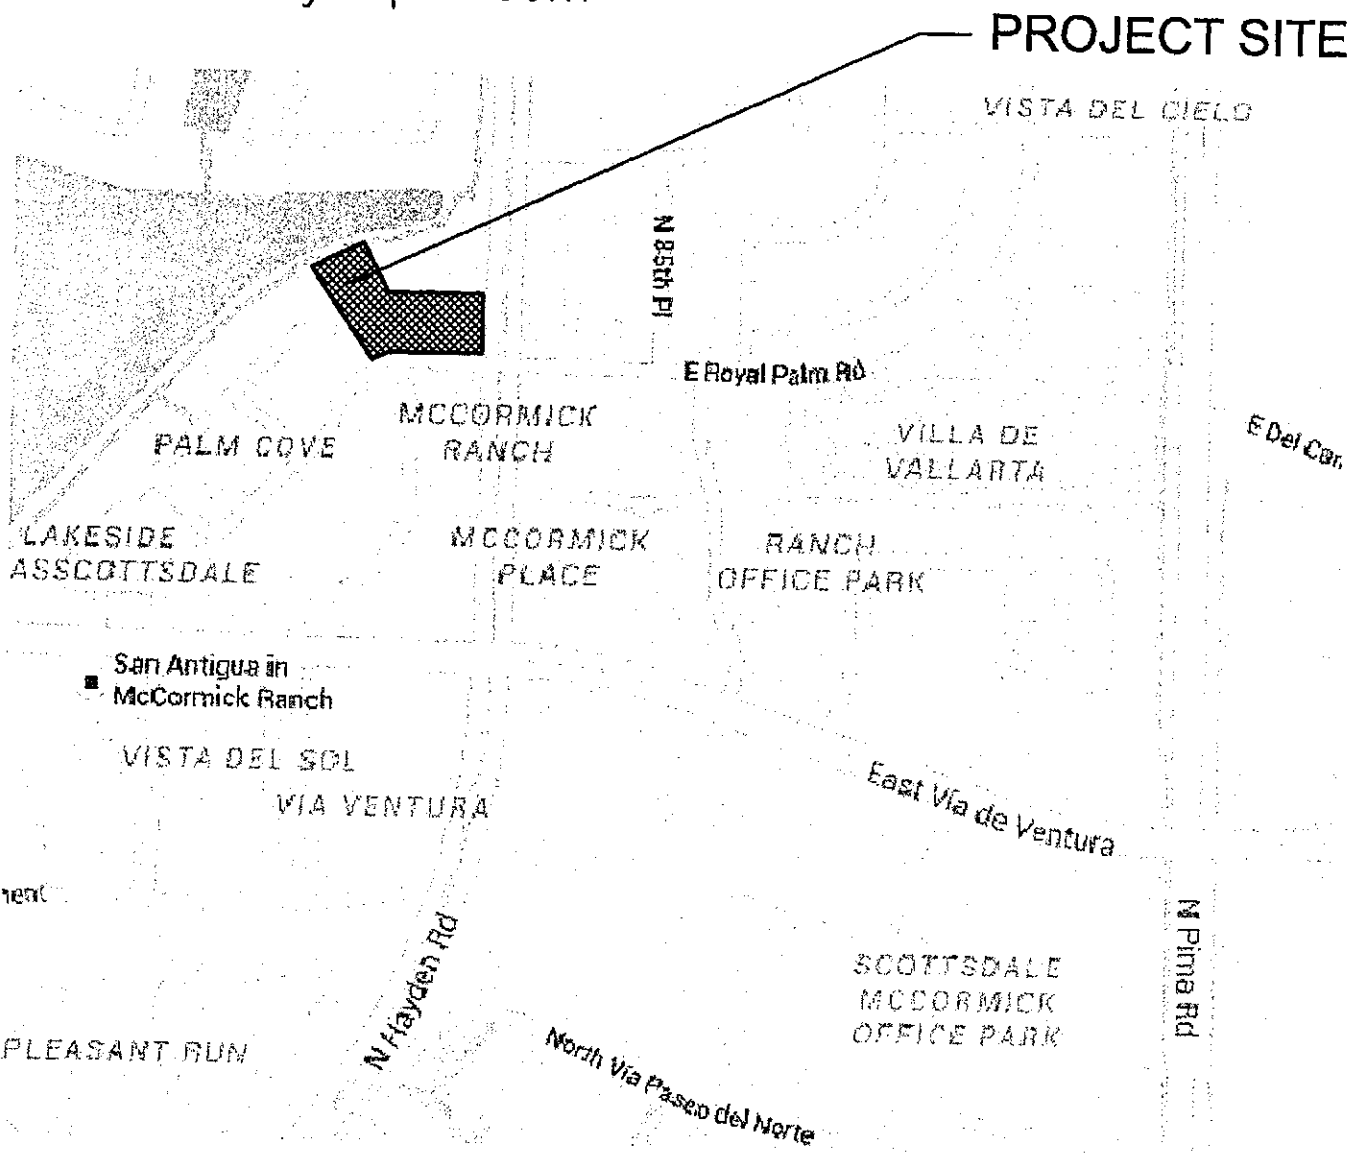

VICINITY MAP
SCALE: N.T.S.

DRAWN
DATE 08.JULY.2016
PROJECT 16104.00

FLOOR
AREA RATIO

AS2.7

20-DR-2016
09/28/16

MERCADO DEL LAGO

DR PLAN REVIEW
08.JULY.2016
DR PLAN REVIEW
22.SEP.T.2016

APMI
ARCHITECTURE PLANNING INTERIORS

DEVELOPMENT
REVIEW SUBMITTAL
NOT FOR CONSTRUCTION
OR RECORDING

T: 480.998.0709
WWW.APMI.COM
8300 NORTH HAYDEN ROAD, SUITE A-209
SCOTTSDALE, ARIZONA 85258



8300 N HAYDEN ROAD, SCOTTSDALE ARIZONA 85258

PARKING LOT AREA:	91,813 SF
REQ'D PARKING LANDSCAPE:	13,772 SF
PROVIDED PARKING LANDSCAP:	14,026 SF
FRONTAL OPEN SPACE:	17,669 SF
OTHER OPEN SPACE (NON-PARKING, NON-FRONTAL):	41,717 SF

6	TET ACA
---	---------

1. EXISTING PALM TO REMAIN (TYP.)
2. EXISTING TREE TO REMAIN (TYP.)
3. EXISTING SHRUBS TO REMAIN (TYP.)
4. ROCK MULCH: 2" DEEP 3/8" D.G. TO MATCH EXISTING; SUBMIT SAMPLE FOR APPROVAL. HOLD TOP OF MULCH $\pm 3/4$ " BELOW TOP OF PAVING.
5. TREE TO BE REMOVED

6. PALM TREE TO BE REMOVED
7. SIGHT DISTANCE VISIBILITY TRIANGLE
8. POLE-MOUNTED LIGHT, SEE ARCH. PLANS
9. UTILITY VAULT, SEE ELEC. PLANS
10. BIKE PARKING, SEE ARCH. PLANS
11. EXIST. TRAFFIC SIGNAL

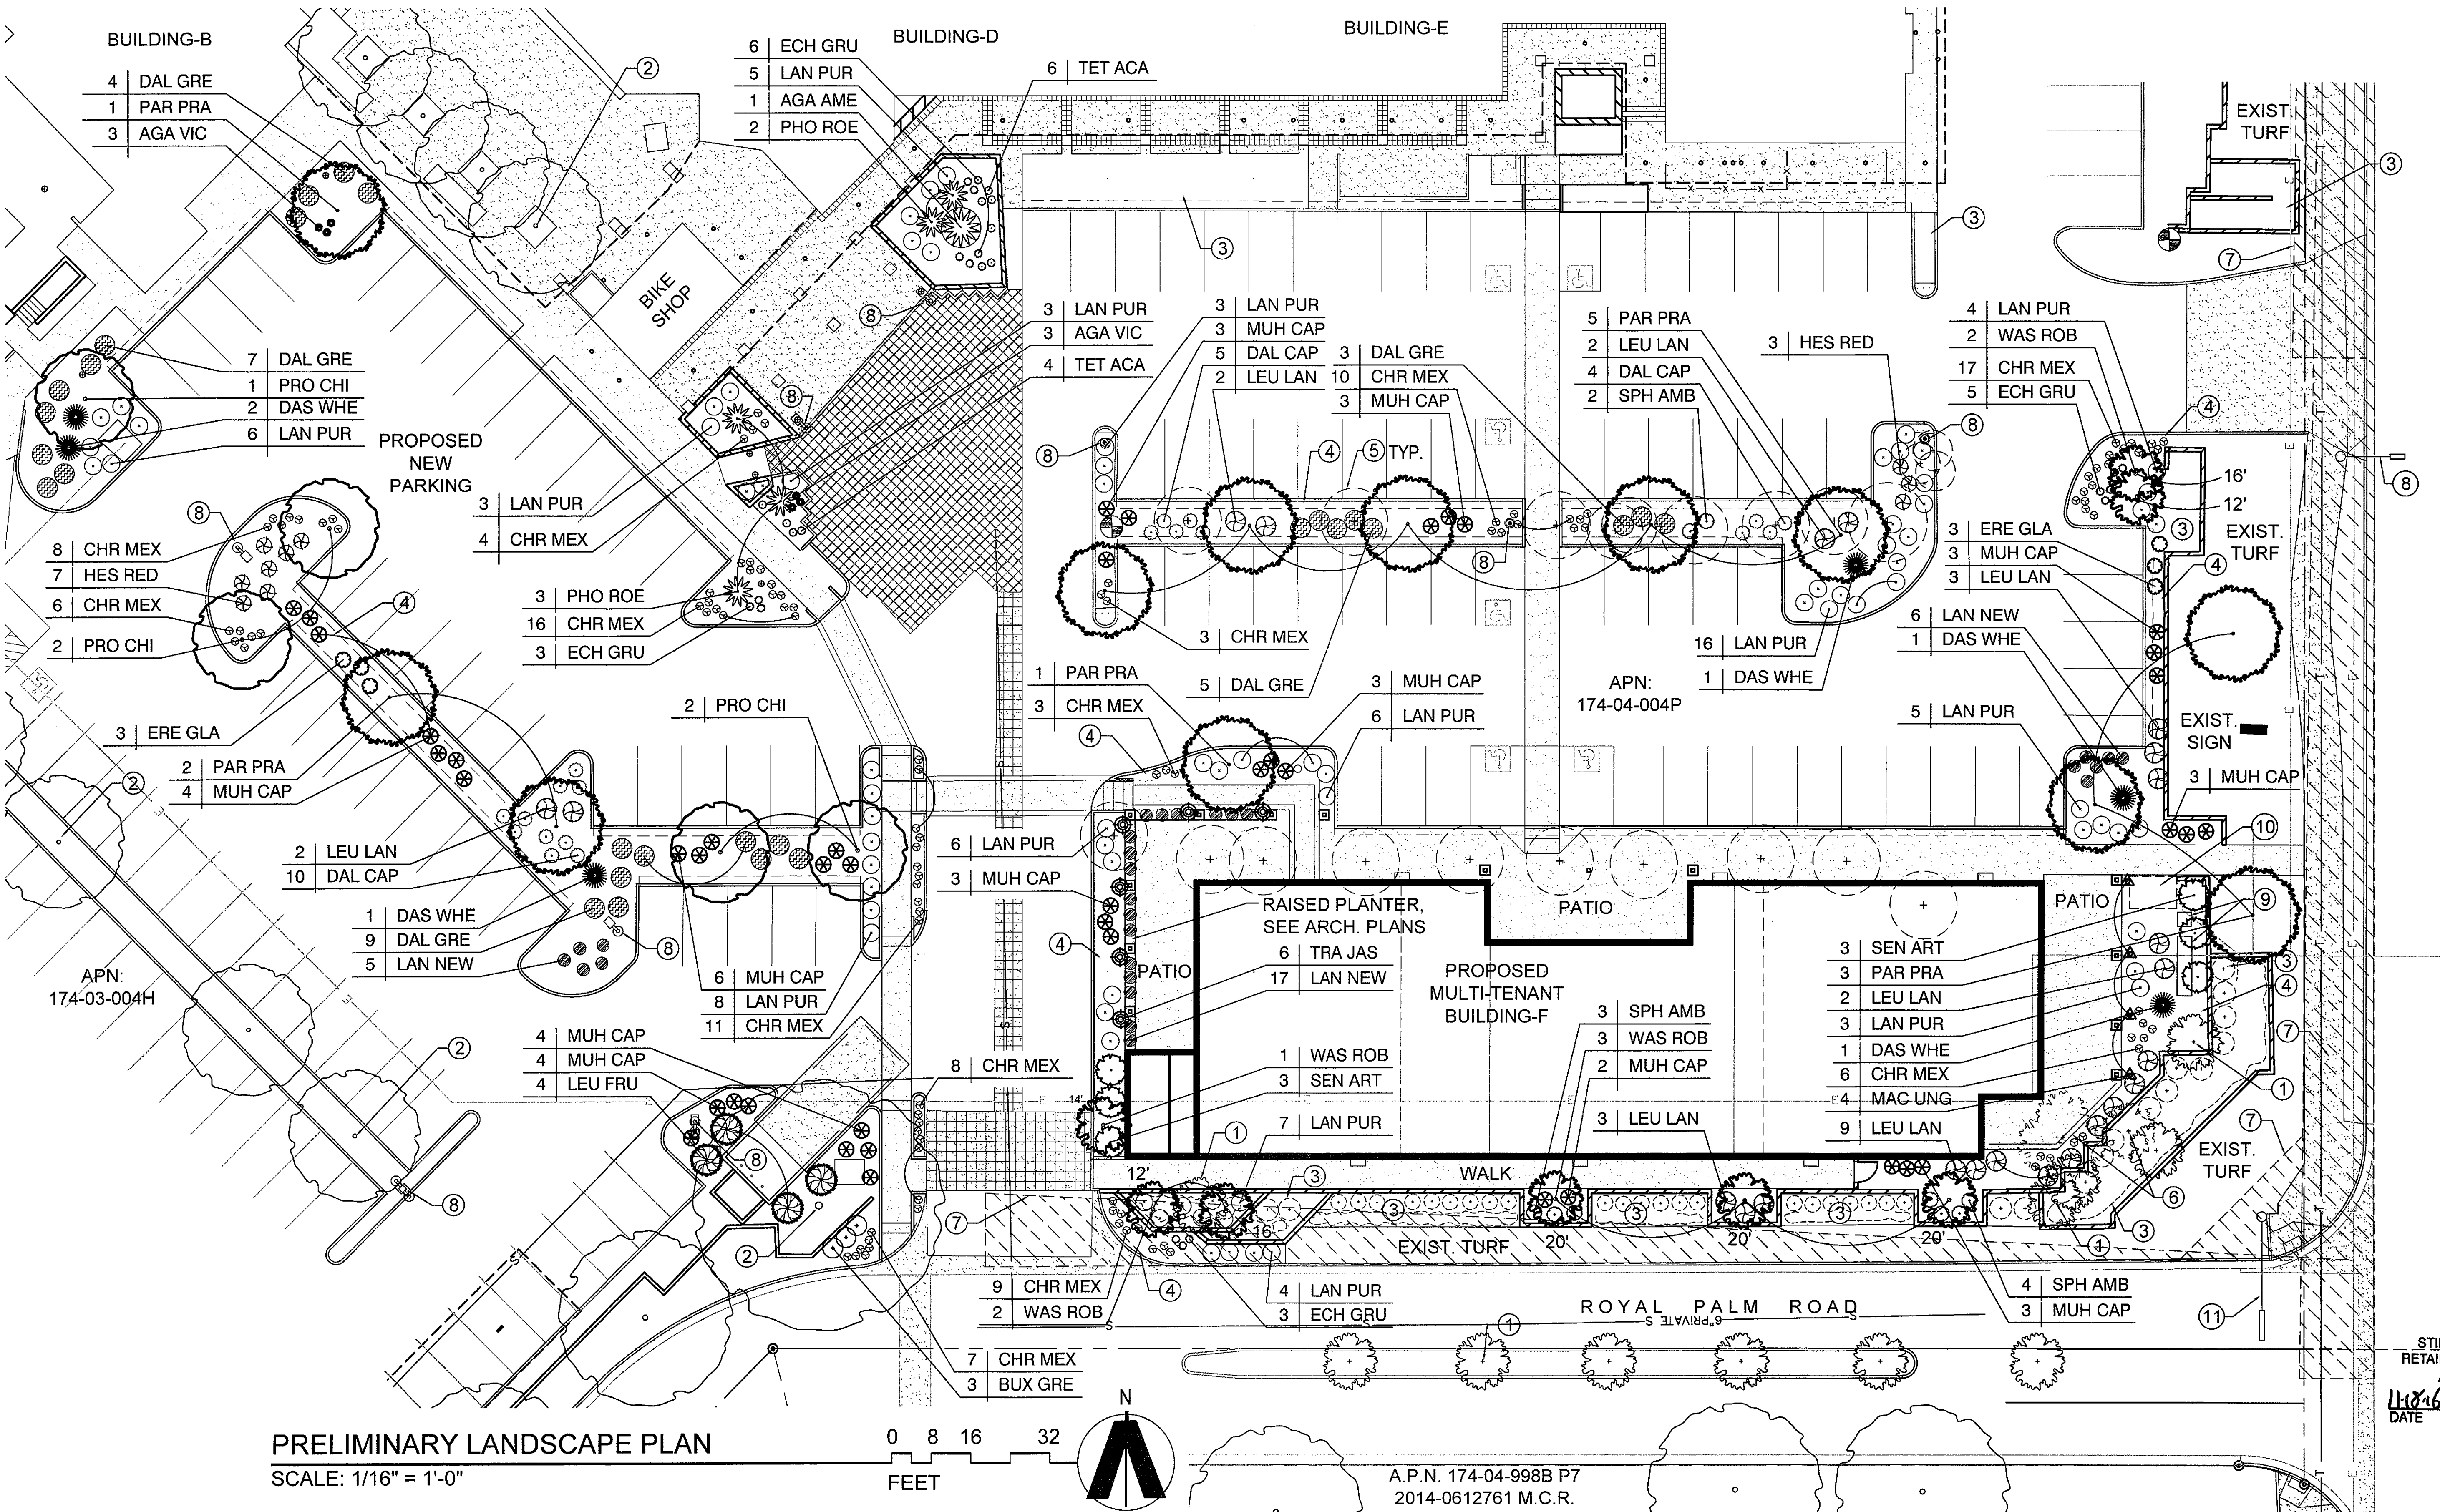 

MERCADO DEL LAGO

VINE MAPLE DESIGN
landscape architecture

Greenbrae, CA 94904
CA Lic. #4637 AZ Lic. #59728

T: 480.998.0709
WWW.APMI.COM

8300 NORTH HAYDEN ROAD, SUITE A-209
SCOTTSDALE, ARIZONA 85258

MR
2016
4.00


PRELIMINARY
NOT FOR CONSTRUCTION
OR RECORDING

PRELIMINARY LANDSCAPE PLAN


0-DR-2016
09/28/16

1

THIS DRAWING IS PROVIDED AS AN INSTRUMENT OF SERVICE BY APML INC. AND/OR ITS CONSULTANT, AND IS INTENDED FOR USE ON THIS PROJECT ONLY. THE DRAWING REMAINS THE PROPERTY OF APML INC. AND SHALL BE RETURNED TO APML INC. UPON COMPLETION OF THE PROJECT. NO PART OF THIS DRAWING MAY BE REPRODUCED OR TRANSMITTED IN ANY FORM OR BY ANY MEANS, ELECTRONIC OR MECHANICAL, WITHOUT PERMISSION IN WRITING FROM APML INC. ANY REPRODUCTION, USE, OR DISSEMINATION OF THIS DOCUMENT CONTAINED HEREIN WITHOUT WRITTEN CONSENT FROM APML INC. IS STRICTLY PROHIBITED. ©2016 APML INC.

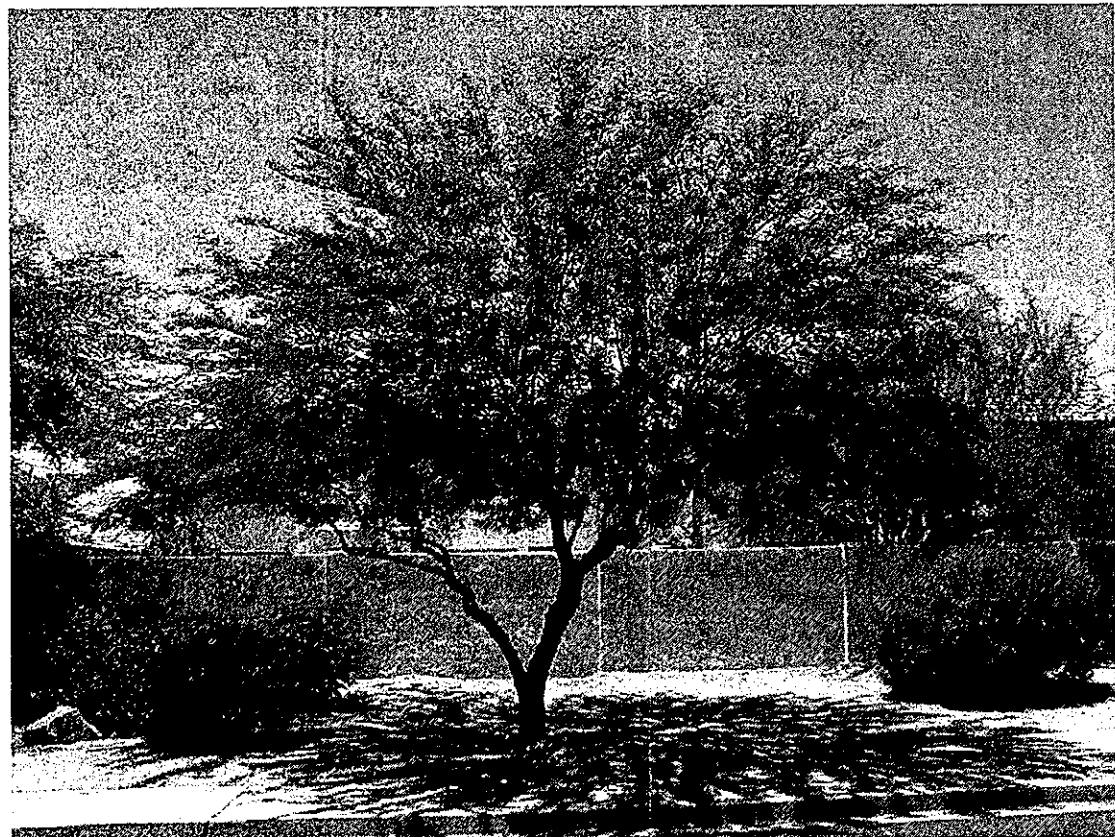

CHILEAN MESQUITE

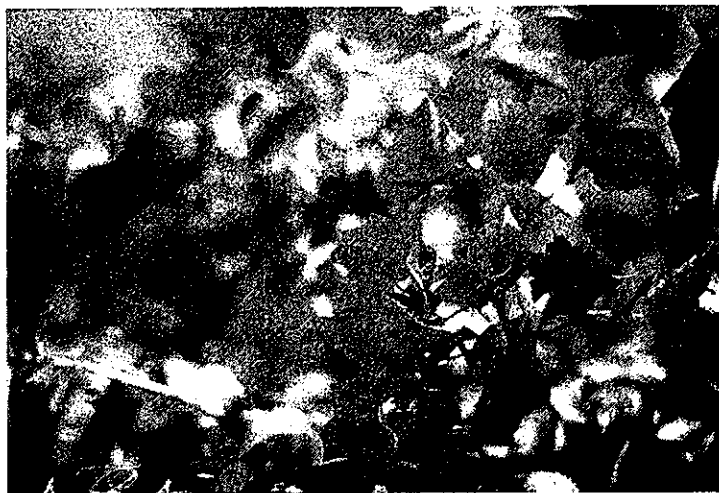


BOUGAINVILLEA




CAT'S CLAW VINE




STAR JASMINE

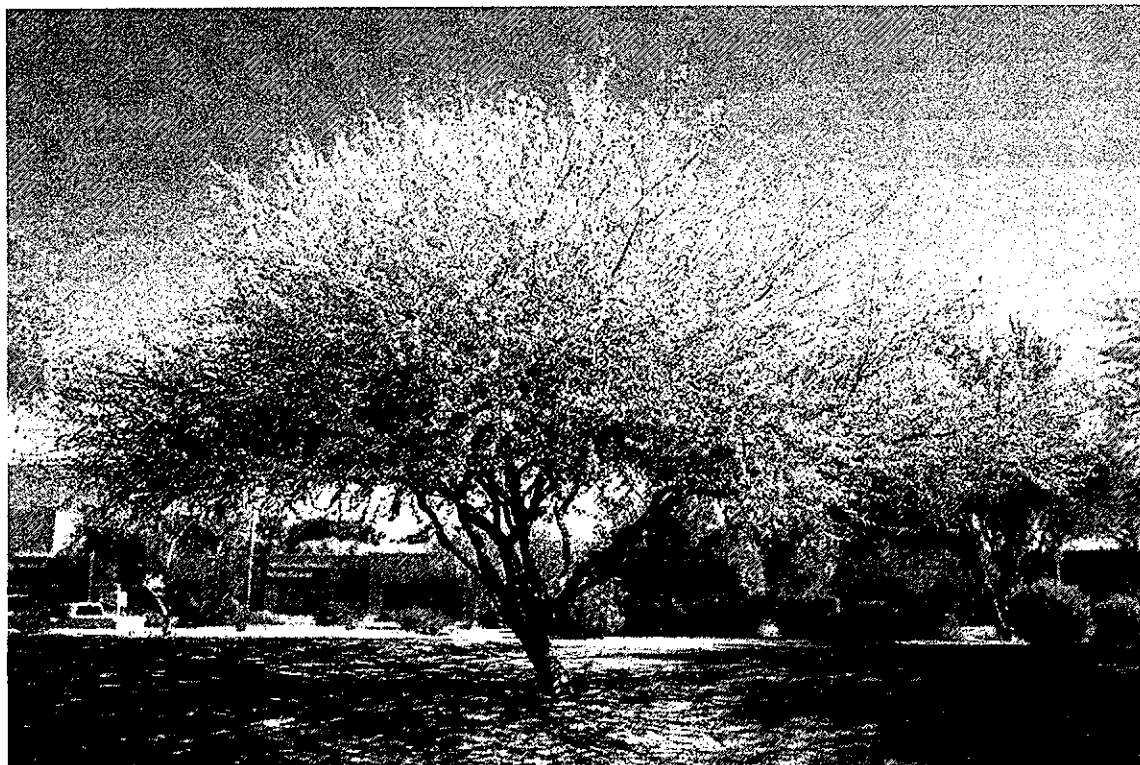


PALO BREA

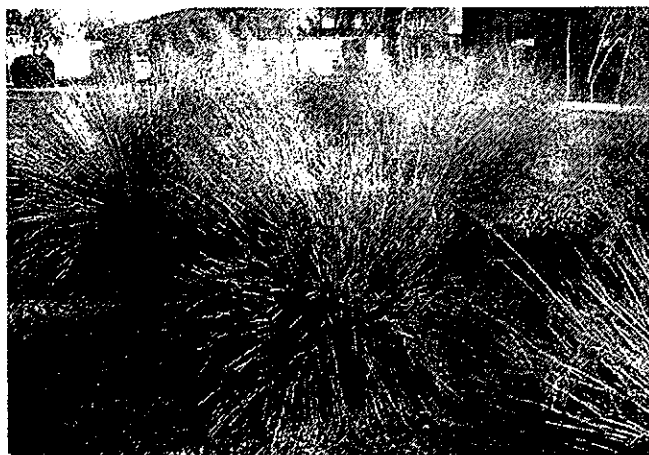


REGAL MIST MUHLY GRASS

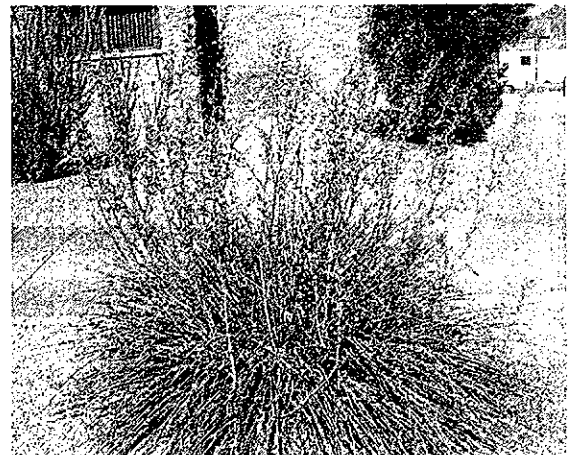

RED HESPERALOE

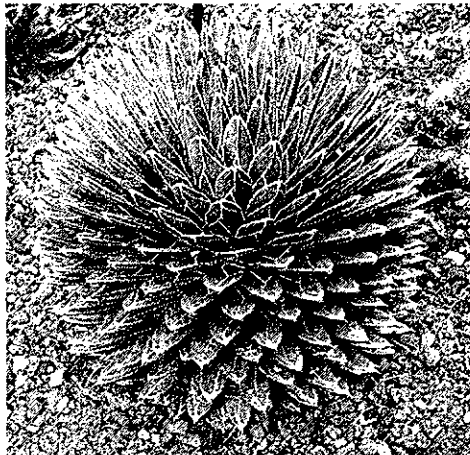

QUEEN VICTORIA AGAVE

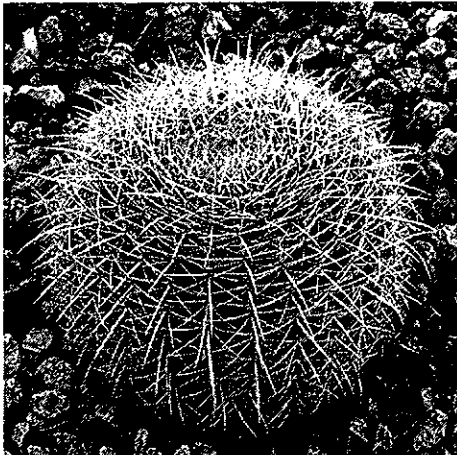


GOLDEN BARREL



DESERT SPOON



CENTURY PLANT

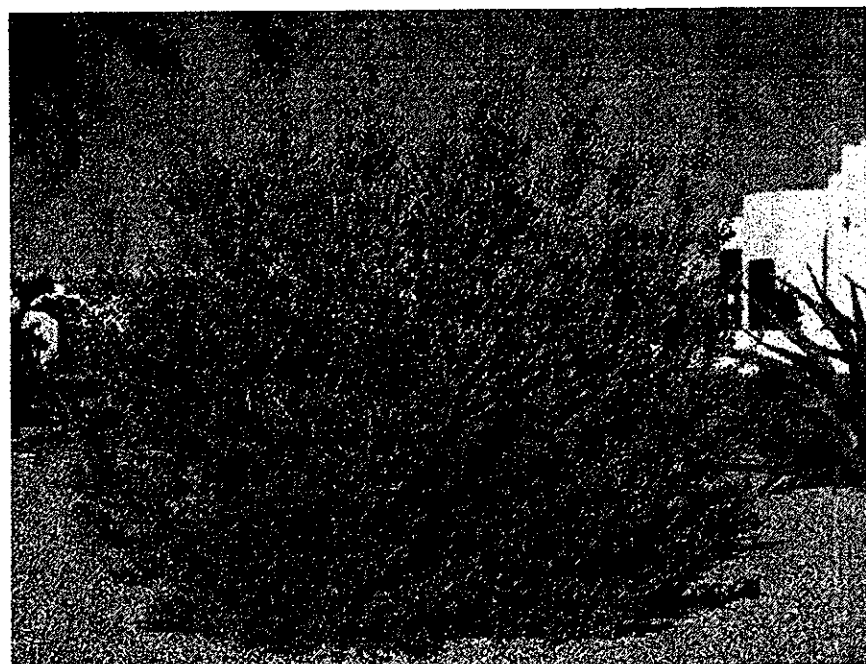

GREEN CLOUD TEXAS RANGER



RIO BRAVO TEXAS RANGER



FEATHERY CASSIA



WINTER BLAZE EREMOPHILA



GREEN BEAUTY BOXWOOD




GLOBE MALLOW



DAMIANITA



SIERRA GOLD INDIGO BUSH

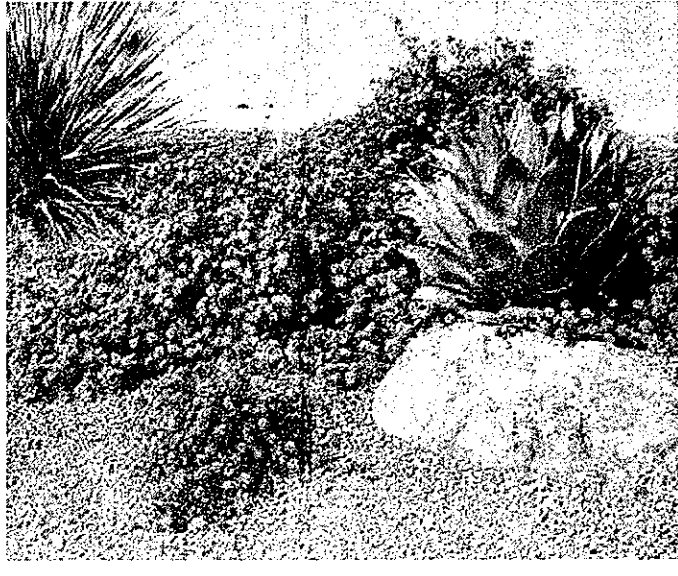

PURPLE LANTANA



TRAILING INDIGO BUSH



NEW GOLD LANTANA



ANGELITA DAISY



MEXICAN FAN PALM



PYGMY DATE PALM

PLANT LIST

QTY	KEY	BOTANICAL NAME	COMMON NAME	SIZE / COMMENTS
TREES				
12	PAR PRA	PARKINSONIA PRAECOX	PALO BREA	24" BOX, STD, LOW BRANCHING
5	PRO CHI	PROSOPIS CHILENSIS 'THORNLESS'	THORNLESS CHILEAN MESQUITE	24" BOX, STD, LOW BRANCHING
PALMS				
5	PHO ROE	PHOENIX ROEBELLINI	PYGMY DATE PALM	5 GAL., CENTER 5' MIN. FROM WALK/PARKING
8	WAS ROB	WASHINGTONIA ROBUSTA	MEXICAN FAN PALM	3' x 3' x 2' MIN. ROOTBALL, 12' CLR. TRUNK MIN. SEE PLANS FOR CLR. TRUNK HT.
SHRUBS				
3	BUX GRE	BUXUS MICROPHYLLA J. 'GREEN BEAUTY'	GREEN BEAUTY BOXWOOD	5 GAL
6	ERE GLA	EREMOPHILA GLABRA 'WINTER BLAZE'	WINTER BLAZE EMU BUSH	5 GAL
4	LEU FRU	LEUCOPHYLLUM FRUTESCENS 'GREEN CLOUD'	GREEN CLOUD TEXAS SAGE	5 GAL
23	LEU LAN	LEUCOPHYLLUM LANGMANIAE 'RIO BRAVO'	RIO BRAVO TEXAS SAGE	5 GAL
6	SEN ART	SENNA ARTEMISIODES	FEATHERY CASSIA	5 GAL
9	SPH AMB	SPHAERALCEA AMBIGUA	GLOBE MALLOW	5 GAL
CACTI, GRASSES & ACCENT PLANTS				
1	AGA AME	AGAVE AMERICANA	CENTURY PLANT	15 GAL., CENTER 6'-8" MIN. FROM WALK/PARKING
6	AGA VIC	AGAVE VICTORIAE-REGINAE	QUEEN VICTORIA AGAVE	5 GAL., CENTER 4'-6" MIN. FROM WALK/PARKING
6	DAS WHE	DASYLIRION WHEELERI	DESERT SPOON	15 GAL., CENTER 6'-8" MIN. FROM WALK/PARKING
17	ECH GRU	ECHINOCACTUS GRUSONII	GOLDEN BARREL CACTUS	5 GAL., CENTER 5' MIN. FROM WALK/PARKING
10	HES RED	HESPERALOE PARVIFOLIA 'RED'	RED HESPERALOE	5 GAL., CENTER 5'-6" MIN. FROM WALK/PARKING
44	MUH CAP	MUHLENBERGIA CAPILLARIS REGAL MIST	REGAL MIST MUHLY GRASS	5 GAL
GROUNDCOVER				
113	CHR MEX	CHRYSACTINIA MEXICANA	DAMIANITA	1 GAL
19	DAL CAP	DALEA CAPITATA 'SIERRA GOLD'	SIERRA GOLD INDIGO BUSH	1 GAL
28	DAL GRE	DALEA GREGGII	TRAILING INDIGO BUSH	1 GAL
28	LAN NEW	LANTANA 'NEW GOLD'	NEW GOLD LANTANA	1 GAL
79	LAN PUR	LANTANA 'PURPLE'	PURPLE LANTANA	1 GAL
10	TET ACA	TETRANEURIS ACAULIS	ANGELITA DAISY	1 GAL
VINES				
	BOU SPP	BOUGAINVILLEA SPP.	BOUGAINVILLEA	1 GAL, TRAIN ON TRELLIS
4	MAC UNG	MACADYENA UNGUIS-CATI	CATS CLAW	1 GAL, TRAIN ON TRELLIS
6	TRA JAS	TRACHELOSPERMUM JASMINOIDES	STAR JASMINE	1 GAL, TRAIN ON TRELLIS

MERCADO DEL LAGO

VINE MAPLE DESIGN
landscape architecture

336 Bon Air Center #226
Greenbrae, CA 94904

8300 N HAYDEN ROAD, SCOTTSDALE ARIZONA 85258

415.545.8463
CA Lic. #4637 AZ Lic. #59728

APML
ARCHITECTURE PLANNING INTERIORS

PRELIMINARY
NOT FOR CONSTRUCTION
OR RECORDING

DRAWN MR
DATE 19.SEP.2016
PROJECT 16104.00


PLANT IMAGES
& PLANT LIST

STIPULATION SET
RETAIN FOR RECORDS
APPROVED
DATE 11-18-16 INITIALS

L2


20-DR-2016
09/28/16

THIS DRAWING IS PREPARED AS AN INSTRUMENT OF SERVICE BY APML INC. AND/OR ITS CONSULTANT AND IS INTENDED FOR USE ON THIS PROJECT ONLY. THIS DRAWING REMAINS THE PROPERTY OF APML INC. AND SHALL BE RETURNED TO THEM UPON COMPLETION OF THE CONSTRUCTION WORK. PURSUANT TO THE ARCHITECTURAL WORKS COPYRIGHT ACT OF 1990, ALL DRAWINGS, SPECIFICATIONS, IDEAS AND DESIGNS, INCLUDING THE OVERALL FORM, ARRANGEMENT AND COMPOSITION OF SPACES AND ELEMENTS APPEARING HEREIN CONSTITUTE THE ORIGINAL COPYRIGHTED WORK OF APML INC. AND/OR ITS CONSULTANT. ANY REPRODUCTION, USE, OR DISCLOSURE OF INFORMATION CONTAINED HEREIN WITHOUT PRIOR WRITTEN CONSENT FROM APML INC. IS STRICTLY PROHIBITED. ©2016 APML INC.

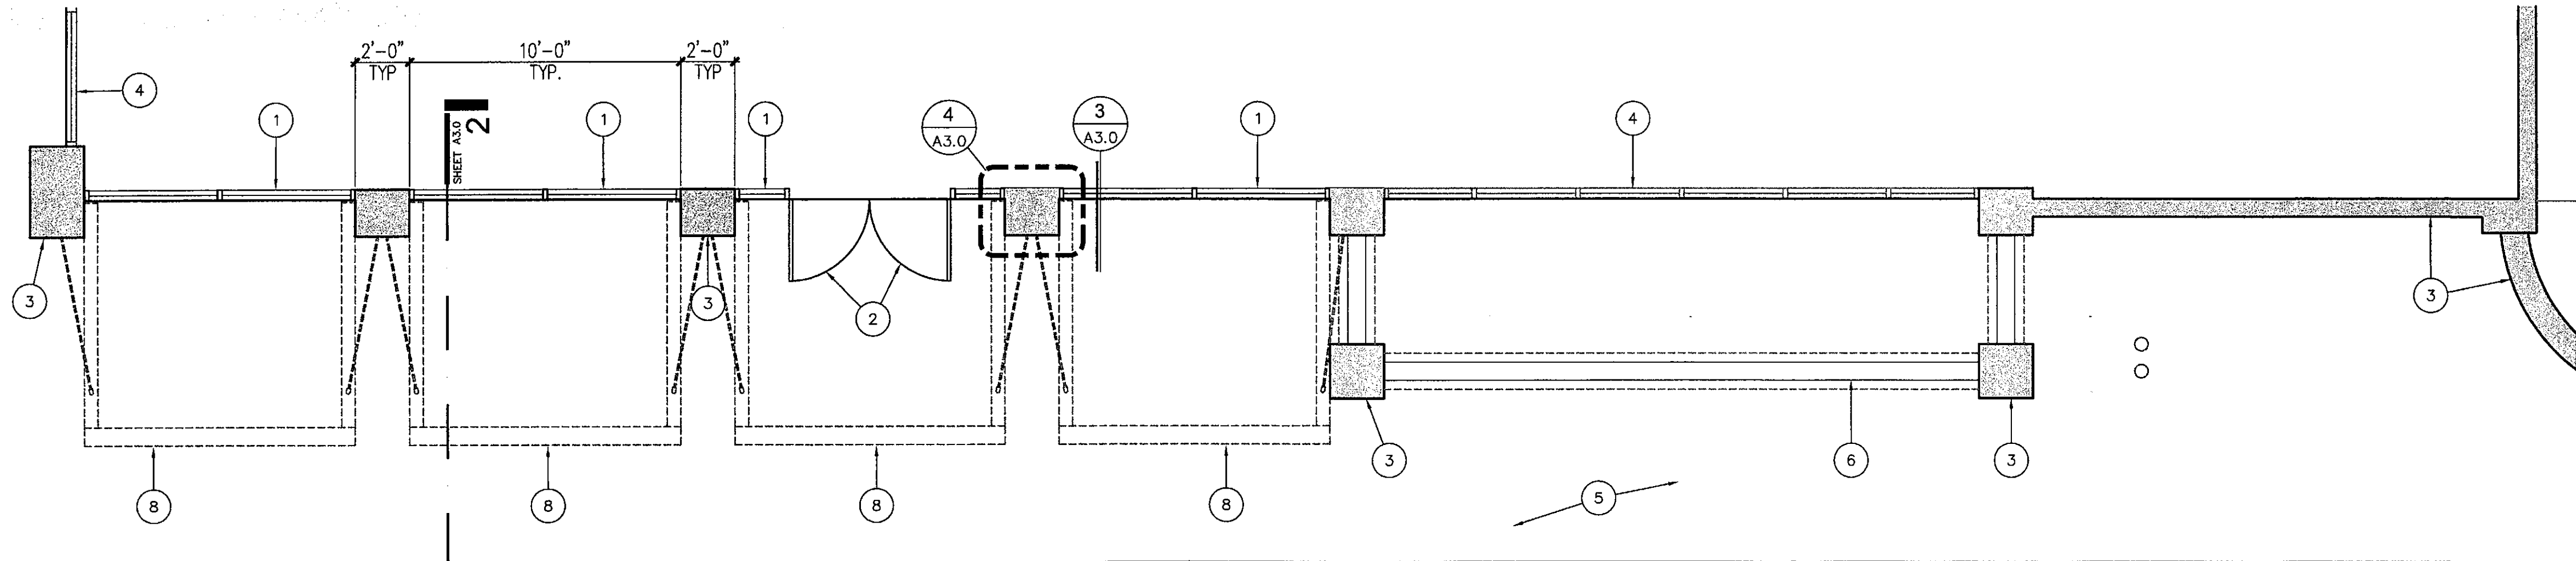


BUILDING A - PARTIAL FLOOR PLAN (SOUTHMOST)

SCALE: 1/4" = 1'-0"

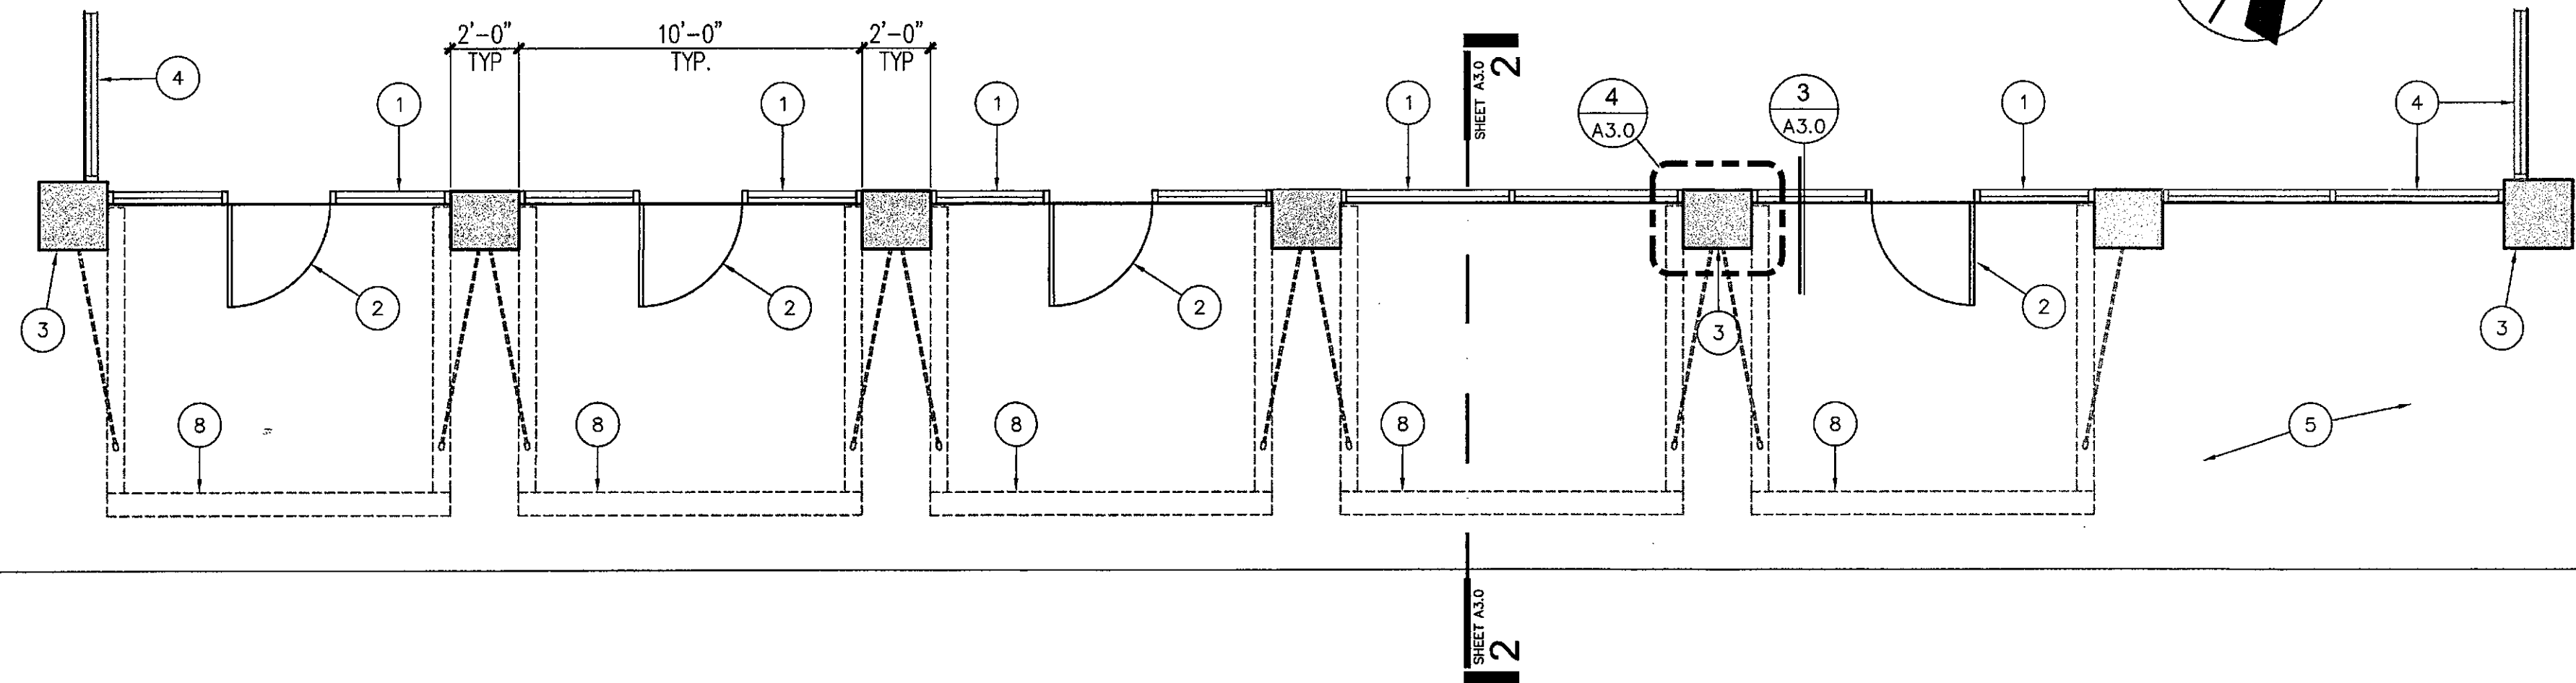


BUILDING A - PARTIAL FLOOR PLAN (NORTHMOST)

SCALE: 1/4" = 1'-0"

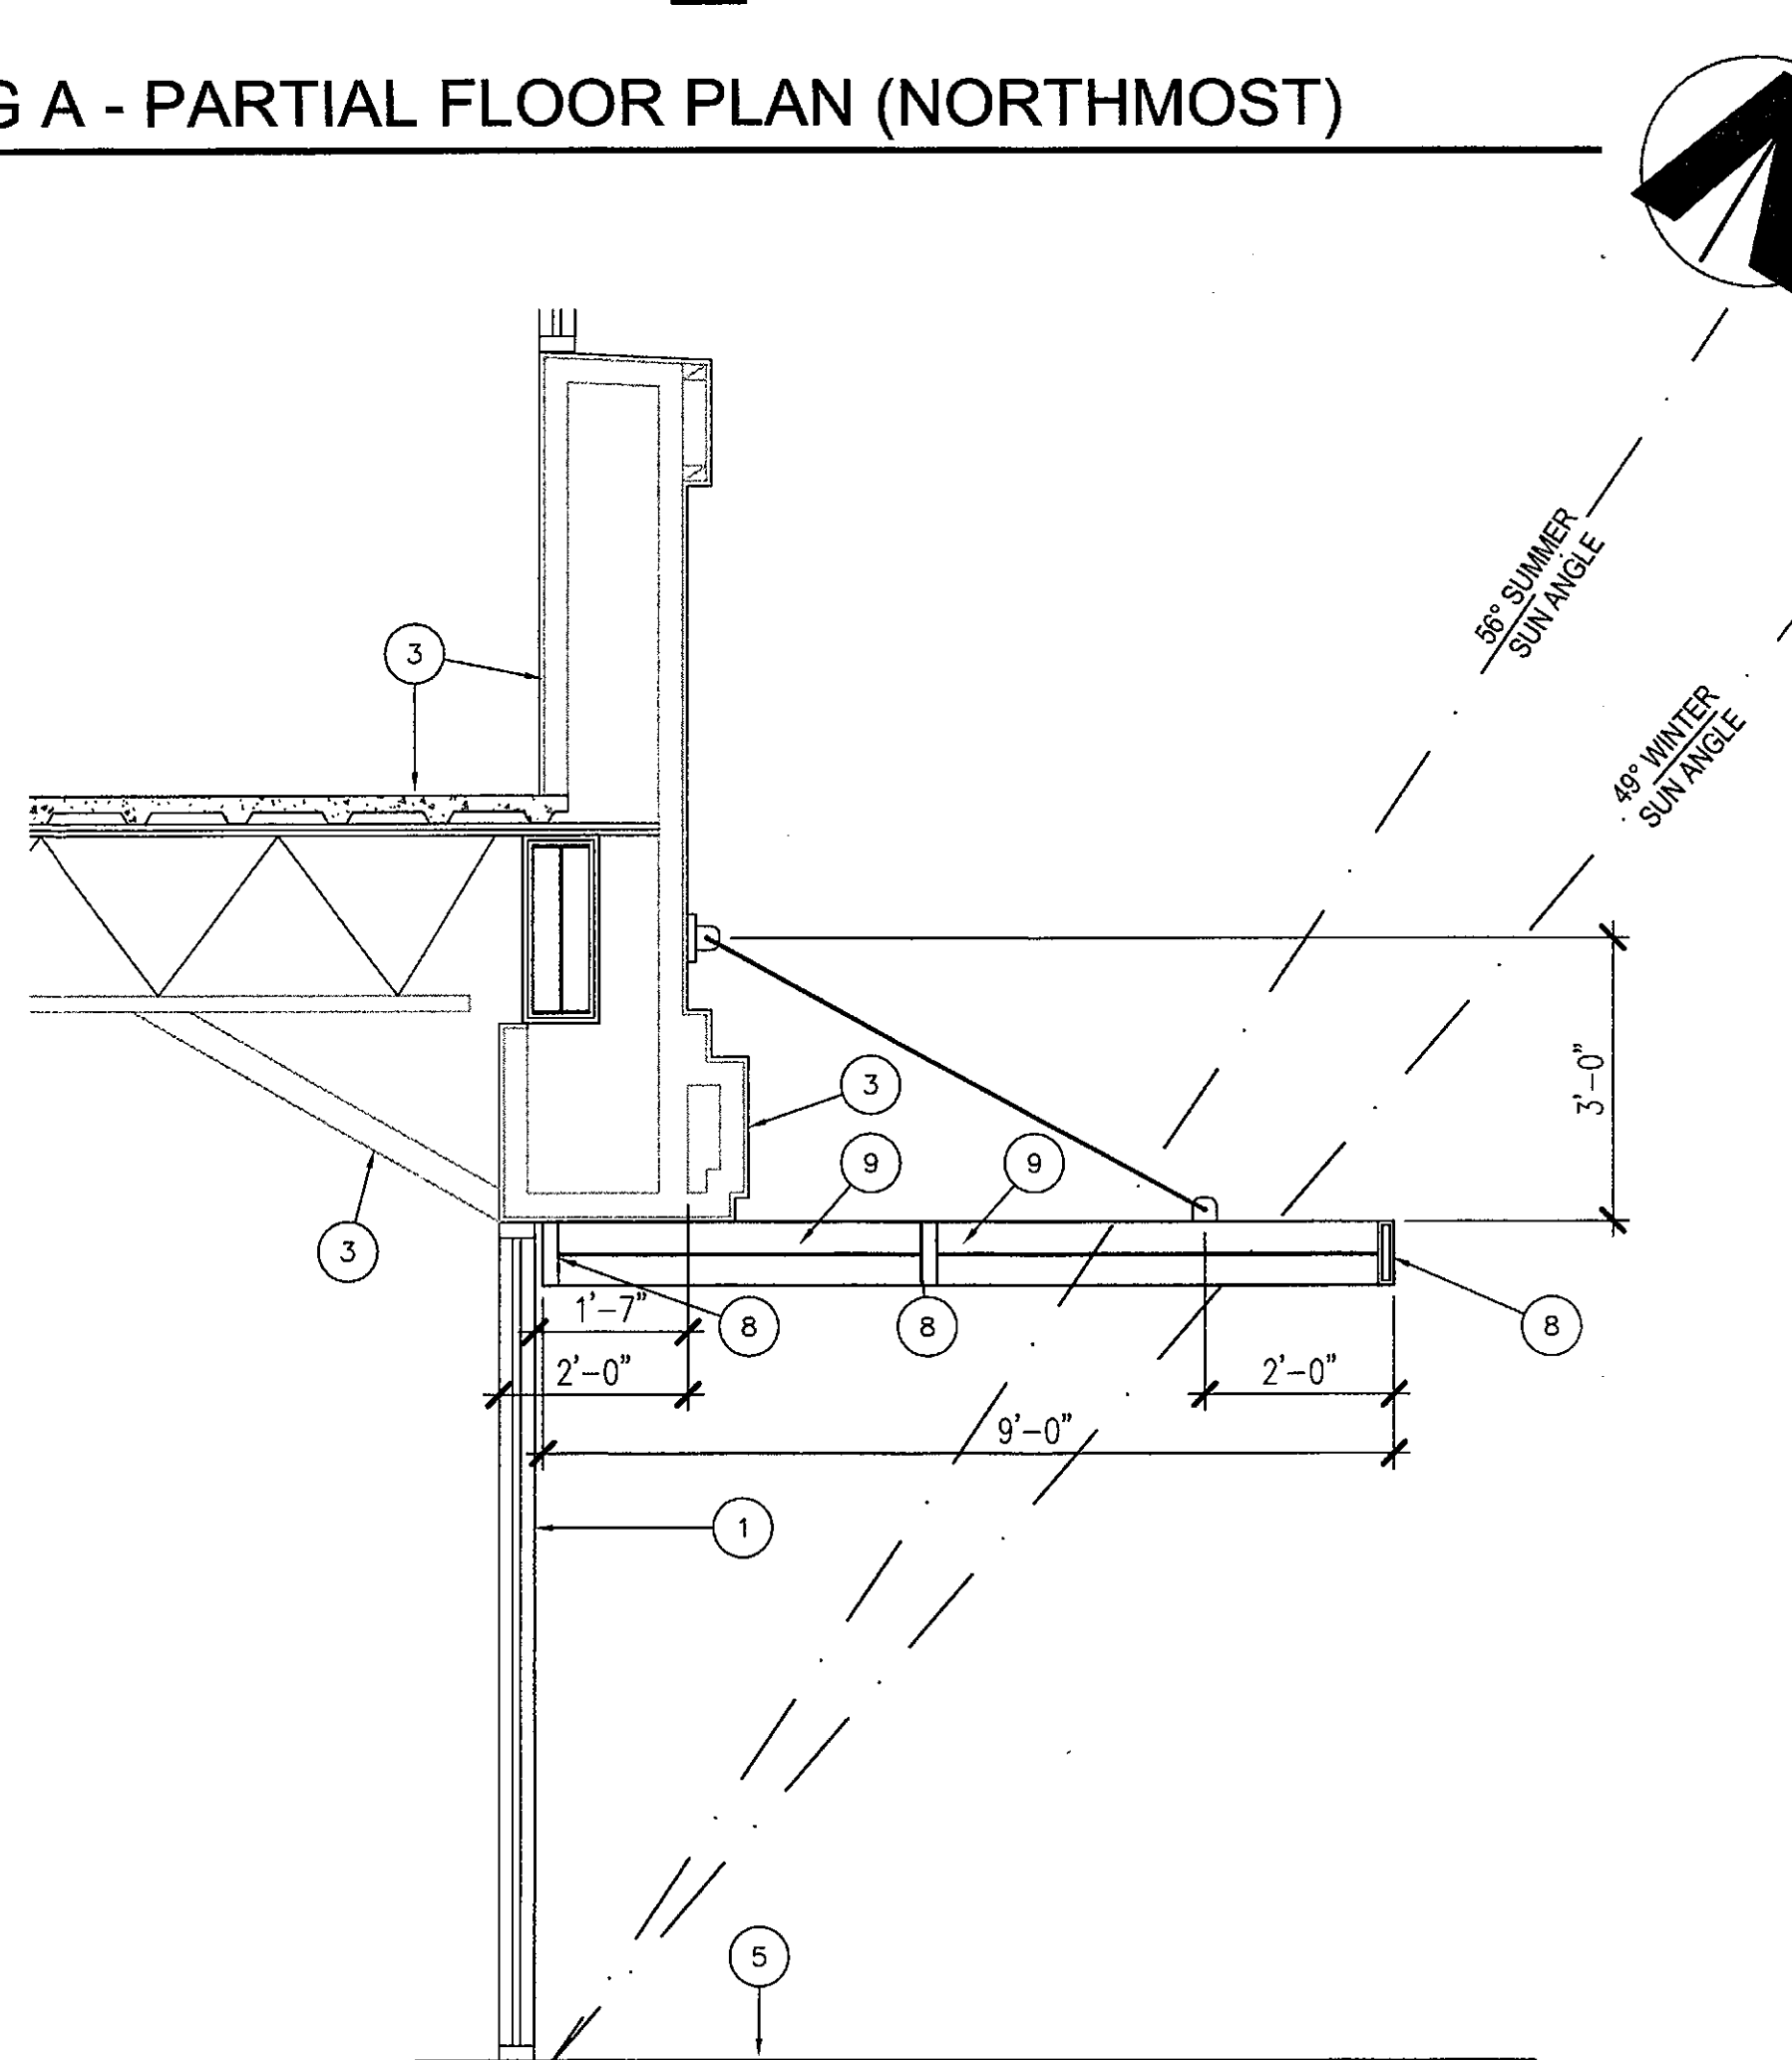

2 CANOPY SECTION - TYP.

SCALE: 1/2" = 1'-0"

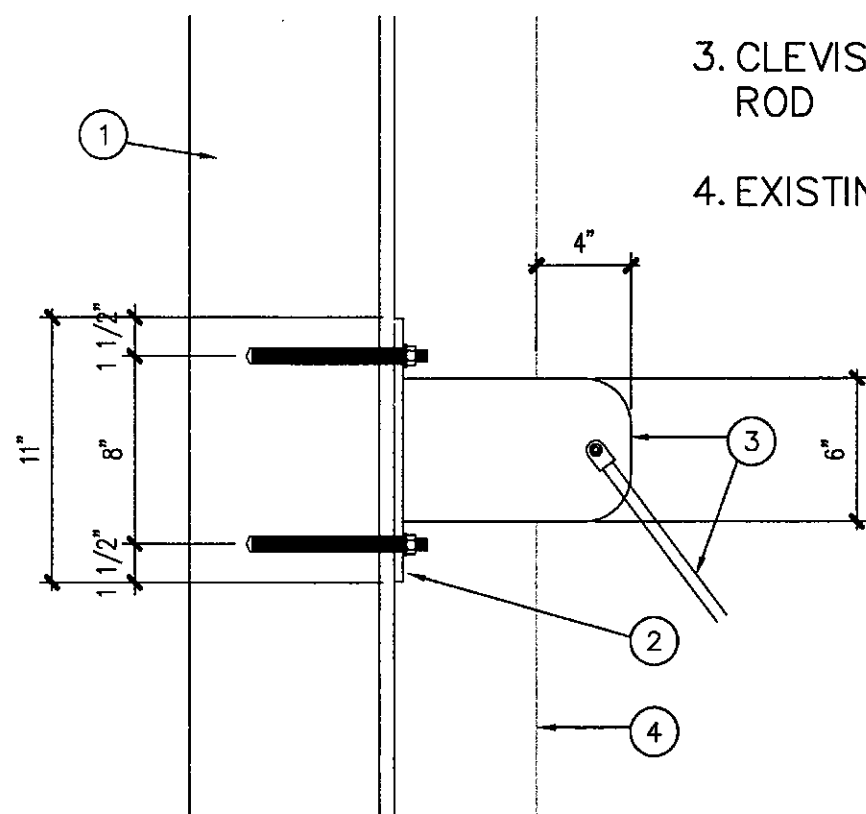

3 TUBE STEEL CONNECTION

SCALE: 1-1/2" = 1'-0"

048-002

KEYNOTES

- EXISTING STOREFRONT GLAZING.
- EXISTING STOREFRONT DOOR
- EXISTING SHELL BUILDING TO REMAIN- TYP.
- EXISTING STOREFRONT WINDOWS TO REMAIN- TYP.
- SIDEWALK
- EXISTING HALF WALL TO REMAIN
- NOT USED.
- PROPOSED NEW CANOPY WITH HSS8x2x3/16 STEEL TUBE. FRAME WITH MITERED CORNERS- ALL CORNERS. POWDER COAT AWNING COLOR
- MCNICHOLS #1694342241 METAL SQUARE PERFORATED 22 GA. METAL PLATE WITH 0.25" SQUARE ON 3/4" CENTERS, STRAIGHT ROW HOLE PATTERN, 11% OPEN AREA (89% DENSITY). ALIGN TOP OF PLATE WITH CENTER OF STEEL TUBE SUPPORT AS SHOWN. POWDER COAT AWNING COLOR. SEE STRUCTURAL FOR CONNECTIONS. PROVIDE INTERMEDIATE SUPPORT AT 24" O.C.

MERCADO DEL LAGO

APML
ARCHITECTURE
PLANNING
INTERIORS

DEVELOPMENT
REVIEW SUBMITTAL
NO FOR CONSTRUCTION
OR RECORDING

DRAWN
DATE
PROJECT

WR
08.JULY.2016
16104.00

A3.0

20-DR-2016
09/28/16

8300 NORTH HAYDEN ROAD, SUITE A-208
SCOTTSDALE, ARIZONA 85258


T: 480.986.0709
WWW.APML.COM

06.JULY.2016
22. SEPT. 2016


DR PLAN REVIEW
DR PLAN REVIEW

8300 N HAYDEN ROAD, SCOTTSDALE ARIZONA 85258


THIS DRAWING IS PROVIDED AS AN INSTRUMENT OF SERVICE BY APM, INC., AND/OR ITS CONSULTANT, AND IS INTENDED FOR USE ON THIS PROJECT ONLY. THIS DRAWING REMAINS THE PROPERTY OF APM, INC., AND SHALL BE RETURNED TO THEM UPON COMPLETION OF THE CONSTRUCTION WORK. PURSUANT TO THE ARCHITECTURAL WORKS COPYRIGHT ACT, OF 1990, ALL DRAWINGS, SPECIFICATIONS, REVISIONS AND DESIGNS INCLUDING THE OVERALL FORM, ARRANGEMENT AND COMPOSITION OF SPACES AND ELEMENTS APPEARING HEREIN CONSTITUTE THE ORIGINAL COPYRIGHTED WORK OF APM, INC., AND/OR ITS CONSULTANT. ANY REPRODUCTION, USE, OR DISCLOSURE OF INFORMATION CONTAINED HEREIN WITHOUT PRIOR WRITTEN CONSENT FROM APM, INC. IS STRICTLY PROHIBITED. ©2016 APM, INC.

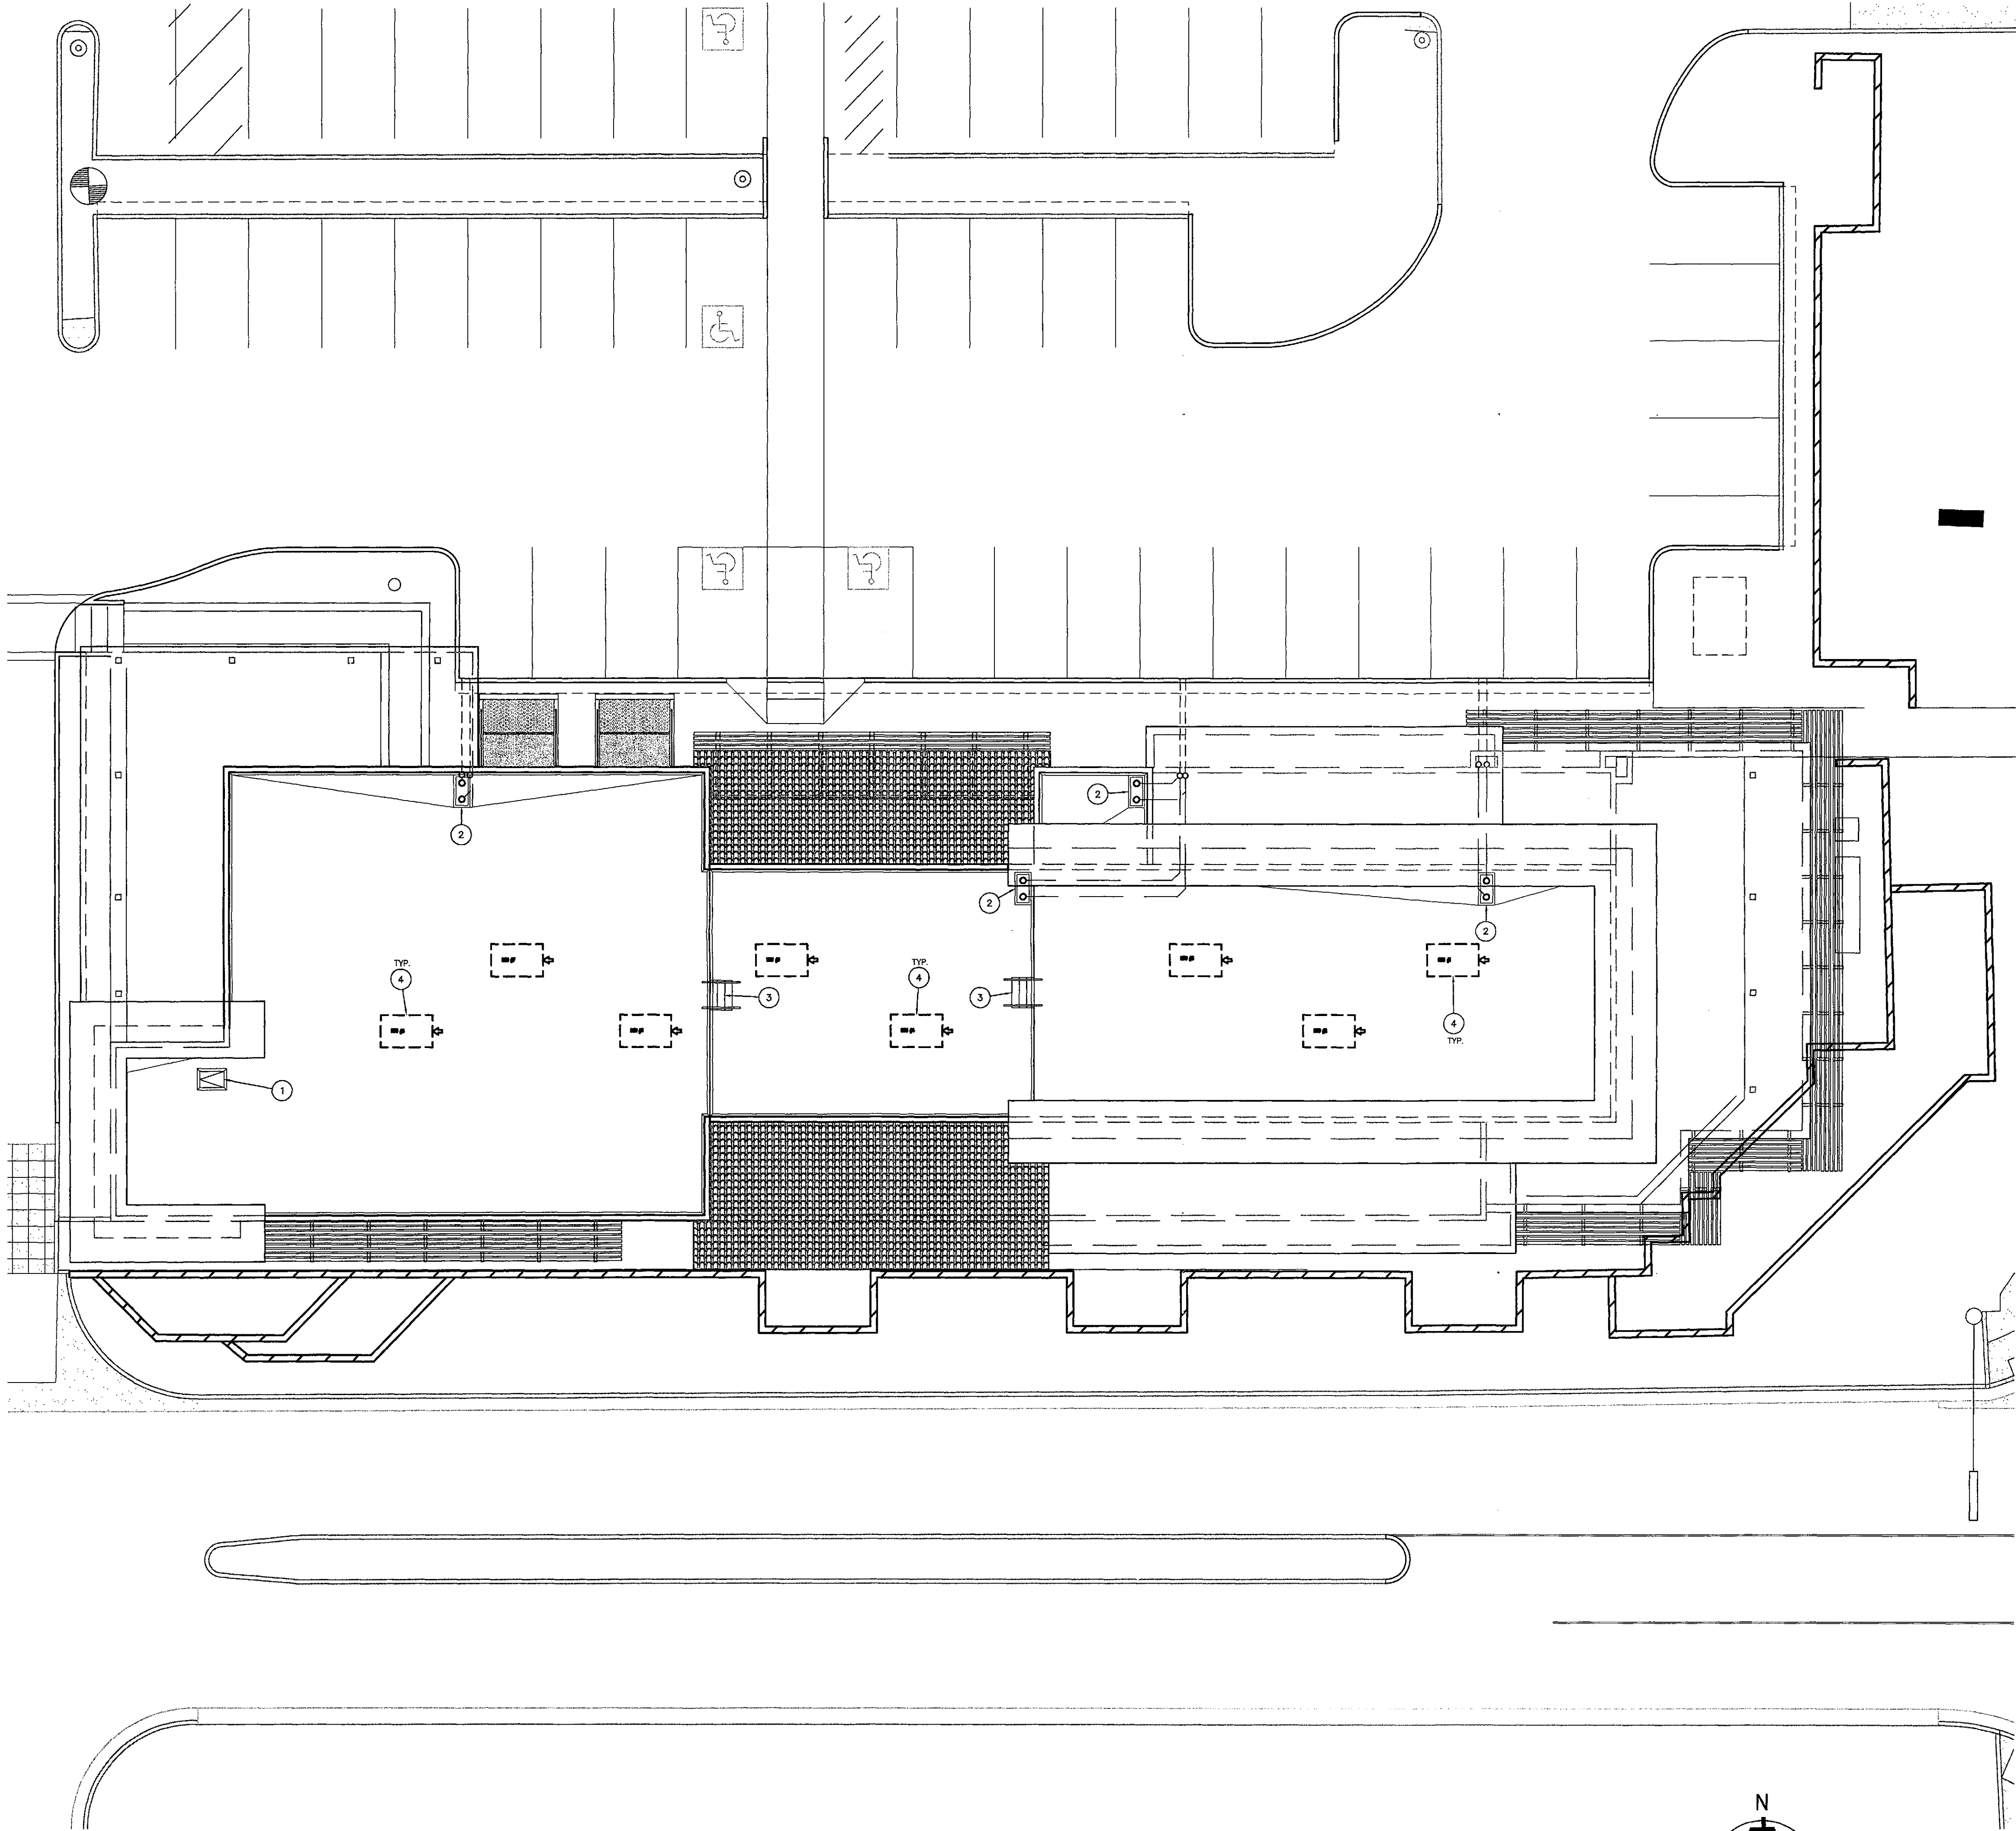

- KEYNOTES
1. ROOF HATCH
 2. ROOF/OVERFLOW DRAIN TO TRAVEL INSIDE EXTERIOR WALL, UNDER SIDEWALK AND DAYLIGHT TO ASPHALT
 3. ROOF LADDER TO UPPER ROOF
 4. MECHANICAL EQUIPMENT

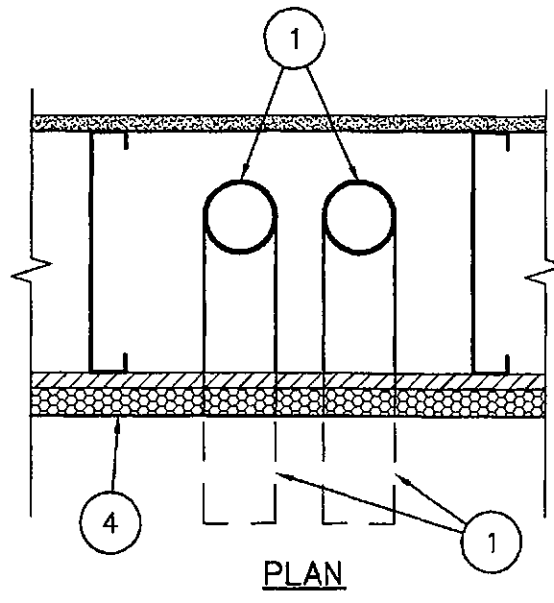


- KEY NOTES
1. ROOF/OVERFLOW DRAIN TO DRAIN TO DAY LIGHT. SEE CIVIL/PLUMBING.
 2. 4"x4" TUBE STEEL IMBEDDED INTO CONCRETE.
 3. CONCRETE SLAB AND STEM FOOTING. SEE STRUCTURAL.
 4. EXTERIOR FINISH. SEE ELEVATIONS.

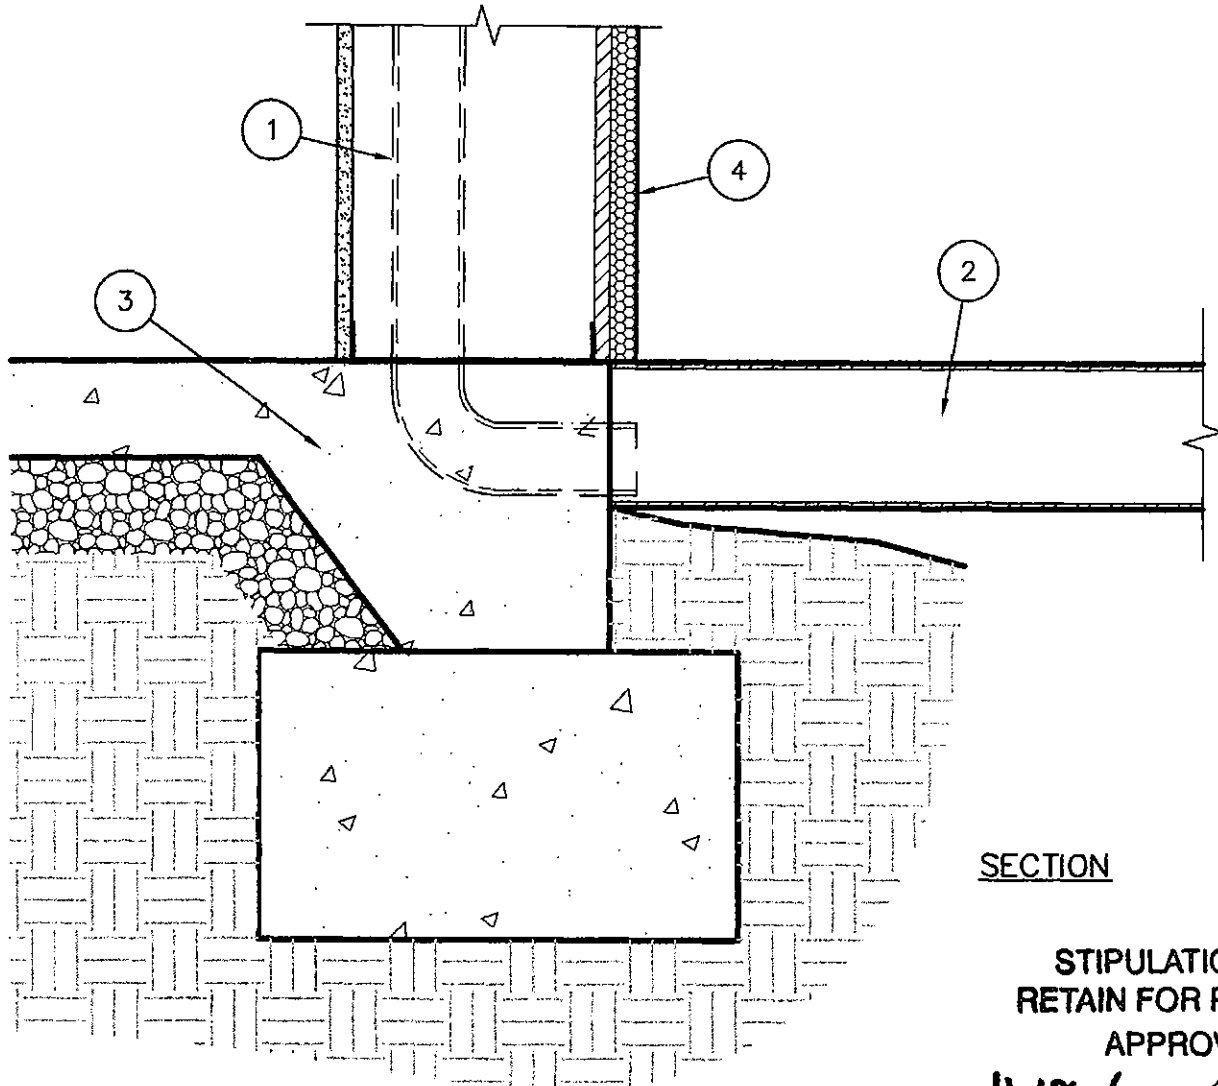

○ ROOF DRAIN LEADER DETAILS
SCALE: 1 1/2"=1'-0"

STIPULATION SET
RETAIN FOR RECORDS
APPROVED
DATE 11-18-16 INITIALS

ROOF PLAN - BUILDING F
SCALE: 1/8" = 1'-0"

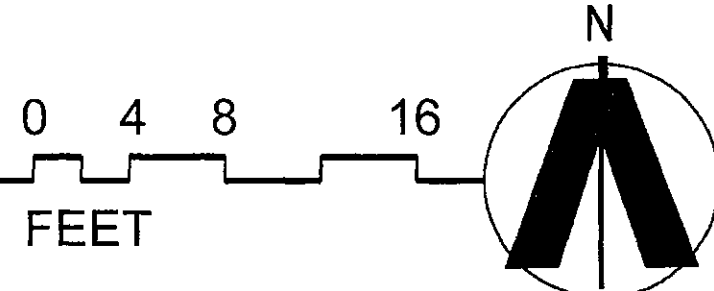

MERCADO DEL LAGO

APM
ARCHITECTURE PLANNING INTERIORS

DEVELOPMENT
REVIEW SUBMITTAL
NOT FOR CONSTRUCTION
OR RECORDING

DRAWN KDS
DATE 08.JULY.2016
PROJECT 16104.00

ROOF
PLAN

A4.0

20-DR-2016
09/28/16

8300 NORTH HAYDEN ROAD, SUITE A-209
SCOTTSDALE, ARIZONA 85268


T: 480.958.0709
WWW.APM.COM

8300 N HAYDEN ROAD, SCOTTSDALE ARIZONA 85258


THIS DRAWING IS PROVIDED AS AN INSTRUMENT OF SERVICE BY APIM, INC., AND/OR ITS CONSULTANT, AND IS INTENDED FOR USE ON THIS PROJECT ONLY. THIS DRAWING REMAINS THE PROPERTY OF APIM, INC. AND SHALL BE RETURNED TO THEM UPON COMPLETION OF THE CONSTRUCTION WORK. PURSUANT TO THE ARCHITECTURAL WORKS COPYRIGHT ACT, OF 1990, ALL DRAWINGS, SPECIFICATIONS, IDEAS AND DESIGNS, INCLUDING THE OVERALL FORM, ARRANGEMENT AND COMPOSITION OF SPACES AND ELEMENTS APPEARING HEREIN CONSTITUTE THE ORIGINAL COPYRIGHTED WORK OF APIM, INC. AND/OR ITS CONSULTANT. ANY REPRODUCTION, USE, OR DISCLOSURE OF INFORMATION CONTAINED HEREIN WITHOUT PRIOR WRITTEN CONSENT FROM APIM, INC. IS STRICTLY PROHIBITED. ©2016 APIM, INC.

CANOPY MATERIAL

MCNICHOLS #1694342241 METAL SQUARE PERFORATED 22 GA. METAL PLATE WITH 0.25" SQUARE ON 3/4" CENTERS, STRAIGHT ROW HOLE PATTERN, 11%%% OPEN AREA (89%%% DENSITY). ALIGN TOP OF PLATE WITH CENTER OF STEEL TUBE SUPPORT AS SHOWN. POWDER COAT AWNING COLOR. SEE STRUCTURAL FOR CONNECTIONS. PROVIDE INTERMEDIATE SUPPORT AT 24" O.C.

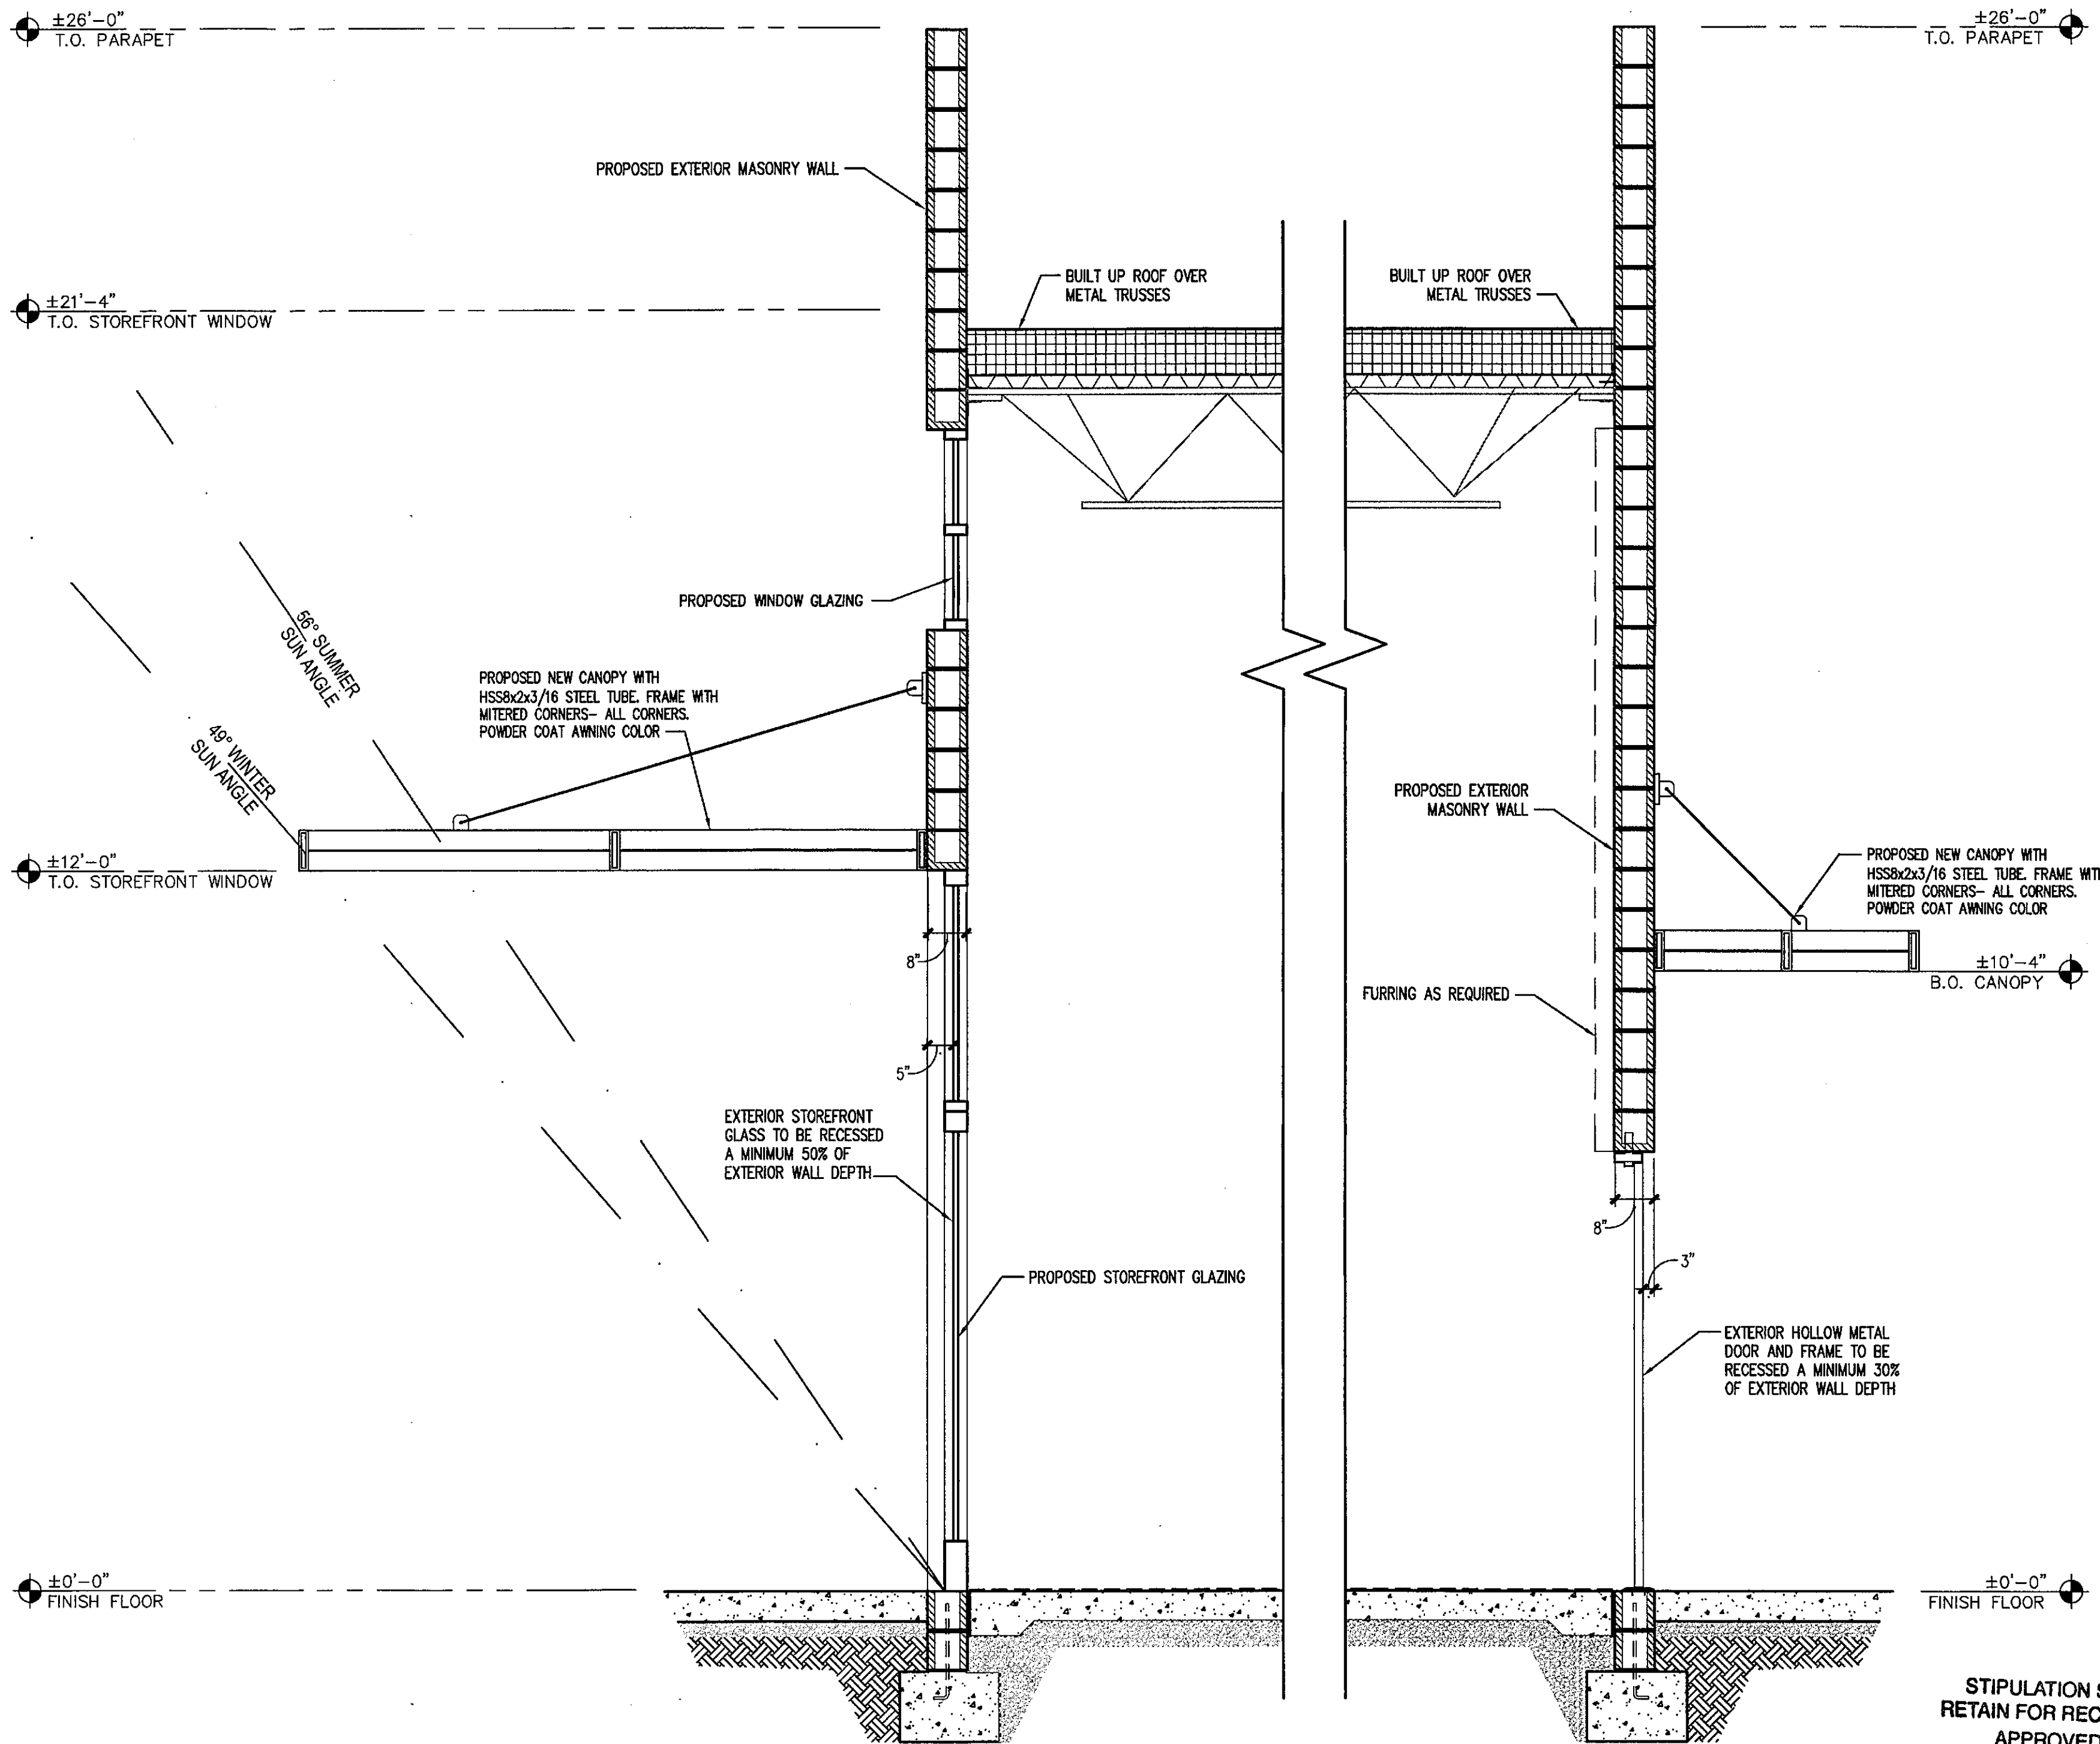

WINDOW (TYPICAL)
EXTERIOR DOOR (TYPICAL)
BUILDING F - PRELIM. WALL SECTION
SCALE: 1/2" = 1'-0"

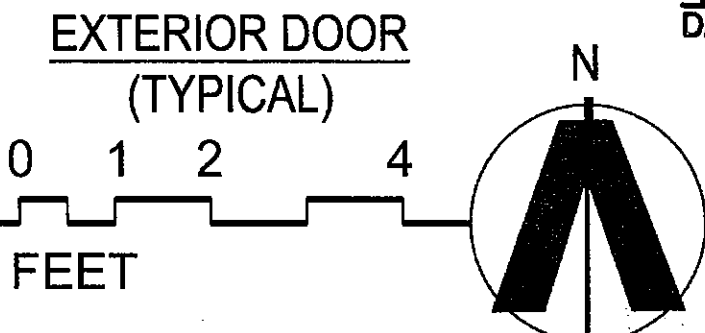

STIPULATION SET
RETAIN FOR RECORDS
APPROVED
DATE 11-18-16 INITIALS

DRAWN KDS
DATE 08.JULY.2016
PROJECT 16104.00

DEVELOPMENT
REVIEW SUBMITTAL
NOT FOR CONSTRUCTION
OR RECORDING

WALL
SECTION

A5.1

20-DR-2016
09/28/16

MERCADO DEL LAGO

DR PLAN REVIEW
08.JULY.2016
22-SEPT.2016


APIM
ARCHITECTURE PLANNING INTERIORS

T. 480.068.0709
WWW.APIM.COM

8300 NORTH HAYDEN FOLD, SUITE A-209
SCOTTSDALE, ARIZONA 85268

8300 N HAYDEN ROAD, SCOTTSDALE, ARIZONA 85268

THIS DRAWING IS PROVIDED AS AN INSTRUMENT OF SERVICE BY AP/MI, INC., AND/OR ITS CONSULTANT, AND IS INTENDED FOR USE ON THIS PROJECT ONLY. THIS DRAWING REMAINS THE PROPERTY OF AP/MI, INC. AND SHALL BE RETURNED TO THEM UPON COMPLETION OF THE CONSTRUCTION WORK. PURSUANT TO THE ARCHITECTURAL WORKS COPYRIGHT ACT OF 1990, ALL DRAWINGS, SPECIFICATIONS, IDEAS AND DESIGNS, INCLUDING THE OVERALL FORM, ARRANGEMENT AND COMPOSITION OF SPACES AND ELEMENTS APPEARING HEREIN CONSTITUTE THE ORIGINAL COPYRIGHTED WORK OF AP/MI, INC. AND/OR ITS CONSULTANT. ANY REPRODUCTION, USE, OR DISCLOSURE OF INFORMATION CONTAINED HEREIN WITHOUT PRIOR WRITTEN CONSENT FROM AP/MI, INC. IS STRICTLY PROHIBITED. ©2016 AP/MI, INC.

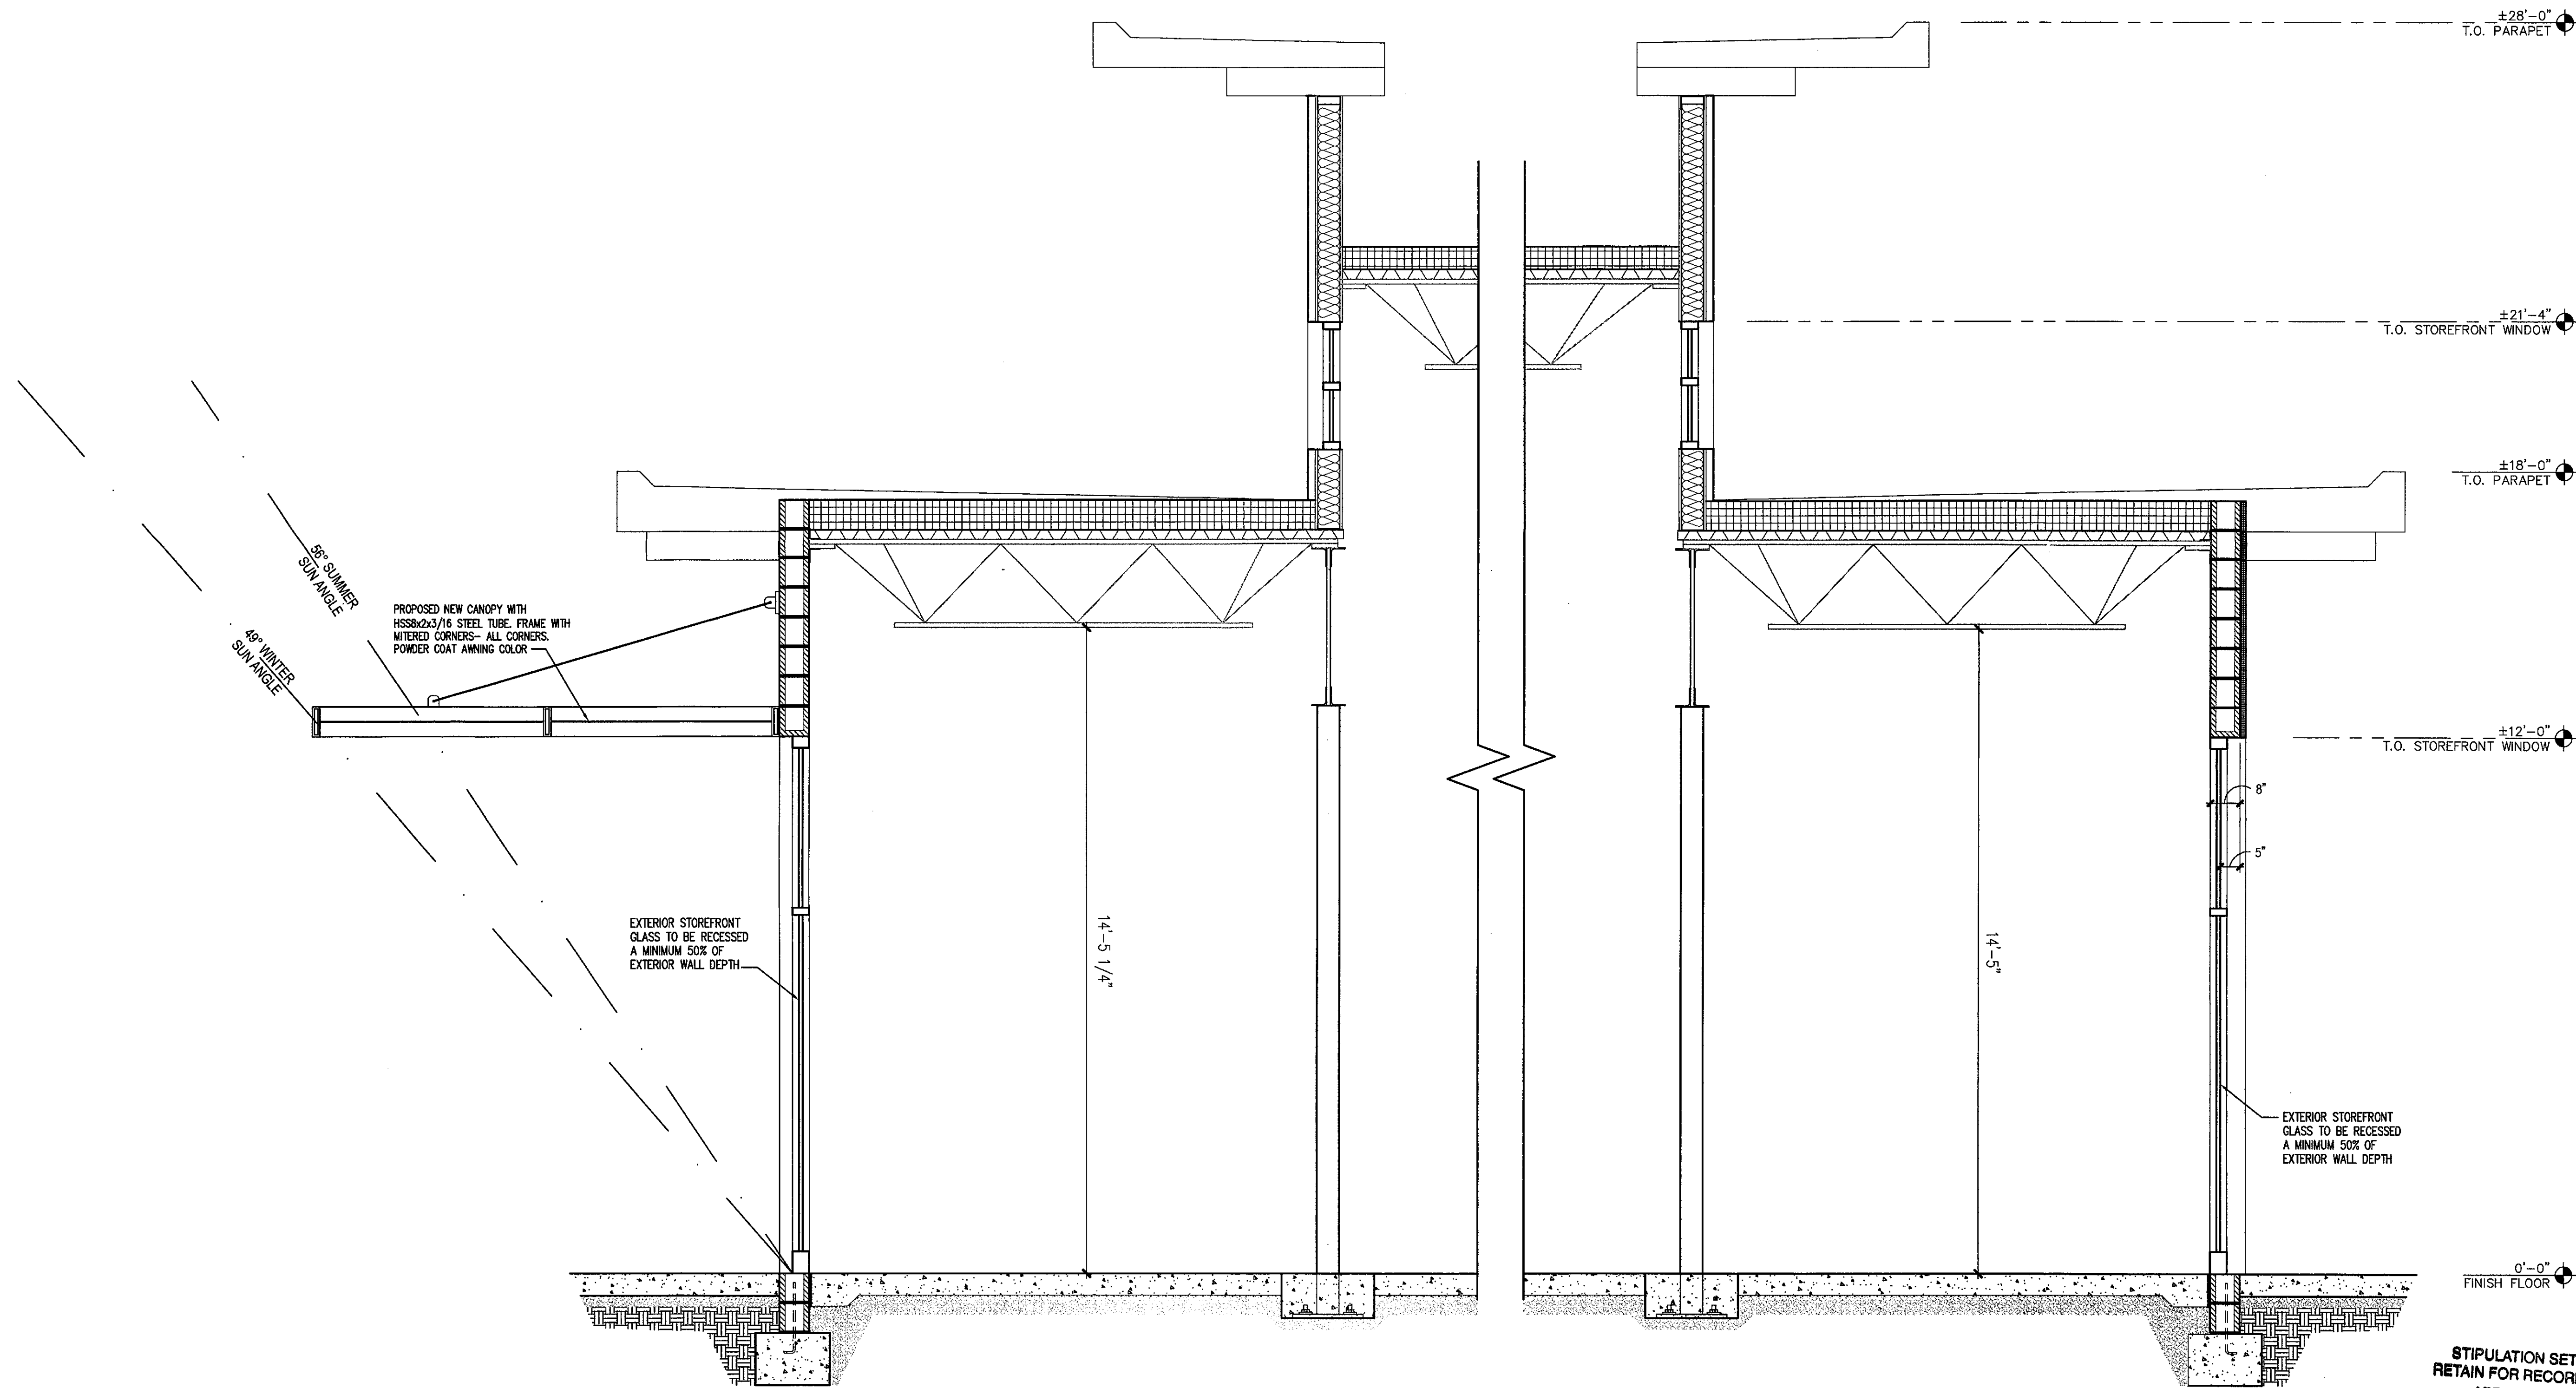


CANOPY MATERIAL

MCNICHOLS #1694342241 METAL SQUARE PERFORATED 22 GA. METAL PLATE WITH 0.25" SQUARE ON 3/4" CENTERS, STRAIGHT ROW HOLE PATTERN, 11%% OPEN AREA (89%% DENSITY). ALIGN TOP OF PLATE WITH CENTER OF STEEL TUBE SUPPORT AS SHOWN. POWDER COAT AWNING COLOR. SEE STRUCTURAL FOR CONNECTIONS. PROVIDE INTERMEDIATE SUPPORT AT 24" O.C.

BUILDING F - PRELIM. WALL SECTION
SCALE: 1/2" = 1'-0"

0 1 2 4
FEET

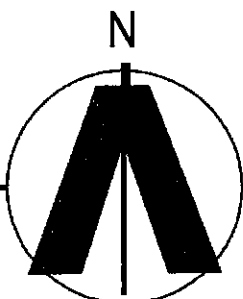

STIPULATION SET
RETAIN FOR RECORDS
APPROVED
DATE 11/18/16 INITIALS [Signature]

20-DR-2016
09/28/16

DRAWN KDS
DATE 08.JULY.2016
PROJECT 16104.00

WALL
SECTION

DEVELOPMENT
REVIEW SUBMITTAL
NOT FOR CONSTRUCTION
OR RECORDING

AP/MI
ARCHITECTURE PLANNING INTERIORS


8300 NORTH HAYDEN ROAD, SUITE A-209
SCOTTSDALE, ARIZONA 85258
T: 480.890.0709
WWW.AP/MI.COM

MERCADO DEL LAGO

8300 N HAYDEN ROAD, SCOTTSDALE ARIZONA 85258


A5.2

THIS DRAWING IS PROVIDED AS AN INSTRUMENT OF SERVICE BY APM, INC., AND/OR ITS CONSULTANT, AND IS INTENDED FOR USE ON THIS PROJECT ONLY. THIS DRAWING REMAINS THE PROPERTY OF APM, INC., AND SHALL BE RETURNED TO THEM UPON COMPLETION OF THE CONSTRUCTION WORK. PURSUANT TO THE ARCHITECTURAL WORKS COPYRIGHT ACT OF 1990, ALL DRAWINGS, SPECIFICATIONS, IDEAS AND DESIGNS, INCLUDING THE OVERALL FORM, ARRANGEMENT AND COMPOSITION OF SPACES AND ELEMENTS APPEARING HEREIN CONSTITUTE THE ORIGINAL COPYRIGHTED WORK OF APM, INC., AND/OR ITS CONSULTANT. ANY REPRODUCTION, USE, OR DISCLOSURE OF INFORMATION CONTAINED HEREIN WITHOUT PRIOR WRITTEN CONSENT FROM APM, INC. IS STRICTLY PROHIBITED. ©2016 APM, INC.

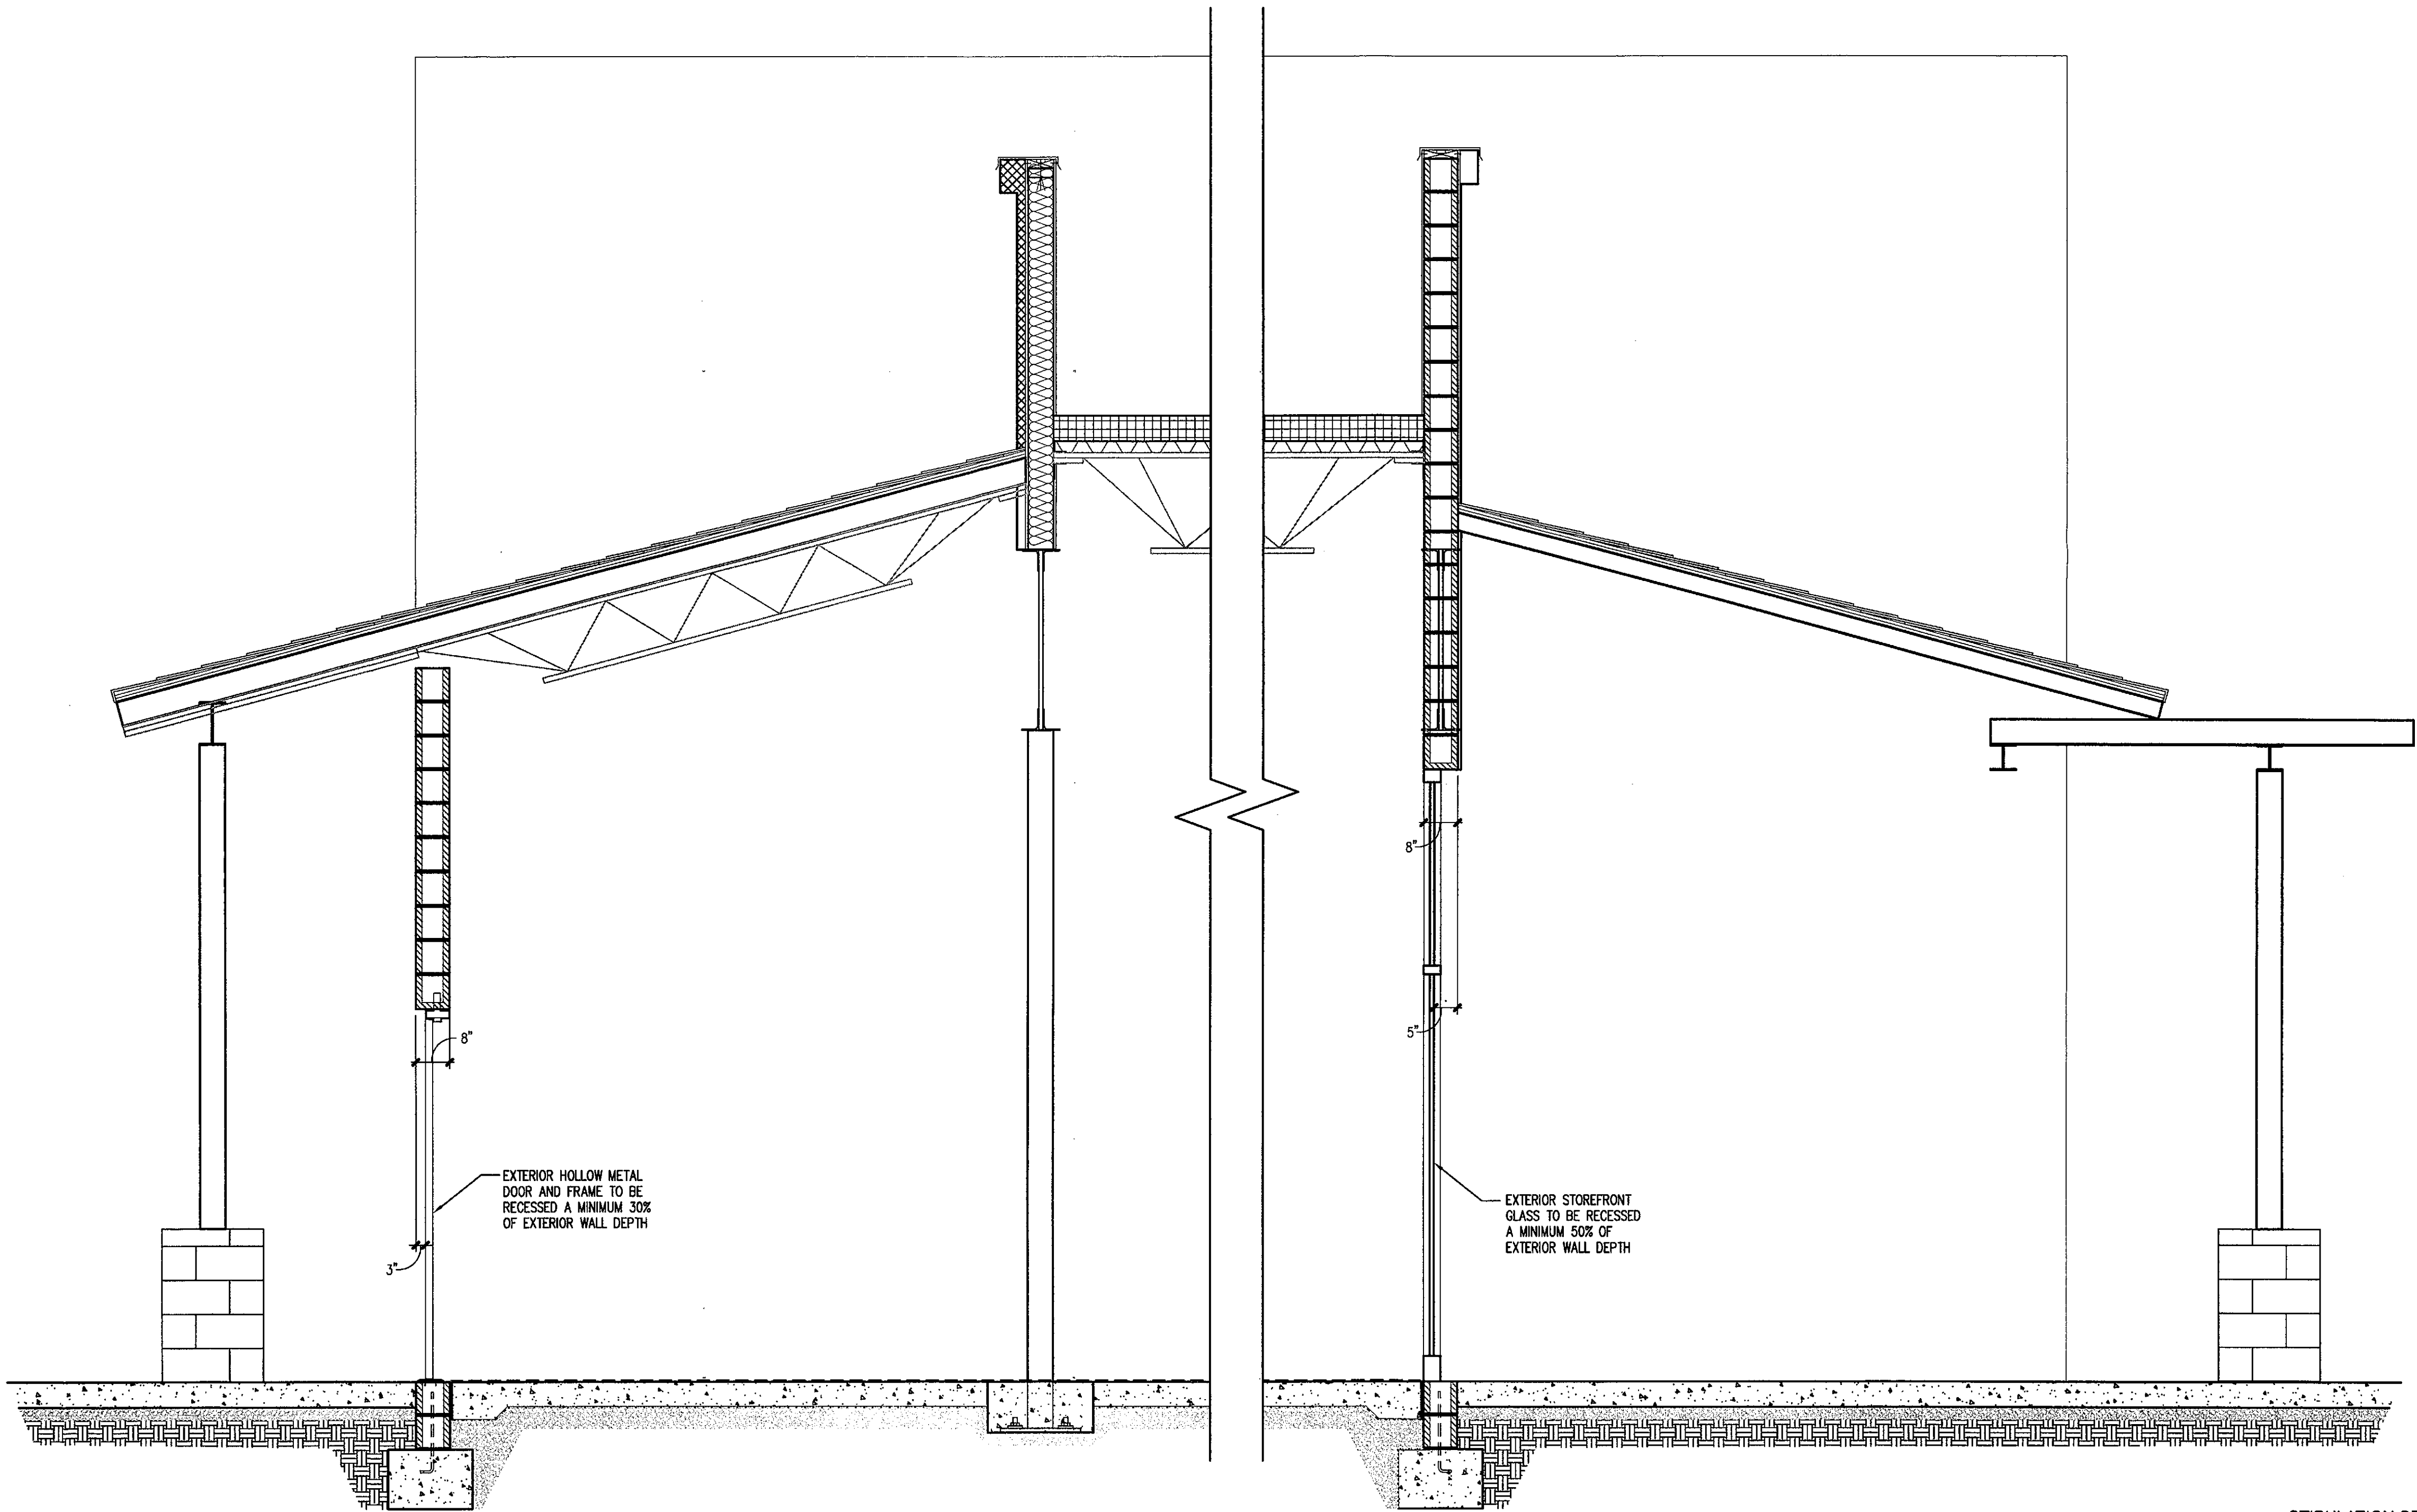

BUILDING F - PRELIM. WALL SECTION
SCALE: 1/2" = 1'-0"

0 1 2 4
FEET

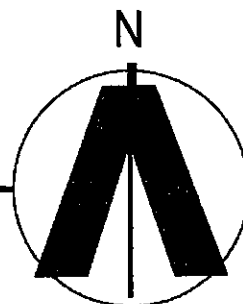

STIPULATION SET
RETAIN FOR RECORDS
APPROVED
DATE 11/18/16 INITIALS [Signature]

20-DR-2016
09/28/16

WALL
SECTION

A5.3

DEVELOPMENT
REVIEW SUBMITTAL
NOT FOR CONSTRUCTION
OR RECORDING

DRAWN A5.2
DATE 08.JULY.2016
PROJECT 16104.00

APM
ARCHITECTURE PLANNING INTERIORS

8300 NORTH HAYDEN ROAD, SUITE A-209
SCOTTSDALE, ARIZONA 85258


T: 480.098.0709
WWW.APM.COM

DR PLAN REVIEW 08.JULY.2016
DR PLAN REVIEW 22.SEP.2016

MERCADO DEL LAGO


8300 N HAYDEN ROAD, SCOTTSDALE, ARIZONA 85258

THIS DRAWING IS PROVIDED AS AN INSTRUMENT OF SERVICE BY JPM, INC. AND IS NOT TO BE USED FOR ANY OTHER PROJECT. ANY REUSE OF THIS DRAWING FOR ANY OTHER PROJECT WITHOUT THE WRITTEN CONSENT OF JPM, INC. IS STRICTLY PROHIBITED. ©2016 JPM, INC.

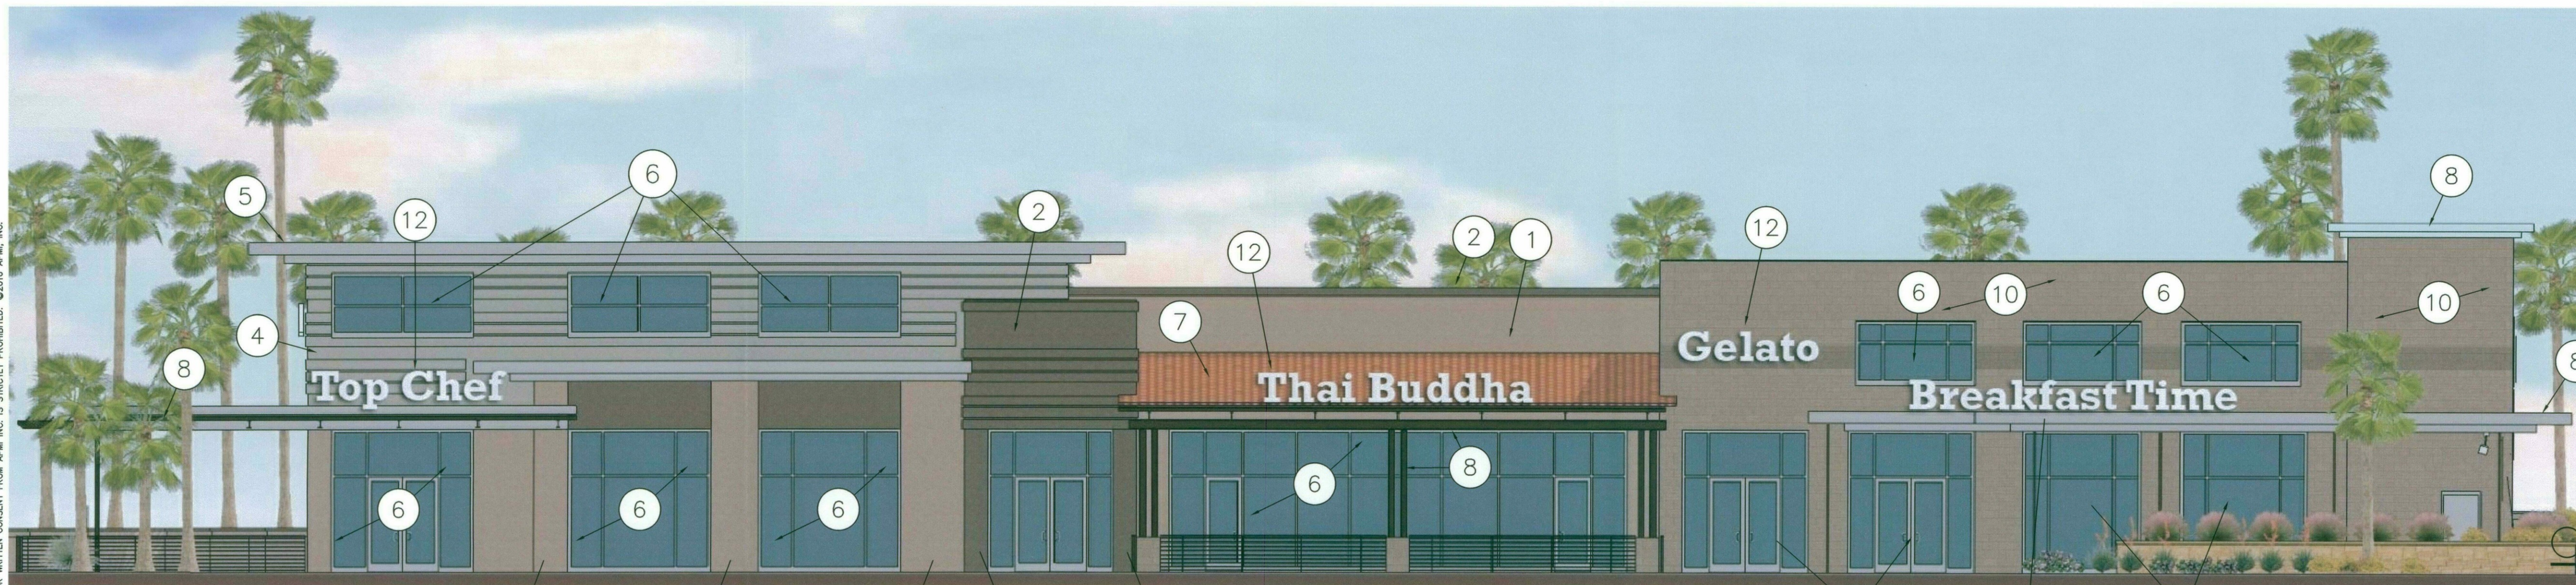


NORTH BUILDING ELEVATION

SCALE: 1/8" = 1'-0"

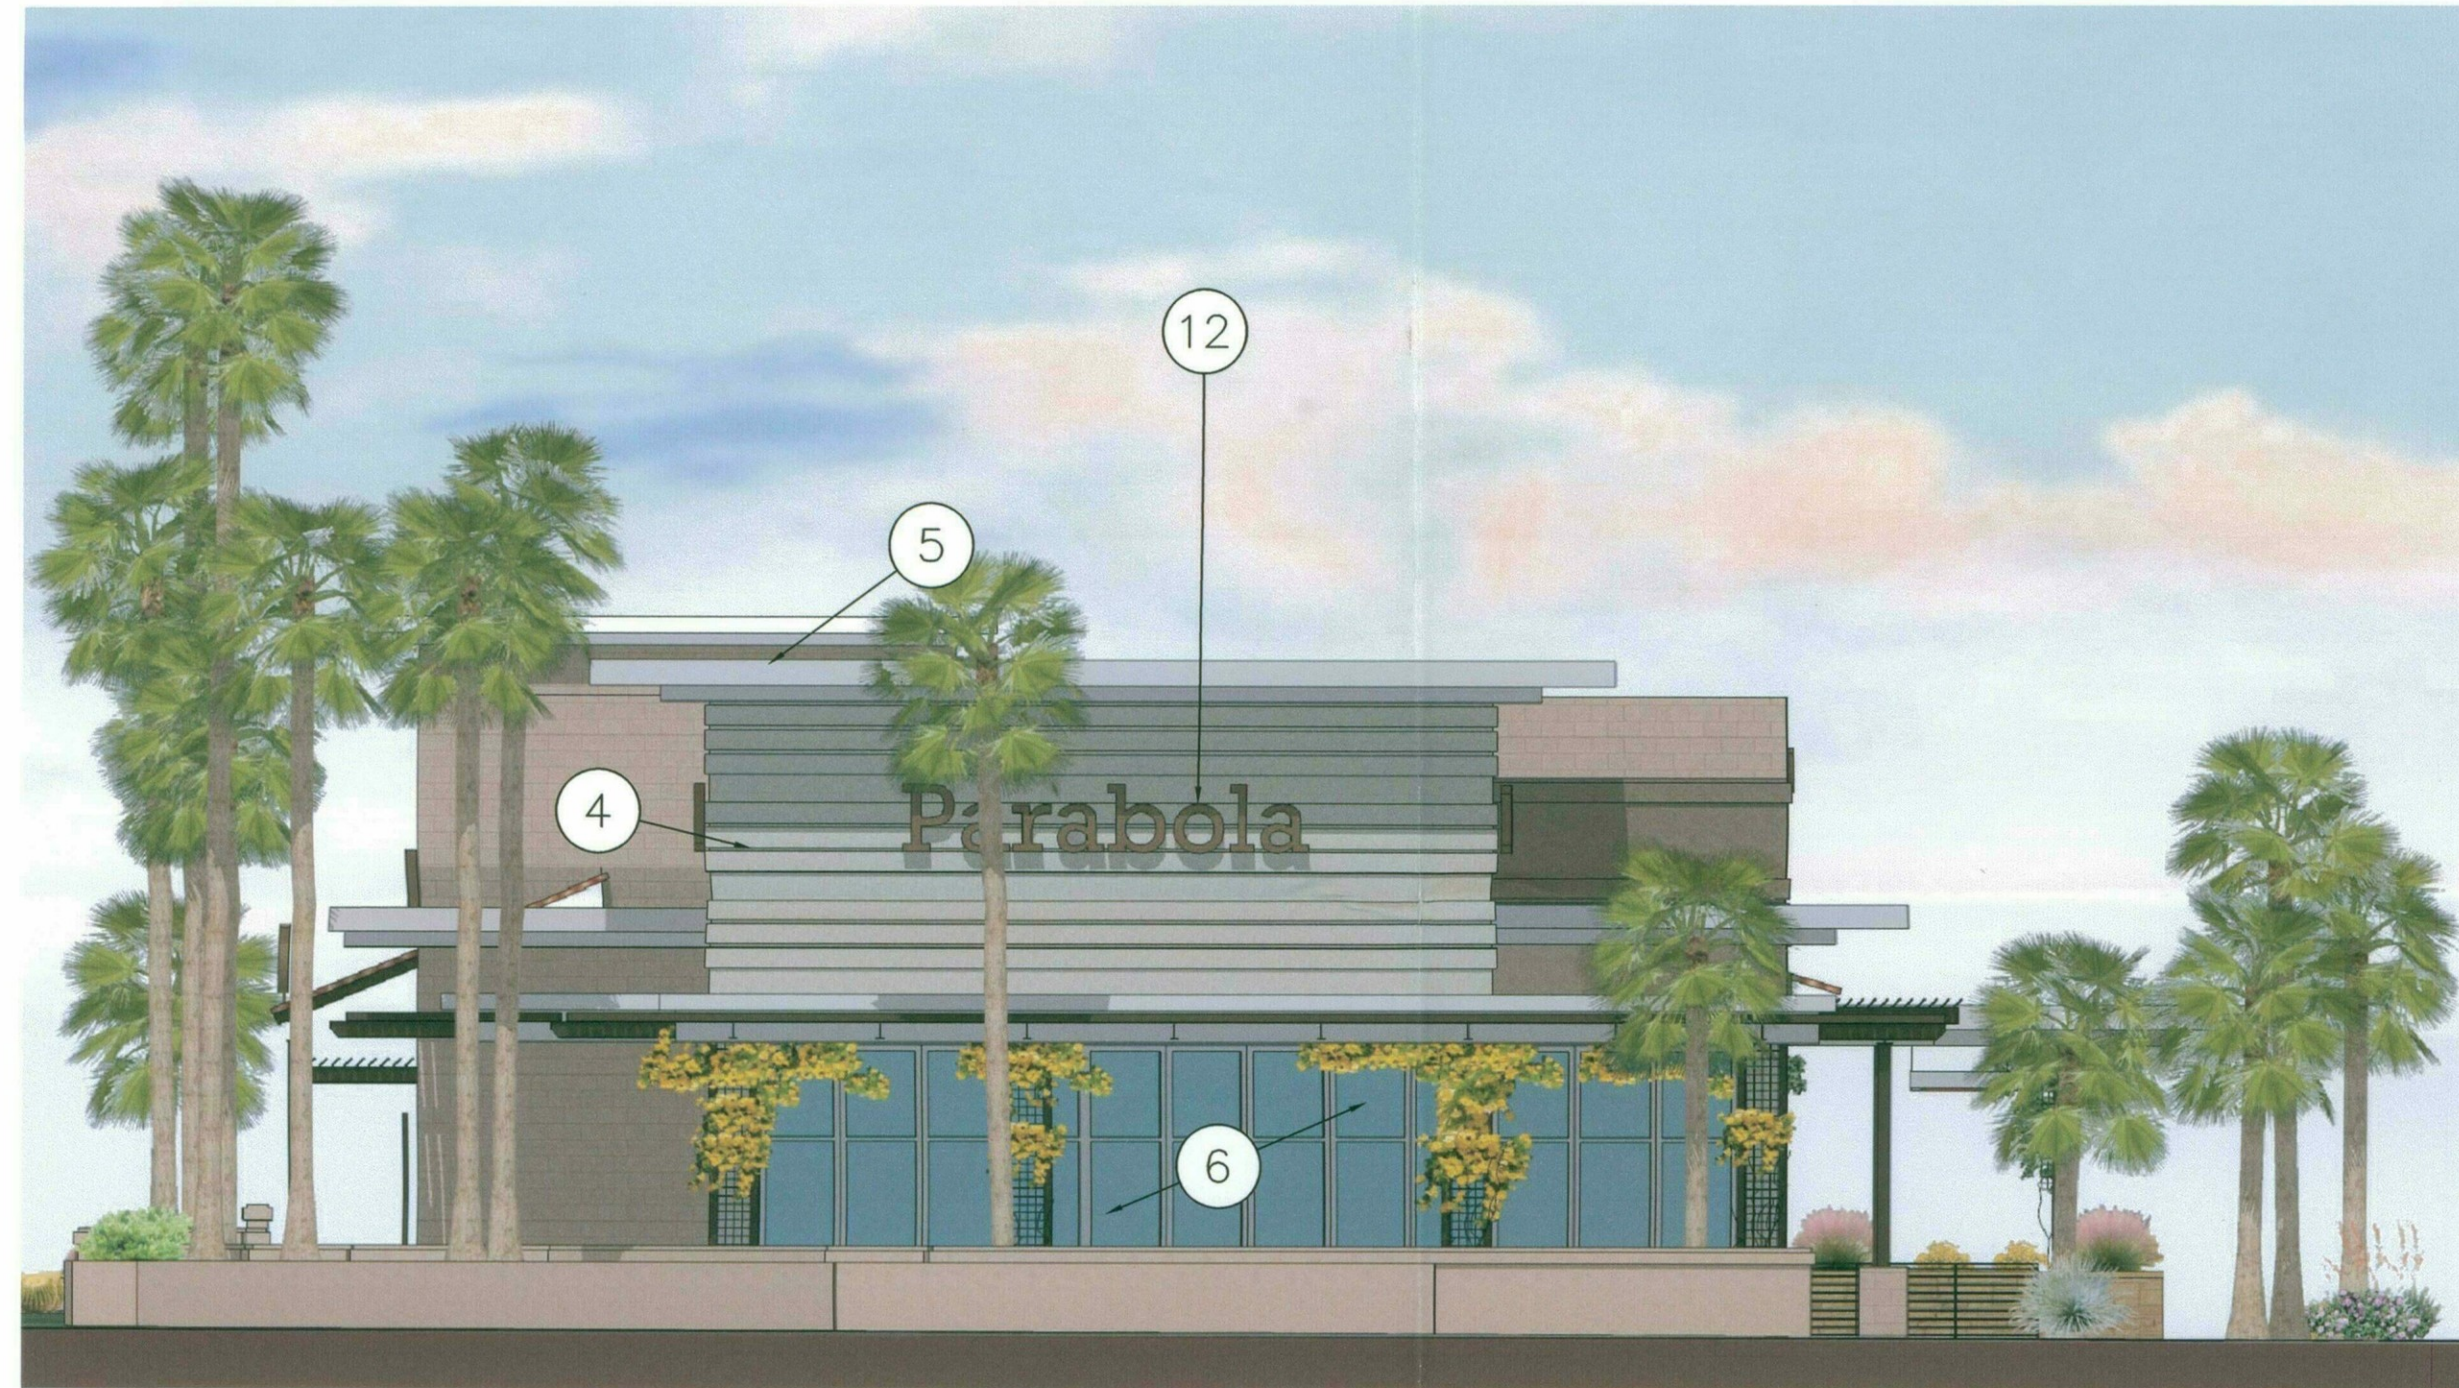

EAST BUILDING ELEVATION

SCALE: 1/8" = 1'-0"

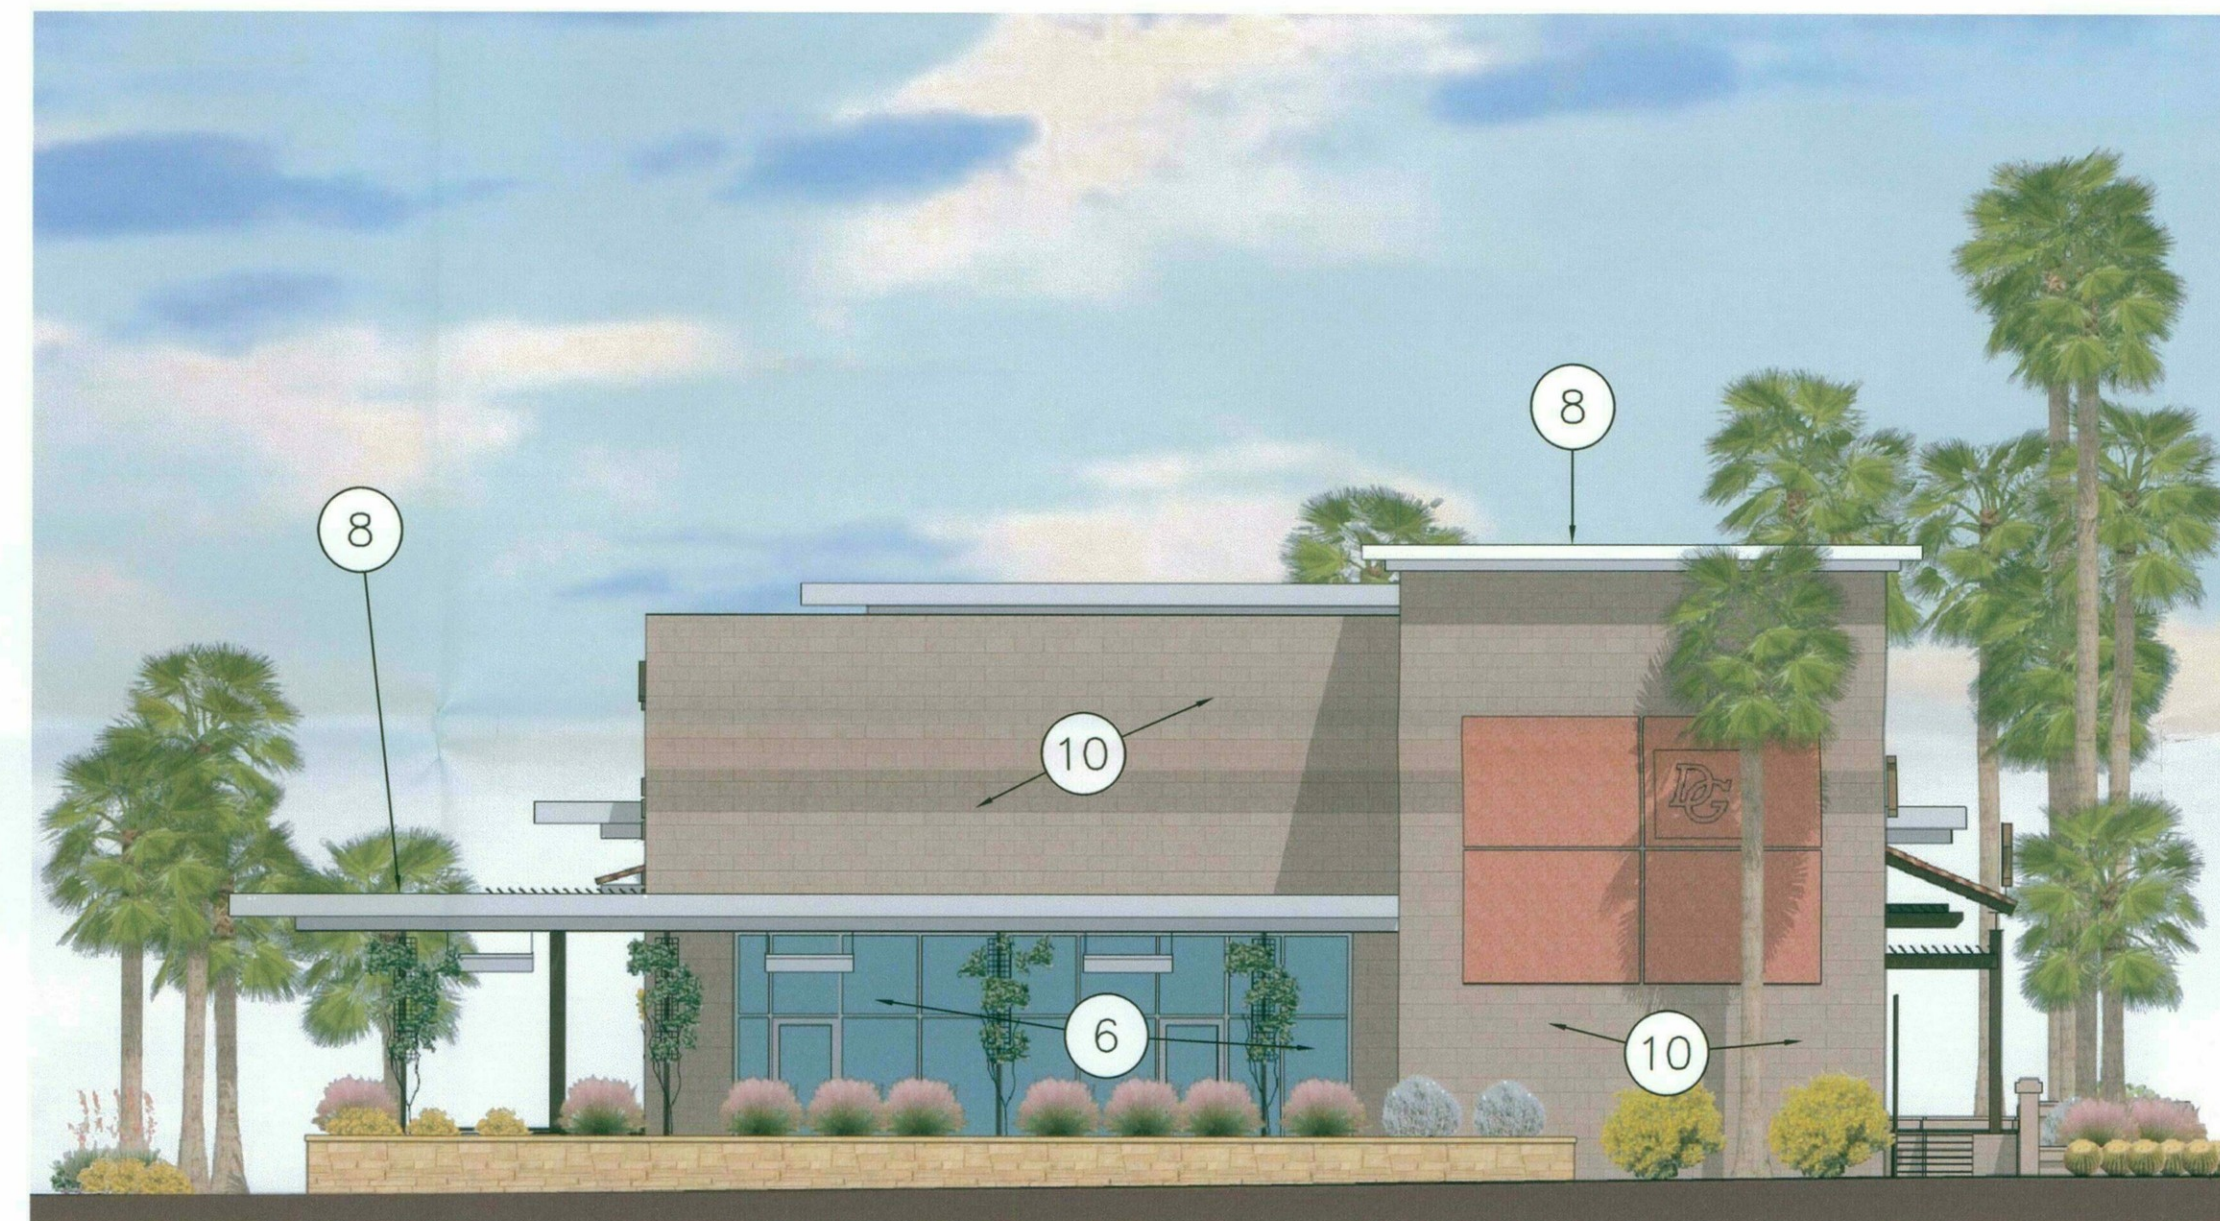

WEST BUILDING ELEVATION

SCALE: 1/8" = 1'-0"



SOUTH BUILDING ELEVATION

SCALE: 1/8" = 1'-0"

KEYNOTES

1. STUCCO / EIFS: PAINT P-1: GLIDDEN "SAND MOTIF"
2. STUCCO / EIFS: PAINT P-2: PAINT PPG "MOSQUITO"
3. STUCCO / EIFS: PAINT P-3: DUNN EDWARDS "RIVER BED"
4. WALL ACCENT DETAIL - NATURAL COLOR. 8" BOARD FINISH
5. METAL TRIMMING ACCENTS AND FIXTURES - SATIN CHROME FINISH
6. STOREFRONT WITH SOLAR GRAY TINT GLAZING - FACTORY FINISH TO MATCH - PAINT "P-3"
7. RED TILE ROOF - MATCH EXISTING ROOFING AT CENTER
8. METAL CANOPY STRUCTURE - PAINT "P-4"
9. METAL CANOPY STRUCTURE - PAINT "P-3"
10. MASONRY BLOCK - COLOR TO MATCH DAVIS COLOR TILE RED 1117 AND SOUTHERN BLUSH 10134 60% / 40% MIX.
11. GREEN SCREEN WITH CLIMBING VINE CATSCLAW OR SIMILAR
12. SIGNAGE UNDER SEPARATE PERMIT


THIS DRAWING IS PROVIDED AS AN INSTRUMENT OF SERVICE BY APW, INC. AND/OR ITS CONSULTANT, AND IS INTENDED FOR USE ON THIS PROJECT ONLY. THE DRAWING REMAINS THE PROPERTY OF APW, INC. AND SHALL BE RETURNED TO THEM UPON COMPLETION OF THE CONSTRUCTION WORK. PURSUANT TO THE ARCHITECTURAL WORKS COPYRIGHT ACT OF 1990, ALL DRAWINGS, SPECIFICATIONS, IDEAS AND DESIGNS, INCLUDING THE OVERALL FORM, ARRANGEMENT AND COMPOSITION OF SPACES AND ELEMENTS APPEARING HEREIN CONSTITUTE THE ORIGINAL COPYRIGHTED WORK OF APW, INC. AND/OR ITS CONSULTANT. ANY REPRODUCTION, USE, OR DISCLOSURE OF INFORMATION CONTAINED HEREIN WITHOUT PRIOR WRITTEN CONSENT FROM APW, INC. IS STRICTLY PROHIBITED. ©2016 APW, INC.



EAST EXTERIOR ELEVATION
N.T.S.

KEYNOTES

1. STUCCO / EIFS: PAINT P-1: GLIDDEN "SAND MOTIF"
2. STUCCO / EIFS: PAINT P-2: PAINT PPG "MOSQUITO"
3. STUCCO / EIFS: PAINT P-3: DUNN EDWARDS "RIVER BED"
4. WALL ACCENT DETAIL - NATURAL COLOR. 8" BOARD FINISH - WA-1
5. METAL TRIMMING ACCENTS AND FIXTURES - SATIN CHROME FINISH
6. EXISTING WINDOW TO REMAIN - PAINT FRAME P-3
7. EXISTING RED TILE ROOF TO REMAIN
8. METAL CANOPY STRUCTURE - PAINT P-4
9. METAL CANOPY STRUCTURE - PAINT P-3
10. MASONRY BLOCK - COLOR TO MATCH DAVIS COLOR TILE RED 1117 AND SOUTHERN BLUSH 10134 60% / 40% MIX.
11. SIGNAGE UNDER SEPARATE PERMIT.

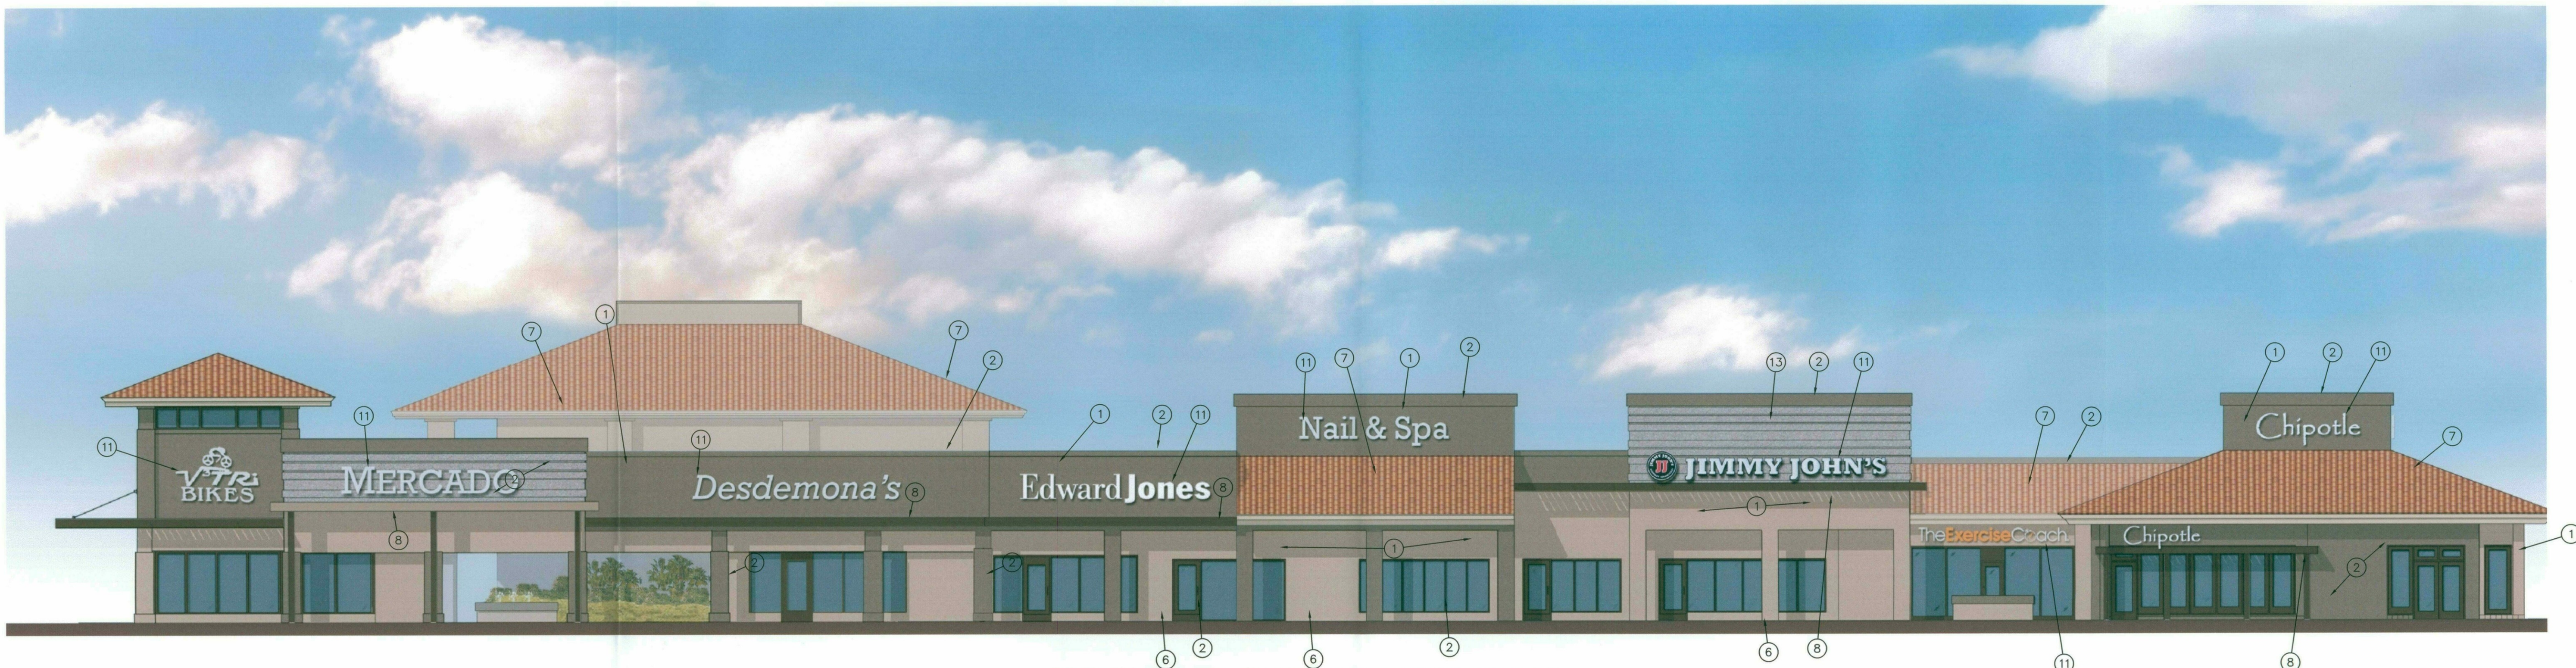

SOUTHEAST EXTERIOR ELEVATION
N.T.S.

MERCADO DEL LAGO

DR PLAN REVIEW

08 JULY 2016

APW
ARCHITECTURE PLANNING INTERIORS

T: 480.998.0709
WWW.APW.COM

8300 NORTH HAYDEN ROAD, SUITE A-209
SCOTTSDALE, ARIZONA 85258

DEVELOPMENT
REVIEW SUBMITTAL
NOT FOR CONSTRUCTION
OR RECORDING

DRAWN KDS
DATE 08 JULY 2016
PROJECT 16104.00


EXT. ELEVATIONS
'E' BUILDING

20-DR-2016
09/28/16

A9.3A

STIPULATION SET
RETAIN FOR RECORDS
APPROVED
11-18-16
DATE INITIALS

THIS DRAWING IS PROVIDED AS AN INSTRUMENT OF SERVICE BY AP/MI, INC. AND IS INTENDED FOR USE ON THIS PROJECT ONLY. THIS DRAWING REMAINS THE PROPERTY OF AP/MI, INC. AND SHALL BE RETURNED TO THEM UPON COMPLETION OF THE CONSTRUCTION WORK. PURSUANT TO THE ARCHITECTURAL WORKS COPYRIGHT ACT OF 1990, ALL DRAWINGS, SPECIFICATIONS, IDEAS AND DESIGNS, INCLUDING THE OVERALL FORM, ARRANGEMENT AND COMPOSITION OF SPACES AND ELEMENTS APPEARING HEREIN CONSTITUTE THE ORIGINAL COPYRIGHTED WORK OF AP/MI, INC. AND/OR ITS CONSULTANT. ANY REPRODUCTION, USE, OR DISCLOSURE OF INFORMATION CONTAINED HEREIN WITHOUT PRIOR WRITTEN CONSENT FROM AP/MI, INC. IS STRICTLY PROHIBITED. ©2016 AP/MI, INC.

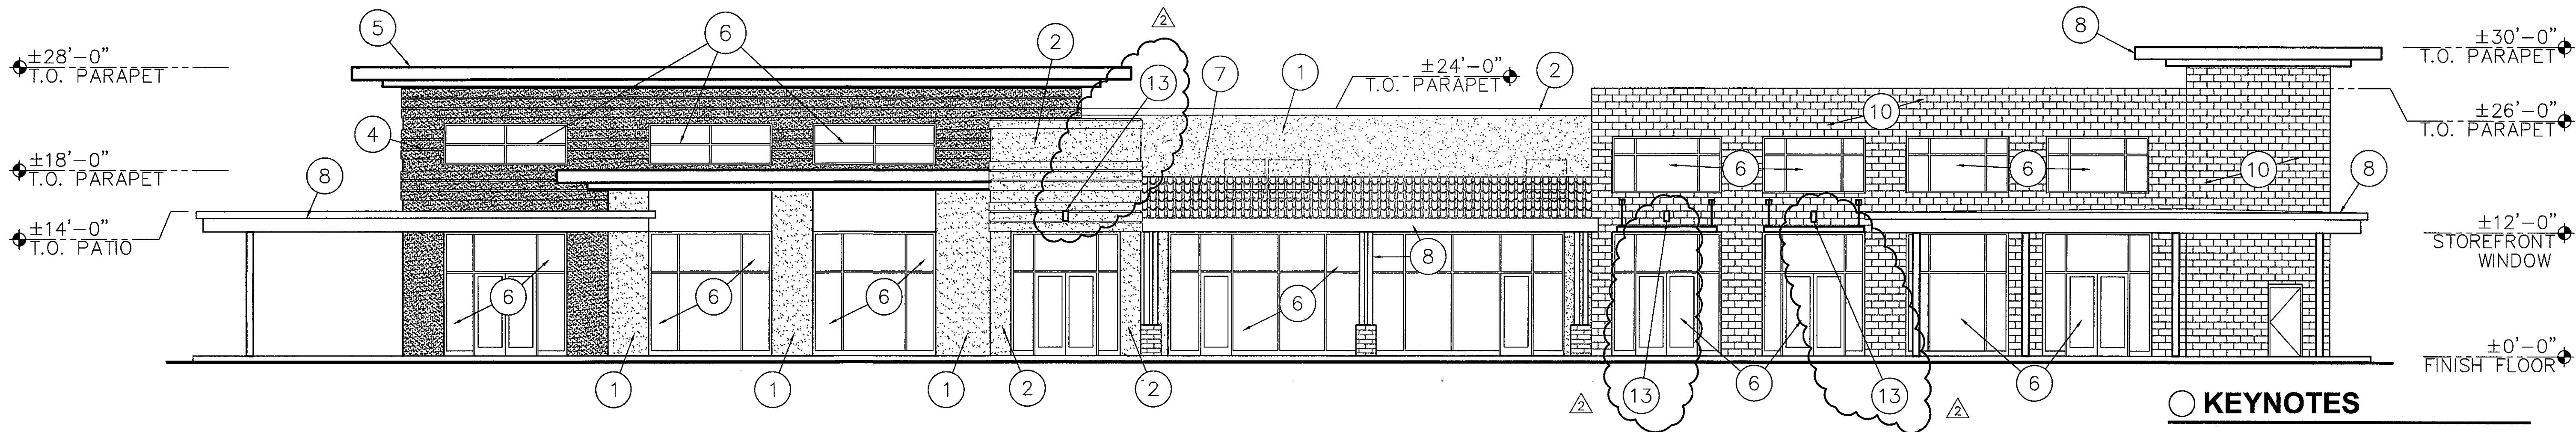


NORTH BUILDING ELEVATION

SCALE: 1/8" = 1'-0"


KEYNOTES

1. STUCCO / EIFS: PAINT P-1: GLIDDEN "SAND MOTIF"
2. STUCCO / EIFS: PAINT P-2: PAINT PPG "MOSQUITO"
3. STUCCO / EIFS: PAINT P-3: DUNN EDWARDS "RIVER BED"
4. WALL ACCENT DETAIL - NATURAL COLOR. 8" BOARD FINISH
5. METAL TRIMMING ACCENTS AND FIXTURES - SATIN CHROME FINISH
6. STOREFRONT WITH SOLAR GRAY TINT GLAZING - FACTORY FINISH TO MATCH - PAINT "P-3"
7. RED TILE ROOF - MATCH EXISTING ROOFING AT CENTER
8. METAL CANOPY STRUCTURE - PAINT "P-4"
9. METAL CANOPY STRUCTURE - PAINT "P-3"
10. MASONRY BLOCK - COLOR TO MATCH DAVIS COLOR TILE RED 1117 AND SOUTHERN BLUSH 10134 60% / 40% MIX.
11. GREEN SCREEN WITH CLIMBING VINE CATSCLAW OR SIMILAR
12. SCREENED MECHANICAL EQUIPMENT PER 1.904.A.4 OF ZONING ORDINANCE - ALL MECHANICAL EQUIPMENT IS BELOW HORIZONTAL PROJECTION OR LOWEST PARAPET
13. PROPOSED EXTERIOR WALL MOUNTED LIGHT FIXTURE

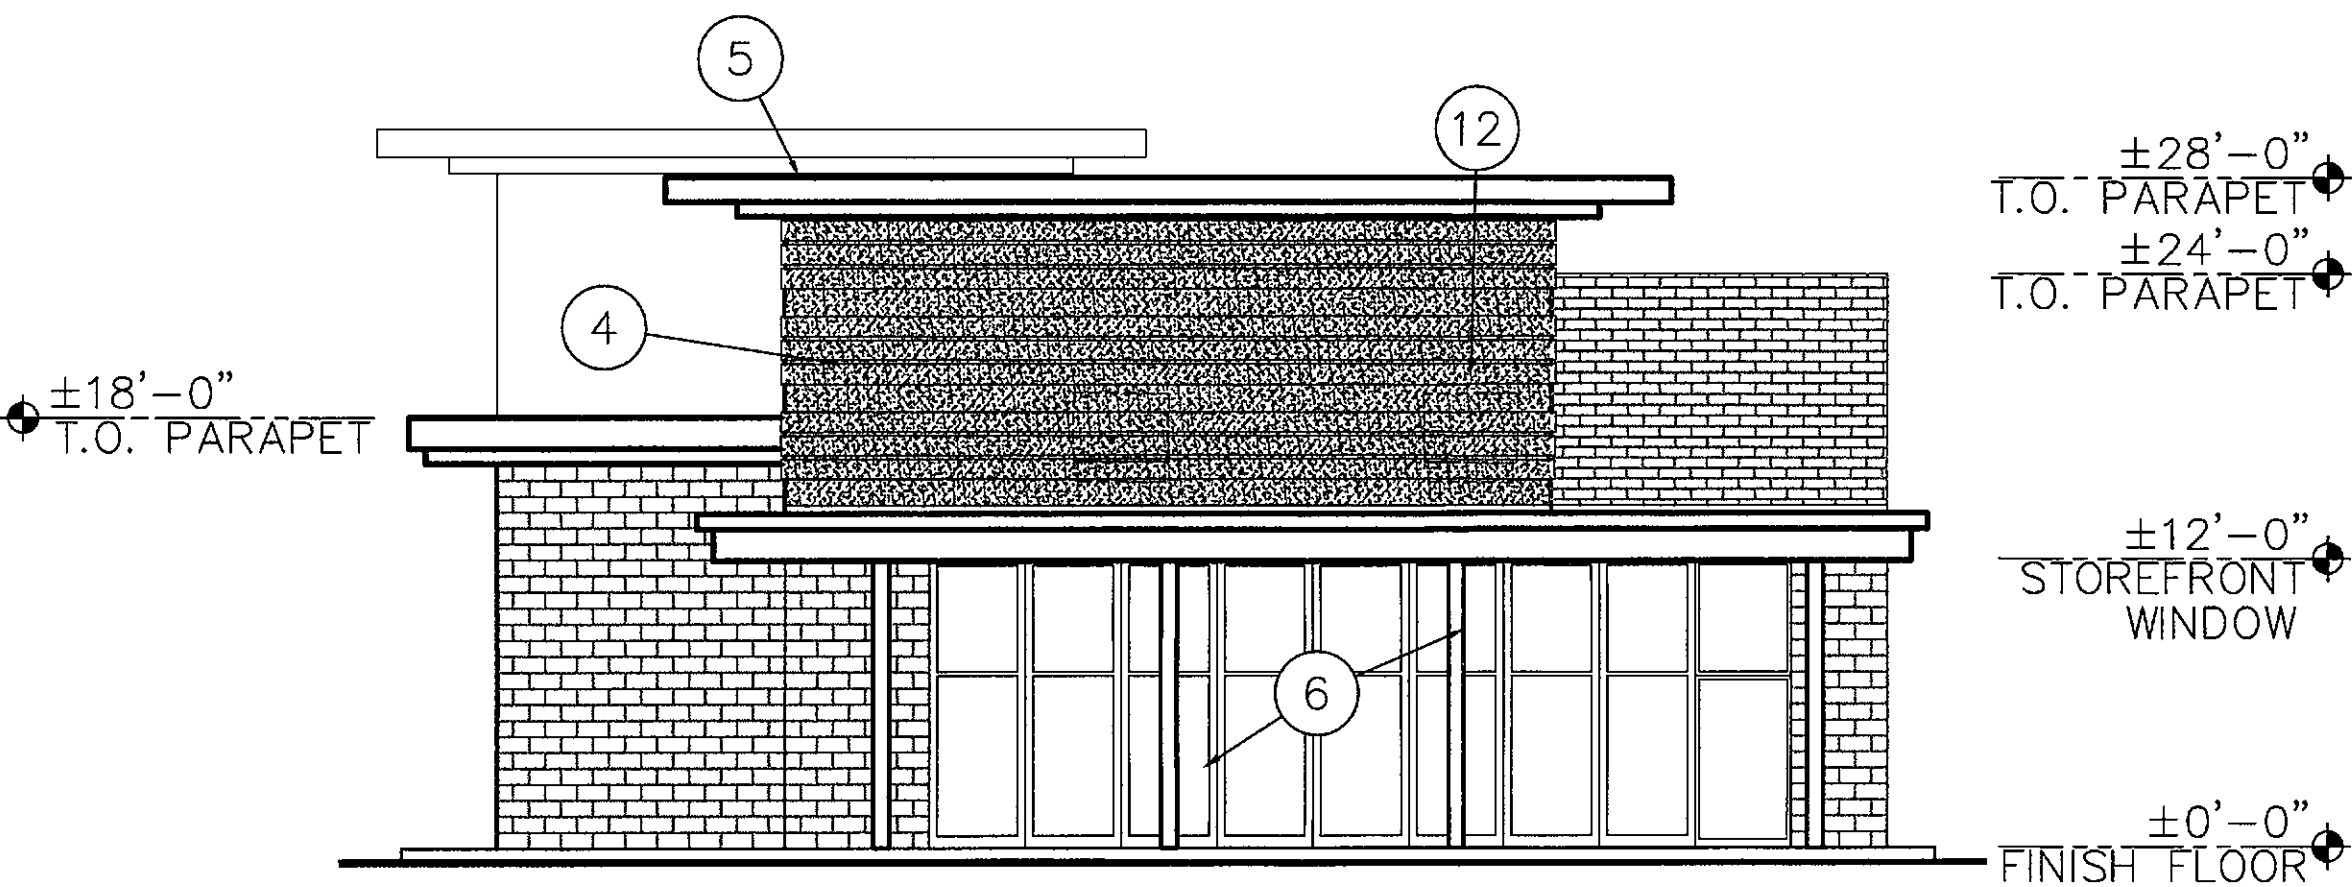


EAST BUILDING ELEVATION

SCALE: 1/8" = 1'-0"

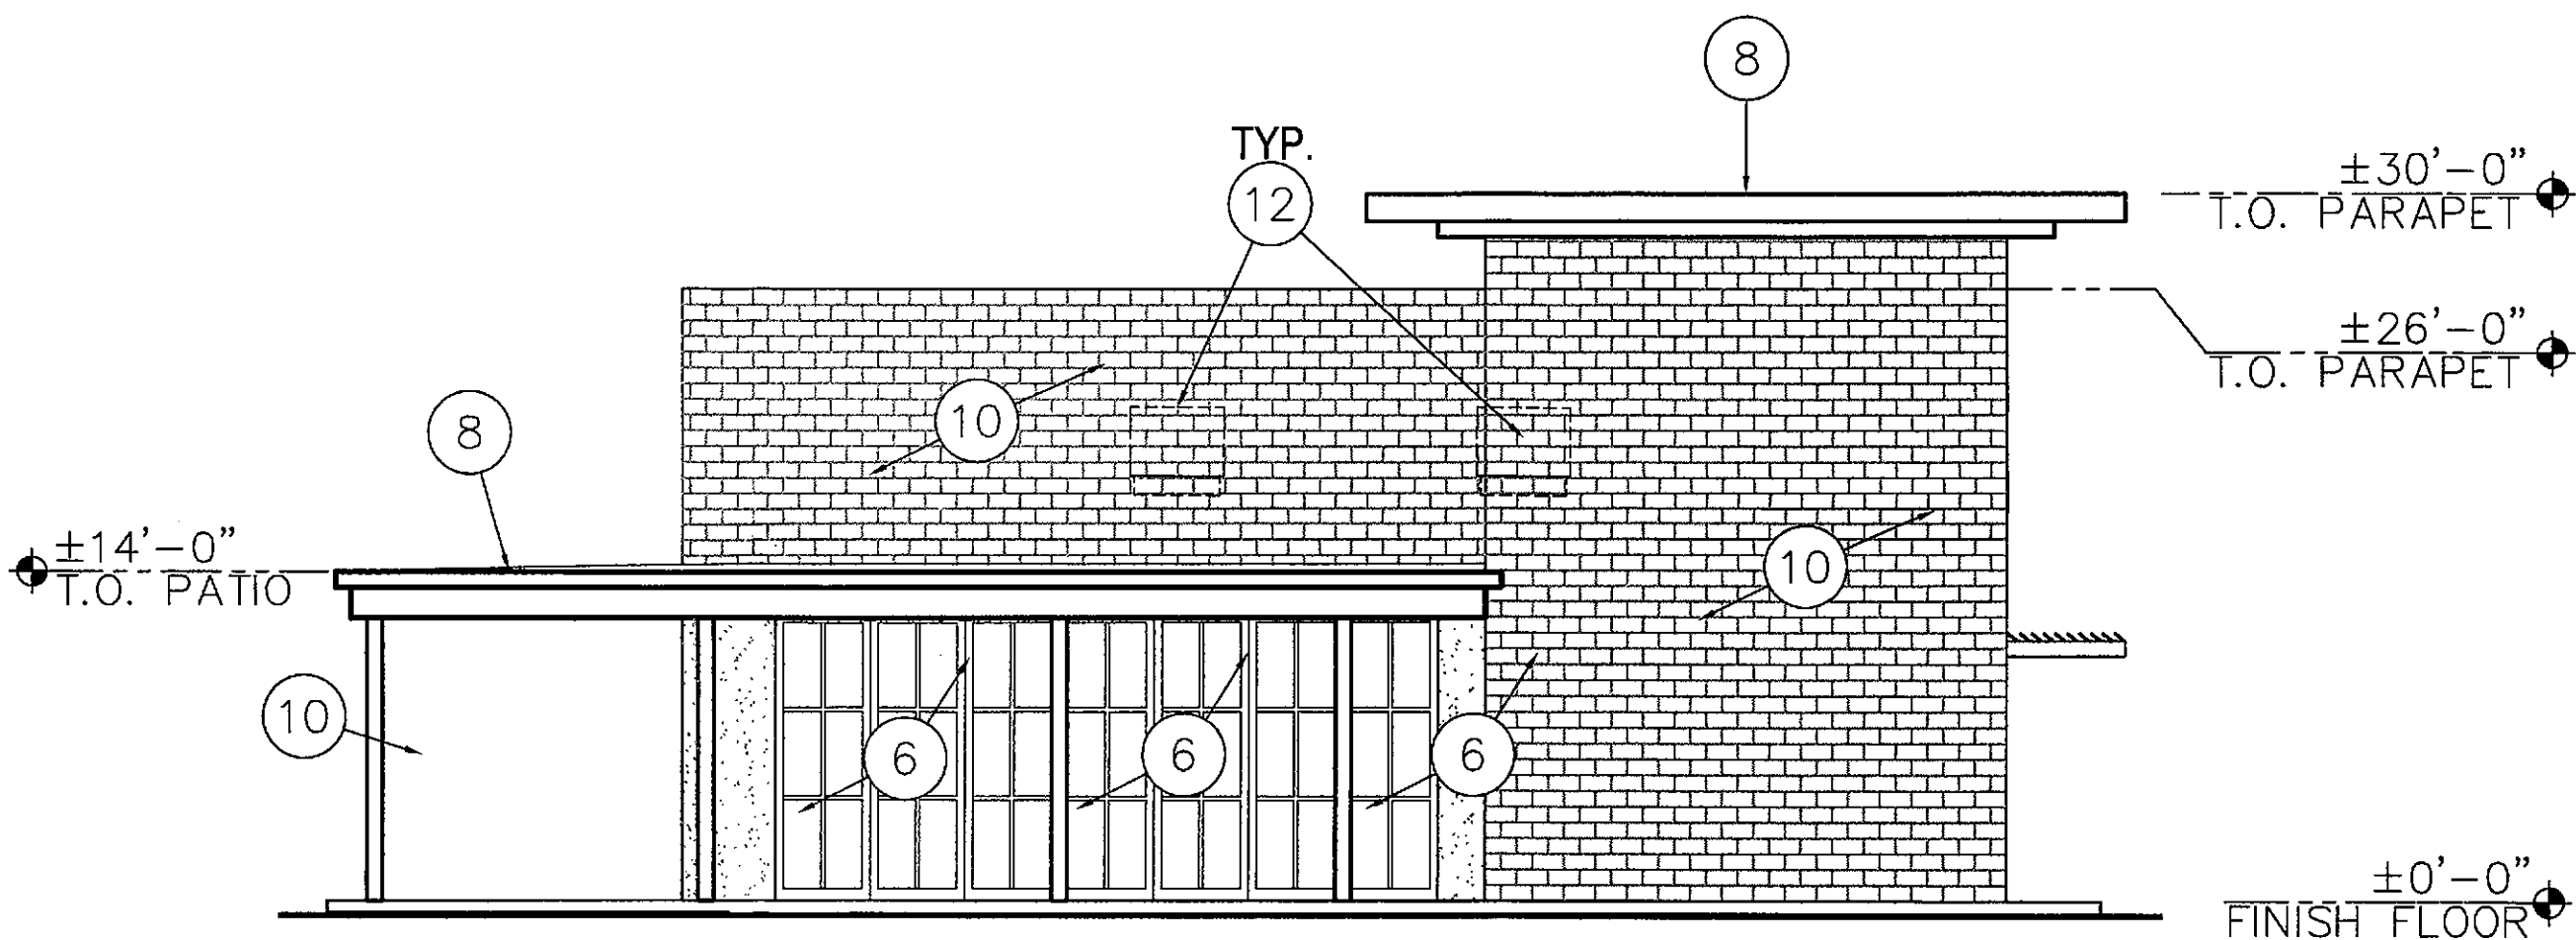

WEST BUILDING ELEVATION

SCALE: 1/8" = 1'-0"

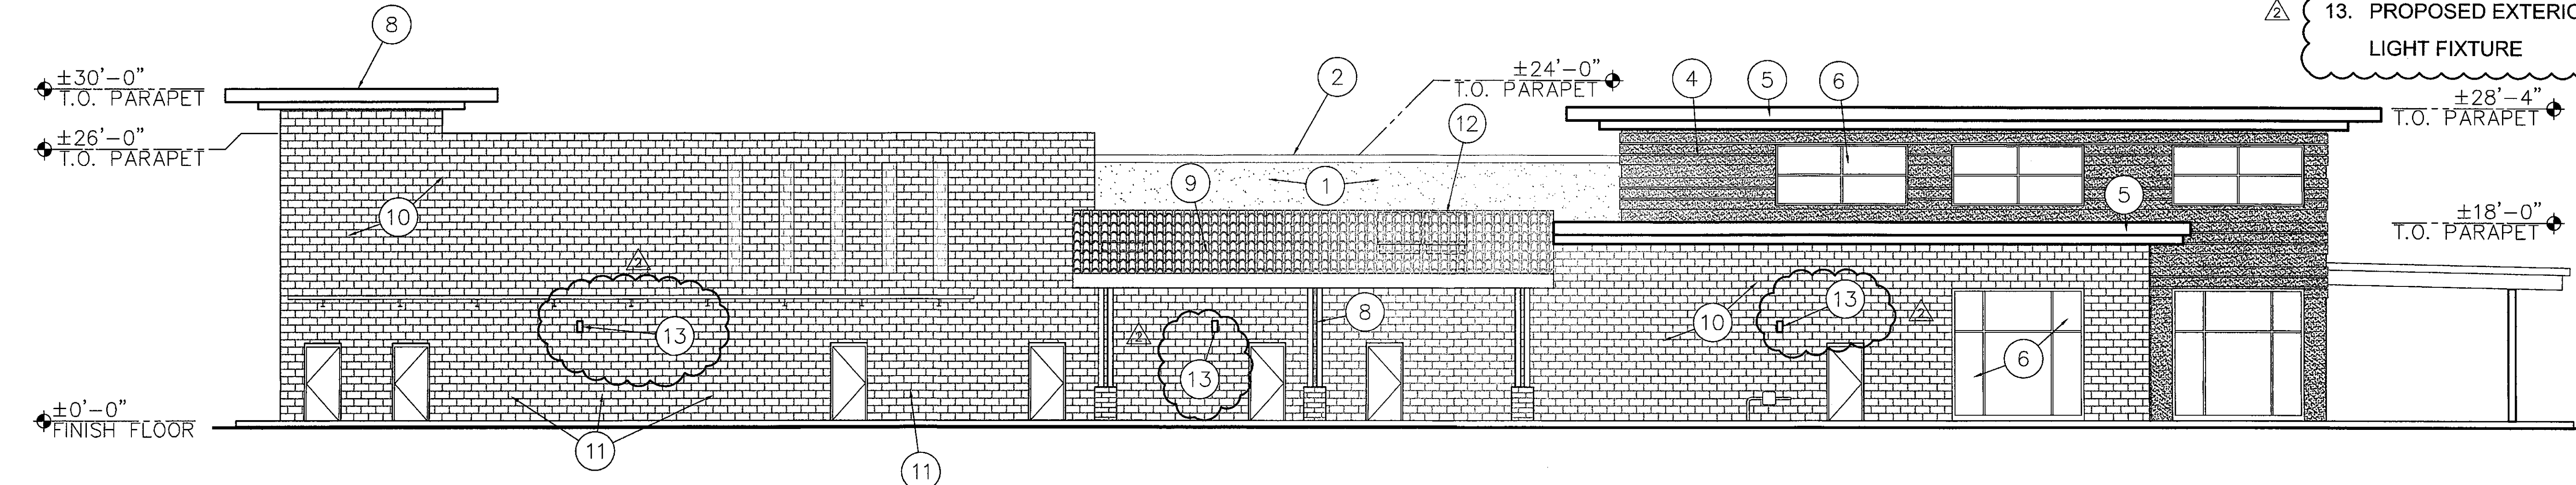

SOUTH BUILDING ELEVATION

SCALE: 1/8" = 1'-0"

MERCADO DEL LAGO

AP/MI
ARCHITECTURE PLANNING INTERIORS

DEVELOPMENT
REVIEW SUBMITTAL
NOT FOR CONSTRUCTION
ON RECORDING

DRAWN JU
DATE 08.JULY.2016
PROJECT 16104.00

EXT. ELEVATIONS
BUILDING F

STIPULATION SET
RETAIN FOR RECORDS
APPROVED
DATE 08.18.16 INITIALS

A9.1

20-DR-2016
09/28/16

8300 N HAYDEN ROAD, SCOTTSDALE ARIZONA 85258


T: 480.988.0700
WWW.AP/MI.COM

8300 NORTH HAYDEN ROAD, SUITE A-209
SCOTTSDALE, ARIZONA 85258

THIS DRAWING IS PROVIDED AS AN INSTRUMENT OF SERVICE BY APM, INC. AND/OR ITS CONSULTANT, AND IS INTENDED FOR USE ON THIS PROJECT ONLY. THIS DRAWING REMAINS THE PROPERTY OF APM, INC. AND SHALL BE RETURNED TO THEM UPON COMPLETION OF THE CONSTRUCTION WORK. PURSUANT TO THE ARCHITECTURAL WORKS COPYRIGHT ACT OF 1990, ALL DRAWINGS, SPECIFICATIONS, IDEAS AND DESIGNS, INCLUDING THE OVERALL FORM, ARRANGEMENT AND COMPOSITION OF SPACES AND ELEMENTS APPEARING HEREIN CONSTITUTE THE ORIGINAL COPYRIGHTED WORK OF APM, INC. AND/OR ITS CONSULTANT. ANY REPRODUCTION, USE, OR DISCLOSURE OF INFORMATION CONTAINED HEREIN WITHOUT WRITTEN CONSENT FROM APM, INC. IS STRICTLY PROHIBITED. ©2016 APM, INC.


○ KEYNOTES

1. STUCCO / EIFS: PAINT P-1: GLIDDEN "SAND MOTIF"
2. STUCCO / EIFS: PAINT P-2: PAINT PPG "MOSQUITO"
3. STUCCO / EIFS: PAINT P-3: DUNN EDWARDS "RIVER BED"
4. WALL ACCENT DETAIL - NATURAL COLOR. 8" BOARD FINISH - WA-1
5. METAL TRIMMING ACCENTS AND FIXTURES - SATIN CHROME FINISH
6. EXISTING WINDOW TO REMAIN - PAINT FRAME P-3
7. EXISTING RED TILE ROOF TO REMAIN
8. METAL CANOPY STRUCTURE - PAINT P-4
9. METAL CANOPY STRUCTURE - PAINT P-3
10. MASONRY BLOCK - COLOR TO MATCH DAVIS COLOR TILE RED 1117 AND SOUTHERN BLUSH 10134 60% / 40% MIX.

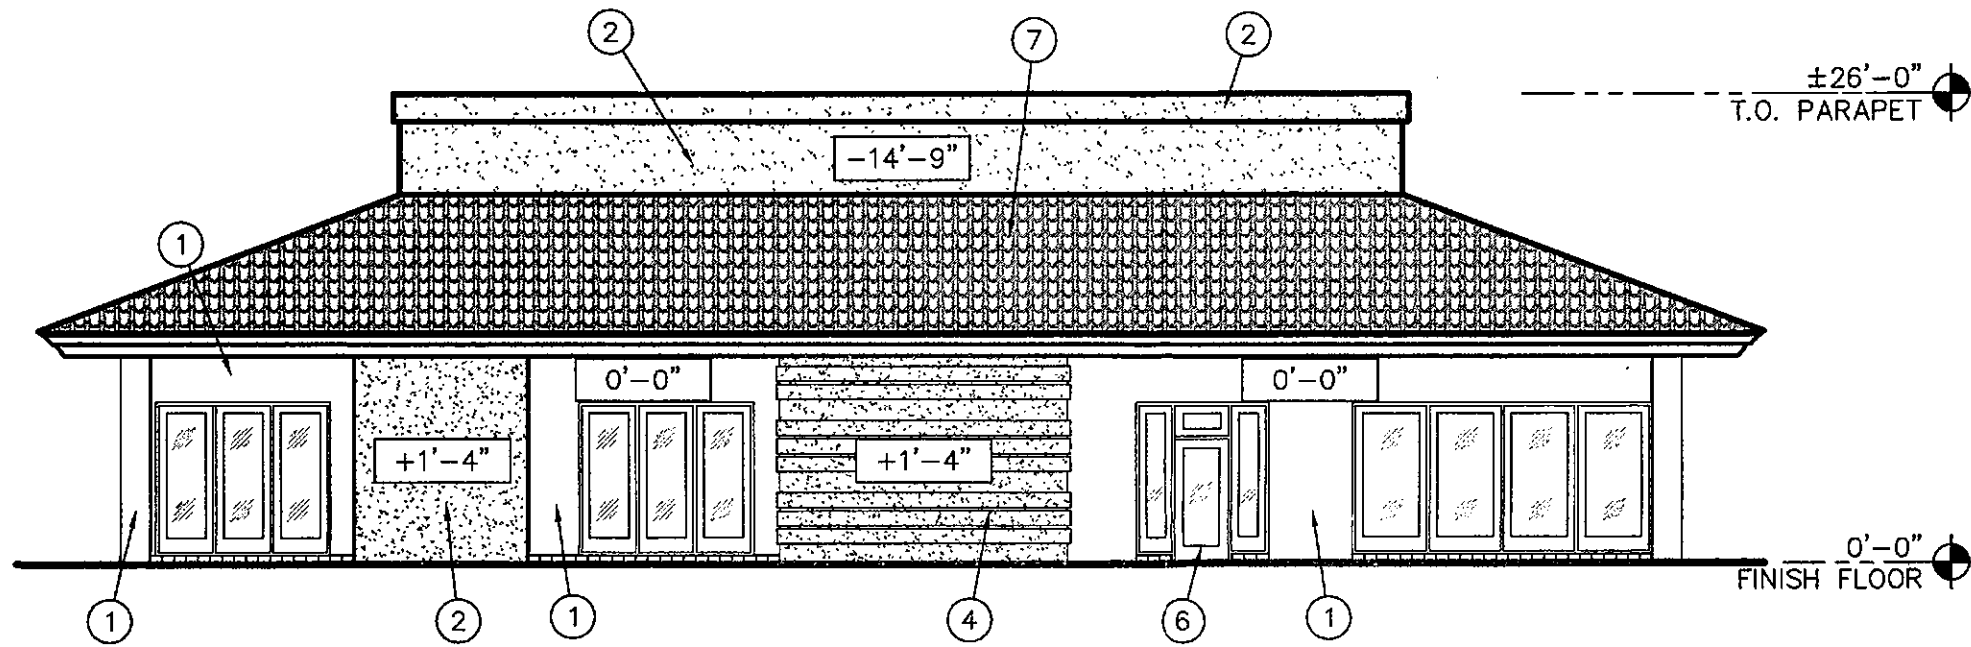

EAST BUILDING ELEVATION

SCALE: 3/32" = 1'-0"

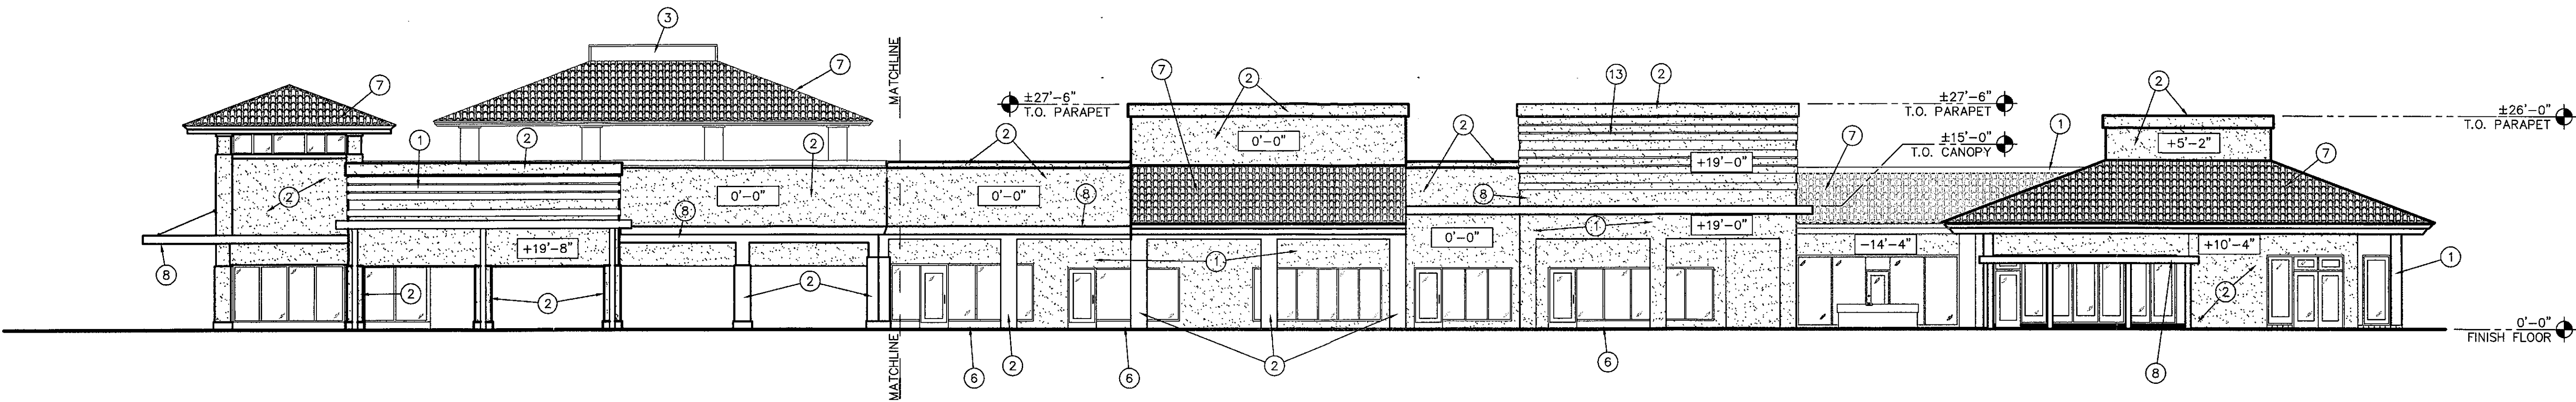

SOUTH BUILDING ELEVATION

SCALE: 3/32" = 1'-0"

MERCADO DEL LAGO

DR PLAN REVIEW
08 JULY 2016
DR PLAN REVIEW
22 SEP 2016

APM
ARCHITECTURE PLANNING INTERIORS

DEVELOPMENT
REVIEW SUBMITTAL
NOT FOR CONSTRUCTION
OR RECORDING

DRAWN JU
DATE 08 JULY 2016
PROJECT 16104.00

EXT. ELEVATIONS
'E' BUILDING

20-DR-2016
09/28/16

A9.3


STIPULATION SET
RETAIN FOR RECORDS
APPROVED
11-18-16
DATE INITIALS

8300 N HAYDEN ROAD, SCOTTSDALE, ARIZONA 85258



T: 480.988.0709
WWW.APM.COM

8300 NORTH HAYDEN ROAD, SUITE A-208
SCOTTSDALE, ARIZONA 85258

THIS DRAWING IS PROVIDED AS AN INSTRUMENT OF SERVICE BY APML INC. AND/OR ITS CONSULTANT, AND IS INTENDED FOR USE ON THIS PROJECT ONLY. THIS DRAWING REMAINS THE PROPERTY OF APML INC. AND SHALL BE RETURNED TO THEM UPON COMPLETION OF THE CONSTRUCTION WORK. PURSUANT TO THE ARCHITECTURAL WORKS COPYRIGHT ACT OF 1990, ALL DRAWINGS, SPECIFICATIONS, CONDITIONS OF CONTRACT, AND ANY OTHER DOCUMENTS OR INFORMATION CONTAINED HEREIN WITHOUT PRIOR WRITTEN CONSENT FROM APML INC. IS STRICTLY PROHIBITED. ©2019 APML INC.

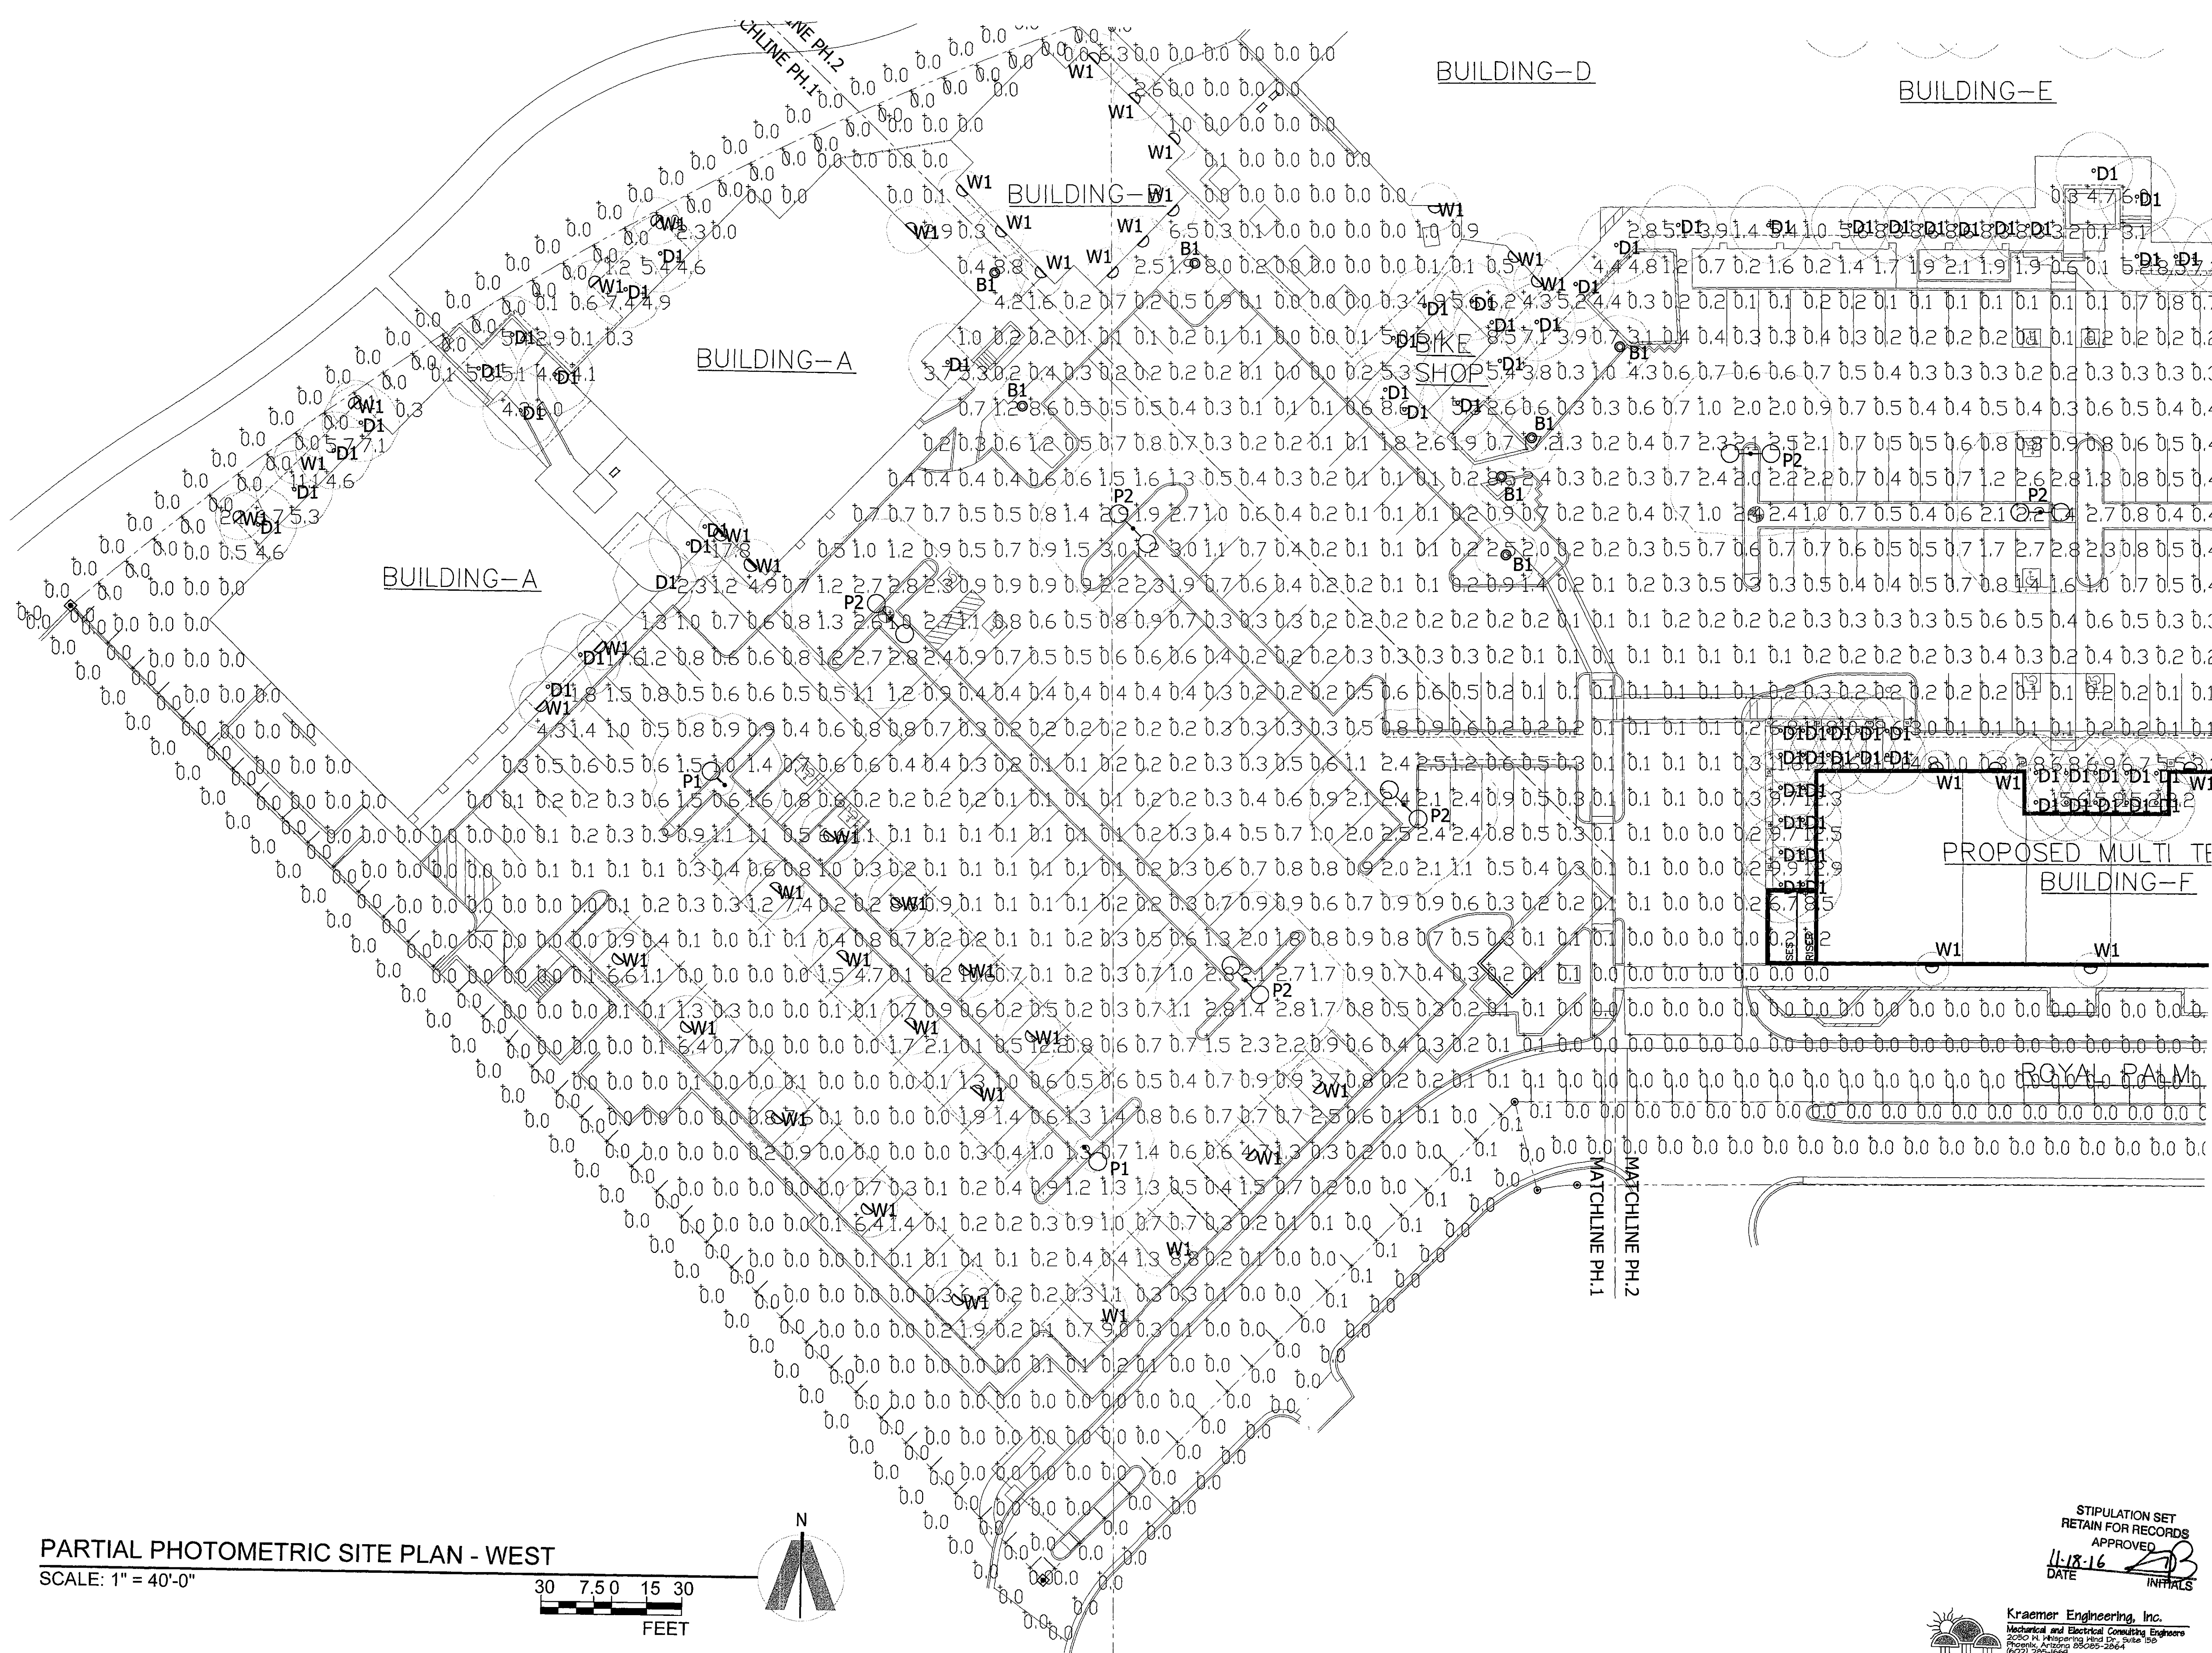

PARTIAL PHOTOMETRIC SITE PLAN - WEST
SCALE: 1" = 40'-0"

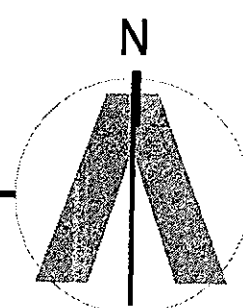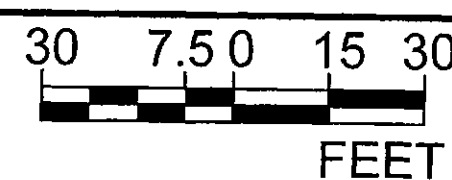


MERCADO DEL LAGO

3300 N HAYDEN ROAD, SCOTTSDALE, ARIZONA 85258

T: 480.998.0709
WWW.APMI.COM

8300 NORTH HAYDEN ROAD, SUITE A-209
SCOTTSDALE, ARIZONA 85260

ARCHITECTURE PLANNING IN THE 21ST CENTURY

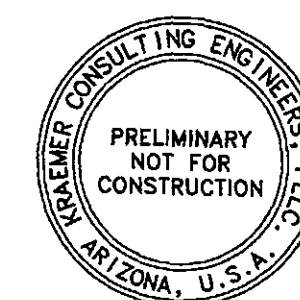


DRAWN ME
DATE 28.APRIL.2016
PROJECT 16104.00

PARTIAL
SITE PLAN

PH.2

20-DR-2016

STIPULATION SET
RETAIN FOR RECORD
APPROVED
11-18-16
DATE

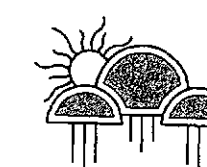


Kraemer Engineering, Inc.
Mechanical and Electrical Consulting Engineers
 2050 W. Whispering Wind Dr., Suite 150
 Phoenix, Arizona 85085-2864
 (602) 285-1669
 (602) 285-9450 - fax
 JOB # 18-10228

THIS DRAWING IS PROVIDED AS AN INSTRUMENT OF SERVICE BY APAL, INC. AND/OR ITS CONSULTANT, AND IS INTENDED FOR USE ON THIS PROJECT ONLY. THIS DRAWING REMAINS THE PROPERTY OF APAL, INC. AND SHALL BE RETURNED TO THEM UPON COMPLETION OF THE CONSTRUCTION WORK. PURSUANT TO THE ARCHITECTURAL WORKS COPYRIGHT ACT OF 1990, ALL DRAWINGS, SPECIFICATIONS, DETAILS AND DESIGNS, INCLUDING THE OVERALL FORM, ARRANGEMENT AND COMPOSITION OF SPACES AND ELEMENTS APPEARING HEREIN CONSTITUTE THE ORIGINAL, COPYRIGHTED WORK OF APAL, INC. AND/OR ITS CONSULTANT. ANY REPRODUCTION, USE OR DISCLOSURE OF INFORMATION CONTAINED HEREIN WITHOUT PRIOR WRITTEN CONSENT FROM APAL, INC. IS STRICTLY PROHIBITED. ©2016 APAL, INC.




Type: B1
Job:
Catalog number:

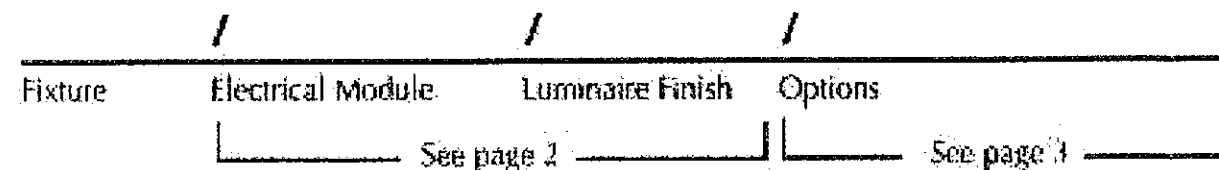

Specifications

BNB1 LED
18, 27 or 36 LED

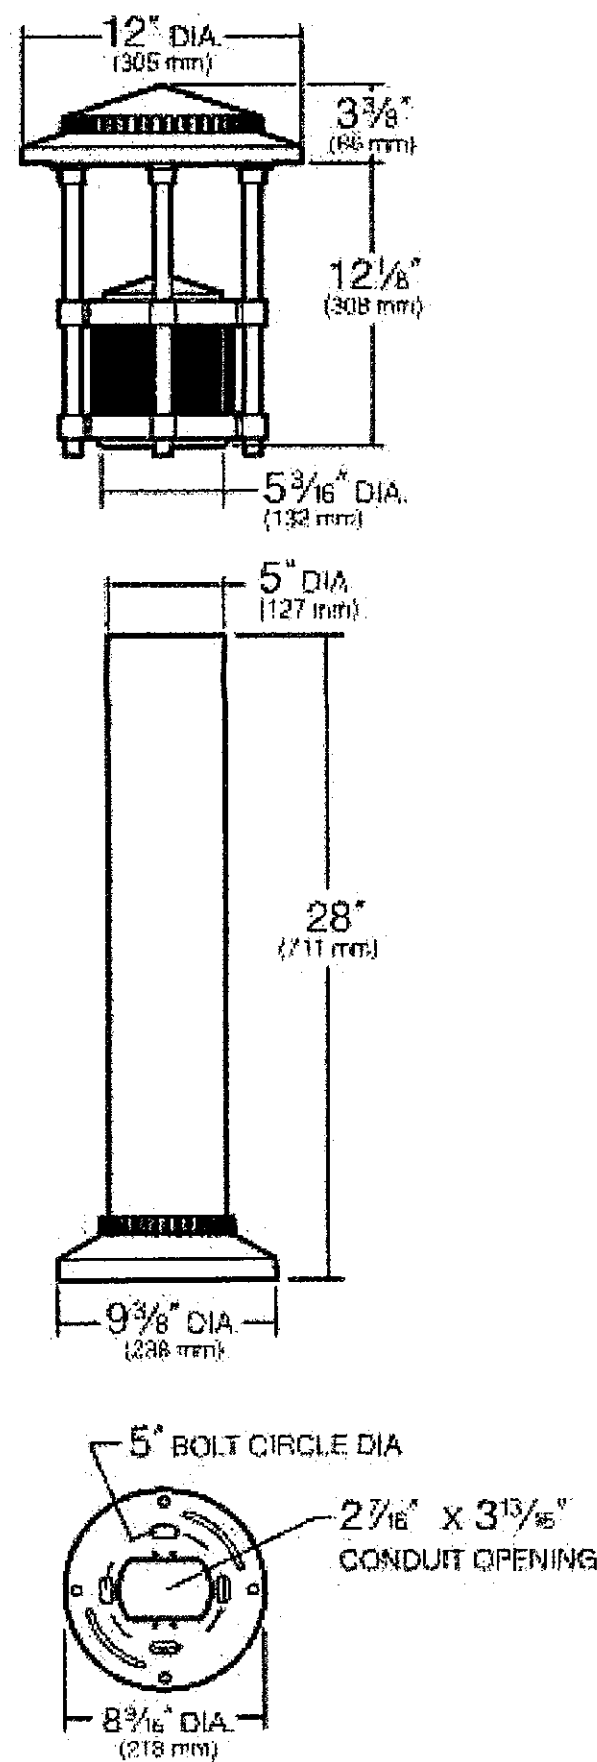

© 2014 KIM LIGHTING • 16555 EAST GALE AVENUE, CITY OF INDUSTRY, CA 91745-1788 • TEL: 626/968-6666 • FAX: 626/968-6716

BNB1 LED

Bounce Bollard

revision 7/28/14 • kl_bnbled_spec.pdf

Approvals:

Date:
Page: 1 of 4

Hood and Lens Frame: Die-cast, low copper (<0.6% Cu) aluminum alloy with stainless steel hinge. Hood is opened by loosening one stainless steel captive button-head socket cap screw. $\frac{3}{8}$ " thick clear flat tempered glass lens seals against the lens frame by a one-piece molded silicone gasket. Lens frame seals against the hood by a one-piece extruded and vulcanized silicone gasket.

Body Support: Die-cast, low copper (<0.6% Cu) aluminum alloy flanges compress a ribbed extruded aluminum chamber. The four heavy wall extruded aluminum support rods are mechanically fastened to the lens frame with stainless steel fasteners. The support rods are held in position through die-cast arms and mechanically fastened at the bottom with a custom aluminum bolt. The electrical wiring is channeled through a support rod with a brass bushing.

Body Cap: Die-cast, low copper (<0.6% Cu) aluminum, retained by two captive stainless steel screws. Optional matte black finish to eliminate bounce light. See page 3.

Shaft: One-piece aluminum extrusion, .125" minimum wall thickness and two internal $\frac{3}{16}$ "-16 mounting rods sandwich shaft between base and head.

Anchor Base Plate: A heavy cast aluminum anchor base is provided for mounting to the four $\frac{3}{8}$ " x 10" + 2" zinc plated J-bolts, each with two nuts and washers. A rigid pressed board template is provided to secure the anchor bolts during concrete pour (5' B.C.D.).

Electrical Module: Factory mounted to a rigid harness attached to the anchor base. A total of 27 mid power LED emitters configured in a rectangular array comprised together as a module. Two (2) modules for Type I version; three (3) modules for Type III version; and four (4) modules for Type V version. Available in 580nm Amber, 3000K, 4200K and 5100K color temperatures.

LED Driver: Universal voltage from 120 to 277V with a $\pm 10\%$ tolerance. -40°F starting temperature. All drivers are Underwriters Laboratories recognized.


Finish: Each luminaire receives a fade and abrasion resistant, electrostatically applied, thermally cured, triglycidal isocyanurate (TGIC) polyester powdercoat finish. Standard colors include (BL) Black, (DB) Dark Bronze, (WH) White, (PS) Platinum Silver, (SG) Stealth Gray, (LG) Light Gray, and (CC) Custom Color (include RAL#).

Listed to: UL 1598 Standard for Luminaires - UL 8750 Standard for Safety for Light Emitting Diode (LED) Equipment for use in Lighting Products and CSA C22.2#250.0 Luminaires. RoHS compliant. Meets Buy American provisions within ARRA.

Warranty: Kim Lighting warrants Bollard LED products sold by Kim Lighting to be free from defects in material and workmanship for (i) a period of five (5) years for metal parts, (ii) a period of five (5) years for exterior housing paint finish(s), (iii) a period of five (5) years for LED Light Engines and, (iv) a period of five (5) years for LED power components (driver, surge protector and LifeShield® device), from the date of sale of such goods to the buyer as specified in Kim Lighting shipment documents for each product.

CAUTION: Fixtures must be grounded in accordance with national, state and/or local electrical codes. Failure to do so may result in serious personal injury.

KIM LIGHTING RESERVES THE RIGHT TO CHANGE SPECIFICATIONS WITHOUT NOTICE

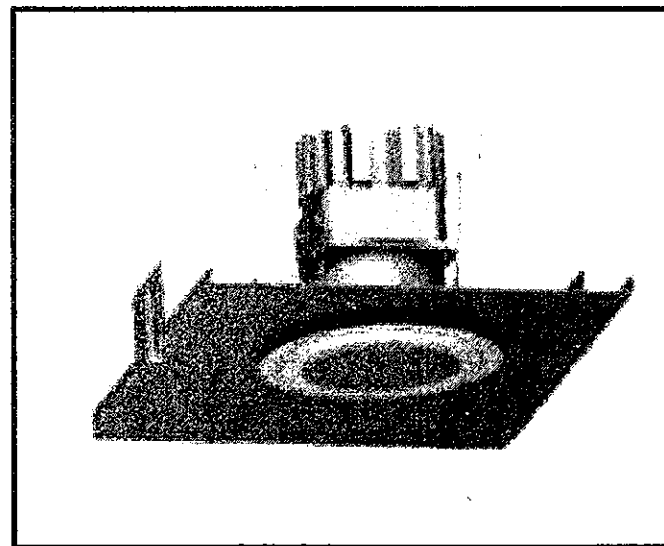

4" LED Flush Lens Downlight LF4LEDG4

120V-277V
High Efficacy
0-10V Dimming
IP65 or VR

APPLICATIONS:

LifeFrame LF4LED is a 4" specification grade LED lensed downlight that utilizes remote phosphor technology to obtain color consistency, energy savings, and low maintenance costs. 50,000 hours minimum life up to 35 C (95 F) in open plenum applications.

HOUSING:

One-piece 22 gauge non-corrosive steel platform. Pre-wired J-box with snap-on cover for easy access. Snap-in connection from driver compartment allows easy installation of light engine/trim assembly without tools above or below the ceiling and can be upgraded to accommodate technology improvements. Approve for 8 (4 in/4 out) No. 12 AWG conductors rated for 90 C through wiring.

REFLECTOR:

High purity aluminum, Alzak, iridescence suppressed, semi-diffuse reflector. Self-trim standard.

IP65 AND VR:

IP65 and vandal-resistant (VR) options are made of 16GA cold rolled steel stampings and come standard with a clear high impact polycarbonate lens. Each option uses self tapping stainless steel screws pointed to match the white trim color standard; tamper-resistant screws are used on the VR option only. The IP65 rated option is completely sealed without the use of silicone on standard non-porous ceiling surfaces.

LED LIGHT ENGINE:

The LF4LED uses the Philips Fortimo DLM Gen 4 LED Module with remote phosphor technology.

CATALOG NUMBER:

Order housing, reflector, and accessories separately

HOUSING/LED GENERATION	VOLTAGE	OPTIONS	TRIM	LED COLOR TEMP	REF FINISH	REFLECTOR COLORS	REF OPTIONS	ACCESSORIES
☐ LF4LEDG4 4" High Efficacy LED Housing with 0-10V Dimming to 10%	☐ Blank 120V-277V ☐ 347 ¹	☐ EMR ¹ Emergency Battery Pack with remote test switch	☐ 4LFLED5G4 1100 Lumen Module ☐ 4LFLED6G4 1500 Lumen Module ☐ 4LFLED7G4 2000 Lumen Module	☐ 30K ☐ 35K ☐ 40K	☐ Blank Semi-Diffuse	☐ Blank Clear	☐ IP65 ¹ Flush lens. Dust and water tight to IP65. ☐ VR ² Vandal Resistant	☐ B24 Set of two 24" bar hangers for T-bar ceilings ☐ B6 Set of two (2) bar hangers for ceiling joist up to 24" centers ☐ LifeGear See page 3 for availability

Use with HDM/DM1/2DM dimming option:
Match Housing to Trim Output

☐ LF4LED5G4 ☐ LF4LED6G4 ☐ LF4LED7G4	☐ 120 ☐ 277	☐ HDM ² Lutron 3-wire /Eco System to 1% ☐ 2DM ² Lutron 2-wire Leading Edge to 1% (120V only) ☐ EMR ¹ Emergency Battery Pack with remote test switch ☐ DM1 ² 0-10V dimming to 1%
--	--	--



A Division of Hubbell Lighting, Inc.

In a continuing effort to offer the best product possible we reserve the right to change, without notice, specifications or materials that in our opinion will not alter the function of the product.
Web: www.prescolite.com • Tech Support: (888) 777-4832

LFR-LED-031


DATE: TYPE: D1

FIRM NAME:

PROJECT:

LifeFrame

Ceiling Cutout: 5"
Maximum Ceiling Thickness $\frac{1}{4}$ "
For conversion to millimeters,
multiply inches by 25.4
Not to Scale

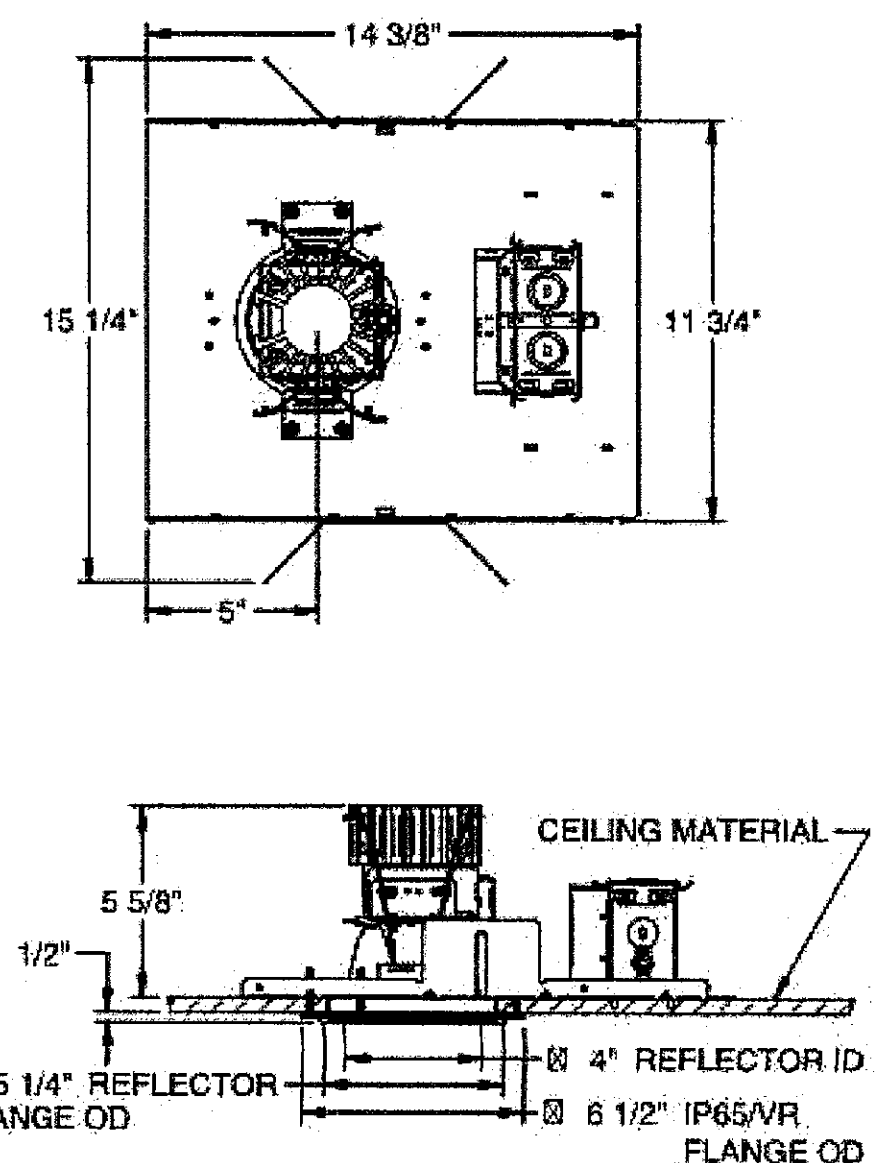

See page 2 for EMR line art.


EXAMPLE: LF4LEDG4-4LFLED5G430KIP65

NOTES

- 347V not available with EMR
- For HDM, DM1, & 2DM options, housing output must match trim output
- IP65 and VR can not be chosen together

FIXTURE TYPE 'B1'

FIXTURE TYPE 'D1'

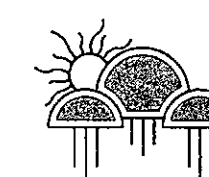

Kraemer Engineering, Inc.
Mechanical and Electrical Consulting Engineers
2050 N. Wilshire Blvd., Suite 150
Phoenix, Arizona 85025-2864
(602) 225-4450 • Fax
(602) 225-4450 • 1-800-888-8888

DRAWN MB
DATE 28.APRIL.2016
PROJECT 16104.00


FIXTURE
CUT SHEETS

PH.6

20-DIR-2016
5/6/2016

MERCADO DEL LAGO

APM
ARCHITECTURE PLANNING INTERIORS

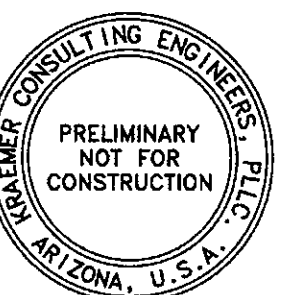

8300 N HAYDEN ROAD, SCOTTSDALE, ARIZONA 85258

T: 480.688.0700
WWW.APAL.COM

8300 NORTH HAYDEN ROAD, SUITE A-209
SCOTTSDALE, ARIZONA 85258

THIS DRAWING IS PROVIDED AS AN INSTRUMENT OF SERVICE BY APRI, INC., AND/OR ITS CONSULTANT, AND IS INTENDED FOR USE ON THIS PROJECT ONLY. THE DRAWING REMAINS THE PROPERTY OF APRI, INC., AND SHALL BE RETURNED TO THEM UPON COMPLETION OF THE CONSTRUCTION WORK. PURSUANT TO THE ARCHITECTURAL WORKS COPYRIGHT ACT, OF 1990, ALL DRAWINGS, SPECIFICATIONS, IDEAS AND DESIGNS, INCLUDING THE OVERALL FORM, ARRANGEMENT AND COMPOSITION OF SPACES AND ELEMENTS APPEARING HEREIN CONSTITUTE THE ORIGINAL COPYRIGHTED WORK OF APRI, INC., AND/OR ITS CONSULTANT. ANY REPRODUCTION, USE, OR DISCLOSURE OF INFORMATION CONTAINED HEREIN WITHOUT PRIOR WRITTEN CONSENT FROM APRI, INC. IS STRICTLY PROHIBITED. ©2016 APRI, INC.



Type: P1 & P2
Job:
Catalog number:

Mfg.	Fixture	Electrical Module	Finish	Options
	See page 2	See page 3		See pages 4 - 5


BNS1
Bounce® PicoEmitter™ LED
revision 9/15/15 • kl_bns1eled_spec.pdf

Approvals:

Date:
Page: 1 of 6

Specifications

BNS1-LED
31" Diameter
60 Light Emitting Diodes
Total Max System Watts = 66W

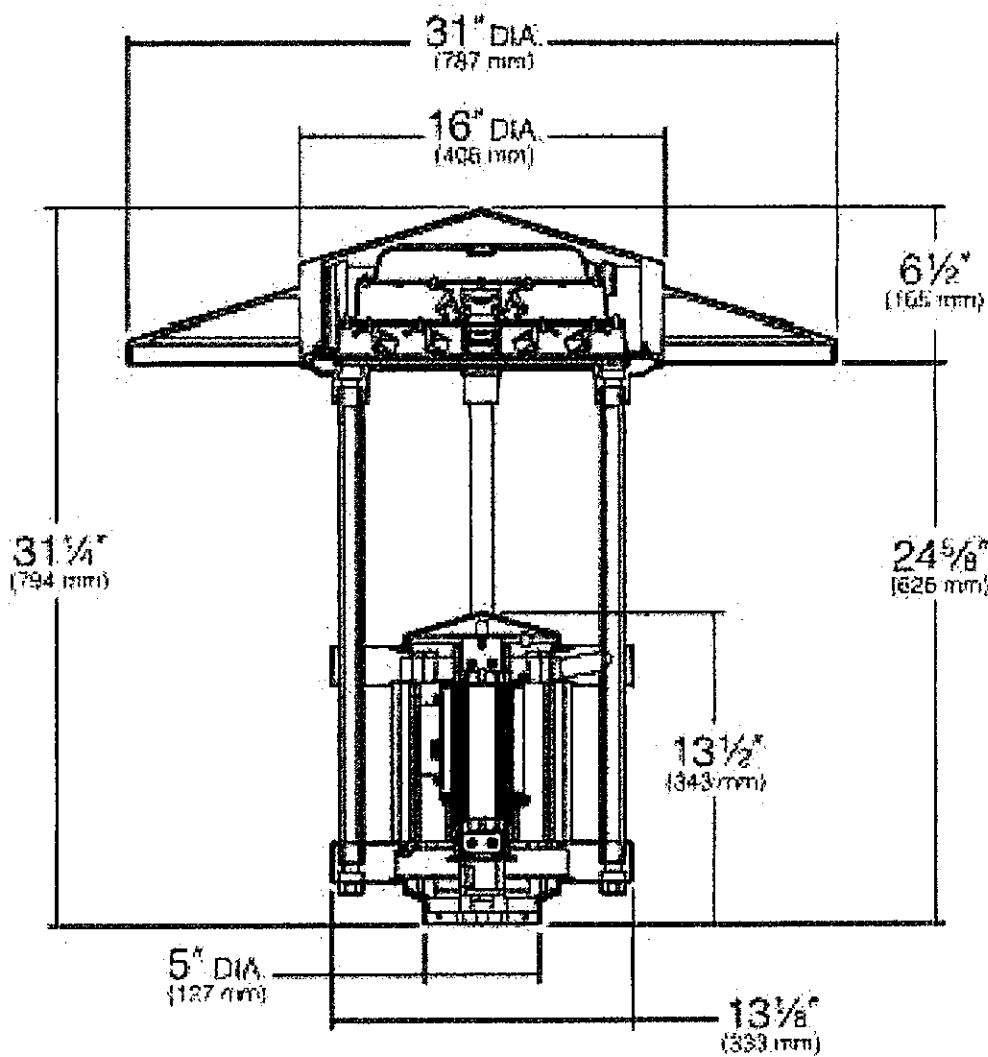

Hood and Lens Frame: Die-cast, low copper (<0.6% Cu) aluminum alloy hood and lens frame with stainless steel hinge. The hood is opened with a tool-less latch made of die-cast aluminum and stainless steel brackets. The hood is held open for relamping with a stainless steel wire self-locking stop arm. The 3/16" thick clear flat lens seals against the reflector flange by a one-piece molded silicone gasket, to produce a fully sealed optical chamber. The underside of the hood is always painted white.

Optical Module: Precision, replaceable PicoEmitters are positioned to achieve directional control toward desired task. The entire EmitterDeck® mounting assembly fastens to housing as a one-piece module.

Ballast Chamber: Die-cast, low copper (<0.6% Cu) aluminum alloy flanges compress a ribbed extruded aluminum chamber. The die-cast aluminum cover is held with two captive stainless steel screws and a retaining wire is provided to secure the cover during installation or servicing. The four heavy wall extruded support rods are mechanically fastened to the lens frame with stainless steel fasteners. The support rods are held in position through die-cast arms and mechanically fastened at the bottom with a custom aluminum bolt. The electrical wiring is channeled through a support rod with an aluminum bushing. The die-cast cover is always painted reflective white. (Optional Black Ballast Cover).

Mounted by one of the following pole attachment means:

FM - Flush Mounting by means of an expansion device activated by a single bolt within the ballast compartment. Pole must have a plain-cut top. Standard pole size is 4" O.D. (Other pole adapter sizes available; contact Kim representative).

PT - Pole Tenon mounting by means of a cast aluminum adapter containing four recessed 3/8" stainless steel allen head set screws. Pole must have a 2" pipe-size tenon (2 3/8" O.D. x 4 1/2" minimum length). Pole tenon must be field drilled at one set screw location to secure against fixture rotation.

Electronic Module: All electrical components are UL and CSA recognized, mounted on a single plate and factory prewired with quick-disconnect plugs. Module includes a driver, LifeShield® temperature control device and surge protector. Electrical module attaches to housing with key hole slots, accessible by opening the lens frame and removing optical module. Driver is rated for -40°F starting temperature and has a 0-10V dimming interface on the LifeShield device for multi-level illumination options.

Finish: Each luminaire receives a fade and abrasion resistant, electrostatically applied, thermally cured, triglycidal isocyanurate (TGIC) polyester powdercoat finish. Standard colors include (BL) Black, (DB) Dark Bronze, (WH) White, (PS) Platinum Silver, (SG) Stealth Gray, (LG) Light Gray, and (CC) Custom Color (Include RAL#).

Listed To: UL 1598 Standard for Luminaires - UL 8750 Standard for Safety for Light Emitting Diode (LED) Equipment for use in Lighting Products and CSA C22.2#250.0 Luminaires.

CAUTION: Fixtures must be grounded in accordance with national, state, and/or local codes. Failure to do so may result in serious personal injury.

KIM LIGHTING RESERVES THE RIGHT TO CHANGE SPECIFICATIONS WITHOUT NOTICE.



U.S. Patent D473,333S

© 2015 KIM LIGHTING • 16555 EAST GALE AVENUE, CITY OF INDUSTRY, CA 91745-1788 • TEL: 626/968-5666 • FAX: 626/968-5716


FIXTURE TYPE 'P1'



Type:
Job:

BNS1
Bounce® PicoEmitter™ LED
revision 9/15/15 • kl_bns1eled_spec.pdf

Page: 2 of 6

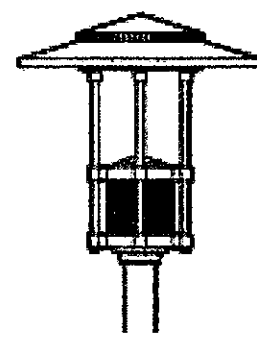

Standard Features

Mounting

EPA:	1.2	1.2	
Cat. No:	☐ FM Flush Mount	☐ PT Pole Tenon Mount	
Pole Top Requirements:	4" O.D. Poles only	2" Pipe-size Tenon (2 3/8" O.D. x 4 1/2" min. length)	
EPA:	1.8	3.6	n/a
Cat. No:	☐ 1SA Single Arm	☐ 2SB Twin Mount	☐ 1W Wall Mount
Pole Top Requirements:	Arm side-mounted to 4" or 5" O.D. poles only	Arm side-mounted to 4" or 5" O.D. poles only	n/a

Fixture

Cat. No. designates fixture and optic

BNS1 Housing Size: BNS1	x E35 E35 = 350mA	Light Distribution:
Distribution: ☐ H1 = Type I ☐ H2 = Type II ☐ H3 = Type III ☐ H4 = Type IV ☐ H5 = Type V ☐ HR = Type R Right ☐ HL = Type L Left	Type I Type II Type III Type IV Forward Throw Type V Square Type R Right Type L Left	

Electrical Module

Cat. Nos. for Electrical Modules available:

60L Source: 60L = 60 LED's	xK Color Temperature: ☐ 3K = 3000K ☐ 4K = 4200K ☐ 5K = 5100K ☐ 2K = 580nm - Amber	x Voltage: ☐ 120 = 120V ☐ 208 = 208V ☐ 240 = 240V ☐ 277 = 277V ☐ 347 = 347V ² ☐ 480 = 480V ²
--	--	---

²Due to current unavailability of 347V and 480V drivers, specification of these voltages may feature an integral step-down transformer.

© 2015 KIM LIGHTING • 16555 EAST GALE AVENUE, CITY OF INDUSTRY, CA 91745-1788 • TEL: 626/968-5666 • FAX: 626/968-5716

MERCADO DEL LAGO

APRI
ARCHITECTURE PLANNING INTERIORS


T: 480.288.0709
WWW.APRI.COM

8300 NORTH HAYDEN ROAD, SUITE A-209
SCOTTSDALE, ARIZONA 85268



DRAWN MB
DATE 28.APRIL.2016
PROJECT 16104.00

FIXTURE
CUT SHEETS

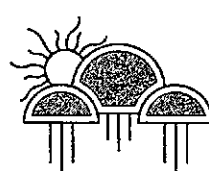

Kraemer Engineering, Inc.
Mechanical and Electrical Consulting Engineers
2000 N. Whispering Wind Dr., Suite 100
Phoenix, Arizona 85027-2864
(602) 285-1664
(602) 285-4450 - fax
JCB • 10-2008

PH.7

20-DR-2016
5/6/2016

ALTA / NSPS LAND TITLE SURVEY

OF A PORTION OF THE SOUTH HALF OF SECTION 36, TOWNSHIP 3 NORTH,
RANGE 4 EAST OF THE GILA AND SALT RIVER BASE AND MERIDIAN,
MARICOPA COUNTY, ARIZONA

DESCRIPTION

PARCEL NO. 1:
That portion of Section 36, Township 3 North, Range 4 East of the Gila and Salt River Base and Meridian, Maricopa County, Arizona, described as follows:

COMMENCING at the Southeast corner of said Section 36;
Thence North 89 degrees 47 minutes 07 seconds West, along the South line of the Southeast quarter of said Section 36, a distance of 100.80 feet to a point of tangency of a circular curve concave to the North and having a radius of 1500.00 feet;
Thence Northwest, along the arc of said last mentioned curve through a central angle of 18 degrees 38 minutes 47 seconds, a distance of 488.16 feet;
Thence North 71 degrees 08 minutes 20 seconds West, 1131.79 feet to a point of tangency of a circular curve concave to the Southwest and having a radius of 1500.00 feet;
Thence Northwest, along the arc of said last mentioned curve through a central angle of 17 degrees 40 minutes 06 seconds, a distance of 462.56 feet;
Thence North 88 degrees 48 minutes 26 seconds West, 99.22 feet;
Thence North 01 degrees 11 minutes 34 seconds East, 910.00 feet;
Thence North 88 degrees 48 minutes 26 seconds West, 65.00 feet to a point on the West line of Hayden Road as described in instrument recorded in Docket 12208, page 199, records of Maricopa County, Arizona, and the POINT OF BEGINNING;
Thence North 88 degrees 48 minutes 26 seconds West, 310.00 feet;
Thence South 46 degrees 11 minutes 34 seconds West, 190.00 feet;
Thence North 43 degrees 48 minutes 26 seconds West, 389.86 feet to a point on a circular curve concave to the Southeast and whose radius point bears South 38 degrees 26 minutes 48 seconds East, 950.00 feet;
Thence Northeast, along the arc of said last mentioned curve through a central angle of 46 degrees 31 minutes 43 seconds, a distance of 771.47 feet to a point on the West line of Hayden Road;
Thence South 01 degrees 11 minutes 34 seconds West, along said West line of Hayden Road, 352.90 feet to the POINT OF BEGINNING;

EXCEPT all groundwaters underlying the surface of said land as reserved in Docket 13306, page 1198, records of Maricopa County, Arizona.

PARCEL NO. 2:
An Easement for ingress and egress, as created by instrument recorded in Docket 15998, page 735, re-recorded in Docket 16035, page 23 and Re-Recording No. 96-0706994, records of Maricopa County, Arizona, over that portion of Section 36, Township 3 North, Range 4 East of the Gila and Salt River Base and Meridian, Maricopa County, Arizona, described as follows:


COMMENCING at the Southeast corner of said Section 36;
Thence North 89 degrees 47 minutes 07 seconds West, along the South line of the Southeast quarter of said Section 36, a distance of 100.80 feet to a point of tangency of a circular curve concave to the North and having a radius of 1500.00 feet;
Thence Northwest, along the arc of said last mentioned curve through a central angle of 18 degrees 38 minutes 47 seconds, a distance of 488.16 feet;
Thence North 71 degrees 08 minutes 20 seconds West, 1131.79 feet to a point of tangency of a circular curve concave to the Southwest and having a radius of 1500.00 feet;
Thence Northwest, along the arc of said last mentioned curve through a central angle of 17 degrees 40 minutes 06 seconds, a distance of 462.56 feet;
Thence North 88 degrees 48 minutes 26 seconds West, 99.22 feet;
Thence North 01 degrees 11 minutes 34 seconds East, 910.00 feet;
Thence North 88 degrees 48 minutes 26 seconds West, 65.00 feet to a point on the West line of Hayden Road as described in instrument recorded in Docket 12208, page 199, records of Maricopa County, Arizona, and the POINT OF BEGINNING;
Thence South 01 degrees 11 minutes 34 seconds West, 27.27 feet to a point on a curve concave to the Southwest and having a radius of 25.00 feet;
Thence Northwest, along the arc of said curve through a central angle of 14 degrees 32 minutes 26 seconds, a distance of 11.42 feet;
Thence North 13 degrees 20 minutes 52 seconds West, 25.77 feet;
Thence South 88 degrees 48 minutes 26 seconds East, 310.00 feet to the POINT OF BEGINNING.

PARCEL NO. 3:
An Easement for parking, ingress and egress, as created by instrument in Recording No. 84-0293433, records of Maricopa County, Arizona, over that portion of Section 36, Township 3 North, Range 4 East of the Gila and Salt River Base and Meridian, Maricopa County, Arizona, described as follows:

COMMENCING at the Southeast corner of said Section 36;
Thence North 89 degrees 47 minutes 07 seconds West, 100.80 feet along the South line of said Section 36;
Thence along a curve to the right 488.16 feet, said curve having a radius of 1500.00 feet and a central angle of 18 degrees 38 minutes 47 seconds;
Thence North 71 degrees 08 minutes 20 seconds West, 1131.79 feet;
Thence along a curve to the left 462.56 feet, said curve having a radius of 1500.00 feet and a central angle of 17 degrees 40 minutes 06 seconds;
Thence North 88 degrees 48 minutes 26 seconds West, 99.22 feet;
Thence North 01 degrees 11 minutes 34 seconds East, 910.00 feet;
Thence North 88 degrees 48 minutes 26 seconds West, 65.00 feet to a point on the West right-of-way line of Hayden Road as described in instrument recorded in Docket 12208, page 199, records of Maricopa County, Arizona;
Thence North 01 degrees 11 minutes 34 seconds East, 352.90 feet along said West right-of-way line to the POINT OF BEGINNING;
Thence along a curve to the left 153.53 feet, said curve having a radius of 950.00 feet, a central angle of 09 degrees 15 minutes 34 seconds and long chord bearing North 88 degrees 32 minutes 51 seconds West, 153.36 feet;
Thence North 46 degrees 11 minutes 34 seconds East, 41.55 feet;
Thence North 43 degrees 48 minutes 26 seconds West, 66.00 feet;
Thence North 46 degrees 11 minutes 34 seconds East, 38.00 feet;
Thence South 43 degrees 48 minutes 26 seconds East, 16.00 feet;
Thence North 46 degrees 11 minutes 34 seconds East, 91.00 feet;
Thence South 88 degrees 48 minutes 26 seconds East, 68.00 feet to a point on said West right-of-way line;
Thence South 01 degrees 11 minutes 34 seconds West, 162.00 feet along said West right-of-way line to the POINT OF BEGINNING.

AREA = 5.164 ACRES

224,958 SQ. FT.

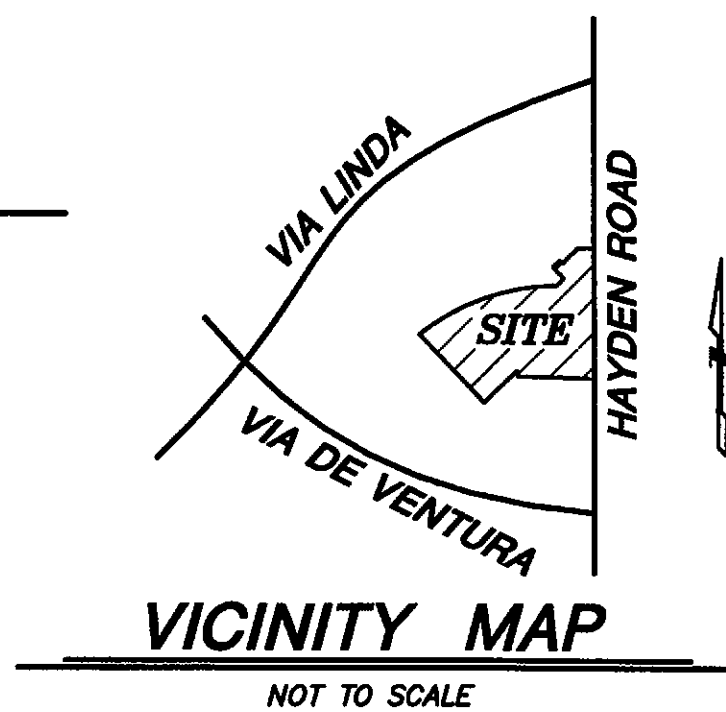

NOTES

- The basis of bearing is the monument line of Hayden Road, using a bearing of South 01 degrees 11 minutes 34 seconds West, per RECORD OF SURVEY, recorded in Book 948 of Maps, Page 25, records of Maricopa County, Arizona.
- The Benchmark used for this survey is the 1 inch Iron Pipe flush 2 1/2" G.L.O. brass cap stamped "1/4 S35 S36 1914" having an elevation of 1,319.311, NAVD88.
- All title information and the description shown is based on an Amended Commitment for Title Insurance issued by Chicago Title Agency, Inc., issuing agent for Chicago Title Insurance Company, Order Number C1601800-346-DH, dated April 28, 2016.
- The building lines and dimensions shown depict the exterior building footprint at ground level based on field measurements. This information is intended to depict the general configuration of the building at ground level and may or may not be the exact dimensions of the building foundation. The building square footage shown is based on the exterior building footprint and is not intended to reflect the interior or leasable area of any building. The building offset distances shown are to actual building corners. Building heights shown are the measurement between the adjacent natural ground to the highest point on the building visible from the ground.
- According to FEMA Flood Insurance Rate Map, Map Number 04013C1770L, dated October 16, 2013, the subject property is located in Zone X (shaded). Zone X (shaded) is defined as "Areas of 0.2% annual chance flood; areas of 1% annual chance flood with average depths of less than 1 foot or with drainage areas less than 1 square mile; and areas protected by levees from 1% annual chance flood."
- According to a Zoning Report issued by Zoning-Info, Inc., dated August 5, 2015, the subject property is zoned PNC PCD, Planned Neighborhood Commercial. The following zoning related information is based solely on information contained in said Preliminary Report. The certification on this survey does not guarantee or provide any warranty that the subject property is in compliance with the zoning regulations shown on this survey or any other zoning regulation that applies to the subject property.
Building Setback Restrictions:
Front/Street: 30 feet frontage along open space along Hayden Road per zoning
Side: 25 feet toward rear of lot
Rear: 0 feet along the Lake per Variance per Zoning Board of Adjustment Case 34-BA-81
Building Height Restriction:
36 feet
Maximum Density:
0.50 Floor Area Ratio
Parking Requirements:
277 Parking Spaces required per Amended Approved Site Plan
- The underground utilities shown are based on information obtained from plans and markings, combined with observed evidence. However, lacking excavation, the exact location of underground features cannot be accurately, completely and reliably depicted. If this site is to be improved, the utilities and their locations shown on this survey should be verified. Please call an underground utility locator or "BLUE STAKE" at 263-1100 for the precise location and extent of all utilities in the area prior to any design and/or excavation.
- At the time the field work was performed, there was no observable evidence of earth moving work, building construction or building additions.
- The Surveyor has not obtained any information relating to, and has no knowledge of any proposed right of ways, easements, or dedications that any municipality, individual or governmental agency may require no evidence of recent street or sidewalk construction was observed at time of survey.
- At the time the field work was performed, there was no observable evidence of the site being used as a solid waste dump, sump or sanitary landfill.
- The subject property has direct physical access to Hayden Road, being an improved and open public right-of-way, maintained by the City of Scottsdale. Additional indirect access to Hayden Road is provided by easements recorded in Docket 15998, page 735, re-recorded in Docket 16035, page 23 and re-recorded as Instrument No. 96-0706994, and that certain Easement Agreement recorded as Instrument No. 84-0293433, records of Maricopa County, Arizona.
- This ALTA / NSPS Land Title Survey was prepared specifically for the use of the parties named in the certification and their representatives. Use of this survey by any other party is forbidden unless expressly permitted in writing in advance by Superior Surveying Services, Inc. This survey is not to be used for design purposes. Superior Surveying Services, Inc. shall have no liability for any unauthorized use of this information without their prior written consent.

CERTIFICATION

To: SCOTTLIN LLC, an Arizona limited liability company; and CHICAGO TITLE AGENCY, INC.:

This is to certify that this map or plat and the survey on which it is based were made in accordance with the 2016 Minimum Standard Detail Requirements for ALTA/NSPS Land Title Surveys, jointly established and adopted by ALTA and NSPS, and includes items 1, 2, 3, 4, 5, 6(a), 7(c), 7(b)(1), 7(c), 8, 9, 11, 13, 16, and 17 of Table A thereof. The field work was completed on February 26, 2016.

Date of Plat or Map: March 1, 2016
Last Revised: May 2, 2016
David S. Klein
R.L.S. 42137



EXPIRES 3/31/17

SCHEDULE "B" ITEMS

- Reservations contained in the Patent From: The State of Arizona To: W. R. Hutchins Recording Date: May 12, 1945 Recording No: Book 435 of Deeds, page 70 (as to that portion lying within the Southeast quarter of said Section 36) Which among other things recites as follows:
a) Excepting and reserving unto the United States rights of way for ditches and canals constructed by their authority.
b) This Patent is issued subject to any and all easements or rights of way heretofore legally obtained and now in full force and effect.
(AFFECTS SUBJECT PROPERTY - NOT PLOTTABLE)
- Reservations contained in the Patent From: The State of Arizona To: W. B. Matlock Recording Date: May 12, 1945 Recording No: Book 435 of Deeds, page 72 (as to that portion lying within the Southwest quarter of said Section 36) Which among other things recites as follows:
a) Excepting and reserving unto the United States rights of way for ditches and canals constructed by their authority.
b) This Patent is issued subject to any and all easements or rights of way heretofore legally obtained and now in full force and effect.
(AFFECTS SUBJECT PROPERTY - NOT PLOTTABLE)
- Easement(s) for the purpose(s) shown below and rights incidental thereto as set forth in a document:
Purpose: Electric pole line
Recording Date: October 1, 1941
Recording No: Book 62 of Miscellaneous, page 211 (location not disclosed)
(PERTAINS TO AN ELECTRIC POLE LINE RUNNING THROUGH AN UNDEFINED PORTION OF THE SOUTH HALF OF SECTION 36 - UNABLE TO DETERMINE ANY POSSIBLE AFFECT ON SUBJECT PROPERTY)
- Covenants, conditions, restrictions and easements but omitting any covenants or restrictions, if any, including but not limited to those based upon race, color, religion, sex, sexual orientation, familial status, marital status, disability, handicap, national origin, ancestry, source of income, gender, gender identity, gender expression, medical condition or genetic information, as set forth in applicable state or federal laws, except to the extent that said covenant or restriction is permitted by applicable law, as set forth in the document
Recording No: Docket 9148, page 701 and Thereafter Assignment recorded in Docket 14943, page 384 and Delegation of Rights in Recording No. 87-0348551
(AFFECTS SUBJECT PROPERTY - NOT PLOTTABLE)
- Covenants, conditions, restrictions and easements but omitting any covenants or restrictions, if any, including but not limited to those based upon race, color, religion, sex, sexual orientation, familial status, marital status, disability, handicap, national origin, ancestry, source of income, gender, gender identity, gender expression, medical condition or genetic information, as set forth in applicable state or federal laws, except to the extent that said covenant or restriction is permitted by applicable law, as set forth in the document
Recording No: Docket 9148, page 706 Modification(s) of said covenants, conditions and restrictions
Recording No: Docket 12749, page 676
Recording No: Docket 14056, page 1401
The provisions of said covenants, conditions and restrictions were extended to include the herein described Land by an instrument
Recording No: Docket 13306, page 1223 and a Certificate of Correction in Recording No: Docket 13848, page 645
Liens and charges as set forth in the above mentioned declaration,
Payable to: McCormick Ranch Property Owners Association, Inc.
(AFFECTS SUBJECT PROPERTY - NOT PLOTTABLE)
- Easement(s) for the purpose(s) shown below and rights incidental thereto as set forth in a document:
Purpose: Road or Highway and Public utilities
Recording Date: May 6, 1977
Recording No: Docket 12208, page 199
(PLOTTED HEREON)
- Covenants, conditions, restrictions and easements but omitting any covenants or restrictions, if any, including but not limited to those based upon race, color, religion, sex, sexual orientation, familial status, marital status, disability, handicap, national origin, ancestry, source of income, gender, gender identity, gender expression, medical condition or genetic information, as set forth in applicable state or federal laws, except to the extent that said covenant or restriction is permitted by applicable law, as set forth in the document
Recording No: Docket 13306, page 1187 and Thereafter Assignment in Recording No. 83-0211673
(AFFECTS SUBJECT PROPERTY - NOT PLOTTABLE)

- Reservations and Easements set forth in Warranty Deed recorded in Docket 13306, page 1198, which among other things, provides for the right to take, withdraw and use the groundwaters underlying the surface of said land, but without the right of surface entry.
(AFFECTS SUBJECT PROPERTY - NOT PLOTTABLE)
- Covenants, conditions, restrictions and easements but omitting any covenants or restrictions, if any, including but not limited to those based upon race, color, religion, sex, sexual orientation, familial status, marital status, disability, handicap, national origin, ancestry, source of income, gender, gender identity, gender expression, medical condition or genetic information, as set forth in applicable state or federal laws, except to the extent that said covenant or restriction is permitted by applicable law, as set forth in the document
Recording No: Docket 13306, page 1210 and Thereafter a Certificate of Correction recorded August 22, 1979 in Docket 13848, page 645.
Modification(s) of said covenants, conditions and restrictions
Recording No: Docket 14316, page 1253
(AFFECTS SUBJECT PROPERTY - NOT PLOTTABLE)
- Easement(s) for the purpose(s) shown below and rights incidental thereto as set forth in a document:
Purpose: Underground waterlines and sanitary sewer lines, together with a perpetual easement for private access, refuse collection and emergency vehicle access and rights incident thereto
Recording Date: April 25, 1980
Recording No: Docket 14378, page 352
(PLOTTED HEREON)
- Terms, Covenants, Provisions and Easements contained in a "Grants of Easement" recorded in Docket 15998, page 735, and re-recorded in Docket 16035, page 23, and in Re-Recording No. 96-0706994.
(PLOTTED HEREON)
- Matters contained in that certain document Entitled: Easement Agreement
Recording Date: July 5, 1984
Recording No: 84-0293433
Reference is hereby made to said document for full particulars.
(PLOTTED HEREON)
- Matters shown on Survey in:
Recording No: Book 948 of Maps, page 25 (shared line)
(NO PLOTTABLE EASEMENTS AFFECTING SUBJECT PROPERTY ARE CREATED BY THIS DOCUMENT)
- Easement(s) for the purpose(s) shown below and rights incidental thereto, as granted in a document:
Granted to: City of Scottsdale, a municipal corporation
Purpose: underground waterlines
Recording Date: September 21, 1932
Recording No: Docket 16300, Page 583
(PLOTTED HEREON)
- Easement(s) for the purpose(s) shown below and rights incidental thereto, as granted in a document:
Granted to: Arizona Public Service Company
Purpose: electrical utilities
Recording Date: October 8, 1982
Recording No: Docket 16342, Page 986
(PLOTTED HEREON)
- Easement(s) for the purpose(s) shown below and rights incidental thereto, as granted in a document:
Granted to: Arizona Public Service Company
Purpose: gas line utilities
Recording Date: June 22, 1983
Recording No: 83-242215
(BLANKET EASEMENT OVER SUBJECT PROPERTY - NOT PLOTTABLE)
- Easement(s) for the purpose(s) shown below and rights incidental thereto, as granted in a document:
Granted to: Carlo Brothers, Inc., an Arizona corporation
Purpose: private access, refuse collection, and water and emergency vehicles
Recording Date: June 25, 1985
Recording No: 85-292591
(PLOTTED HEREON)
- Easement(s) for the purpose(s) shown below and rights incidental thereto, as granted in a document:
Granted to: City of Scottsdale, a municipal corporation
Purpose: public utilities
Recording Date: July 25, 1986
Recording No: 86-386857
(PLOTTED HEREON)

REFERENCES

GENERAL LAND OFFICE RECORDS ON FILE WITH THE U.S. DEPARTMENT OF THE INTERIOR BUREAU OF LAND MANAGEMENT

SUBDIVISION OF "PALM COVE" RECORDED IN BOOK 365 OF MAPS, PAGE 7, MARICOPA COUNTY RECORDS

MAP OF DEDICATION FOR "McCORMICK PLACE" RECORDED IN BOOK 522 OF MAPS, PAGE 30, MARICOPA COUNTY RECORDS

PLSS SUBDIVISION RECORD OF SURVEY - MARICOPA COUNTY "GDACS" IN BOOK 763 OF MAPS, PAGE 38, MARICOPA COUNTY RECORDS

RESULTS OF SURVEY IN BOOK 948 OF MAPS, PAGE 25, MARICOPA COUNTY RECORDS

UNRECORDED RESULTS OF SURVEY PREPARED ON FILE WITH MARICOPA COUNTY DEPARTMENT OF TRANSPORTATION, DIN 27930-1

UNRECORDED RESULTS OF SURVEY PREPARED BY GWE/ASSOCIATED, JOB NUMBER 8103-040, DATED JUNE 8, 1981, ON FILE WITH MARICOPA COUNTY DEPARTMENT OF TRANSPORTATION, DIN 31067-1

TOPOGRAPHIC SURVEY

MERCADO DEL LAGO

8300 - 8320 N. HAYDEN ROAD, SCOTTSDALE, AZ 85258

21415 N. 23rd Avenue, Phoenix, AZ 85027
602-869-0223 (Office) 602-869-0726 (fax)
www.superiorsurveying.com
info@superiorsurveying.com

SUPERIOR
SURVEYING SERVICES, INC.

DWN: ELR CHK: GBF


SHEET 1 OF 4

DATE: 3/1/16

JOB NO.: 160229

TREE TABLE		
TREE NO.	TREE TYPE	SIZE
①	OLIVE	1'Ø
②	PALM	1'Ø
③	UNKNOWN	1'Ø
④	OLIVE	1.5'Ø
⑤	CLUSTER OF 2	0.5'Ø
⑥	CLUSTER OF 3	0.5'Ø
⑦	UNKNOWN	2.5'Ø
⑧	UNKNOWN	0.60'Ø
⑨	CLUSTER OF 2	1.0'Ø
⑩	UNKNOWN	2'Ø
⑪	UNKNOWN	1.5'Ø
⑫	OLIVE	2.0'Ø
⑬	UNKNOWN	1.5'Ø
⑭	PALM	1.5'Ø

COMMON AREA
PALM COVE
BK. 365, PG. 7, M.C.R.

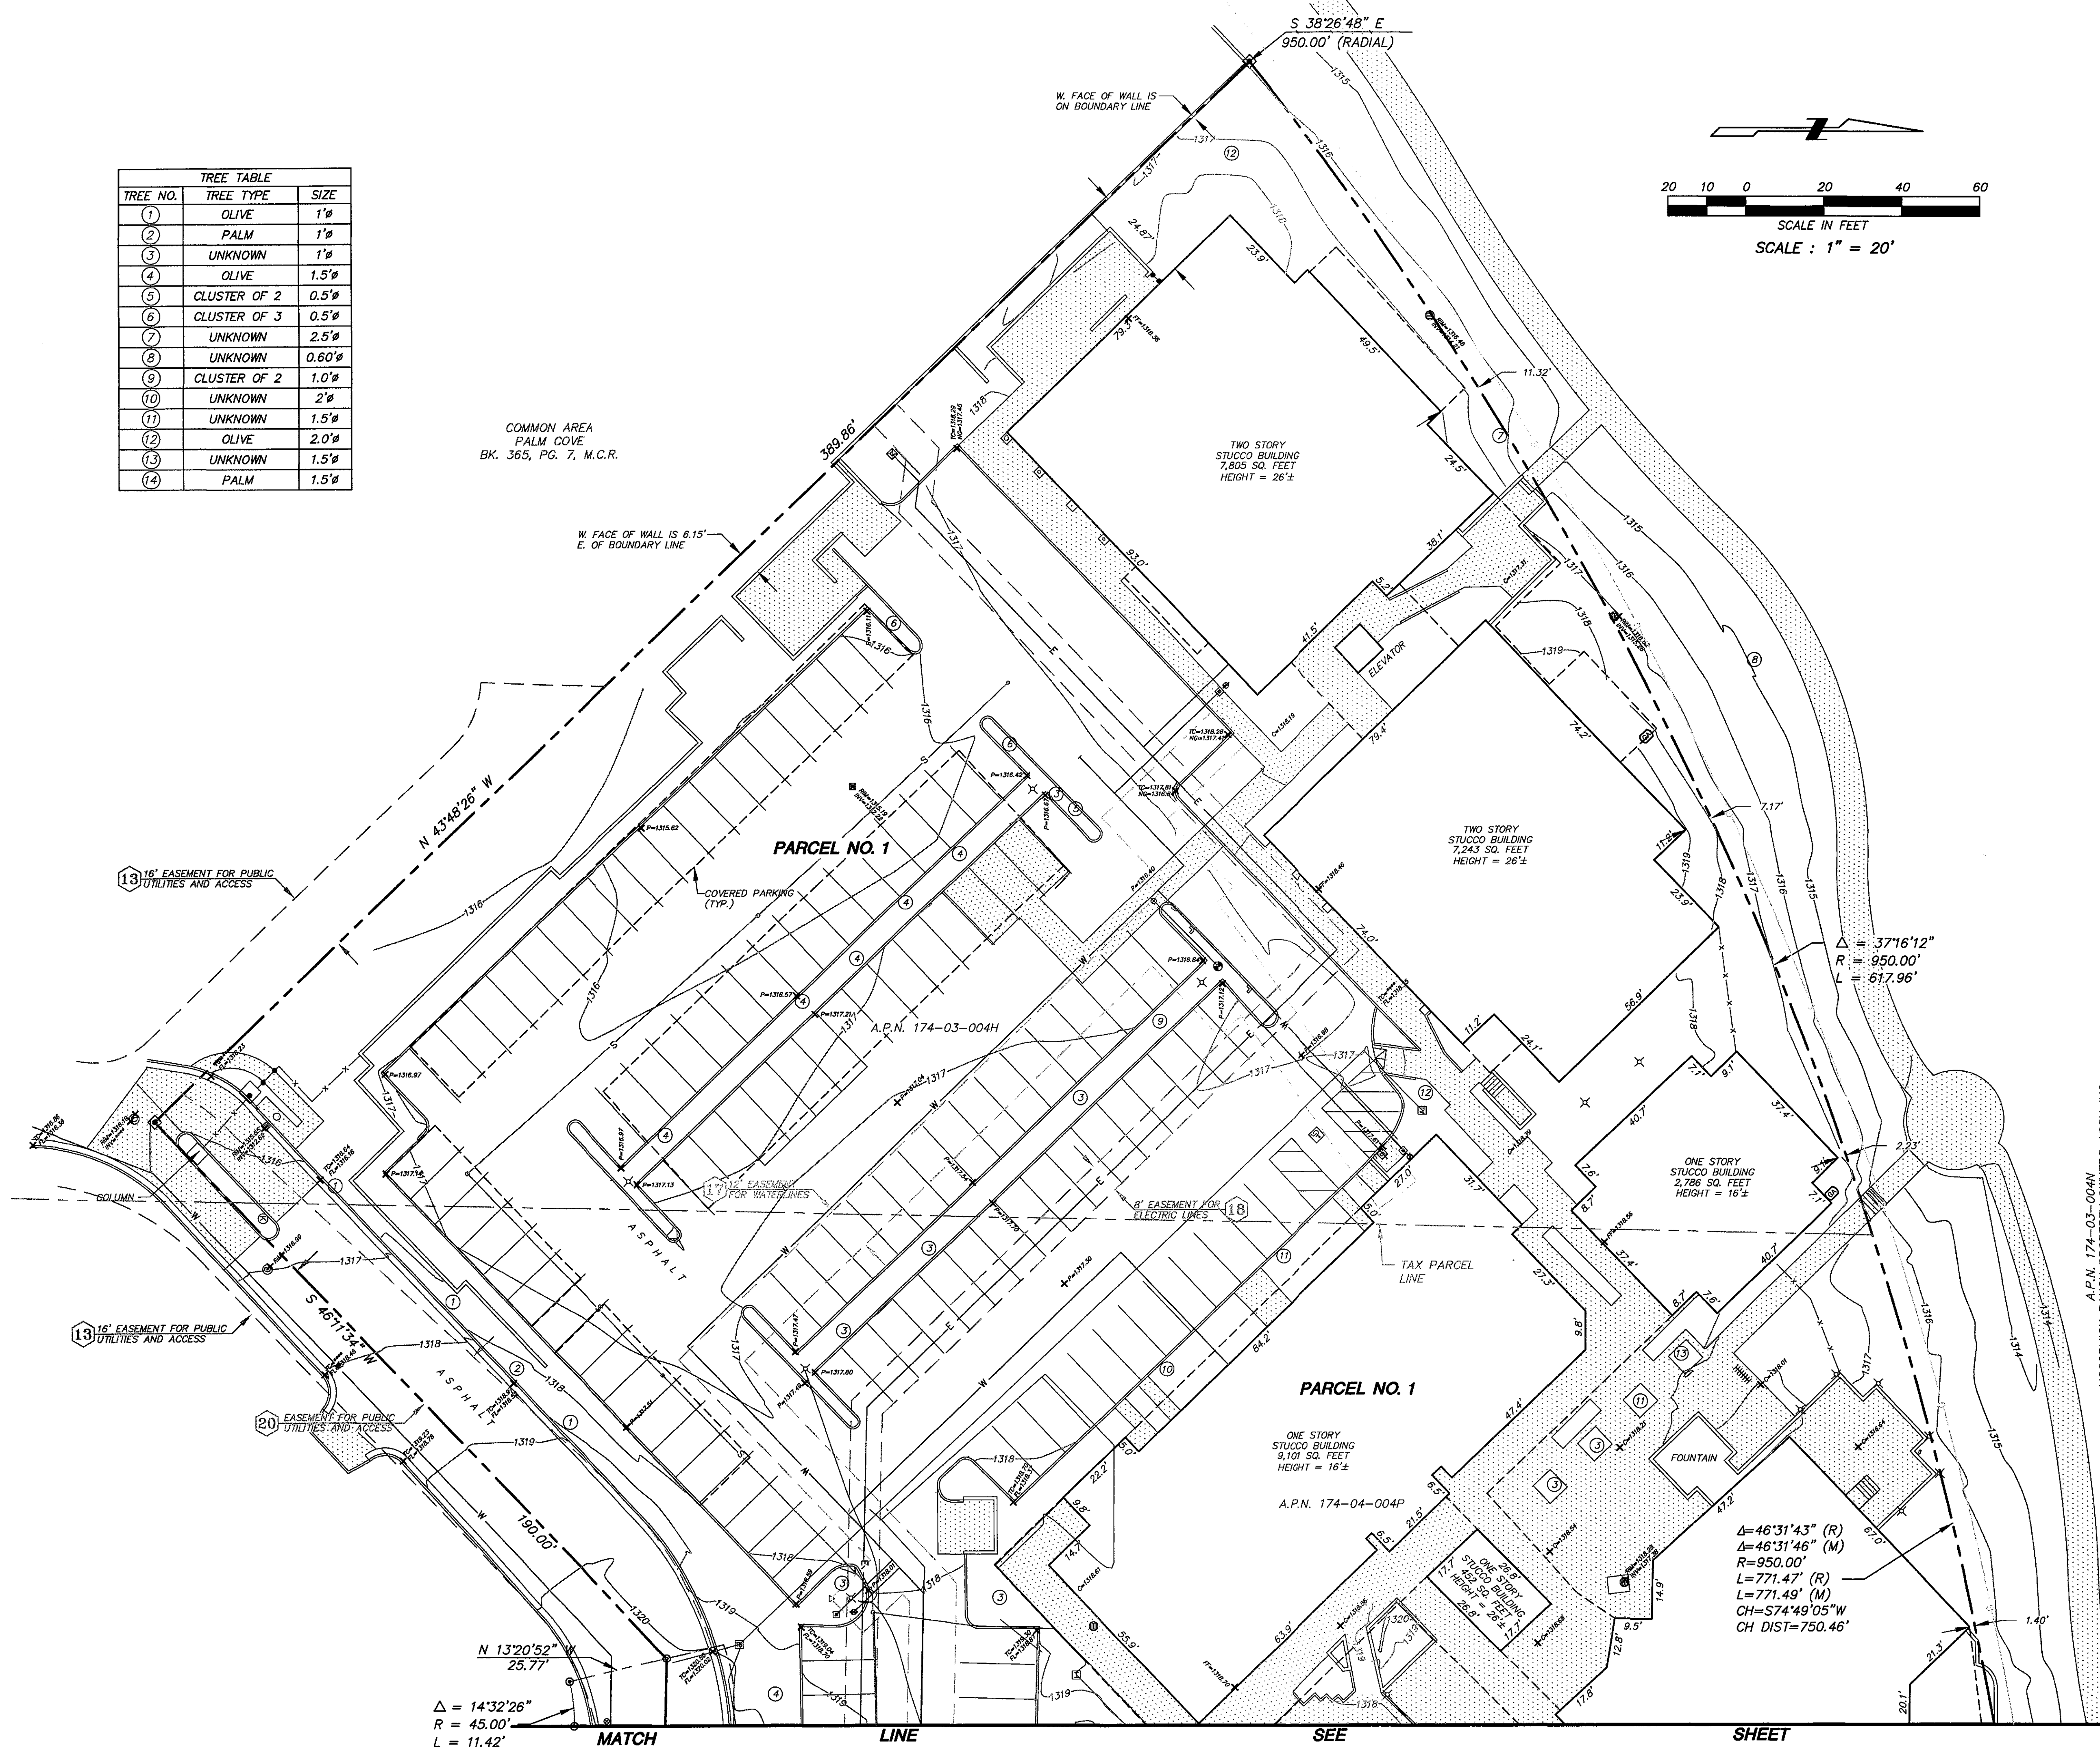

LEGEND

- BOUNDARY LINE
- CENTER LINE OR MONUMENT LINE
- CONCRETE SURFACE
- 24 INCH VERTICAL CURB & GUTTER
- 6 INCH CONCRETE CURB
- INDICATES DRIVEWAY (MEANS OF ACCESS)
- WALL
- FENCE
- UNDERGROUND SEWER LINE
- UNDERGROUND WATER LINE
- UNDERGROUND ELECTRIC LINE
- UNDERGROUND GAS LINE
- UNDERGROUND TELEPHONE LINE
- FOUND NAIL IN WASHER
- STAMPED 42137
- (SET PER BK. 948, PG. 25, M.C.R.)
- SET 1/2" CAPPED REBAR
- STAMPED 42137
- FOUND 1/2" REBAR NO IDENTIFICATION
- SET CAP STAMPED 42137
- SET NAIL IN WASHER
- STAMPED 42137
- SCHEDULE B ITEM
- SPRINKLER HOOK-UP (FIRE DEPARTMENT)
- BACK FLOW PREVENTER
- BIKE RACK
- DRYWELL OR CATCH BASIN
- ELECTRIC CABINET
- ELECTRIC JUNCTION BOX
- FIRE HYDRANT
- FLAG POLE
- GAS METER
- GUARD POST OR GATE POST
- HANDICAPPED SPACE
- METAL GRATE (RECTANGULAR)
- GATE KEY PAD
- LIGHT POLE
- MAIL BOX
- MANHOLE
- PEDESTRIAN ACCESS RAMP
- SEWER CLEAN OUT
- STORM DRAIN MANHOLE
- SEWER MANHOLE
- TELEPHONE RISER
- TRAFFIC SIGNAL
- TRAFFIC SIGNAL BOX
- CABLE TELEVISION RISER
- WATER METER
- WATER VALVE
- ASSESSORS PARCEL NUMBER
- M.C.R.
- MARICOPA COUNTY RECORDS
- R/W
- RIGHT OF WAY
- BK.
- BOOK
- PG.
- PAGE
- (TYP.)
- TYPICAL
- (R)
- RECORD
- (M)
- MEASURED
- FL
- FLOW LINE
- TC
- TOP OF CURB
- NG
- NATURAL GROUND
- P
- PAVEMENT
- C
- CONCRETE
- RIM
- TOP OF RIM
- INV
- INVERT ELEVATION

TOPOGRAPHIC SURVEY

MERCADO DEL LAGO
8300 - 8320 N. HAYDEN ROAD, SCOTTSDALE, AZ 85258

21415 N. 23rd Avenue, Phoenix, AZ 85027
623-869-0223 (office) 623-869-0726 (fax)
www.superiorsurveying.com
info@superiorsurveying.com

SUPERIOR
SURVEYING SERVICES, INC.

DWN: ELR CHK: GFB
SHEET 2 OF 4
DATE: 3/1/16
JOB NO.: 180229



EXPIRES 3/31/17


MATCH

LINE

SEE

SHEET

2

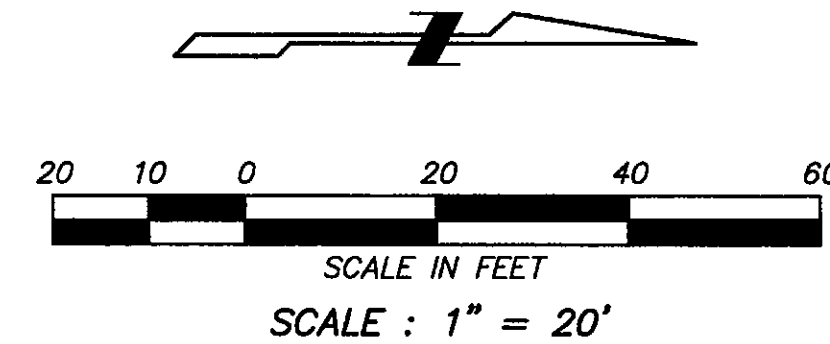

TREE TABLE		
TREE NO.	TREE TYPE	SIZE
1	OLIVE	1'Ø
2	PALM	1'Ø
3	UNKNOWN	1'Ø
4	OLIVE	1.5'Ø
5	CLUSTER OF 2	0.5'Ø
6	CLUSTER OF 3	0.5'Ø
7	UNKNOWN	2.5'Ø
8	UNKNOWN	0.60'Ø
9	CLUSTER OF 2	1.0'Ø
10	UNKNOWN	2'Ø
11	UNKNOWN	1.5'Ø
12	OLIVE	2.0'Ø
13	UNKNOWN	1.5'Ø
14	PALM	1.5'Ø

NOTE: ALL LEGEND INFORMATION
SEE SHEET NO. 3 OR 4

ALTA / NSPS LAND TITLE SURVEY

MERCADO DEL LAGO

8300 - 8320 N. HAYDEN ROAD, SCOTTSDALE, AZ 85258

21415 N. 23rd Avenue, Phoenix, AZ 85027
623-869-0223 (office) 623-869-0726 (fax)
www.superiorsurveying.com
info@superiorsurveying.com


SUPERIOR
SURVEYING SERVICES, INC.

DWN: ELR CHK: GBF


SHEET 3 OF 4


DATE: 3/1/16

JOB NO.: 160229

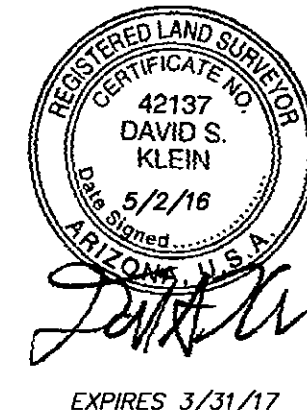


EXPIRES 3/31/17

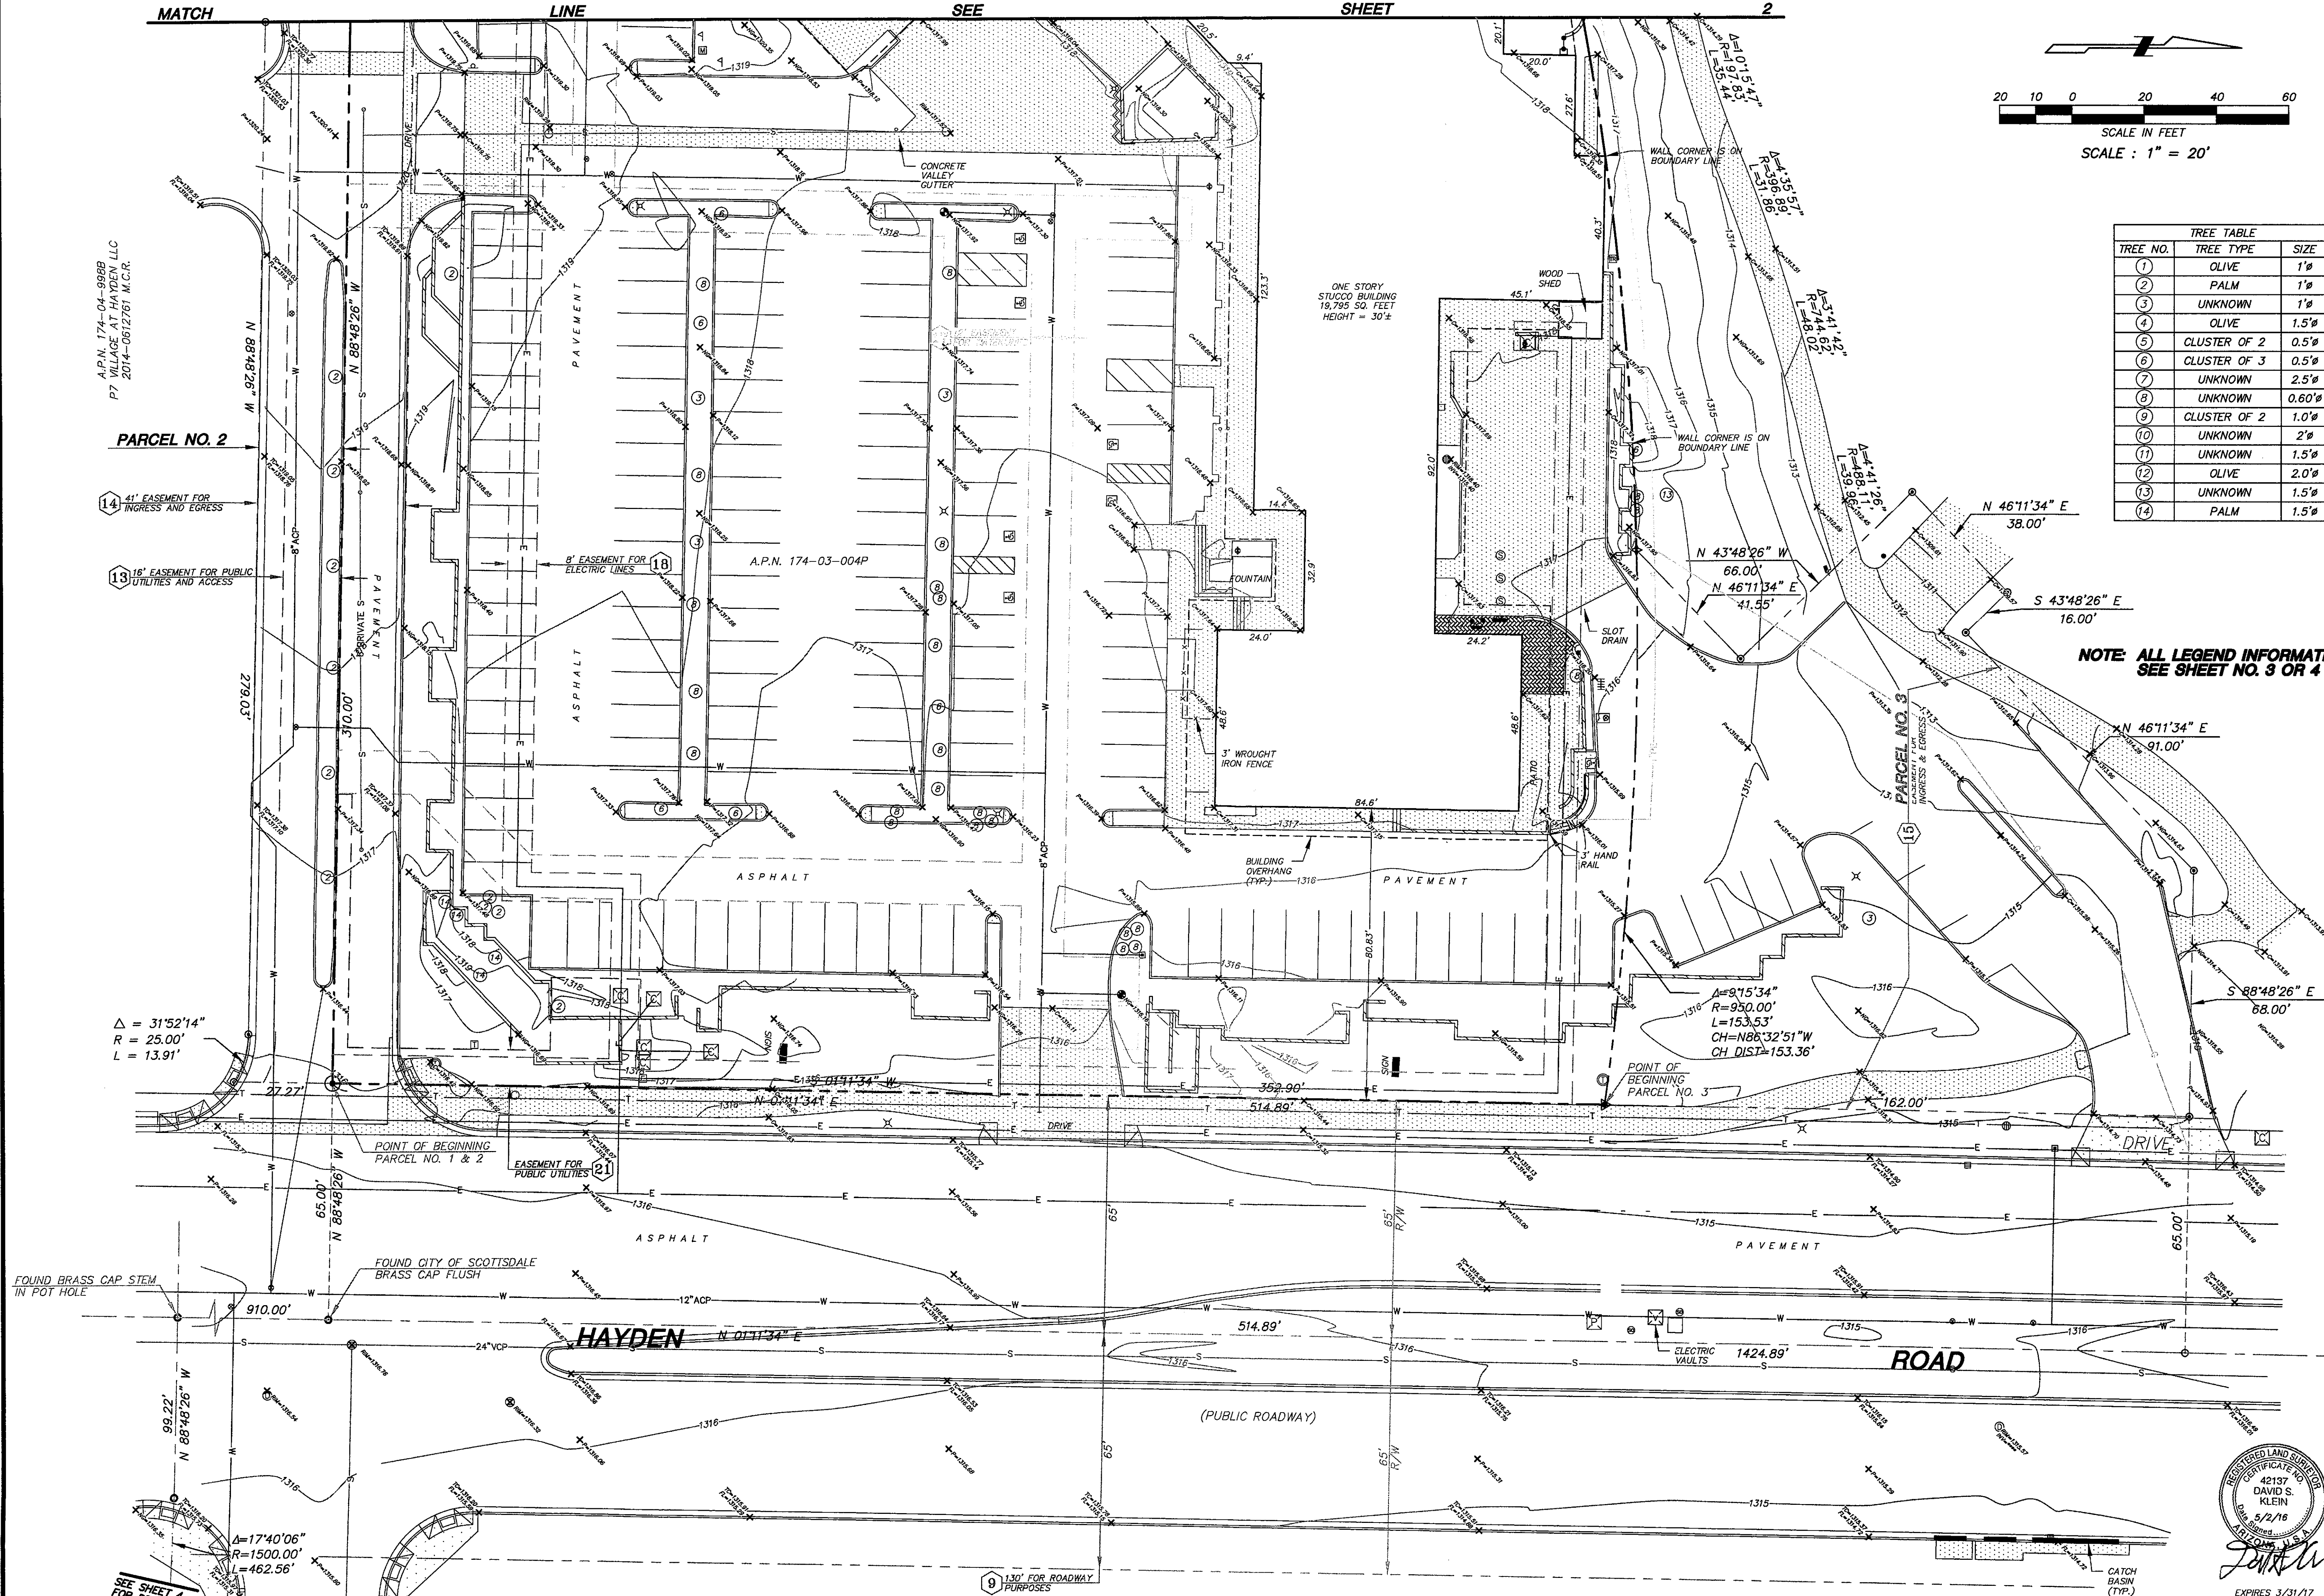

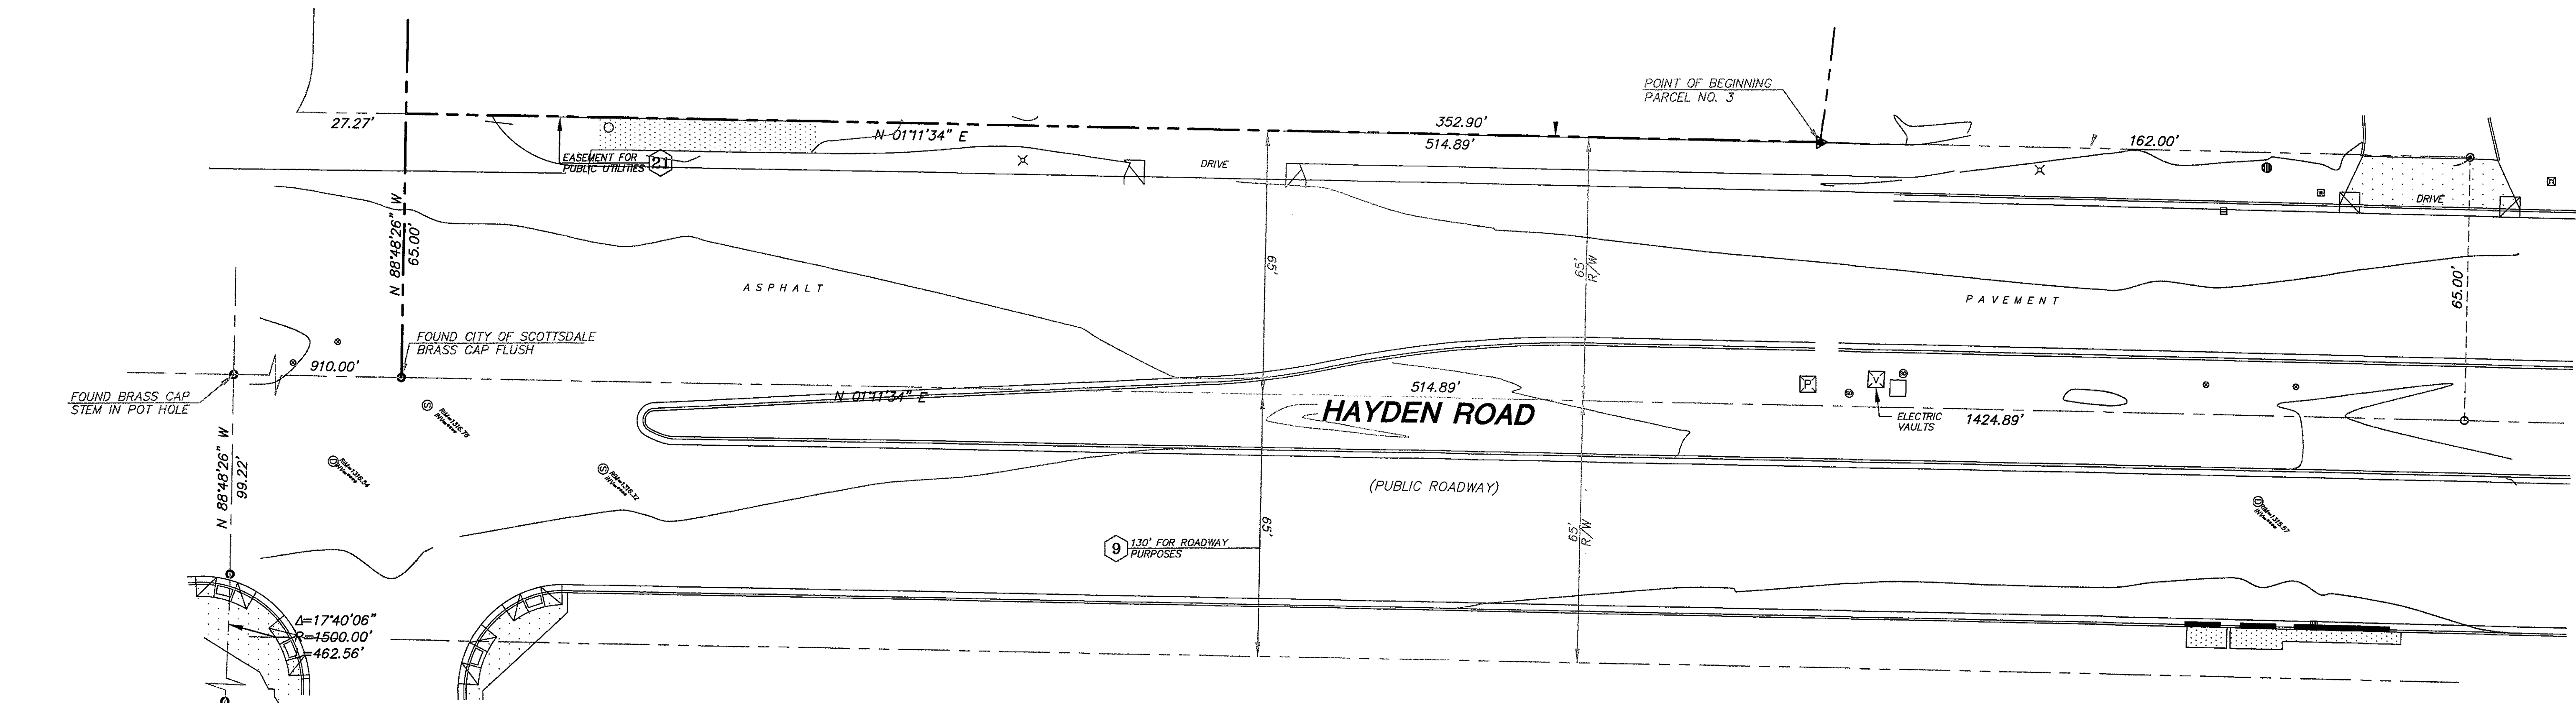


DETAIL AREA
NOT TO SCALE
SEE SHEET NO. 2

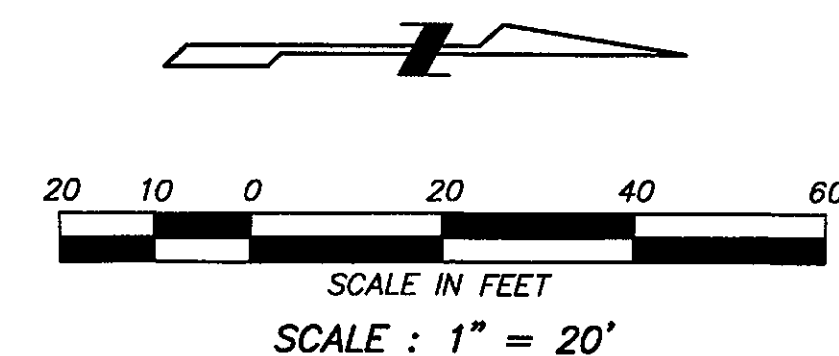

LEGEND

--- BOUNDARY LINE	⊠ HANDICAPPED SPACE
--- CENTER LINE OR MONUMENT LINE	⊠ METAL GRATE (RECTANGULAR)
--- CONCRETE SURFACE	⊠ GATE KEY PAD
--- 24 INCH VERTICAL CURB & GUTTER	⊠ LIGHT POLE
--- 6 INCH CONCRETE CURB	⊠ MAIL BOX
--- INDICATES DRIVEWAY (MEANS OF ACCESS)	⊠ MANHOLE
--- WALL	H/C PEDESTRIAN ACCESS RAMP
--- FENCE	• SEWER CLEAN OUT
--- UNDERGROUND SEWER LINE	⊠ STORM DRAIN MANHOLE
--- UNDERGROUND WATER LINE	⊠ SEWER MANHOLE
--- UNDERGROUND ELECTRIC LINE	⊠ TELEPHONE RISER
--- UNDERGROUND GAS LINE	⊠ TRAFFIC SIGNAL
--- UNDERGROUND TELEPHONE LINE	⊠ TRAFFIC SIGNAL BOX
⊠ FOUND NAIL IN WASHER	⊠ CABLE TELEVISION RISER
STAMPED 42137	⊠ WATER METER
(SET PER BK. 948, PG. 25, M.C.R.)	⊠ WATER VALVE
⊠ SET 1/2" CAPPED REBAR	A.P.N. ASSESSORS PARCEL NUMBER
STAMPED 42137	M.C.R. MARICOPA COUNTY RECORDS
⊠ FOUND 1/2" REBAR NO IDENTIFICATION	R/W RIGHT OF WAY
SET CAP STAMPED 42137	BK. BOOK
⊠ SET NAIL IN WASHER	PG. PAGE
STAMPED 42137	(TYP.) TYPICAL
⊠ SCHEDULE B ITEM	(R) RECORD
⊠ SPRINKLER HOOK-UP (FIRE DEPARTMENT)	(M) MEASURED
⊠ BACK FLOW PREVENTER	FL FLOW LINE
⊠ BIKE RACK	TC TOP OF CURB
⊠ DRYWELL OR CATCH BASIN	NG NATURAL GROUND
⊠ ELECTRIC CABINET	P PAVEMENT
⊠ ELECTRIC JUNCTION BOX	C CONCRETE
⊠ FIRE HYDRANT	RIM TOP OF RIM
⊠ FLAG POLE	INV INVERT ELEVATION
⊠ GAS METER	
• GUARD POST OR GATE POST	

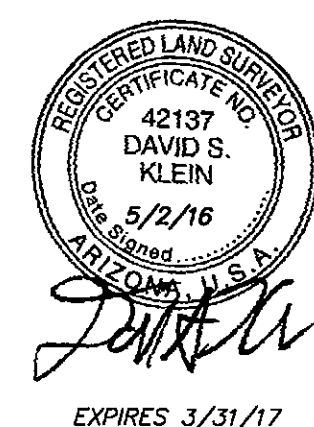


ALTA / NSPS LAND TITLE SURVEY
MERCADO DEL LAGO
8300 - 8320 N. HAYDEN ROAD, SCOTTSDALE, AZ 85258

21415 N. 23rd Avenue, Phoenix, AZ 85027
623-869-0223 (office) 623-869-0726 (fax)
www.superiorsurveying.com
info@superiorsurveying.com

SUPERIOR
SURVEYING SERVICES, INC.

DWN: LE CHK: JW
SHEET 4 OF 4
DATE: 3/1/16
JOB NO.: 180229

A.P.N. 174-03-004N
MCCORMICK RANCH PROPERTY OWNERS ASSN INC
1987-0770089 M.C.R.

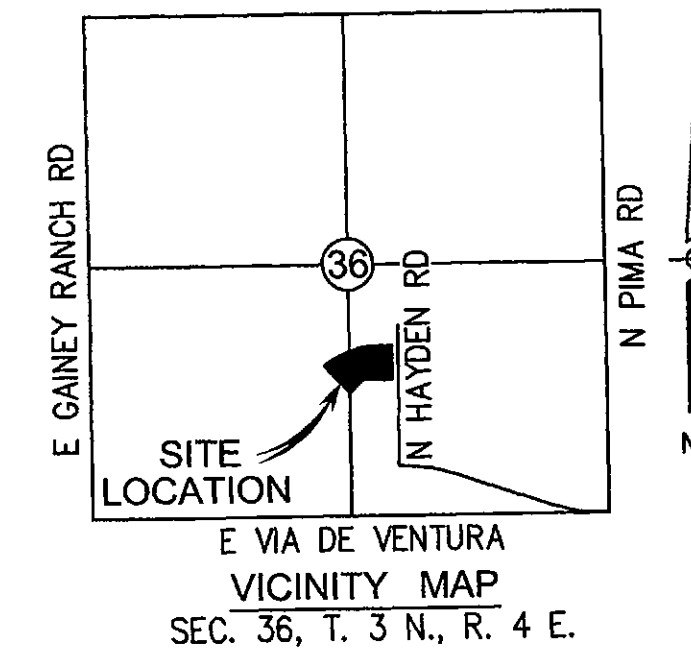

Epsilon Design Group
13765 W. Auto Dr., Suite 119
Goodyear, Arizona 85535
(602) 944-9978
Epsilon Design Group is a subsidiary of Epsilon Engineering & Survey, LLC

20.DR.2016
8/25/2016




MERCADO DEL LAGO

8300 N HAYDEN RD
SCOTTSDALE, AZ 85258

PRELIMINARY GRADING & DRAINAGE PLAN

- LEGEND**
- PROPERTY BOUNDARY
 - EASEMENT LINE
 - STREET CENTER LINE
 - EXISTING SEWER LINE
 - EXISTING WATER LINE
 - EXISTING ELECTRIC LINE
 - EXISTING TELEPHONE LINE
 - EXISTING GROUND CONTOUR
 - EXISTING NATURAL GRADE (+NG=00.0)
 - EXISTING CONCRETE GRADE (+C=00.0)
 - EXISTING PAVEMENT GRADE (+P=00.0)
 - EXISTING DRAINAGE FLOW DIRECTION
 - PROPOSED PAVEMENT GRADE (P=00.0)
 - FINISHED CONCRETE GRADE (C=00.0)

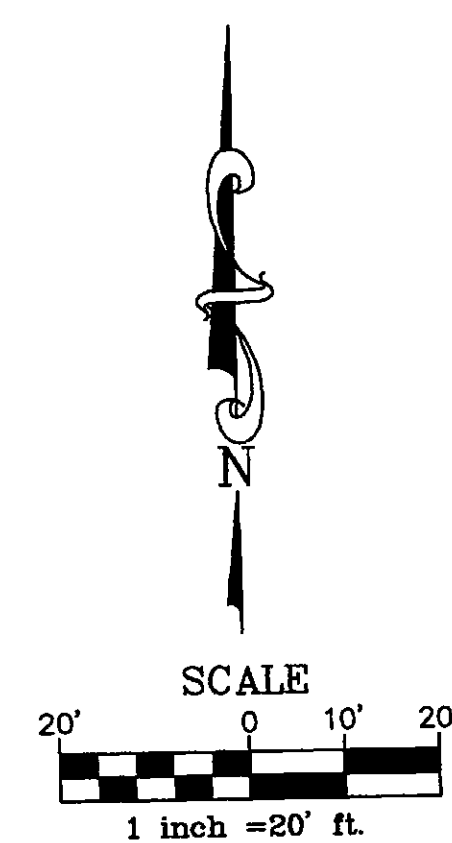

A.P.N. 174-04-998B
P7 VILLAGE AT HAYDEN LLC
2014-0612761 M.C.R.


No.	Revision/Issue	Date

Project	16-EE-2354CIV
Date	AUGUST 22, 2016
Designed by	MARCUS REED
Drawn by	MARCUS REED
Checked by	MAHDI SADEK, P.E.

SHEET


C-1

SHEET 1 OF 1

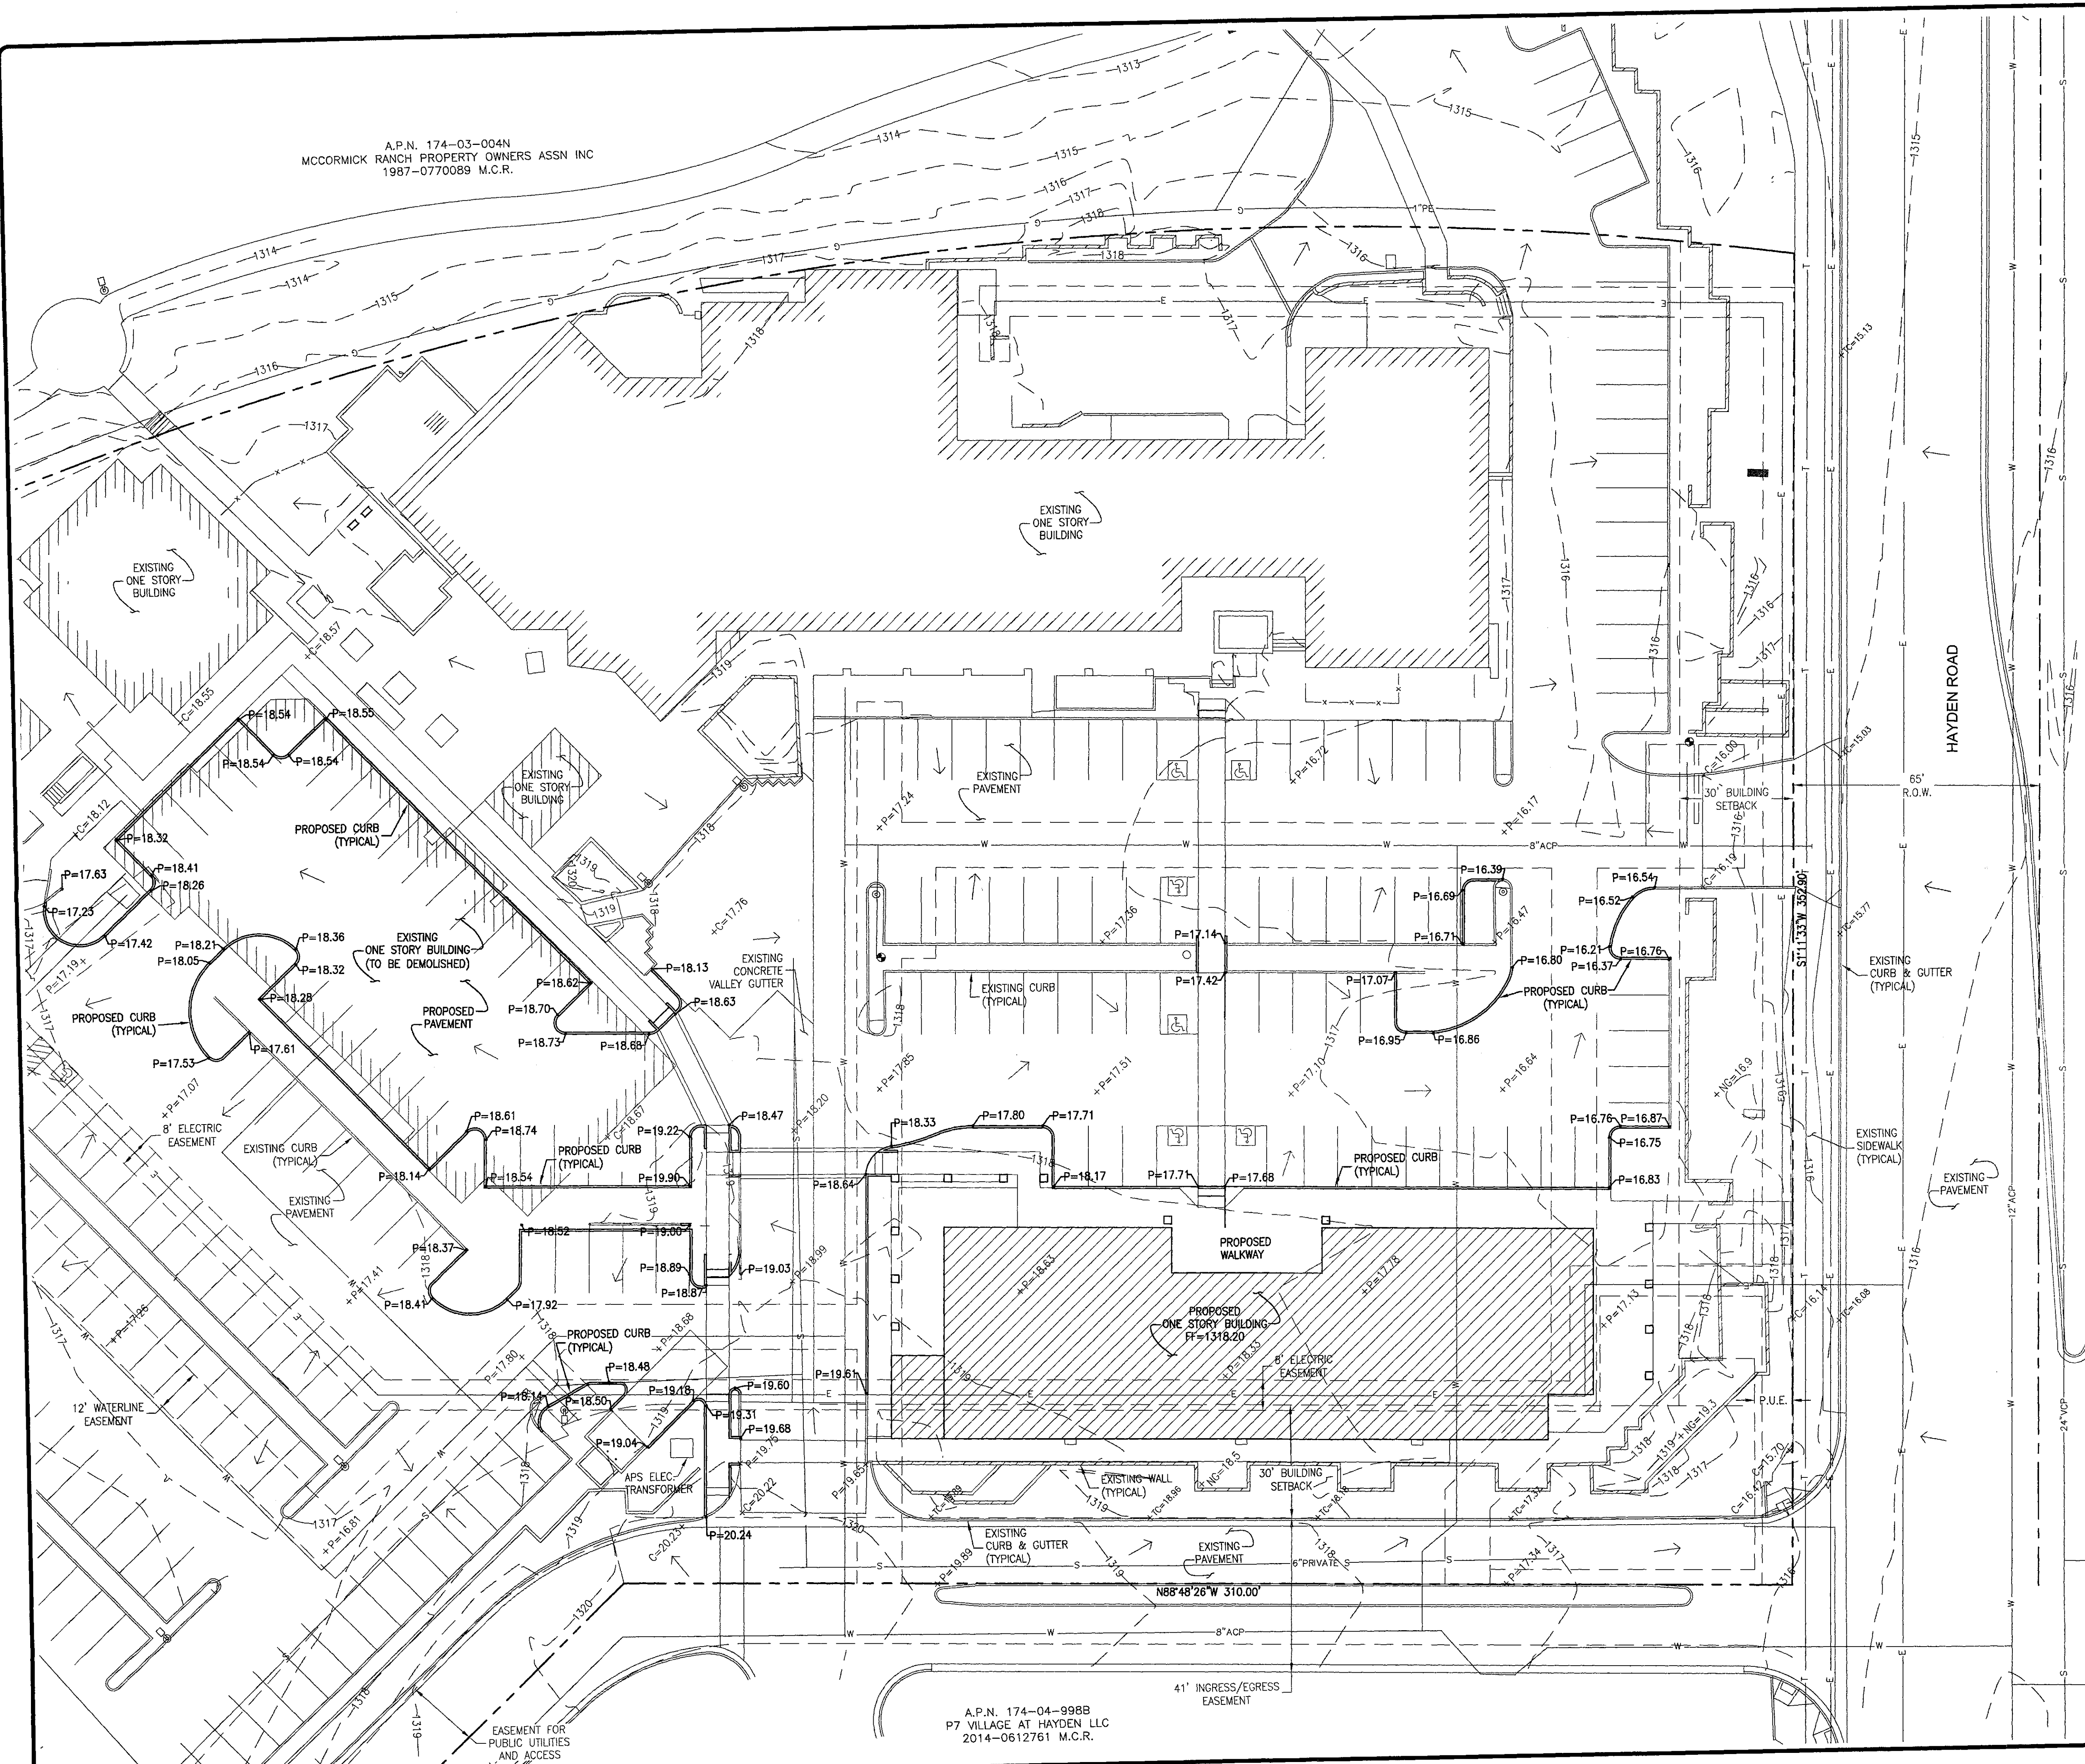


A.P.N. 174-03-004N
MCCORMICK RANCH PROPERTY OWNERS ASSN INC
1987-0770089 M.C.R.

A.P.N. 174-04-998B
P7 VILLAGE AT HAYDEN LLC
2014-0612761 M.C.R.

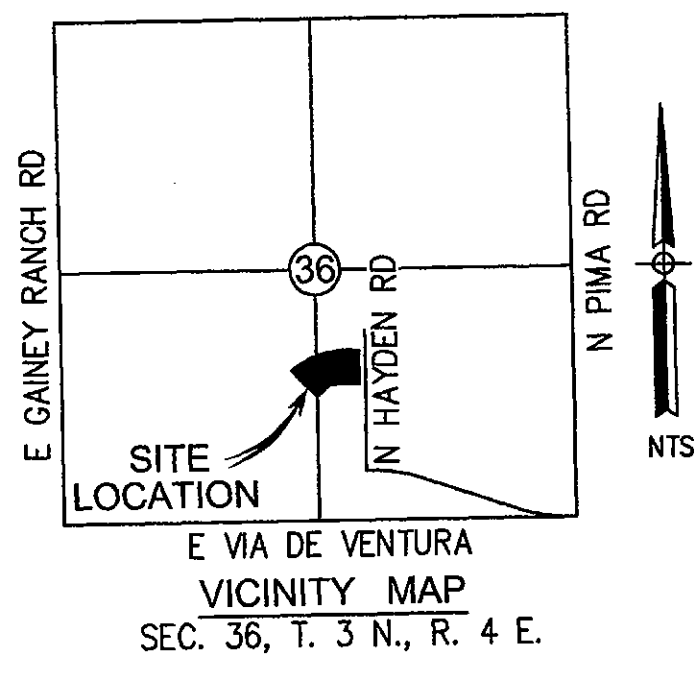

- LEGEND**
- PROPERTY BOUNDARY
 - EASEMENT LINE
 - STREET CENTER LINE
 - S- EXISTING SEWER LINE
 - W- EXISTING WATER LINE
 - E- EXISTING ELECTRIC LINE
 - T- EXISTING TELEPHONE LINE
 - 0000- EXISTING GROUND CONTOUR
 - +NG=00.0 EXISTING NATURAL GRADE
 - +C=00.00 EXISTING CONCRETE GRADE
 - +P=00.00 EXISTING PAVEMENT GRADE
 - EXISTING DRAINAGE FLOW DIRECTION
 - P=00.00 PROPOSED PAVEMENT GRADE
 - C=00.00 FINISHED CONCRETE GRADE

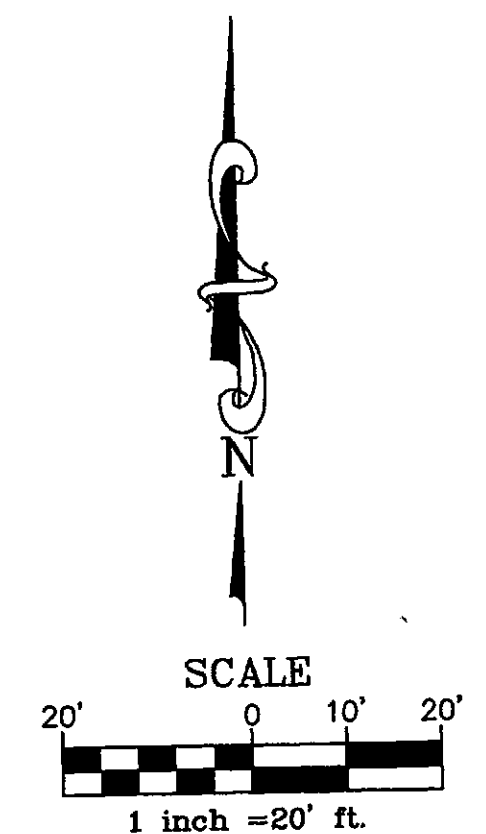

MERCADO DEL LAGO
8300 N HAYDEN RD
SCOTTSDALE, AZ 85258

PRELIMINARY GRADING & DRAINAGE PLAN

No.	Revision/Issue	Date

Project	16-EEA-2354CIV
Date	AUGUST 22, 2016
Designed by	MARCUS REED
Drawn by	MARCUS REED
Checked by	MAHDI SADEK, P.E.

SHEET
C-1
SHEET 1 OF 1

edg

Epsilon Design Group
13765 W. Auto Dr., SUITE 119
Goodyear, Arizona 85335
602-862-8888
www.edgdesign.com



20-DR-2016
8/25/2016