


Full Size or Largest Size
(site plan, landscape, elevations)


MATERIAL LEGEND | SCHEME 9004
 A | SW 7551 GREEK VILLA
 B | SW 7048 URBANE BRONZE
 C | SW 6990 CAVIAR
 D | CORONADO 3" SPLIT LIMESTONE

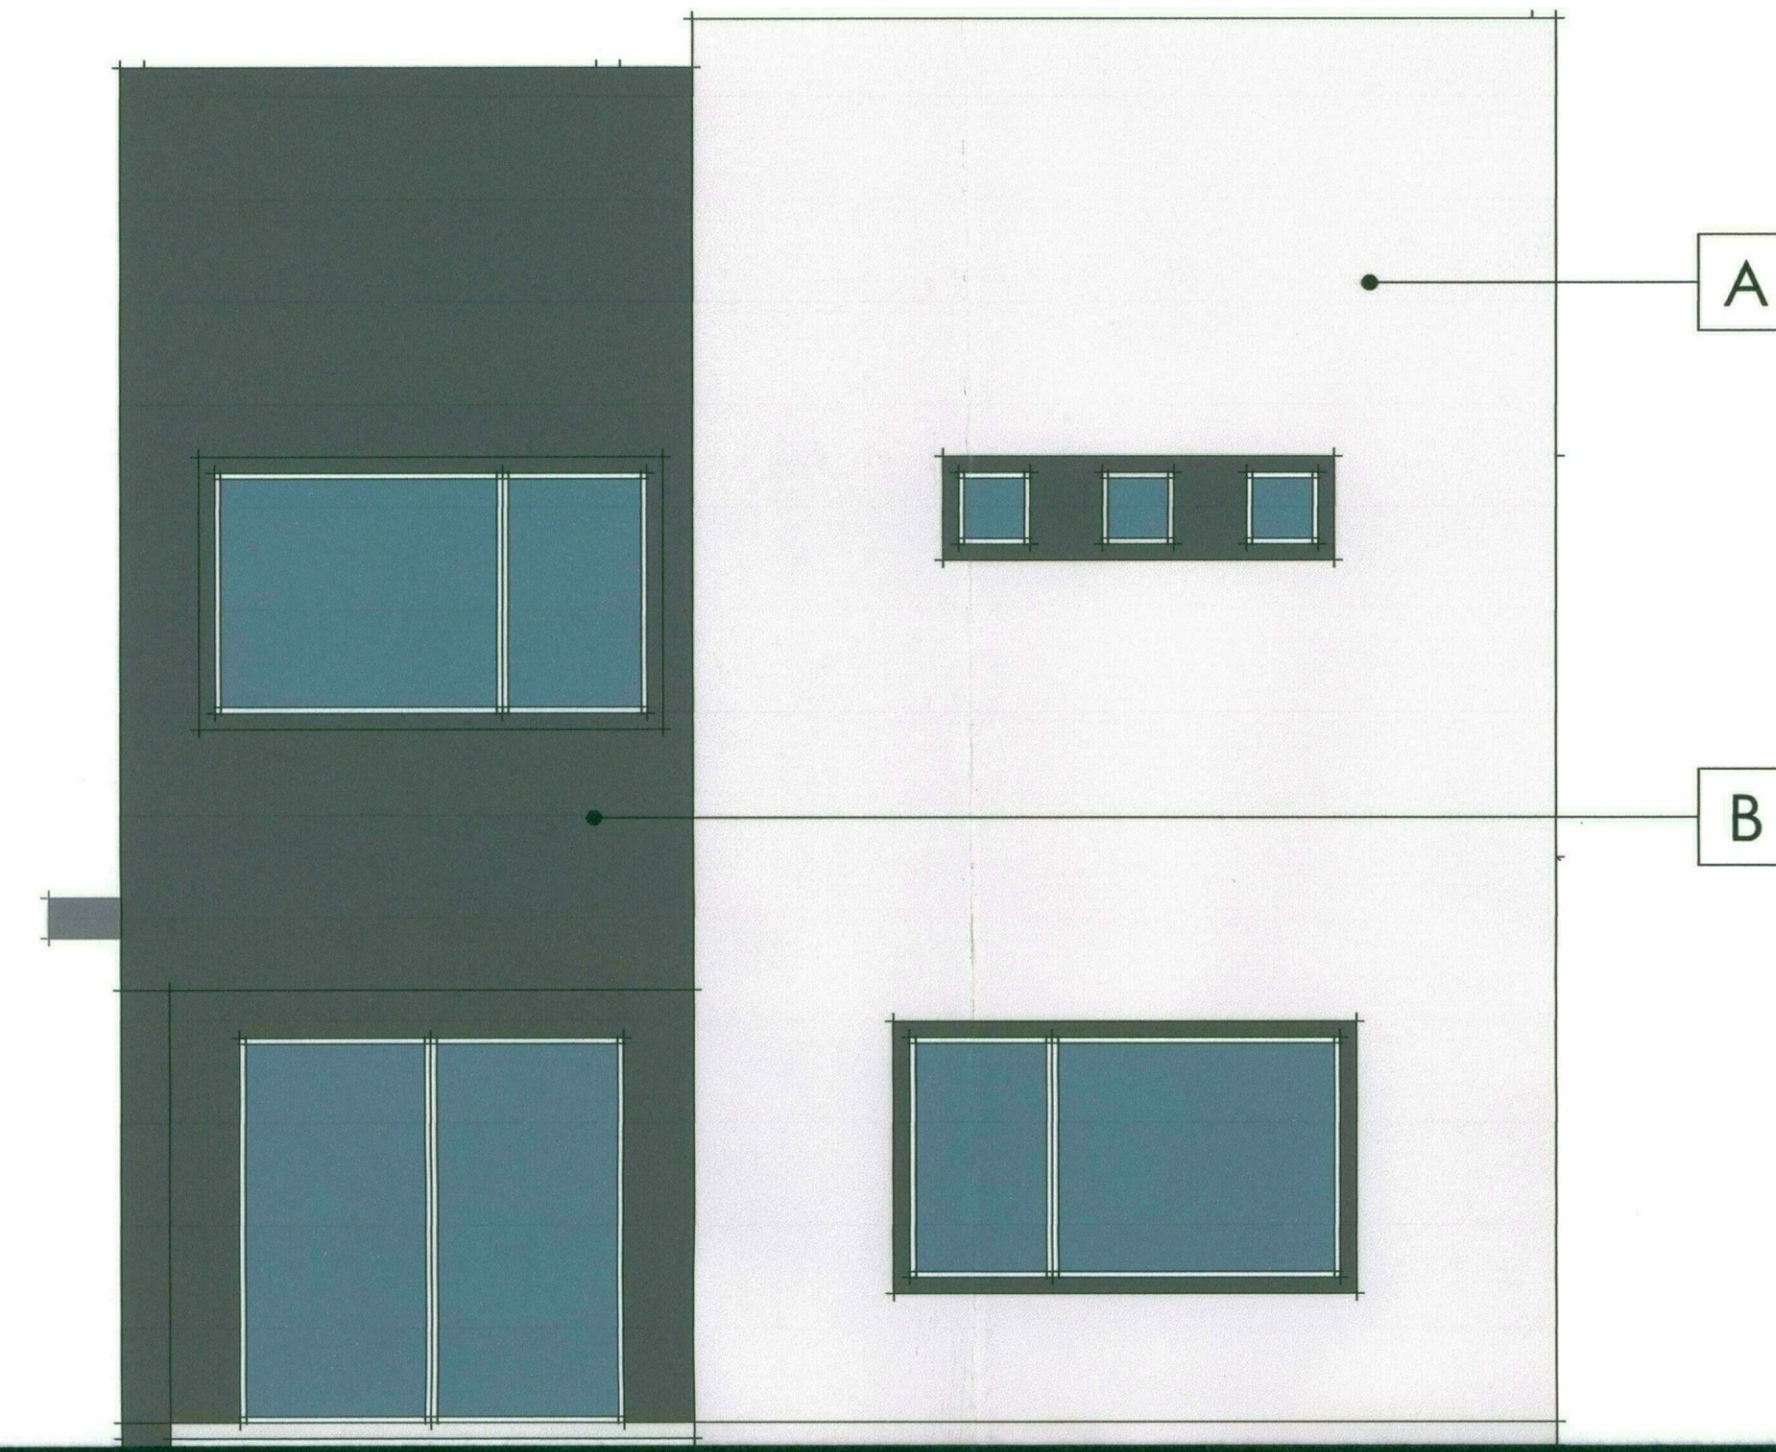


REAR ELEVATION AT RIGHT EXPOSED CORNER



FRONT ELEVATION AT RIGHT EXPOSED CORNER

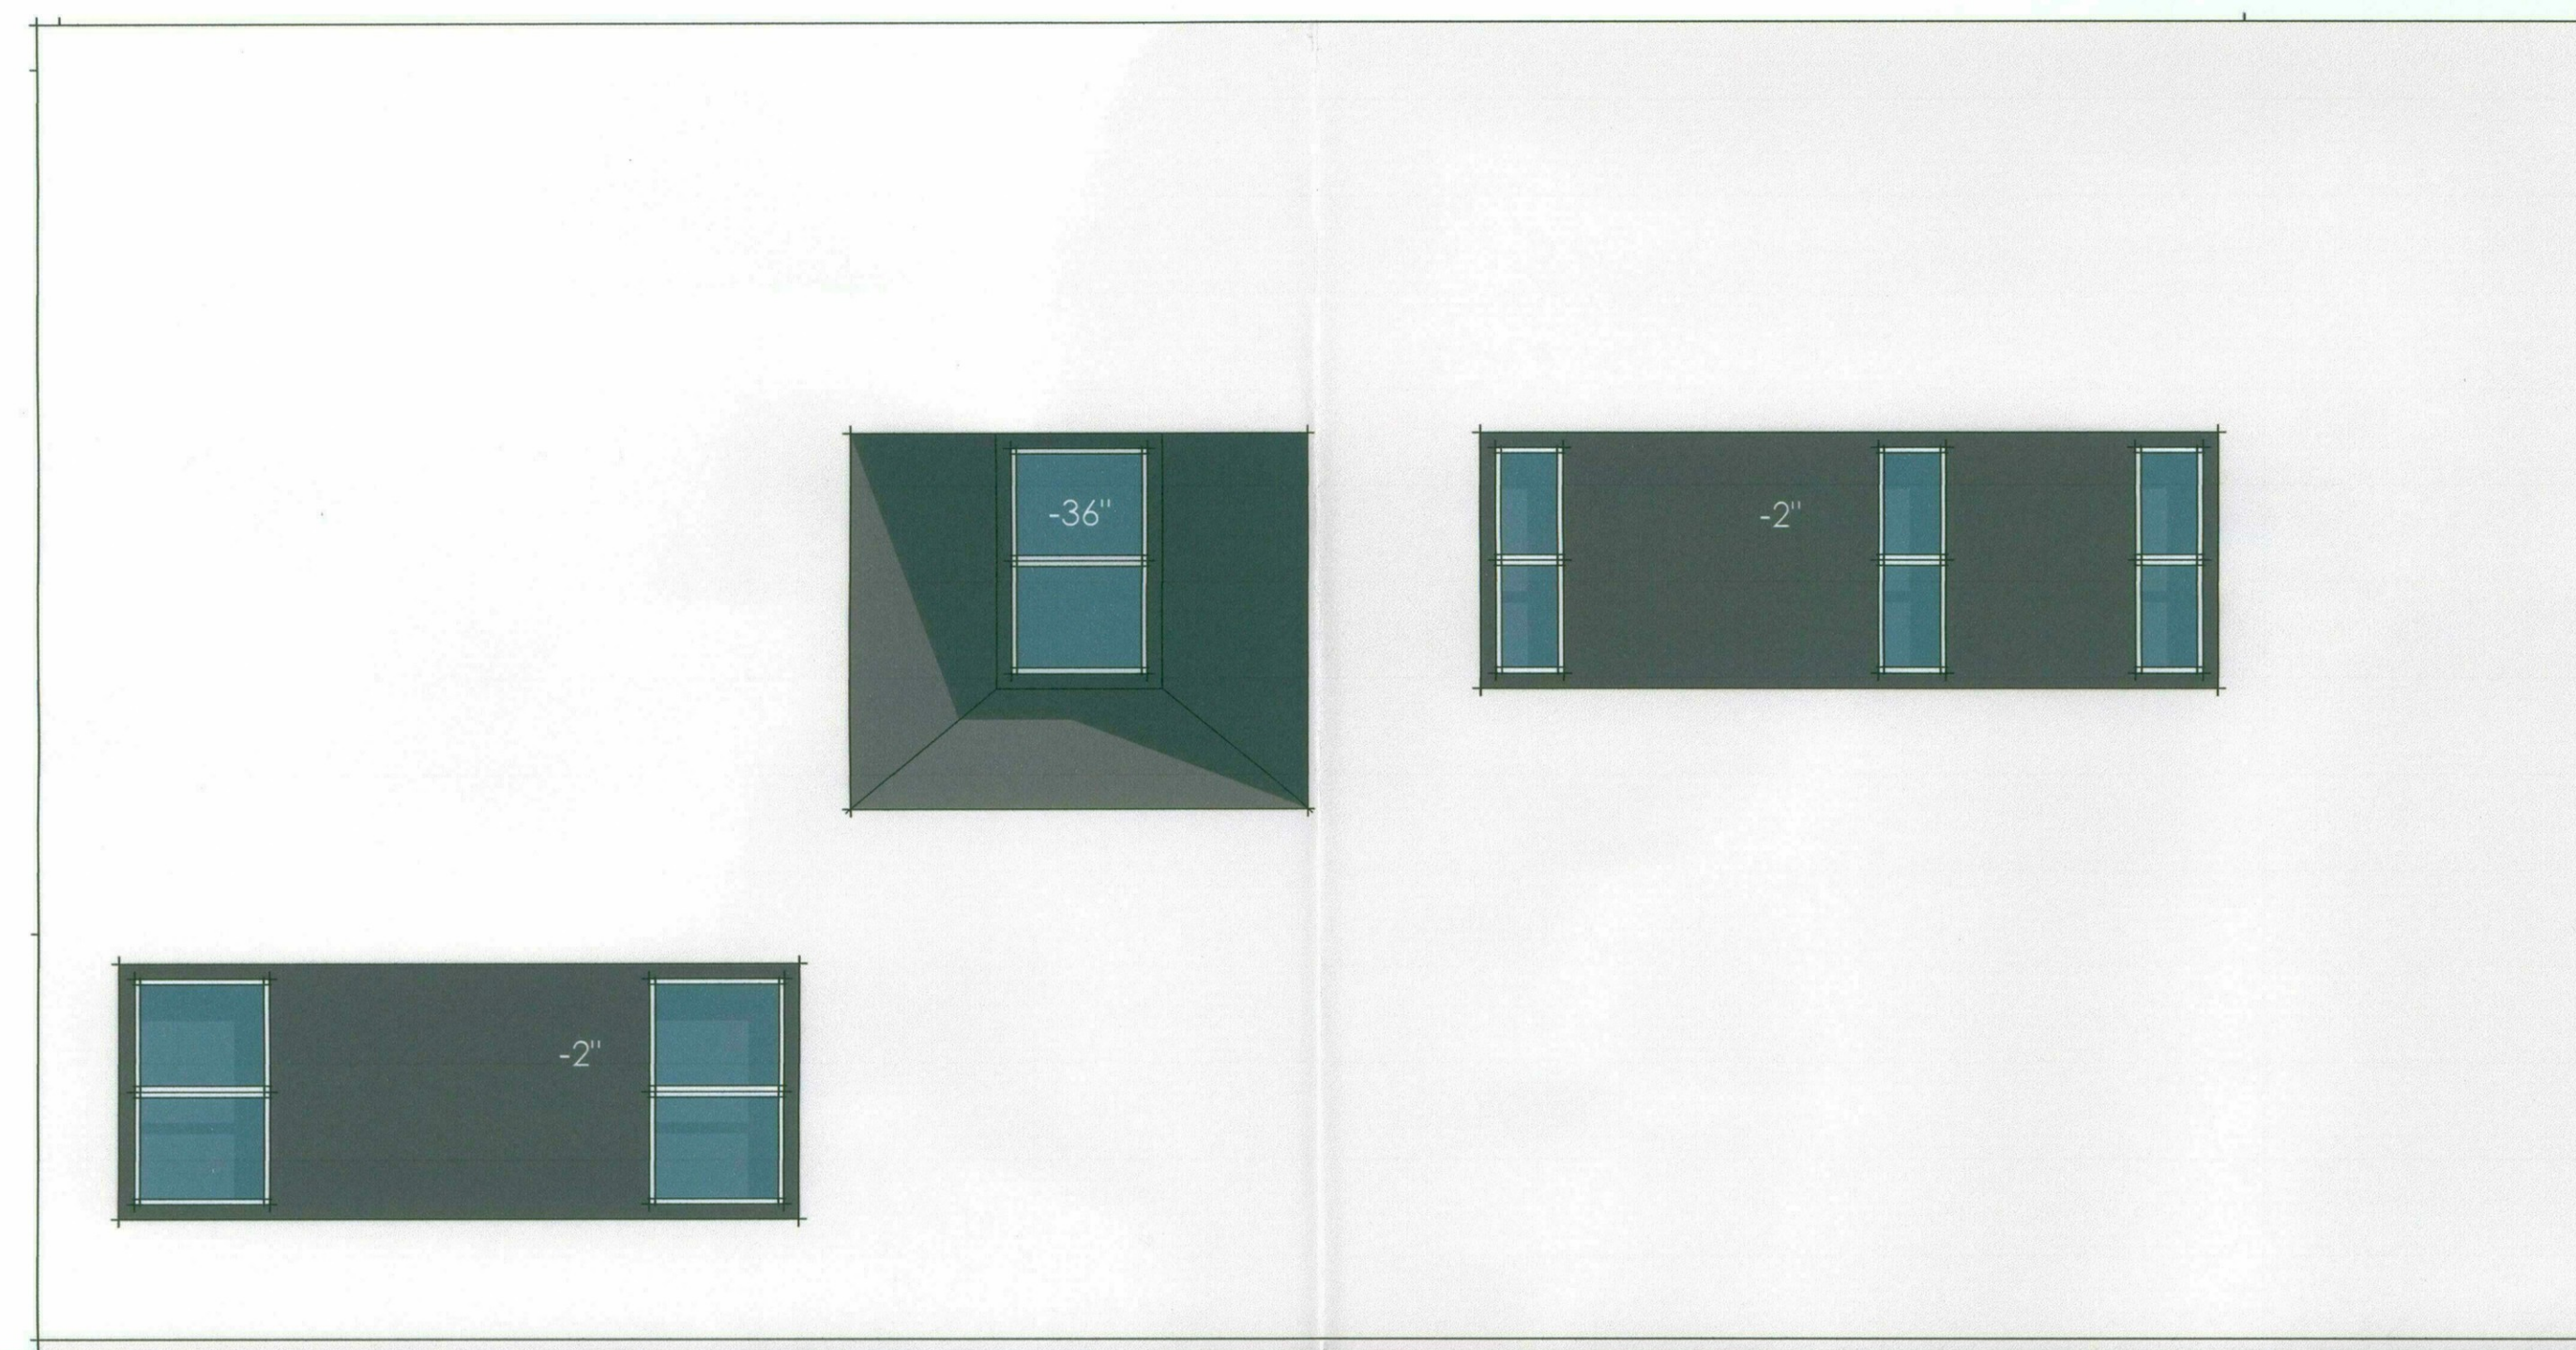

LEFT ELEVATION AT LEFT EXPOSED CORNER

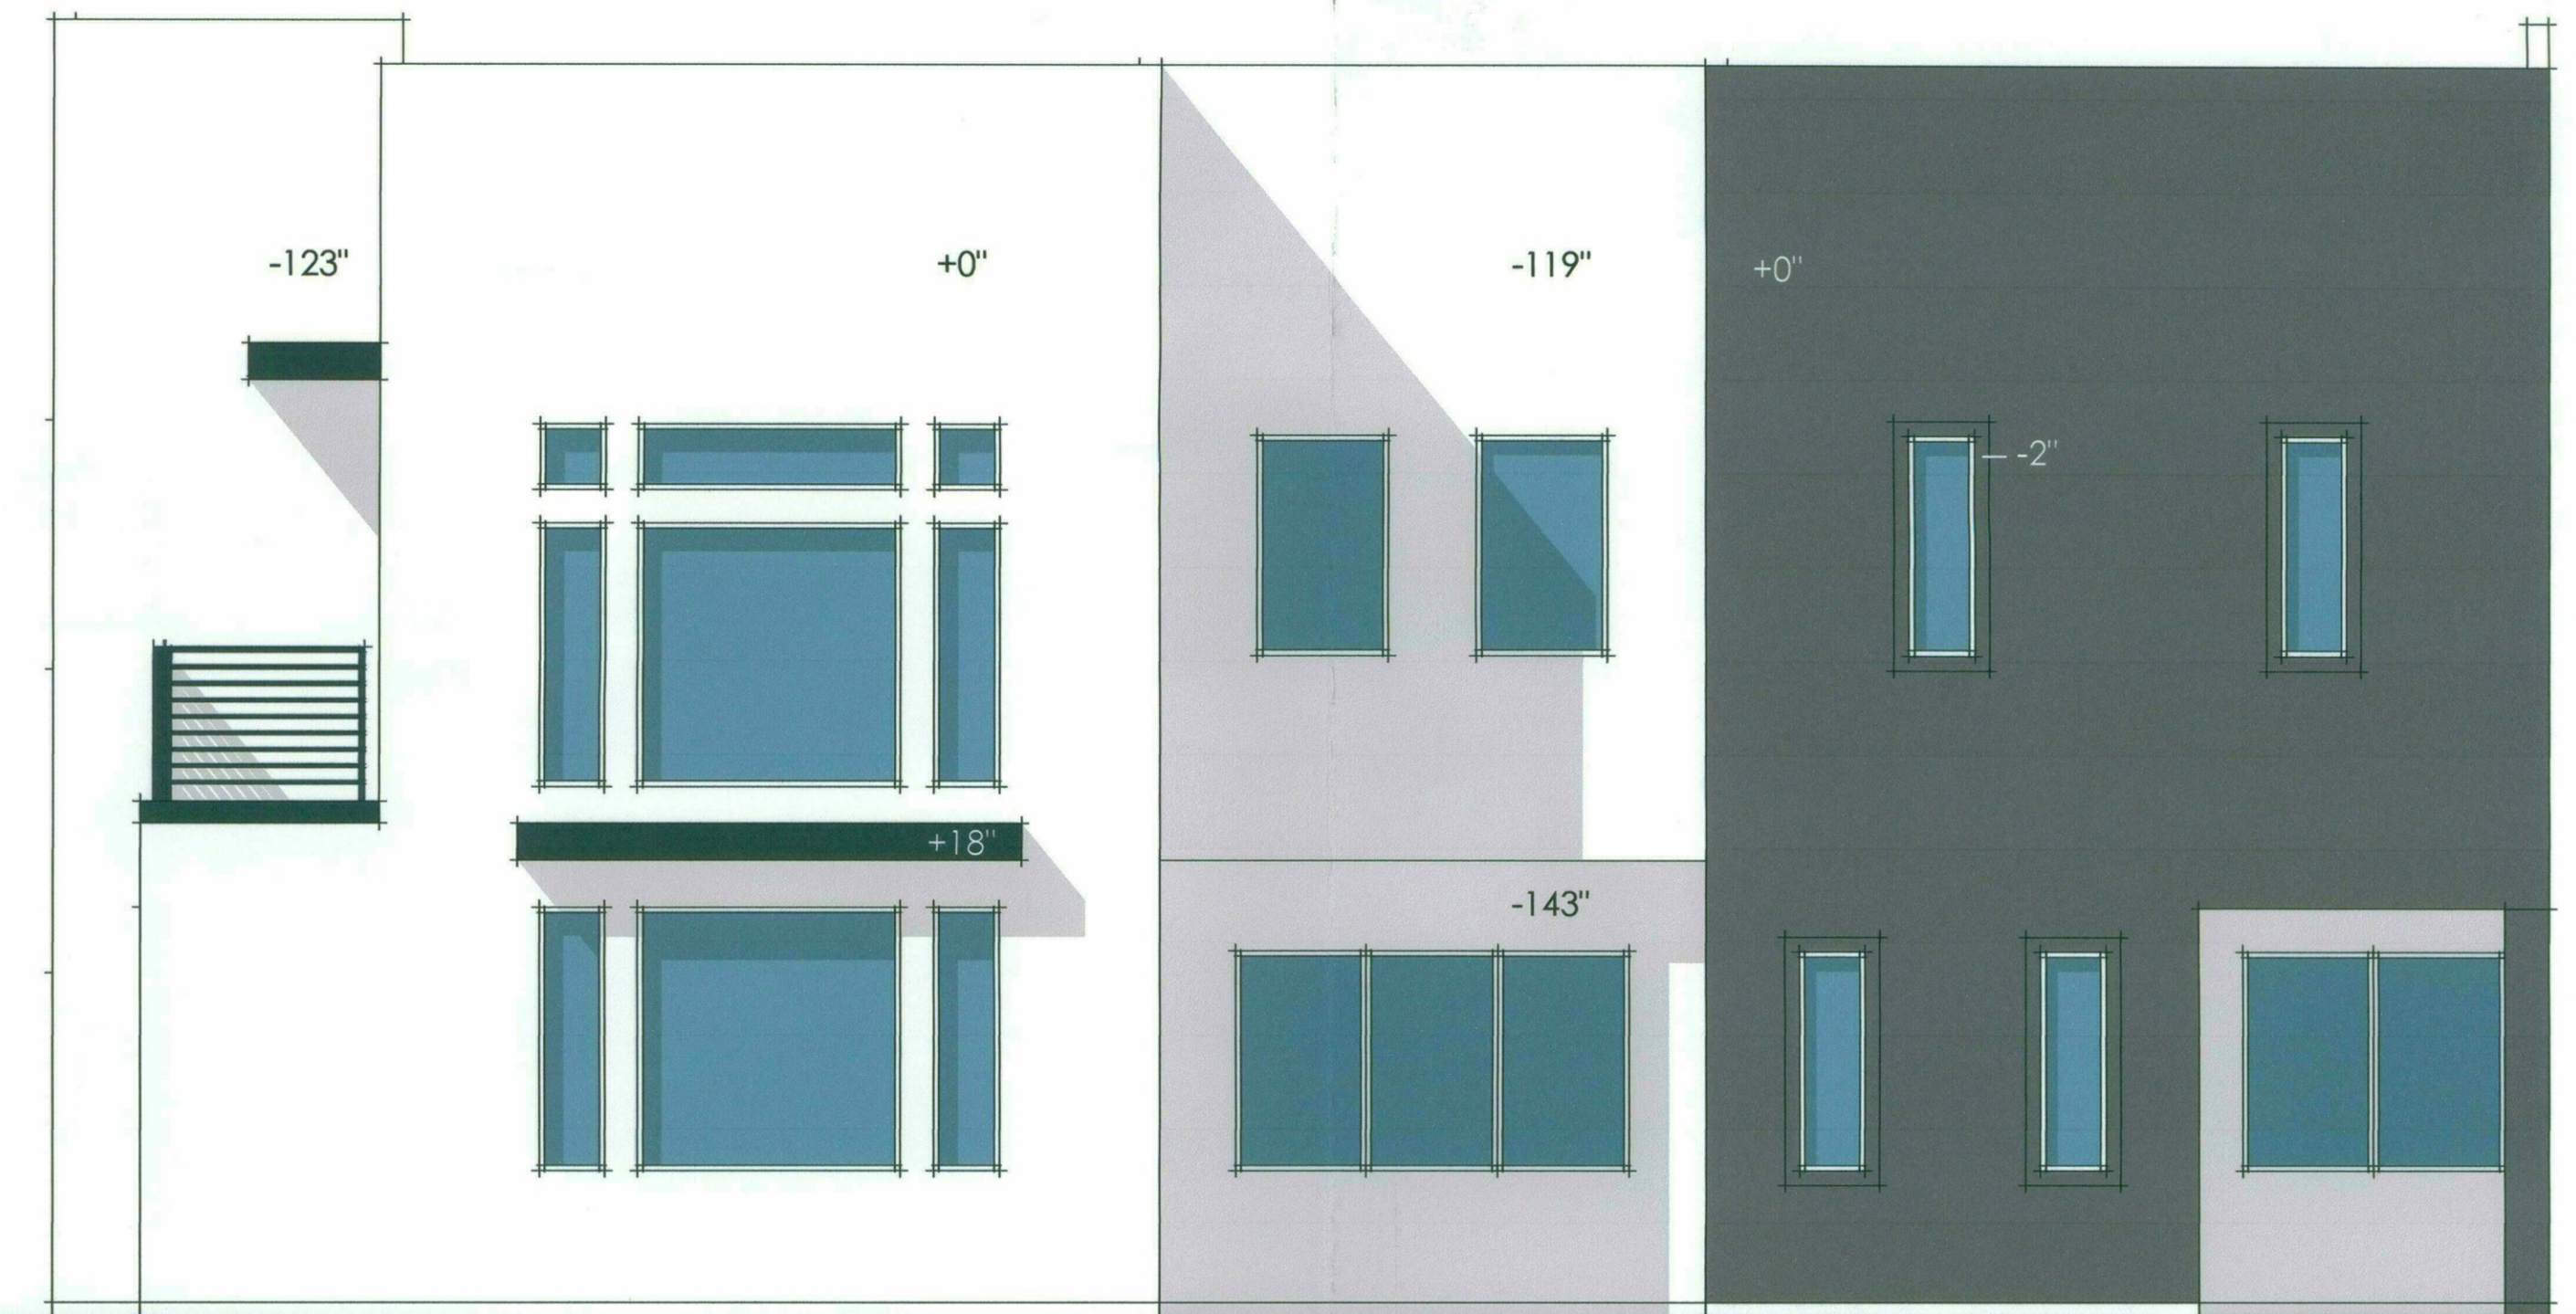

RIGHT ELEVATION AT RIGHT EXPOSED CORNER

DATE: 10.31.16

3014 ELEVATION A | CORNER ELEVATIONS
 SCALE: 1/4" = 1'-0"

SKYE on McDOWELL | SCOTTSDALE, ARIZONA
 ARIZONA DIVISION | **K. HOVNANIAN HOMES**

35-98-11
 STIPULATION SET
 RETAIN FOR RECORDS
 APPROVED
 DATE 10.17 INITIALS

39-DR-2016
 11/04/2016

MATERIAL LEGEND | SCHEME 9004


- A | SW 7551 GREEK VILLA
- B | SW 7048 URBANE BRONZE
- C | SW 6990 CAVIAR
- D | CORONADO 3" SPLIT LIMESTONE




REAR ELEVATION



FRONT ELEVATION

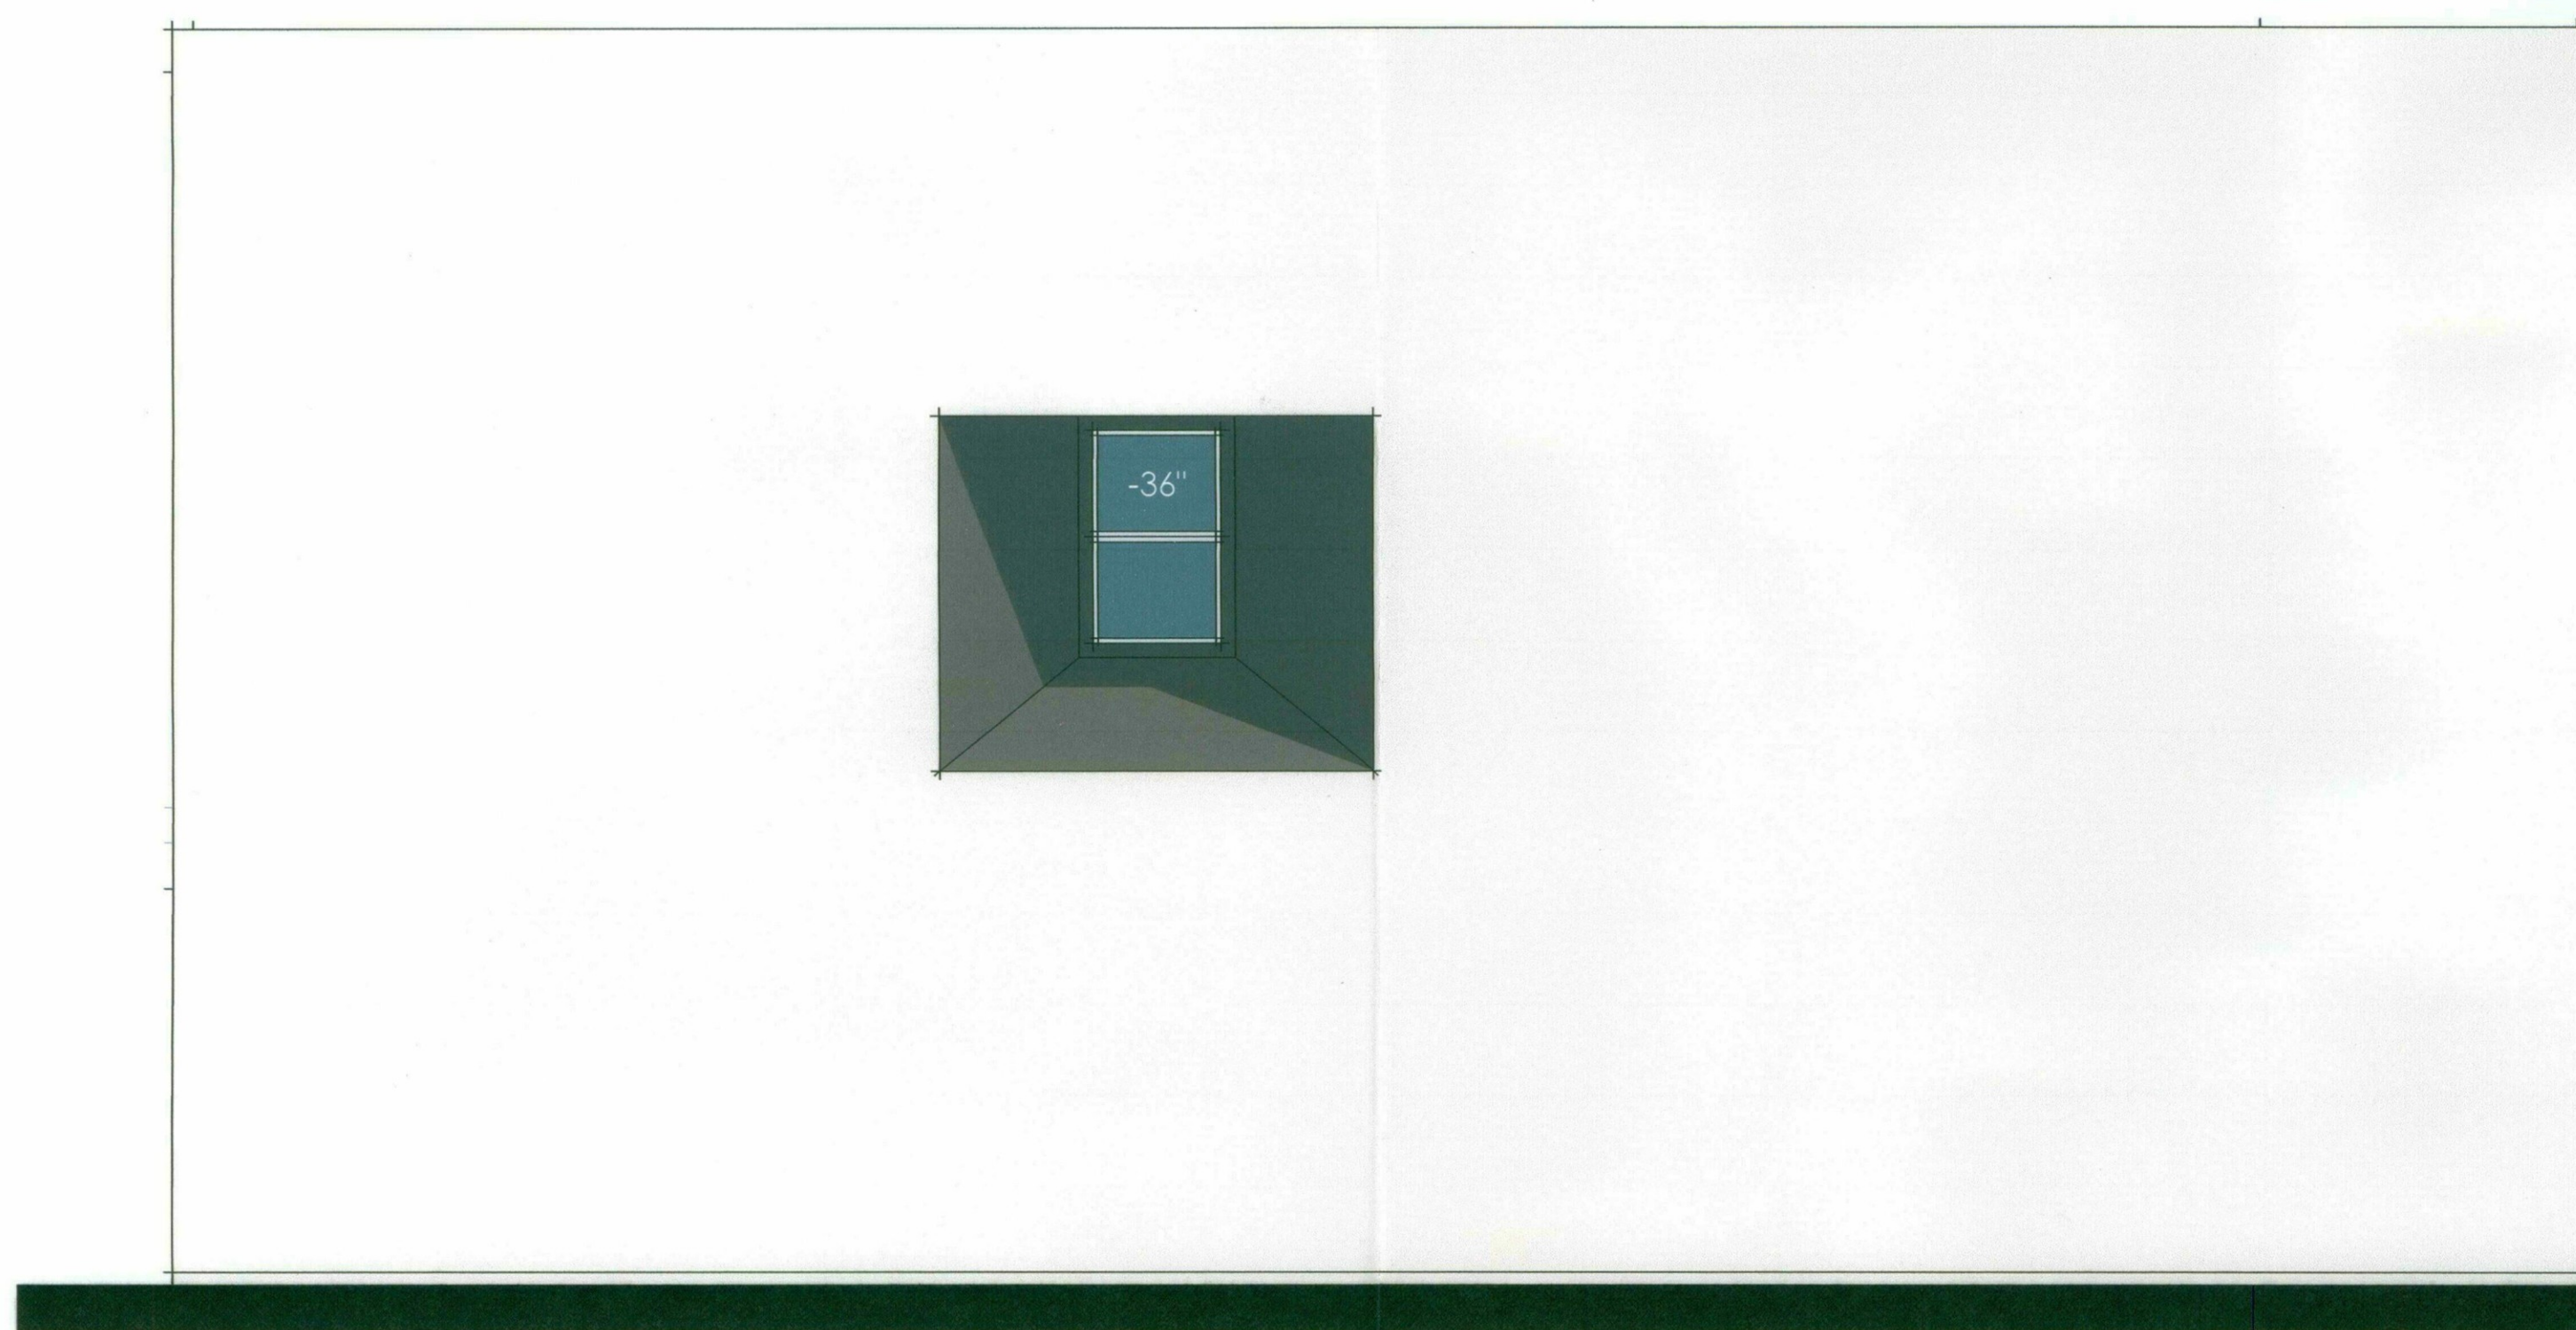

LEFT ELEVATION (INTERIOR ZERO LOT LINE)

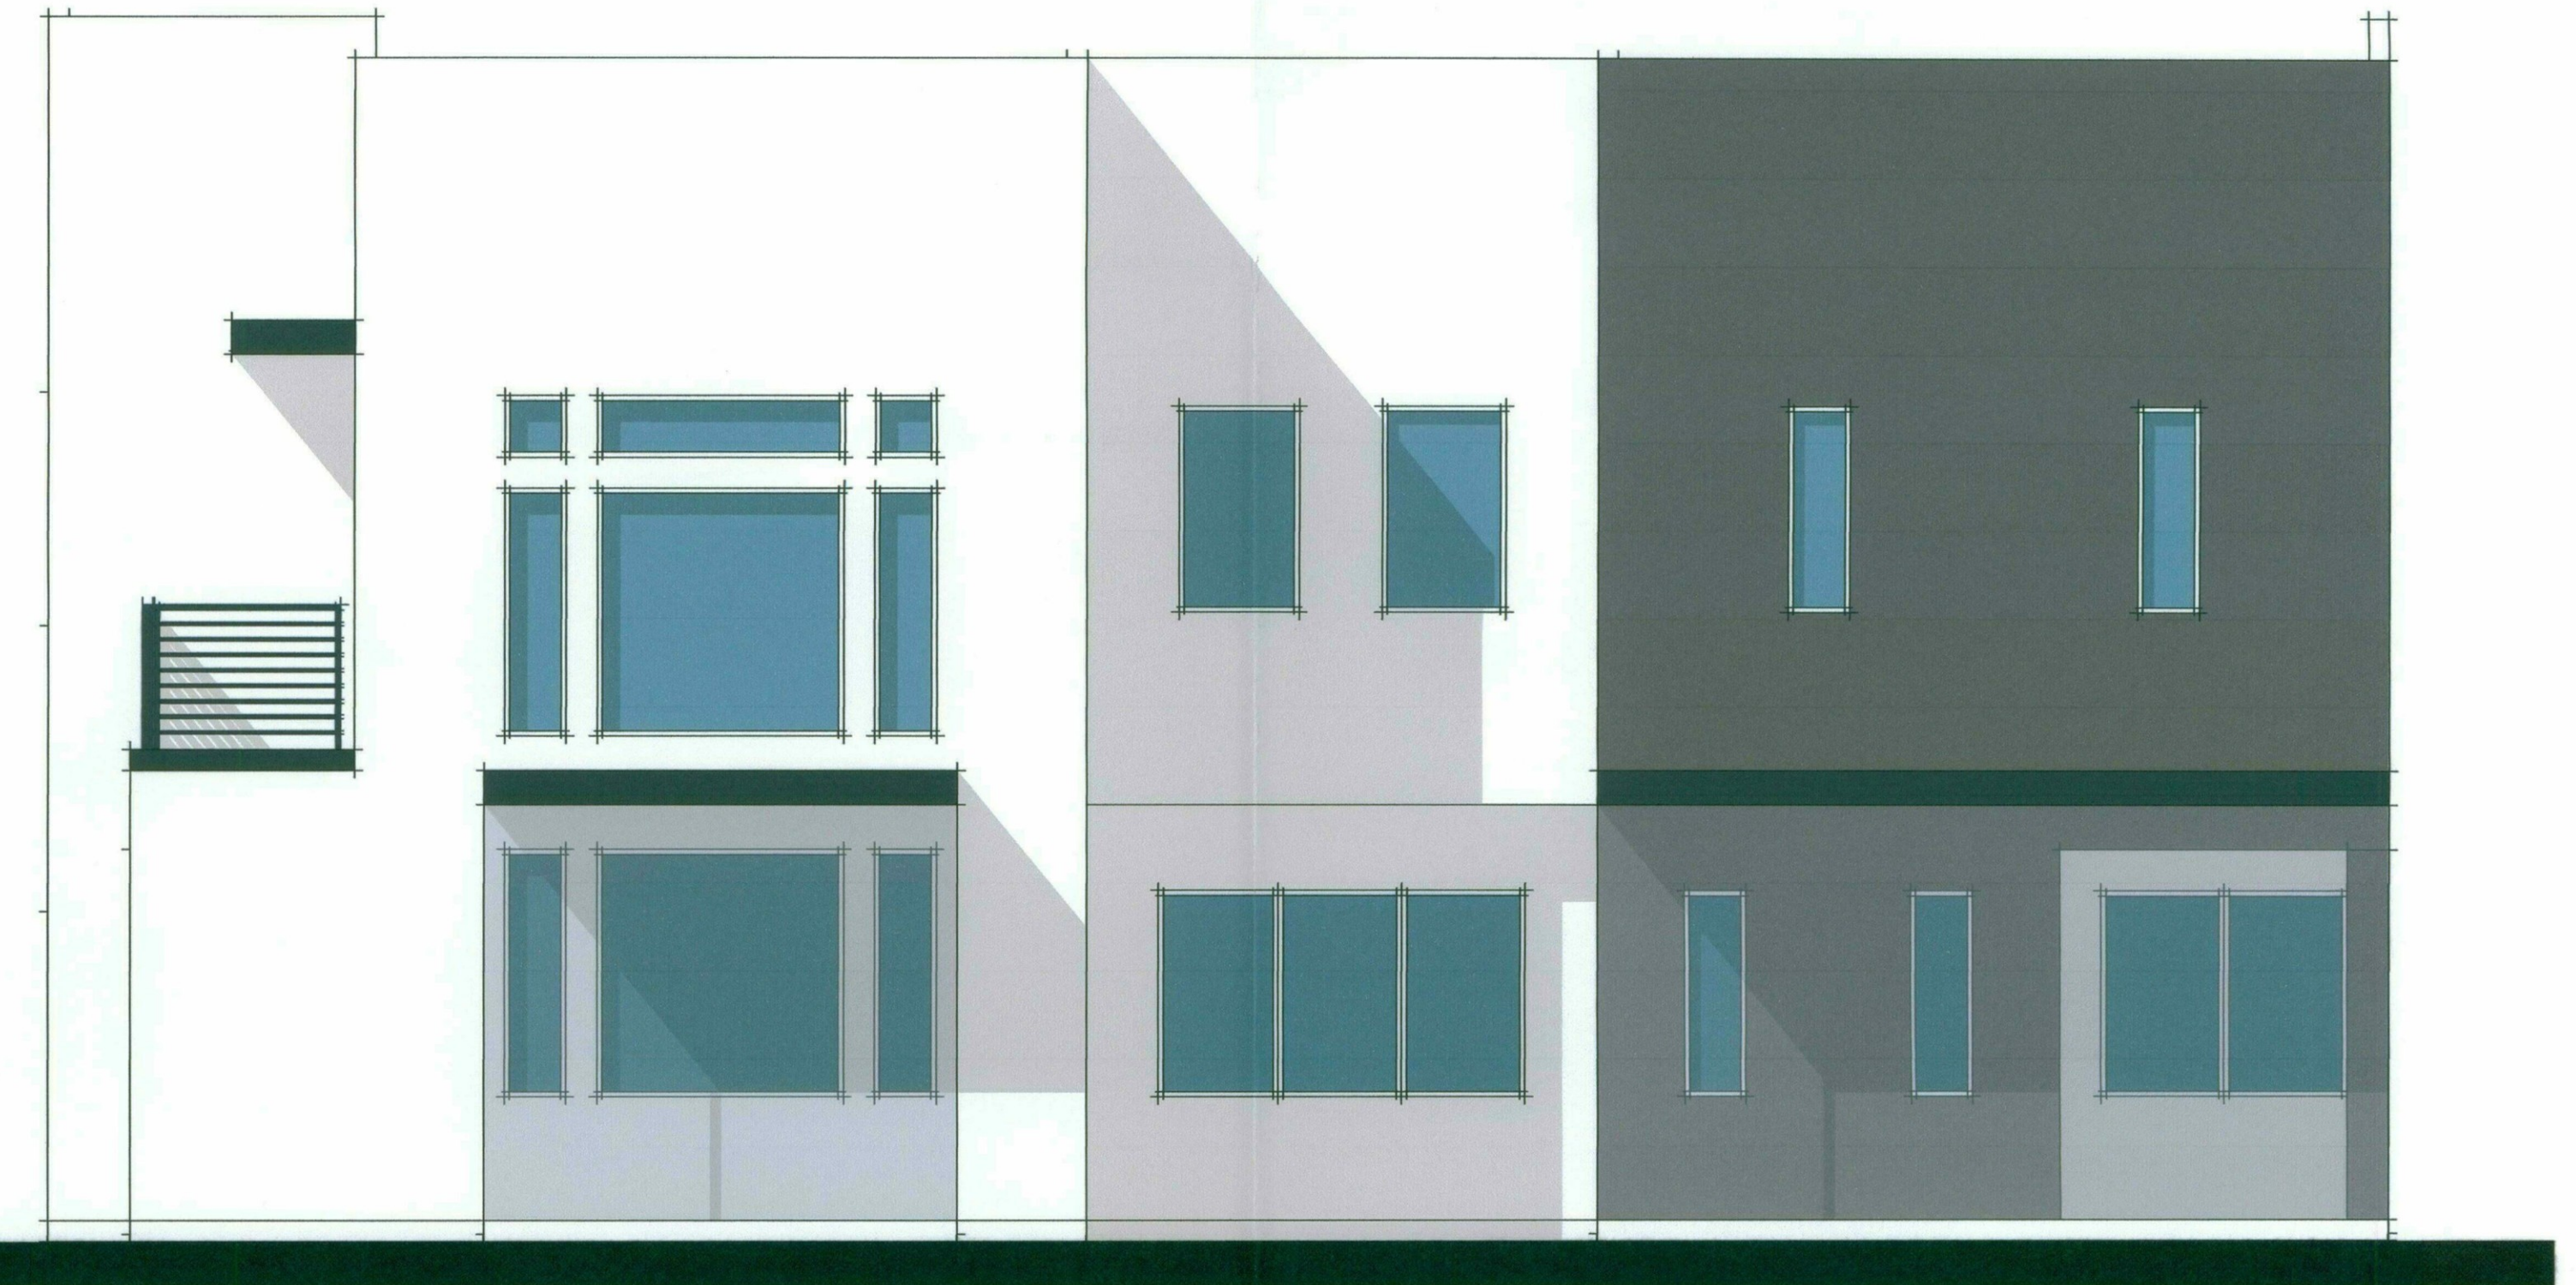

RIGHT ELEVATION AT INTERIOR

DATE: 10.31.16


3014 ELEVATION A
SCALE: 1/4" = 1'-0"

SKYE on McDOWELL | SCOTTSDALE, ARIZONA
ARIZONA DIVISION | K. HOVNANIAN HOMES

39-DR-16
STIPULATION SET
RETAIN FOR RECORDS
APPROVED
1-5-17
DATE INITIALS

39-DR-2016
11/04/2016


MATERIAL LEGEND | SCHEME 9003
 A | SW 7036 ACCESSIBLE BEIGE
 B | SW 7040 SMOKEHOUSE
 C | SW 6990 CAVIAR
 D | CORONADO 3" SPLIT LIMESTONE

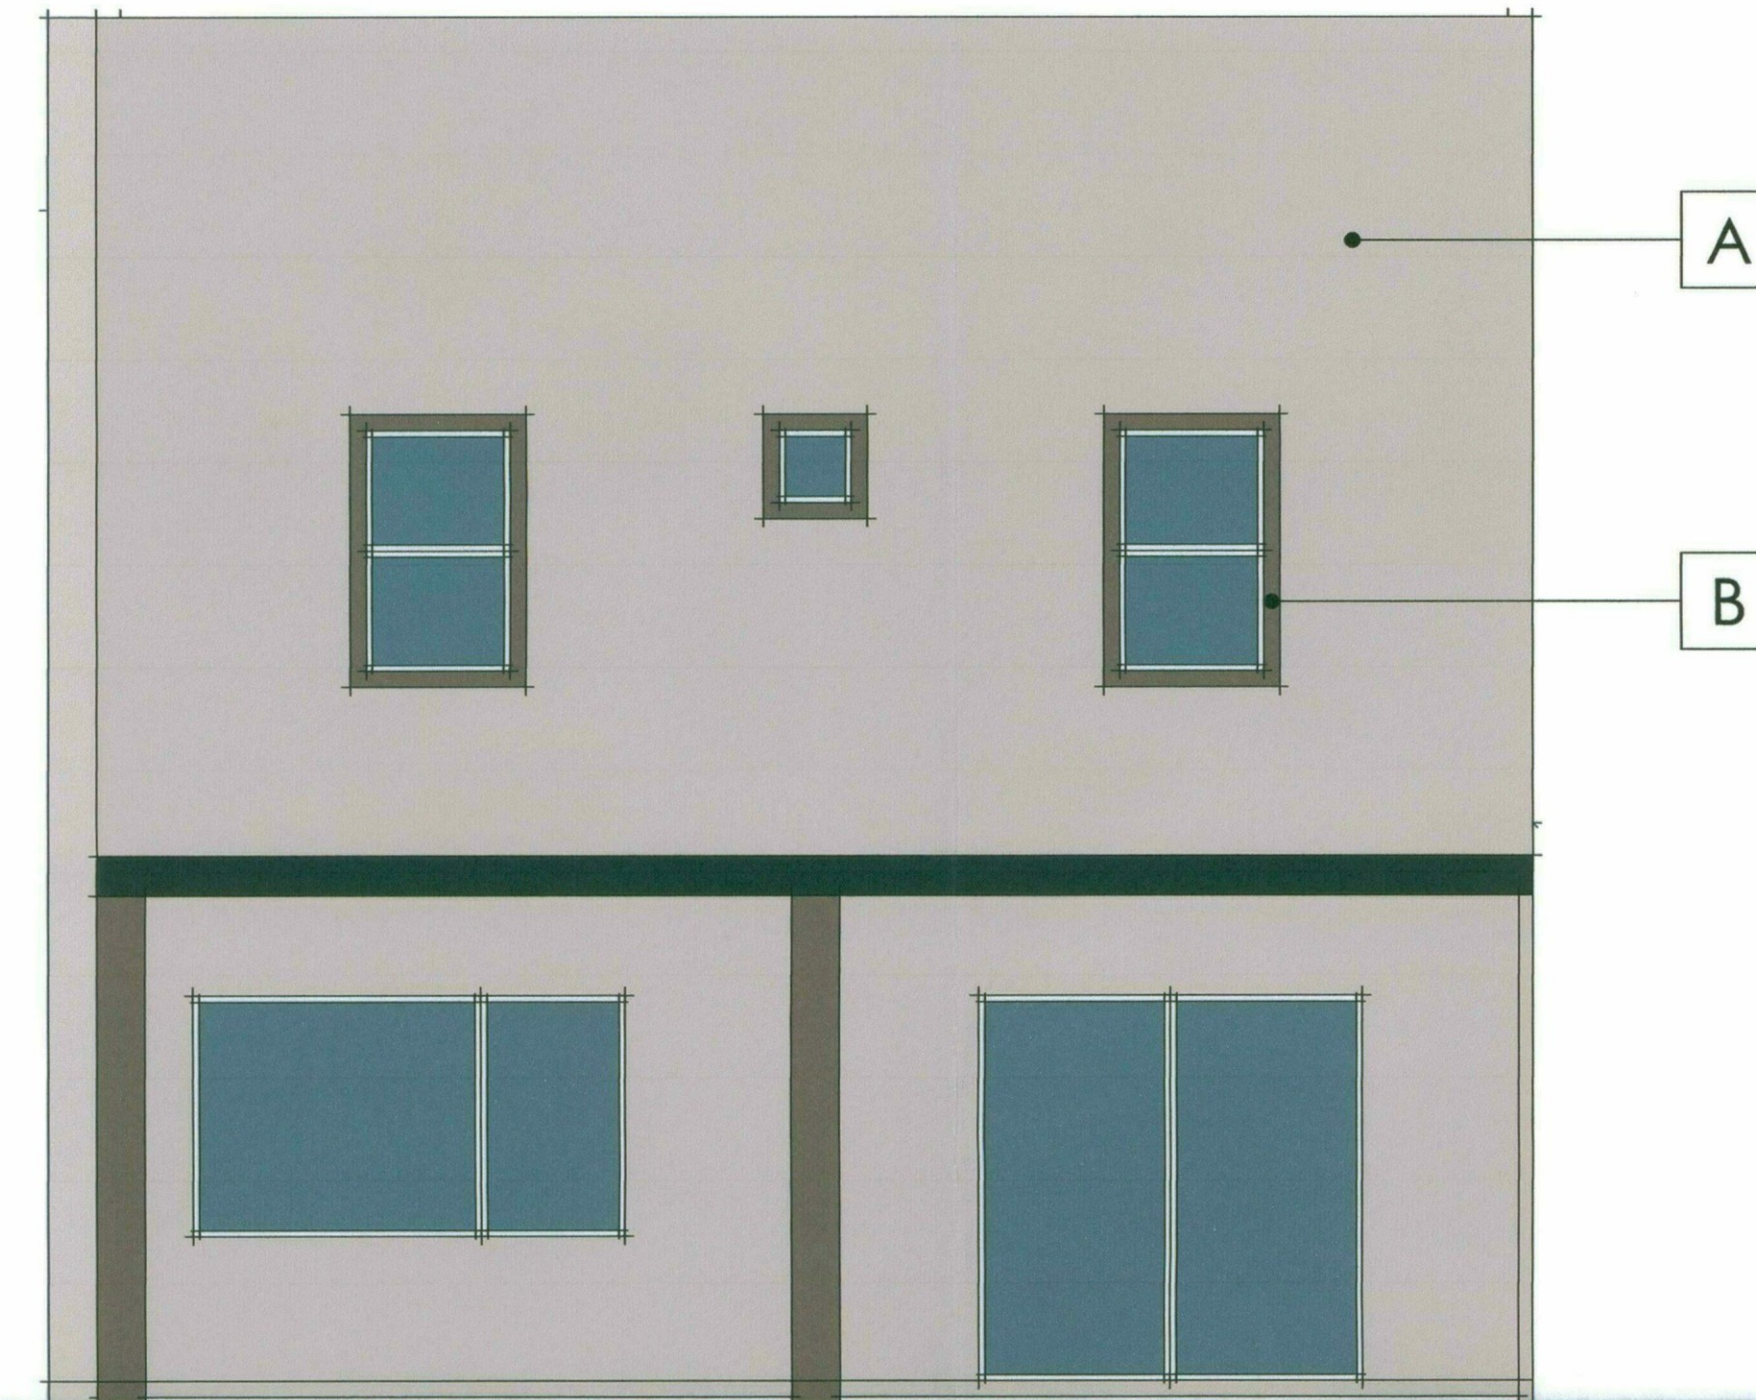

REAR ELEVATION AT RIGHT EXPOSED CORNER



FRONT ELEVATION AT RIGHT EXPOSED CORNER

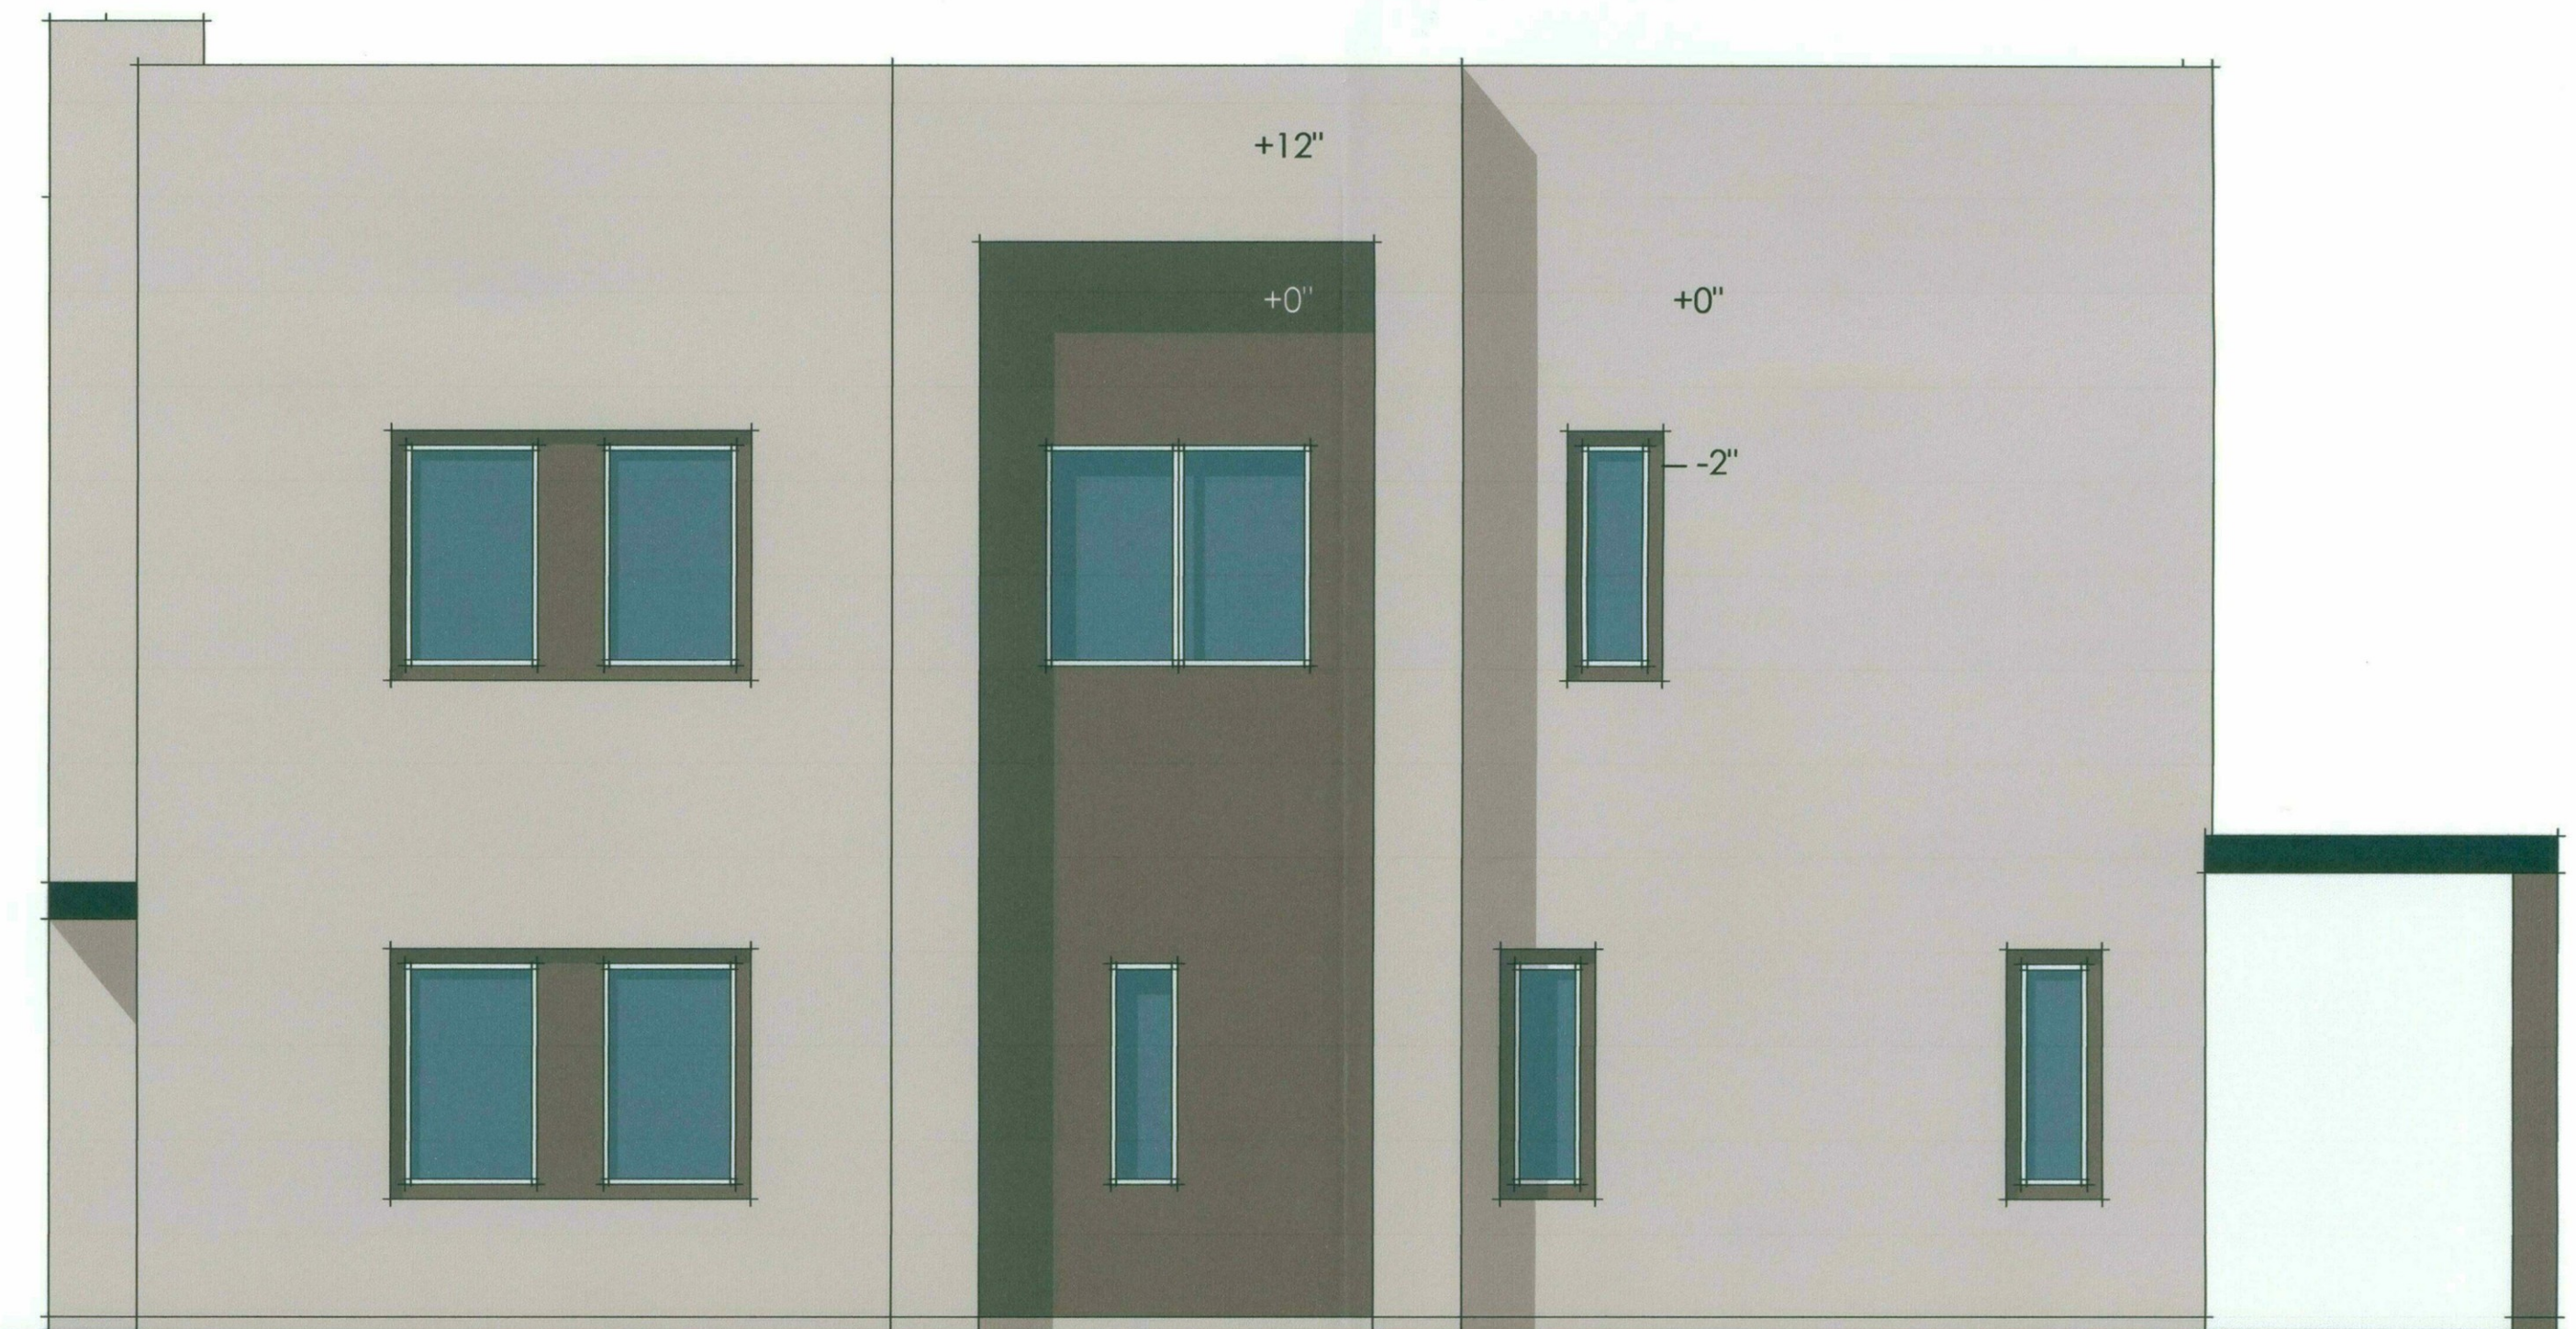

RIGHT ELEVATION AT RIGHT EXPOSED CORNER

DOES NOT PLOT AT LEFT EXPOSED CORNER

DATE: 10.31.16

3013 ELEVATION B | CORNER ELEVATIONS
 SCALE: 1/4" = 1'-0"

SKYE on McDOWELL | SCOTTSDALE, ARIZONA
 ARIZONA DIVISION | K. HOVNANIAN HOMES

39-DR-16
 STIPULATION SET
 RETAIN FOR RECORDS
 APPROVED
 1-5-17
 DATE INITIALS

39-DR-2016
 11/04/2016


MATERIAL LEGEND | SCHEME 9003

A | SW 7036 ACCESSIBLE BEIGE


B | SW 7040 SMOKEHOUSE

C | SW 6990 CAVIAR


D | CORONADO 3" SPLIT LIMESTONE

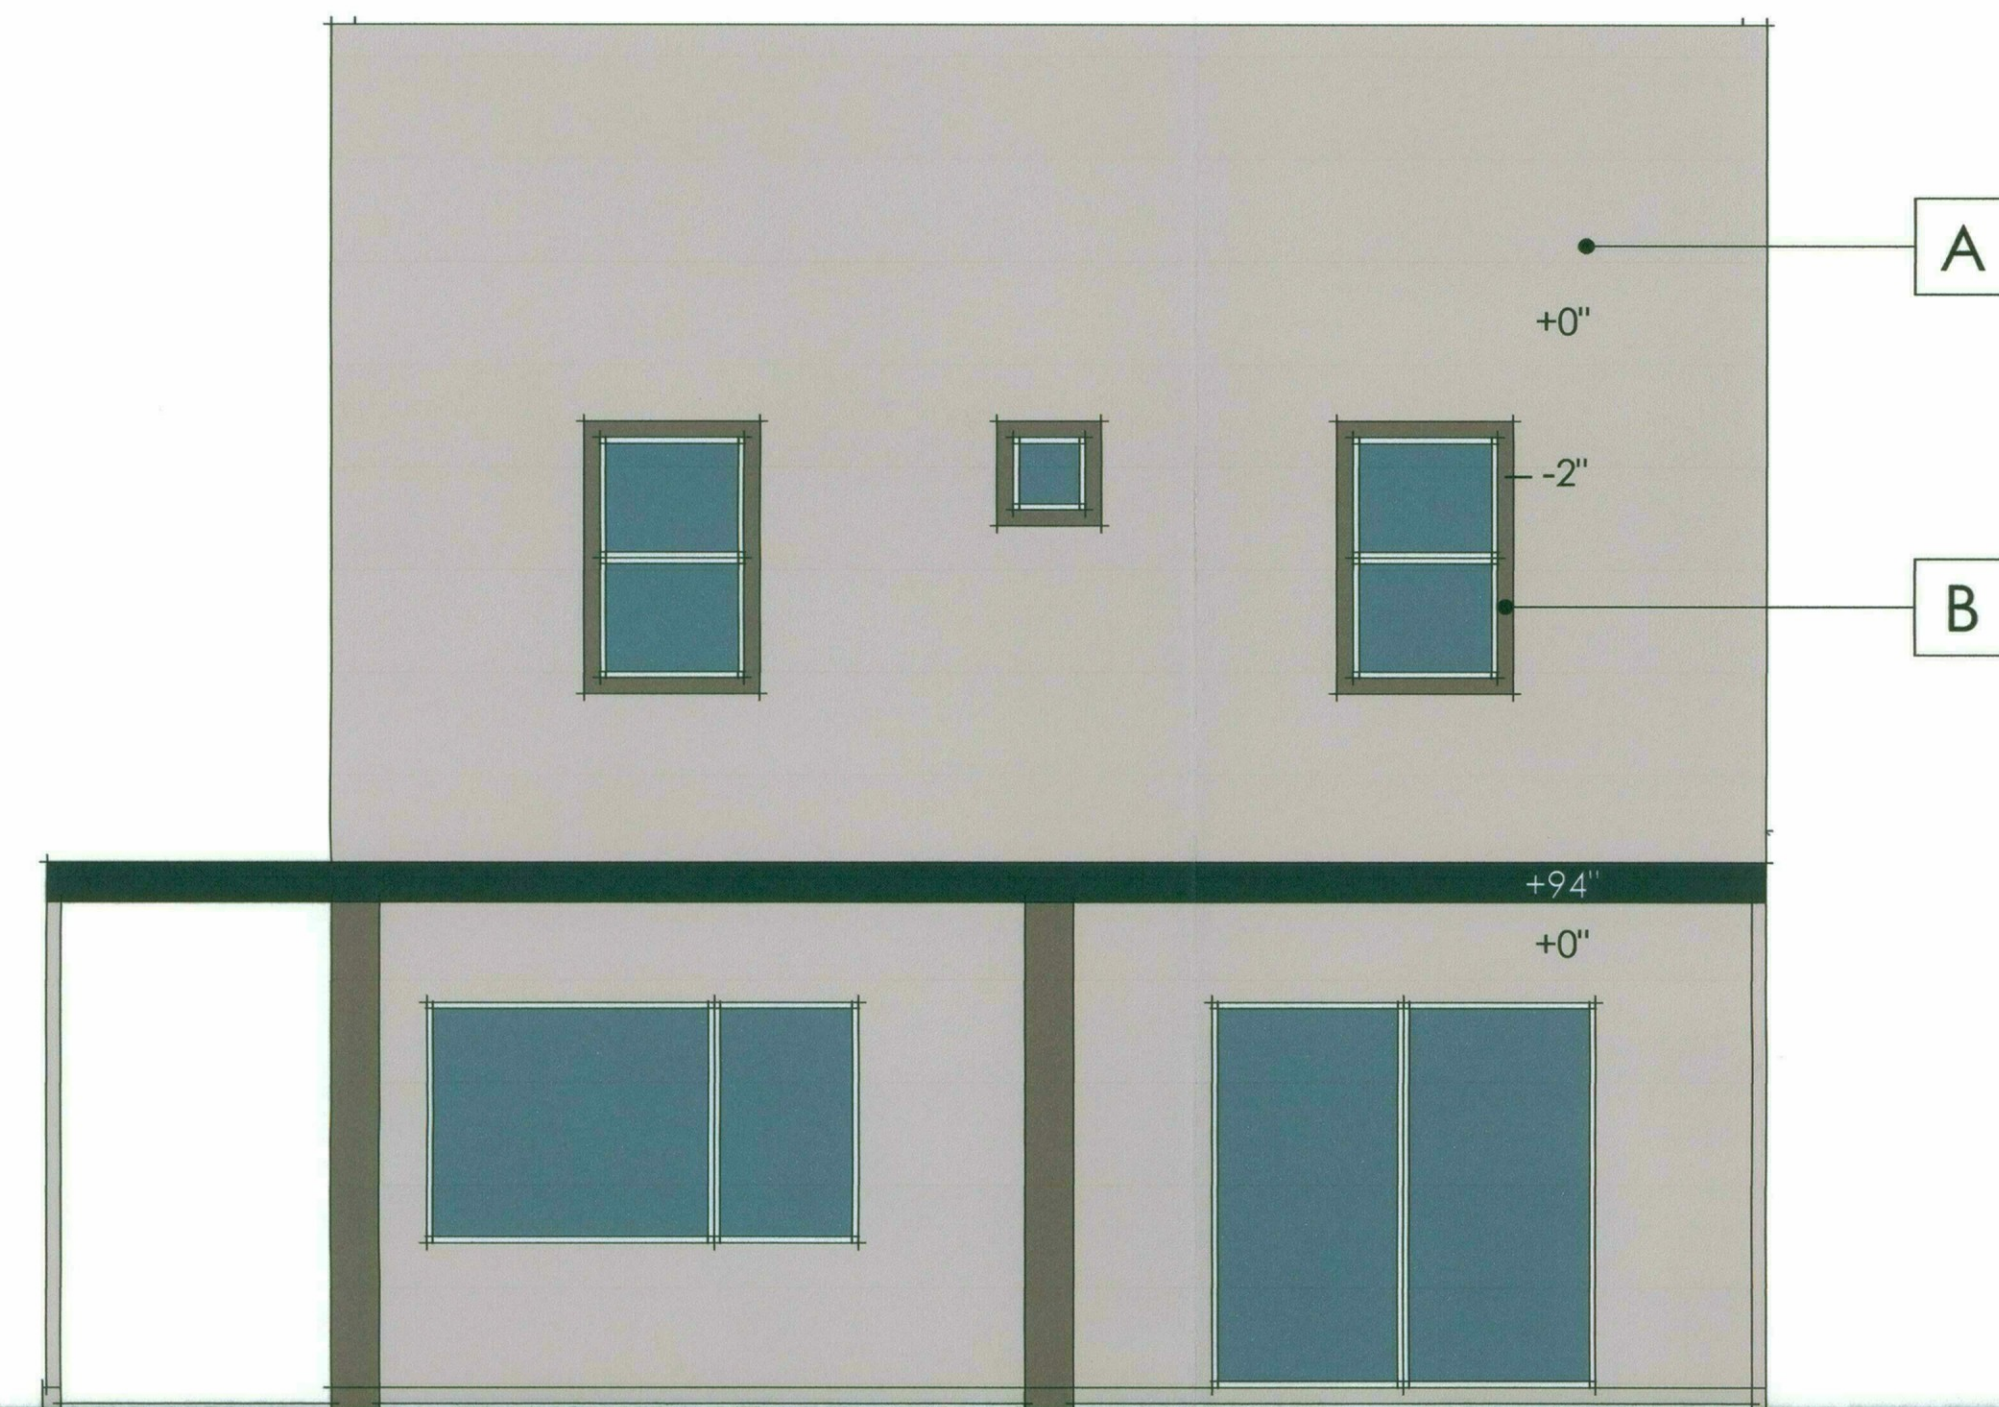


REAR ELEVATION

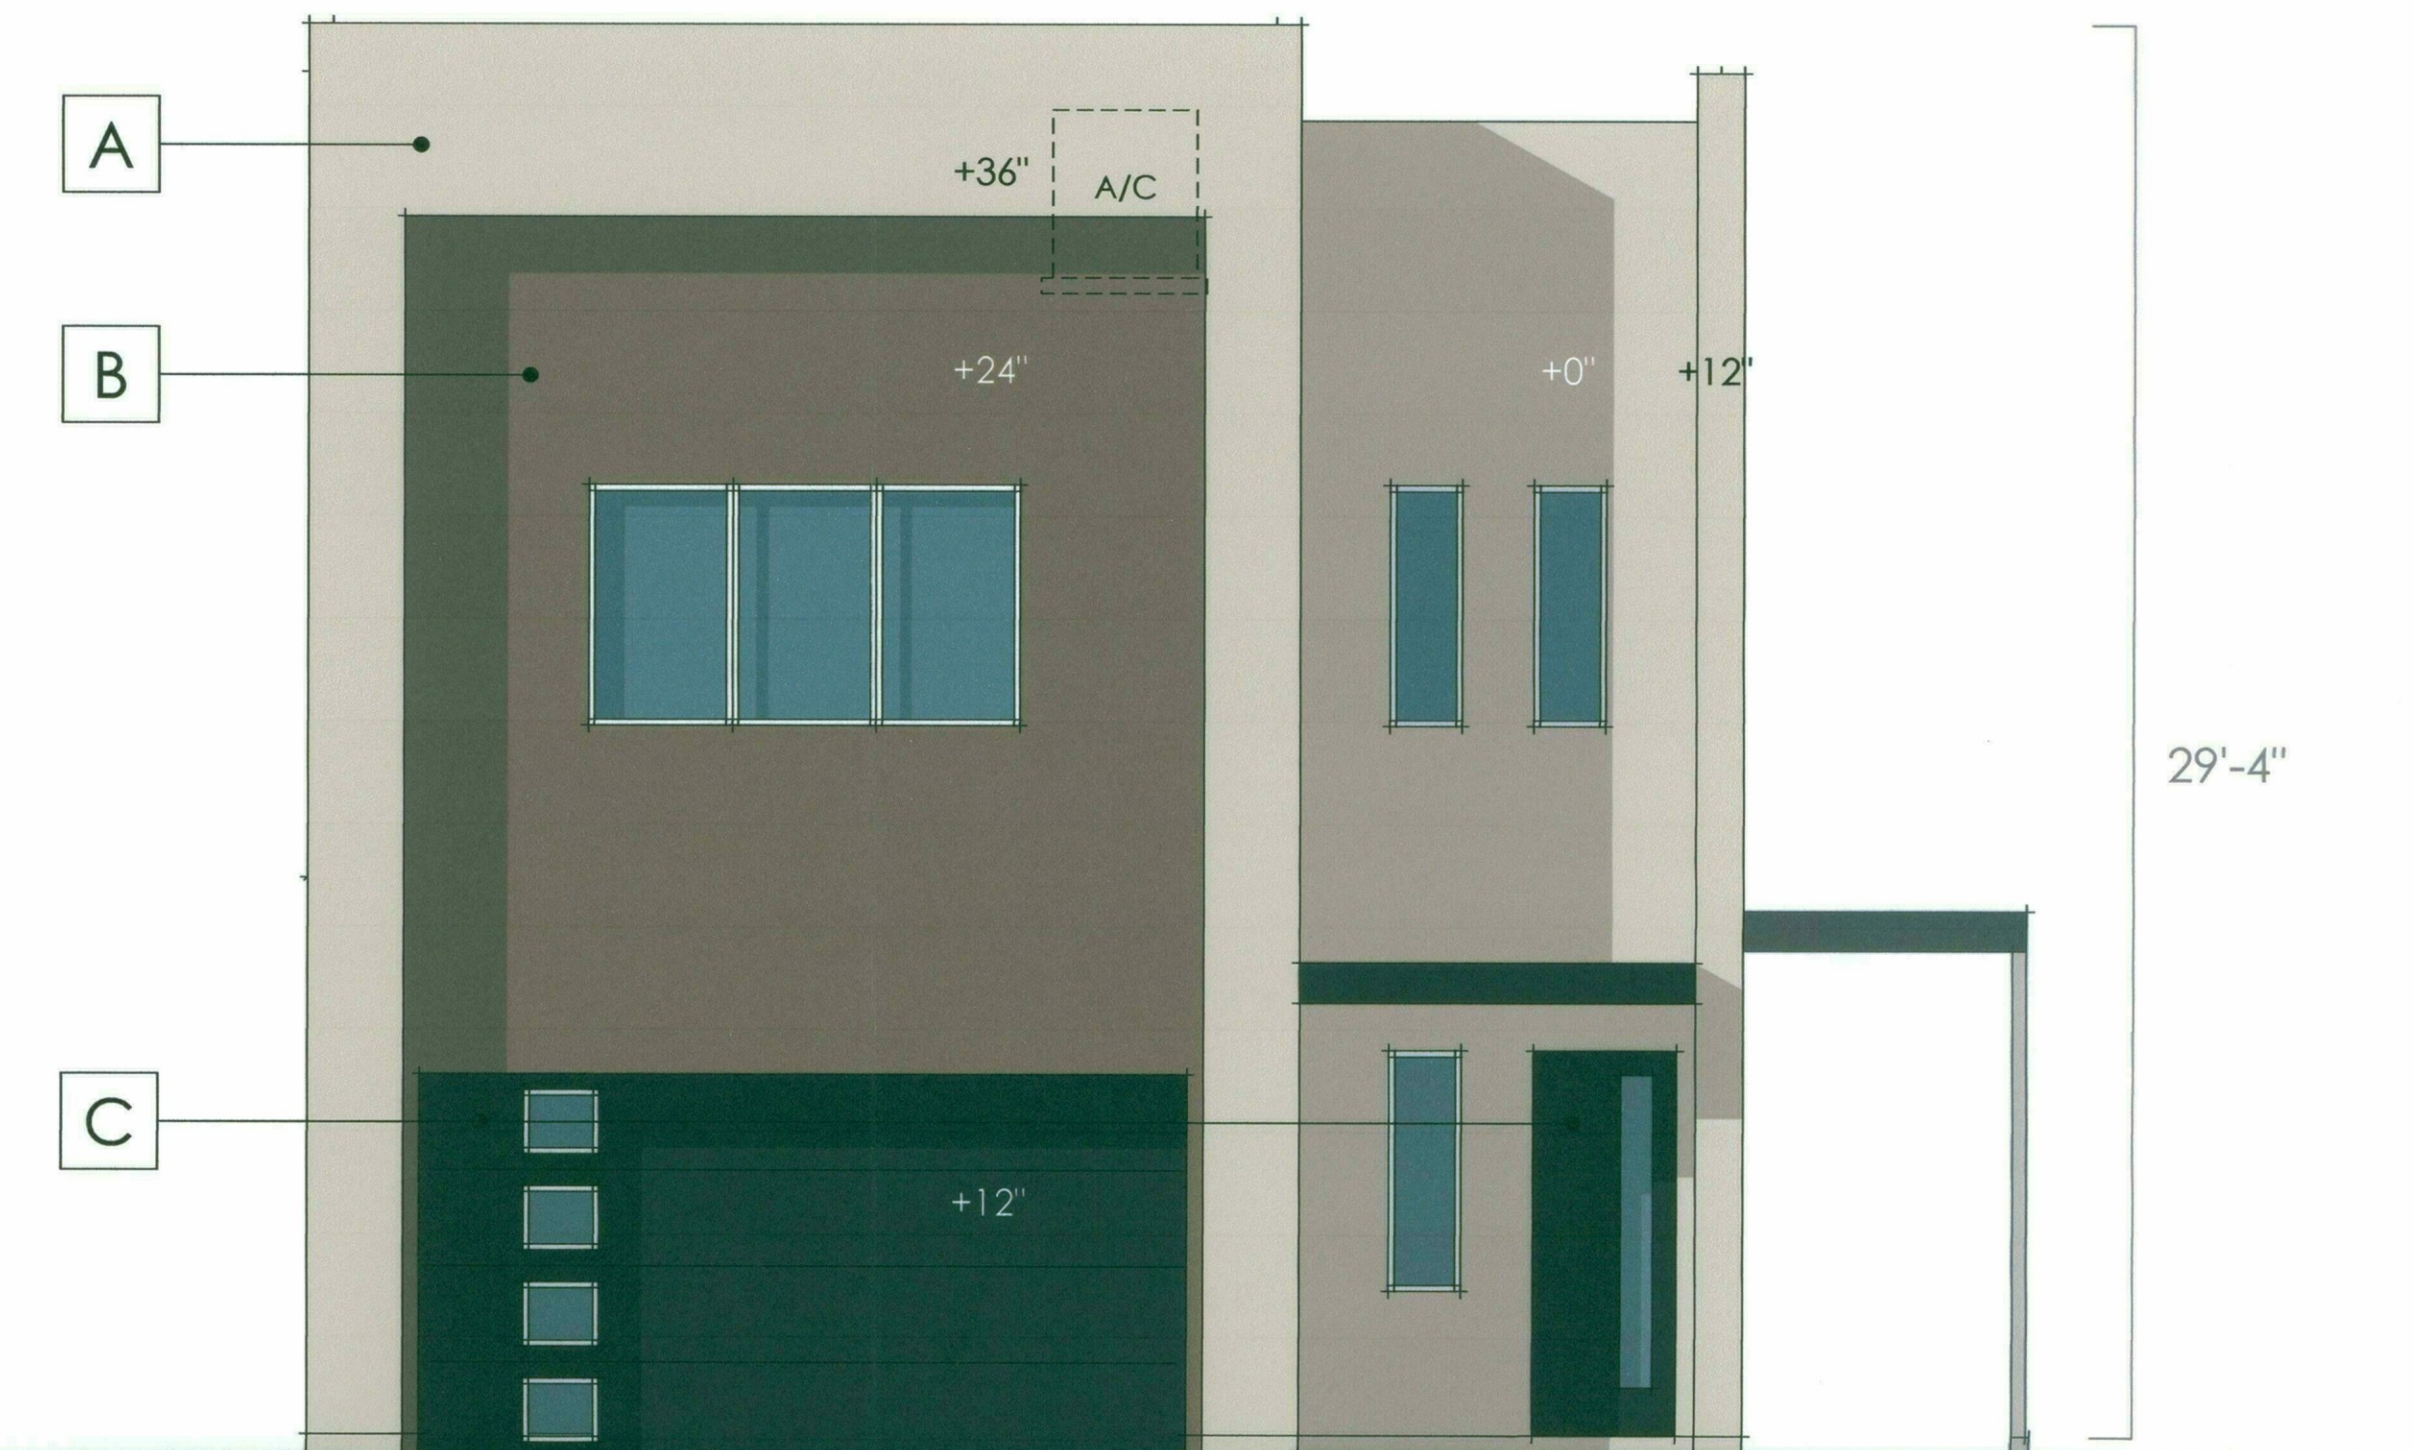

FRONT ELEVATION

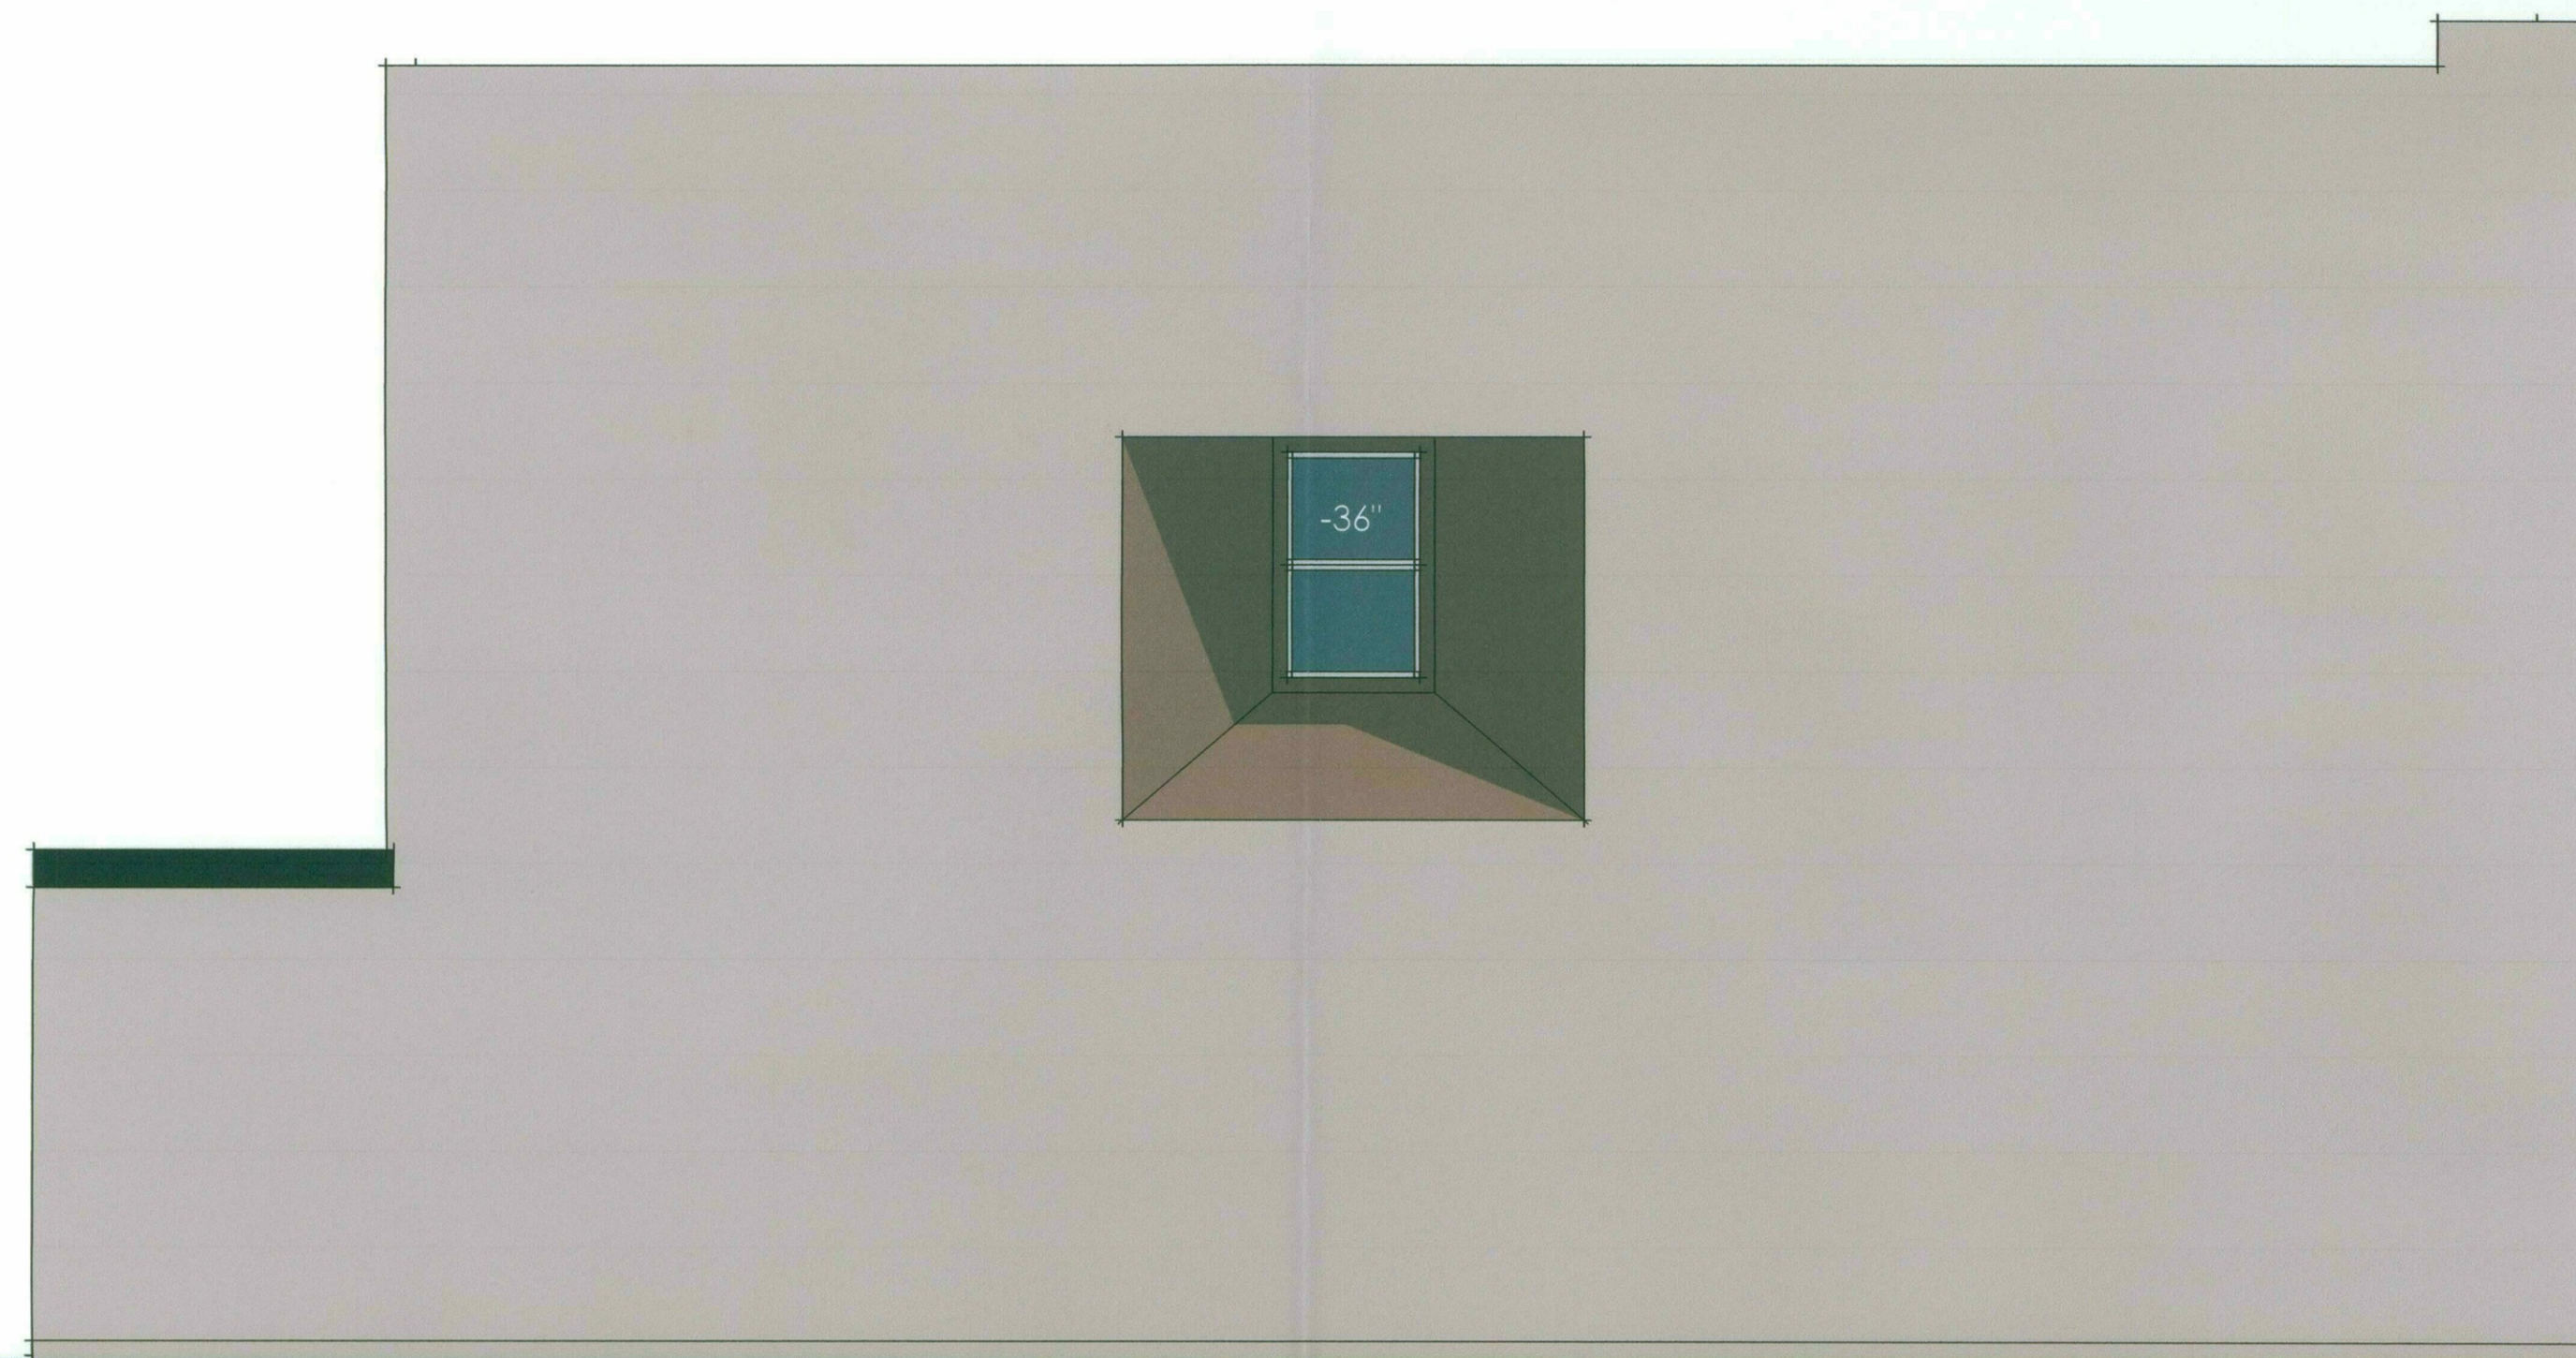

LEFT ELEVATION (INTERIOR ZERO LOT LINE)

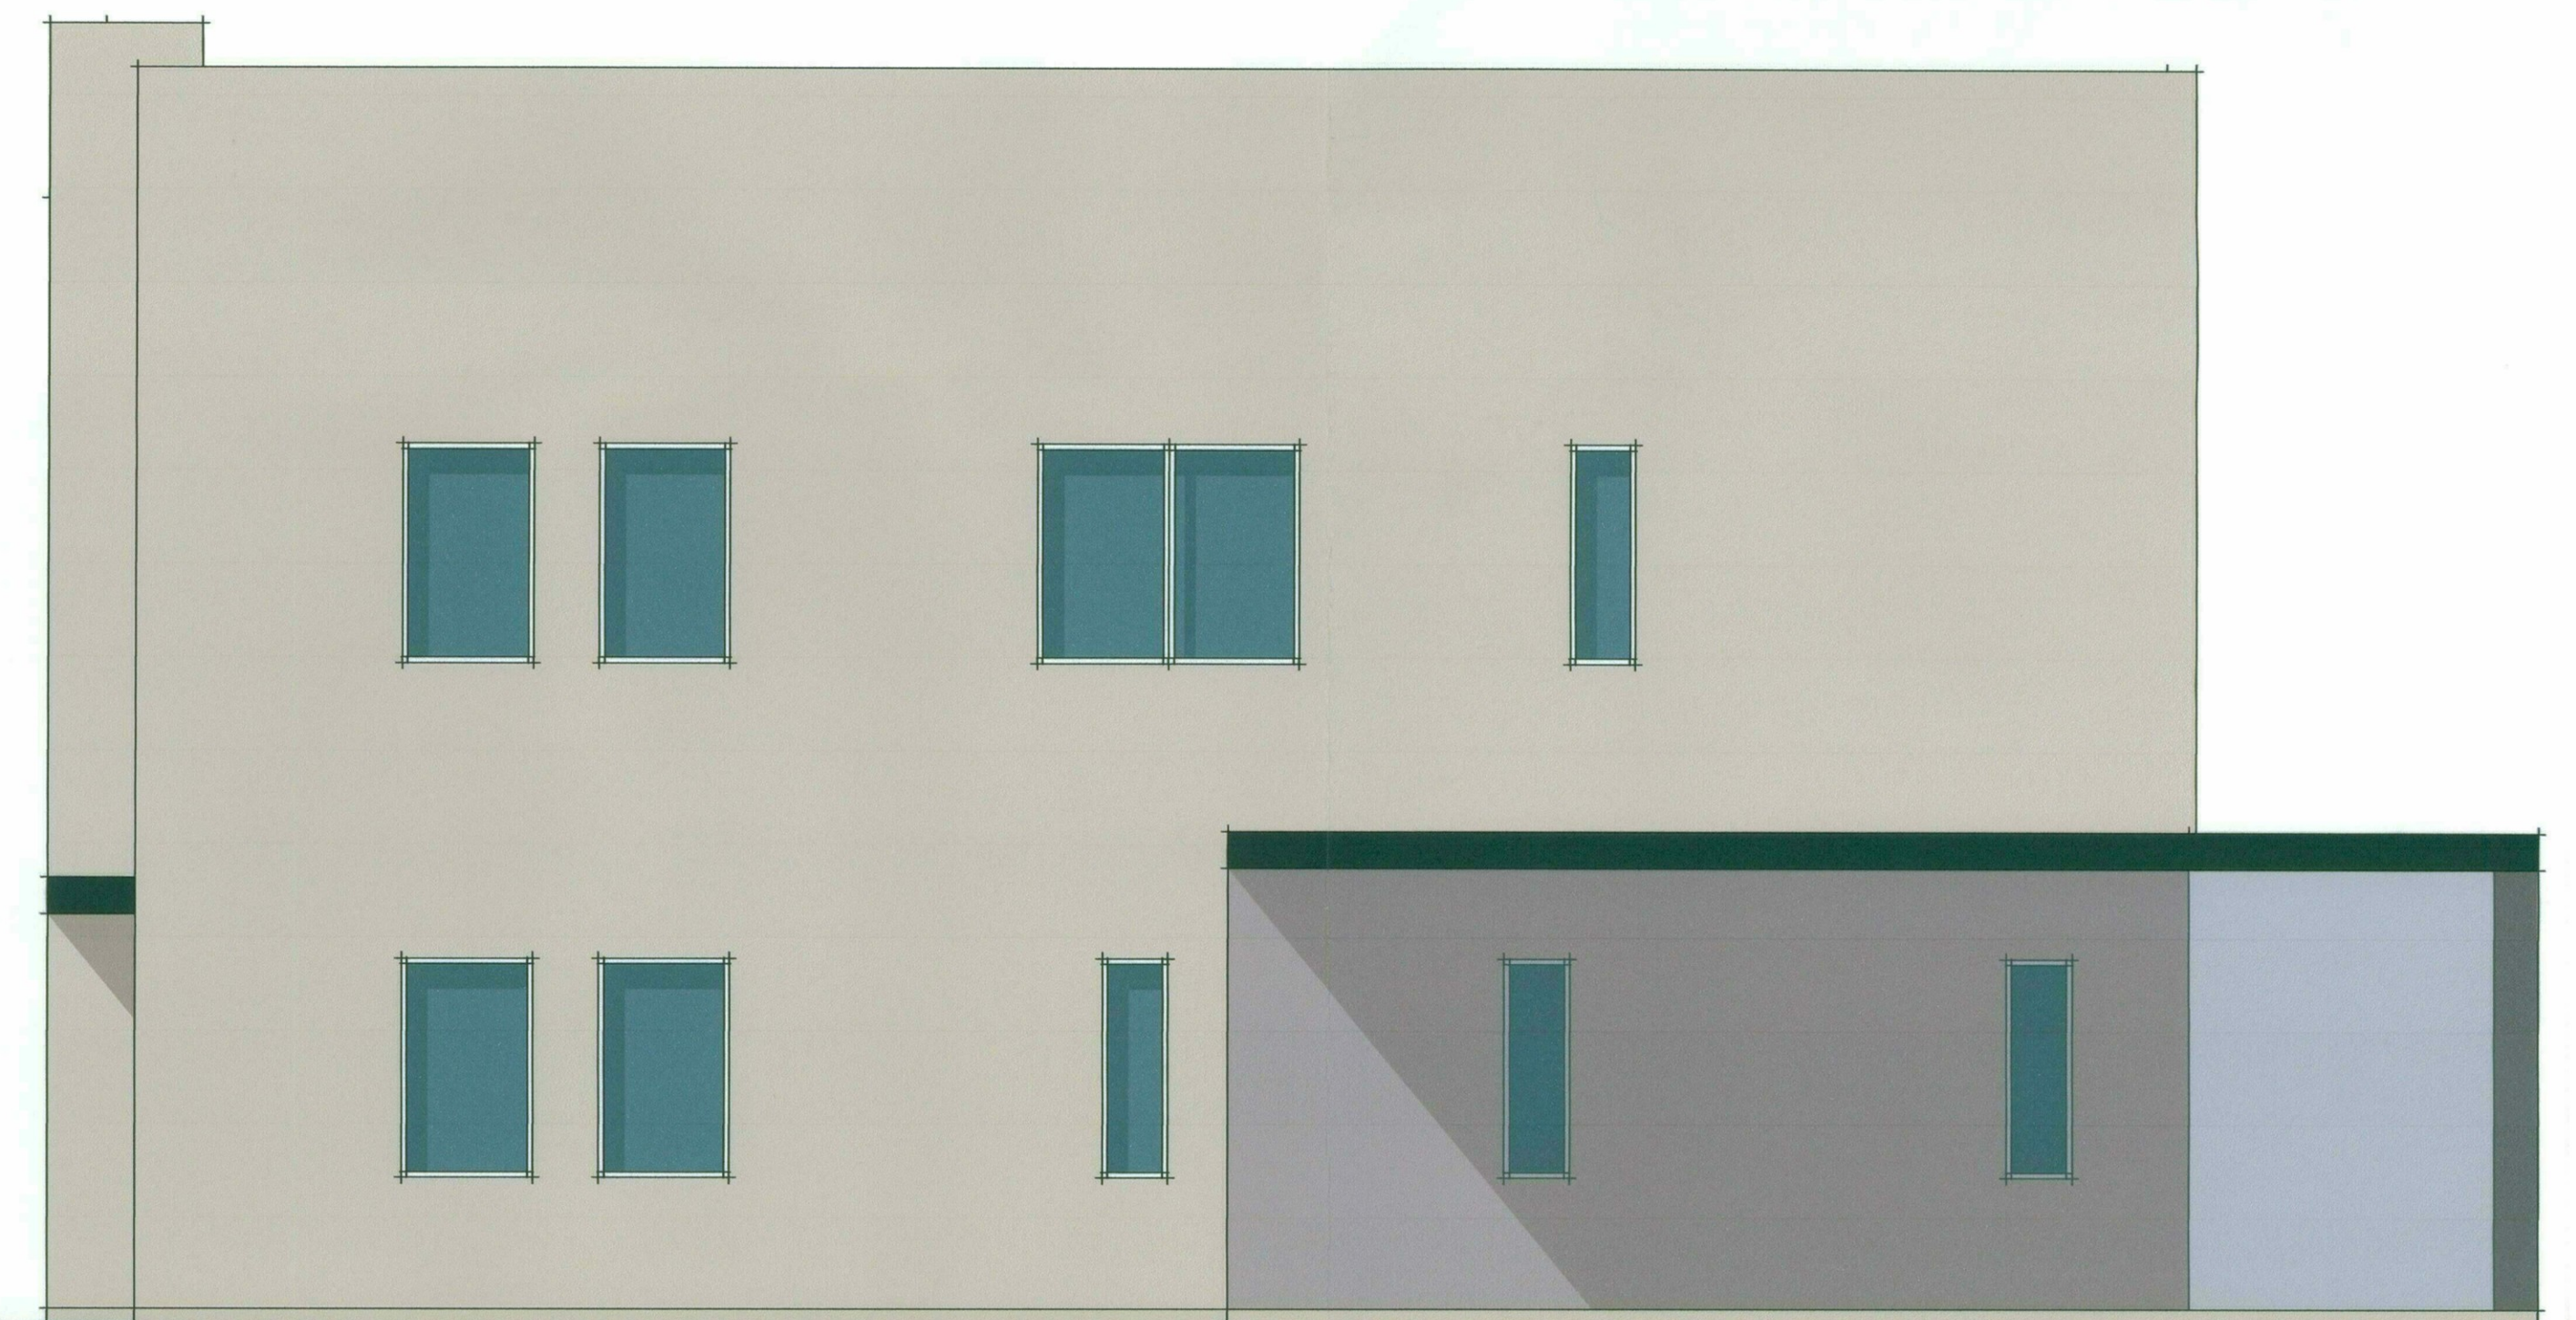

RIGHT ELEVATION AT INTERIOR

DATE: 10.31.16

3013 ELEVATION B

SCALE: 1/4" = 1'-0"

SKYE on McDOWELL | SCOTTSDALE, ARIZONA
ARIZONA DIVISION | **K. HOVNANIAN HOMES**

35-DR-16
STIPULATION SET
RETAIN FOR RECORDS
APPROVED
1-5-17
DATE INITIALS

39-DR-2016
11/04/2016


MATERIAL LEGEND | SCHEME 9003

A | SW 7036 ACCESSIBLE BEIGE


B | SW 7040 SMOKEHOUSE

C | SW 6990 CAVIAR


D | CORONADO 3" SPLIT LIMESTONE

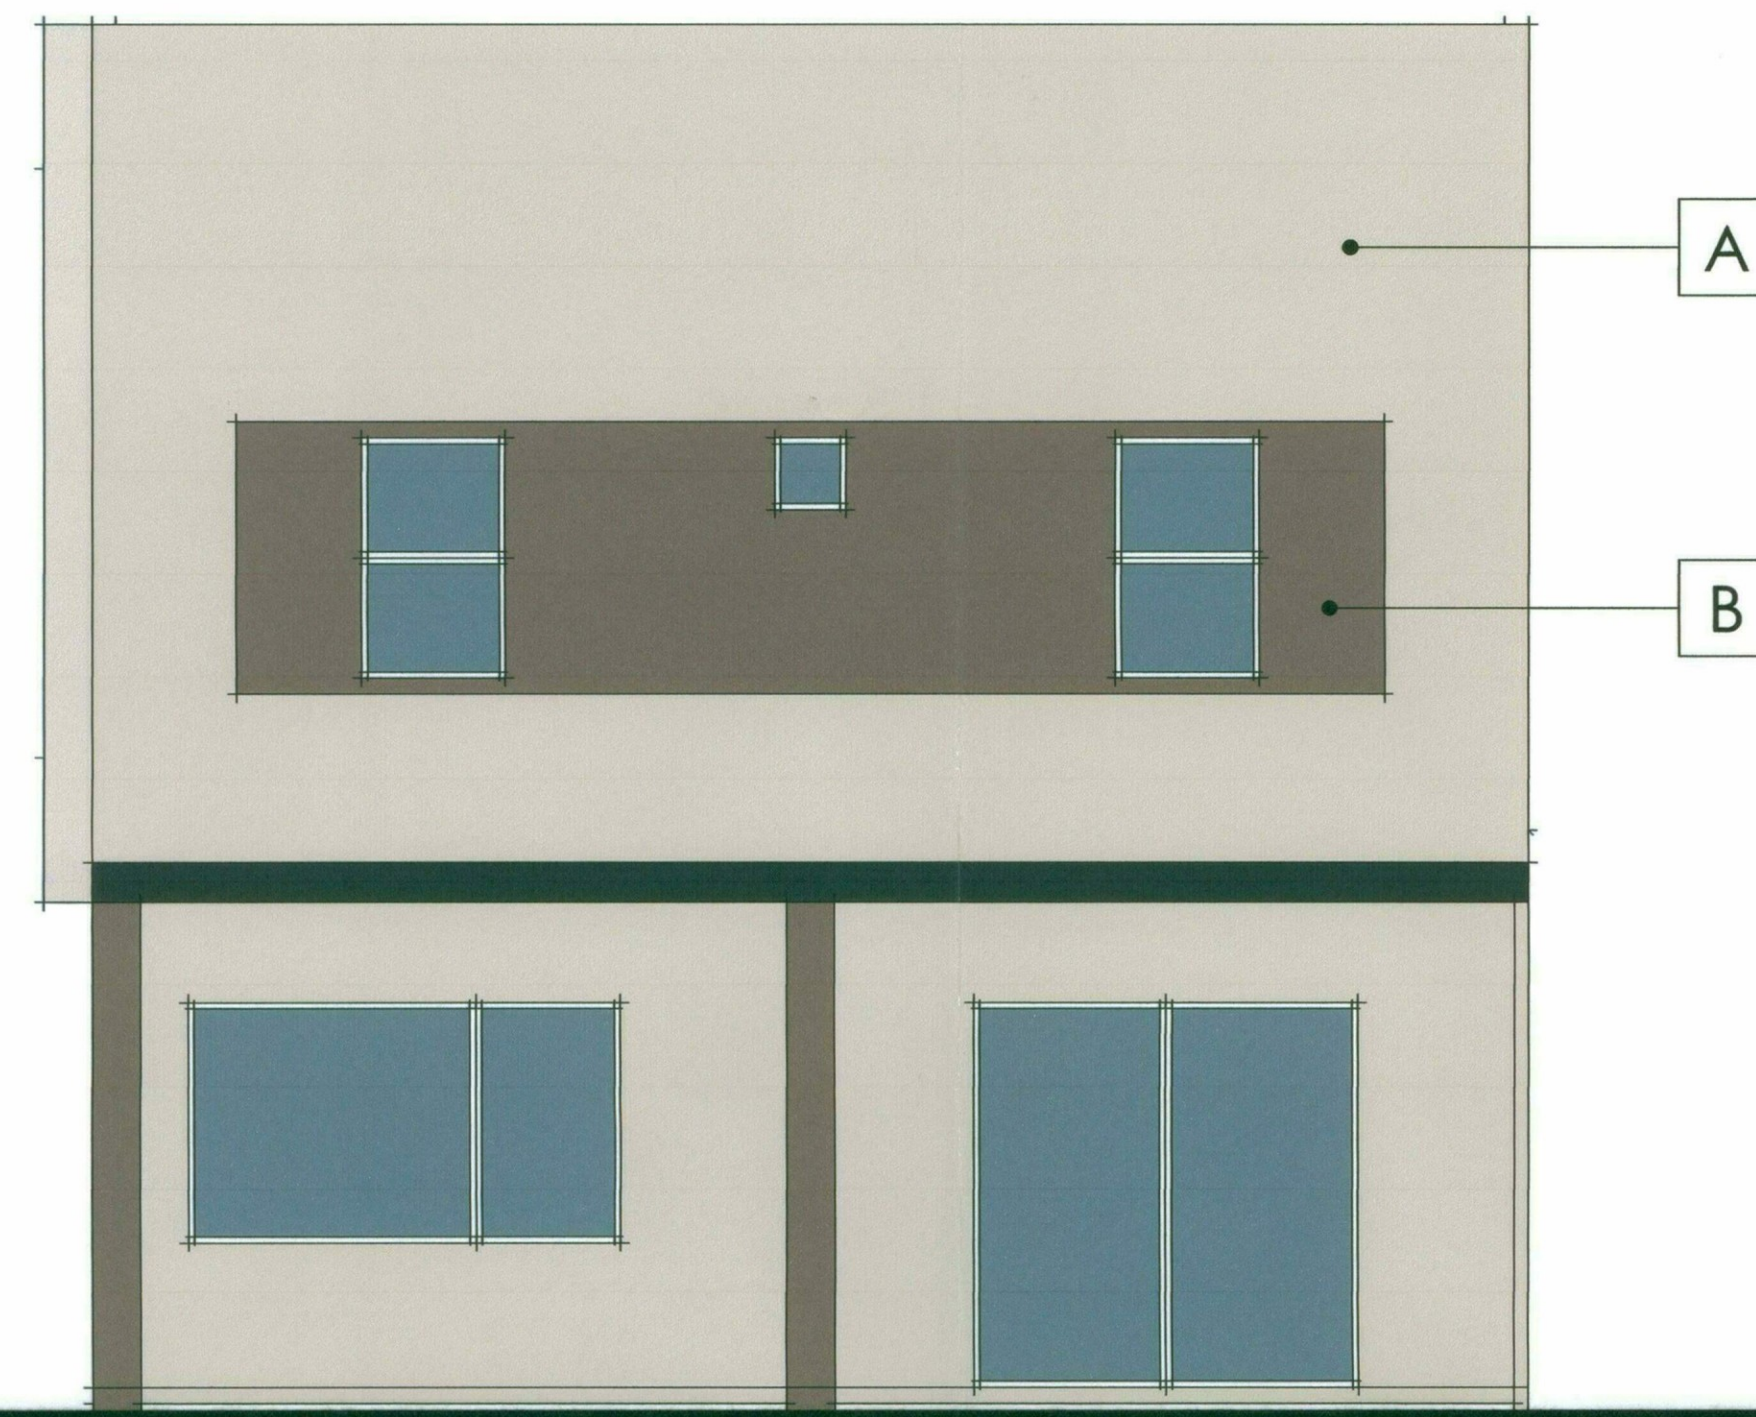


REAR ELEVATION AT RIGHT EXPOSED CORNER

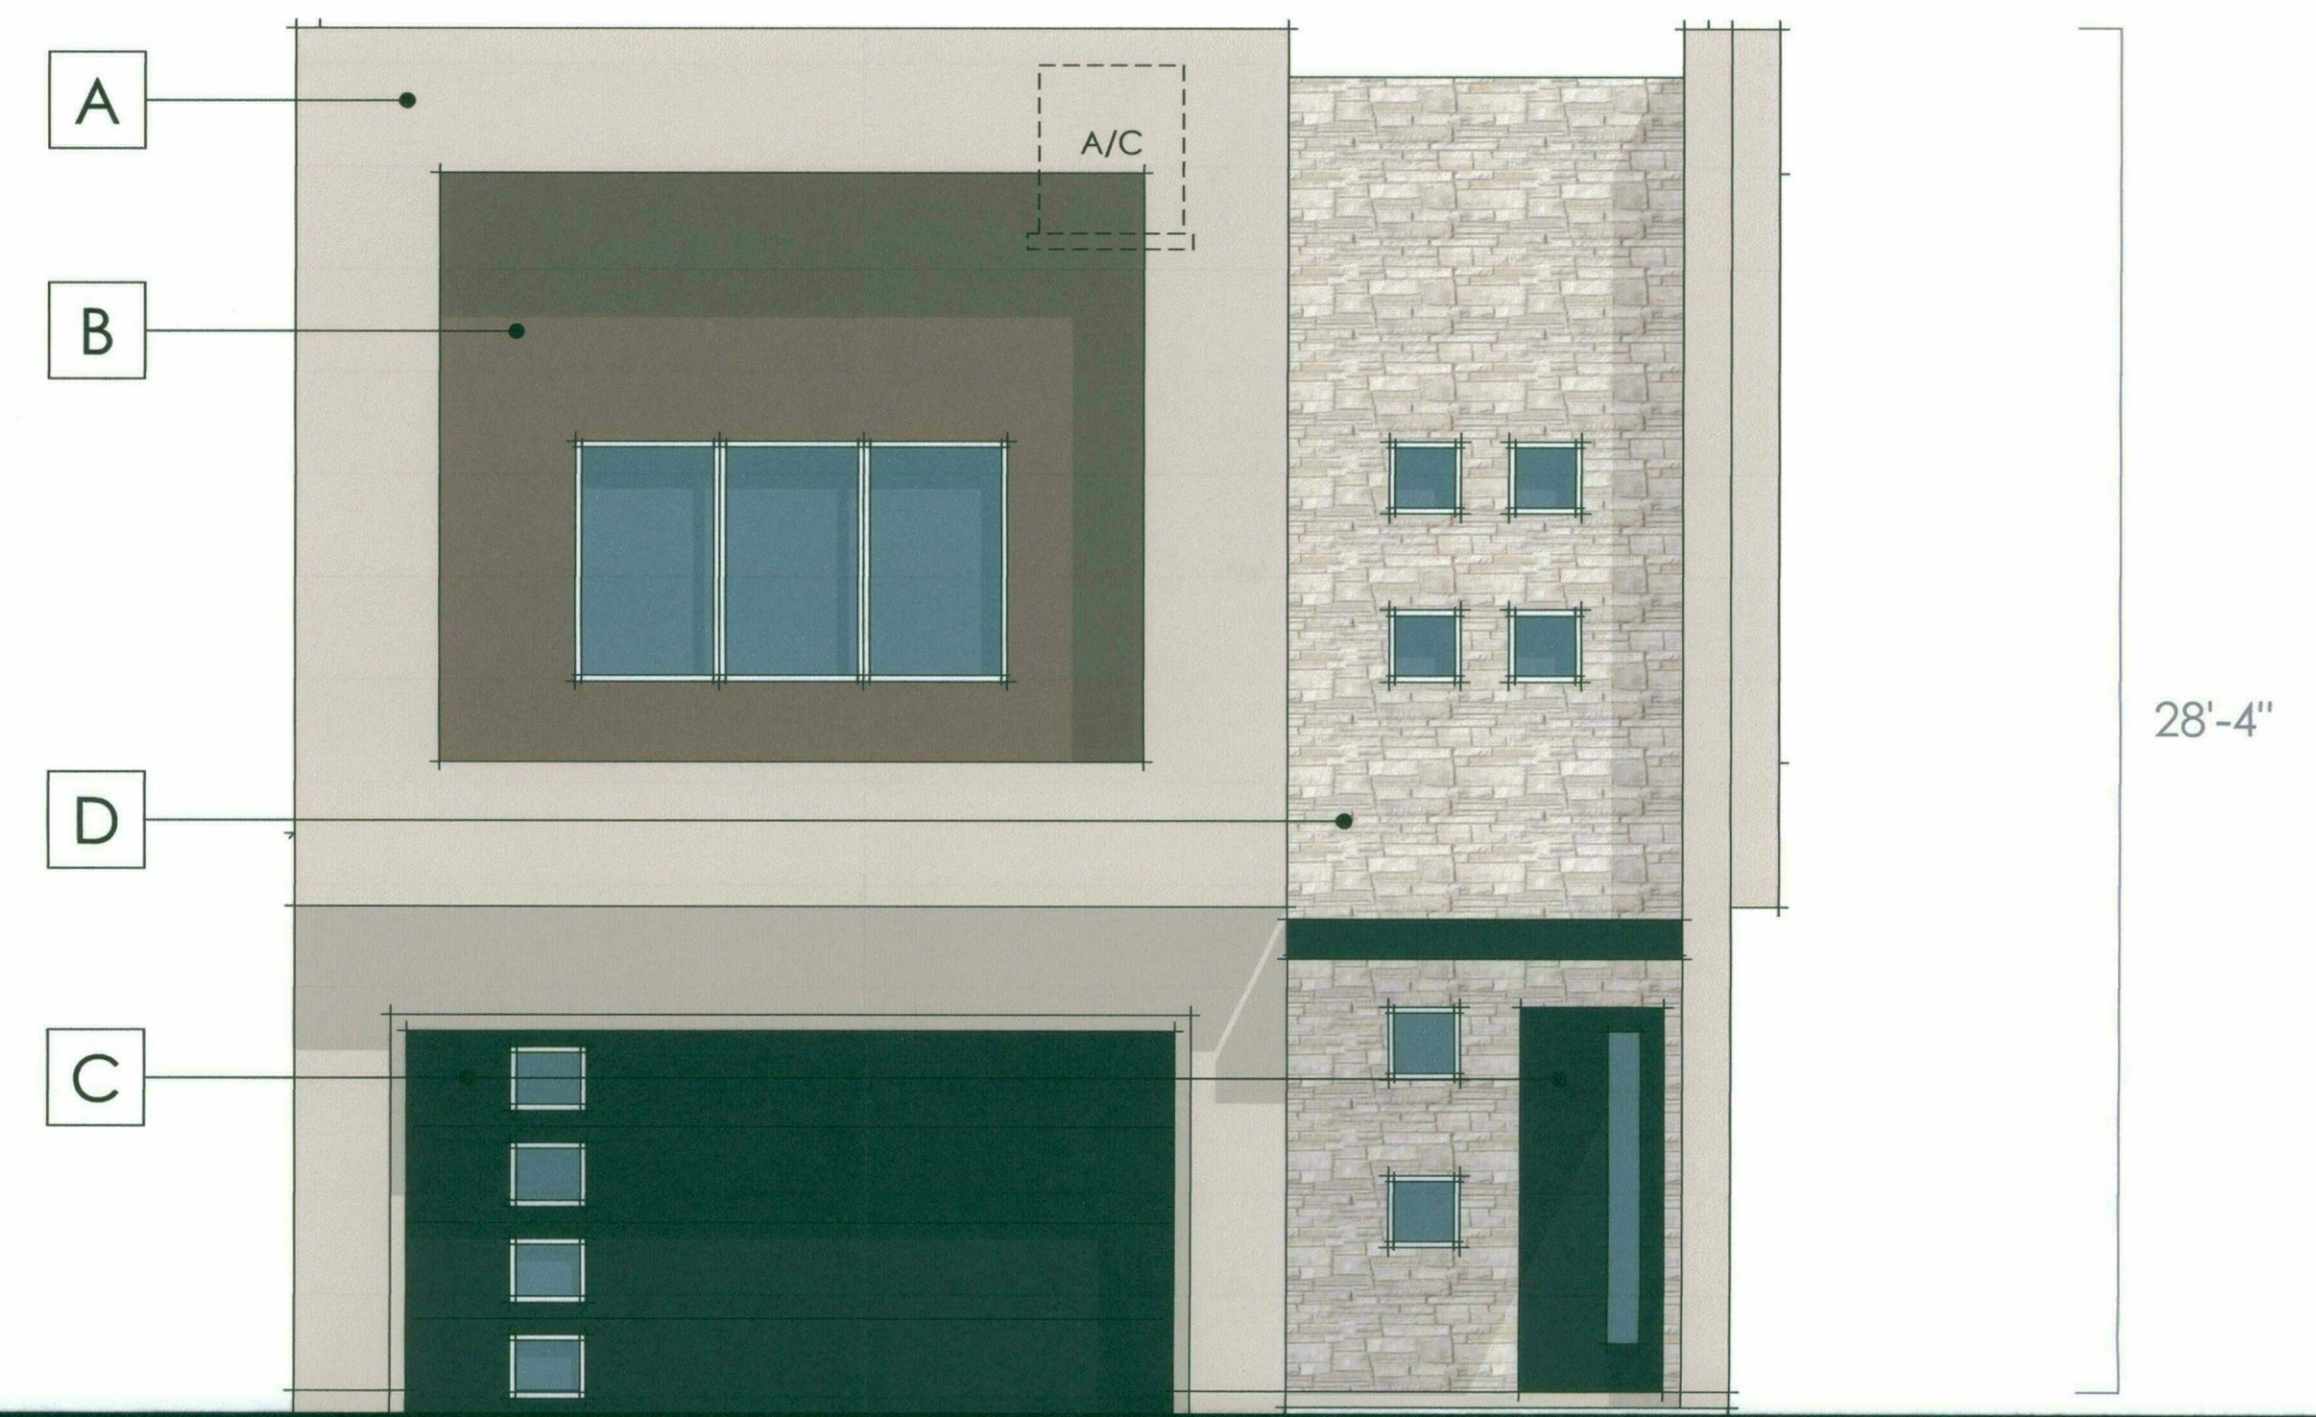

FRONT ELEVATION AT RIGHT EXPOSED CORNER

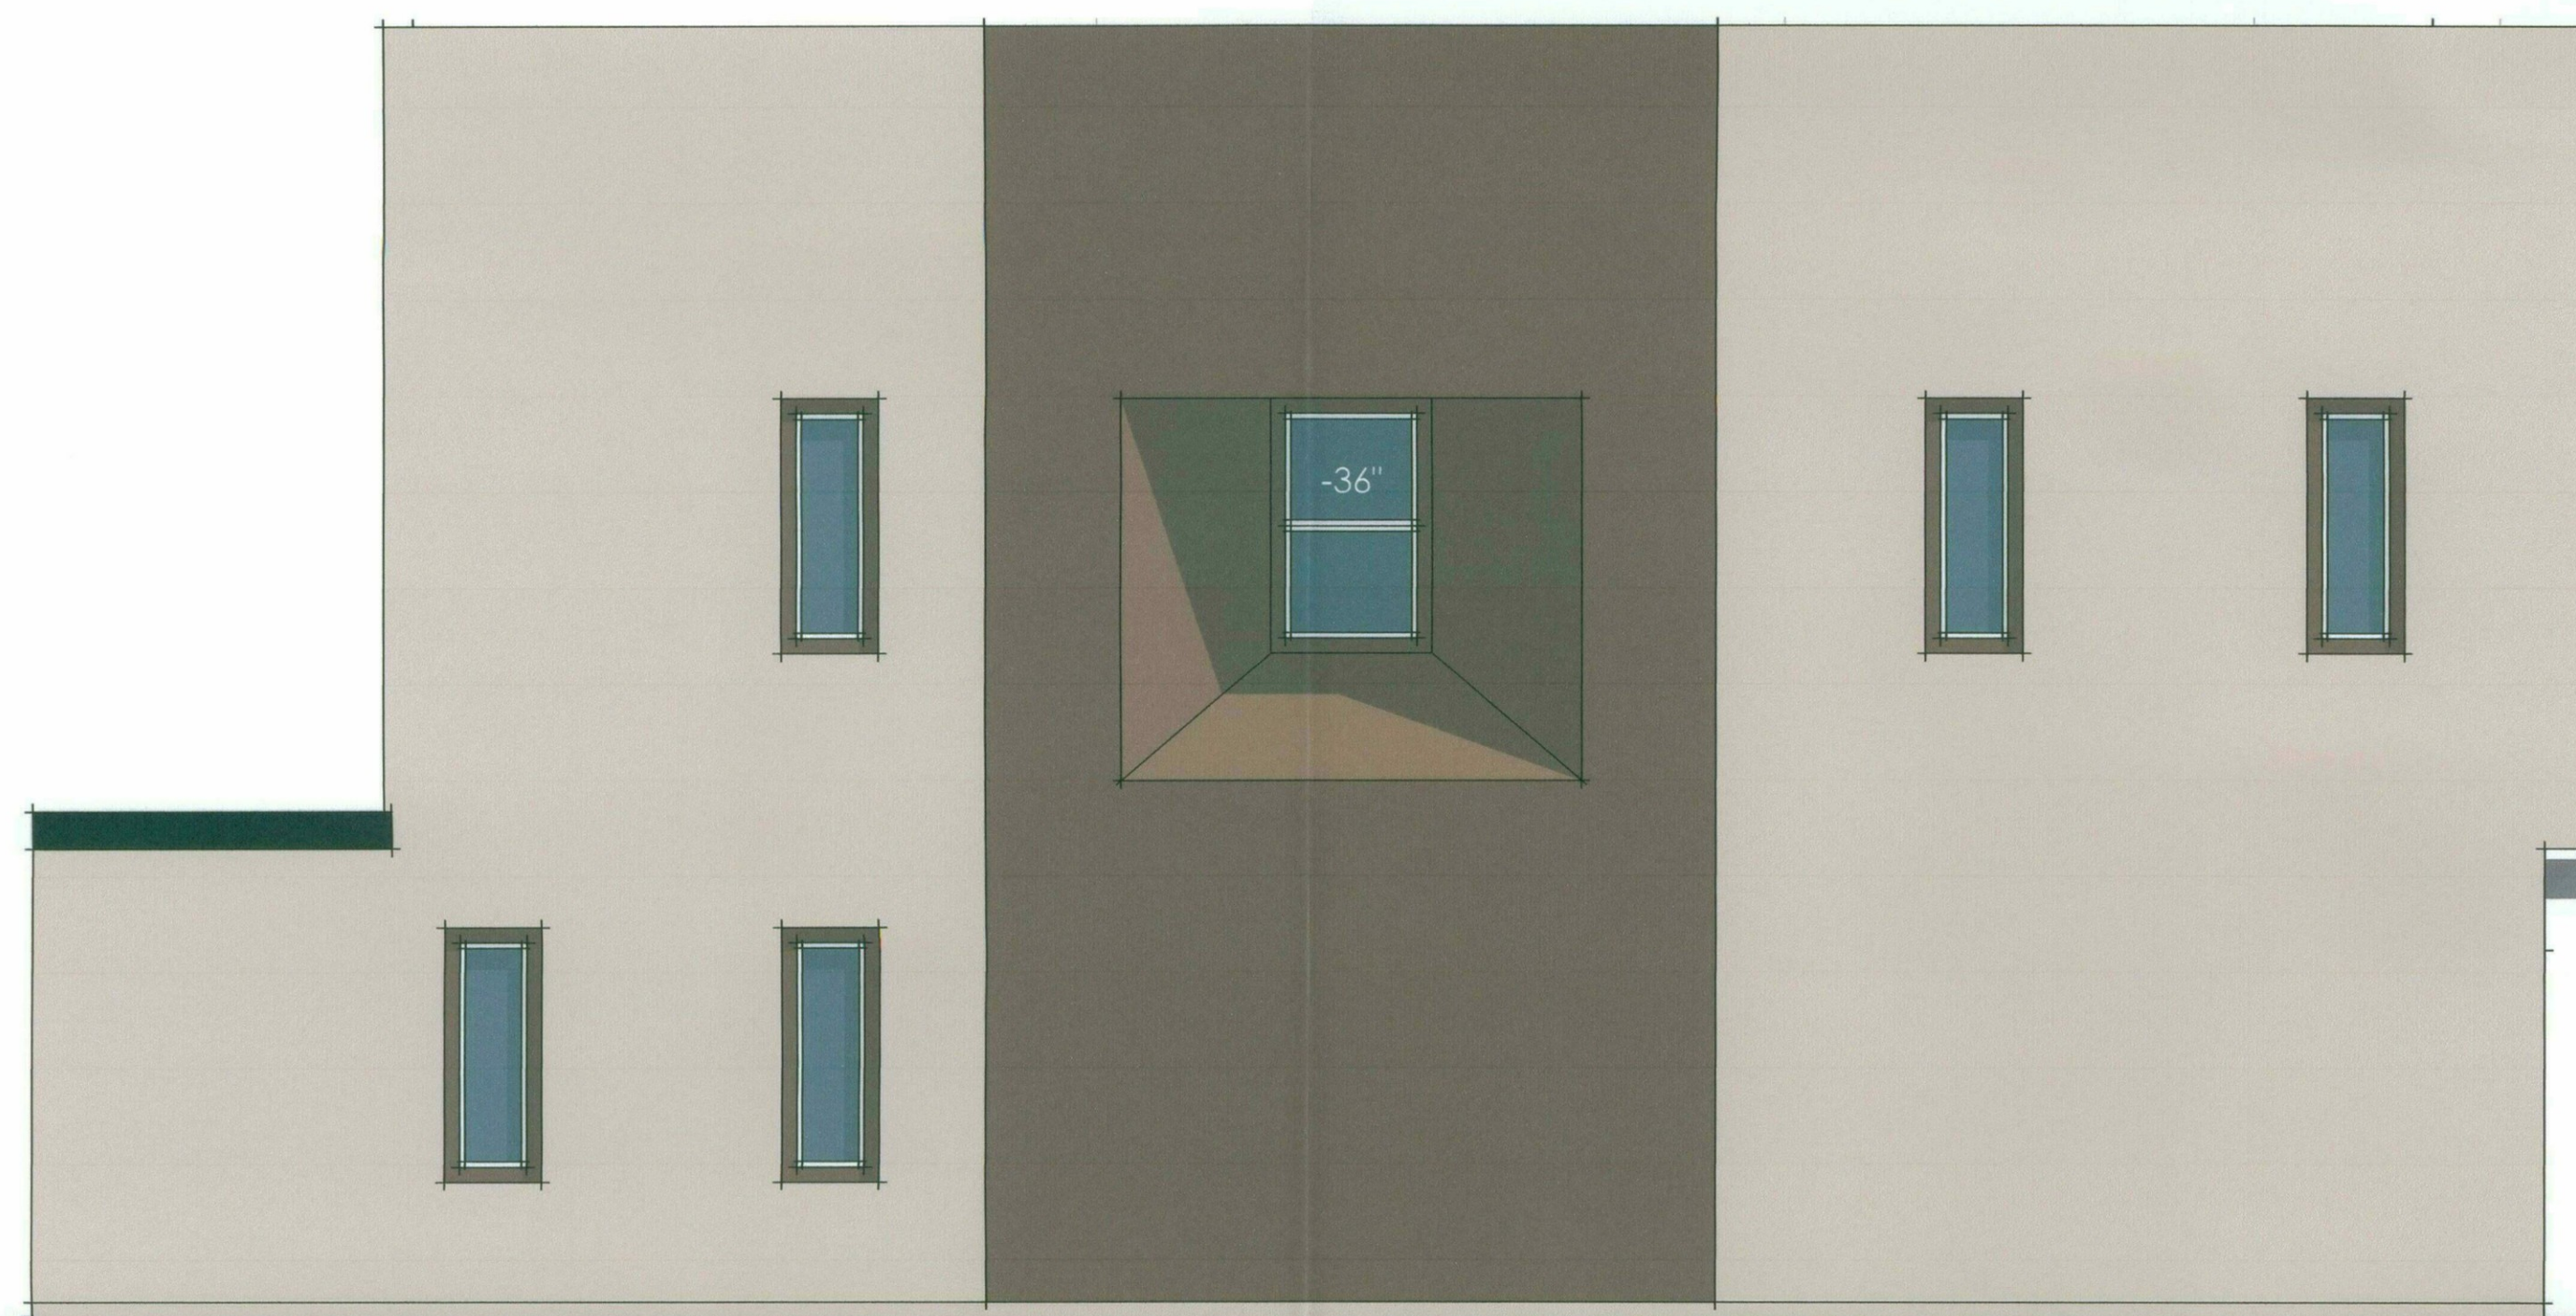

LEFT ELEVATION AT LEFT EXPOSED CORNER

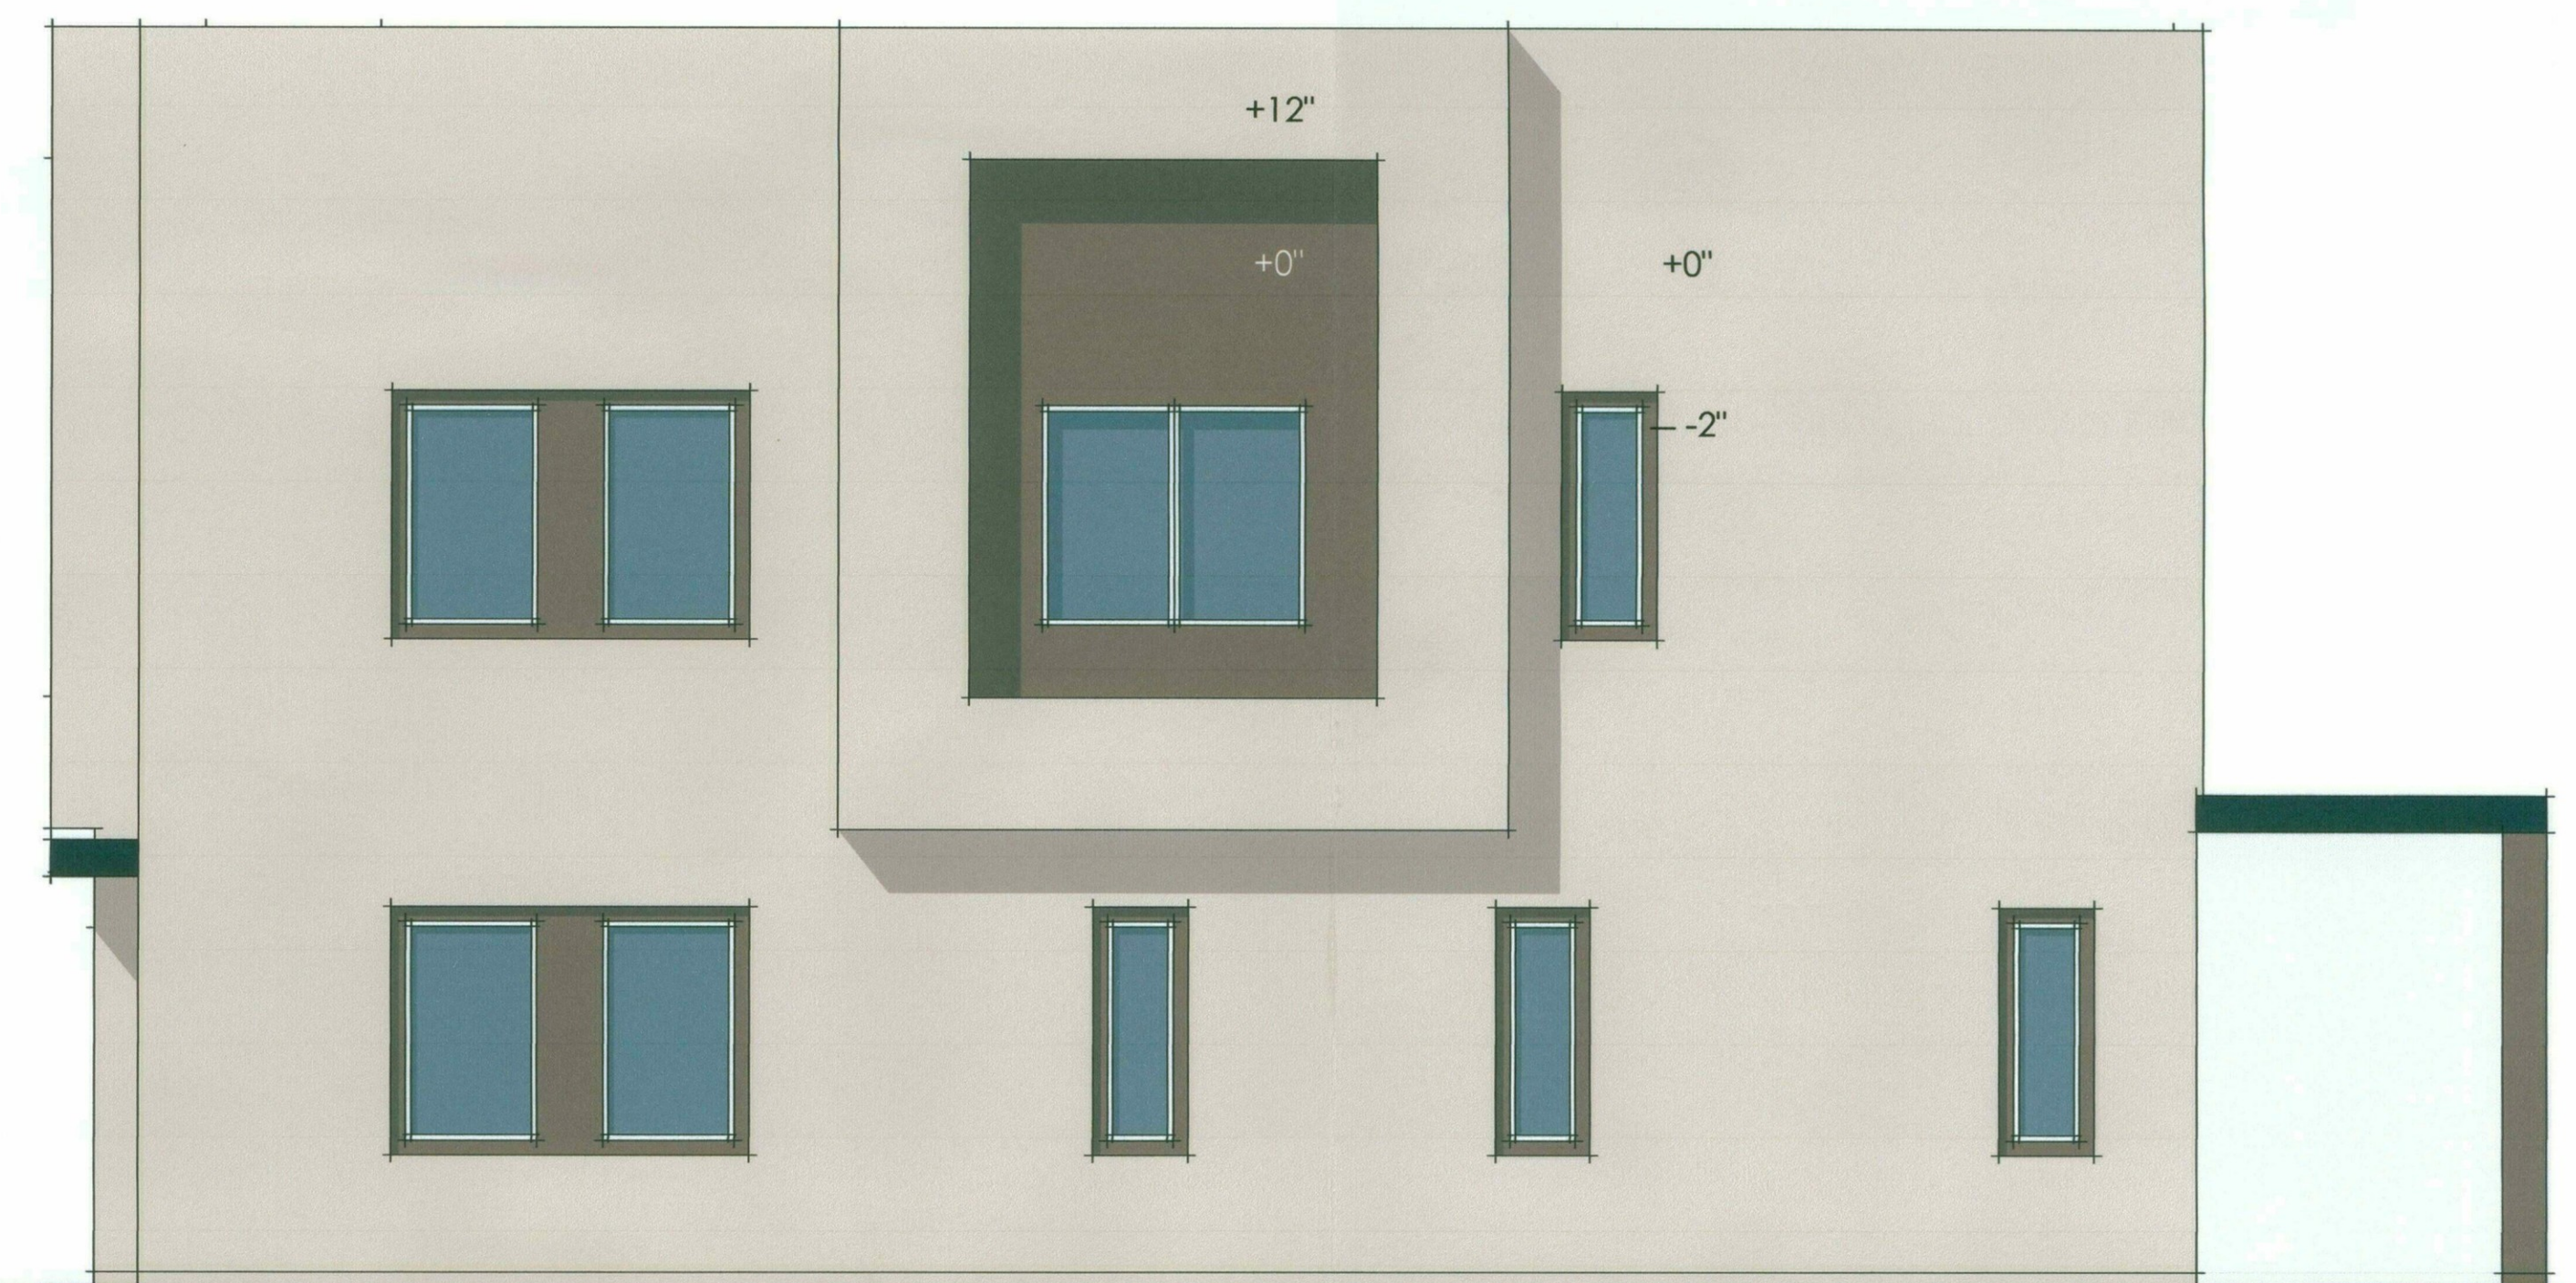

RIGHT ELEVATION AT RIGHT EXPOSED CORNER

DATE: 10.31.16

3013 ELEVATION A | CORNER ELEVATIONS

SCALE: 1/4" = 1'-0"


SKYE on McDOWELL | SCOTTSDALE, ARIZONA
ARIZONA DIVISION | **K. HOVNANIAN HOMES**

39-DR-16
STIPULATION SET
RETAIN FOR RECORDS
APPROVED
DATE 11/04/2016 INITIALS

39-DR-2016
11/04/2016

MATERIAL LEGEND | SCHEME 9004


- A | SW 7551 GREEK VILLA
- B | SW 7048 URBANE BRONZE
- C | SW 6990 CAVIAR
- D | CORONADO 3" SPLIT LIMESTONE

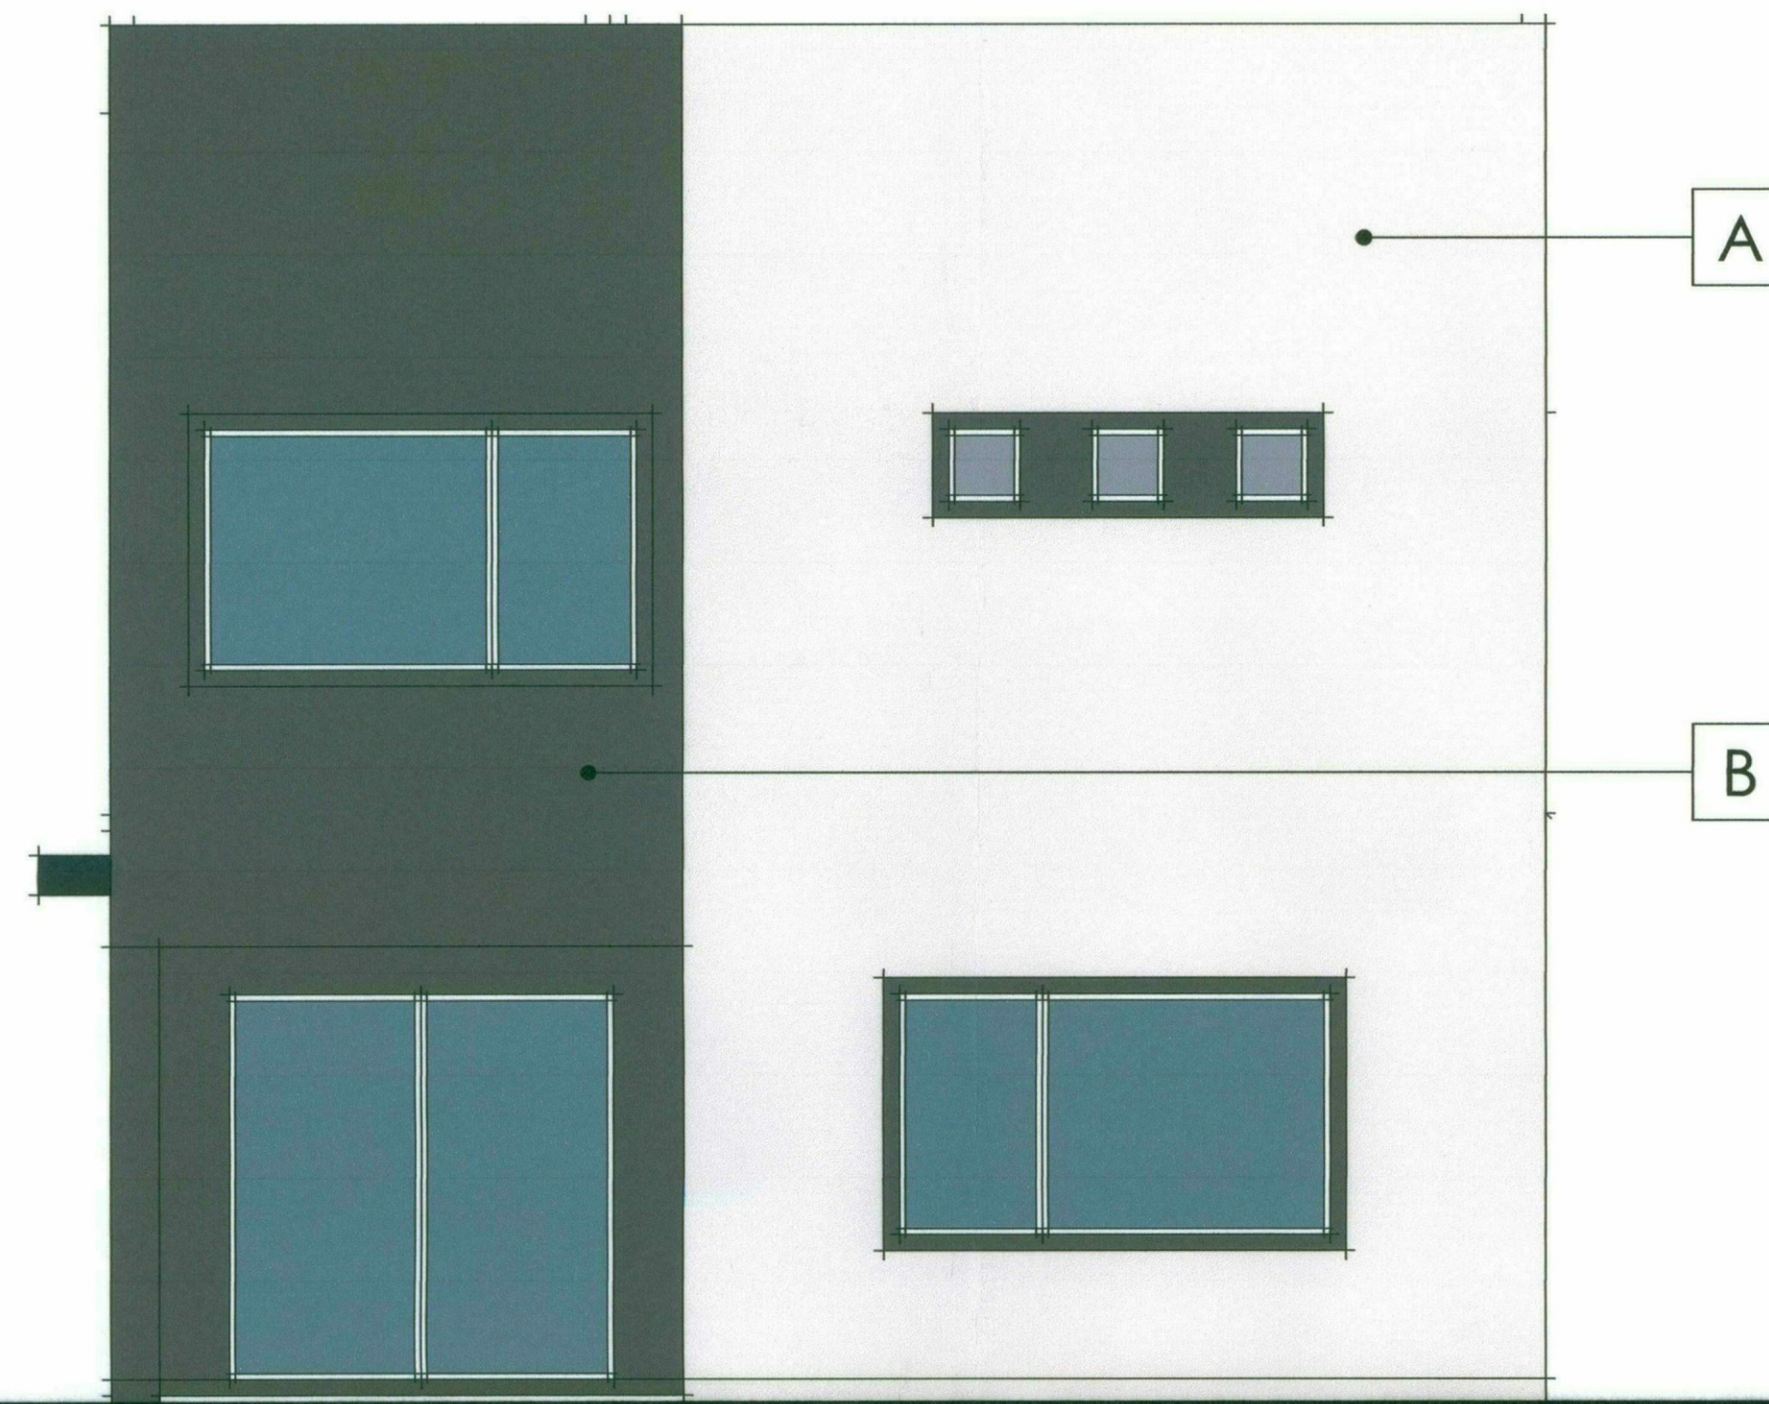

REAR ELEVATION AT RIGHT EXPOSED ELEVATION



FRONT ELEVATION AT RIGHT EXPOSED ELEVATION

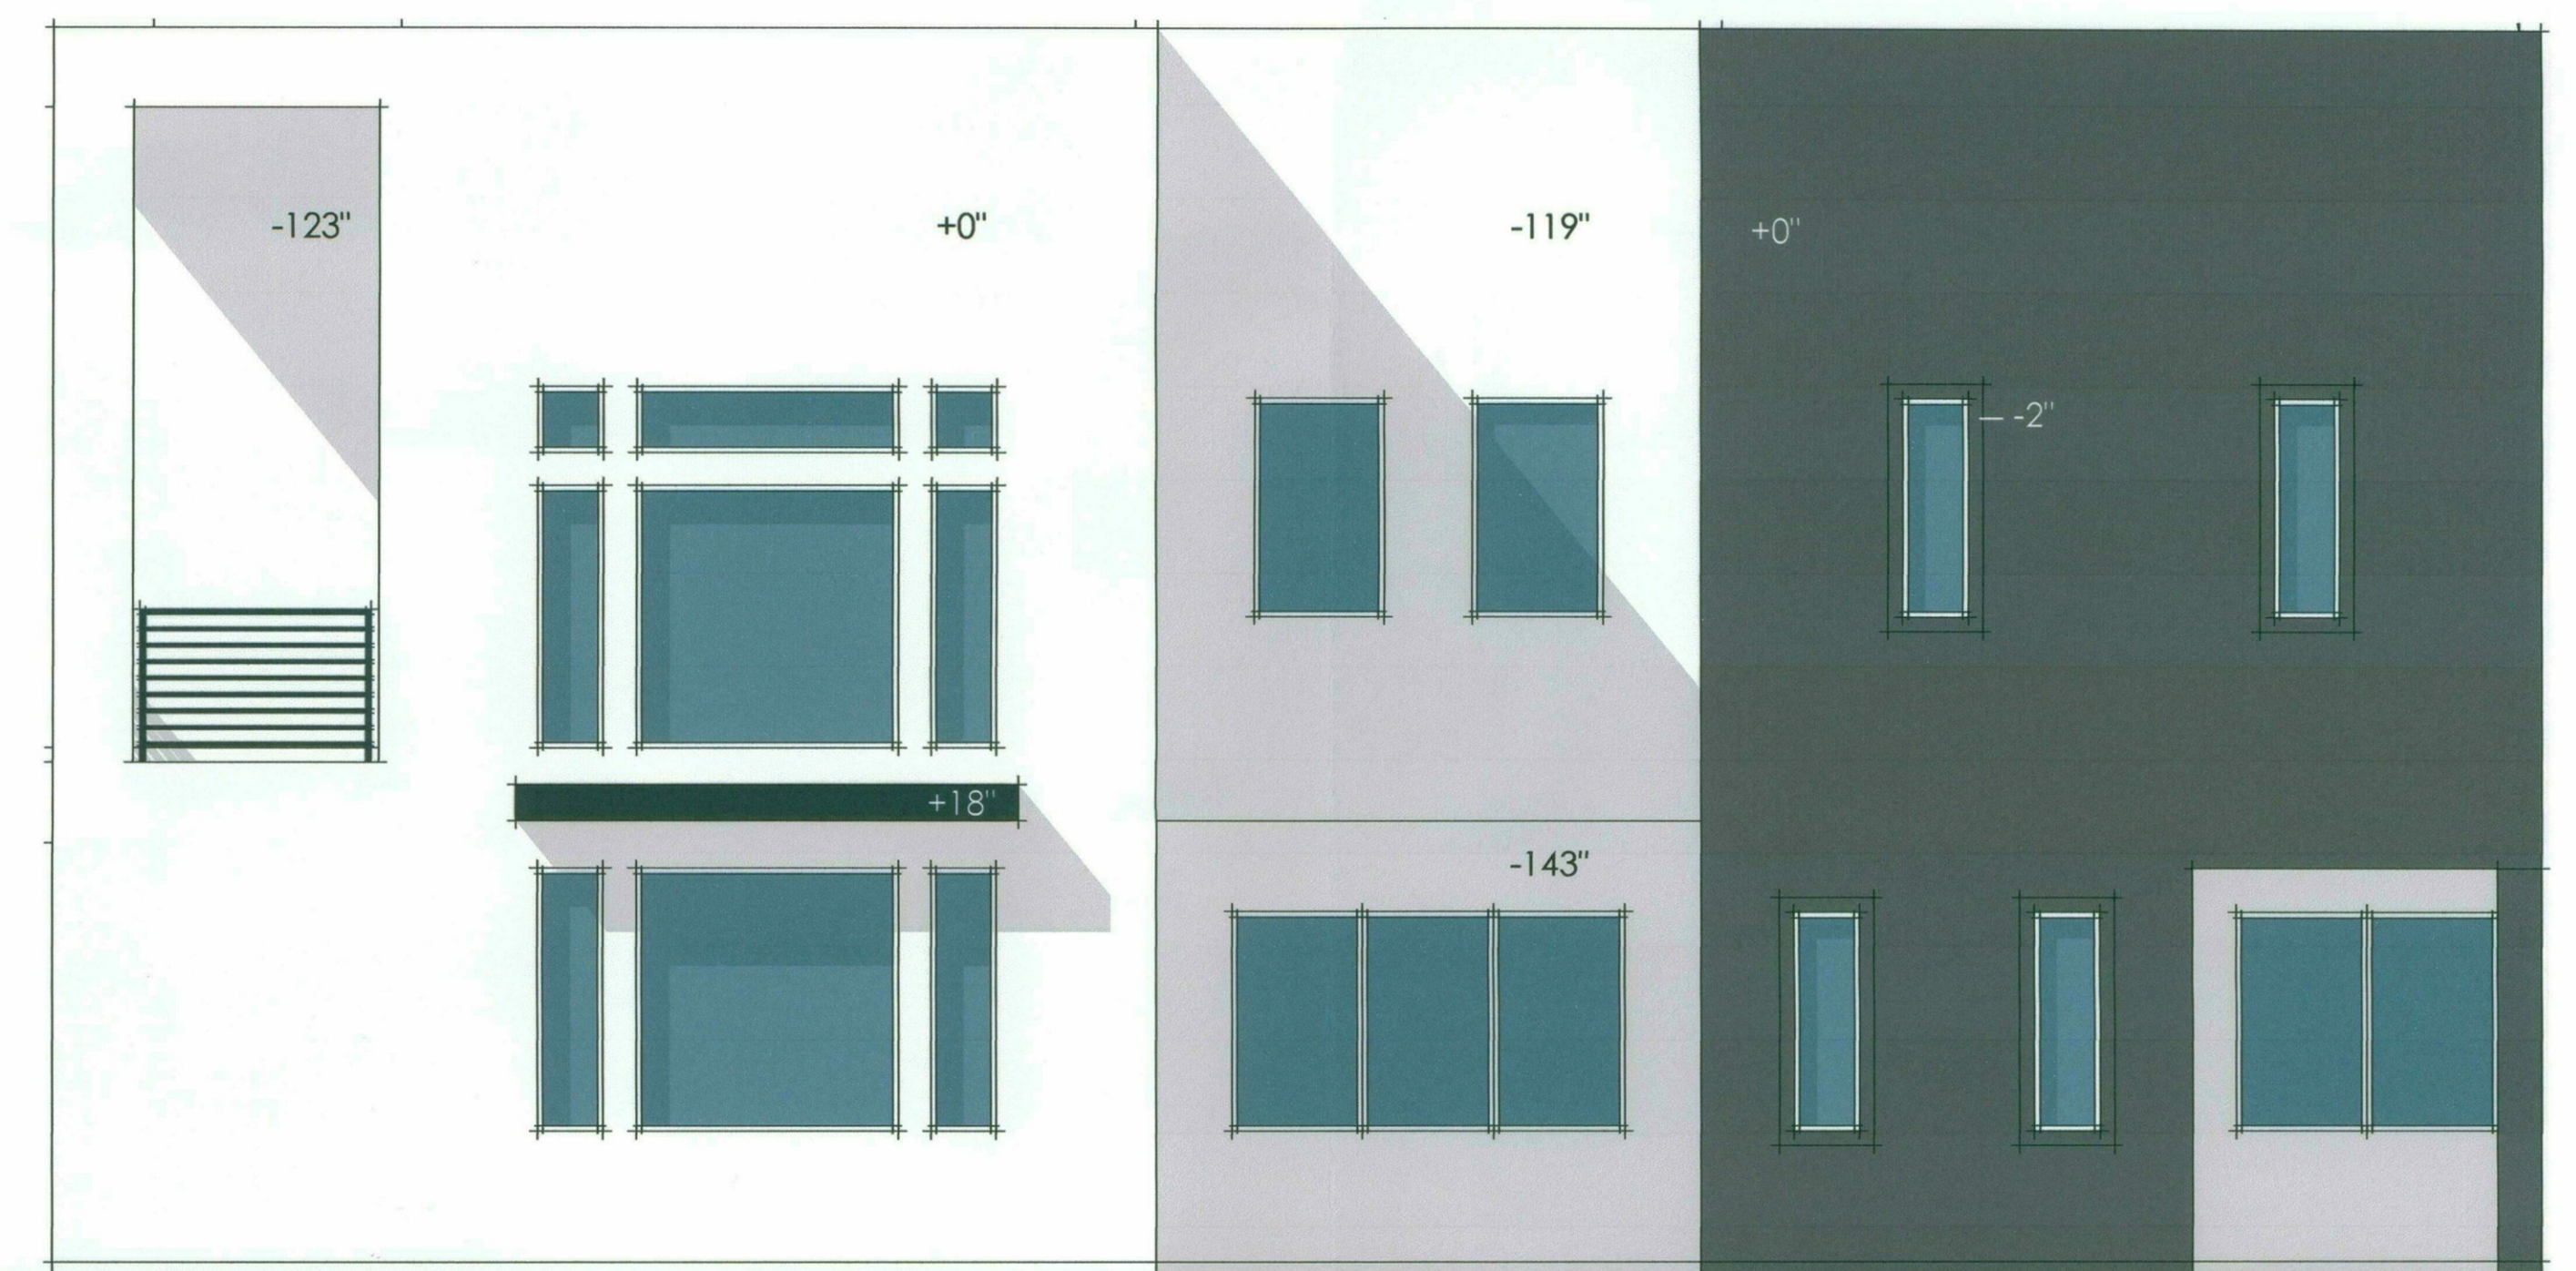

DOES NOT PLOT AT LEFT EXPOSED CORNER

RIGHT ELEVATION AT RIGHT EXPOSED ELEVATION

39-DR-16
STIPULATION SET
RETAIN FOR RECORDS
APPROVED
1-5-17
DATE INITIALS

DATE: 10.31.16

3014 ELEVATION B | CORNER ELEVATIONS
SCALE: 1/4" = 1'-0"

SKYE on McDOWELL | SCOTTSDALE, ARIZONA
ARIZONA DIVISION | **K. HOVNANIAN HOMES**

39-DR-2016
11/04/2016


MATERIAL LEGEND | SCHEME 9003

A | SW 7036 ACCESSIBLE BEIGE


B | SW 7040 SMOKEHOUSE

C | SW 6990 CAVIAR


D | CORONADO 3" SPLIT LIMESTONE

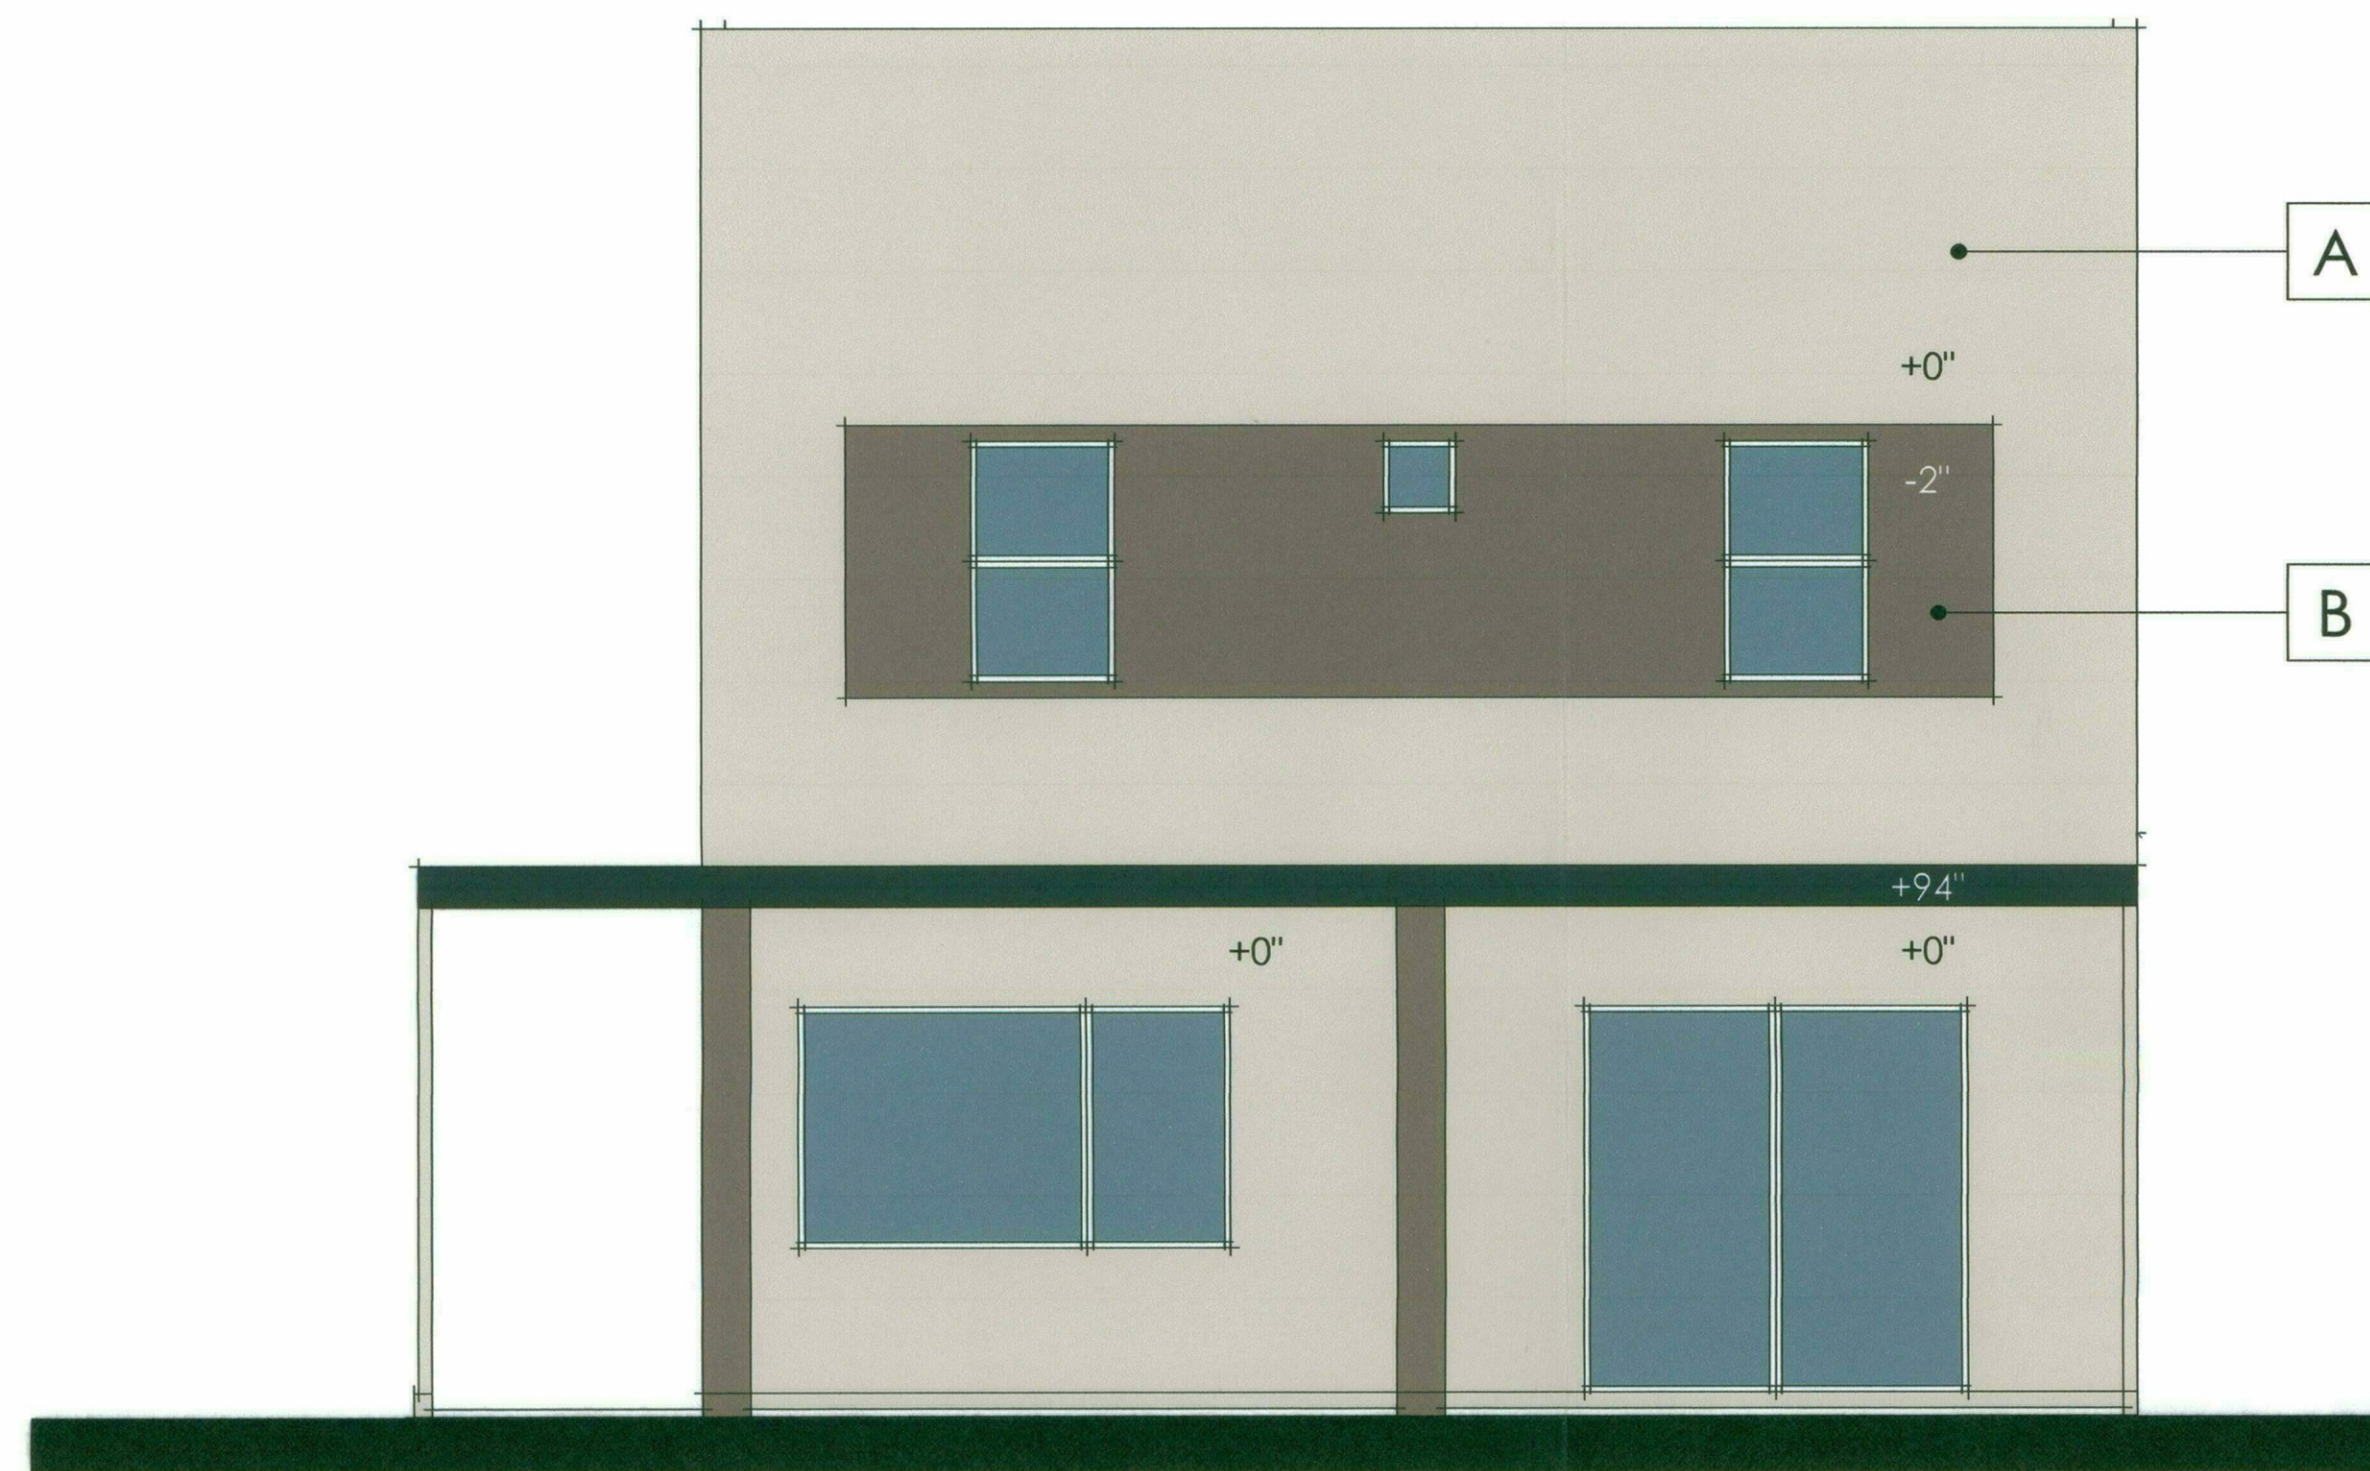


REAR ELEVATION

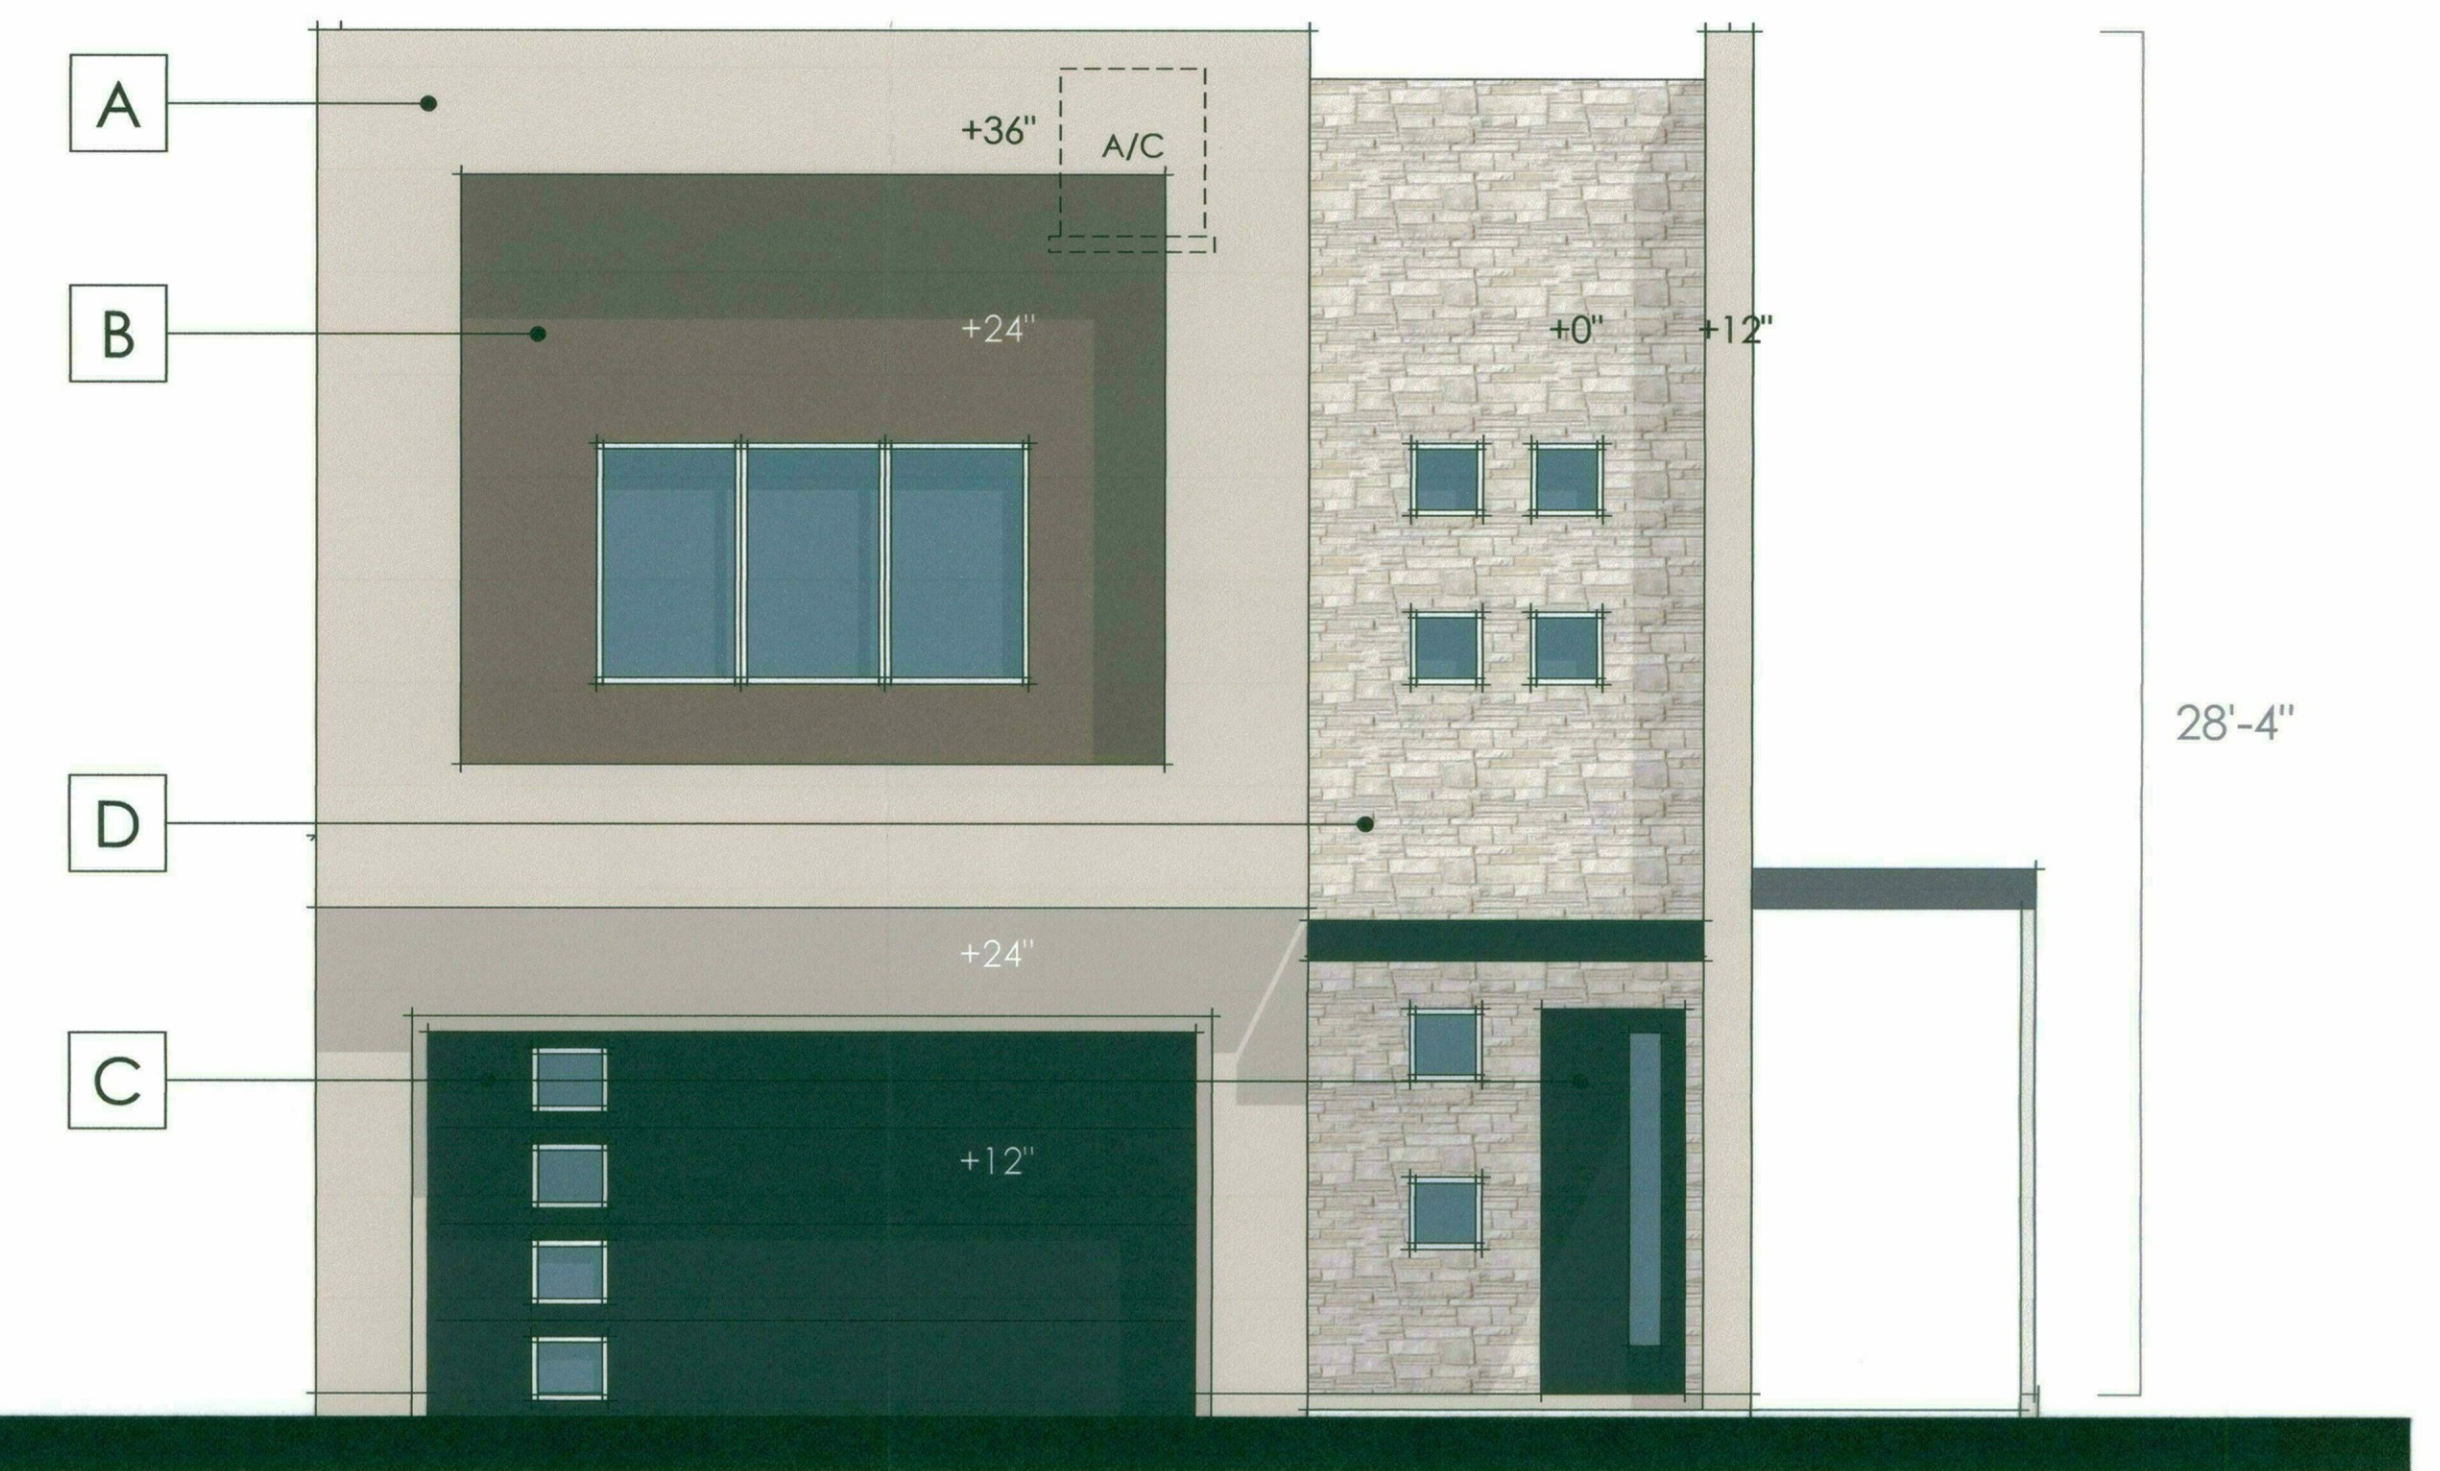

FRONT ELEVATION

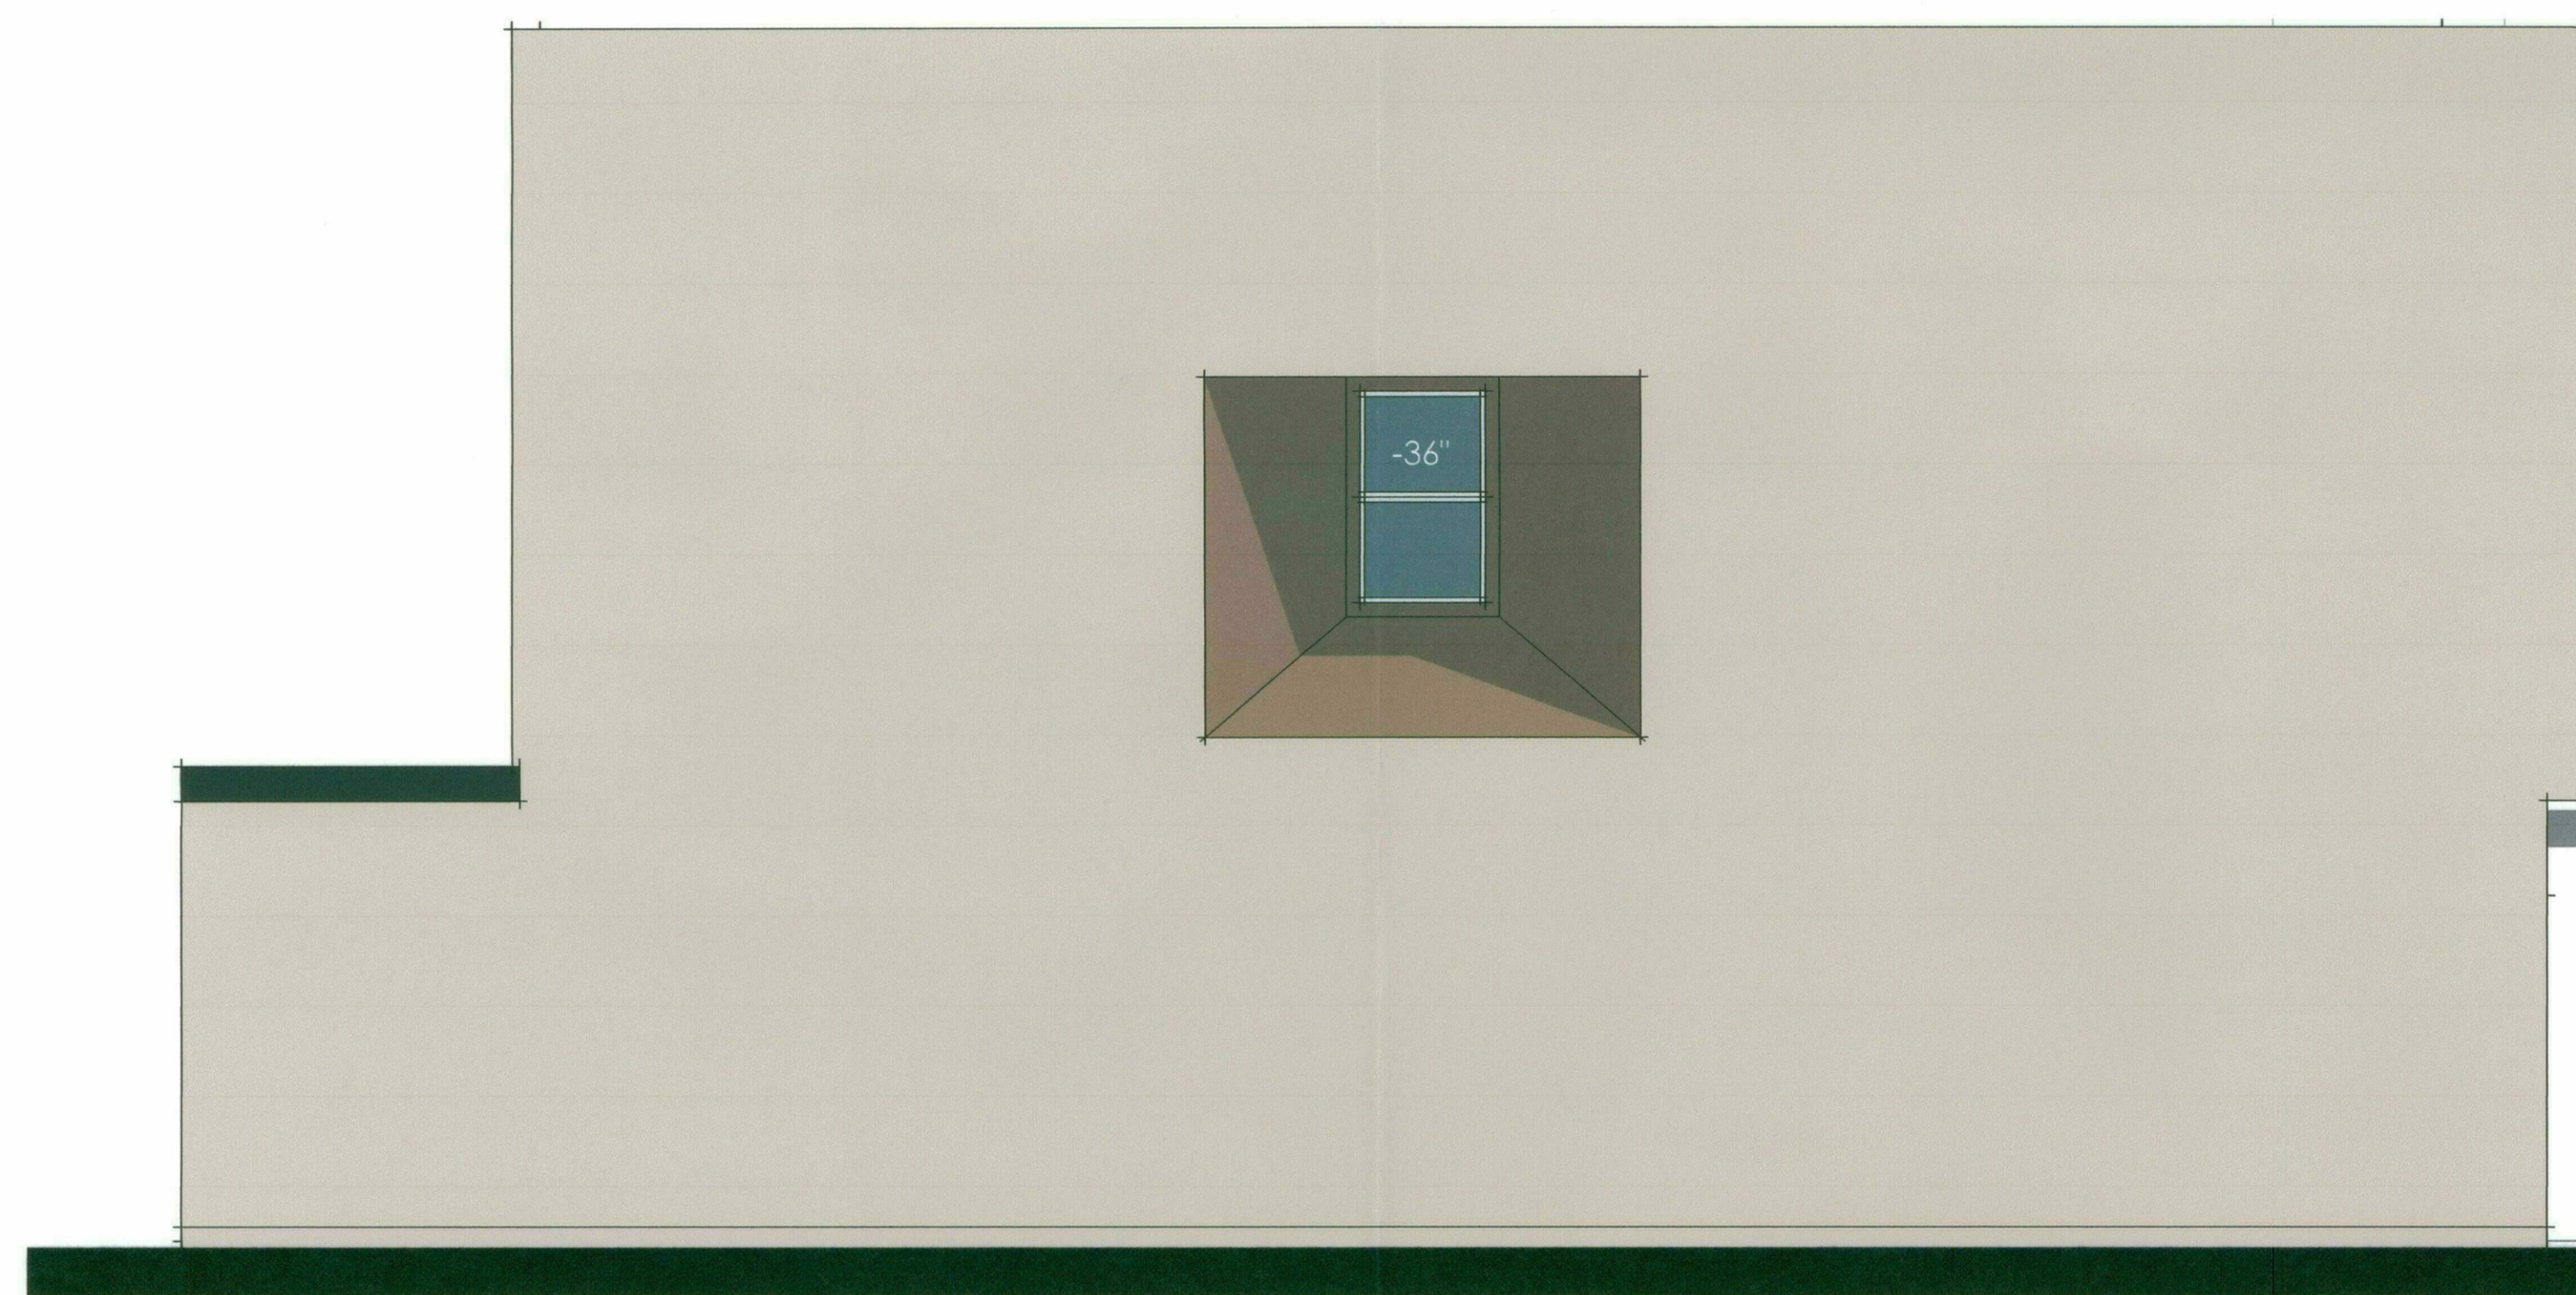

LEFT ELEVATION (INTERIOR ZERO LOT LINE)

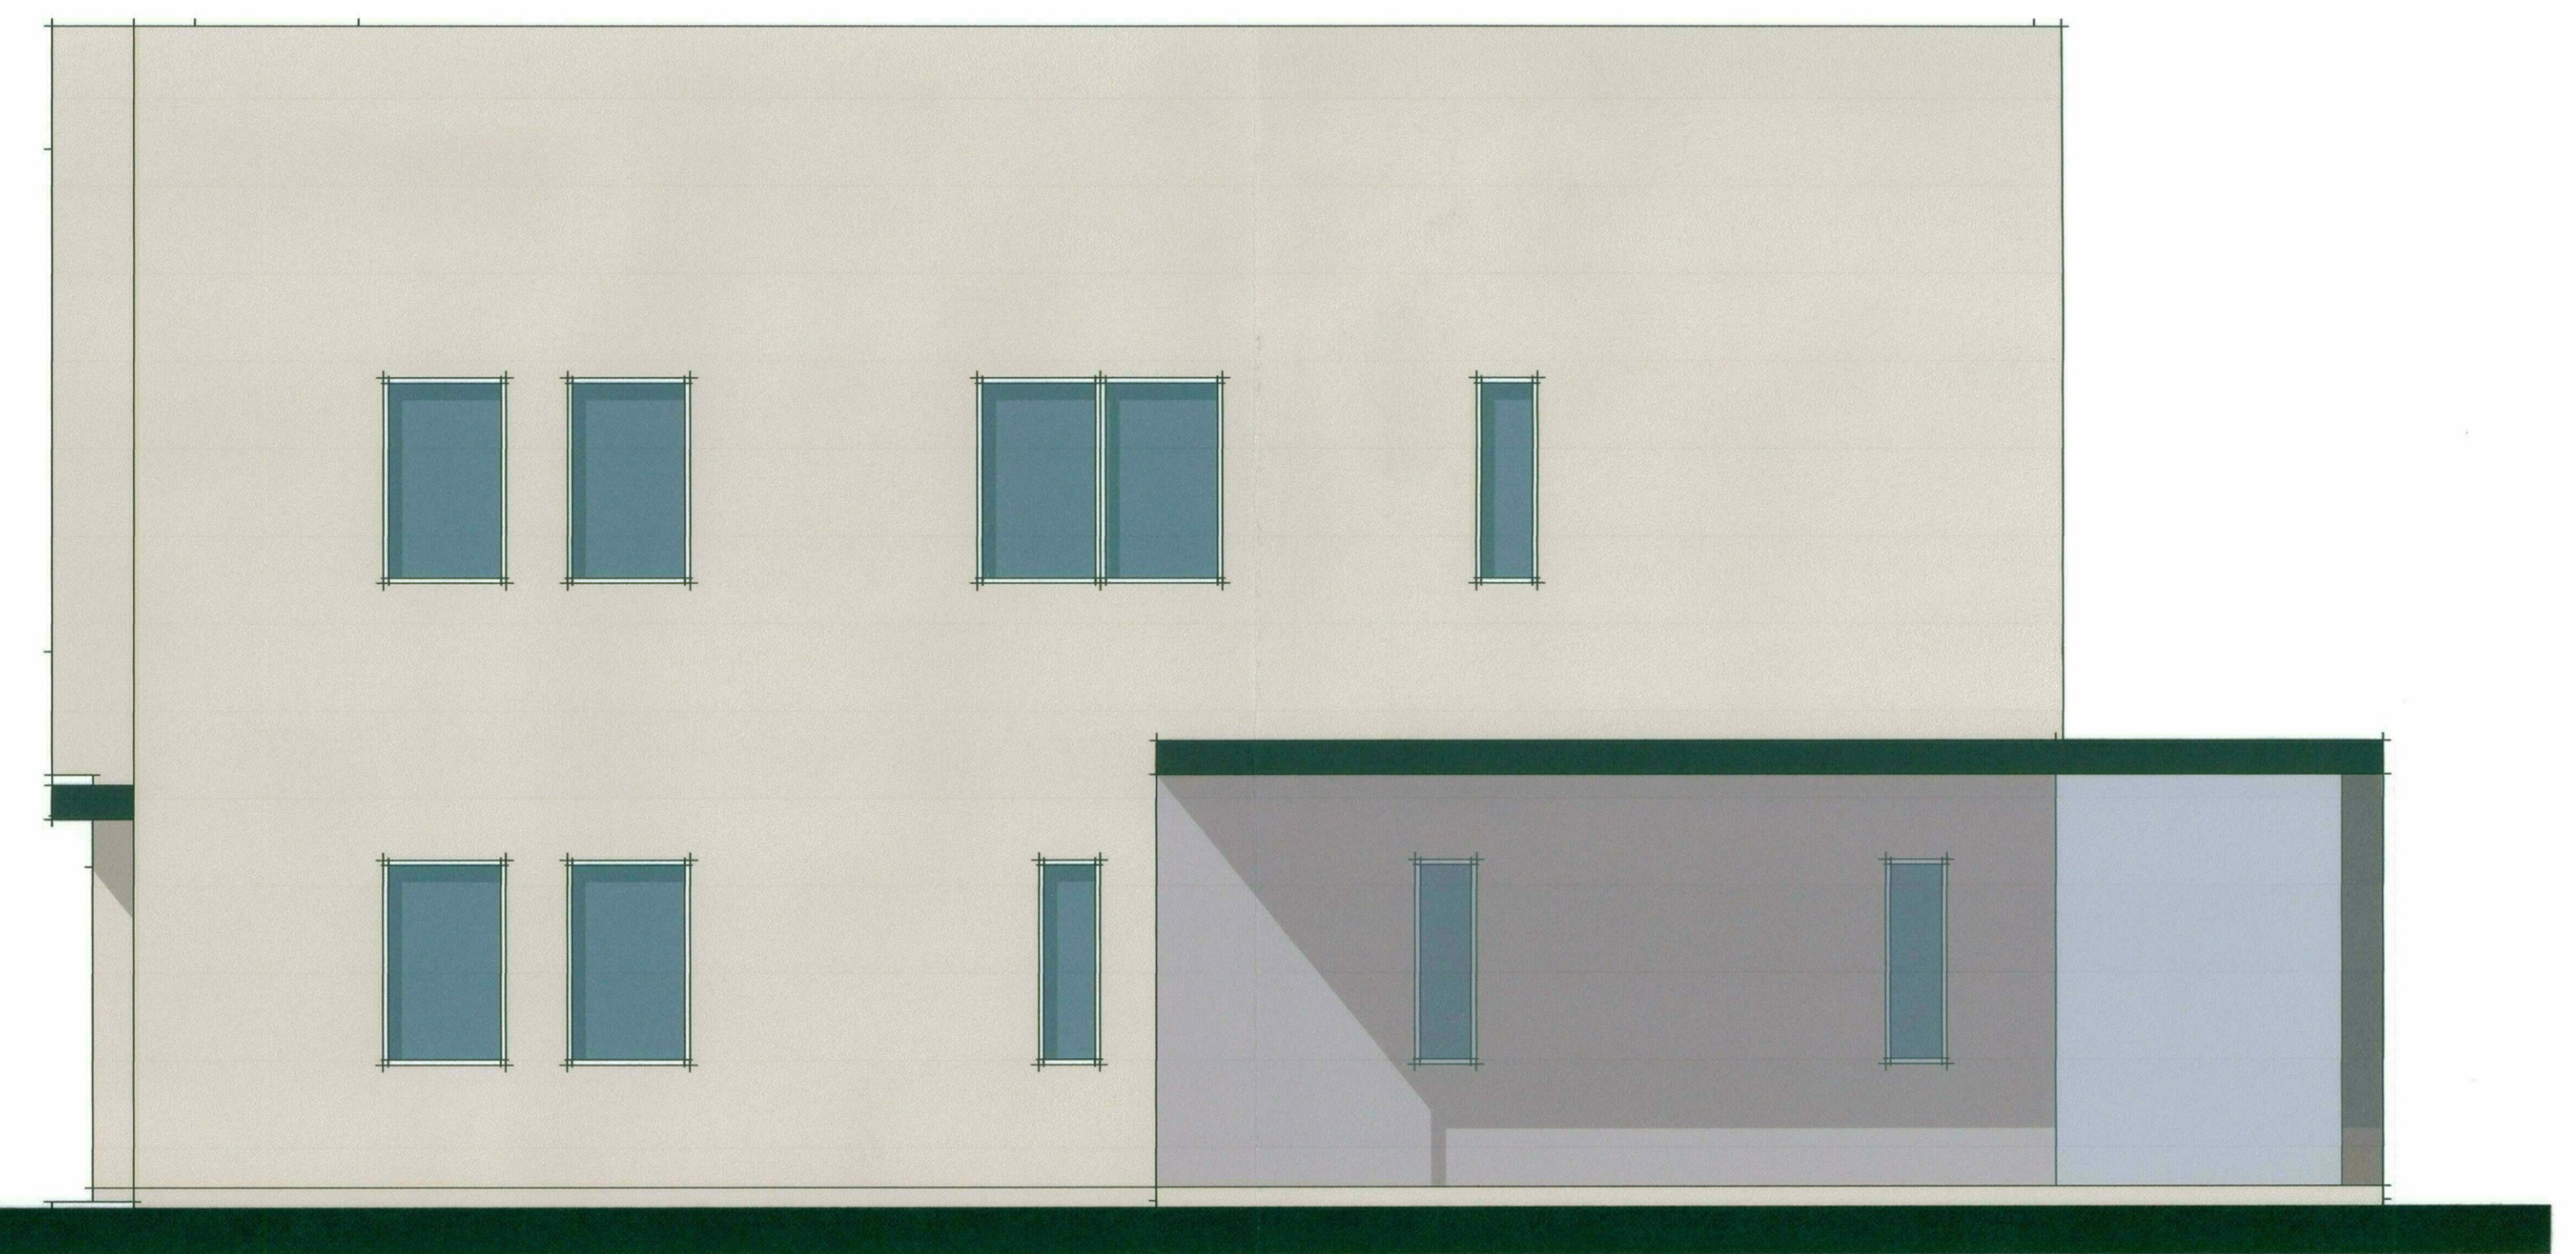

RIGHT ELEVATION AT INTERIOR

DATE: 10.31.16

3013 ELEVATION A

SCALE: 1/4" = 1'-0"

SKYE on McDOWELL | SCOTTSDALE, ARIZONA
ARIZONA DIVISION | K. HOVNANIAN HOMES

39-DR-16
STIPULATION SET
RETAIN FOR RECORDS
APPROVED
DATE 1-5-17 INITIALS [Signature]

39-DR-2016
11/04/2016


MATERIAL LEGEND | SCHEME 9004

A | SW 7551 GREEK VILLA

B | SW 7048 URBANE BRONZE

C | SW 6990 CAVIAR

D | CORONADO 3" SPLIT LIMESTONE

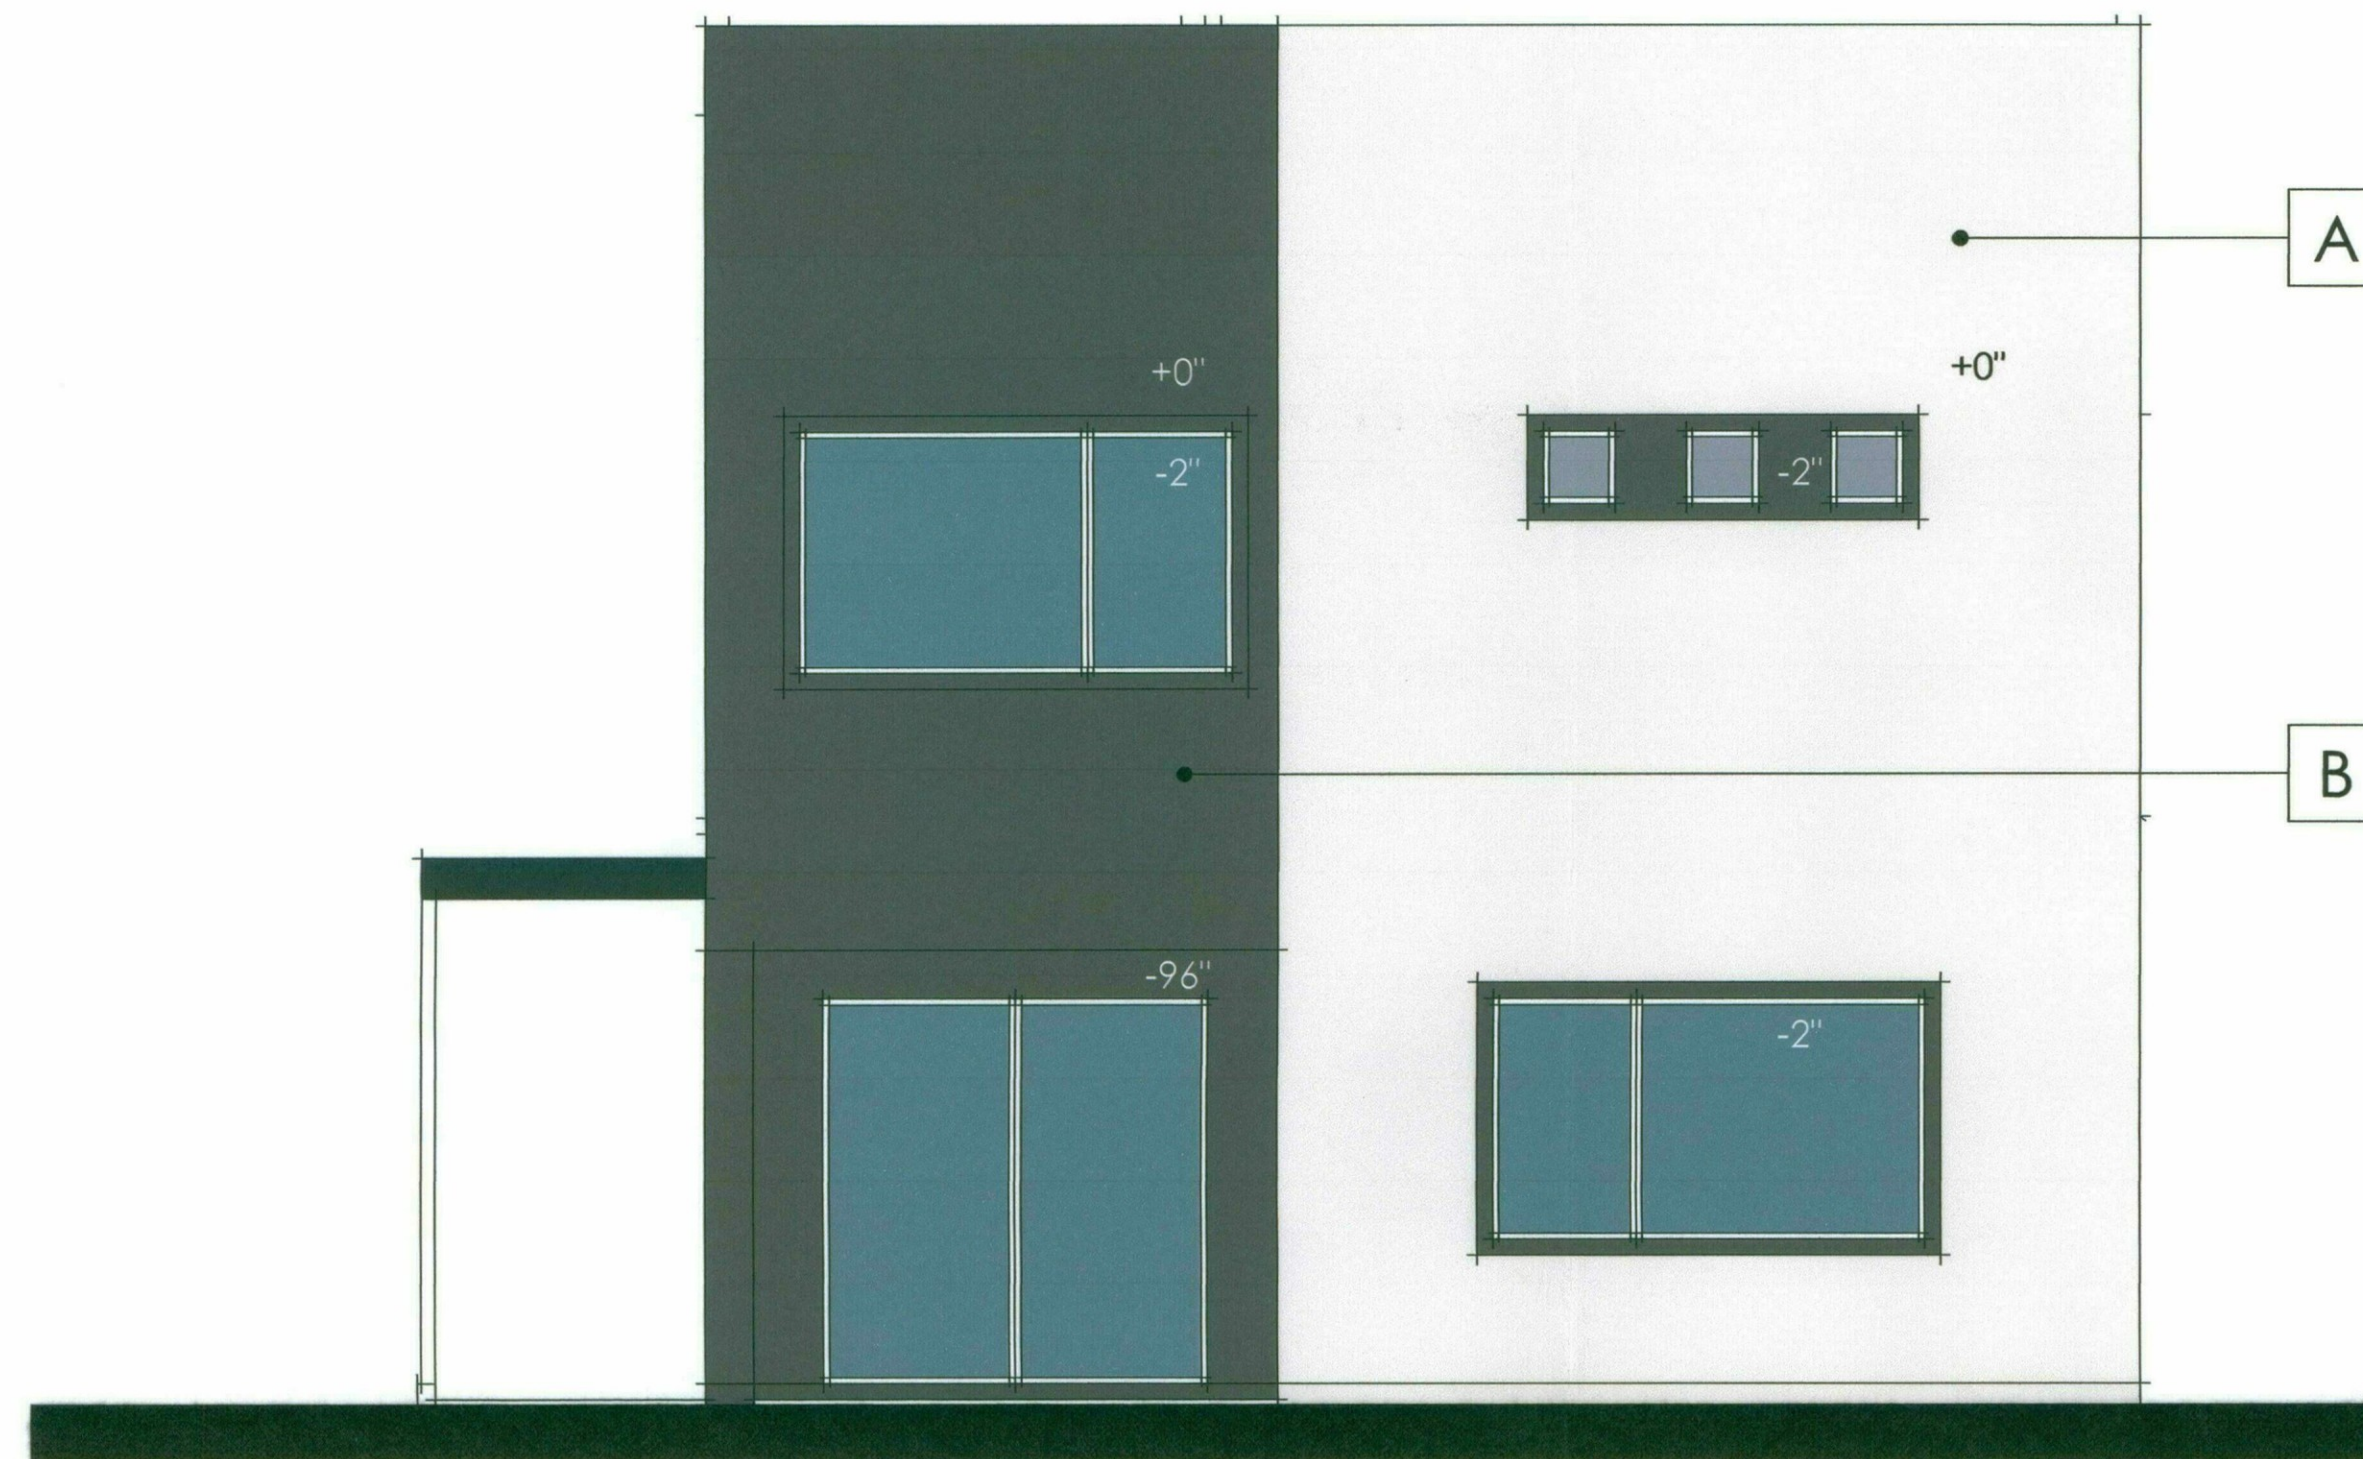


REAR ELEVATION



FRONT ELEVATION



LEFT ELEVATION (INTERIOR ZERO LOT LINE)

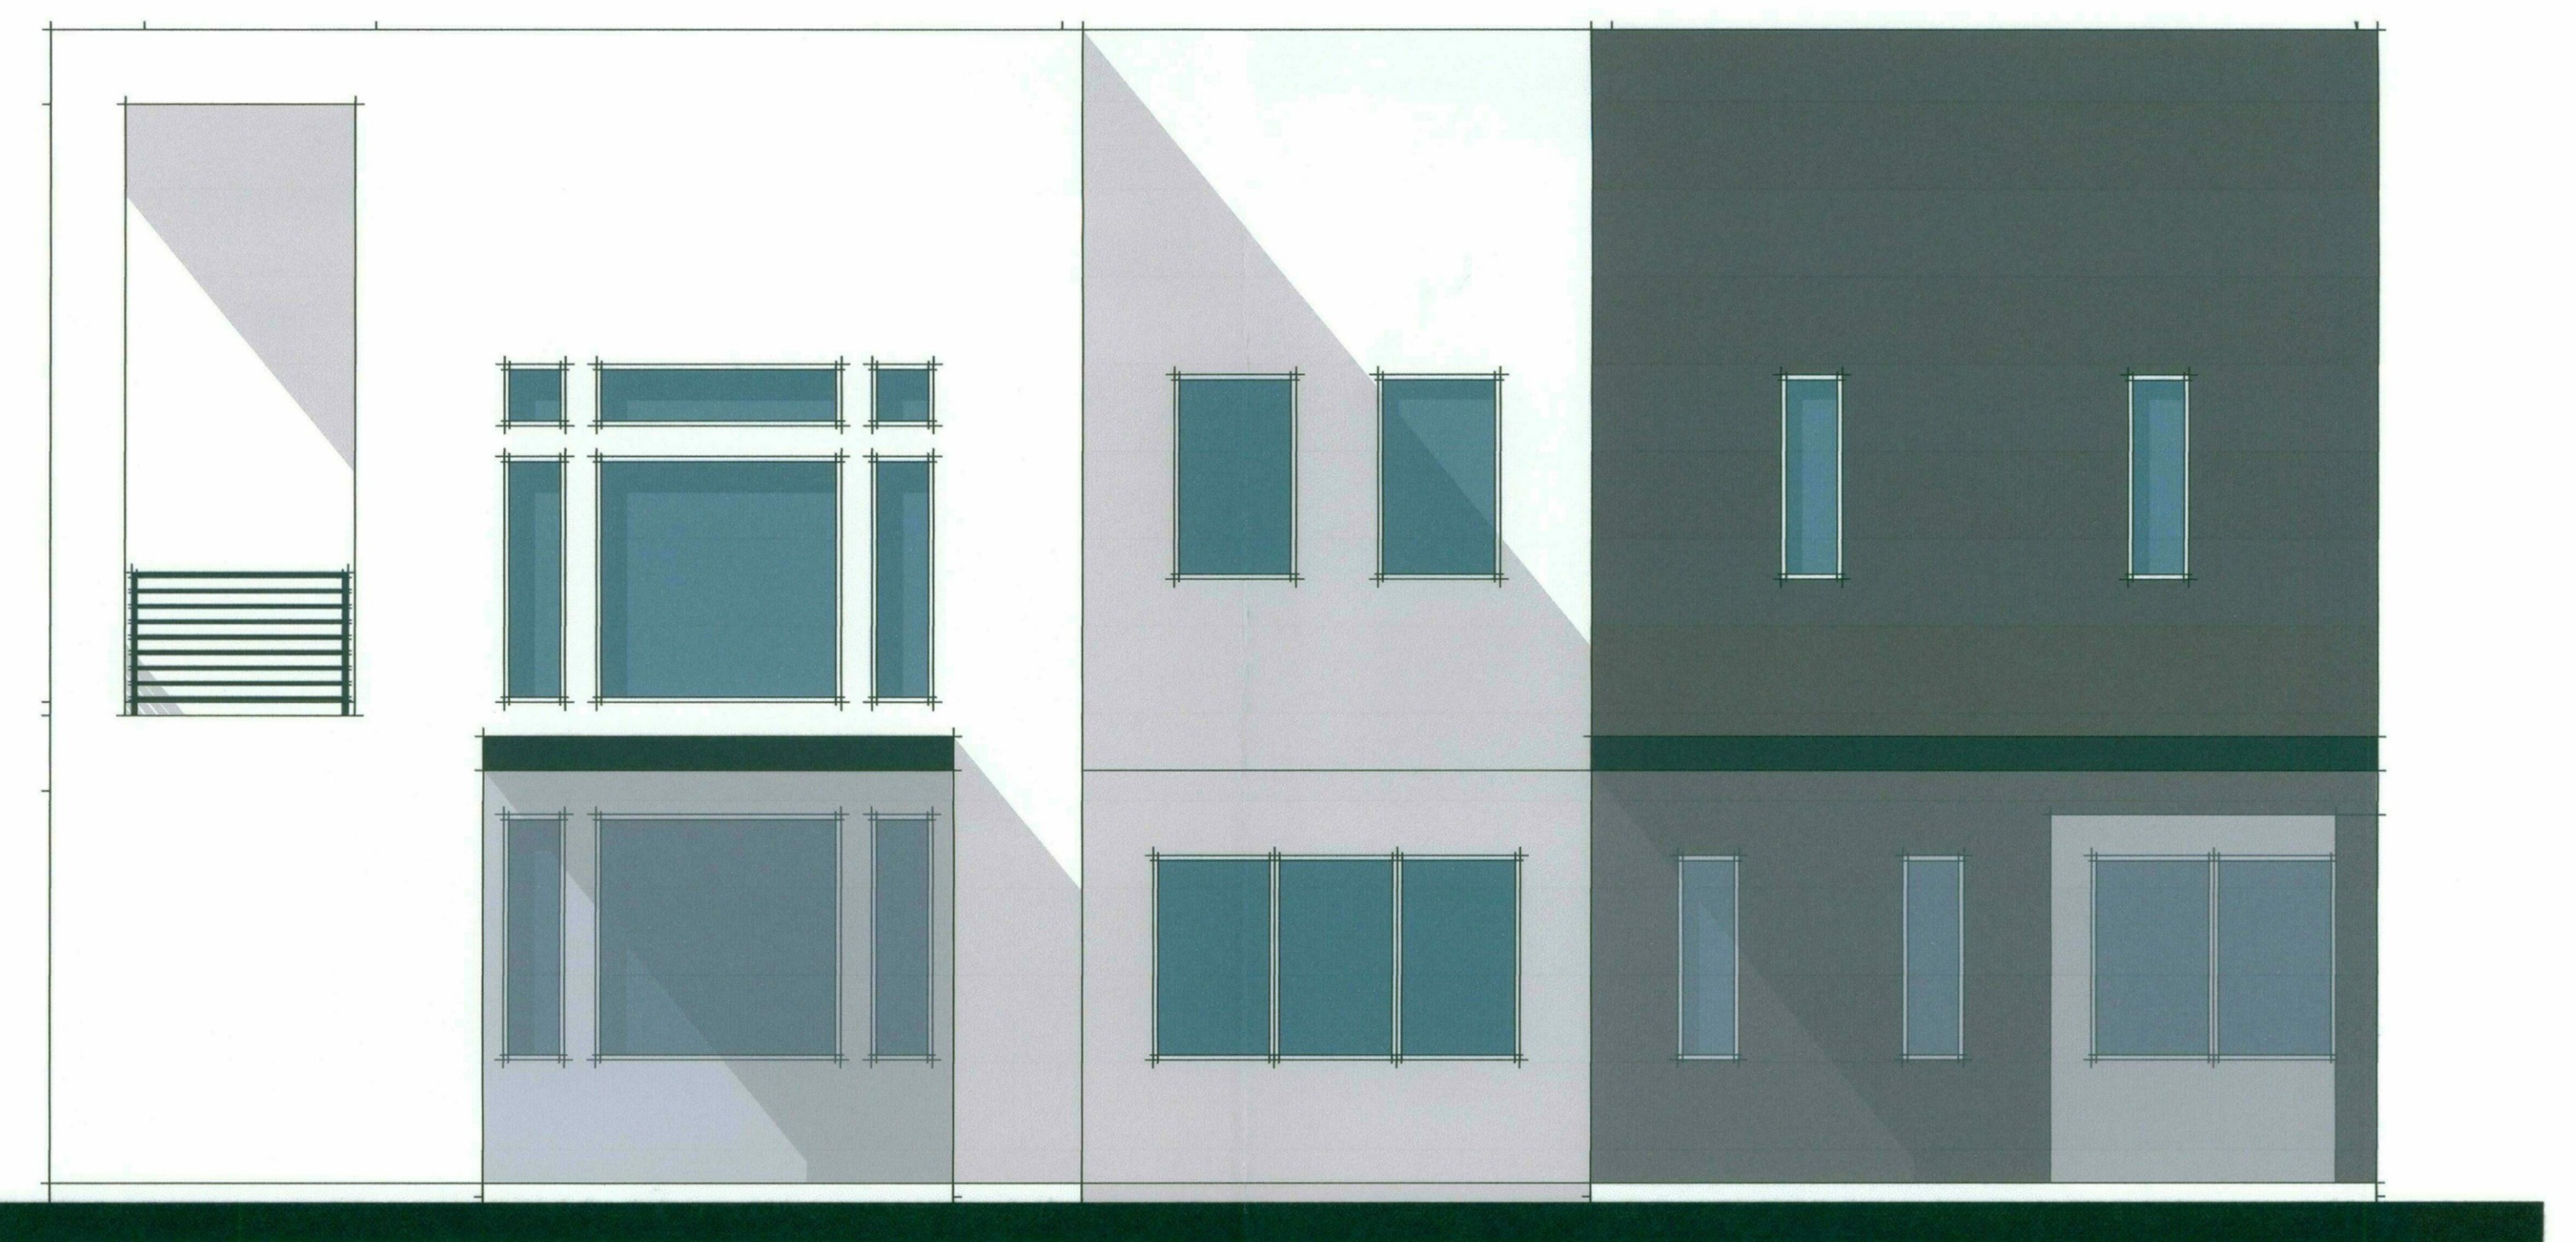

RIGHT ELEVATION

DATE: 10.31.16

3014 ELEVATION B


SCALE: 1/4" = 1'-0"

SKYE on McDOWELL | SCOTTSDALE, ARIZONA
ARIZONA DIVISION | K. HOVNANIAN HOMES

39-DR-16
STIPULATION SET
RETAIN FOR RECORDS
APPROVED
1-5-17
DATE INITIALS

39-DR-2016
11/04/2016


- MATERIAL LEGEND | SCHEME 9002**
- A | SW 7507 STONE LION
 - B | SW 7514 FOOTHILLS
 - C | SW 7020 BLACK FOX
 - D | CORONADO 3" SPLIT LIMESTONE

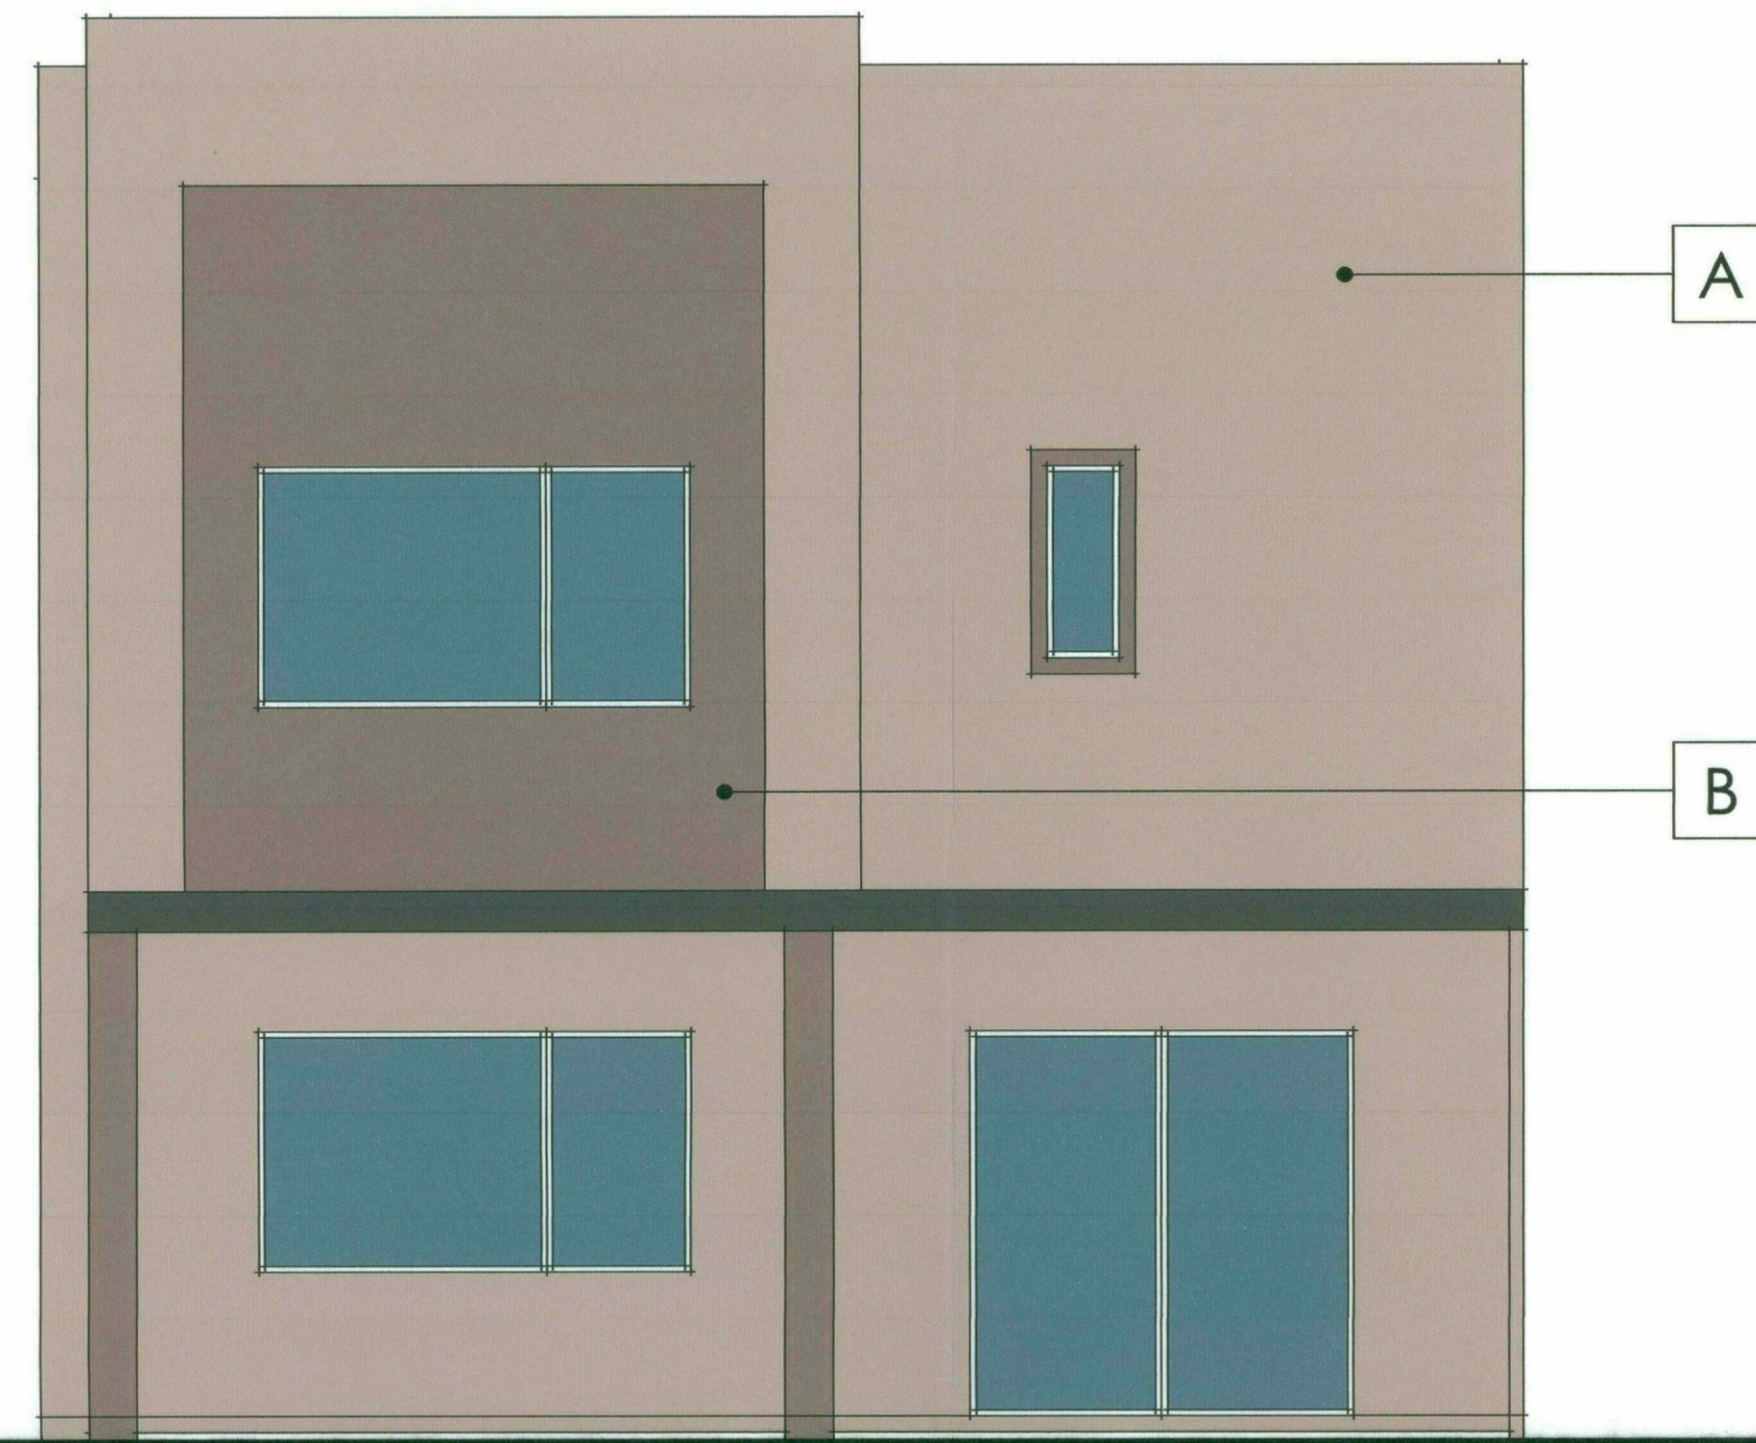

REAR ELEVATION AT RIGHT EXPOSED CORNER



FRONT ELEVATION AT RIGHT EXPOSED CORNER

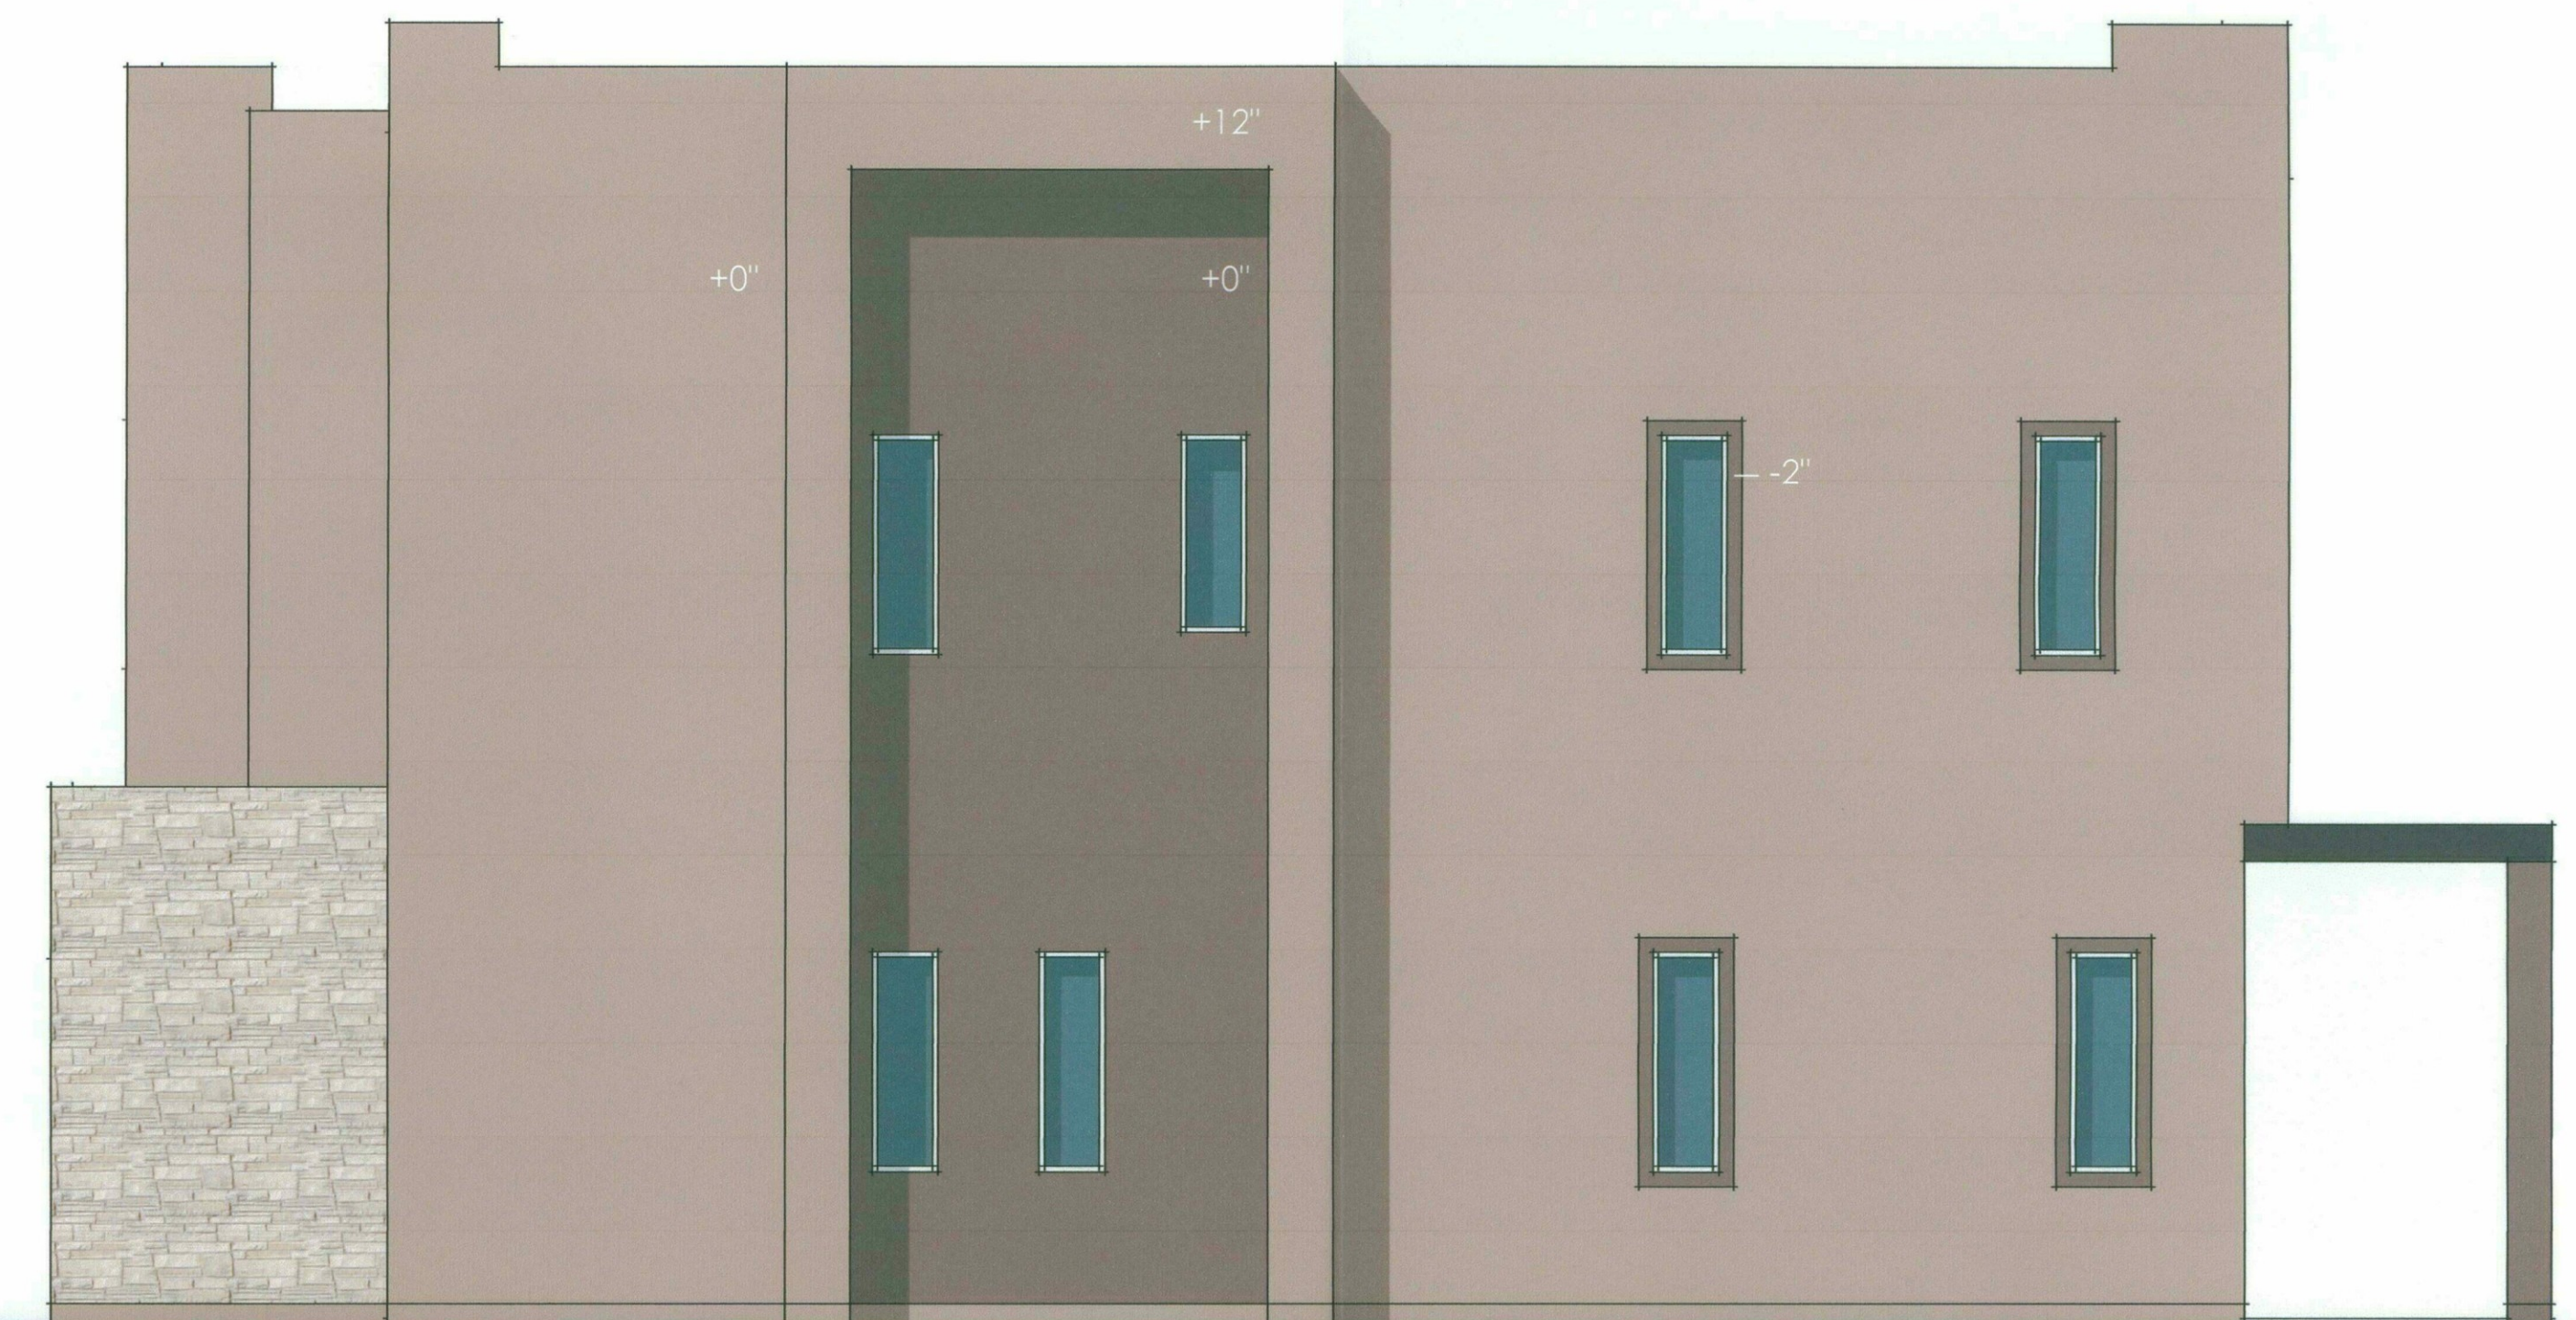

RIGHT ELEVATION AT RIGHT EXPOSED CORNER

DOES NOT PLOT AT LEFT EXPOSED CORNER

DATE: 10.31.16

3012 ELEVATION B | CORNER ELEVATIONS SCALE: 1/4" = 1'-0"

SKYE on McDOWELL | SCOTTSDALE, ARIZONA
ARIZONA DIVISION | K. HOVNANIAN HOMES

39-DR-16
STIPULATION SET
RETAIN FOR RECORDS
APPROVED
DATE 1-5-17 INITIALS

39-DR-2016
11/04/2016

- A | SW 7507 STONE LION
- B | SW 7514 FOOTHILLS
- C | SW 7020 BLACK FOX
- D | CORONADO 3" SPLIT LIMESTONE



3012 ELEVATION B
SCALE: 1/4" = 1'-0"

SKYE on McDOWELL | SCOTTSDALE, ARIZONA
ARIZONA DIVISION | **K. HOVNANIAN HOMES**

39-DR-16
STIPULATION SET
RETAIN FOR RECORDS
APPROVED
-5-17
ATE INITIALS

DR-2016
04/2016


- MATERIAL LEGEND | SCHEME 9002**
 A | SW 7507 STONE LION
 B | SW 7514 FOOTHILLS
 C | SW 7020 BLACK FOX
 D | CORONADO 3" SPLIT LIMESTONE




REAR ELEVATION AT RIGHT EXPOSED CORNER



FRONT ELEVATION AT RIGHT EXPOSED CORNER

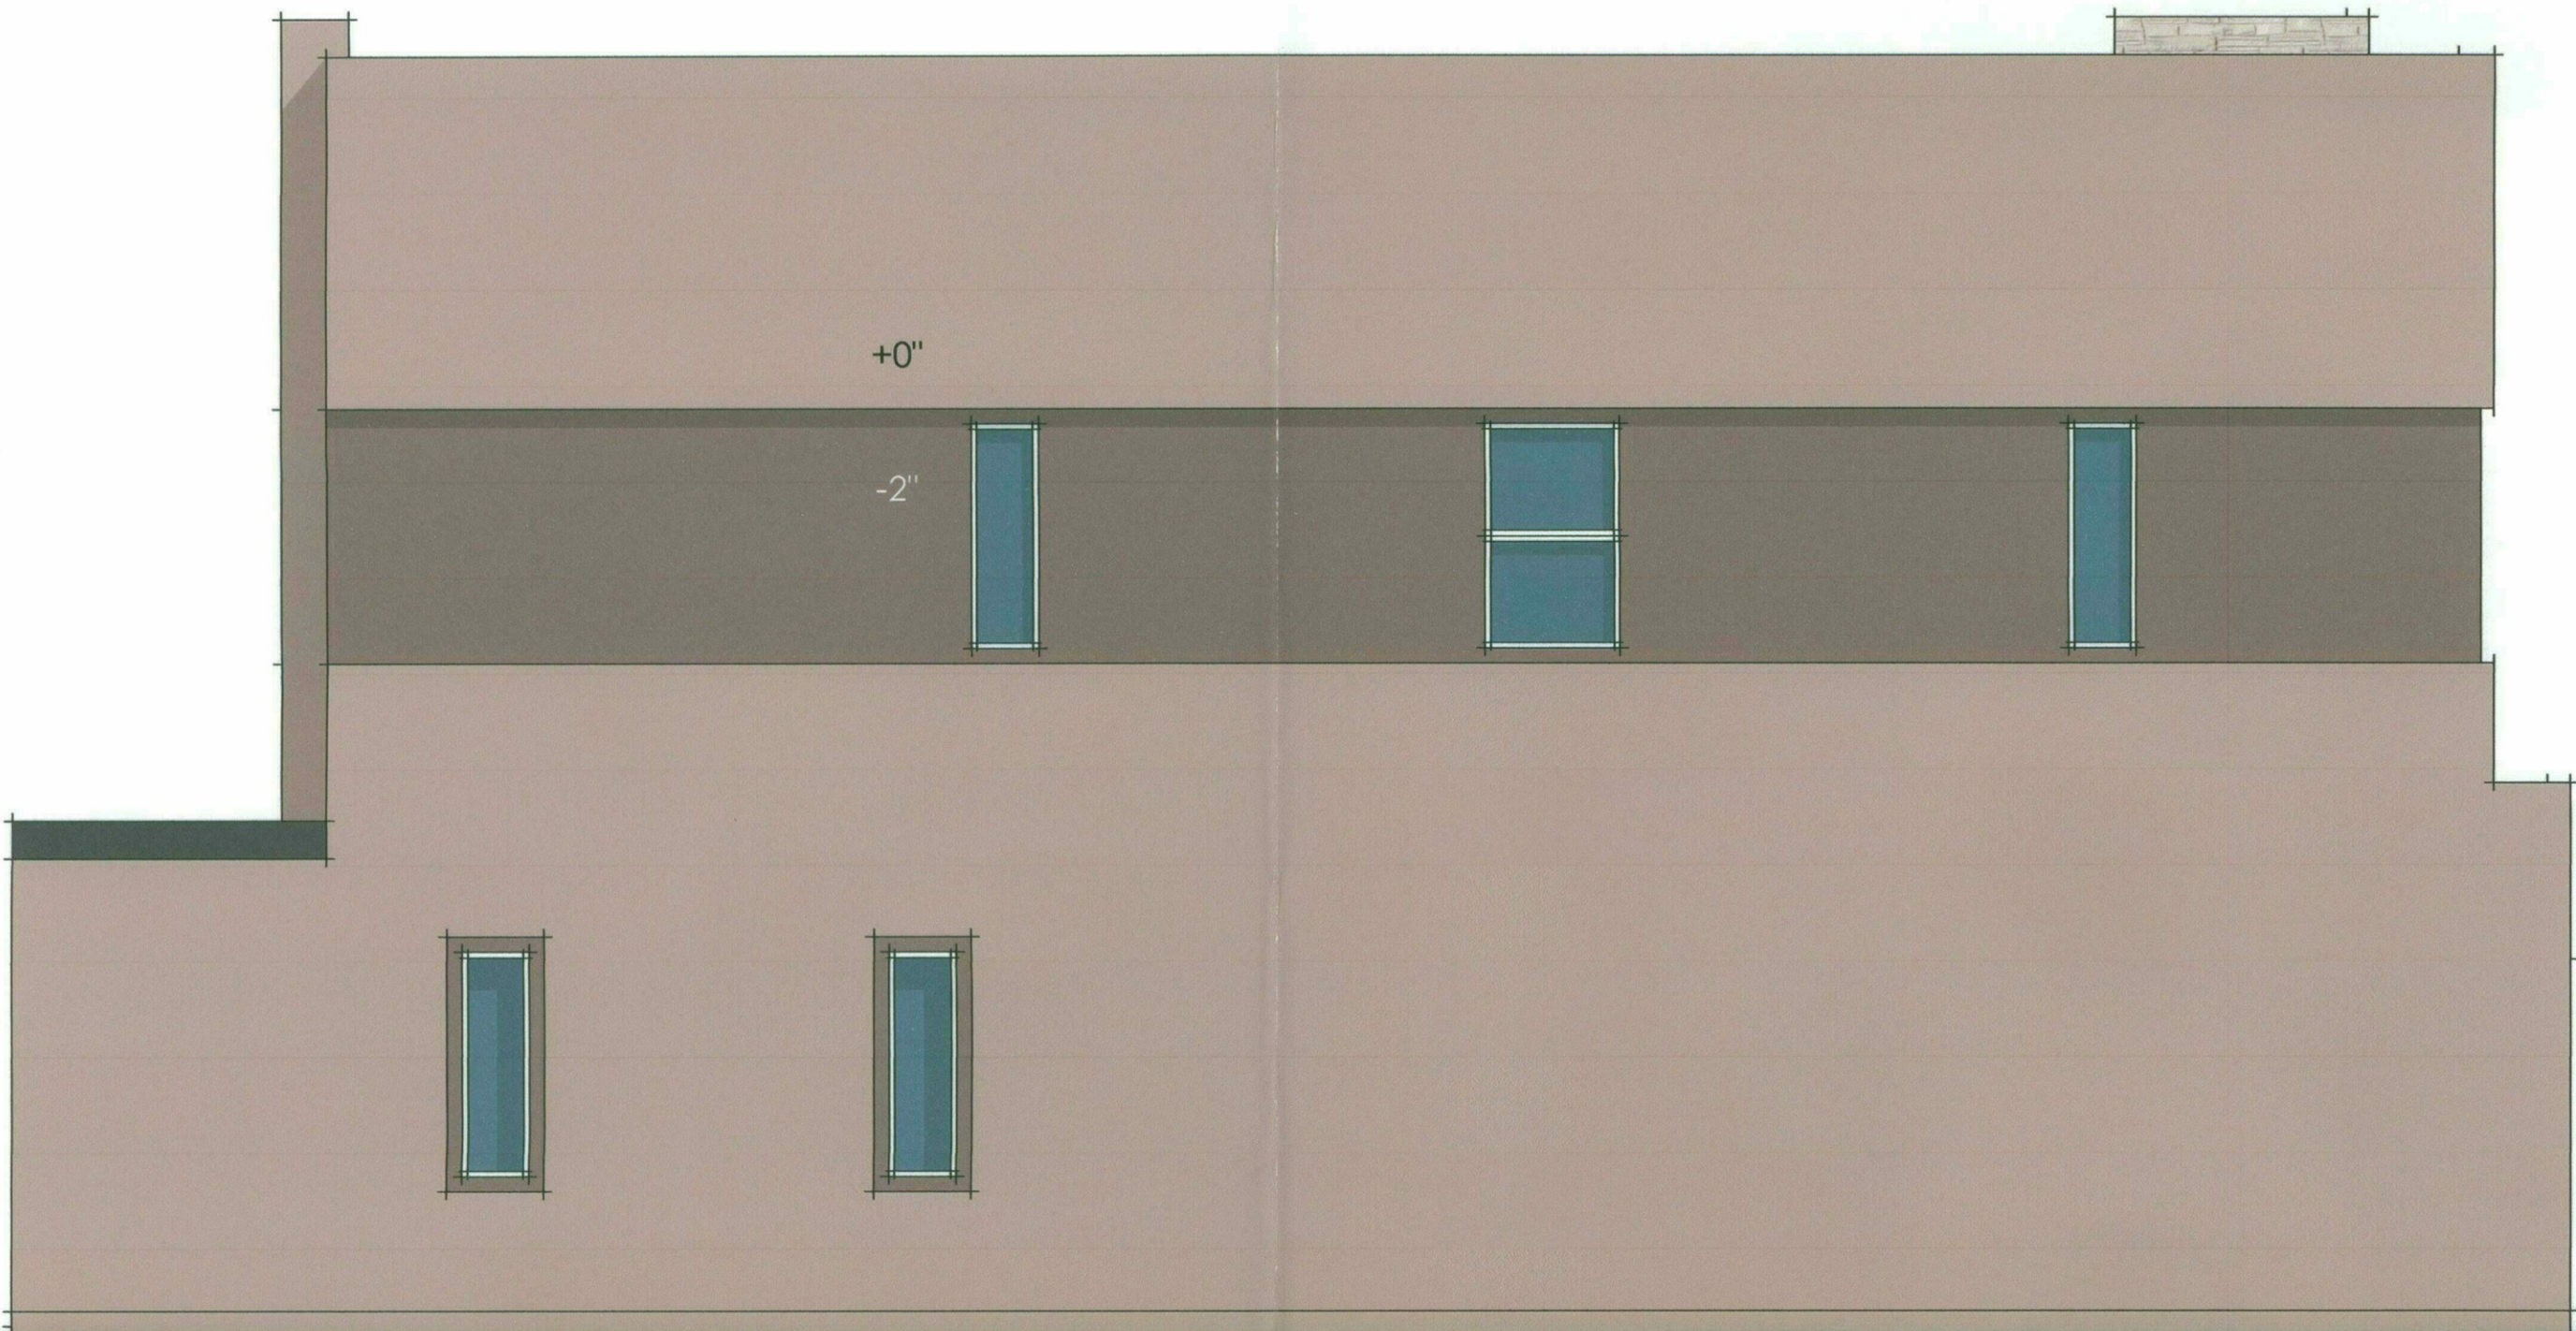

LEFT ELEVATION AT LEFT EXPOSED CORNER

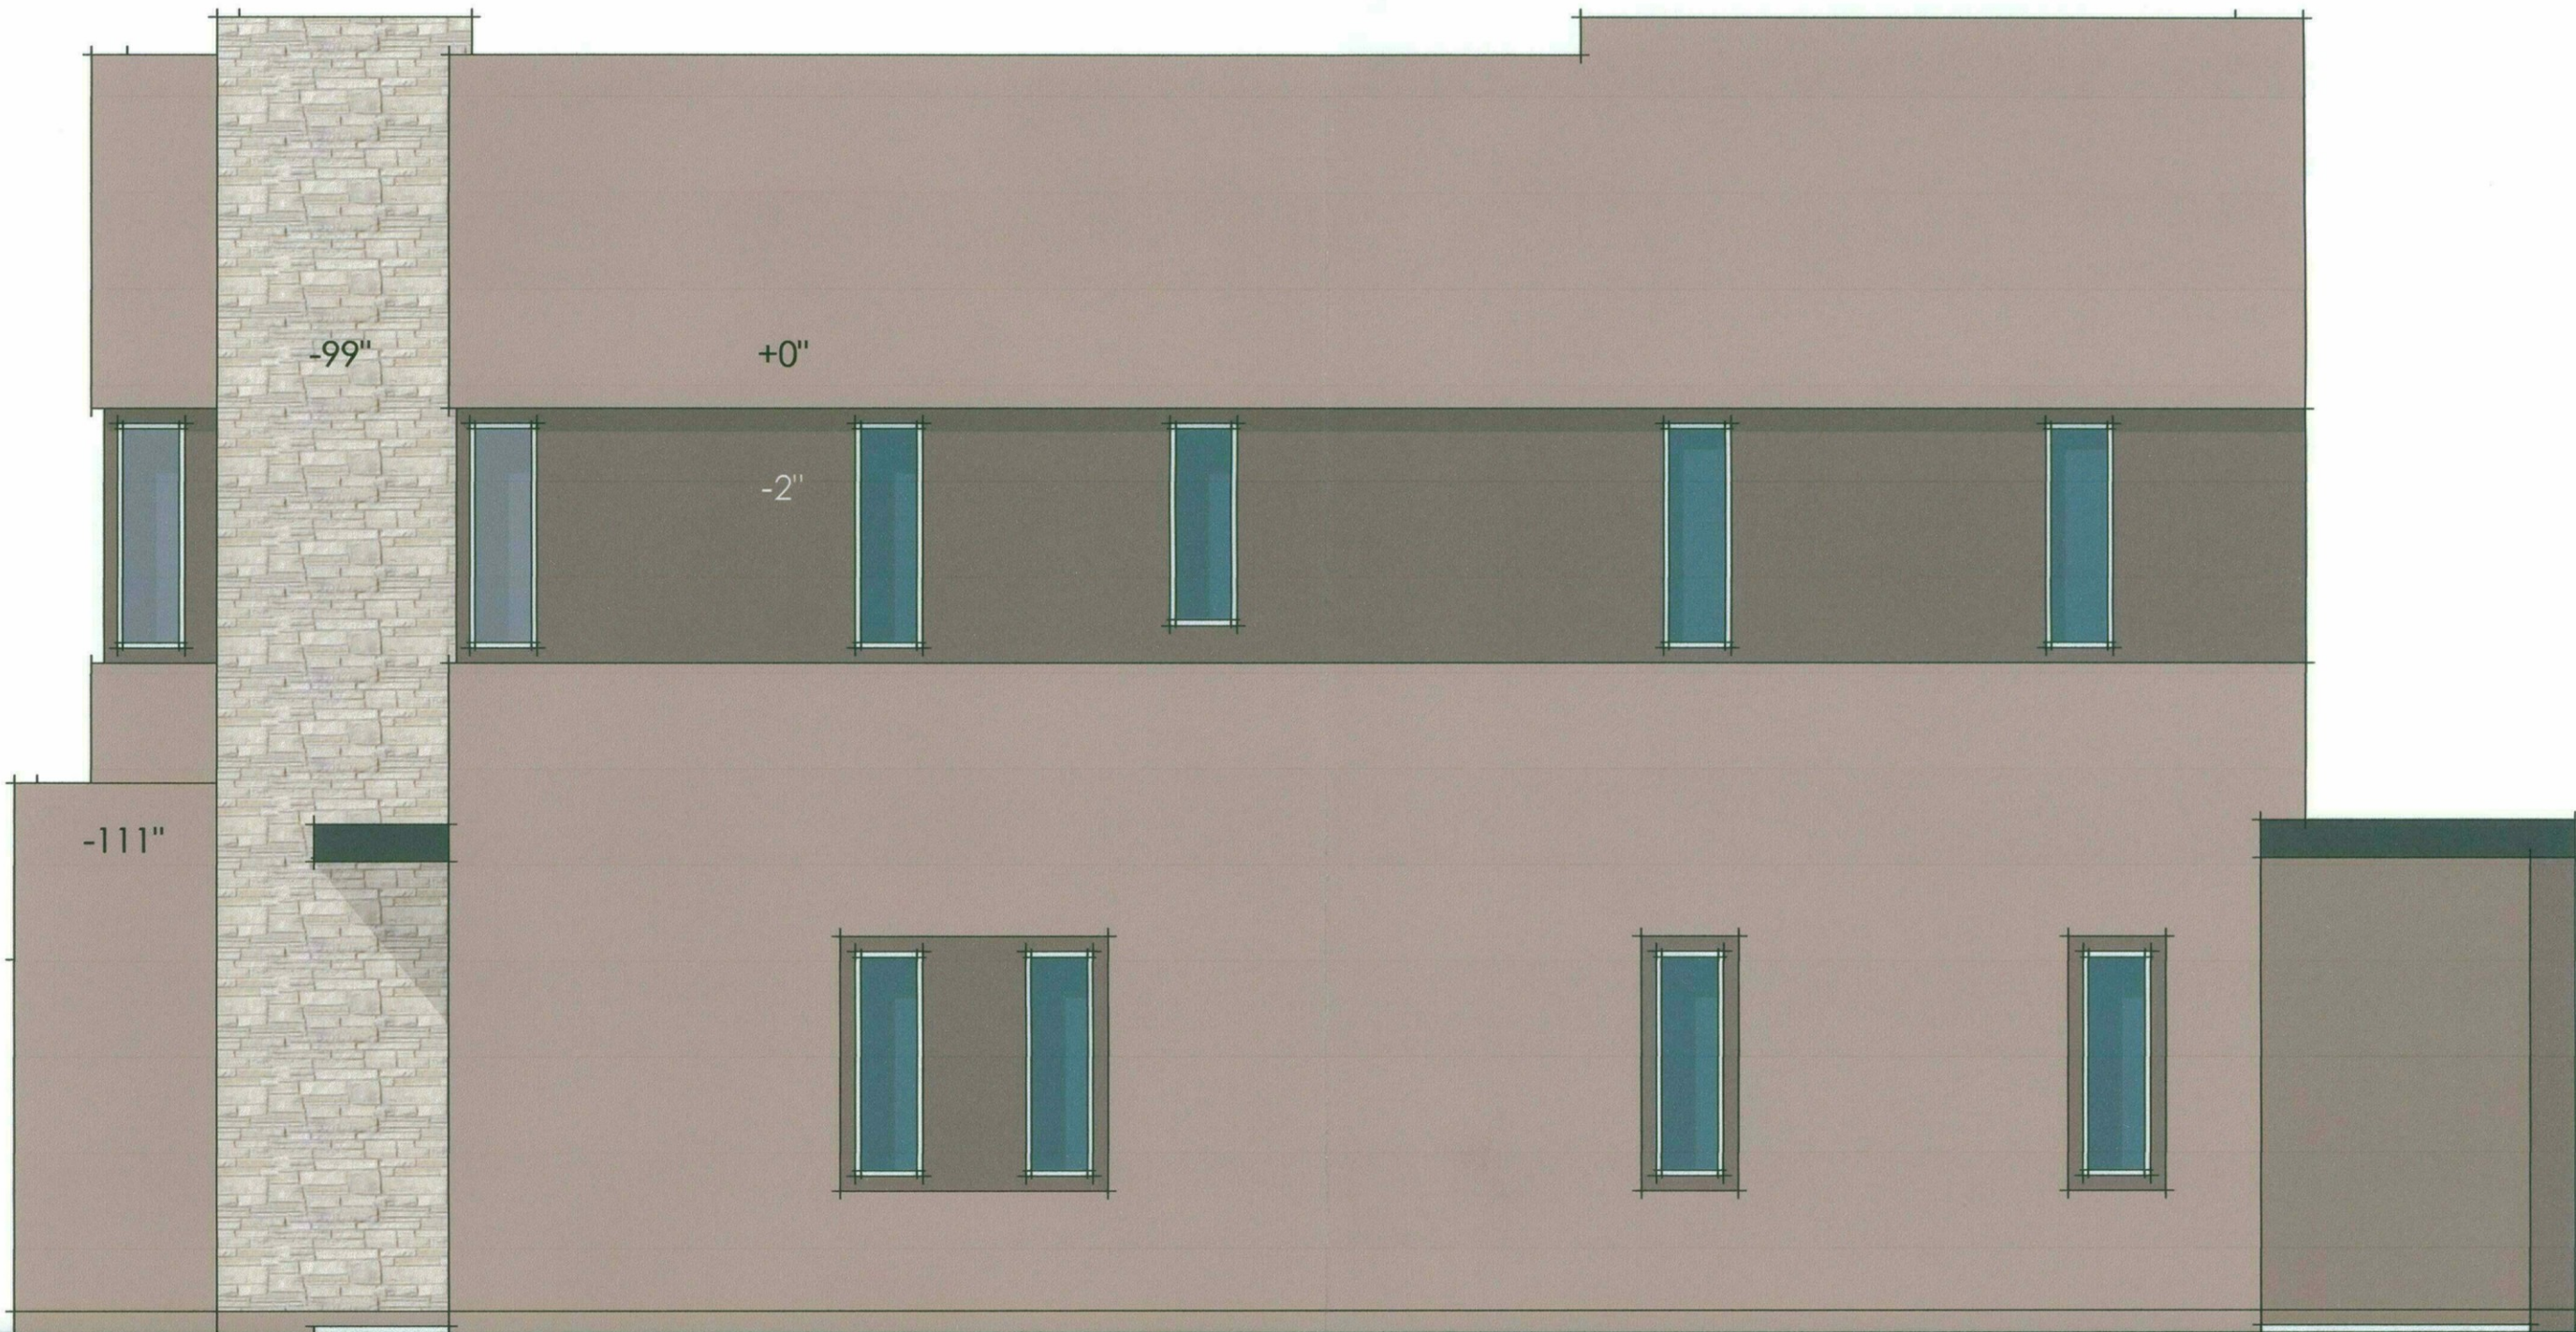

RIGHT ELEVATION AT RIGHT EXPOSED CORNER

DATE: 10.31.16


3012 ELEVATION A | CORNER ELEVATIONS
 SCALE: 1/4" = 1'-0"

SKYE on McDOWELL | SCOTTSDALE, ARIZONA
 ARIZONA DIVISION | K. HOVNANIAN HOMES

39-DR-16
 STIPULATION SET
 RETAIN FOR RECORDS
 APPROVED
 1-5-17
 DATE INITIALS

39-DR-2016
 11/04/2016

MATERIAL LEGEND | SCHEME 9002
 A | SW 7507 STONE LION
 B | SW 7514 FOOTHILLS
 C | SW 7020 BLACK FOX
 D | CORONADO 3" SPLIT LIMESTONE

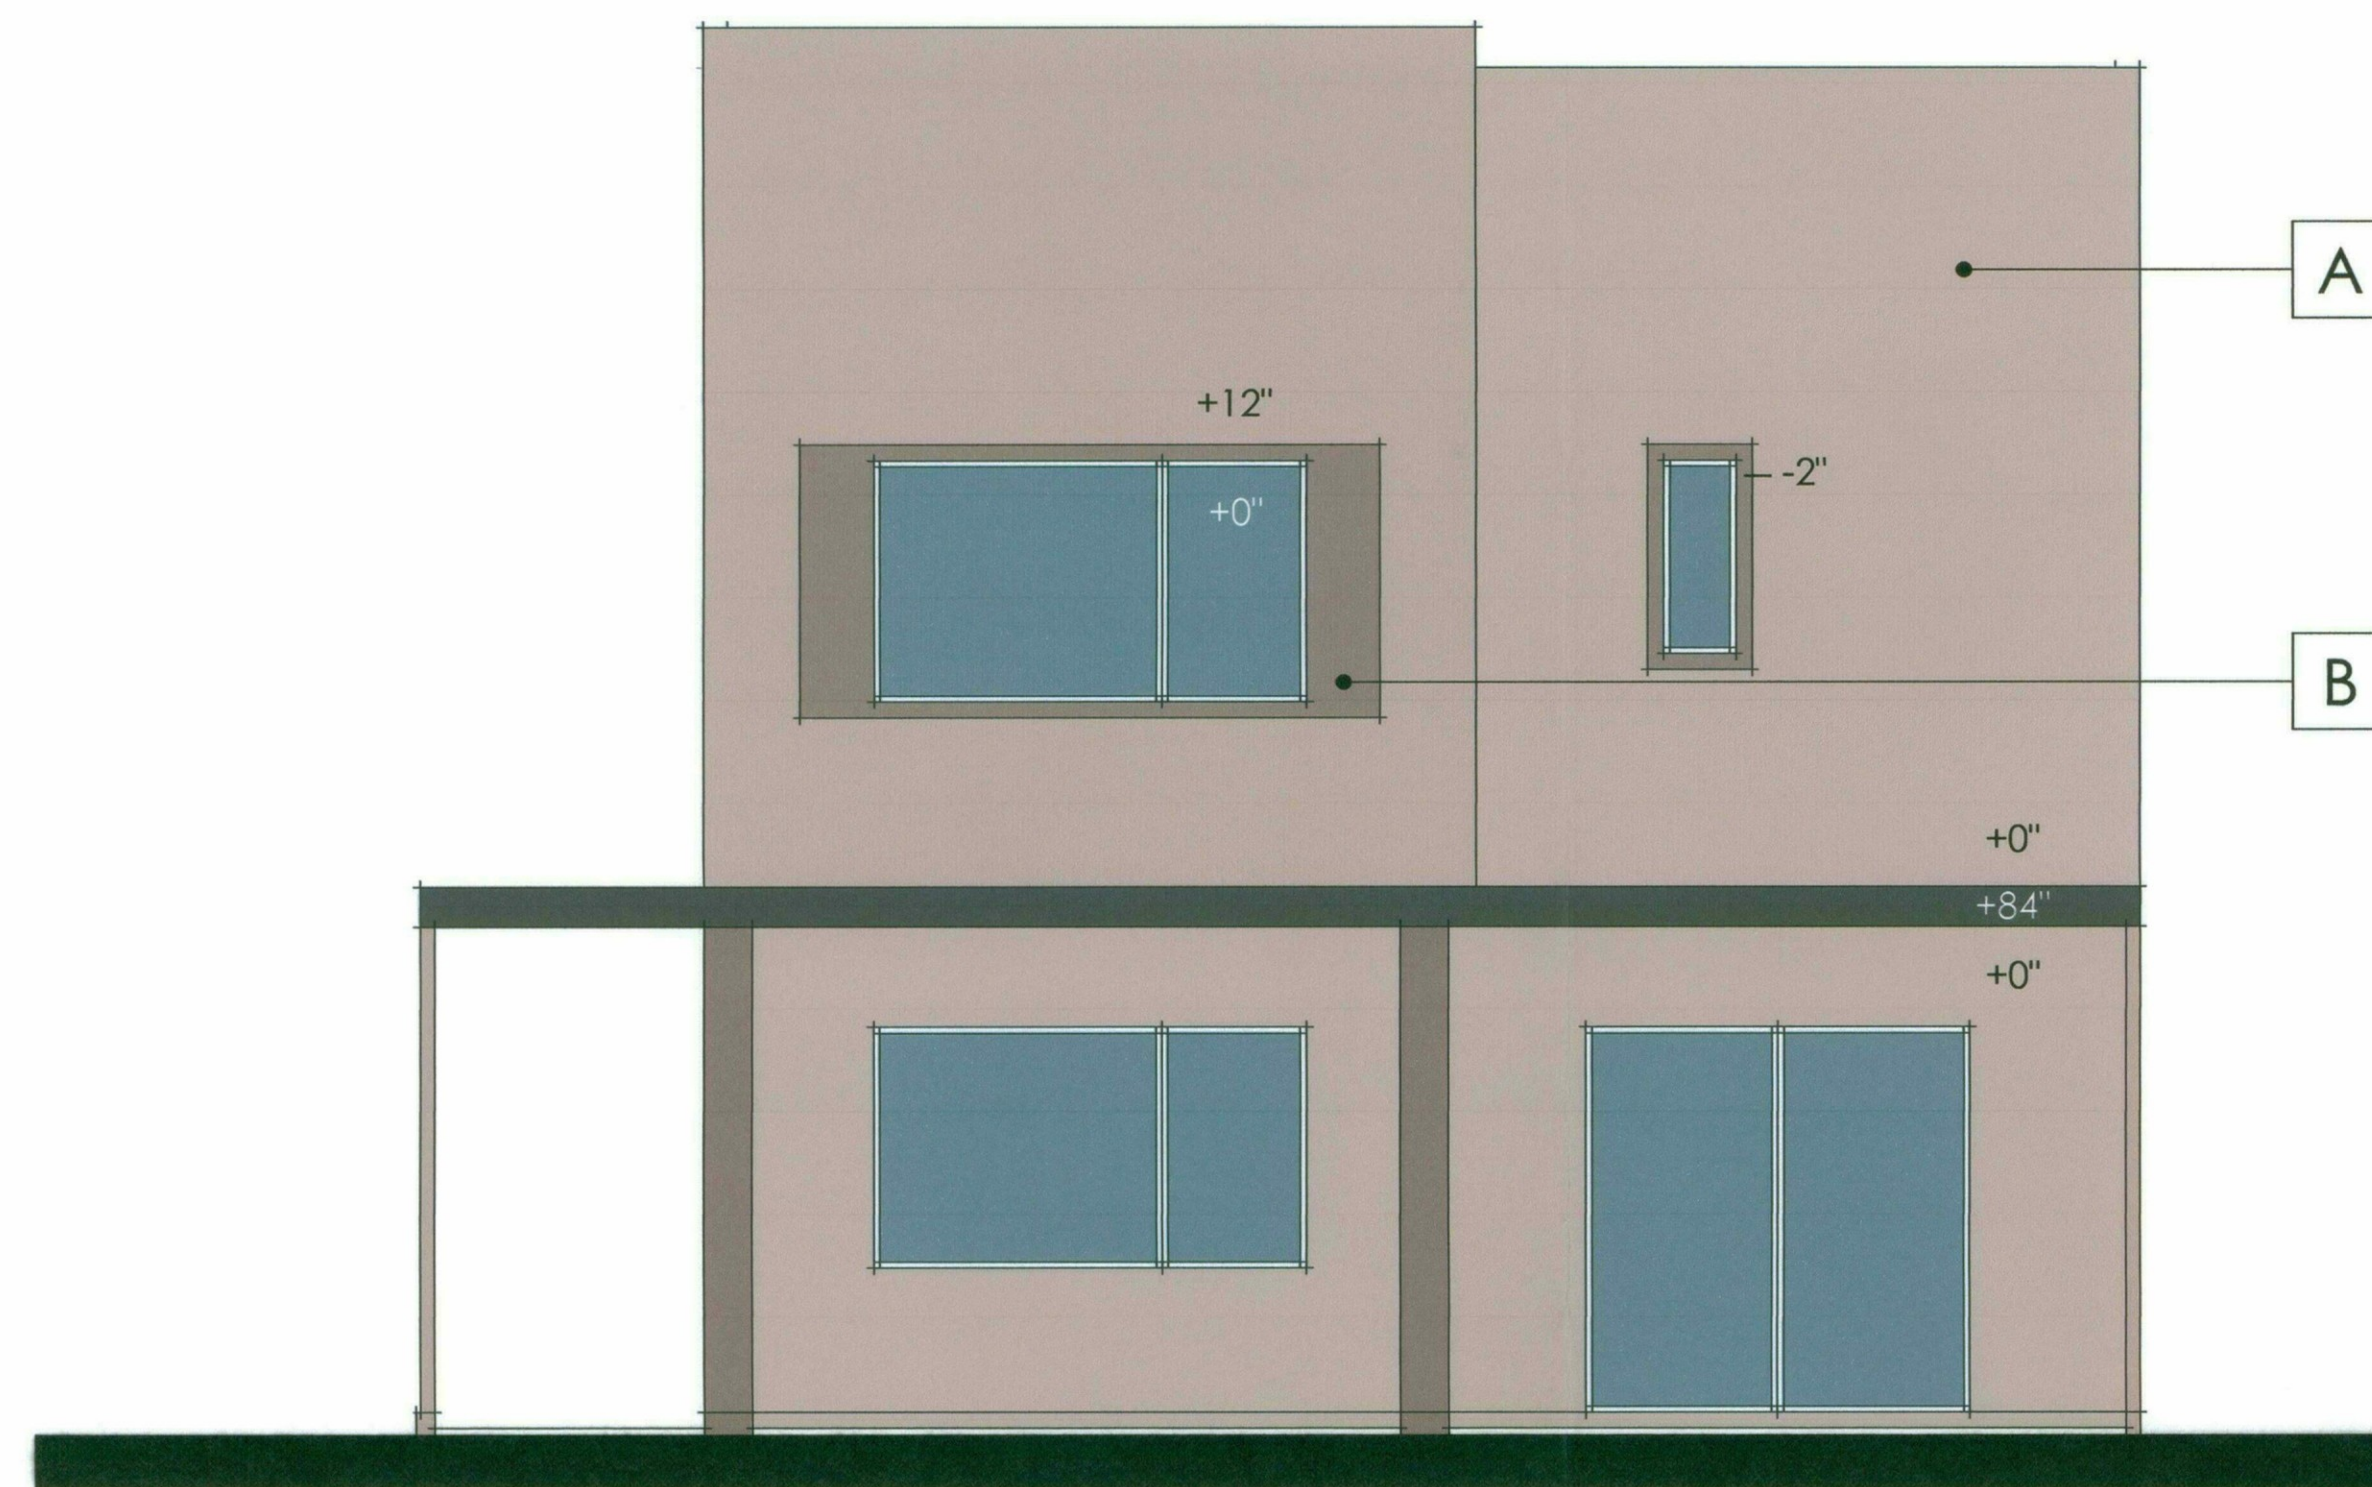


REAR ELEVATION



FRONT ELEVATION



LEFT ELEVATION (INTERIOR ZERO LOT LINE)

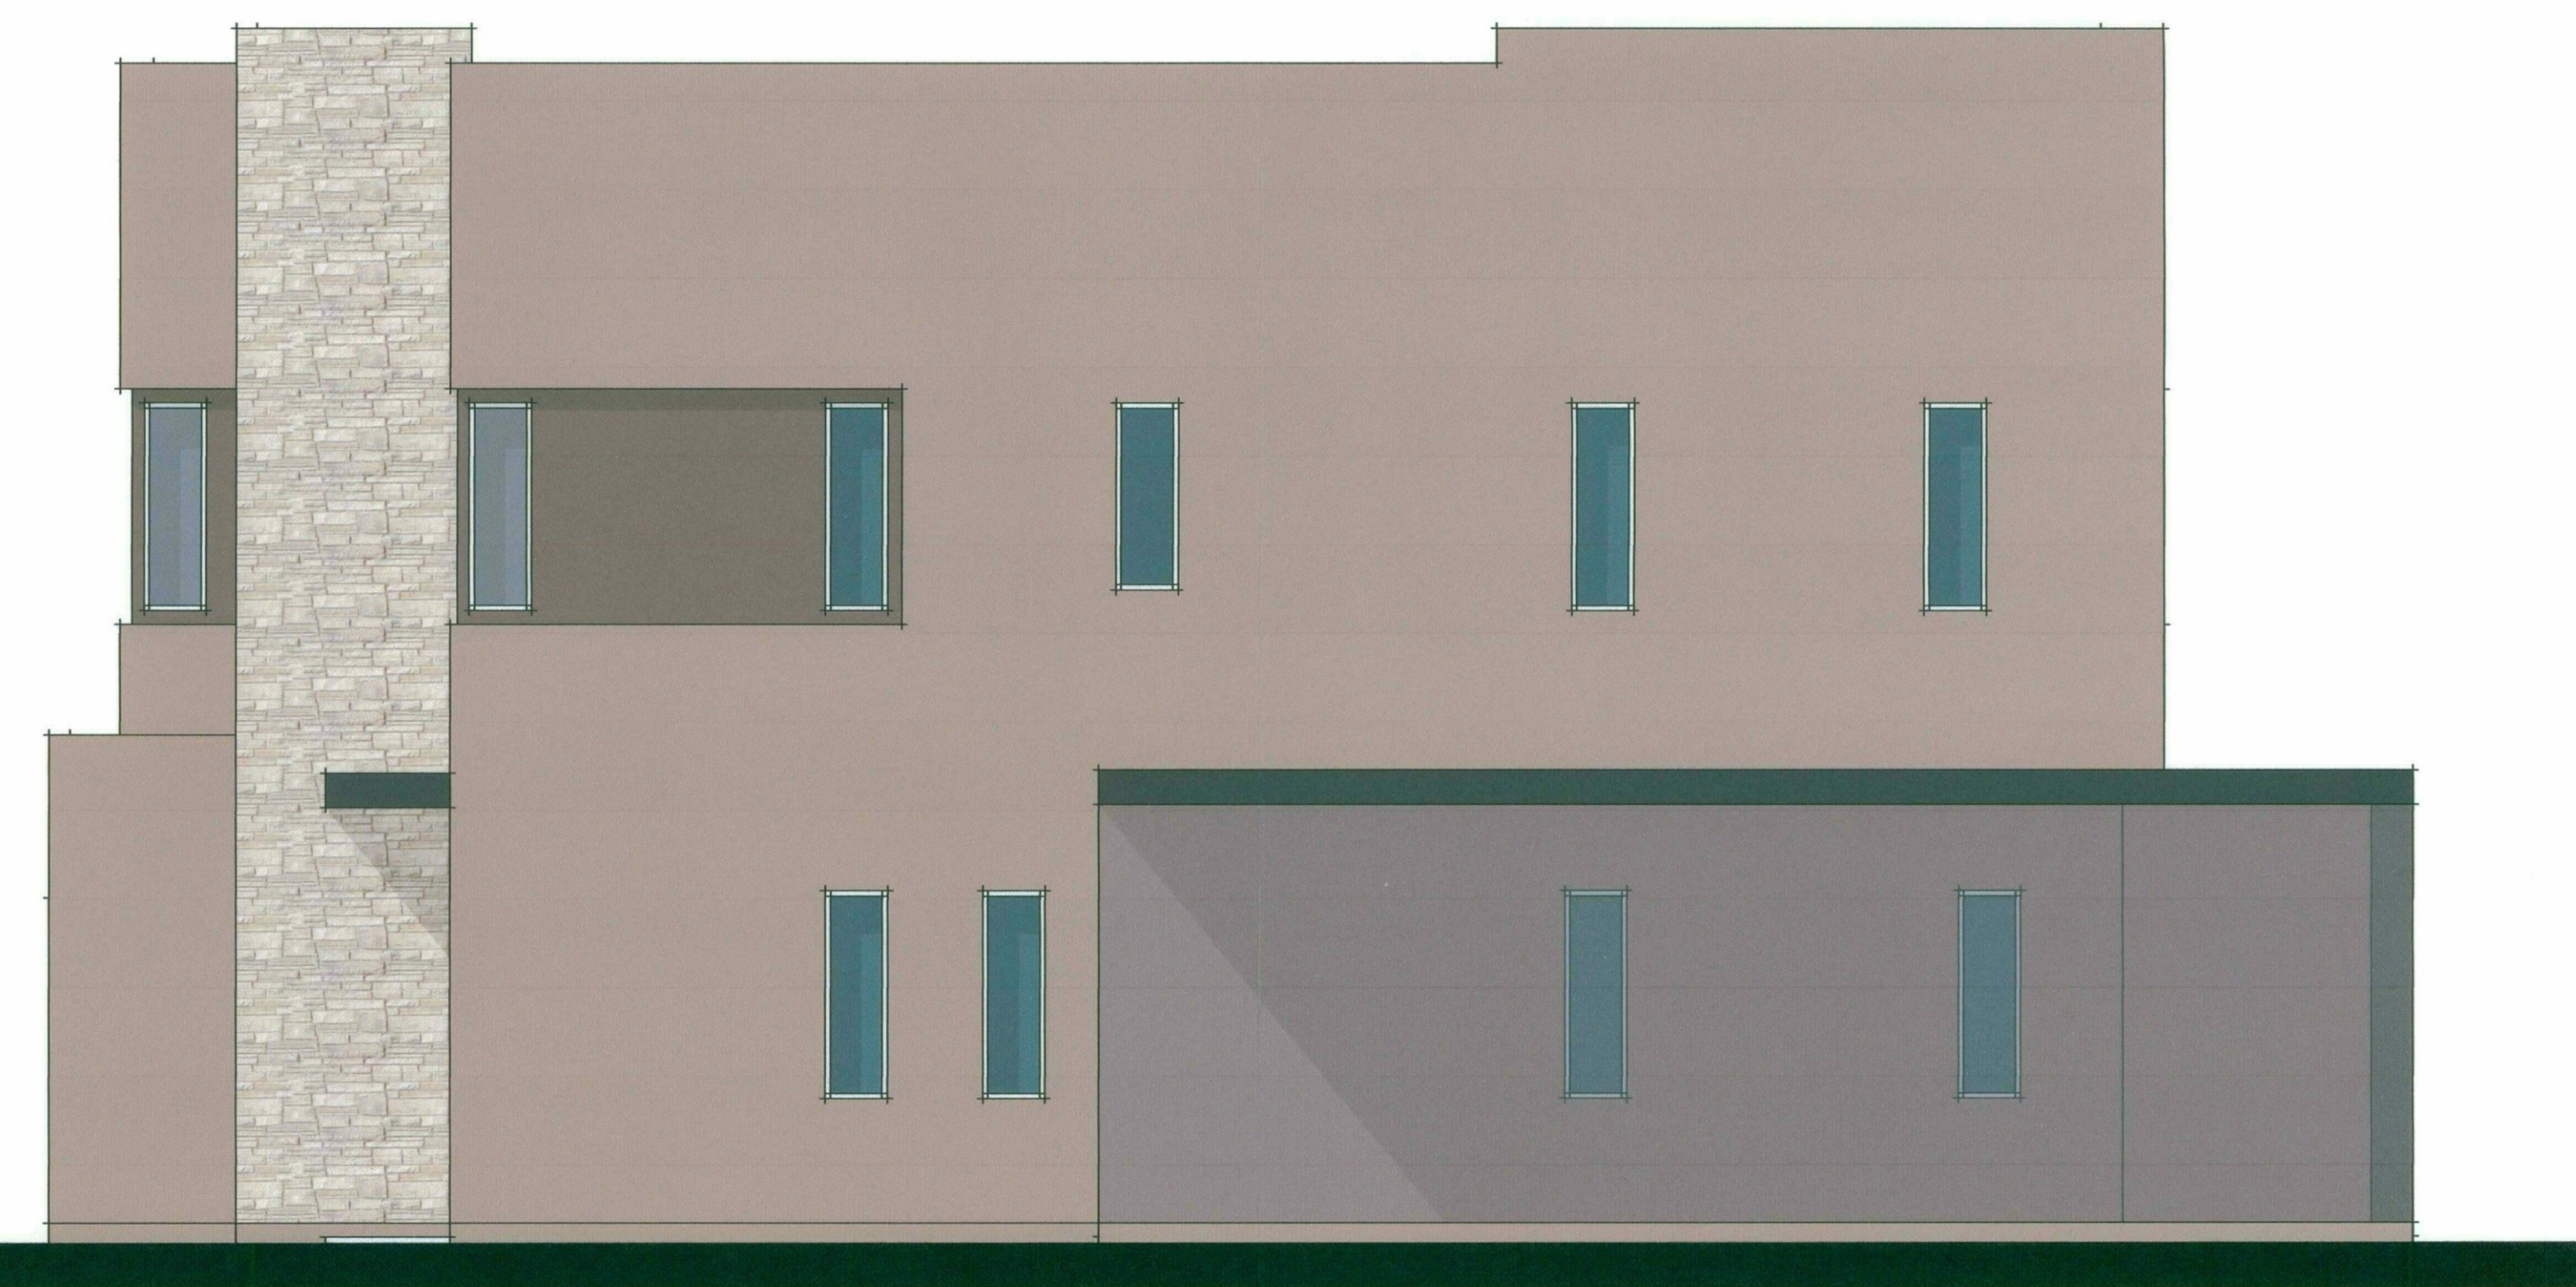

RIGHT ELEVATION AT INTERIOR

DATE: 10.31.16

3012 ELEVATION A
 SCALE: 1/4" = 1'-0"

SKYE on McDOWELL | SCOTTSDALE, ARIZONA
 ARIZONA DIVISION | **K. HOVNANIAN HOMES**

39-DR-16
 STIPULATION SET
 RETAIN FOR RECORDS
 APPROVED
 DATE 11-5-17 INITIALS

39-DR-2016
 11/04/2016


MATERIAL LEGEND | SCHEME 9001

A | SW 7024 FUNCTIONAL GRAY

B | SW 7047 PORPOISE

C | SW 7020 BLACK FOX

D | CORONADO 3" SPLIT LIMESTONE

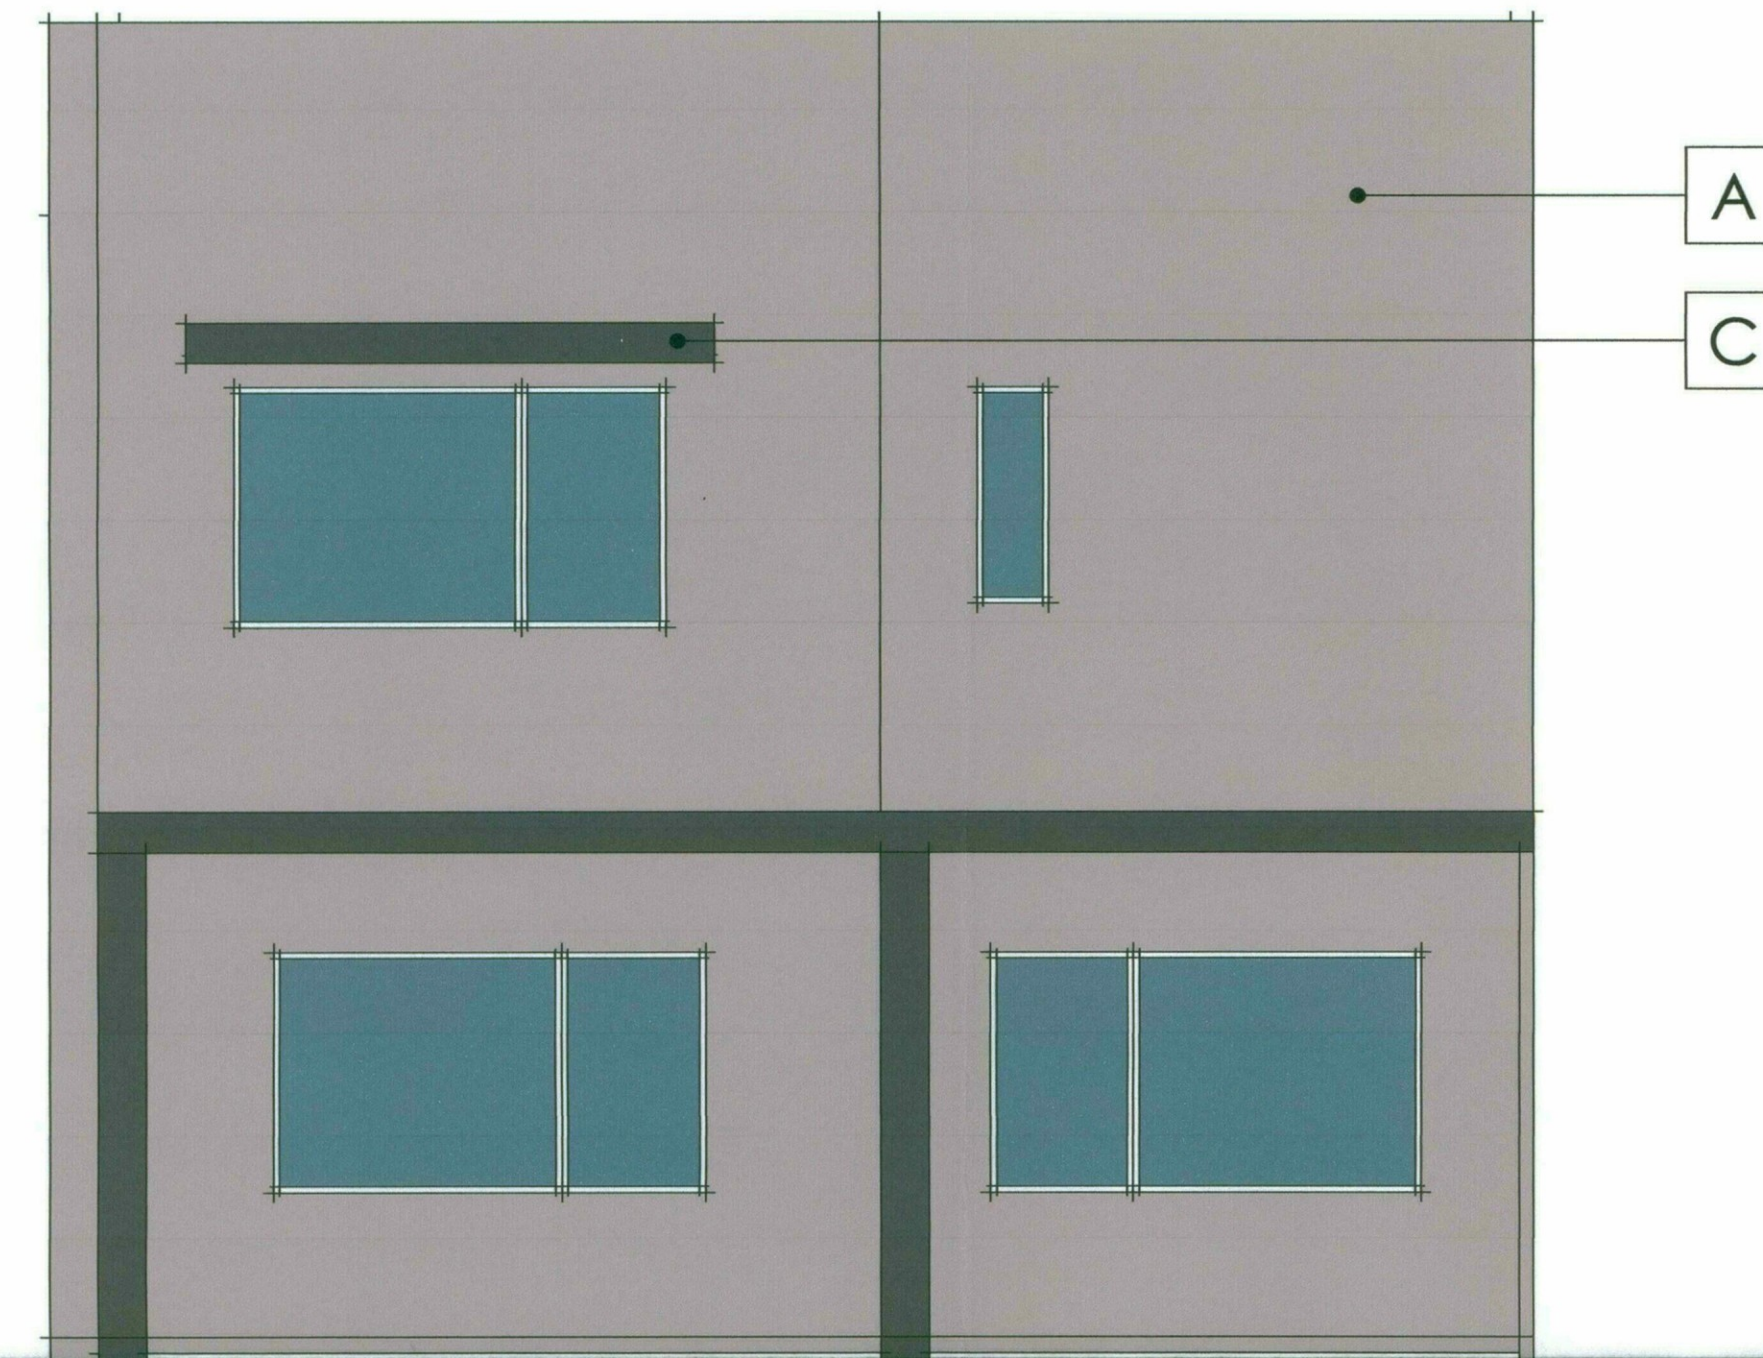

REAR ELEVATION AT RIGHT EXPOSED CORNER



FRONT ELEVATION AT RIGHT EXPOSED CORNER



DOES NOT PLOT AT LEFT EXPOSED CORNER

RIGHT ELEVATION AT RIGHT EXPOSED CORNER

DATE: 10.31.16

3011 ELEVATION B | CORNER ELEVATIONS

SCALE: 1/4" = 1'-0"

SKYE on McDOWELL | SCOTTSDALE, ARIZONA
ARIZONA DIVISION | **K. HOVNANIAN HOMES**

39-DR-16
STIPULATION SET
RETAIN FOR RECORDS
APPROVED
DATE 11/04/2016 INITIALS

39-DR-2016
11/04/2016


MATERIAL LEGEND | SCHEME 9001

A | SW 7024 FUNCTIONAL GRAY

B | SW 7047 PORPOISE

C | SW 7020 BLACK FOX


D | CORONADO 3" SPLIT LIMESTONE

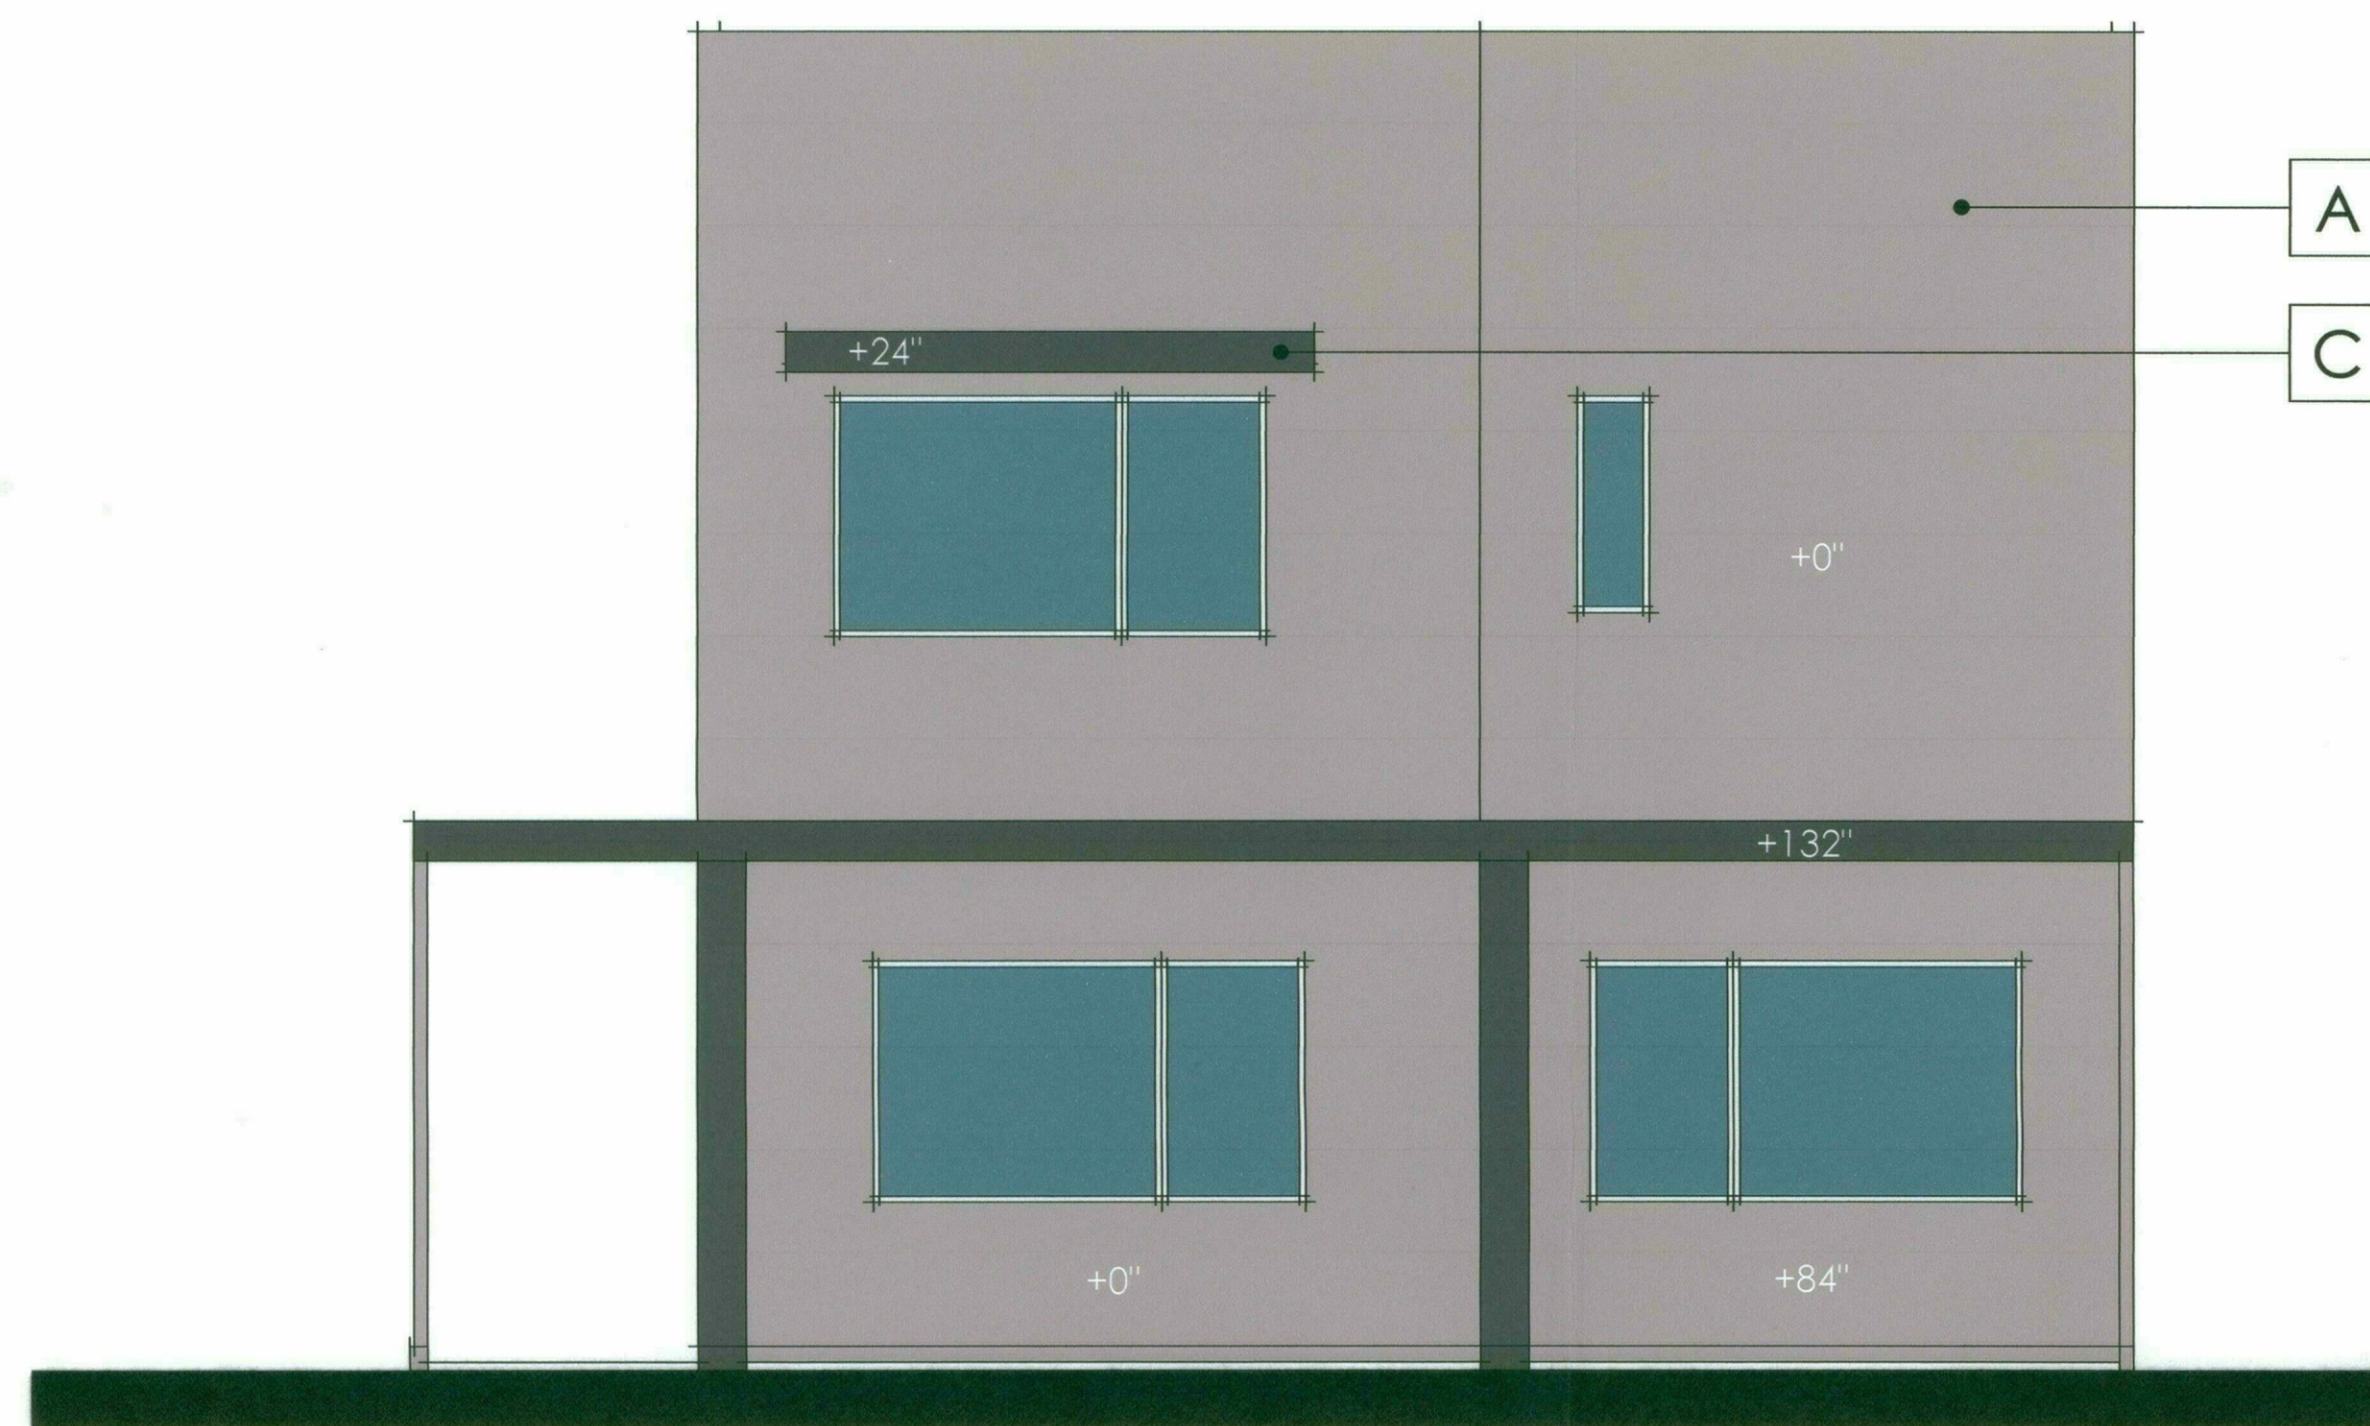

REAR ELEVATION



FRONT ELEVATION

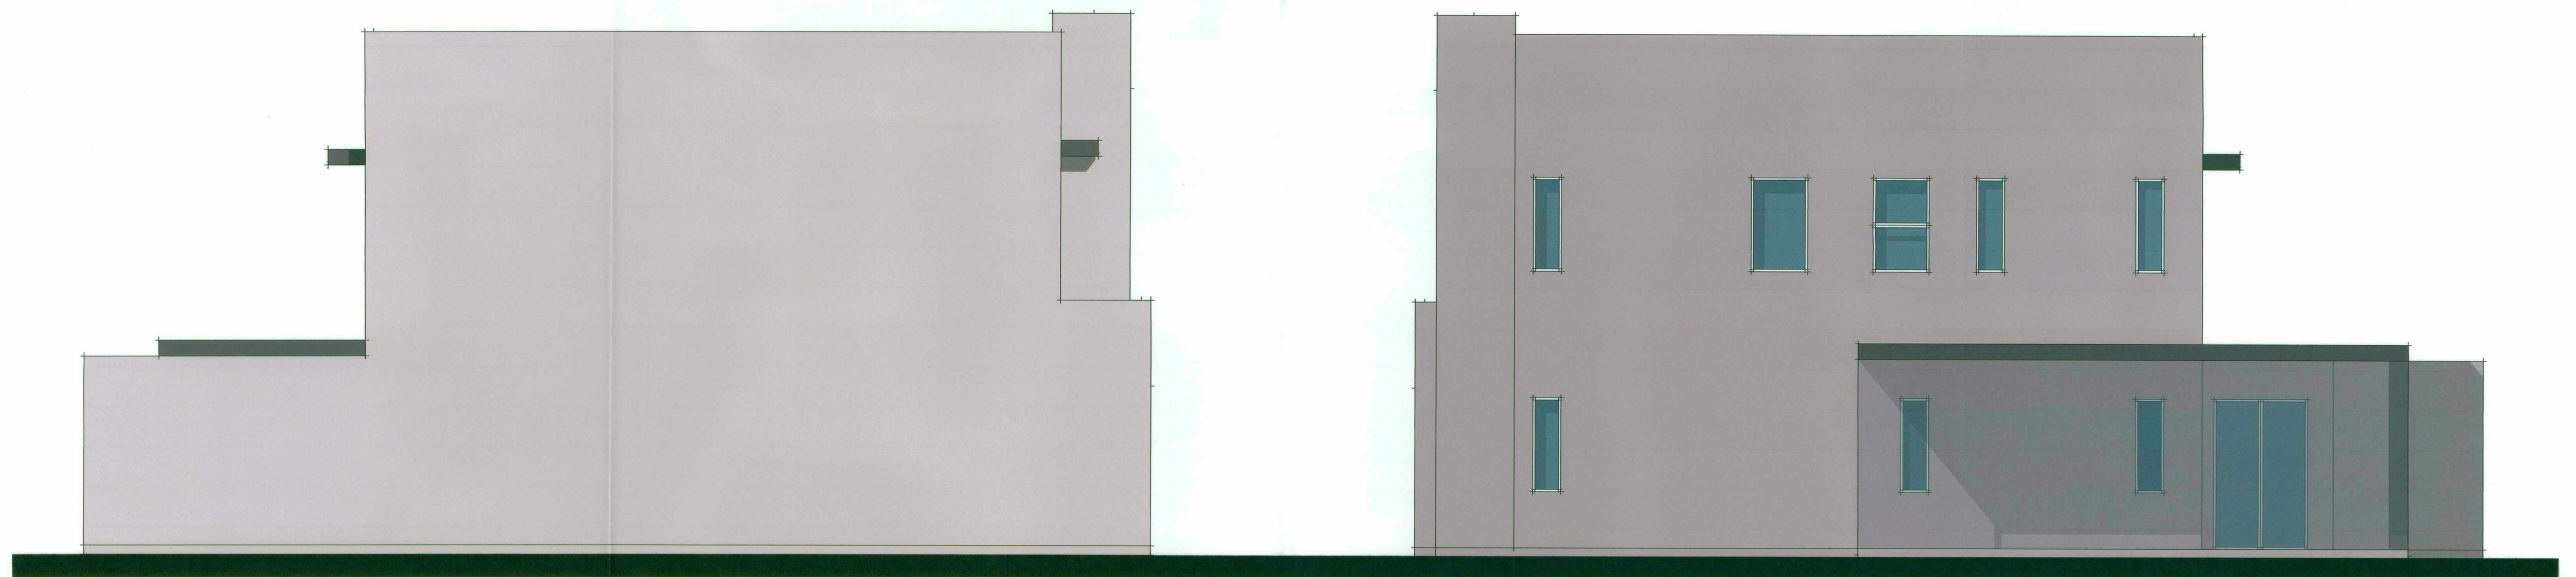

LEFT ELEVATION (INTERIOR ZERO LOT LINE)

RIGHT ELEVATION AT INTERIOR

DATE: 10.31.16


3011 ELEVATION B

SCALE: 1/4" = 1'-0"

SKYE on McDOWELL | SCOTTSDALE, ARIZONA
ARIZONA DIVISION | K. HOVNANIAN HOMES

35-08-16
STIPULATION SET
RETAIN FOR RECORDS
APPROVED
DATE 1-5-17 INITIALS


MATERIAL LEGEND | SCHEME 9001
A | SW 7024 FUNCTIONAL GRAY
B | SW 7047 PORPOISE
C | SW 7020 BLACK FOX
D | CORONADO 3" SPLIT LIMESTONE

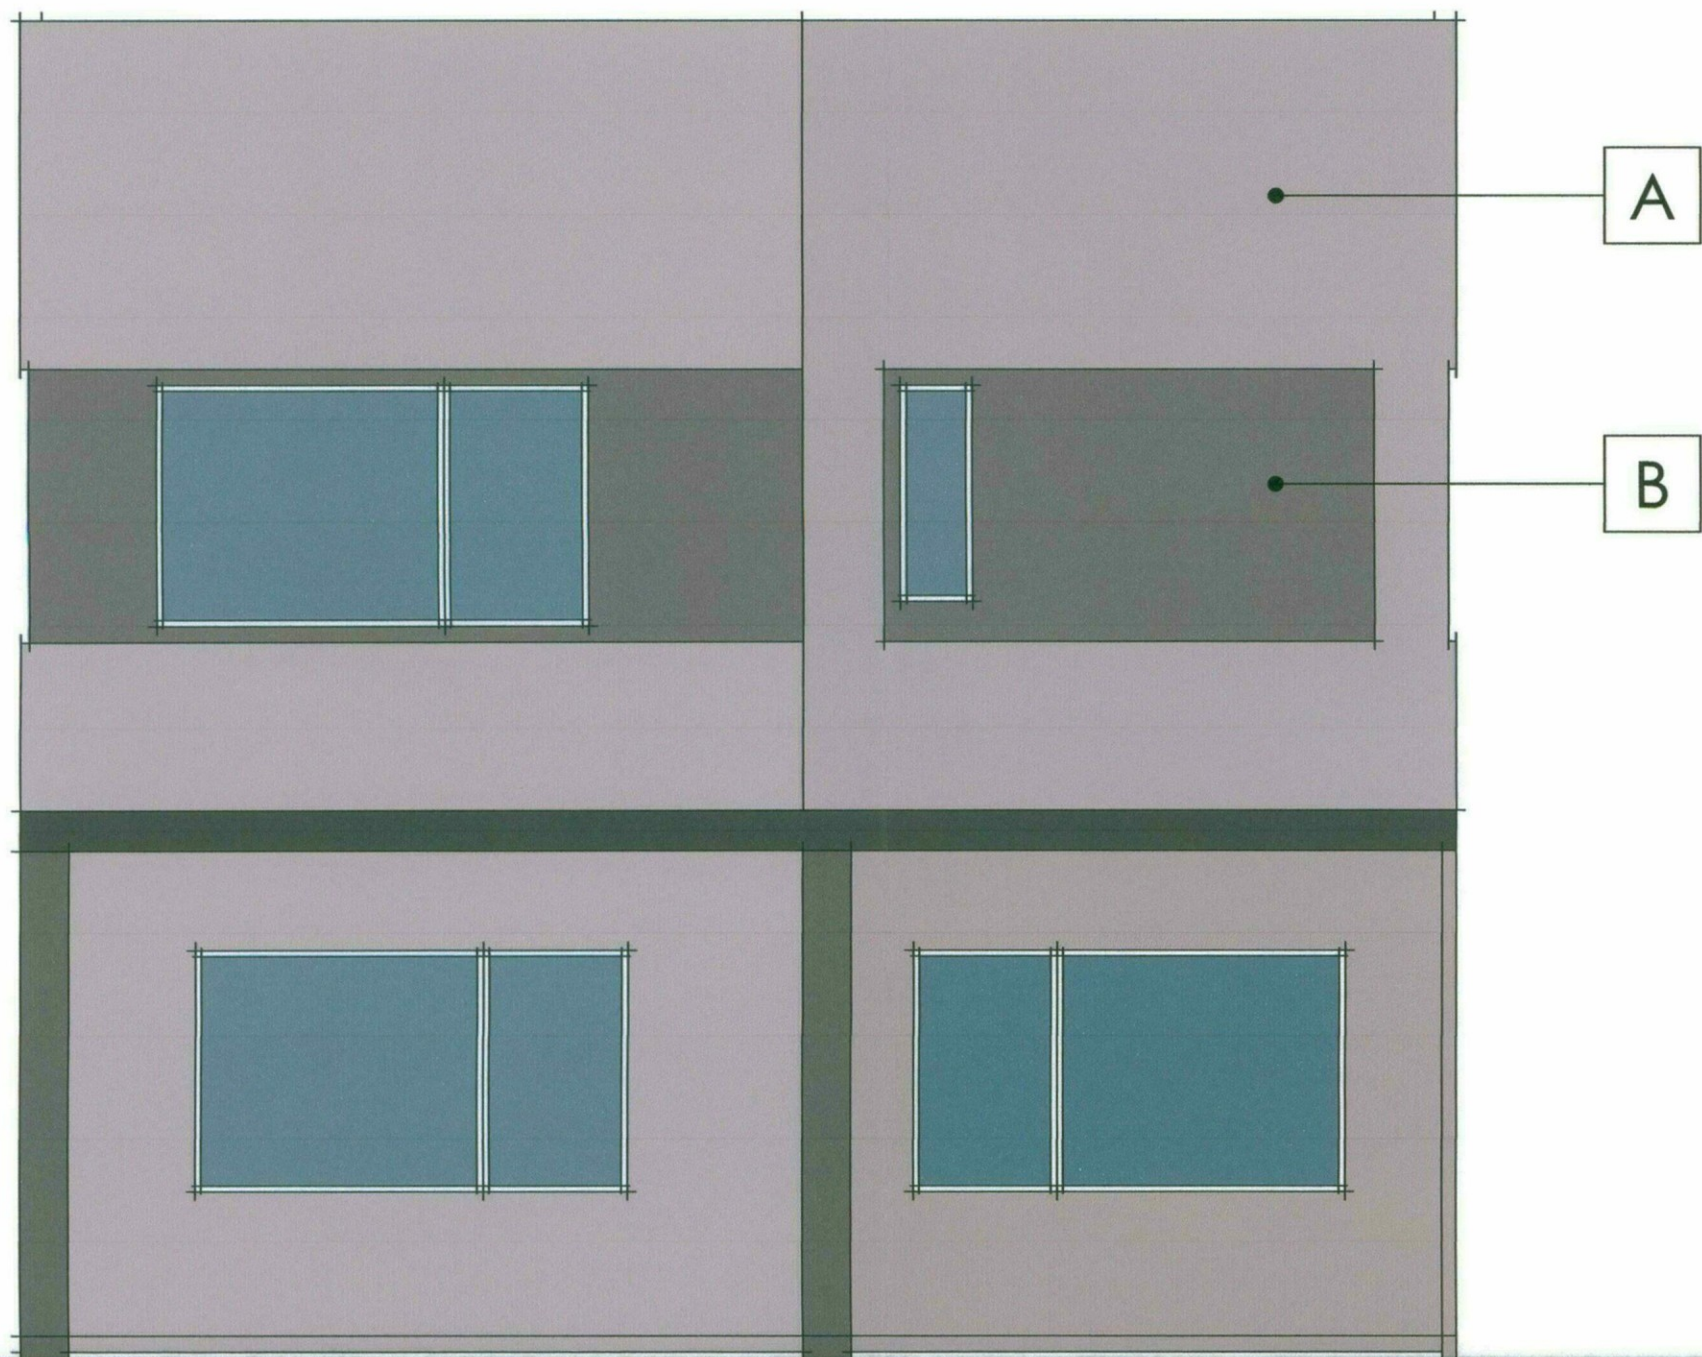


REAR ELEVATION AT RIGHT EXPOSED CORNER



FRONT ELEVATION AT RIGHT EXPOSED CORNER

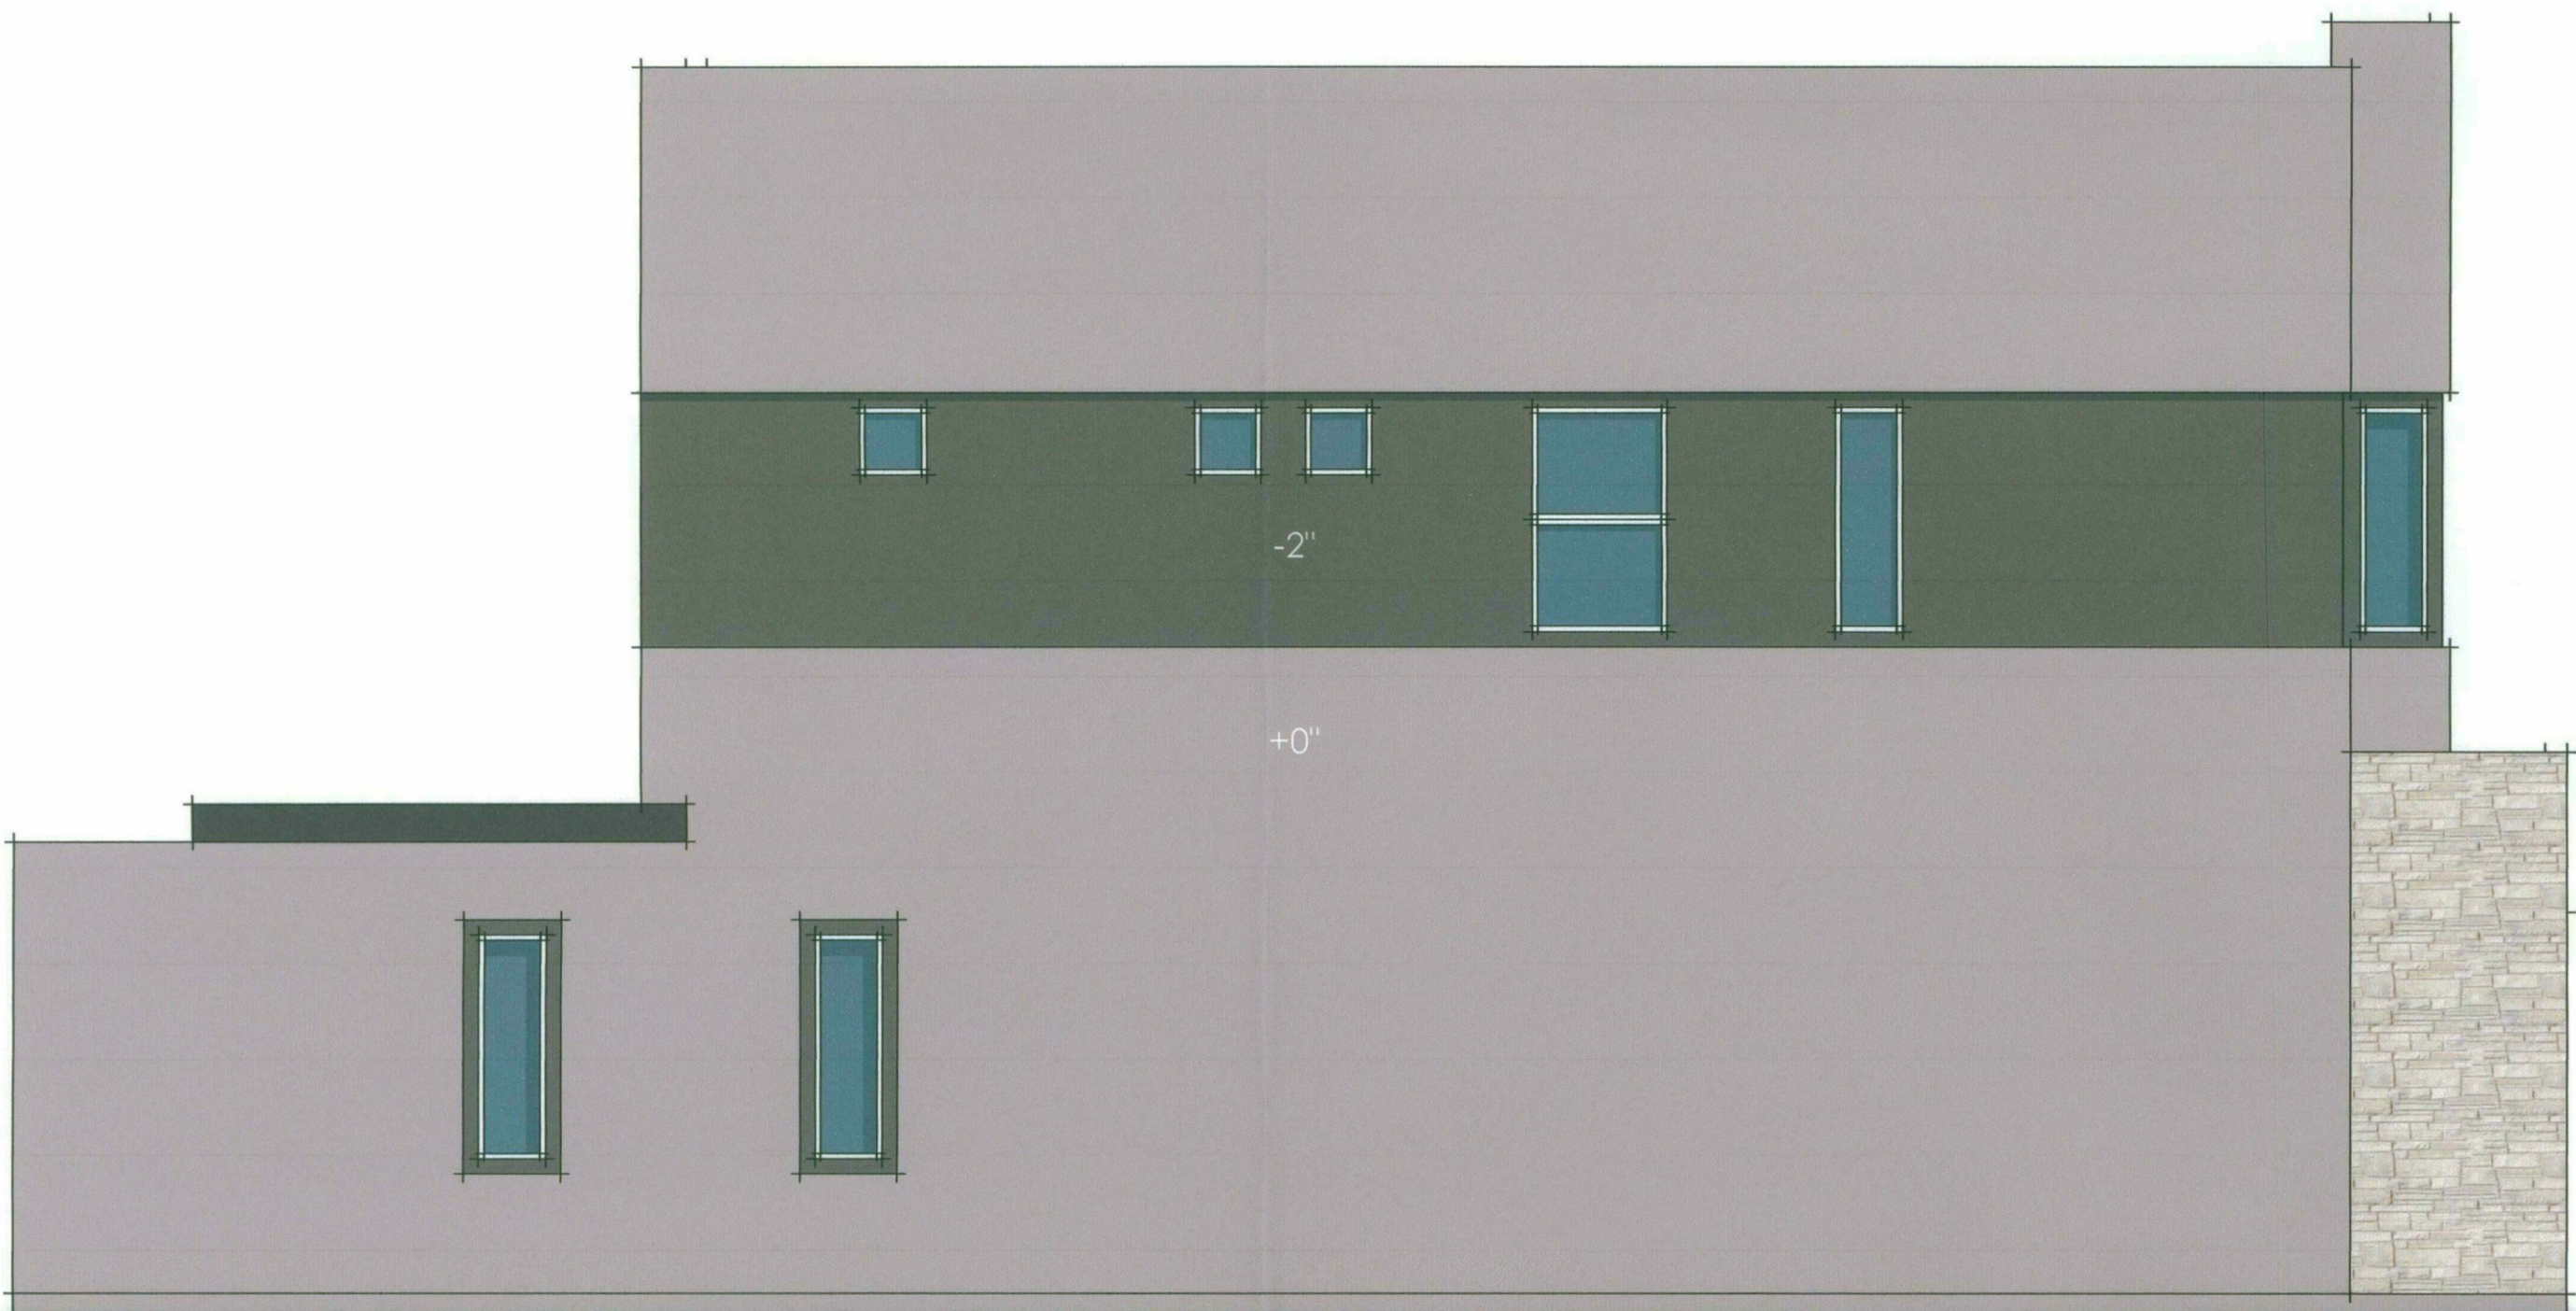

LEFT ELEVATION AT LEFT EXPOSED CORNER

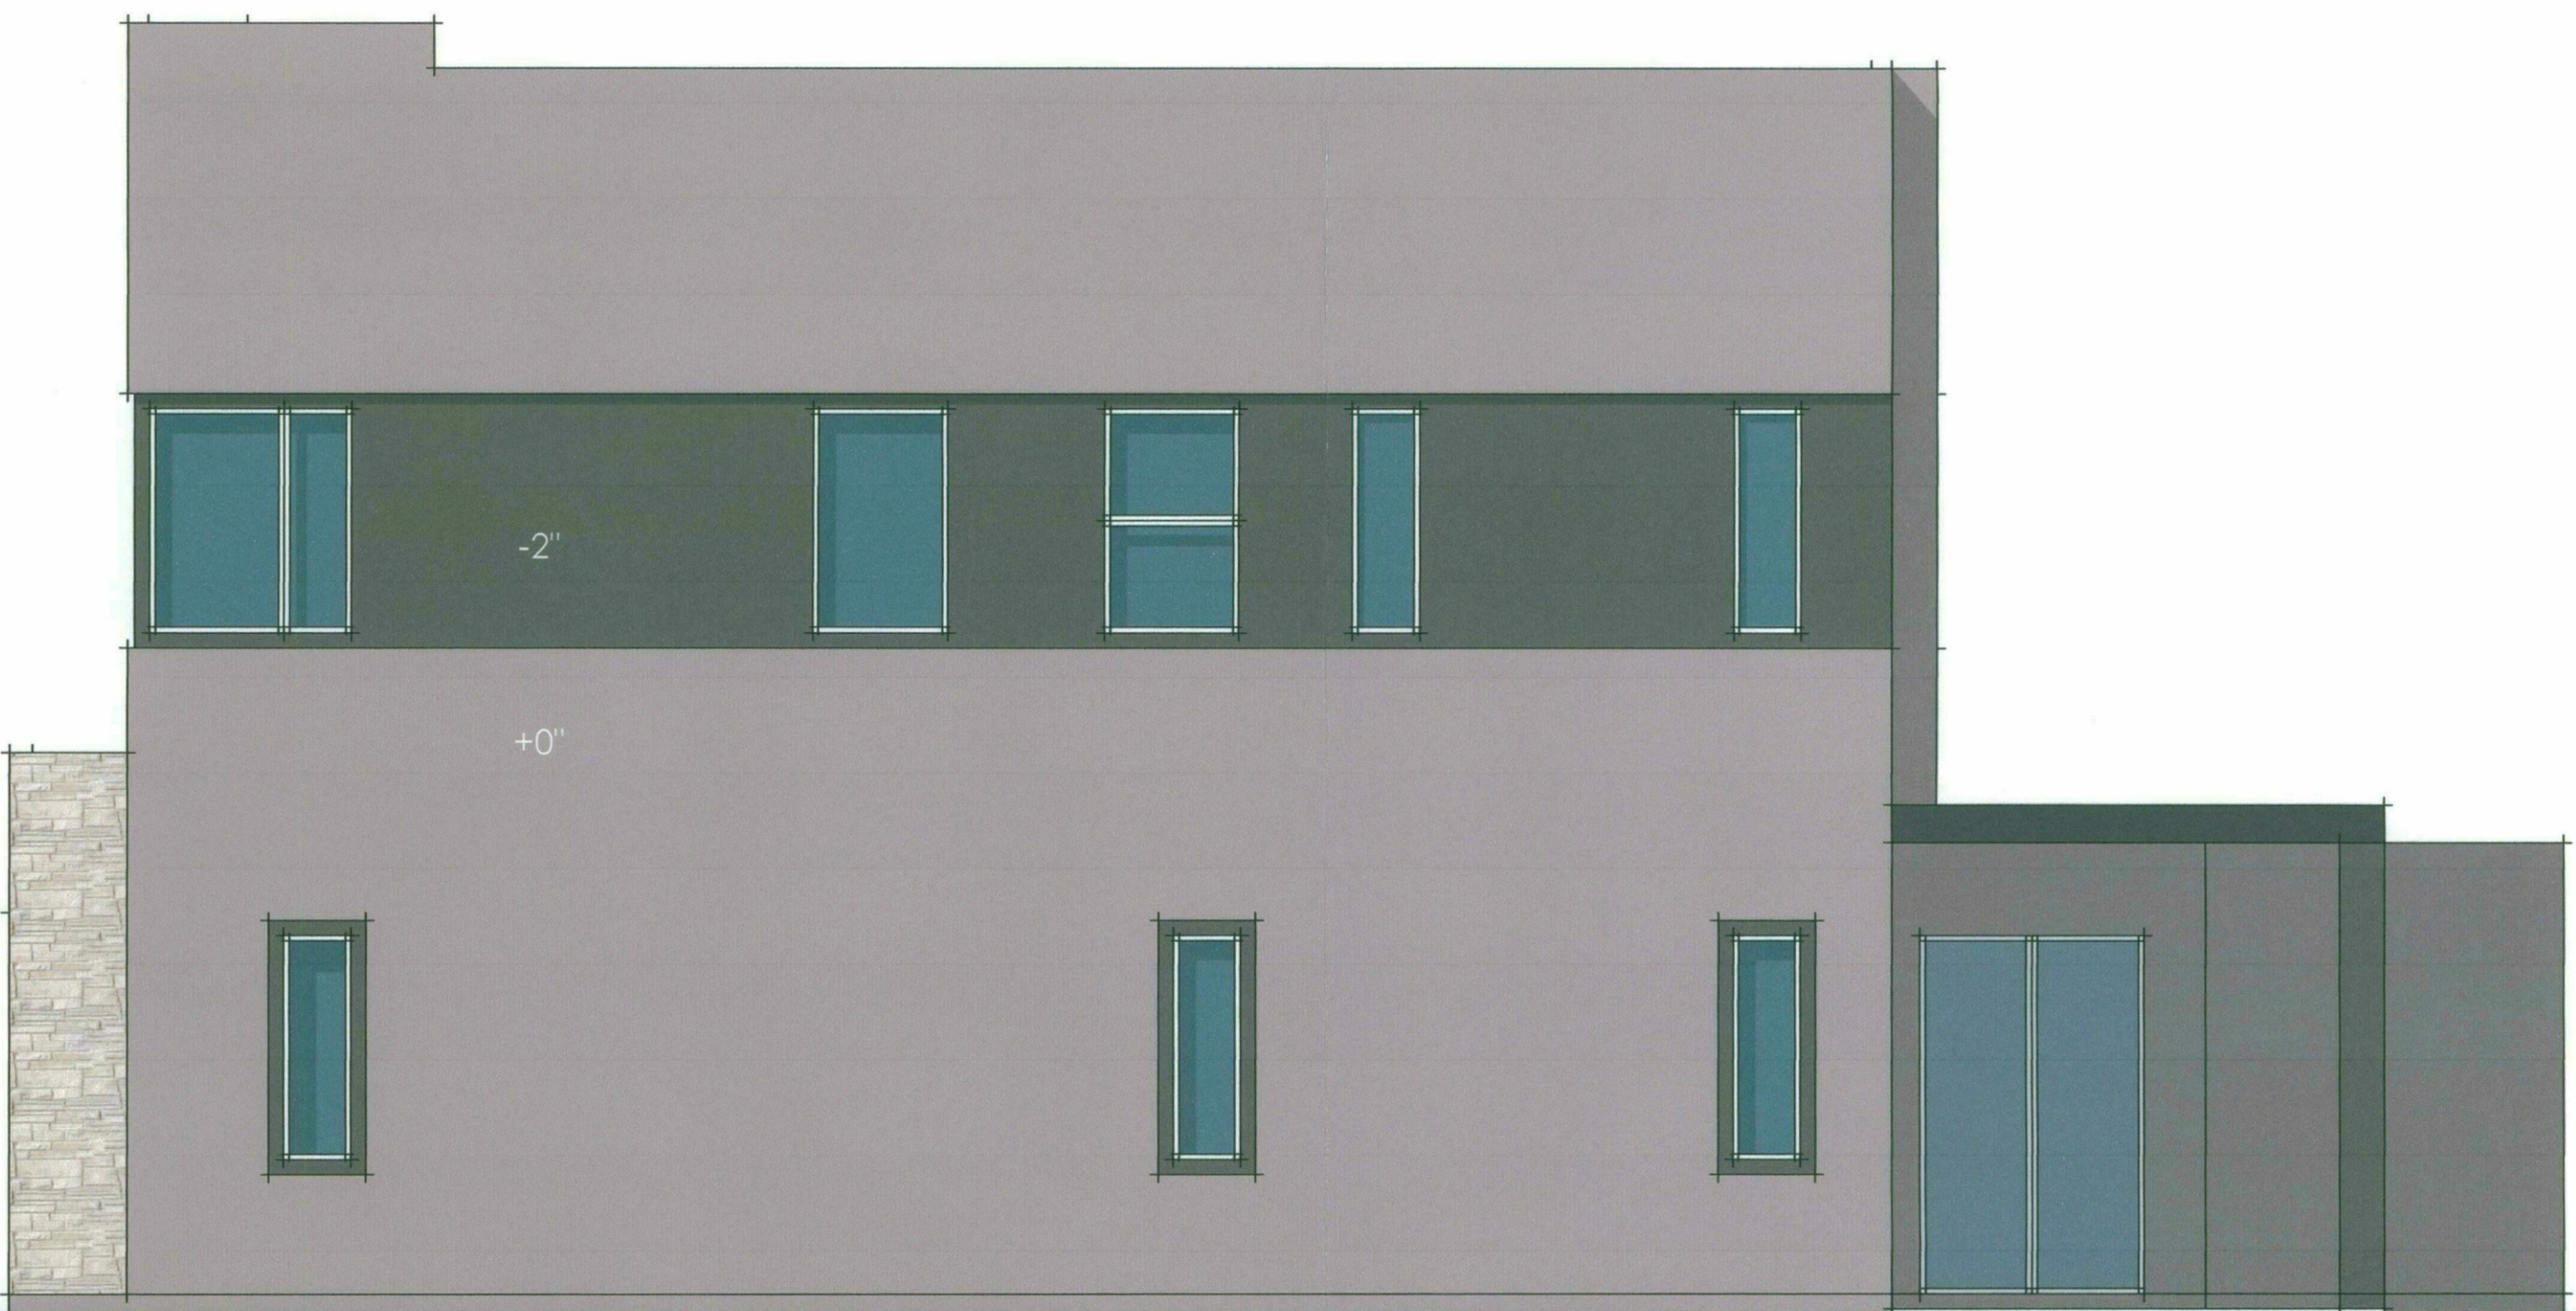

RIGHT ELEVATION AT RIGHT EXPOSED CORNER

DATE: 10.31.16

3011 ELEVATION A | CORNER ELEVATIONS
SCALE: 1/4" = 1'-0"

SKYE on McDOWELL | SCOTTSDALE, ARIZONA
ARIZONA DIVISION | K. HOVNANIAN HOMES

39-DR-16
STIPULATION SET
RETAIN FOR RECORDS
APPROVED
15.17
DATE INITIALS

39-DR-2016


MATERIAL LEGEND | SCHEME 9001

A | SW 7024 FUNCTIONAL GRAY

B | SW 7047 PORPOISE

C | SW 7020 BLACK FOX

D | CORONADO 3" SPLIT LIMESTONE

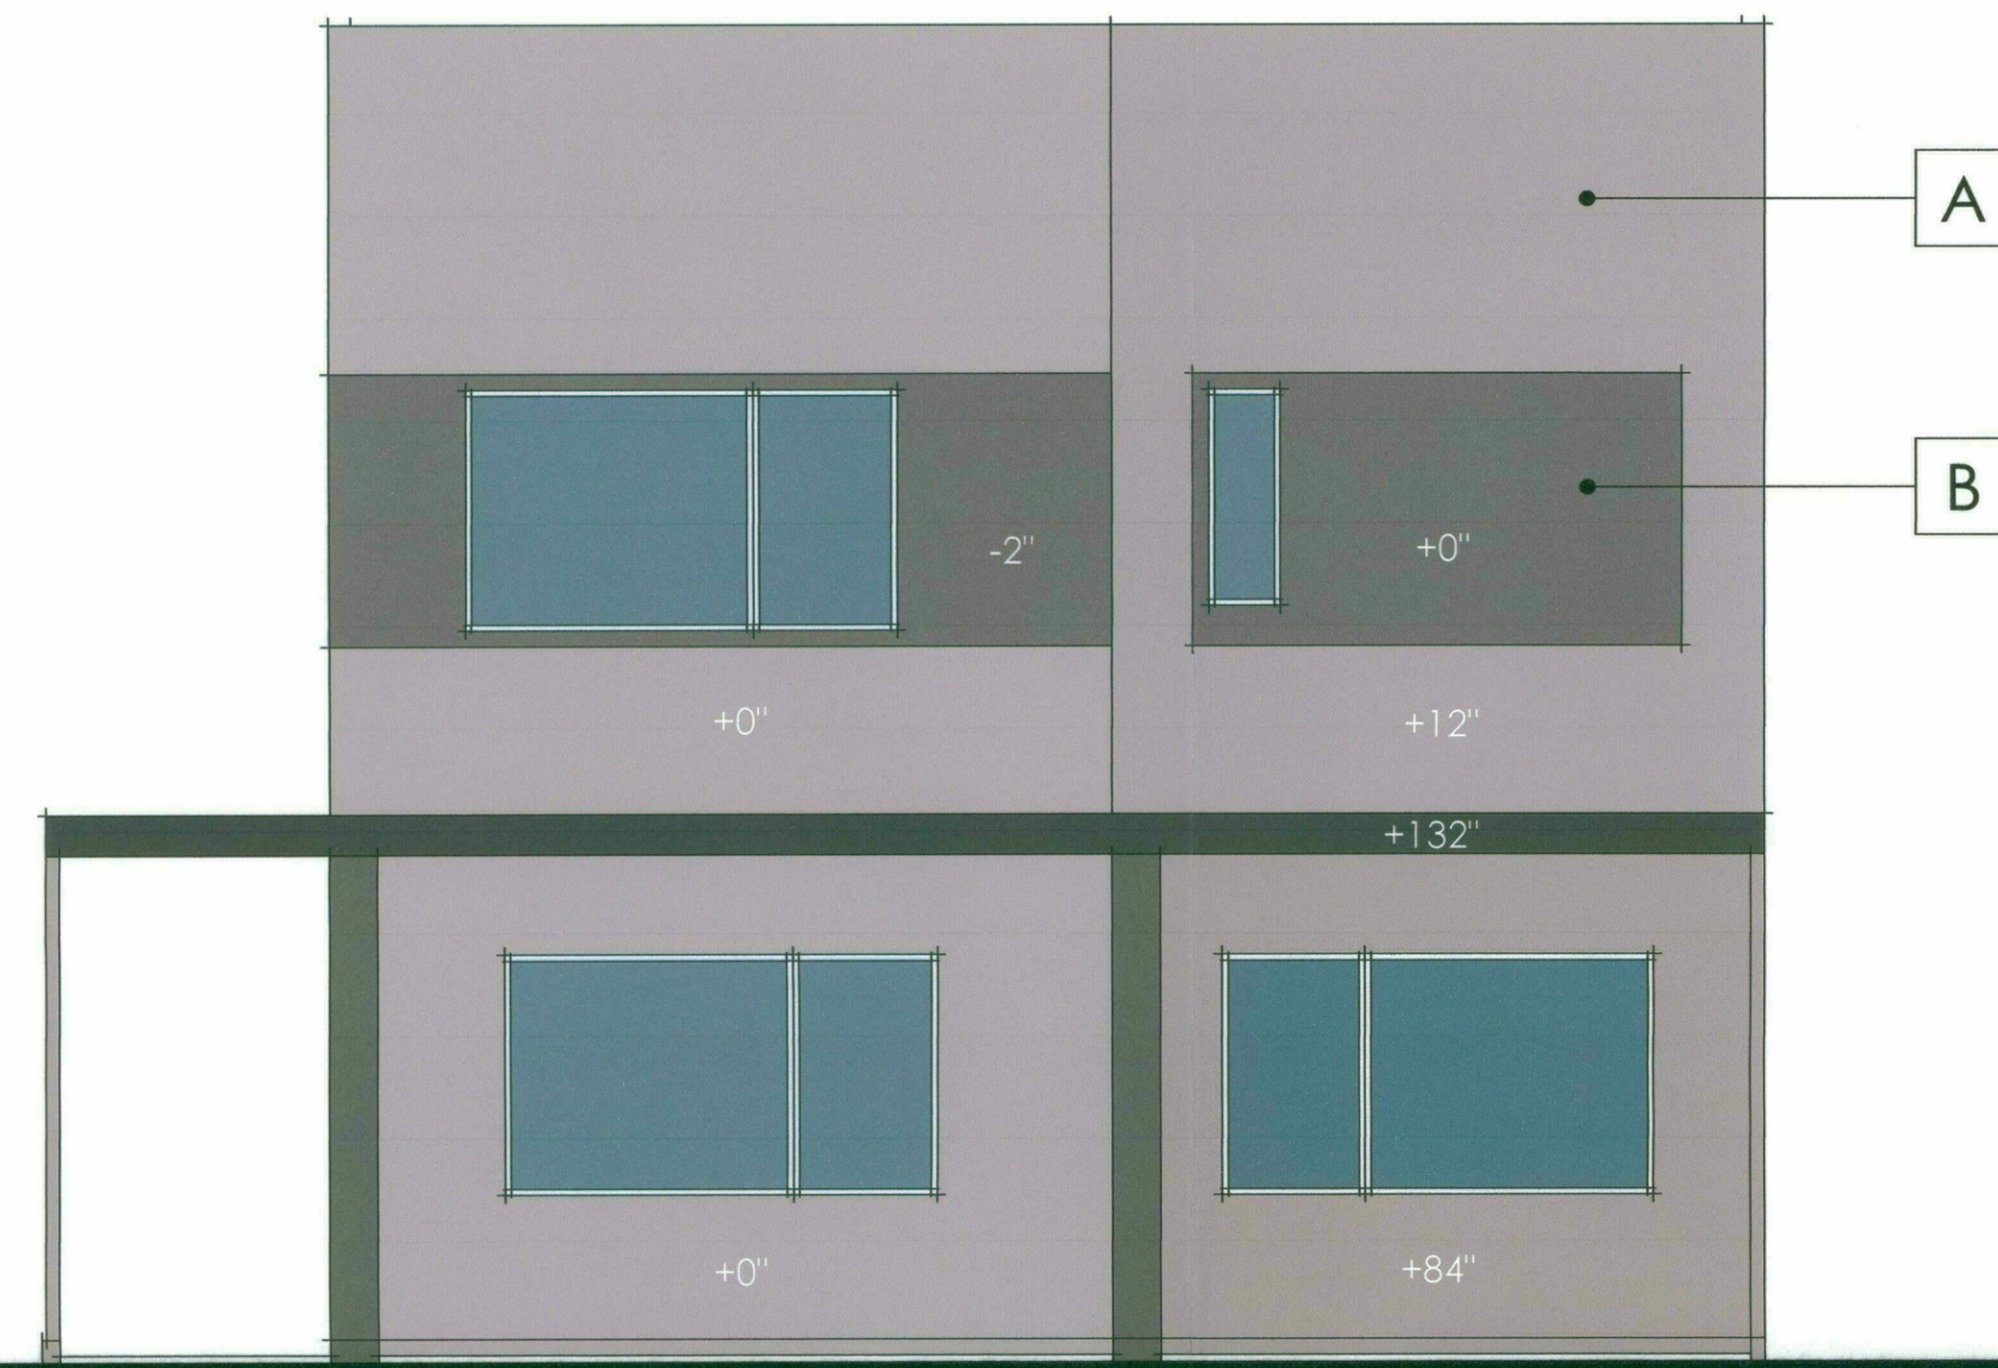

REAR ELEVATION



FRONT ELEVATION



LEFT ELEVATION (INTERIOR ZERO LOT LINE)

RIGHT ELEVATION AT INTERIOR

DATE: 10.31.16

3011 ELEVATION A

SCALE: 1/4" = 1'-0"

SKYE on McDOWELL | SCOTTSDALE, ARIZONA
ARIZONA DIVISION | **K. HOVNANIAN HOMES**

39-DR-16
STIPULATION SET
RETAIN FOR RECORDS
APPROVED
DATE 1-5-17 INITIALS

39-DR-2016
11/04/2016



FRONT ELEVATION 3011 B

3013 A

3014 B

3012 A

3013 B

3014 A



REAR ELEVATION

3011 B

3012 B


3011 A

3013 A

3014 B



SINUTIS

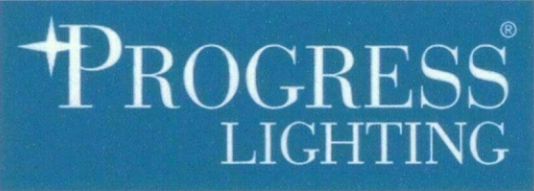

DATE: 11.1.2016 TYPE: _____
NAME: K. Hovnanian Homes _____
PROJECT: Skye on McDowell _____

Halogen/incandescent

P5644-20
Square

6" up/down square with heavy duty aluminum construction and die cast wall bracket. Powder coated finish.

- Wet location listed when used with P8797 top cover lens

Category: Outdoor
Finish: Antique Bronze (painted)
Construction: Aluminum construction
metal shade



Width: 6"
Height: 18"
Depth: 8-7/8"
H/CTR: 8"

MOUNTING	ELECTRICAL	LAMPING	ADDITIONAL INFORMATION
Wall mounted Mounting strap for outlet box included Back plate covers a standard 4" hexagonal recessed outlet box	Pre-wired 6" of wire supplied 120V	Quantity: 2 250/150W PAR-38 or BR-40 Medium porcelain sockets	cCSAus Damp location listed 1 year warranty Companion fixtures are available

STIPULATION SET
RETAIN FOR RECORDS
APPROVED
11-5-17
DATE INITIALS

701 Millennium Blvd. Greenville, South Carolina 29607 www.progresslighting.com Rev. 05/16

39-DR-2016
11/04/2016

BUILDING MOUNTED LIGHTING CUT SHEET
OPT. COACH LIGHTS


SKYE ON MCDOWELL

K. HOVNANIAN HOMES

REVISIONS		
	MM/DD/YY	REMARKS
1	--/--/----	...
2	--/--/----	...
3	--/--/----	...
4	--/--/----	...
5	--/--/----	...

01

A

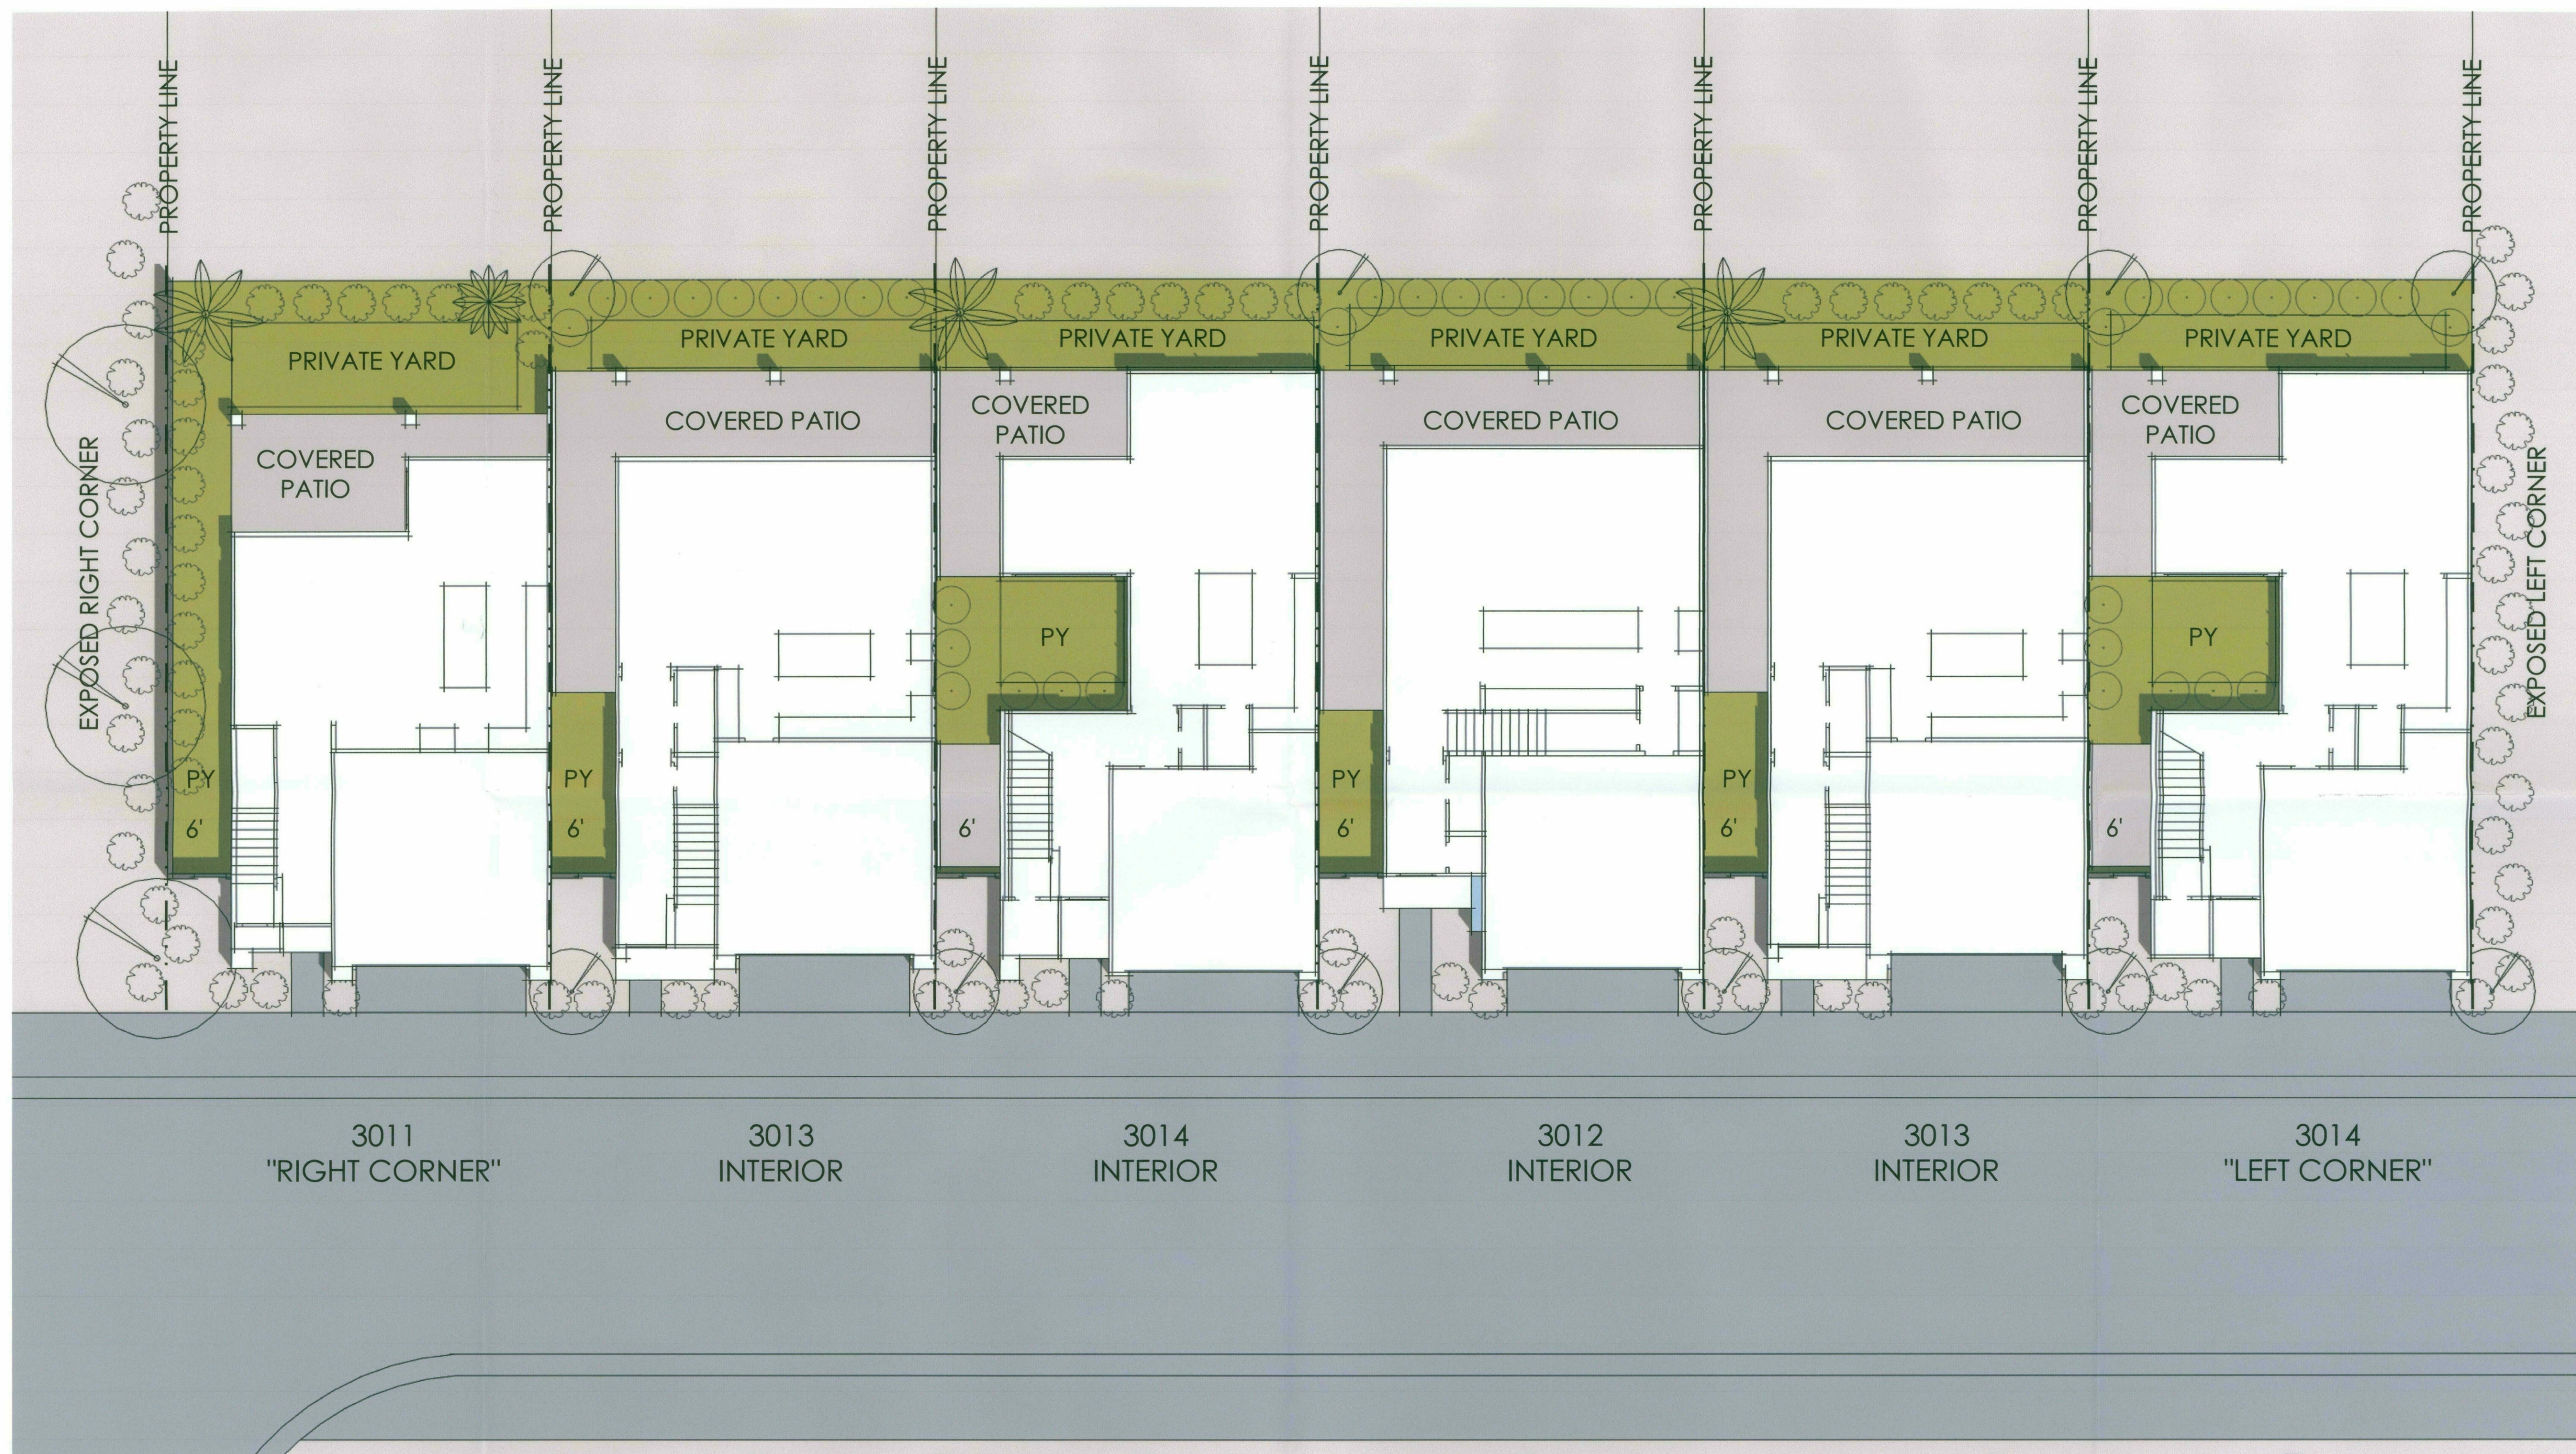

*PLOTING MAY DIFFER. PLOTING SHOWN FOR ILLUSTRATIVE PURPOSES ONLY

DATE: 10.31.16

COMPOSITE PLAN* SCALE: NTS

SKYE on McDOWELL | SCOTTSDALE, ARIZONA
ARIZONA DIVISION | **K. HOVNANIAN HOMES**

39-DR-16
STIPULATION SET
RETAIN FOR RECORDS
APPROVED
15-17
DATE INITIALS

39-DR-2016
11/04/2016