


Full Size

8.5 x 11


11 x 17

(site plan, landscape, elevations)

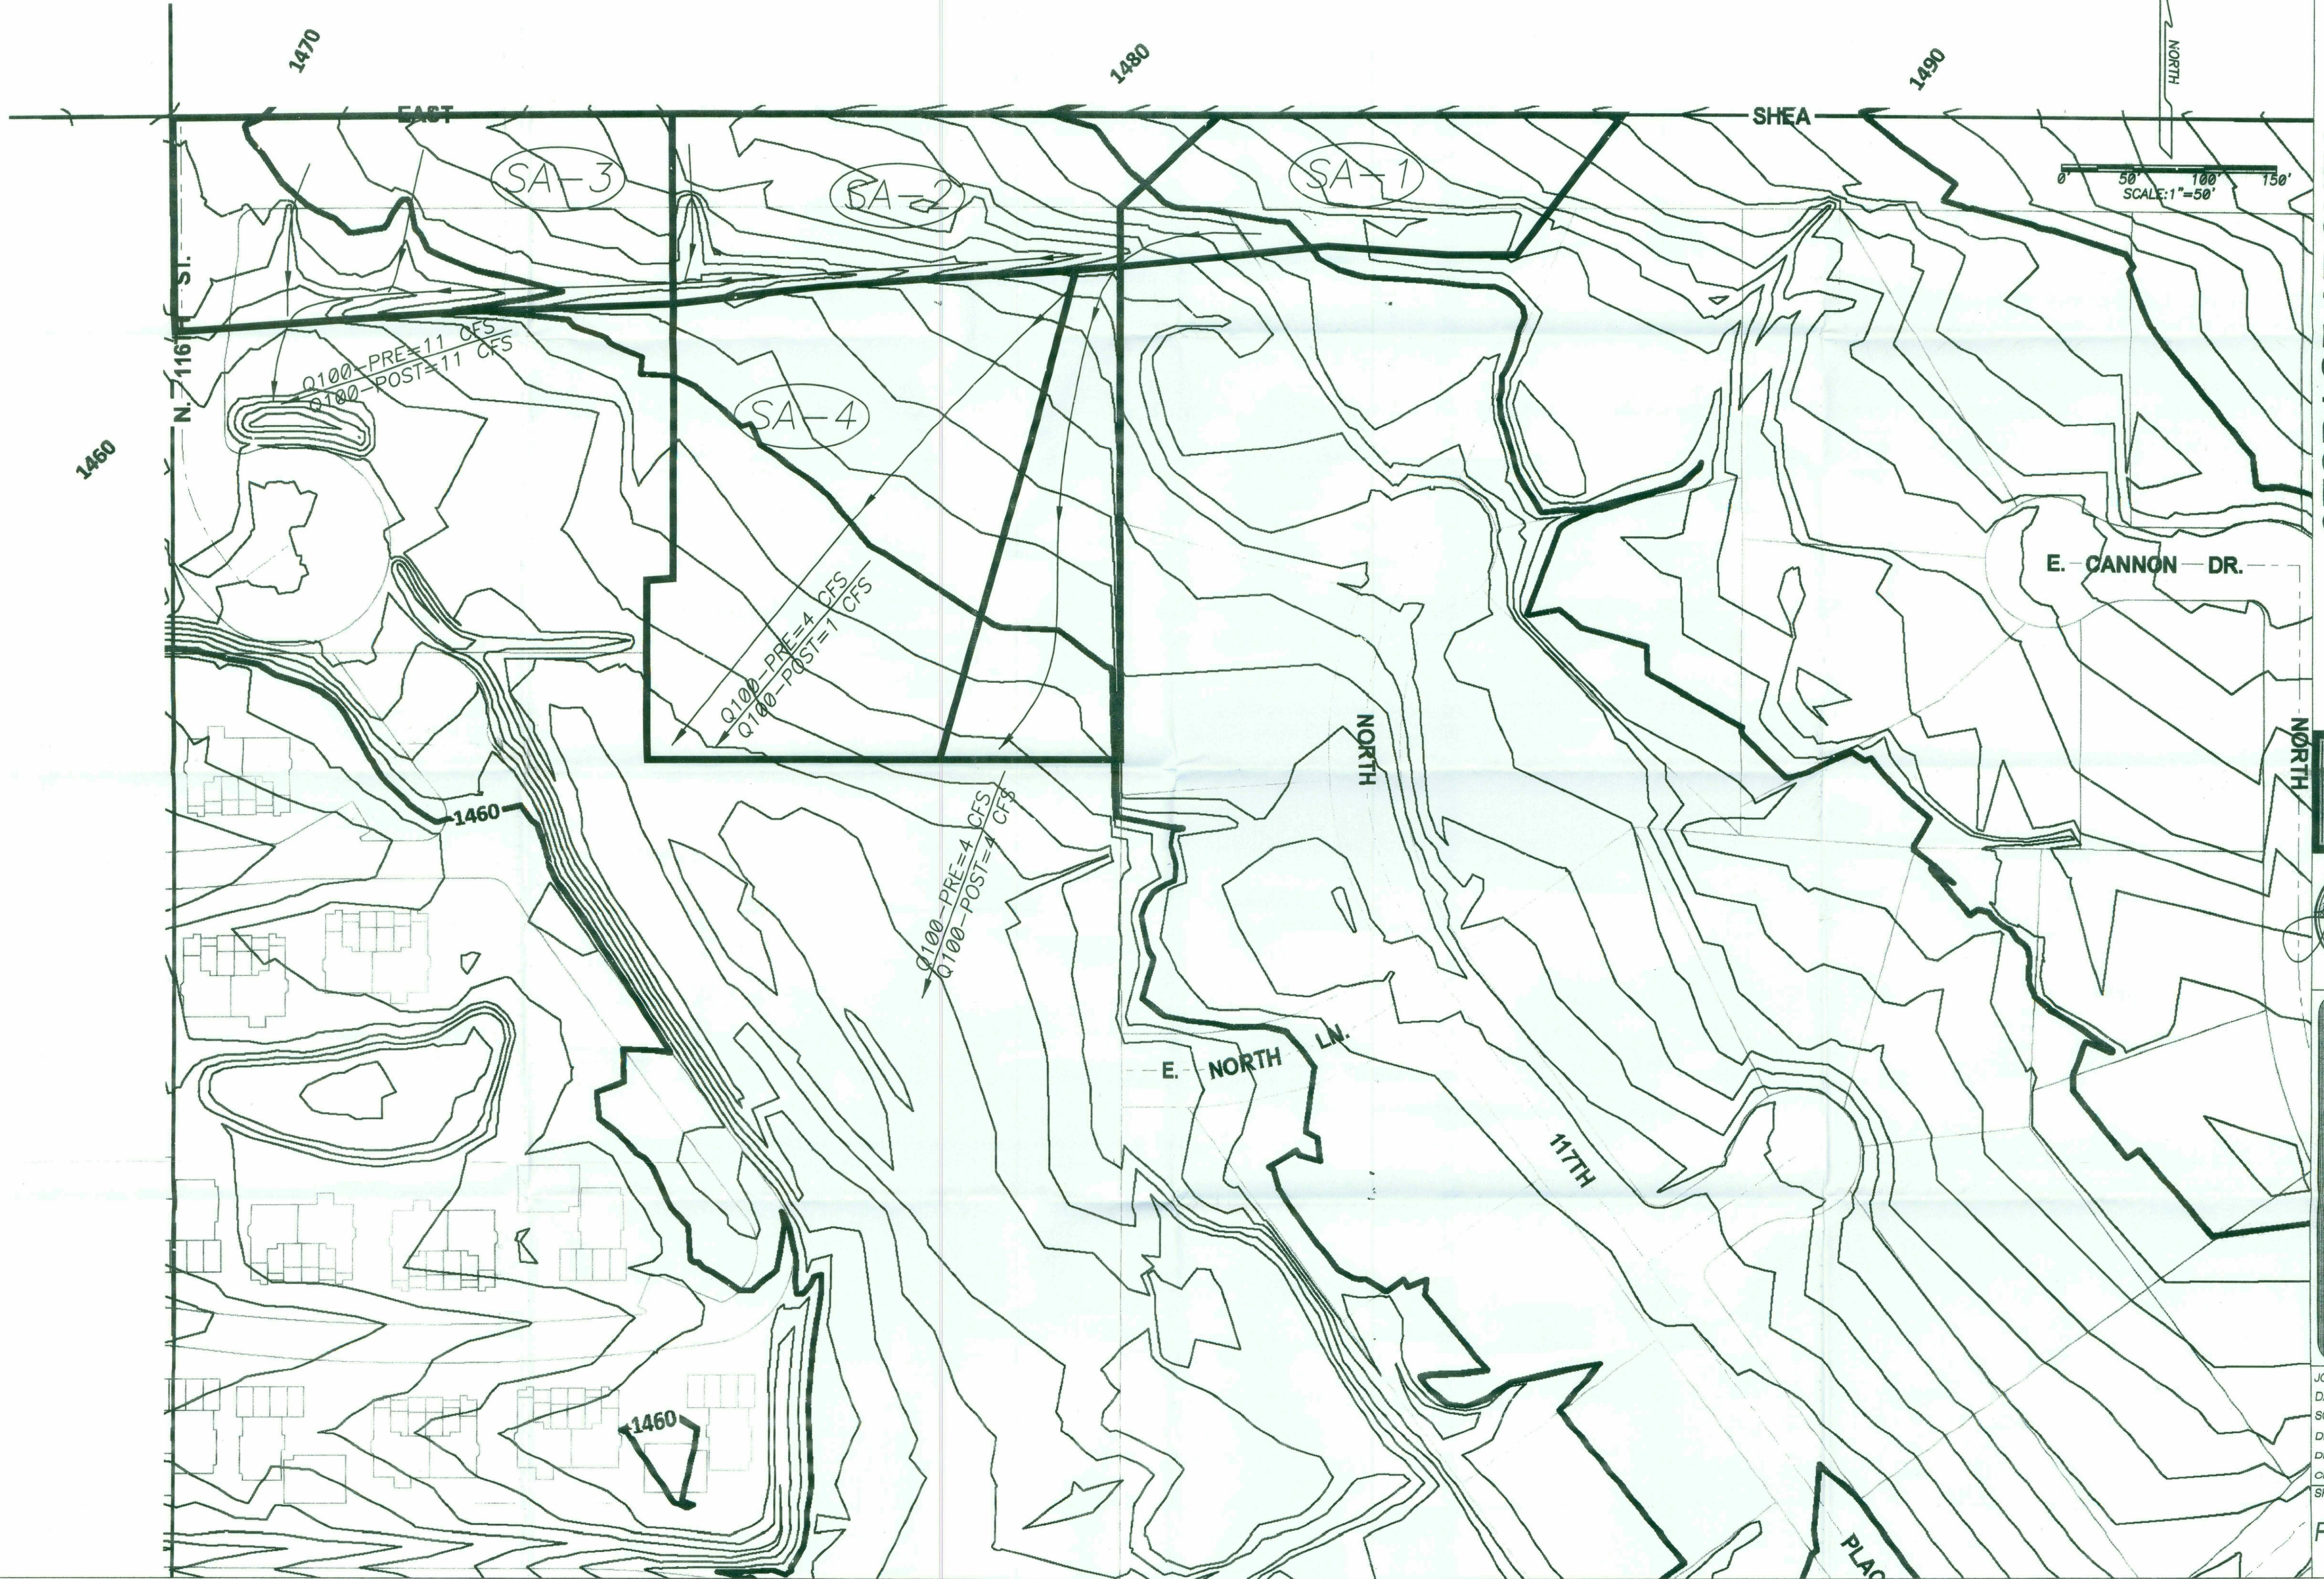


STORAGE AT SHEA
EXISTING TRIBUTARY MAP

35
YEARS OF
EXCELLENCE
ERIE &
ASSOCIATES

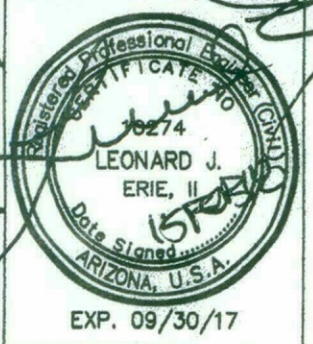


ERIE & ASSOCIATES, INC.
3120 N. 24th ST.
PHOENIX, ARIZONA 85016
(602) 954-6398

JOB NO. 2259.01
DATE: 02/14/2018
SCALE: 1"=50'
DRAWN: J.A.L.
DESIGN: L.J.E.
CHECKED: L.J.E.
SHEET NO.

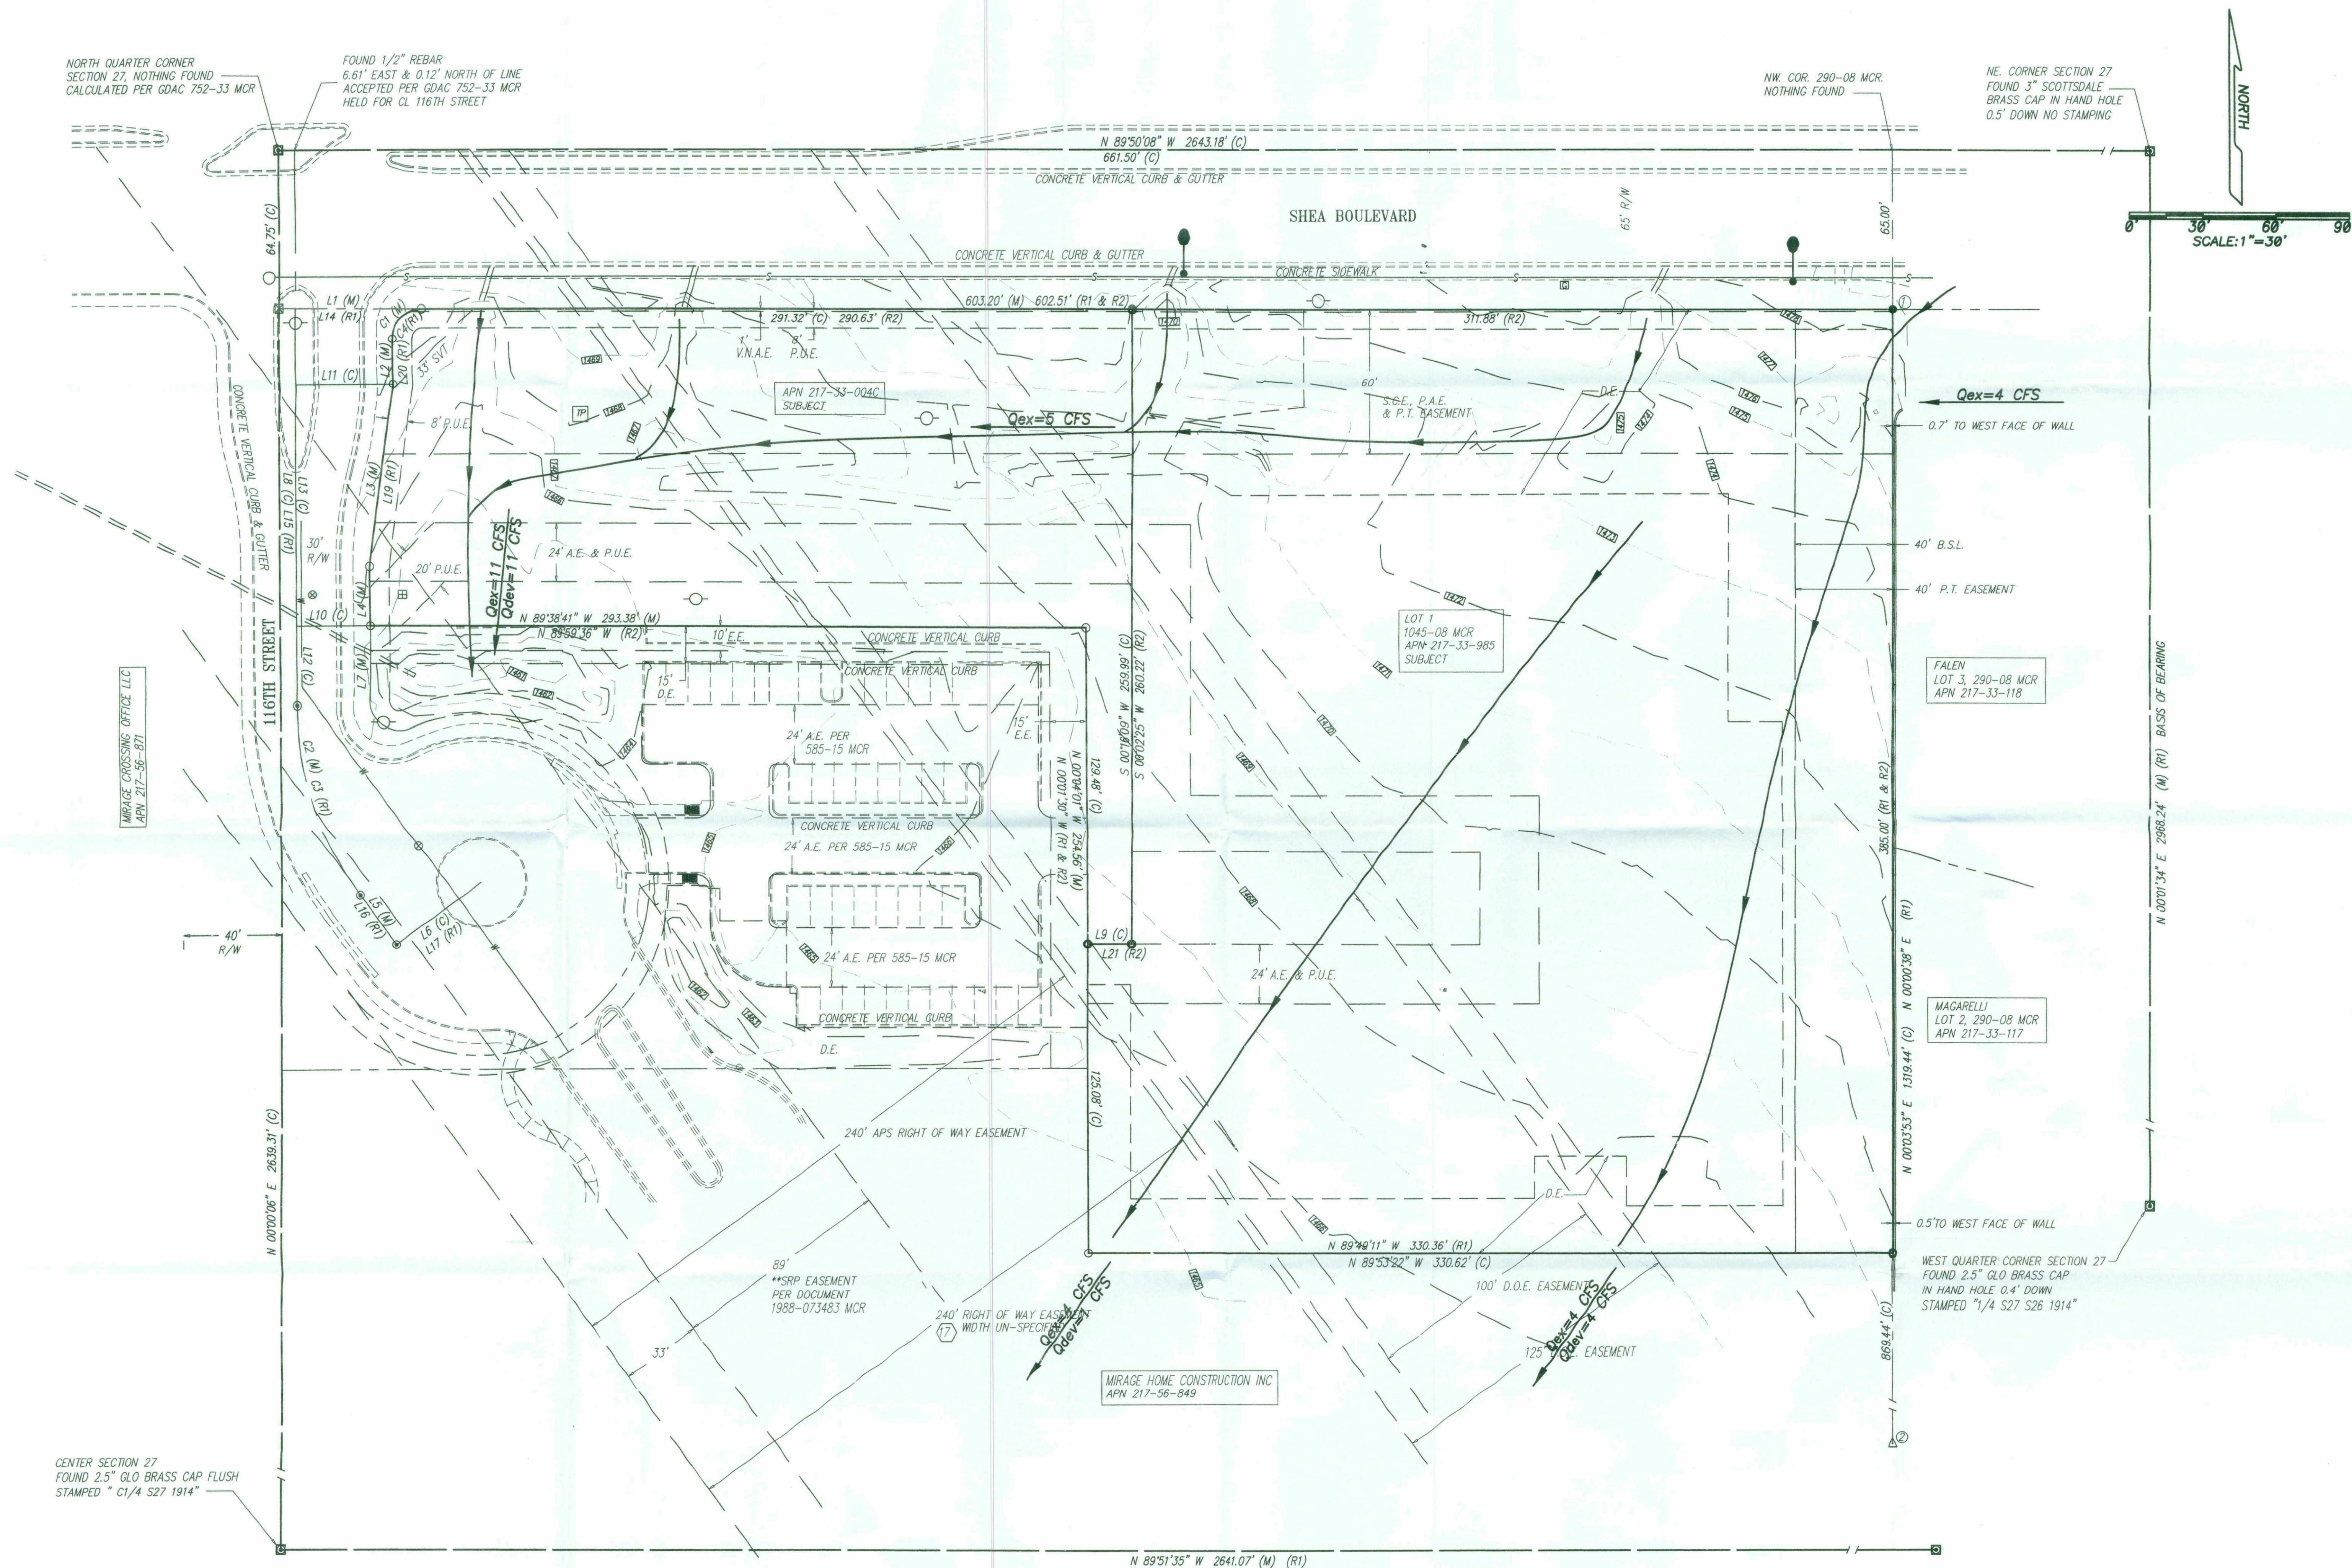

STORAGE AT SHEA

PRE DEVELOPMENT DRAINAGE SITEPLAN

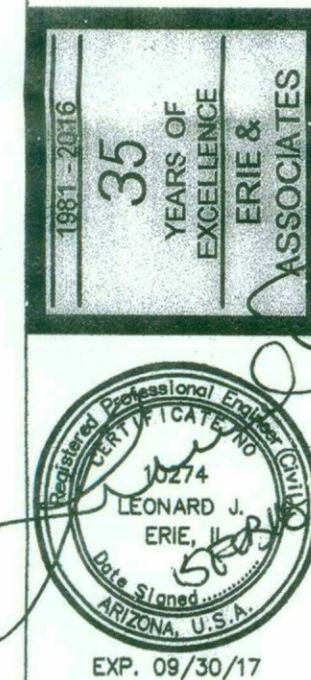


JOB NO. 2259.01
 DATE: 02/14/2018
 SCALE: 1"=30'
 DRAWN: J.A.L.
 DESIGN: L.J.E.
 CHECKED: L.J.E.
 SHEET NO.

STORAGE AT SHEA


MASTER DRAINAGE PLAN/POST DEVELOPMENT DRAINAGE SITEPLAN

35 YEARS OF EXCELLENCE
ERIE & ASSOCIATES, INC.

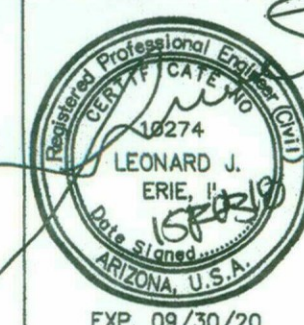

EXP. 09/30/20

ERIE & ASSOCIATES, INC.
9120 N. 24th STREET, SUITE 200
SCOTTSDALE, ARIZONA 85016
(602) 954-6399



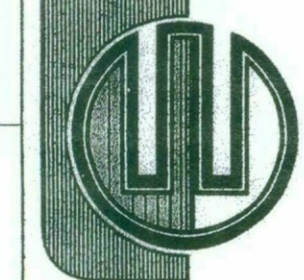


JOB NO. 2259.01
DATE: 2/14/2018
SCALE: 1"=30'
DRAWN: J.A.L.
DESIGN: L.J.E.
CHECKED: L.J.E.
SHEET NO.


PLATE 5

CONSTRUCTION NOTES	
(ME)	MATCH EXISTING GRADE
(W1)	CONSTRUCT RETAINING WALL
(CC)	CONSTRUCT CURBCUT AND DOWNDRAIN PER DETAIL THIS SHEET
(VG)	CONSTRUCT VALLEY GUTTER
(SW)	CONSTRUCT SWALE PER DETAIL THIS SHEET
(HW)	CONSTRUCT BOULDER HEADWALL PER DETAIL THIS SHEET
(SD)	CONSTRUCT 12" CMP STORM DRAIN OR AS CALLED OUT
(CO)	CONSTRUCT STORM DRAIN CLEANOUT

--- PROPERTY LINE

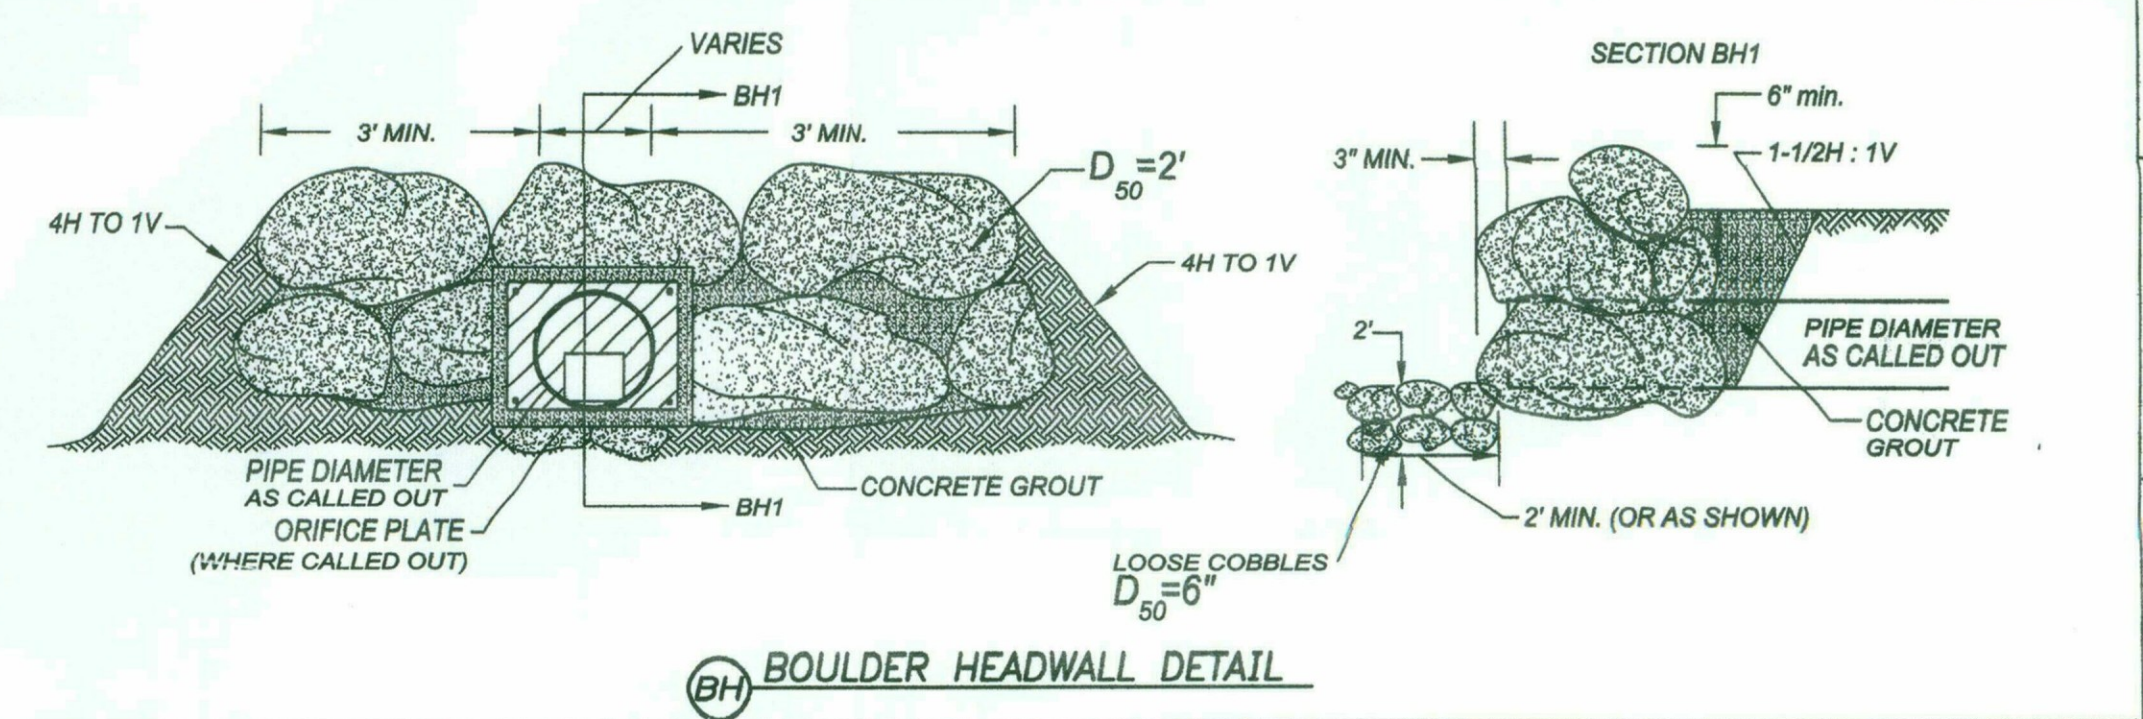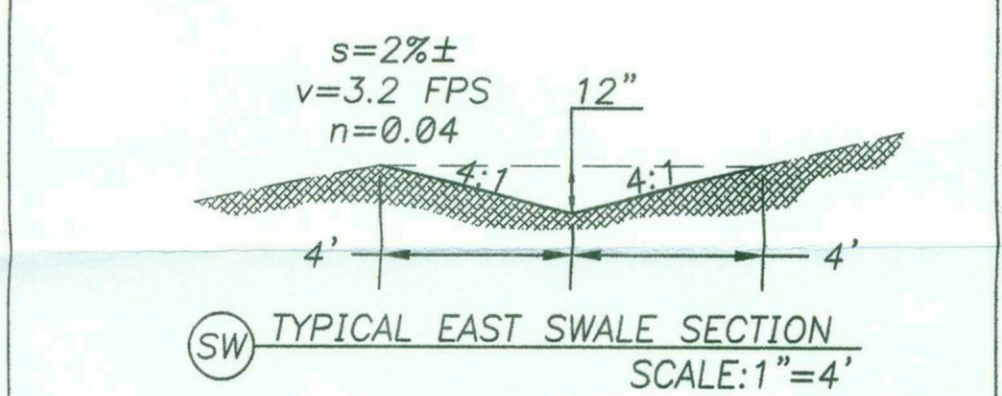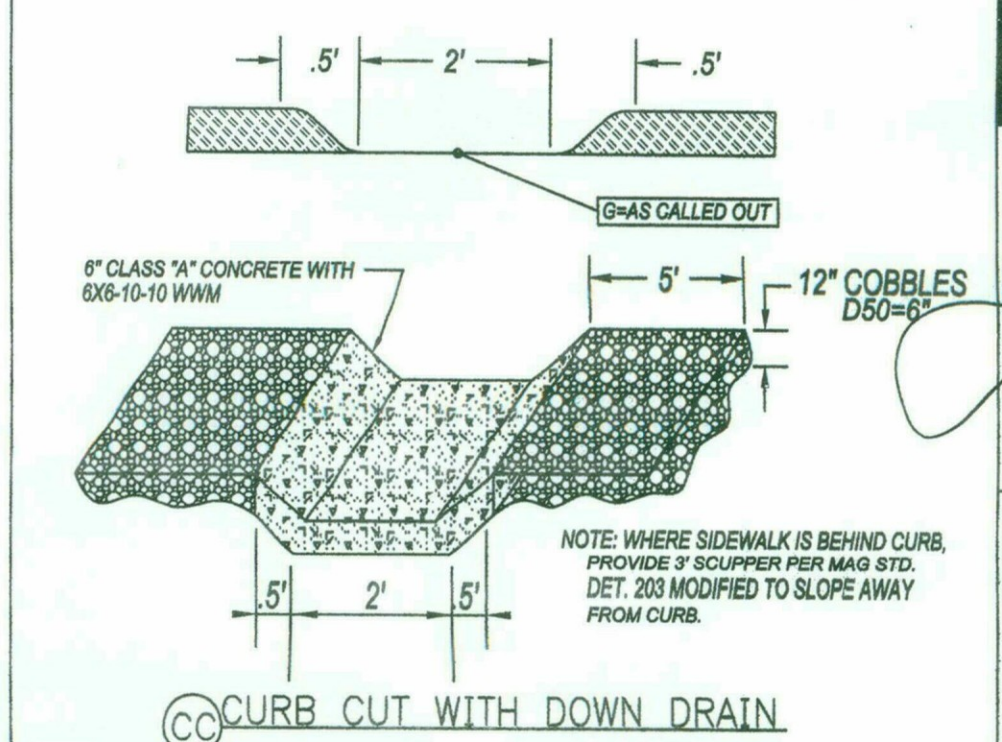

(BH) BOULDER HEADWALL DETAIL

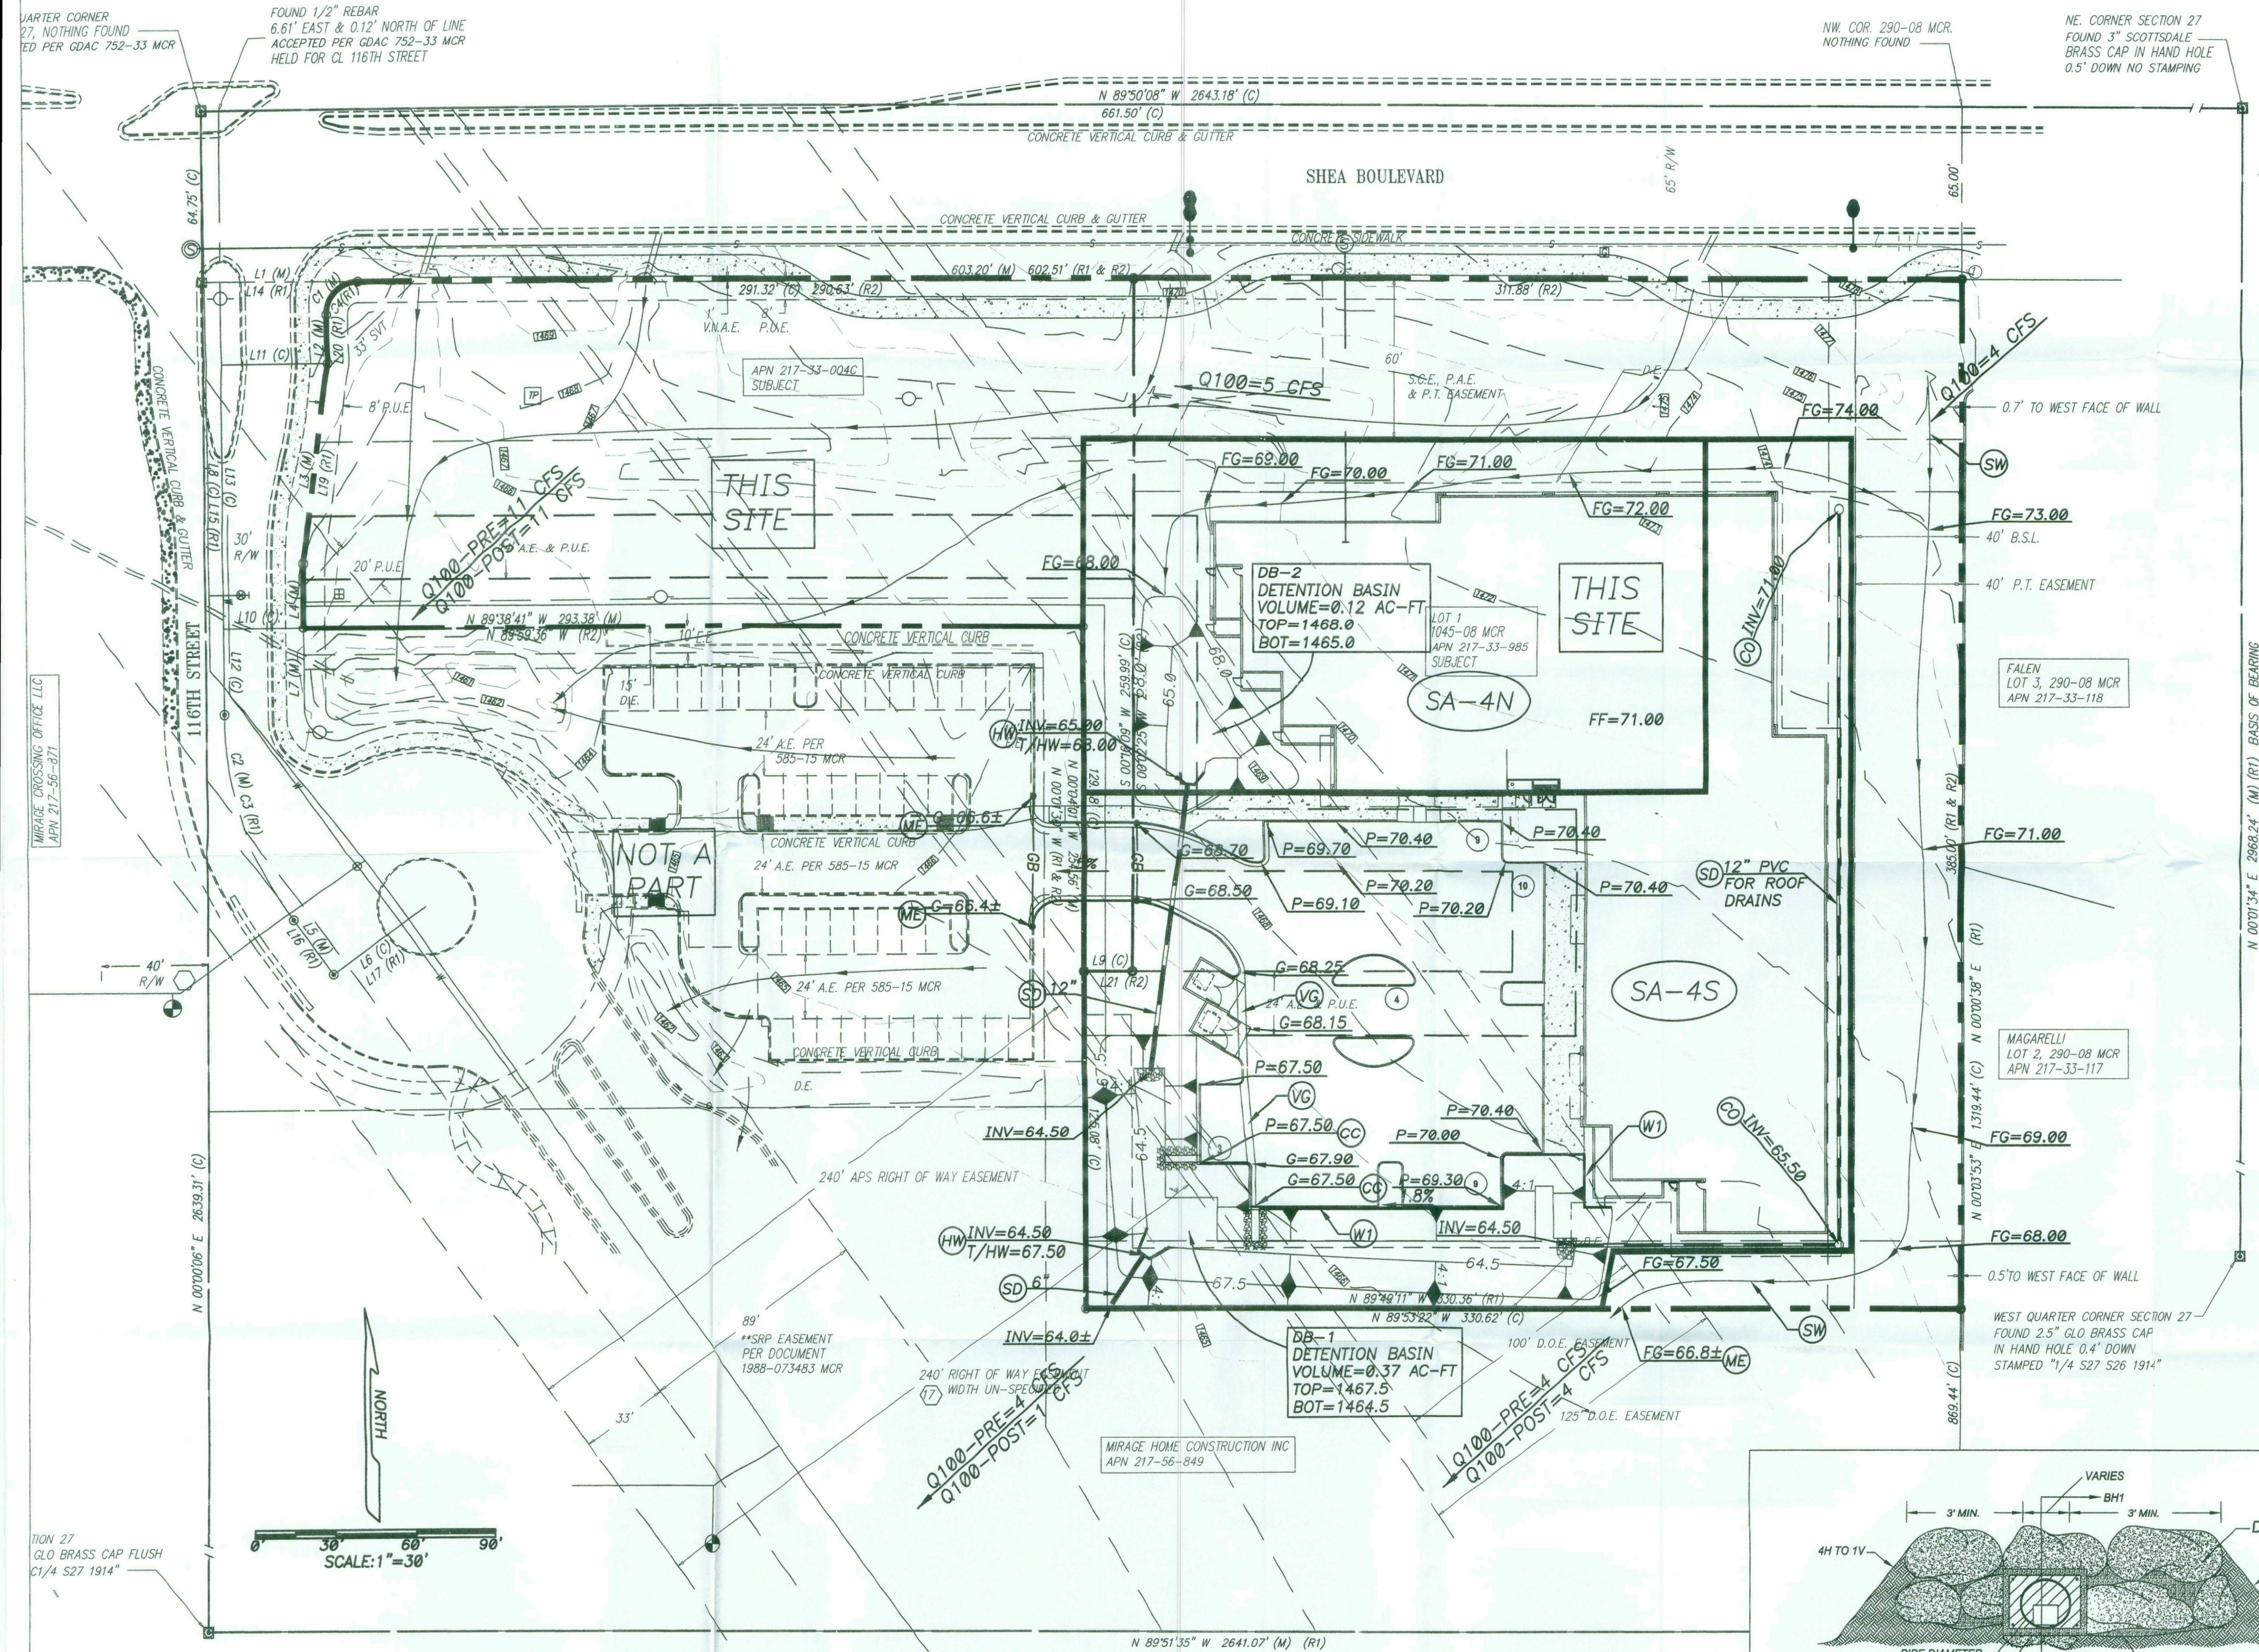

SCALE: 1"=30'

PROJECT DIRECTORY

DEVELOPER:
THE BELL GROUP, LLC
18061 N. 99TH STREET
SCOTTSDALE, ARIZONA 85255
CONTACT: GEORGE H. BELL
PHONE: (480) 538-5474
E-MAIL: gbell@landrd.com

ARCHITECT:
ROBERT KUBICEK ARCHITECTS & ASSOCIATES
2233 EAST THOMAS ROAD
PHOENIX, ARIZONA 85016
CONTACT: ROBERT KUBICEK / EDGAR FELIX
PHONE: (602) 955-3900
FAX: (602) 955-0496
E-MAIL: rkubicek@rkaa.com / efelix@rkaa.com

SITE DATA

EXISTING ZONING: C-1
GROSS SITE AREA: 4.60 ACRES (200,492 S.F.)
NET SITE AREA: 3.78 ACRES (165,030 S.F.)

PROPOSED USE: INTERNALIZED COMMUNITY STORAGE
MAX BUILDING HEIGHT: 18 FEET
IN ACCORDANCE WITH ZONING STIPULATION #2 (9-ZN-2017)
BUILDING AREA (2-STORY W/BSMT.): 106,464 S.F.

SITE COVERAGE: 22%
FAR (0.8 MAX): 132,024 S.F. ALLOWED
70,976 S.F. PROVIDED

OPEN SPACE/LANDSCAPE: (104,935 S.F.) 64%
PARKING LOT LANDSCAPE (15%): 2,043 S.F. PROVIDED (25%)

30 PARKING STALLS: 30 X 270 S.F. = 8,100 S.F.
8,100 S.F. X 0.15 = 1,215 S.F. REQUIRED

TOTAL PARKING REQUIRED: 29 SPACES

STORAGE (70,976 S.F.)
INTERNALIZED COMMUNITY STORAGE @ 1/2500 = 29 SPACES
ZONING ORDINANCE GROSS FLOOR AREA DOES NOT INCLUDE:
BASEMENT SPACE USED FOR UNOCCUPIED STORAGE


TOTAL PARKING PROVIDED: 30 SPACES

ACCESSIBLE SPACES REQUIRED: 2 SPACES
ACCESSIBLE SPACES PROVIDED: 2 SPACES

BICYCLE PARKING REQUIRED (1/10): 3 SPACES
BICYCLE PARKING PROVIDED: 3 SPACES

SITE NOTES

- ASSOCIATED ZONING CASE NUMBER: 9-ZN-2017
- MECHANICAL EQUIPMENT LOCATED ON THE GROUND AND SCREENED, SEE SITE DETAIL SHEETS FOR SCREEN WALL
- FIRE LANE SURFACES SHALL BE DESIGNED FOR ALL WEATHER USE AND WILL SUPPORT 83,000 lb GVW, IN ACCORDANCE WITH THE DESIGN STANDARDS & POLICIES MANUAL, SECTION 2-1.802 (3)
- TRASH ENCLOSURES @ 1/20,000 S.F. = 5 ENCLOSURES
 - TRASH ENCLOSURES ARE ONLY USED BY EMPLOYEES AND LOCKED FROM CUSTOMER USE. 77,425 S.F. OF 106,464 S.F. IS LEASEABLE SPACE.
 - 106,464 S.F. - 77,425 S.F. = 29,039 S.F. = 2 ENCLOSURES

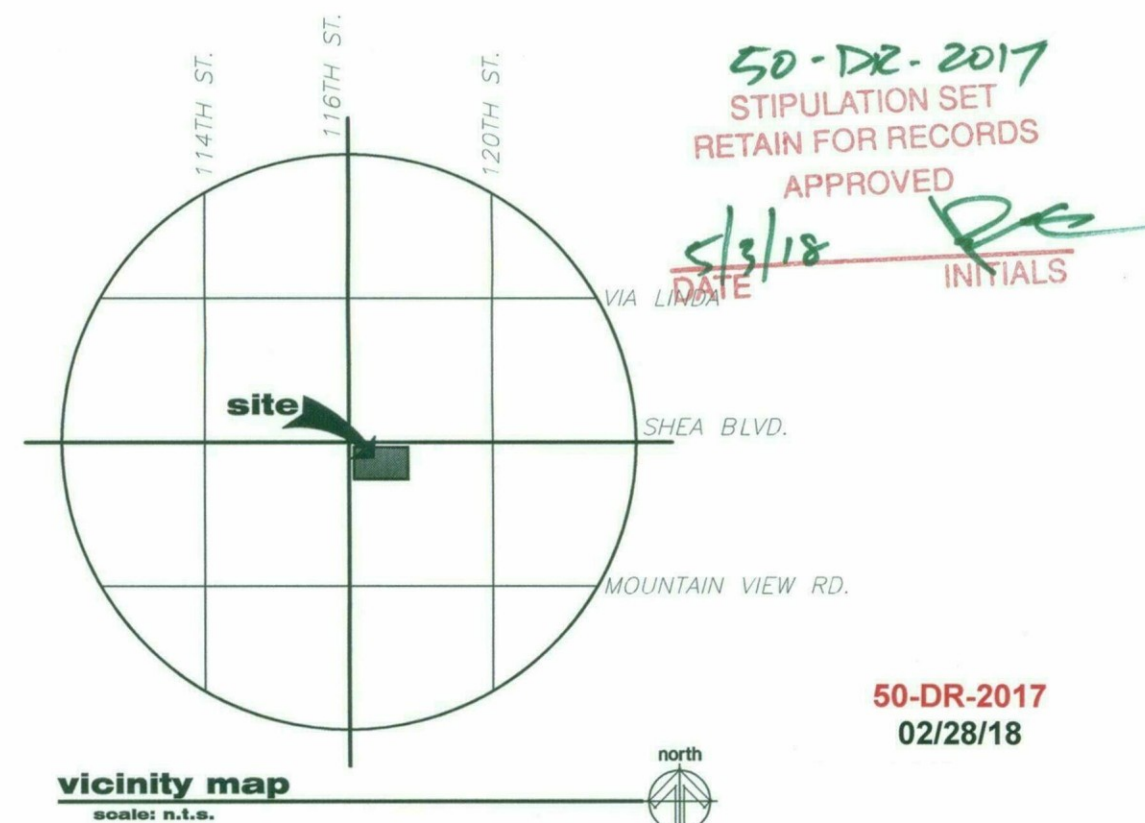

50-DR-2017
02/28/18



ZONING
S-R PCD
SERVICE RESIDENTIAL

ZONING
R-4 PCD
EXISTING SINGLE FAMILY


ZONING
S-R
SERVICE RESIDENTIAL

ZONING
R1-43
PCD
EXISTING SINGLE FAMILY

ZONING
R-4 PCD
EXISTING MULTI-FAMILY

SITE PLAN

SCALE: 1" = 40'-0"

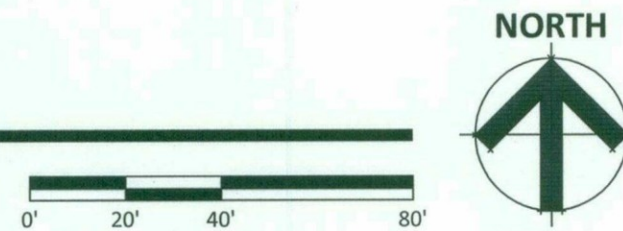

STORAGE AT SHEA (CONCEPTUAL)


SEC 116TH STREET AND SHEA BOULEVARD
SCOTTSDALE, AZ

DATE: 02-27-2018 (PRELIMINARY NOT FOR CONSTRUCTION)

SP-1

RKAA# 17120.50

© 2017 Rkaa
ARCHITECTS, INC. ALL
RIGHTS RESERVED.
THIS DRAWING IS AN
INSTRUMENT OF
SERVICE. IT IS THE
PROPERTY OF Rkaa
ARCHITECTS, INC. AND
MAY NOT BE
DUPLICATED, USED OR
DISCLOSED WITHOUT
WRITTEN PERMISSION
OF THE ARCHITECT.

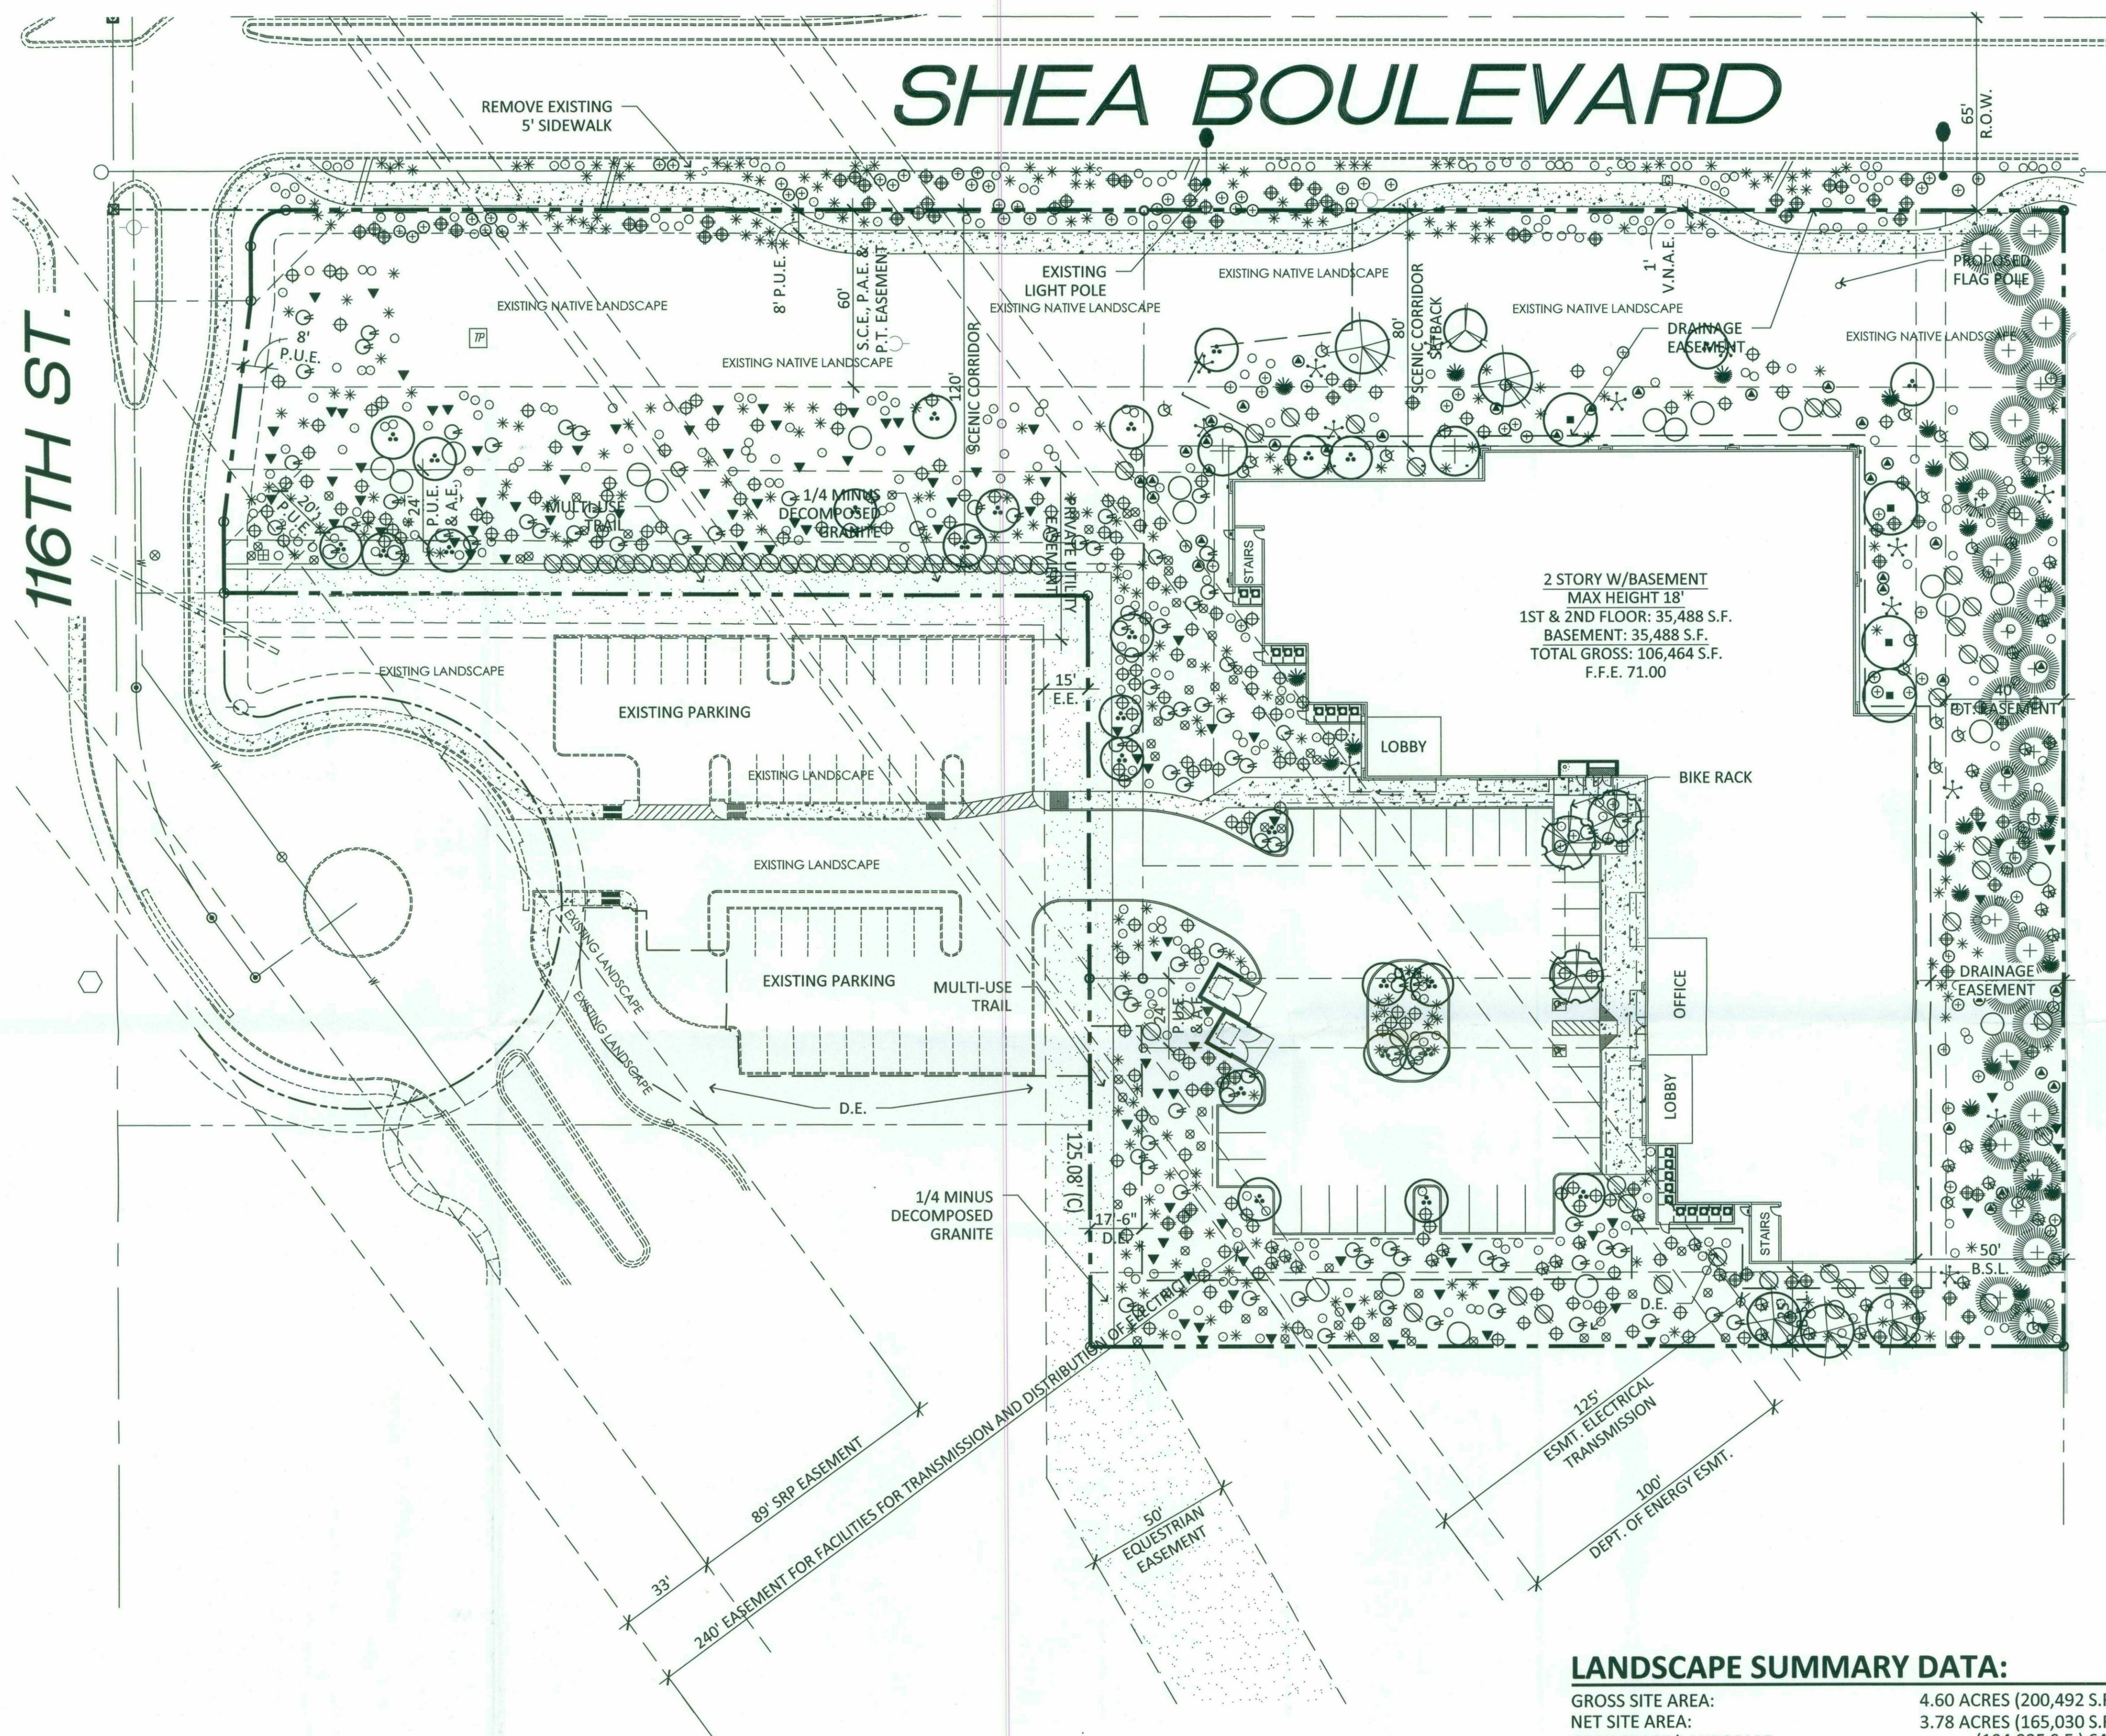

LANDSCAPE LEGEND

- CERCIDIUM PRAECOX SONORAN PALO VERDE 24" BOX (MATCHING) (3)
- ACACIA STENOPHYLLA SHOESTRING ACACIA 24" BOX (2)
- ACACIA SALICINA WILLOW ACACIA 24" BOX 2" CALIPER (31)
- W.A.P.A. APPROVED TREE CAESALPINIA MEXICANA MEXICAN BIRD OF PARADISE 1.5" CALIPER (TREE FORM) (27)
- PARKINSONIA FLORIDA BLUE PALO VERDE 24" BOX (MATCHING) (4)
- OLNEYA TESOTA IRONWOOD 24" BOX (1)
- PROSOPIS VELUTINA NATIVE MESQUITE 24" BOX (5)
- LARREA TRIDENTATA CREOSOTE 15 GALLON (16)
- DASYLIRION WHEELERII DESERT SPOON 5 GALLON (91)
- MUHLENBERGIA RIGENS DEER GRASS 5 GALLON (79)
- LEUCOPHYLLUM FRUTESCENS "GREEN CLOUD" 5 GALLON (32)
- RUPELLIA PENINSULARIS BAJA RUELLIA 5 GALLON (18)
- ENCELIA FARINOSA BRITTLE BUSH 1 GALLON (96)
- DODONEA VISCOSA HOP BUSH 5 GALLON (65)
- CELTIS PALLIDA DESERT HACKBERRY 5 GALLON (22)
- NOLINA MICROCARPA BEAR GRASS 5 GALLON (23)
- SIMMONSIA CHINENSIS JOJOBA 5 GALLON (37)
- EUPHORBIA RIGIDA GOPLER PLANT 1 GALLON (179)
- AMBROSIA DELTOIDEA BURR SAGE 1 GALLON (231)
- ERICAMERIA LARCIFOLIA TERPENTINE BUSH 1 GALLON (138)
- BAILEYA MULTIRADIATA DESERT MARIGOLD 1 GALLON (269)
- SPHAERALCEA AMBIGUA DESERT GLOBE MALLOW 1 GALLON (104)
- MELAMPEDIUM LEUCANTHUM BLACKFOOT DAISY 1 GALLON (61)
- 1/4" MINUS MADISON GOLD DECOMPOSED GRANITE 2" DEPTH IN ALL LANDSCAPE AREAS

50-DR-2017
STIPULATION SET
RETAIN FOR RECORDS
APPROVED
5/3/18
DATE INITIALS

LANDSCAPE SUMMARY DATA:

GROSS SITE AREA:	4.60 ACRES (200,492 S.F.)
NET SITE AREA:	3.78 ACRES (165,030 S.F.)
OPEN SPACE/LANDSCAPE:	(104,935 S.F.) 64%
PARKING LOT LANDSCAPE (15%):	2,043 S.F. PROVIDED (24%)
OFF-SITE LANDSCAPE:	7,161 S.F.


TRAIL TO BE 1/4" MINUS APACHE BROWN (CONTRASTING COLOR)

50-DR-2017
02/28/18

T.J. McQUEEN & ASSOCIATES, INC.
LANDSCAPE ARCHITECTURE
URBAN DESIGN
SITE PLANNING
8433 East Cholla St., Suite 101
Scottsdale, Arizona 85260
P. (602) 265-0320 F. (602) 266-6619
EMAIL: timmcqueen@tjmla.net



LANDSCAPE PLAN
SCALE: 1" = 30'-0"
0' 15' 30' 60'

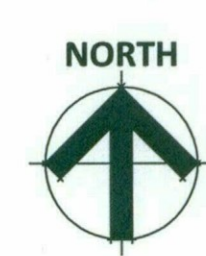


NEW SELF STORAGE
SEC 116TH STREET AND SHEA BOULEVARD
SCOTTSDALE, AZ
DATE: 02.27.18 (PRELIMINARY)

© 2017 RKAA ARCHITECTS, INC. ALL RIGHTS RESERVED. THIS DRAWING IS AN INSTRUMENT OF SERVICE. IT IS THE PROPERTY OF RKAA ARCHITECTS, INC. AND MAY NOT BE REPRODUCED, COPIED, OR OTHERWISE USED OR DISCLOSED WITHOUT WRITTEN PERMISSION OF THE ARCHITECT.

La.01


RKAA# 17035.5



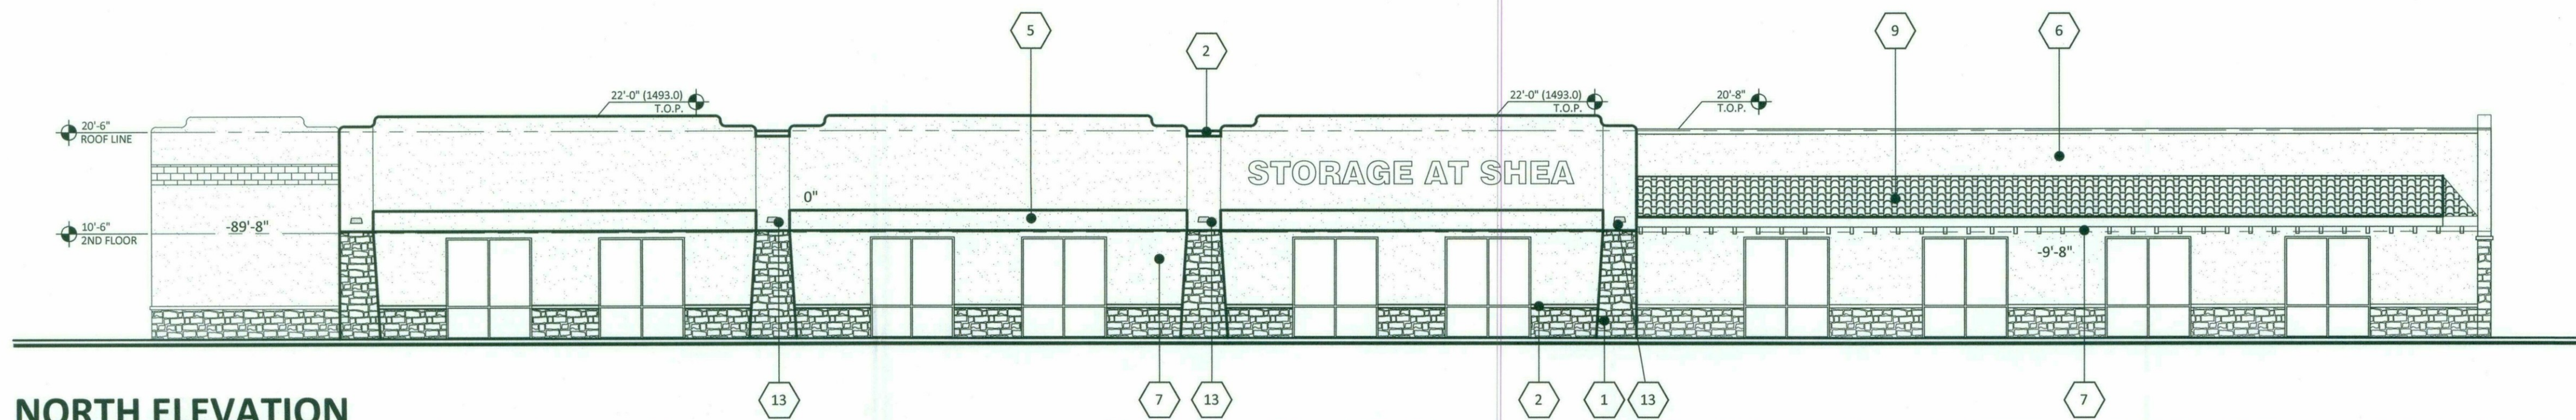


NORTH ELEVATION

SCALE: 3/32" = 1'-0"

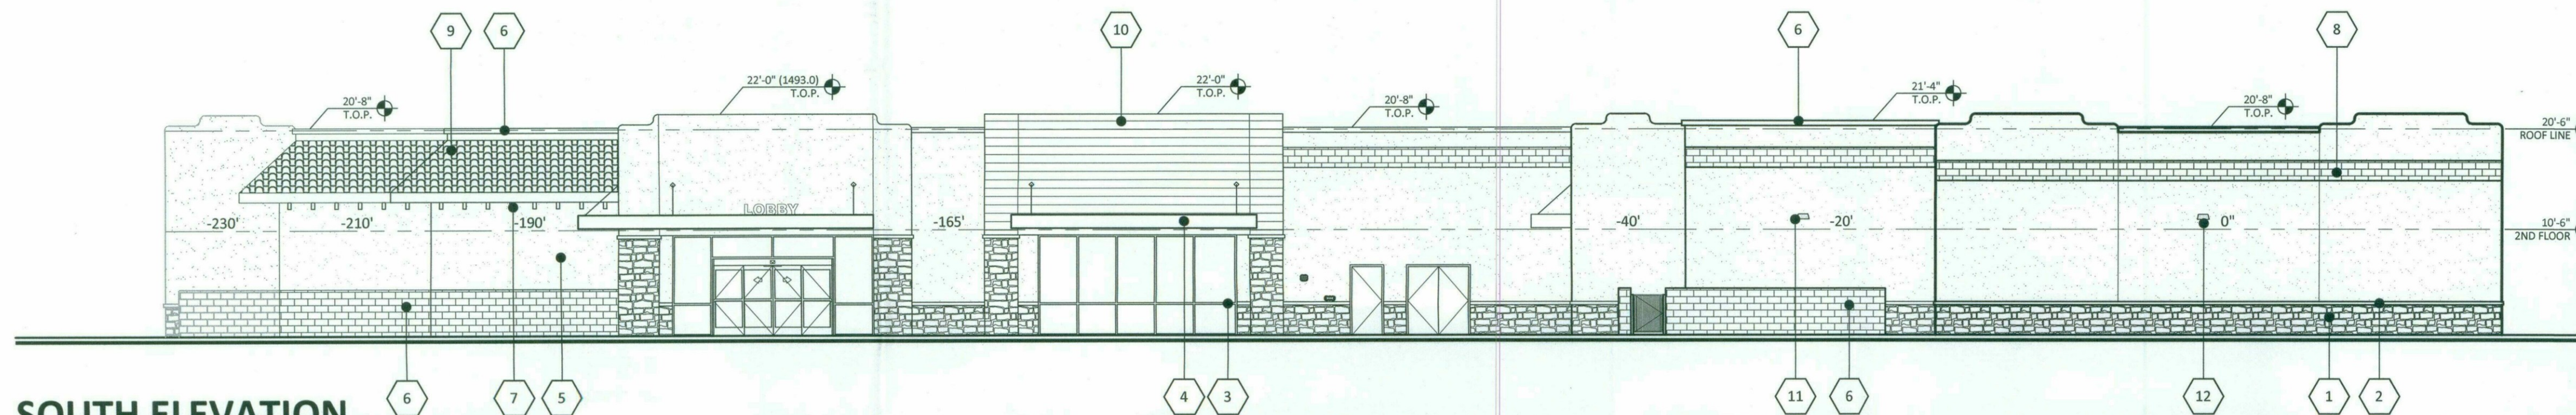


SOUTH ELEVATION

SCALE: 3/32" = 1'-0"

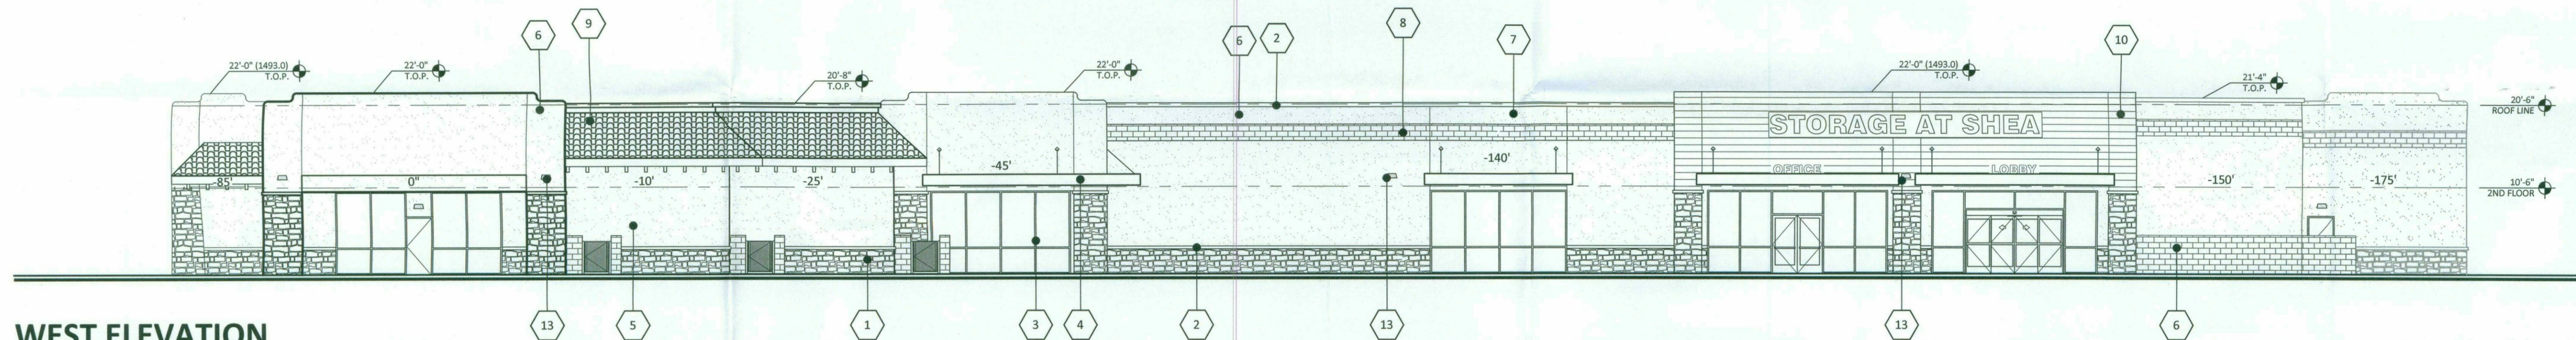

WEST ELEVATION

SCALE: 3/32" = 1'-0"

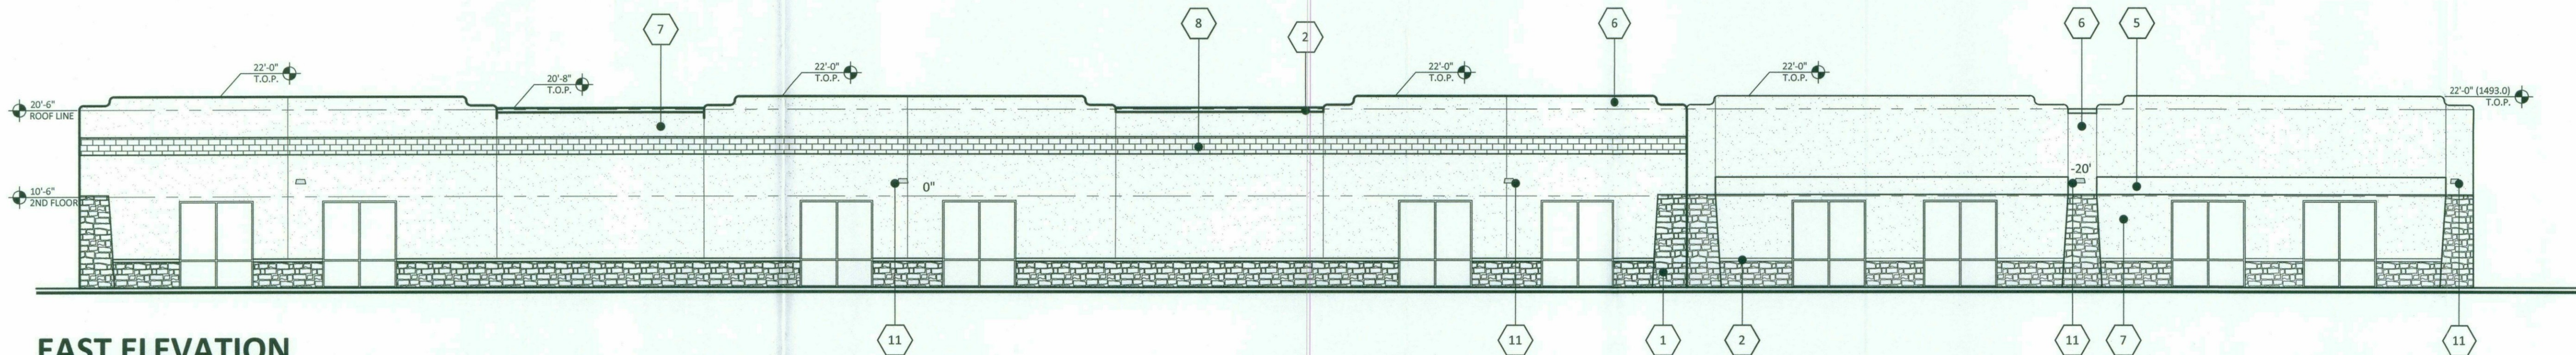


EAST ELEVATION

SCALE: 3/32" = 1'-0"

#	MATERIALS
1	CORONADO STONE ROCKY MOUNTAIN LEDGE COPPER CANYON
2	TRIM DUNN EDWARDS DE6213 FINE GRAIN
3	STOREFRONT KAWNEER ANODIZED CLEAR
4	AWNINGS MBCI COLONIAL RED
5	FINE FINISH STUCCO PAINTED DUNN EDWARDS DE6091 RED HOOK
6	FINE FINISH STUCCO PAINTED DUNN EDWARDS DEC717 BAKED POTATO
7	FINE FINISH STUCCO PAINTED DUNN EDWARDS DEA161 WILD MUSTANG
8	SUPERLITE BLOCK SMOOTH FACE COCOA BROWN
9	BORAL ROOFING 2-PIECE MISSION PALERMO BLEND
10	METAL SIDING AEP SPAN WEATHERED COPPER
11	LIGHTING FIXTURES SD-1
12	LIGHTING FIXTURES SD-2
13	LIGHTING FIXTURES SD

BUILDING HEIGHT
ZONING CASE: 9-ZN-2017
STIPULATION #2
NO BUILDING ON SITE SHALL EXCEED (18) FEET IN HEIGHT, INCLUSIVE OF ALL ROOF TOP APPURTENANCES AND ARCHITECTURAL PROJECTIONS, MEASURED AS PROVIDED IN THE APPLICABLE SECTION OF THE ZONING ORDINANCE.
ARTICLE III - DEFINITIONS
SEC. 3.100 - GENERAL
BUILDING HEIGHT, IS THE VERTICAL DISTANCE MEASURED FROM A POINT OF REFERENCE ELEVATION ESTABLISHED 12 INCHES ABOVE THE AVERAGE ELEVATION AT THE TOP OF THE CURB OF THE STREET ADJACENT TO THE PROPERTY.
CURB ELEVATIONS 1478-1469 = (9) / 2 = 4.5
1478-4.5 = 1473.5+1 = 1474.5
1469+4.5 = 1473.5+1 = 1474.5 (1475)
CURB AVG. 1475 + 18' MAX HEIGHT = 1493
BUILDING F.F.E. = 1471 + 22' HEIGHT = 1493

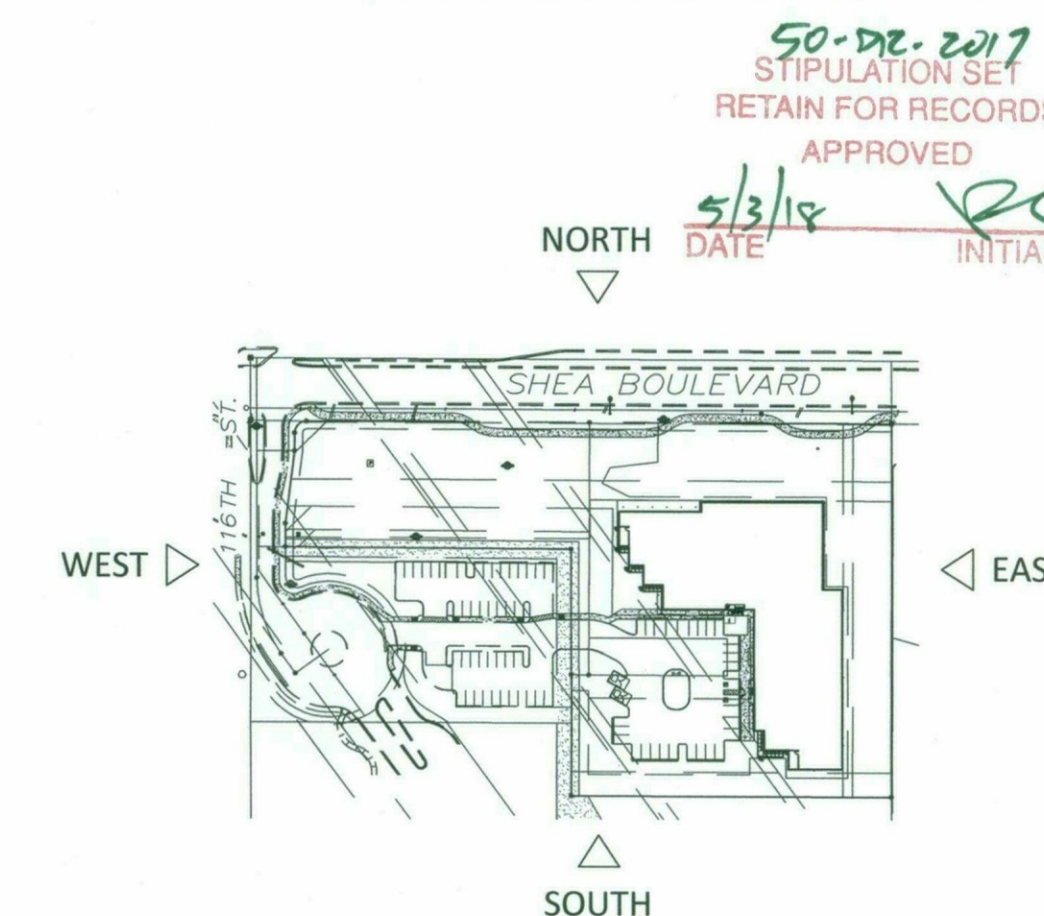

KEY MAP

SCALE: N.T.S.

50-DR-2017
02/28/18

STORAGE AT SHEA (CONCEPTUAL)

SEC 116TH STREET AND SHEA BOULEVARD

SCOTTSDALE, AZ

DATE: 02-27-2018 (PRELIMINARY NOT FOR CONSTRUCTION)

© 2017 RKAA
ARCHITECTS, INC. ALL
RIGHTS RESERVED.
THIS DRAWING IS AN
INSTRUMENT OF
SERVICE. IT IS THE
PROPERTY OF RKAA
ARCHITECTS, INC. AND
MAY NOT BE
DUPLICATED, USED OR
DISCLOSED WITHOUT
WRITTEN PERMISSION
OF THE ARCHITECT.

EL-1


RKAA# 17120.50

RKAA
ARCHITECTS, INC.




NORTH ELEVATION

SCALE: 3/32" = 1'-0"

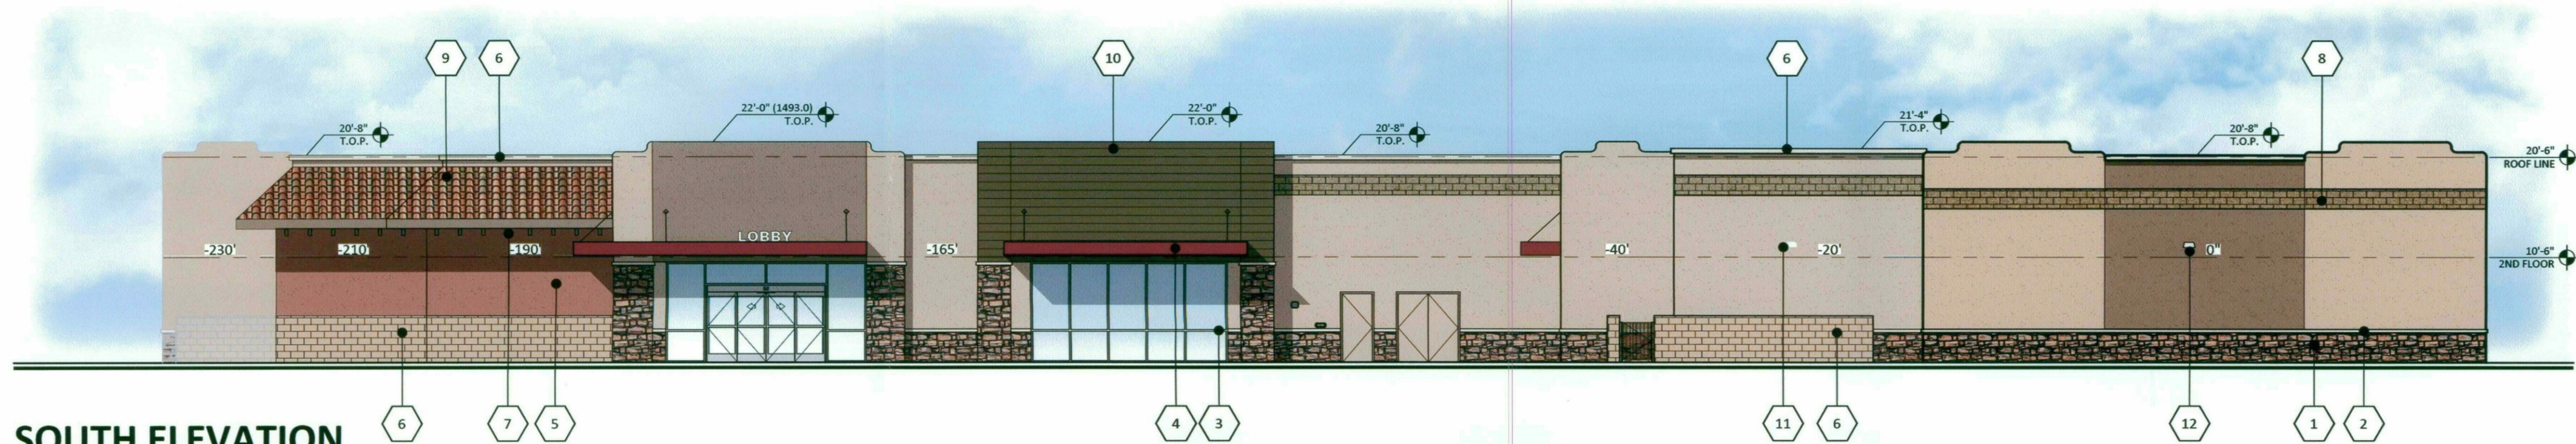


SOUTH ELEVATION

SCALE: 3/32" = 1'-0"

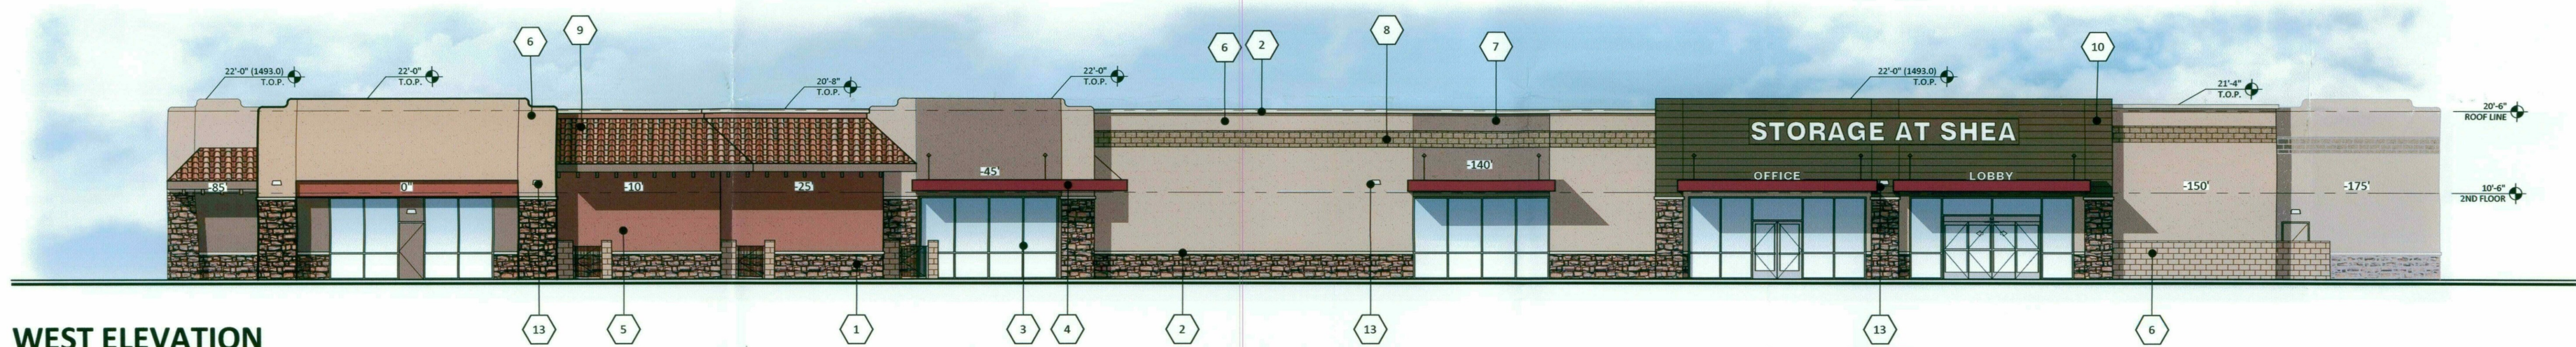

WEST ELEVATION

SCALE: 3/32" = 1'-0"

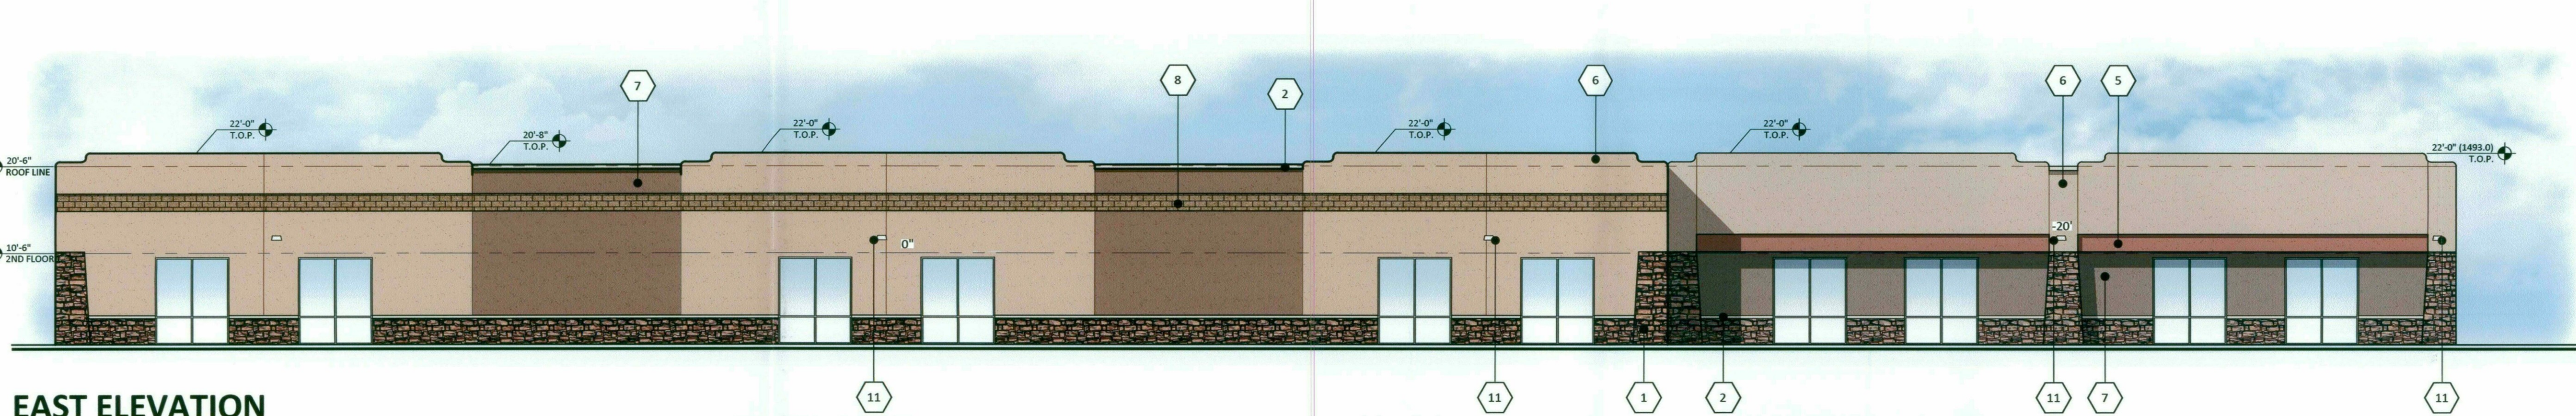


EAST ELEVATION

SCALE: 3/32" = 1'-0"

#	MATERIALS
1	CORONADO STONE ROCKY MOUNTAIN LEDGE COPPER CANYON
2	TRIM DUNN EDWARDS DE6213 FINE GRAIN
3	STOREFRONT KAWNEER ANODIZED CLEAR
4	AWNINGS MBCI COLONIAL RED
5	FINE FINISH STUCCO PAINTED DUNN EDWARDS DE6091 RED HOOK
6	FINE FINISH STUCCO PAINTED DUNN EDWARDS DEC717 BAKED POTATO
7	FINE FINISH STUCCO PAINTED DUNN EDWARDS DEA161 WILD MUSTANG
8	SUPERLITE BLOCK SMOOTH FACE COCOA BROWN
9	BORAL ROOFING 2-PIECE MISSION PALERMO BLEND
10	METAL SIDING AEP SPAN WEATHERED COPPER
11	LIGHTING FIXTURES SD-1
12	LIGHTING FIXTURES SD-2
13	LIGHTING FIXTURES SD

BUILDING HEIGHT
ZONING CASE: 9-ZN-2017
STIPULATION #2
NO BUILDING ON SITE SHALL EXCEED (18) FEET IN HEIGHT, INCLUSIVE OF ALL ROOF TOP APPURTENANCES AND ARCHITECTURAL PROJECTIONS, MEASURED AS PROVIDED IN THE APPLICABLE SECTION OF THE ZONING ORDINANCE.
ARTICLE III - DEFINITIONS SEC. 3.100 - GENERAL BUILDING HEIGHT, IS THE VERTICAL DISTANCE MEASURED FROM A POINT OF REFERENCE ELEVATION ESTABLISHED 12 INCHES ABOVE THE AVERAGE ELEVATION AT THE TOP OF THE CURB OF THE STREET ADJACENT TO THE PROPERTY.
CURB ELEVATIONS 1478-1469 = (9) / 2 = 4.5 1478-4.5 = 1473.5+1 = 1474.5 1469+4.5 = 1473.5+1 = 1474.5 (1475) CURB AVG. 1475 + 18' MAX HEIGHT = 1493 BUILDING F.F.E. = 1471 + 22' HEIGHT = 1493

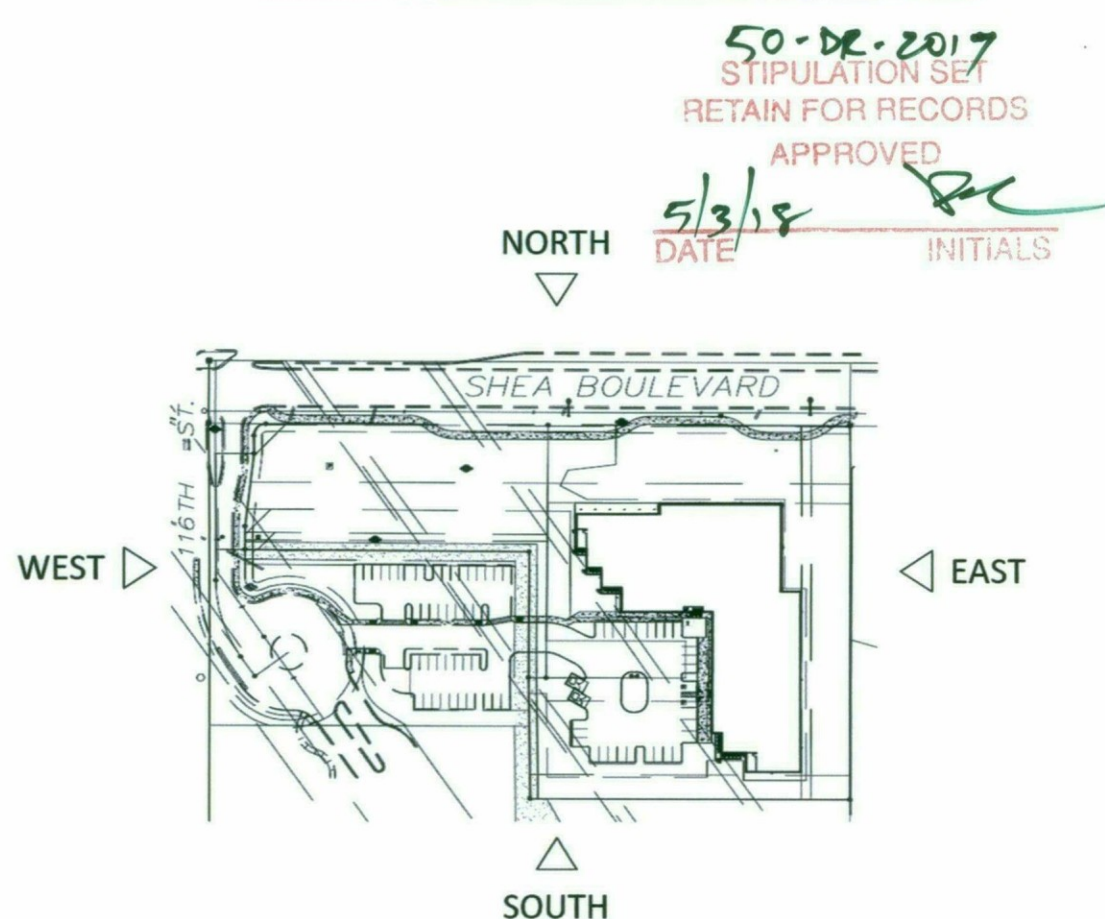

KEY MAP

SCALE: N.T.S.

50-DR-2017
02/28/18

STORAGE AT SHEA (CONCEPTUAL)

SEC 116TH STREET AND SHEA BOULEVARD

SCOTTSDALE, AZ


DATE: 02-27-2018 (PRELIMINARY NOT FOR CONSTRUCTION)

© 2017 RKAA
ARCHITECTS, INC. ALL
RIGHTS RESERVED.
THIS DRAWING IS AN
INSTRUMENT OF
SERVICE. IT IS THE
PROPERTY OF RKAA
ARCHITECTS, INC. AND
MAY NOT BE
DUPLICATED, USED OR
DISCLOSED WITHOUT
WRITTEN PERMISSION
OF THE ARCHITECT.

EL-1



RKAA# 17120.50



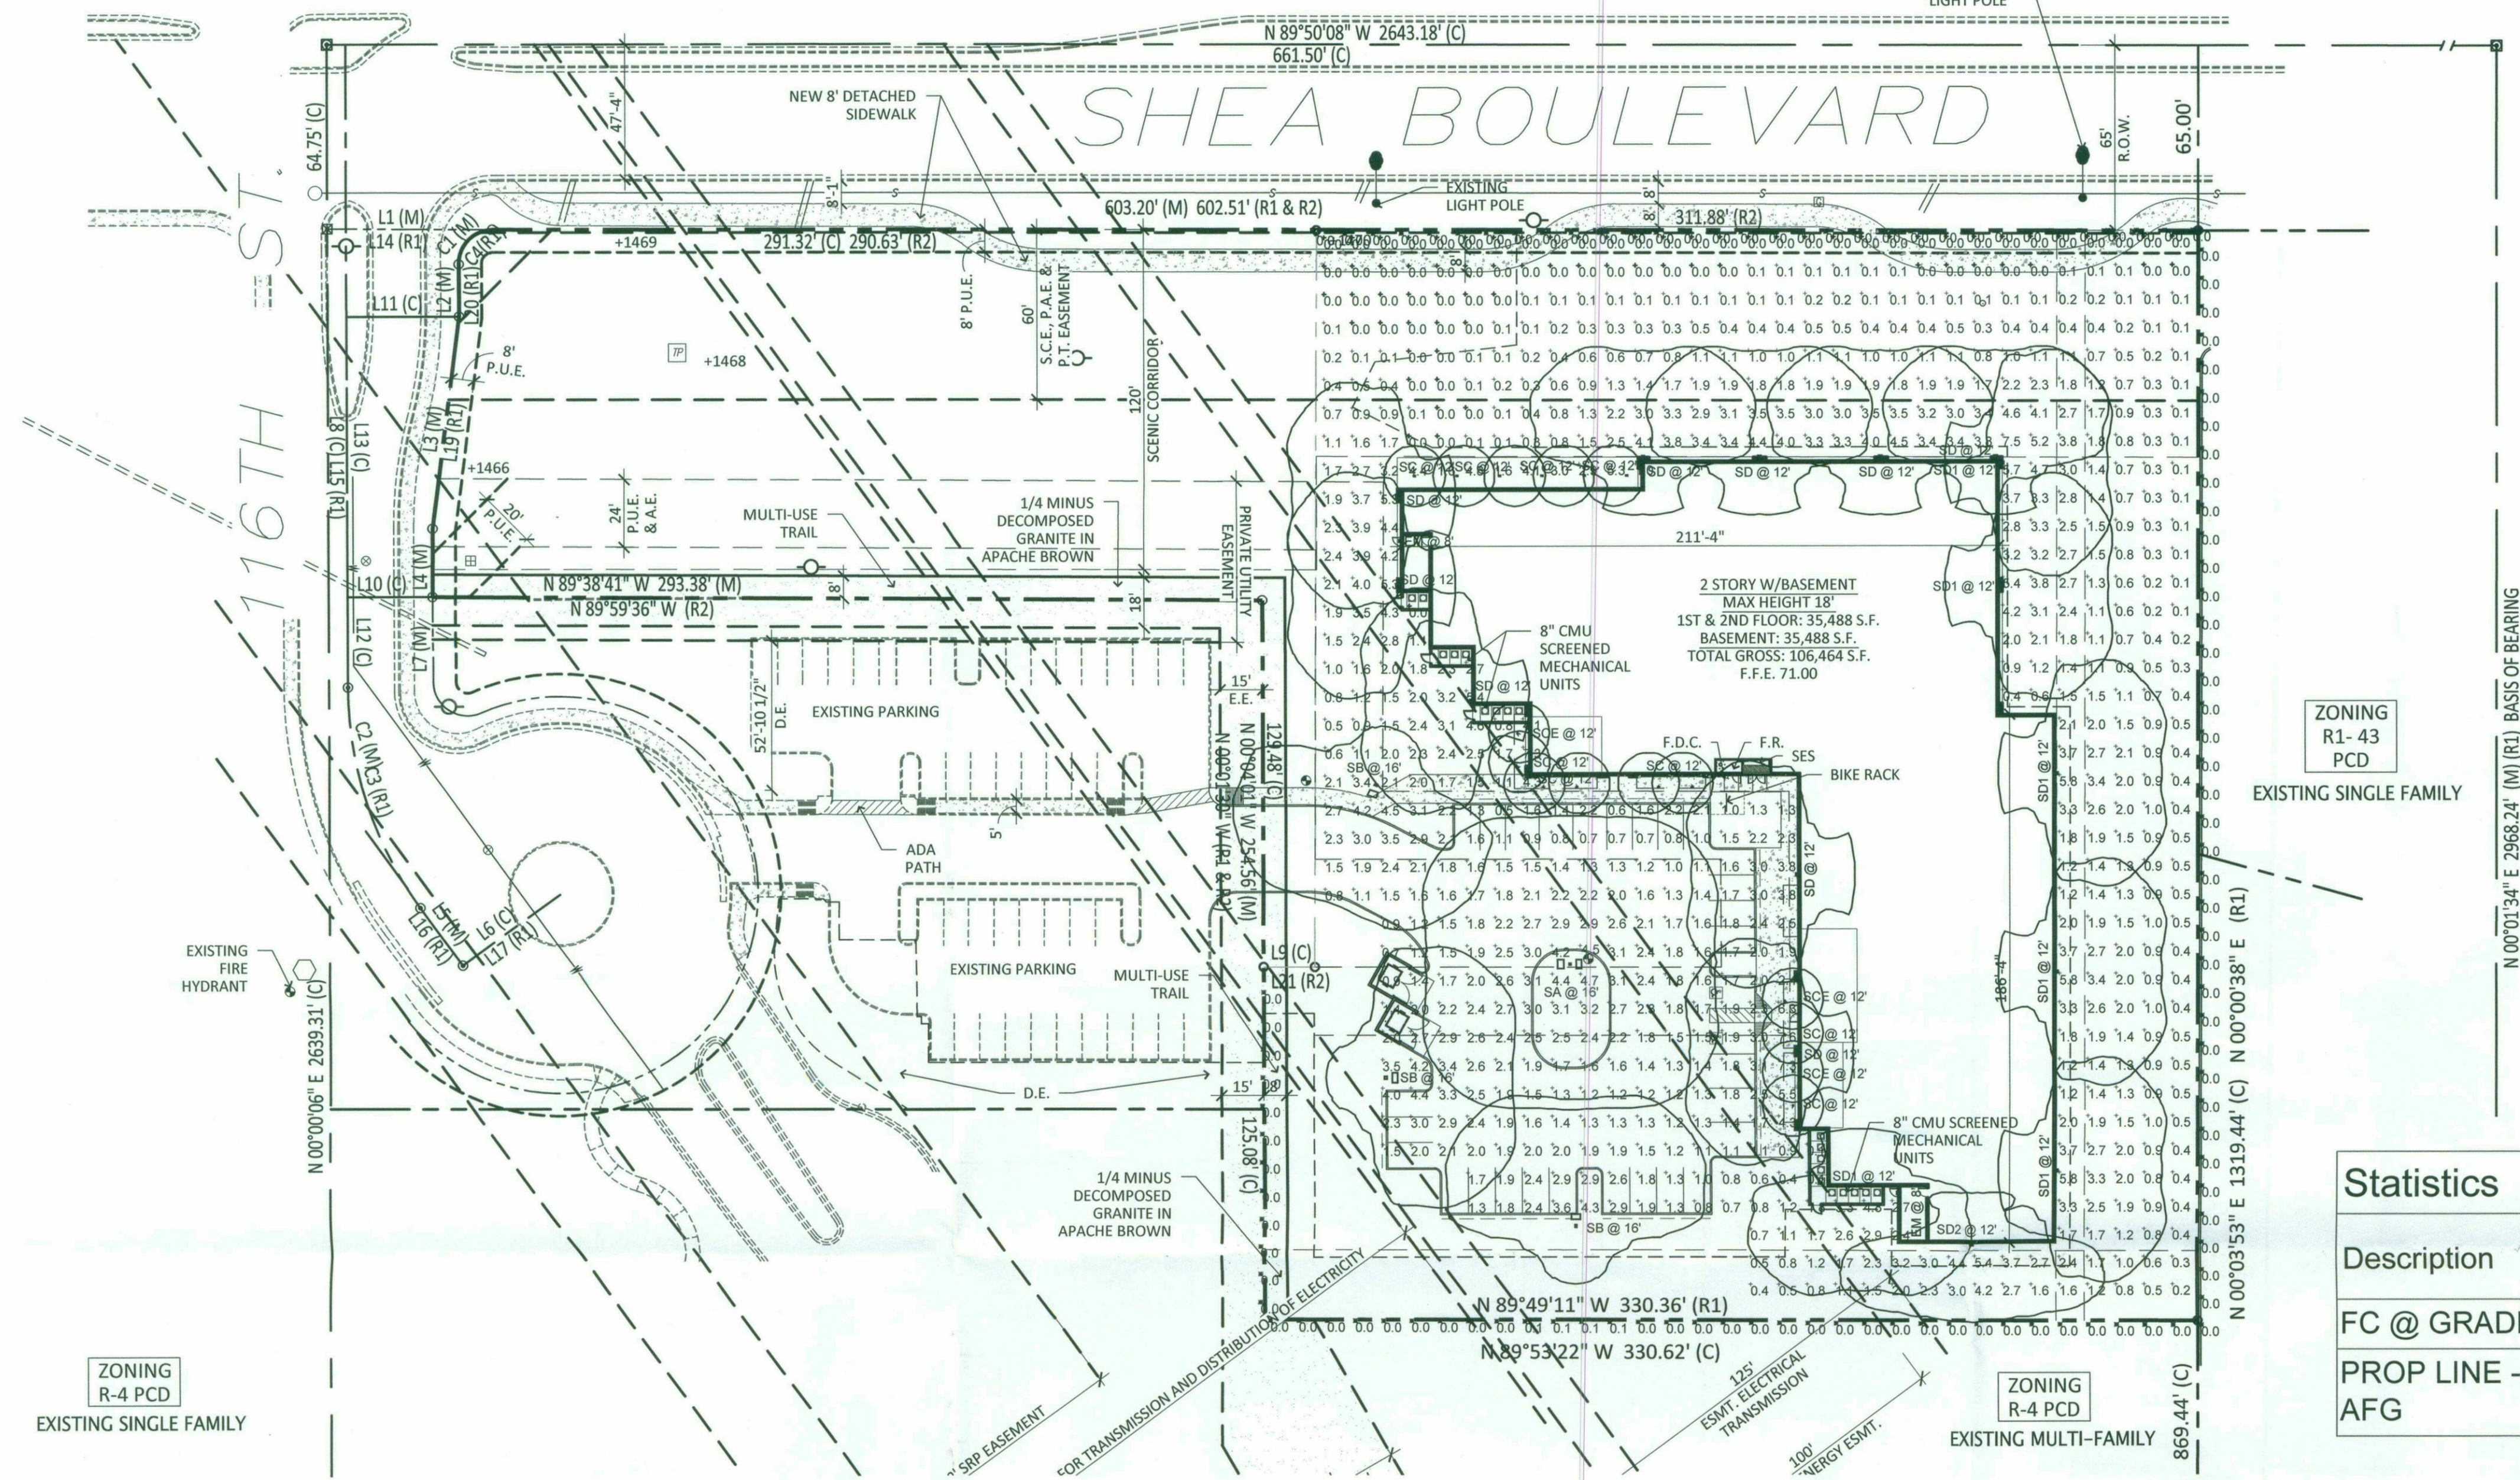

PHOTOMETRIC PLAN

SCALE: 1" = 40'-0"

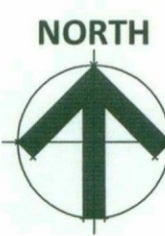 

Schedule

Symbol	Label	Quantity	Manufacturer	Catalog Number	Description	Lamp	Filename	Lumens Per Lamp	Light Loss Factor	Wattage
EM	EM	2	Lithonia Lighting	AFN WL	DIE-CAST ARCHITECTURAL EMERGENCY LIGHT WITH CAST ALUMINUM HOUSING, TWO LAMPS, POLYCARBONATE PRISMATIC LENS, AND STANDARD WIDE-THROW OPTICS	TWO 6-WATT FROSTED T3-1/4 WEDGE BASE XENON	AFN.ies	104	0	12
SA	SA	1	Lithonia Lighting	DSX0 LED P4 30K T5W MVOLT (FINISH) / SSS 13.5" W/2.5" BASE	DSX0 LED P4 30K T5W MVOLT	LED	DSX0_LED_P4_30K_T5W_MVOLT.ies	10108	0.91	184
SB	SB	3	Lithonia Lighting	DSX0 LED P4 30K T4M MVOLT (FINISH) / SSS 13.5" W/2.5" BASE	DSX0 LED P4 30K T4M MVOLT	LED	DSX0_LED_P4_30K_T4M_MVOLT.ies	9593	0.91	92
SC	SC	12	Lithonia Lighting	LDN6 30/10 LO6AR LSS	6IN LDN, 3000K, 1000LM, 80CRI, CLEAR, SEMI-SPECULAR REFLECTOR	LED	LDN6_30_10_LO6AR_LSS.ies	993	0.91	12.75
SCE	SCE	3	Lithonia Lighting	LDN6 30/10 LO6AR LSS EL	6IN LDN, 3000K, 1000LM, 80CRI, CLEAR, SEMI-SPECULAR REFLECTOR	LED	LDN6_30_10_LO6AR_LSS.ies	993	0.91	12.75
SD	SD	9	Lithonia Lighting	DSXW1 LED 20C 1000 30K T4M MVOLT (FINISH)	DSXW1 LED WITH (2) 10 LED LIGHT ENGINES, TYPE T4M OPTIC, 3000K, @ 1000mA	LED	DSXW1_LED_20C_1000_30K_T4M_MVOLT.ies	6909	0.91	73.2
SD1	SD1	6	Lithonia Lighting	DSXW1 LED 20C 1000 30K T4M MVOLT (FINISH) PE PIR1FC3V	DSXW1 LED WITH (2) 10 LED LIGHT ENGINES, TYPE T4M OPTIC, 3000K, @ 1000mA	LED	DSXW1_LED_20C_1000_30K_T4M_MVOLT.ies	6909	0.91	73.2
SD2	SD2	1	Lithonia Lighting	DSXW1 LED 20C 1000 30K T2M MVOLT (FINISH) PE PIR1FC3V	DSXW1 LED WITH (2) 10 LED LIGHT ENGINES, TYPE T2M OPTIC, 3000K, @ 1000mA	LED	DSXW1_LED_20C_1000_30K_T2M_MVOLT.ies	6865	0.91	73.2

STORAGE AT SHEA (CONCEPTUAL)

SEC 116TH STREET AND SHEA BOULEVARD

SCOTTSDALE, AZ

DATE: 02-27-2018 (PRELIMINARY)

© 2017 R K A A
ARCHITECTS, INC. ALL
RIGHTS RESERVED.
THIS DRAWING IS AN
INSTRUMENT OF
SERVICE. IT IS THE
PROPERTY OF R K A A
ARCHITECTS, INC. AND
MAY NOT BE
DUPLICATED, USED OR
DISCLOSED WITHOUT
WRITTEN PERMISSION
OF THE ARCHITECT.

PM-1

RKAA# 17120.5

50-DR-2017
02/28/18




Statistics

Description	Symbol	Avg	Max	Min	Max/Min	Avg/Min
FC @ GRADE	+	1.6 fc	7.6 fc	0.0 fc	N/A	N/A
PROP LINE - FC @ 6' AFG	✕	0.0 fc	0.1 fc	0.0 fc	N/A	N/A

50-DR-2017
STIPULATION SET
RETAIN FOR RECORDS
APPROVED
DATE 5/5/18
INITIALS



EXAMPLE: DSX0 LED P6 40K T3M MVOLT SPA DDBXD

 [illegible]

NOTES

1. P10, P11, P12 and P13 and rotator
2. 3342PG is not available with PLC

External Glare Shield



The 3D model shows a U-shaped glare shield. The 2D cross-section diagram shows a shield with a height of 30, a base width of 6.50, and a top width of 12.05. The left side is vertical, and the right side is angled at 76°. The top surface is angled at 26°.

Parameter	Value
Height	30
Base Width	6.50
Top Width	12.05
Left Side Angle	90°
Right Side Angle	76°
Top Surface Angle	26°

HANDLE ORIENTATION

The diagram shows a square handle with a central crosshair. The corners are labeled A (top), B (right), C (bottom), and D (left). The crosshair consists of two intersecting lines forming an 'X' shape.

Tenon Mounting Slipstiter**

Temon O.D.	Single Hole	2 at 180°	2 at 90°	1 at 180°	1 at 90°	4 at 90°
2-3/8"	AST20-190	AST20-280	AST20-290	AST20-320	AST20-390	AST20-400
2-7/8"	AST25-190	AST25-280	AST25-290	AST25-320	AST25-390	AST25-400
4"	AST35-190	AST35-280	AST35-290	AST35-320	AST35-390	AST35-400

Pole drilling nomenclature: 6 fl heads at degree from handle (default side A)

DIM#1AS	DIM#2AS	DIM#3AS	DIM#4AS	DIM#5AS	DIM#6AS
1 g 90°	2 g 280°	2 g 90°	1 g 180°	3 g 90°	4 g 90°
Side B	Side B/C	Side B/C	Round pole only	Sides B, C, E, D	Sides A, R, C, D

Note: Review luminate spec sheet for specific nomenclature

Template #8

The diagram shows the top of the pole with a crosshair. The crosshair is centered on a circle. The dimension 2.650 is indicated across the width of the crosshair. The top of the pole is labeled "Top of Pole".

Pole top or Temon AS:	A, 0° < 90°	C, 90°	E, 90°	F, 90°	G, 45° < 135°	H, 45° < 135°	I, 45° < 135°	J, 45° < 135°	K, 45° < 135°	L, 45° < 135°	M, 45° < 135°	N, 45° < 135°	O, 45° < 135°	P, 45° < 135°	Q, 45° < 135°	R, 45° < 135°	S, 45° < 135°	T, 45° < 135°	U, 45° < 135°	V, 45° < 135°	W, 45° < 135°	X, 45° < 135°	Y, 45° < 135°	Z, 45° < 135°		
OSK OSPR	Y	N	Y	N	Y	N	Y	N	Y	N	Y	N	Y	N	Y	N	Y	N	Y	N	Y	N	Y	N	Y	N
OSK YPR	Y	N	Y	N	Y	N	Y	N	Y	N	Y	N	Y	N	Y	N	Y	N	Y	N	Y	N	Y	N	Y	N
OSK SHMRA	Y	N	N	N	Y	N	Y	N	Y	N	Y	N	Y	N	Y	N	Y	N	Y	N	Y	N	Y	N	Y	N
OSK SHMRB	N	N	N	N	Y	N	Y	N	Y	N	Y	N	Y	N	Y	N	Y	N	Y	N	Y	N	Y	N	Y	N

* If Temon 4D, replace round pole top heads

Photometric Diagrams

To see complete photometric reports or download .sdc files for this product, visit Lithonia Lighting's D-Series Area Size 0 homepage

Isofootcandle plots for the DSX0 LED ACO 1000 ACO. Distances are in units of mounting height (20').

LEGEND



- 0.1 fc
- 0.5 fc
- 1.0 fc

DSX0
Beam Dia. 12.24" (312mm) based on wavelength
with 0.50 AIA (75.0%)

DSX0
Beam Dia. 12.24" (312mm) based on wavelength
with 0.50 AIA (75.0%)

  

allowed by Lighting Facts. Contact factory for performance data on any configurations not shown here.





Electrical Load

[illegible]

Well line	Ramp-up Time	Ramp-down Time
--------------	-----------------	-------------------

PIR or PIRH	3V (37%) Output	10V (100%) Output	Enabled @ 5FC	5 min	3 sec	5 min
*PIR1FC3V or PIRH1FC3V	3V (37%) Output	10V (100%) Output	Enabled @ 1FC	5 min	3 sec	5 min

*for use with Inline Dusk to Dawn or timer.

    [illegible][illegible]

50-DE-2017
STIPULATION SET
RETAIN FOR RECORDS
APPROVED
5/3/18 *[Signature]*
DATE INITIALS

FEATURES & SPECIFICATIONS

INTENDED USE

The latest design of the D-Series Scan reflects the embedded high-power LED technology it is ideal for commercial and municipal applications, such as parking lots, plazas, campuses and pedestrian areas.

CONSTRUCTION

Single-piece cast-aluminum housing has integral heat sink to optimize thermal management throughout its life cycle. The ruggedized design is built to withstand harsh weather conditions and high voltage light engine approvals. The LED driver is mounted in direct contact with the casting providing low operating temperature and long life. It is completely sealed against moisture intrusion and meets environmental IP68, Low Emission IP01 for optimized pole-end lighting.

FINISH

Exterior surfaces are protected by a zinc-influenced Poly-Durable TQX powder-coated finish that provides superior resistance to corrosion and weathering. A tightly controlled multi-stage paint process provides a smooth, finished look that will resist fading and color change without cracking or peeling. Available in both textured and non-textured finishes.

OPTICS

Advanced optical properties supply lenses are engineered for superior light emitting distribution, uniformity and precision. Light engines are available in 3000K, 4000K or 5000 K CRI (90) configurations. The D-Series Scan has three beam angles and qualifies as an industry standard product; meeting is consistent with the LEDIP® and Ergo Globe® criteria for eliminating glare.

ELECTRICAL

Light engine(s) configured consist of high-efficiency LEDs mounted to metal-core printed circuit boards to maintain heat dissipation through long life up to 100,000 hours at 70°C. Class I electronic drivers are designed to carry a power factor >90%, THD <20%, and an expected life of

100,000 hours with <1% failure rate. Easily serviceable 10KV surge protection device meets a minimum Category C浪涌操作 per ANSI/IEEE C62.41.2.

Includes mounting bracket and integral fan facilitate quick and easy installation. Stainless steel fasteners promote long-life damage recovery to protect against theft. The D-Series Scan is warranted to last up to 3.0 driving hours per hour per ANSI C13.31.

The AeroSP™ series pole lighting platform (template). Optional terminal block and NEMA photometric enclosures are also available.

LISTINGS

UL listed for wet location. Listing agencies are IP66 rated, Immersion in IP65 rated. Rated for >40% humidity ambient. U.S. Patent No. D67,292-5, International patent pending.

WARRANTY

Three-year limited warranty. Complete warranty terms located at:
www.ameribroads.com/CustomerService/terms_and_conditions.htm

NOTES:

All actual performance may differ as a result of end-user environment and application. All specifications are based on design or testing conducted under laboratory conditions at 25 °C. Specifications subject to change without notice.

 **LITHONIA
LIGHTING**

One Lithonia Way • Conyers, Georgia 30012 • Phone: 800.279.8041 • www.lithonia.com
© 2011-2017 Acuity Brands Lighting, Inc. All rights reserved.

DSX0-LED
Rev. 09/13/17
8/209.7 of 1

ARCHITECTS, INC. ALL RIGHTS RESERVED. THIS DRAWING IS AN INSTRUMENT OF


PROPERTY OF RKA
ARCHITECTS, INC. AND
MAY NOT BE
DUPLICATED, USED OR

PRELIMINARY) RKA

20.5



RKAA
ARCHITECTS, INC.

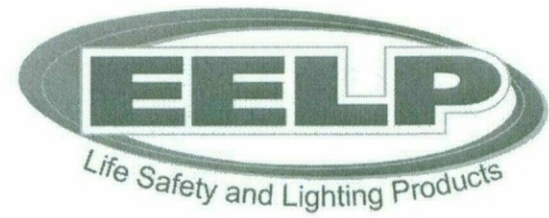

Project:	
Type:	
Catalog #:	

Model ODEL
Over-Door LED Emergency Light

- HOUSING**
- Decorative, low-profile, architectural design for over-door and other exterior locations
 - Full 90° cutoff
 - Die cast housing
 - Sealed diffuser lens
 - Stainless steel hardware
 - Wall or ceiling mount applications
 - Mounts over standard 4" J-Box
 - Available in white or aluminum finish

- ELECTRICAL**
- Dual voltage 120/277VAC
 - Solid state charging and switching
 - Brownout protection
 - Overload and short circuit protection
 - AC power indicator and test switch

- LAMPS**
- Supplied with ultra-bright LED strip

- BATTERY**
- Maintenance-free NiCad battery standard
 - Battery will operate fixture for a minimum of 90 minutes in the event of a power outage
 - Recharge time 24 hours
 - Battery low voltage disconnect (LVD)
 - Operating Temperature: -20°C - 40°C

- CODE COMPLIANCE**
- ETL Listed for Wet Locations
 - IP66 Listed
 - Meets UL924 Requirements
 - NFPA 101 Life Safety Code compliant
 - NEC and OSHA compliant
 - Made in USA


- WARRANTY**
- 5 year warranty

ORDERING INFORMATION

MODEL	WATTAGE	MOUNTING	OPERATION	COLOR	OPTIONS
ODEL	10W	C - Ceiling W - Wall	EM - Battery Backup	BA - Brushed Aluminum W - White B - Bronze CC - Custom Color	SD - Self Diagnostics SW - Security Lighting with Controls Switch SW-SD - Security Lighting and Diagnostics CW1 - Custom Window Color Filler 3500 CW1 - Custom Window Color Filler 3200

MODEL	WATTAGE	MOUNTING	OPERATION	COLOR	OPTIONS

EELP • 2577 Neshaminy Interplex Dr. - KOR A, Suite 102 - Trevoese, PA 19053 • PH: 800-490-4496 •
Specifications and dimensions subject to change without notice. ODEL 12032014

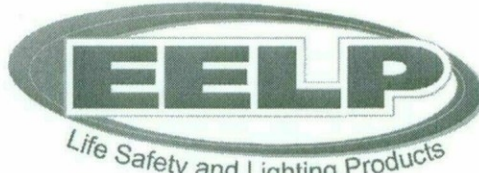



OPTIONS

SD: Self Diagnostic Function
The purpose of this option is to provide visual signalling in response to a fault at the lamp and/or battery. If a failure is detected, visual status will occur immediately via the CHARGER LED and/or the BATTERY FAULT LED. The LEDs will stay illuminated until the fault is corrected.

STATUS	LED DISPLAY
Normal, Full Charge	Green On ●●
Normal, Fast Charge	Orange On ●●
Failed, Battery	Red Fast Flash ●●
Failed, Lamp	Green Flash ●●
Failed, Transfer	Orange Flash ●●
Failed, Charger	Red Slow Flash ●●

SW: Security Lighting with Control Switch
The ODEL fixture is offered as a battery backup unit only. When ordering the SW option, this unit becomes switchable between normally on and EM mode. (This option would be used when switching device is 120V)

SW-SD: Security Lighting with Control Switch and Self Diagnostics
The ODEL fixture is offered as a battery backup unit only. When ordering the SW option, this unit becomes switchable between normally on and EM mode. (This option would be used when switching device is 277V)

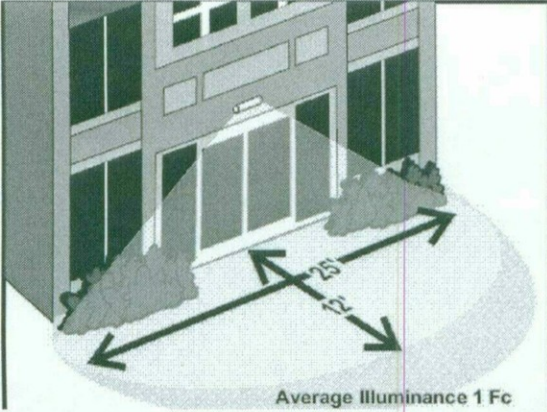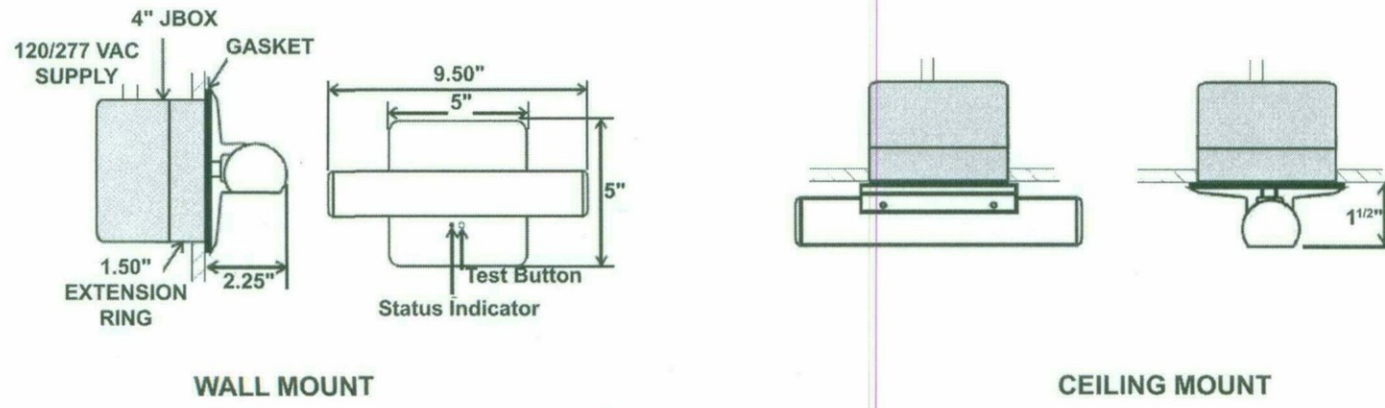

EELP • 2577 Neshaminy Interplex Dr. - KOR A, Suite 102 - Trevoese, PA 19053 • PH: 800-490-4496 •

FIXTURE: EM @ 8'

STORAGE AT SHEA (CONCEPTUAL)
SEC 116TH STREET AND SHEA BOULEVARD
SCOTTSDALE, AZ
DATE: 02-27-2018 (PRELIMINARY)

© 2017 RKAA
ARCHITECTS, INC. ALL
RIGHTS RESERVED.
THIS DRAWING IS AN
INSTRUMENT OF
SERVICE. IT IS THE
PROPERTY OF RKAA
ARCHITECTS, INC. AND
MAY NOT BE
DUPLICATED, USED OR
DISCLOSED WITHOUT
WRITTEN PERMISSION
OF THE ARCHITECT.























PM-4


RKAA# 17120.5



50-DR-2017
STIPULATION SET
RETAIN FOR RECORD
APPROVED
5/3/18
DATE INITIALS


50-DR-2017
02/28/18

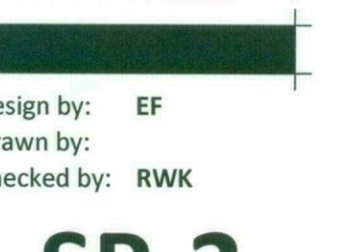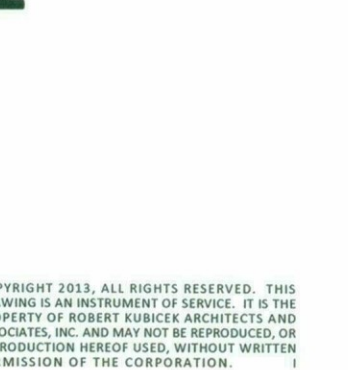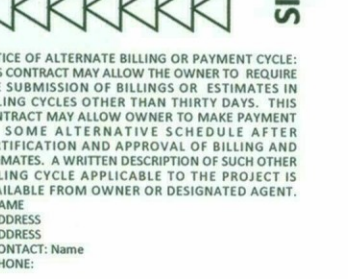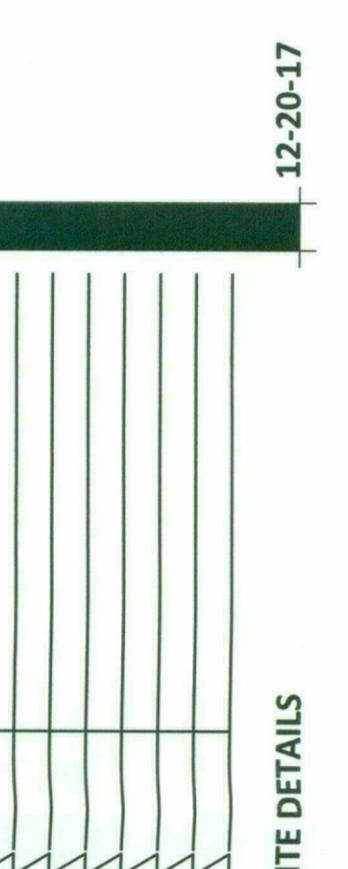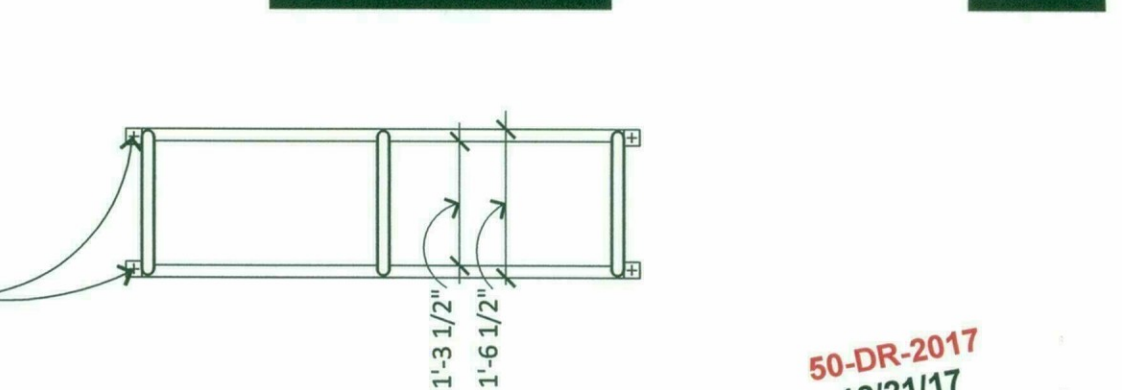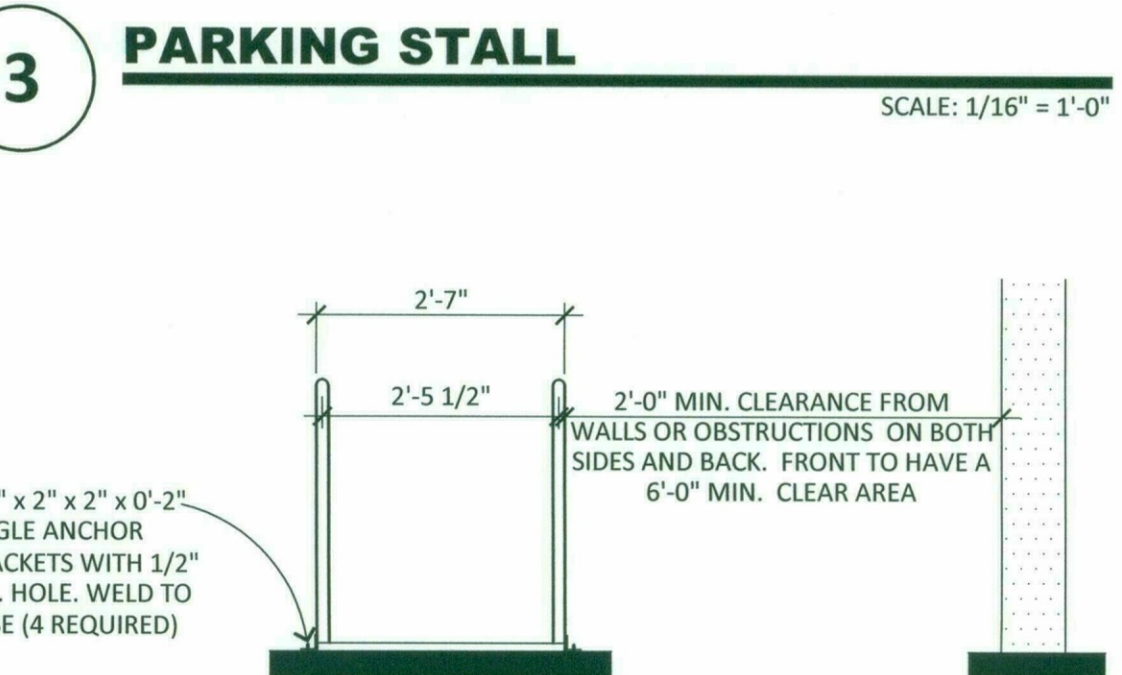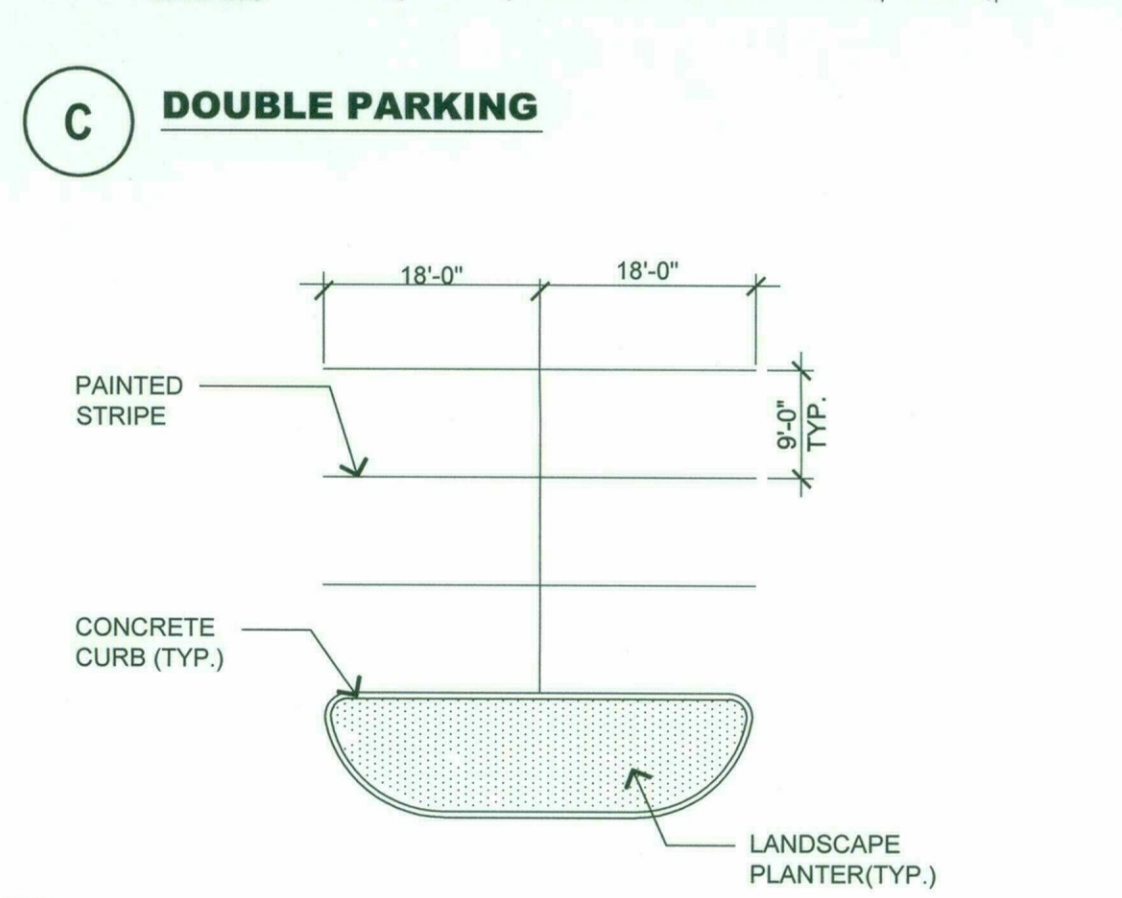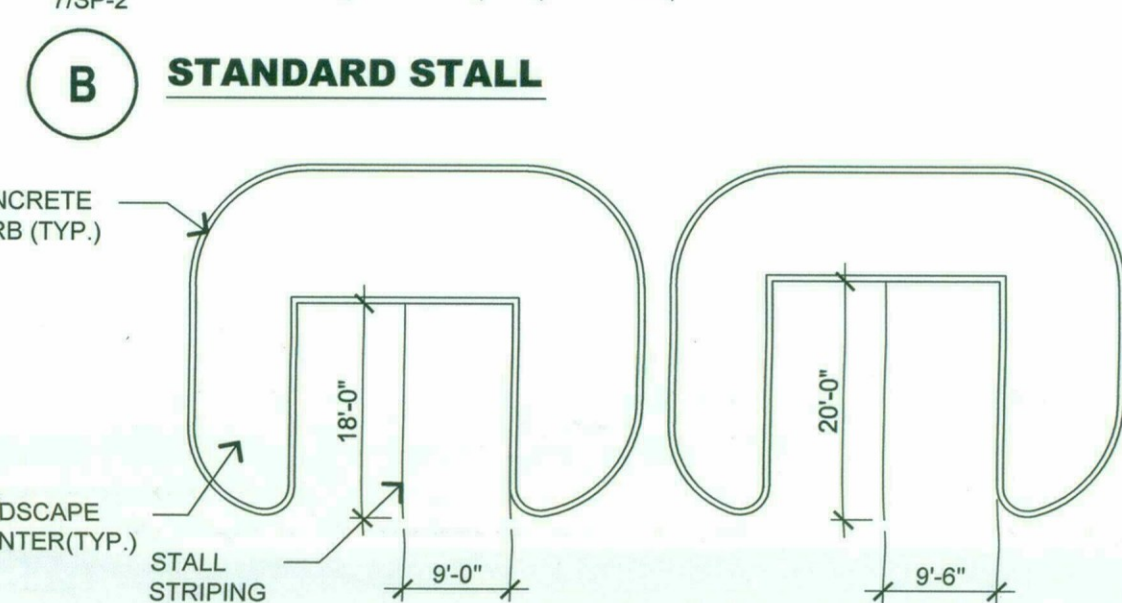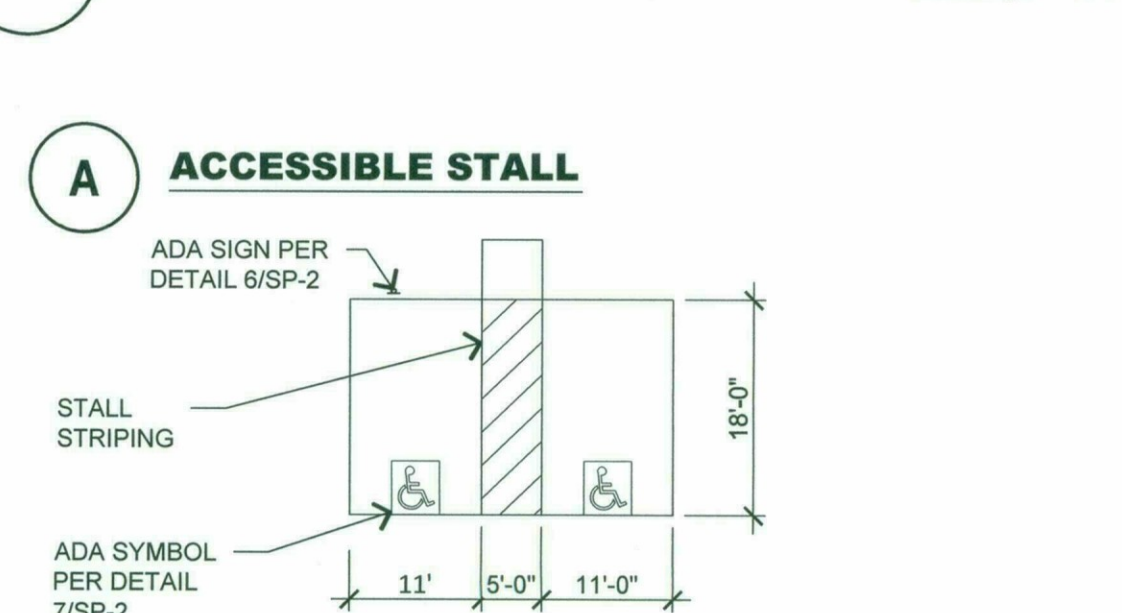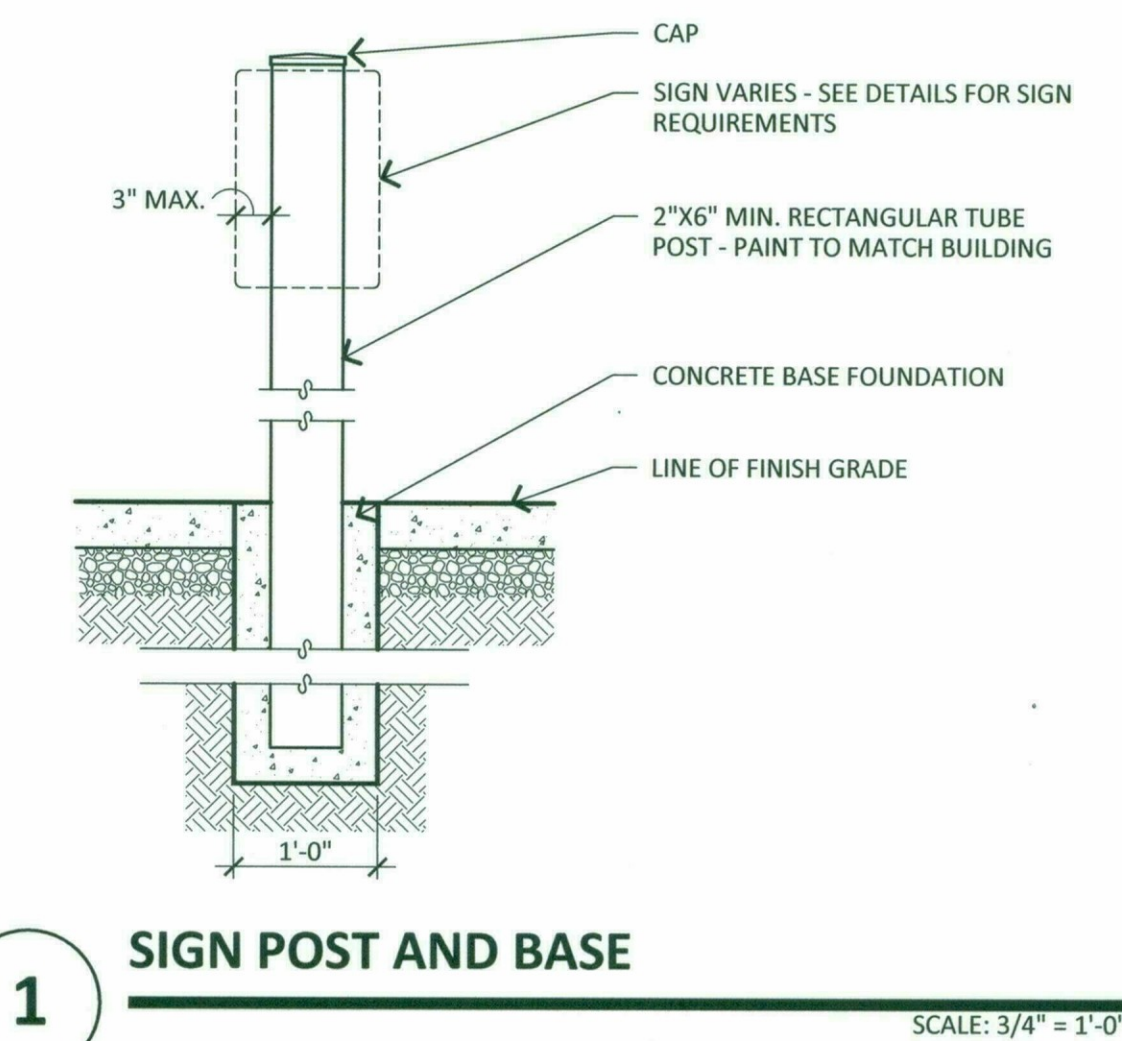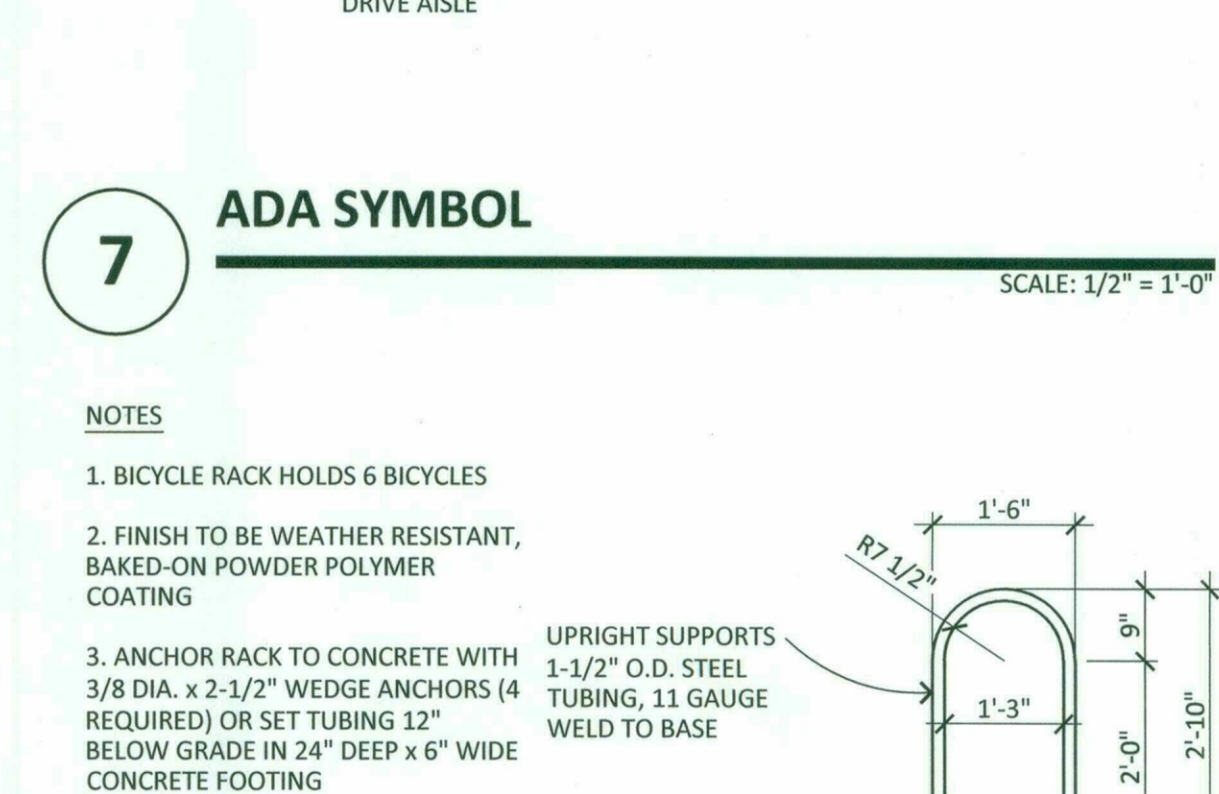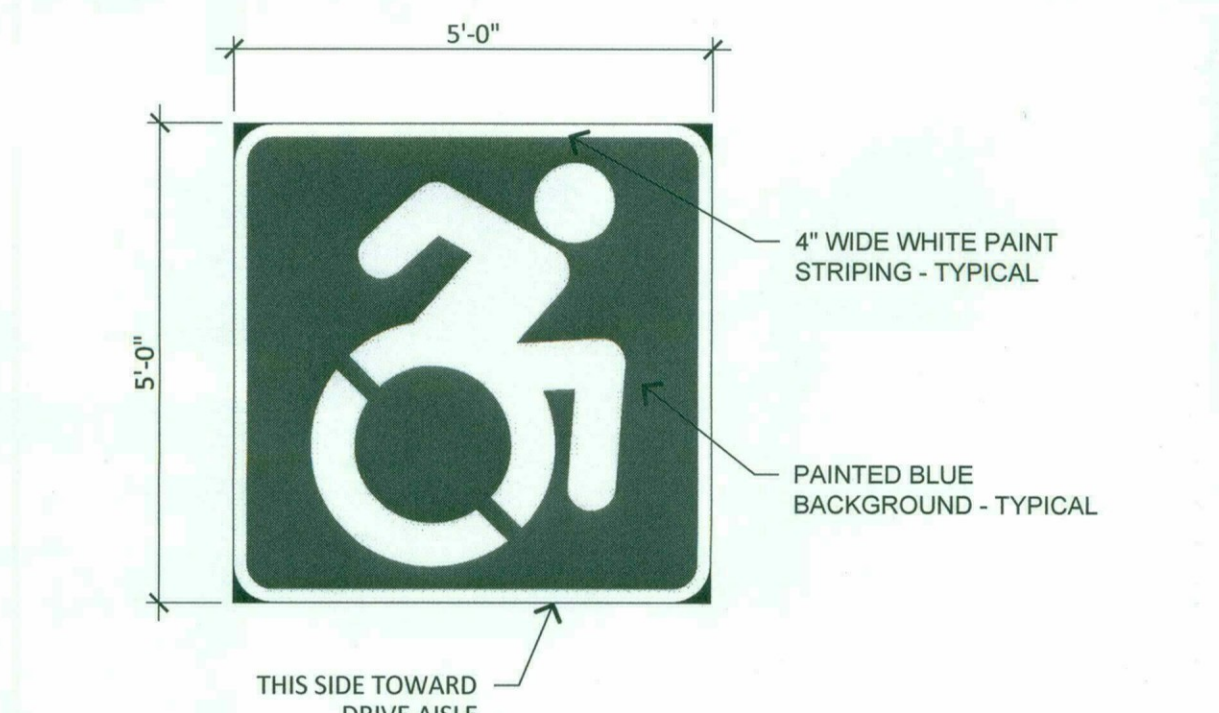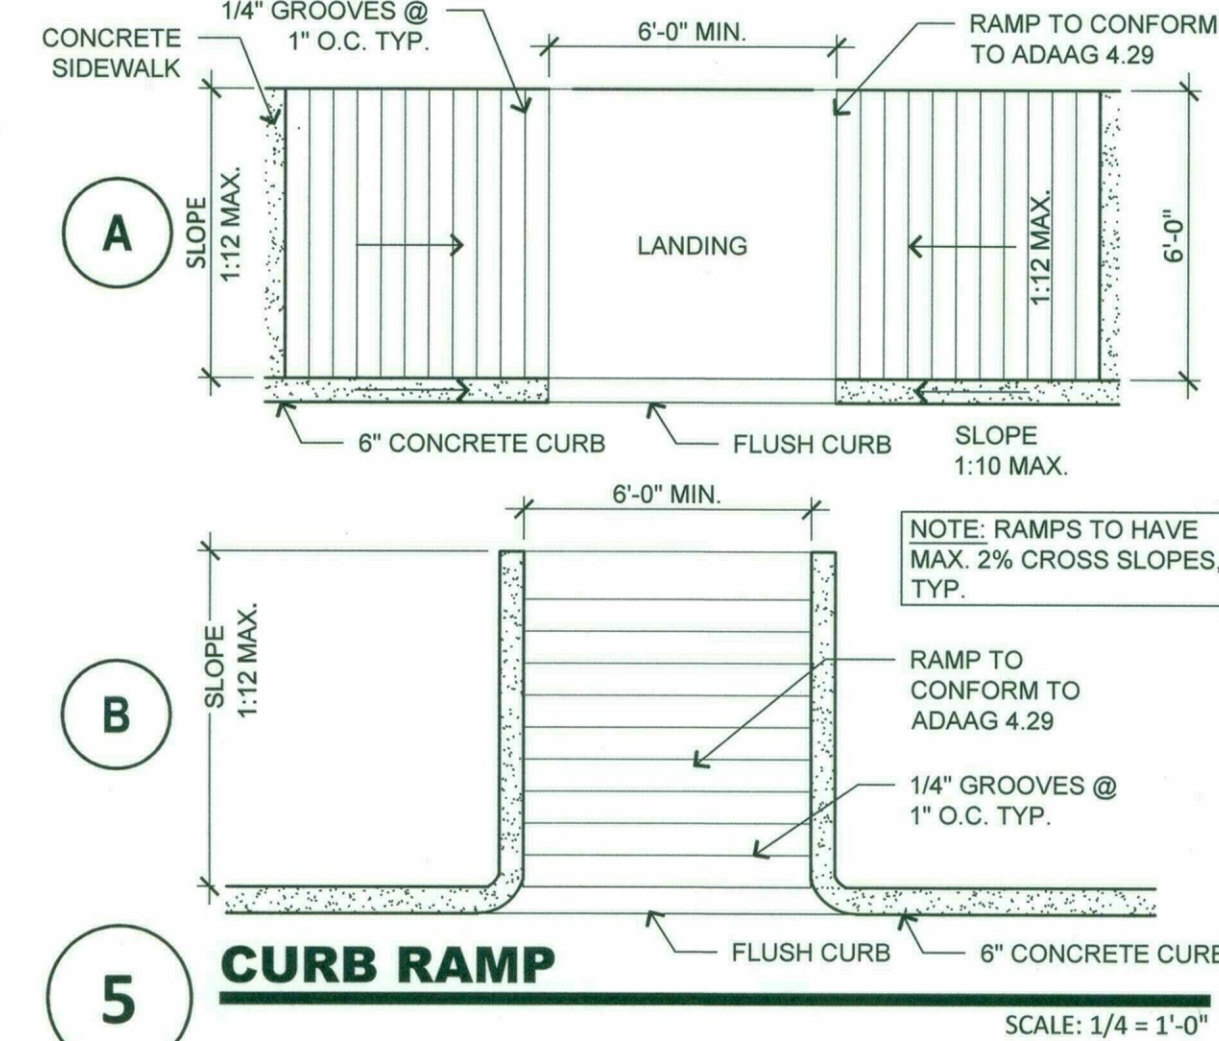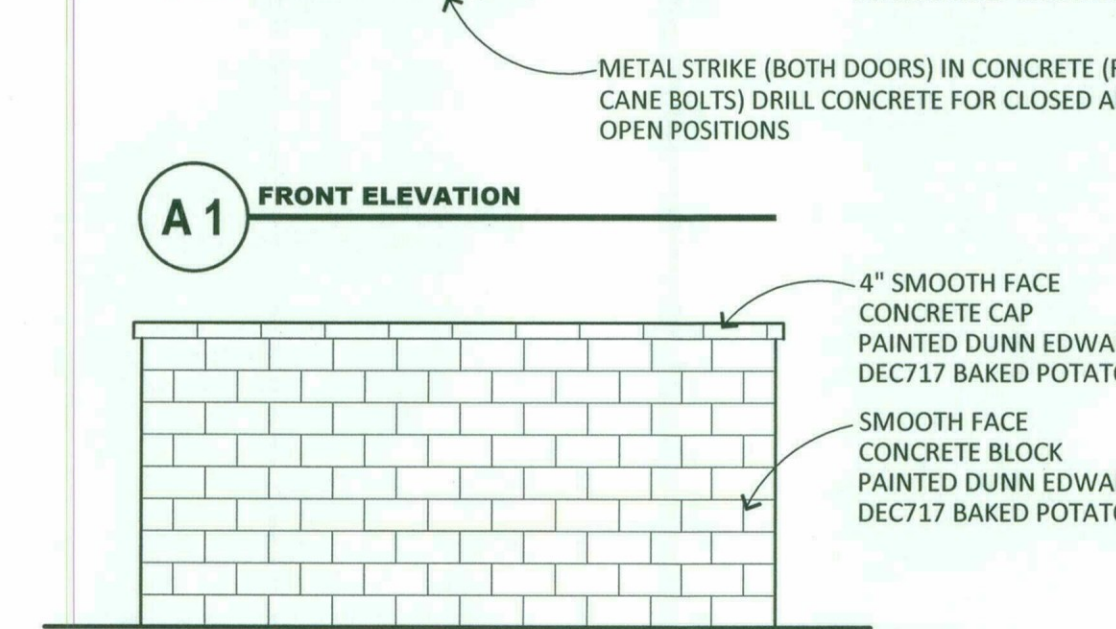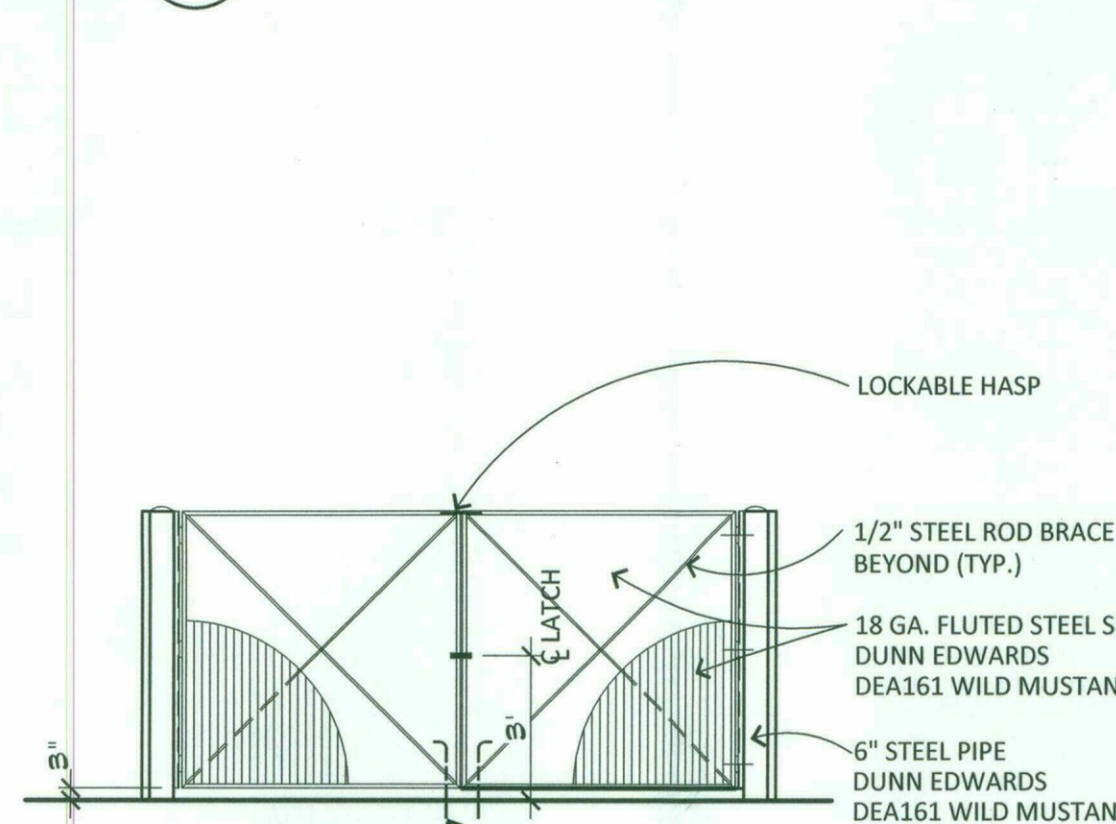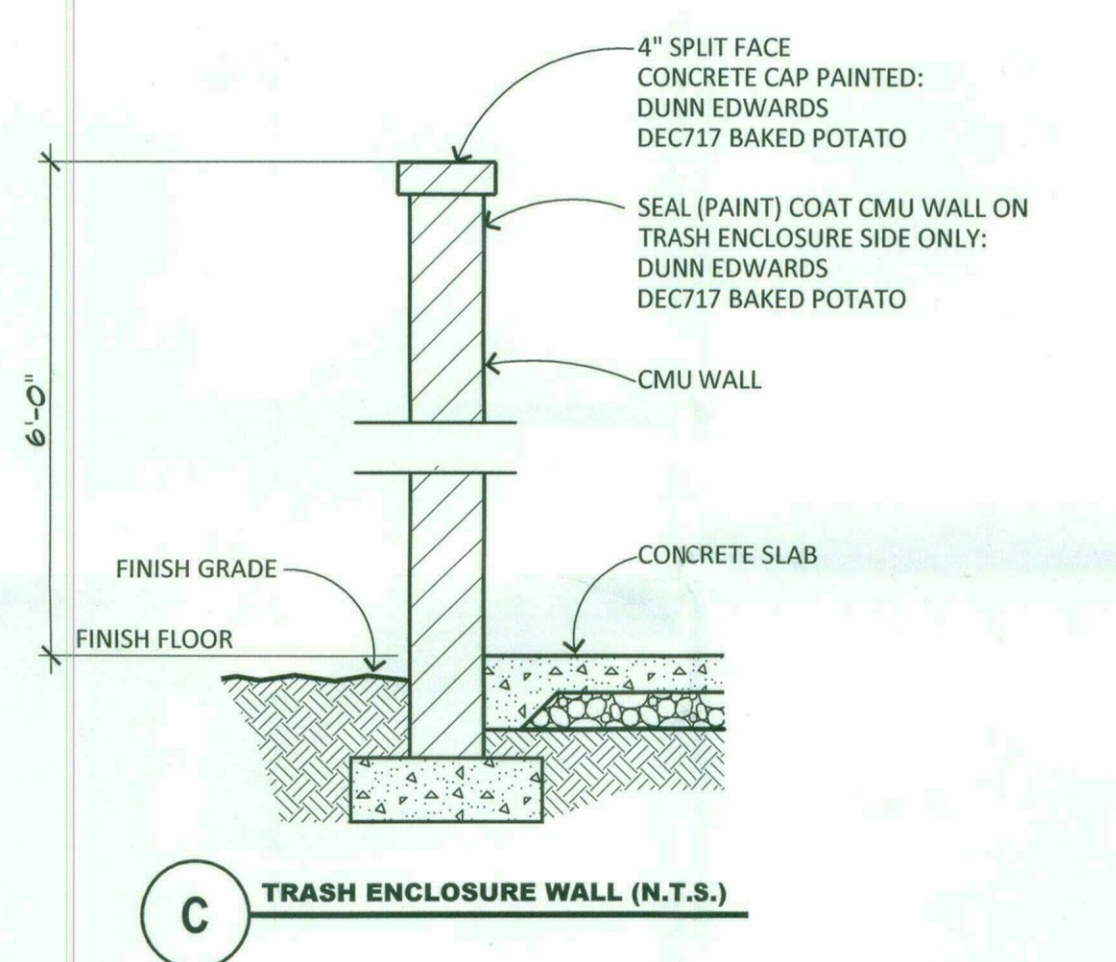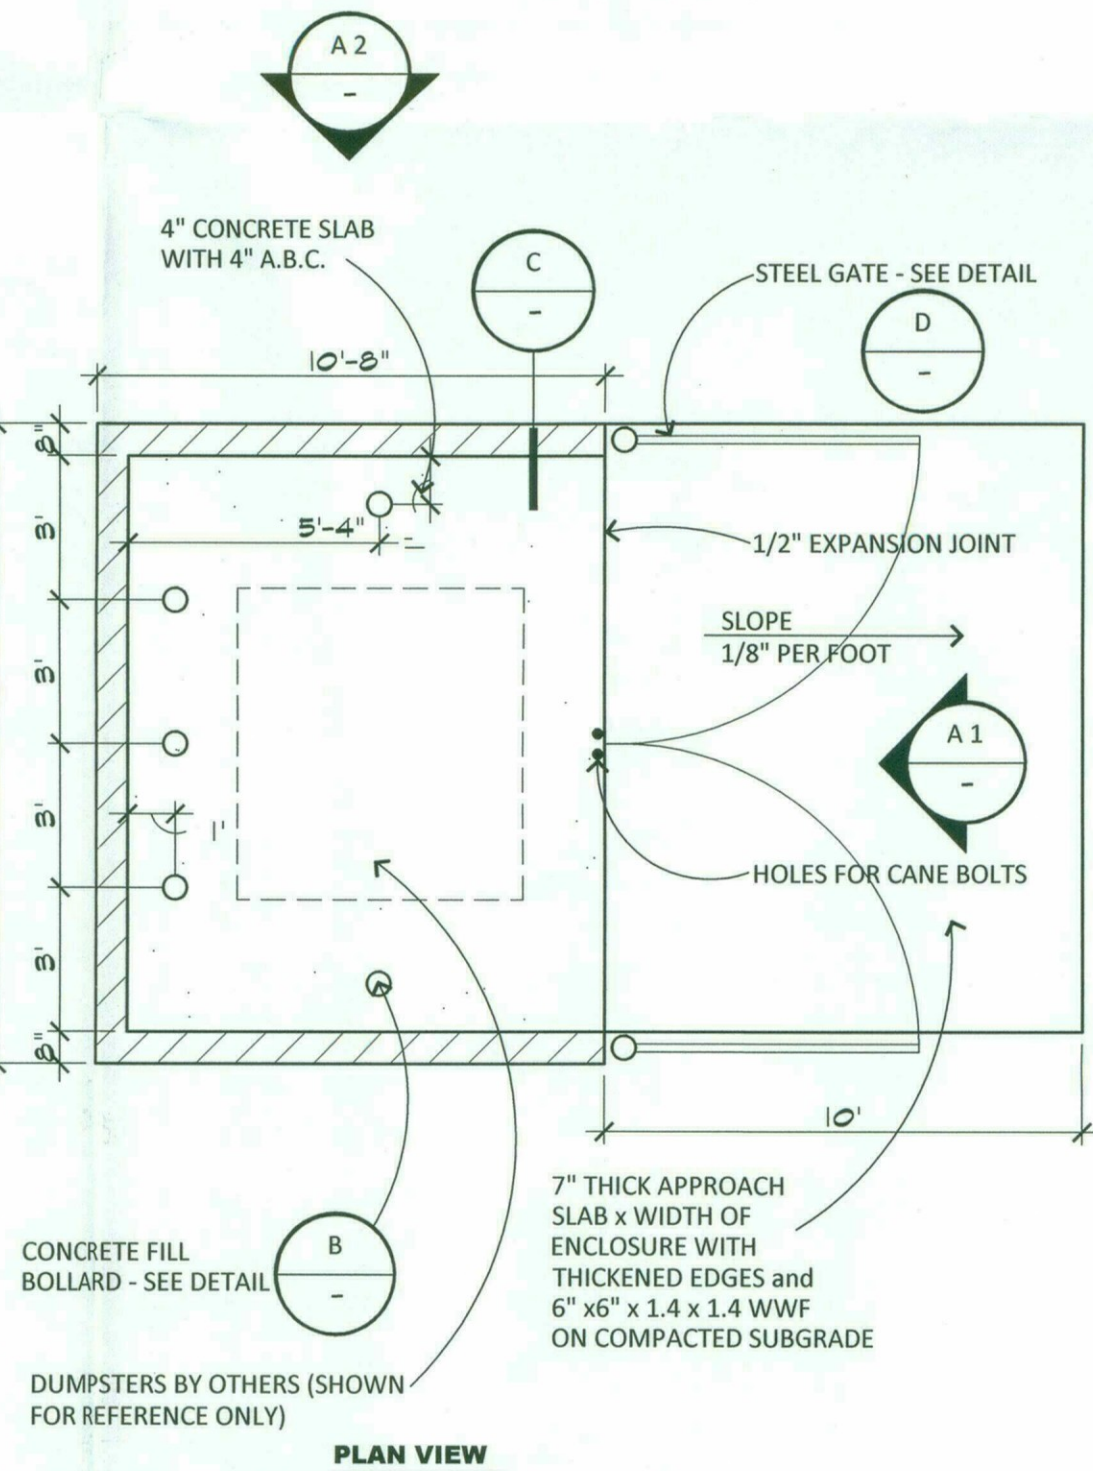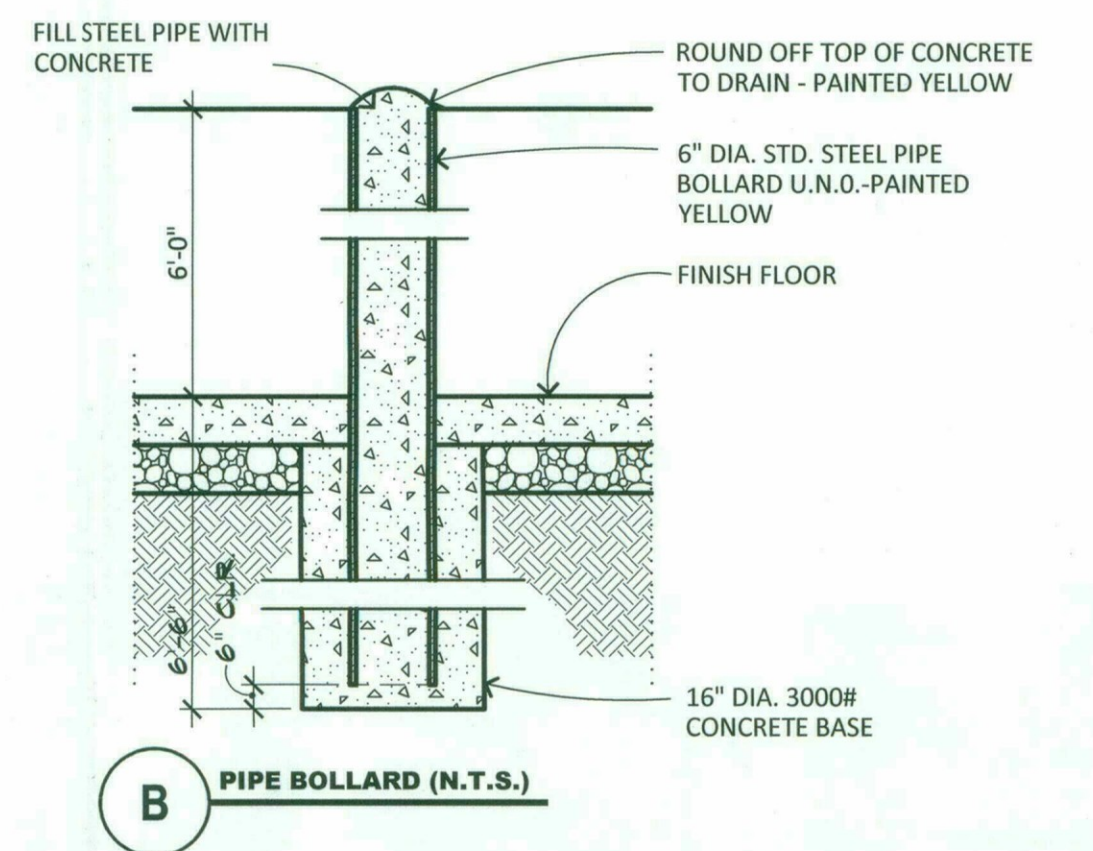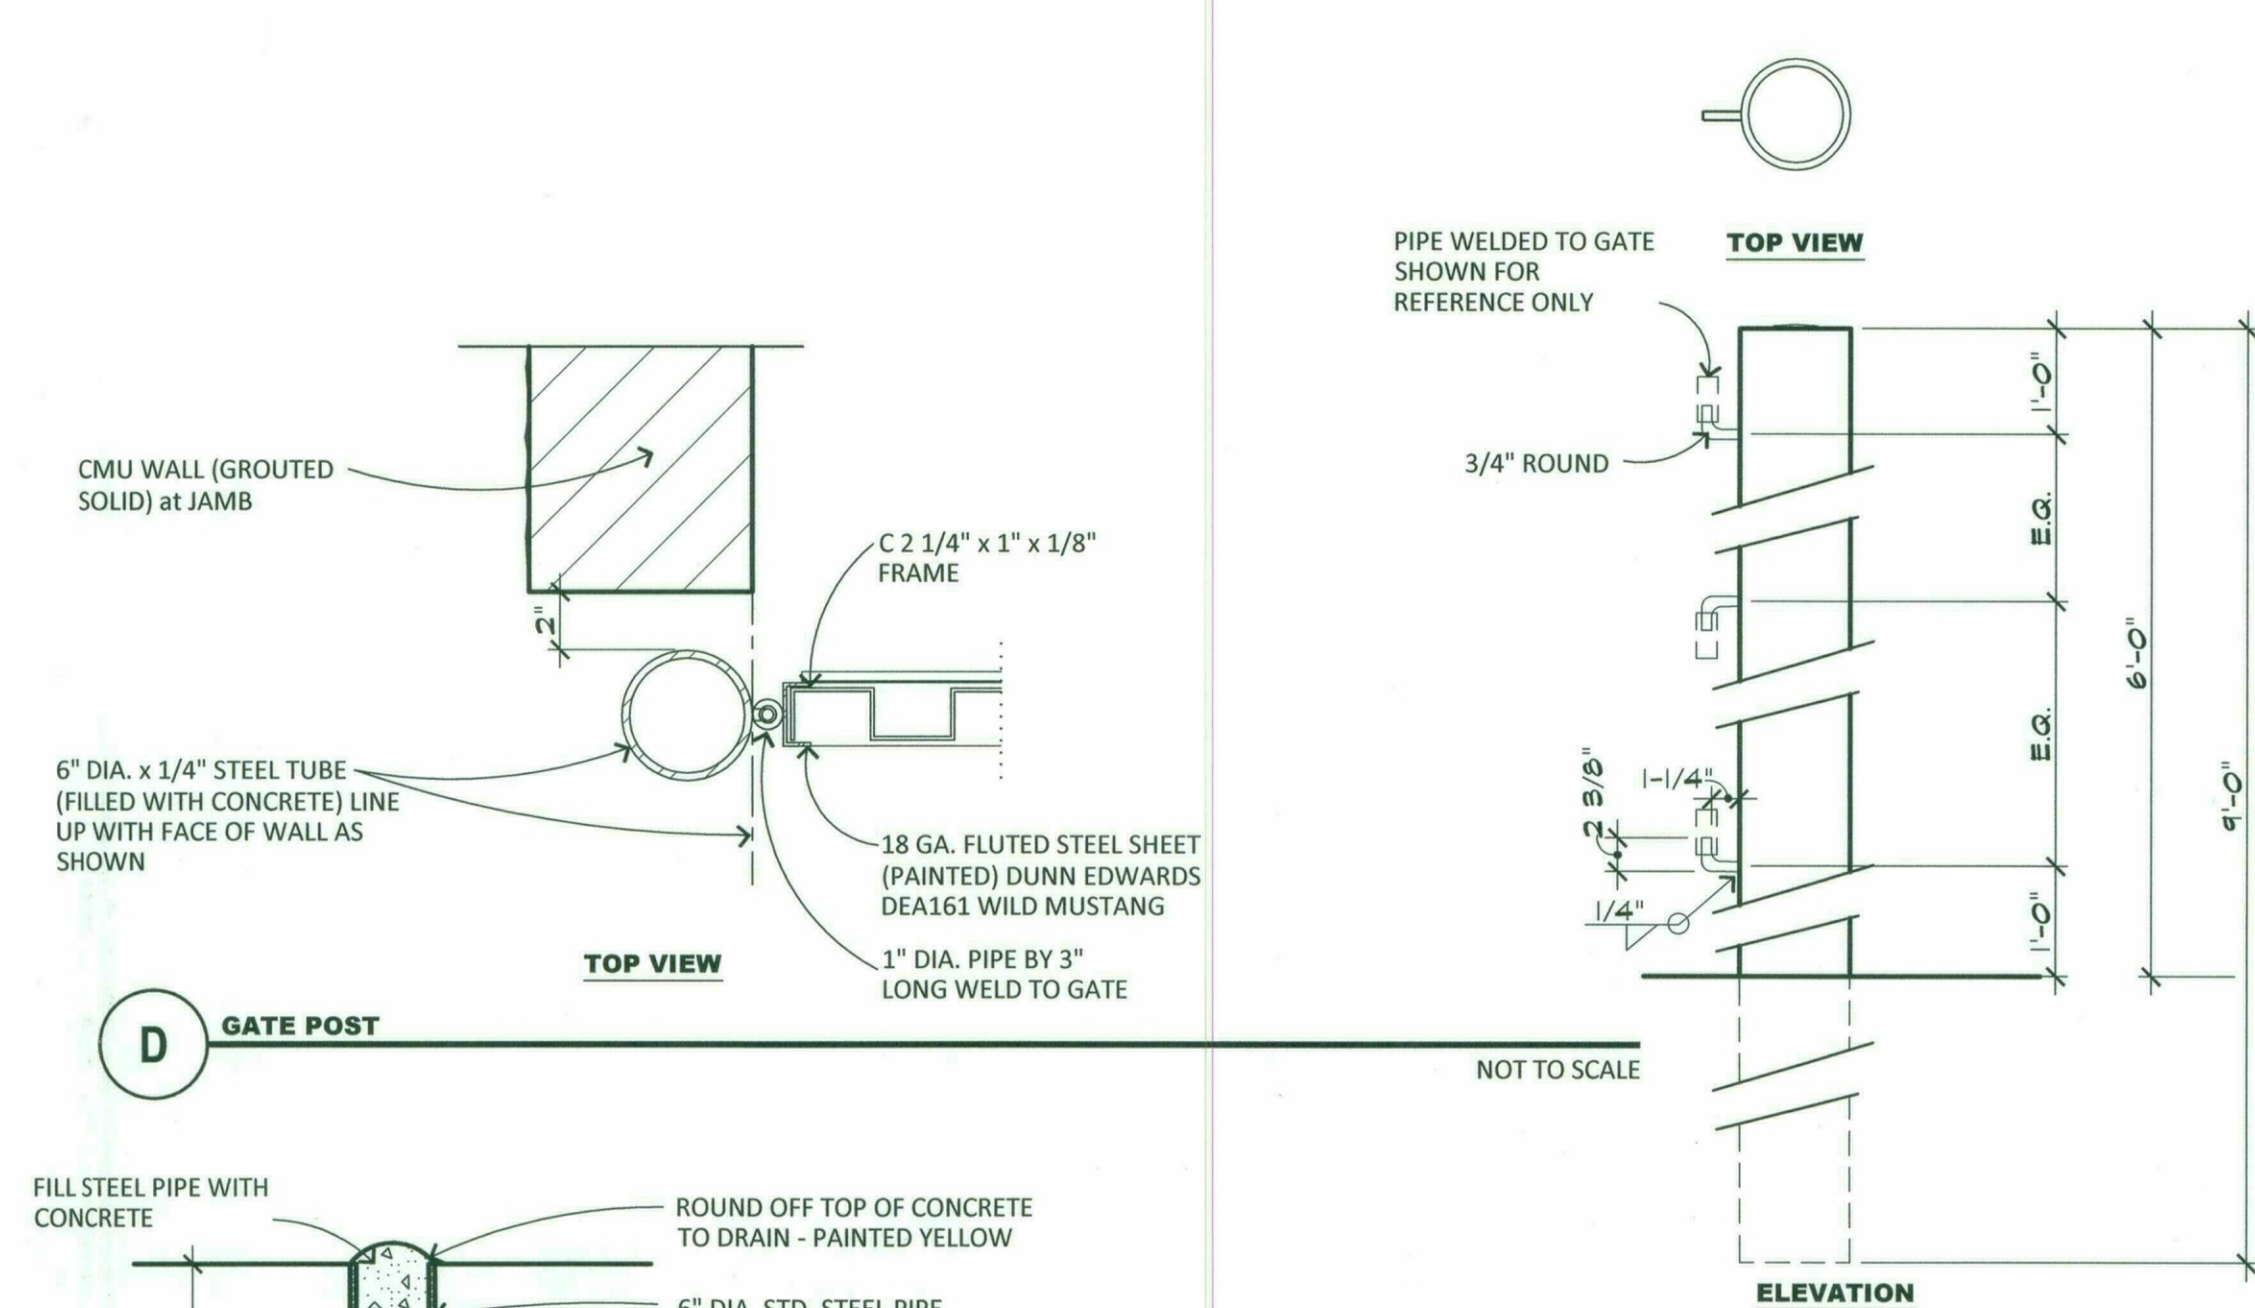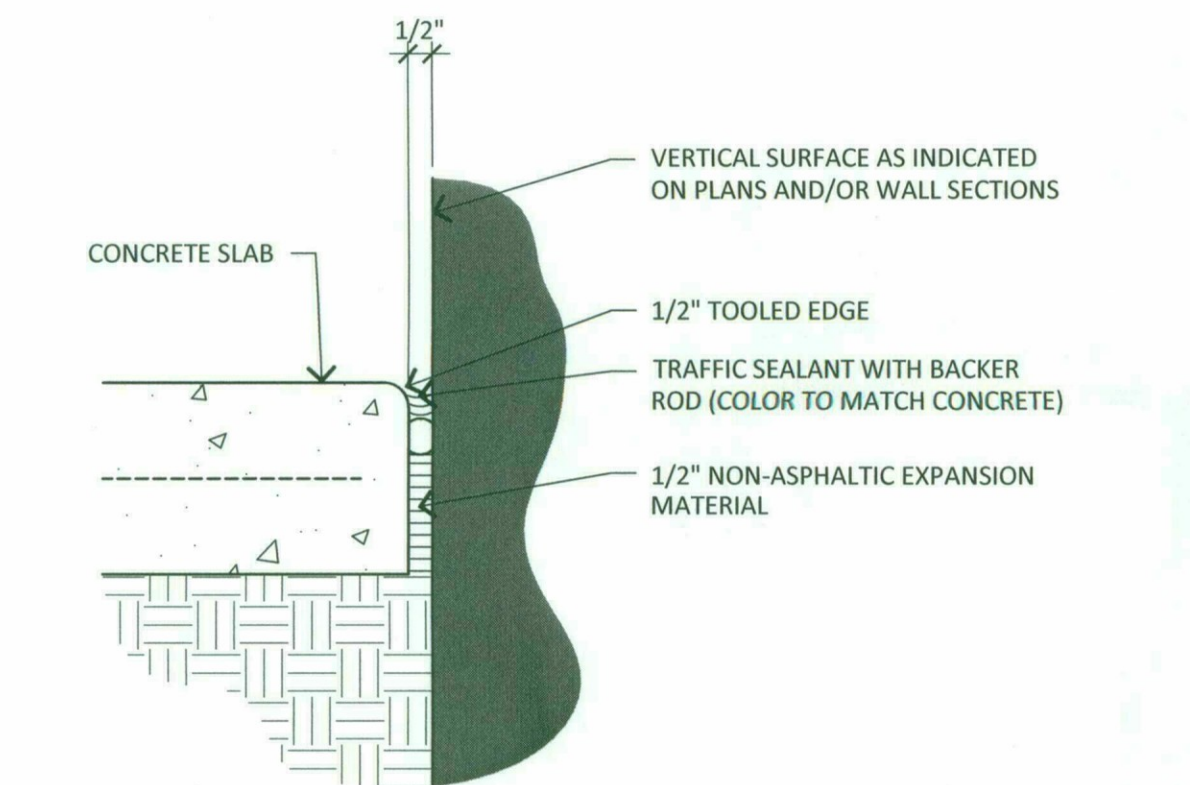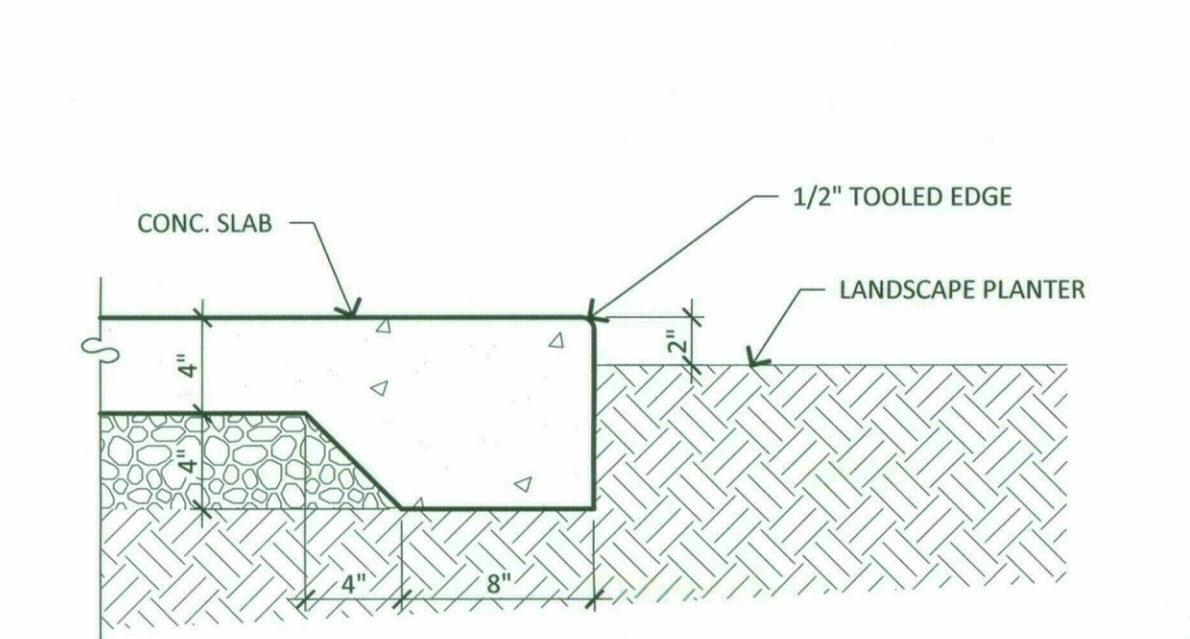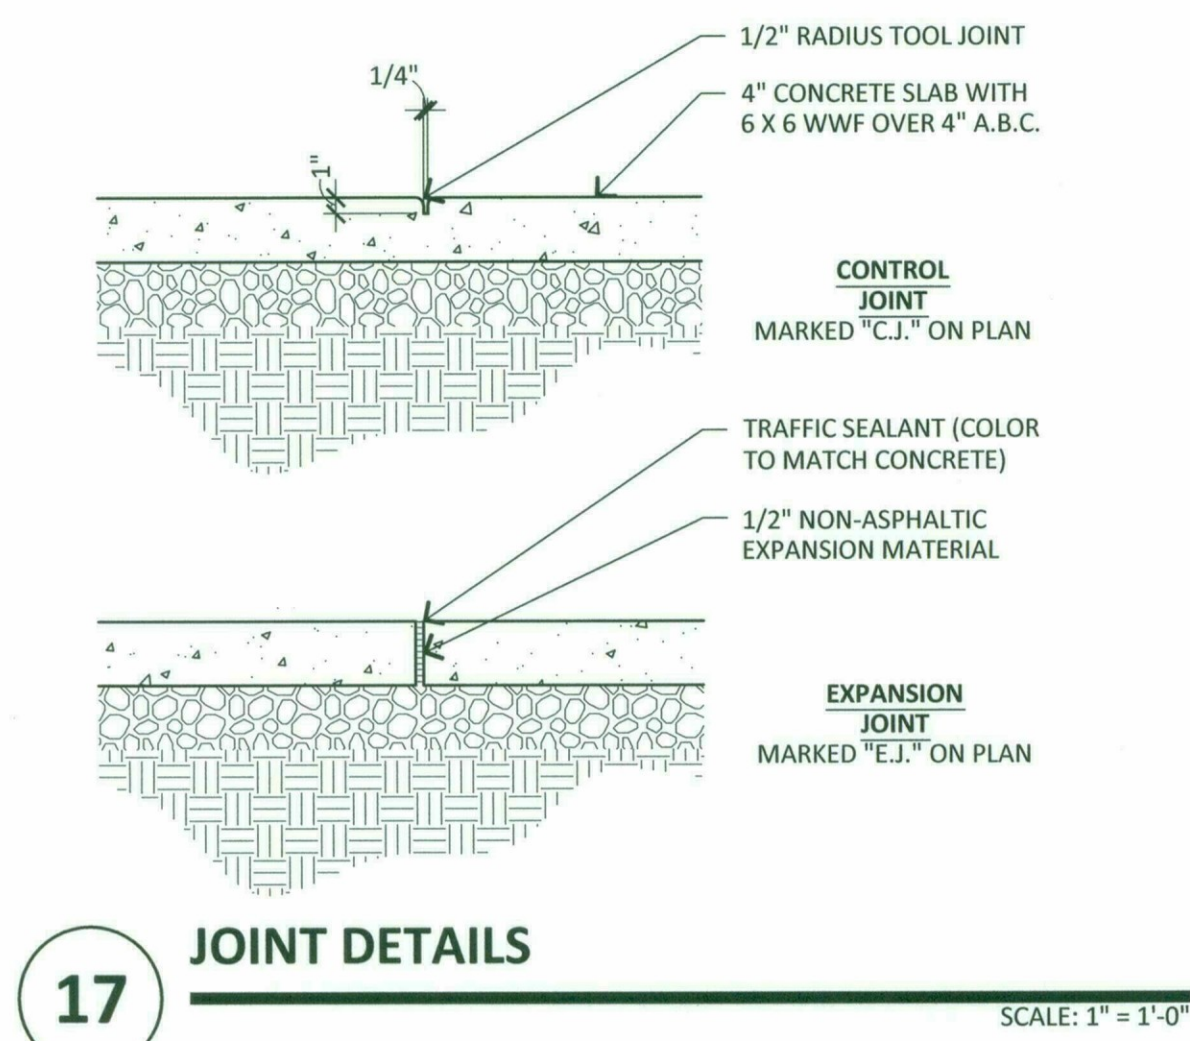

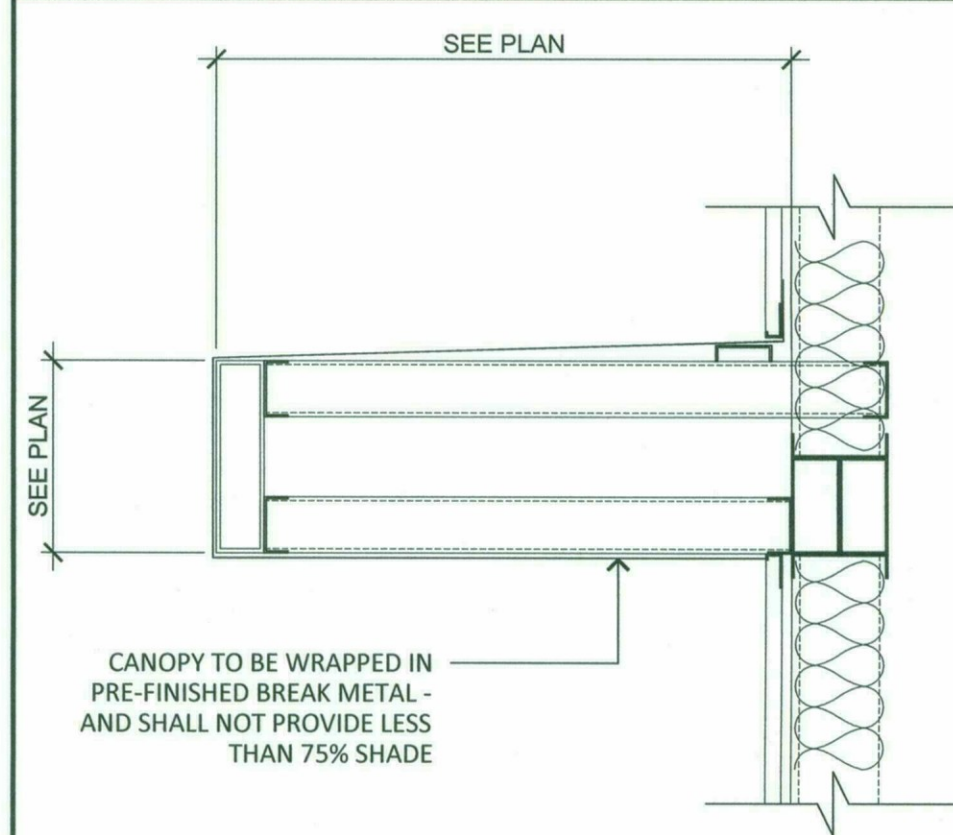


17 CANOPY SECTION

SCALE: 1" = 1'-0"

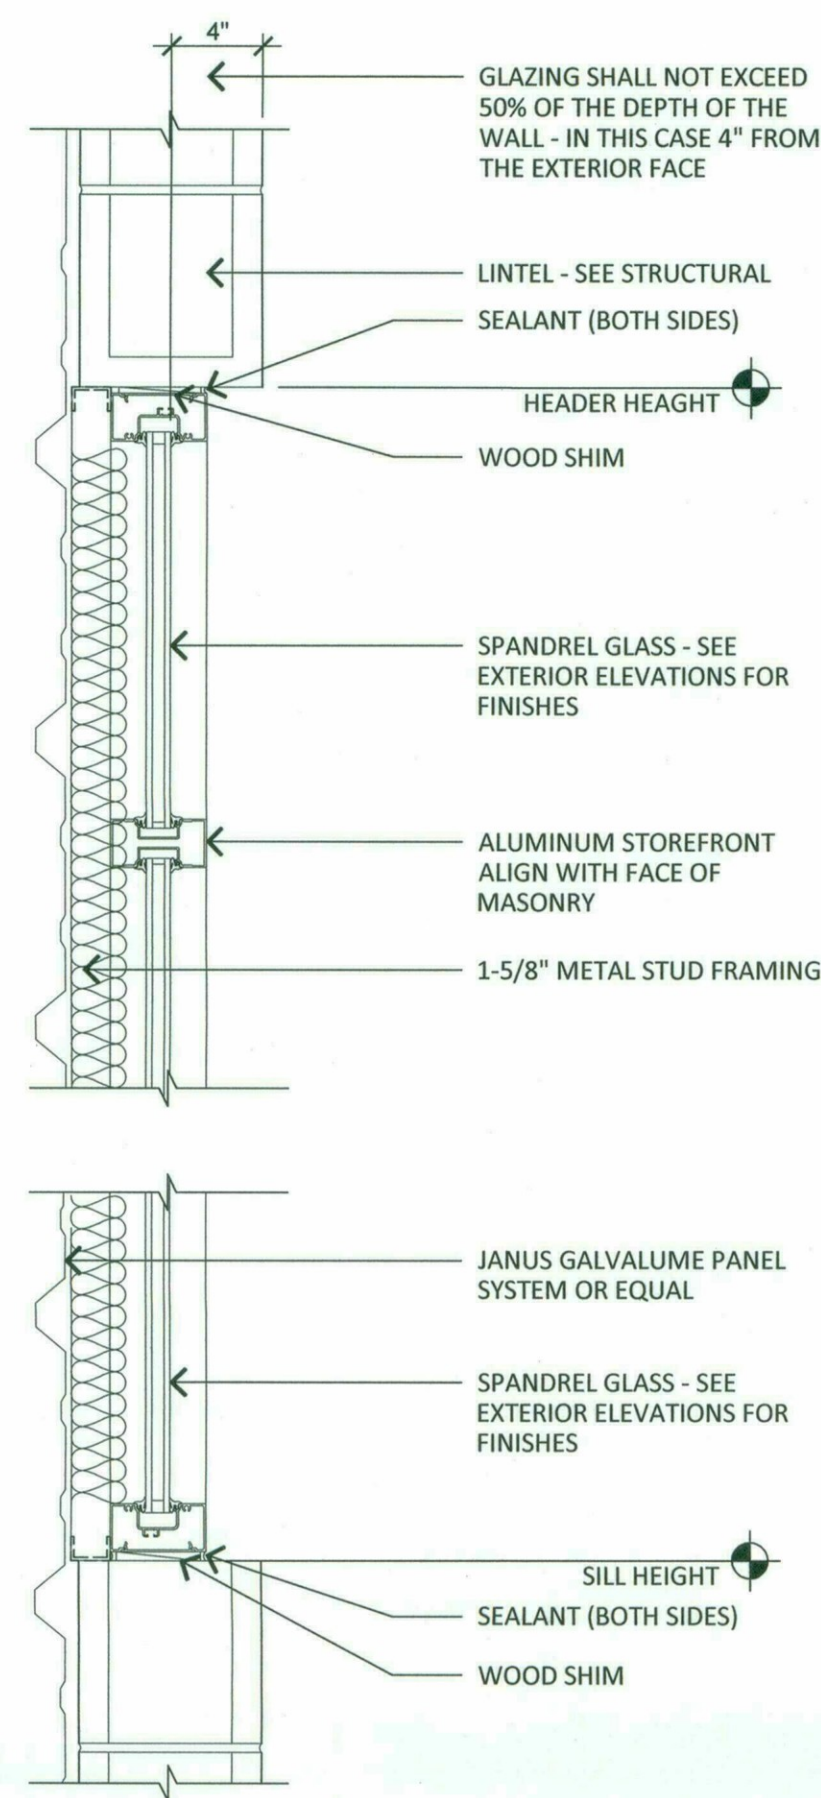


14 IN-FILL WINDOW DETAIL

SCALE: 1-1/2" = 1'-0"

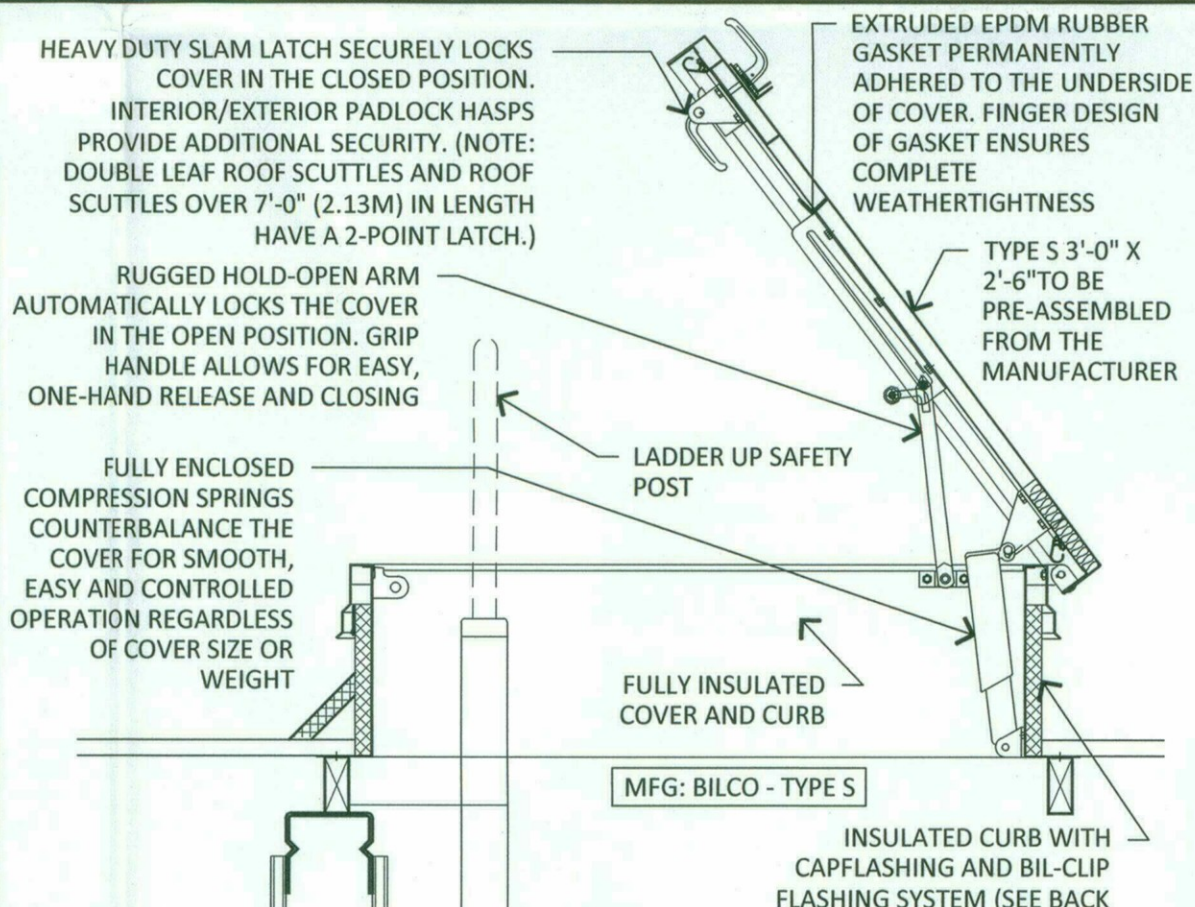


15 ROOF ACCESS HATCH

SCALE: 1" = 1'-0"

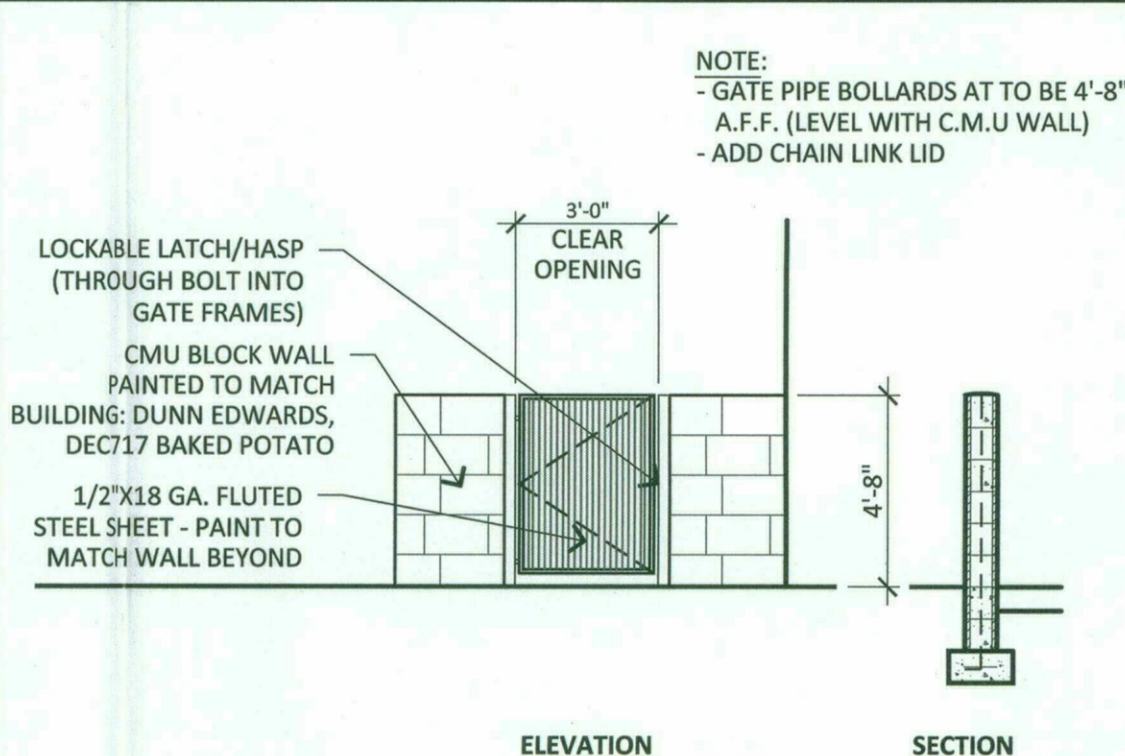


16 MECHANICAL SCREEN WALL

SCALE: 1/4" = 1'-0"

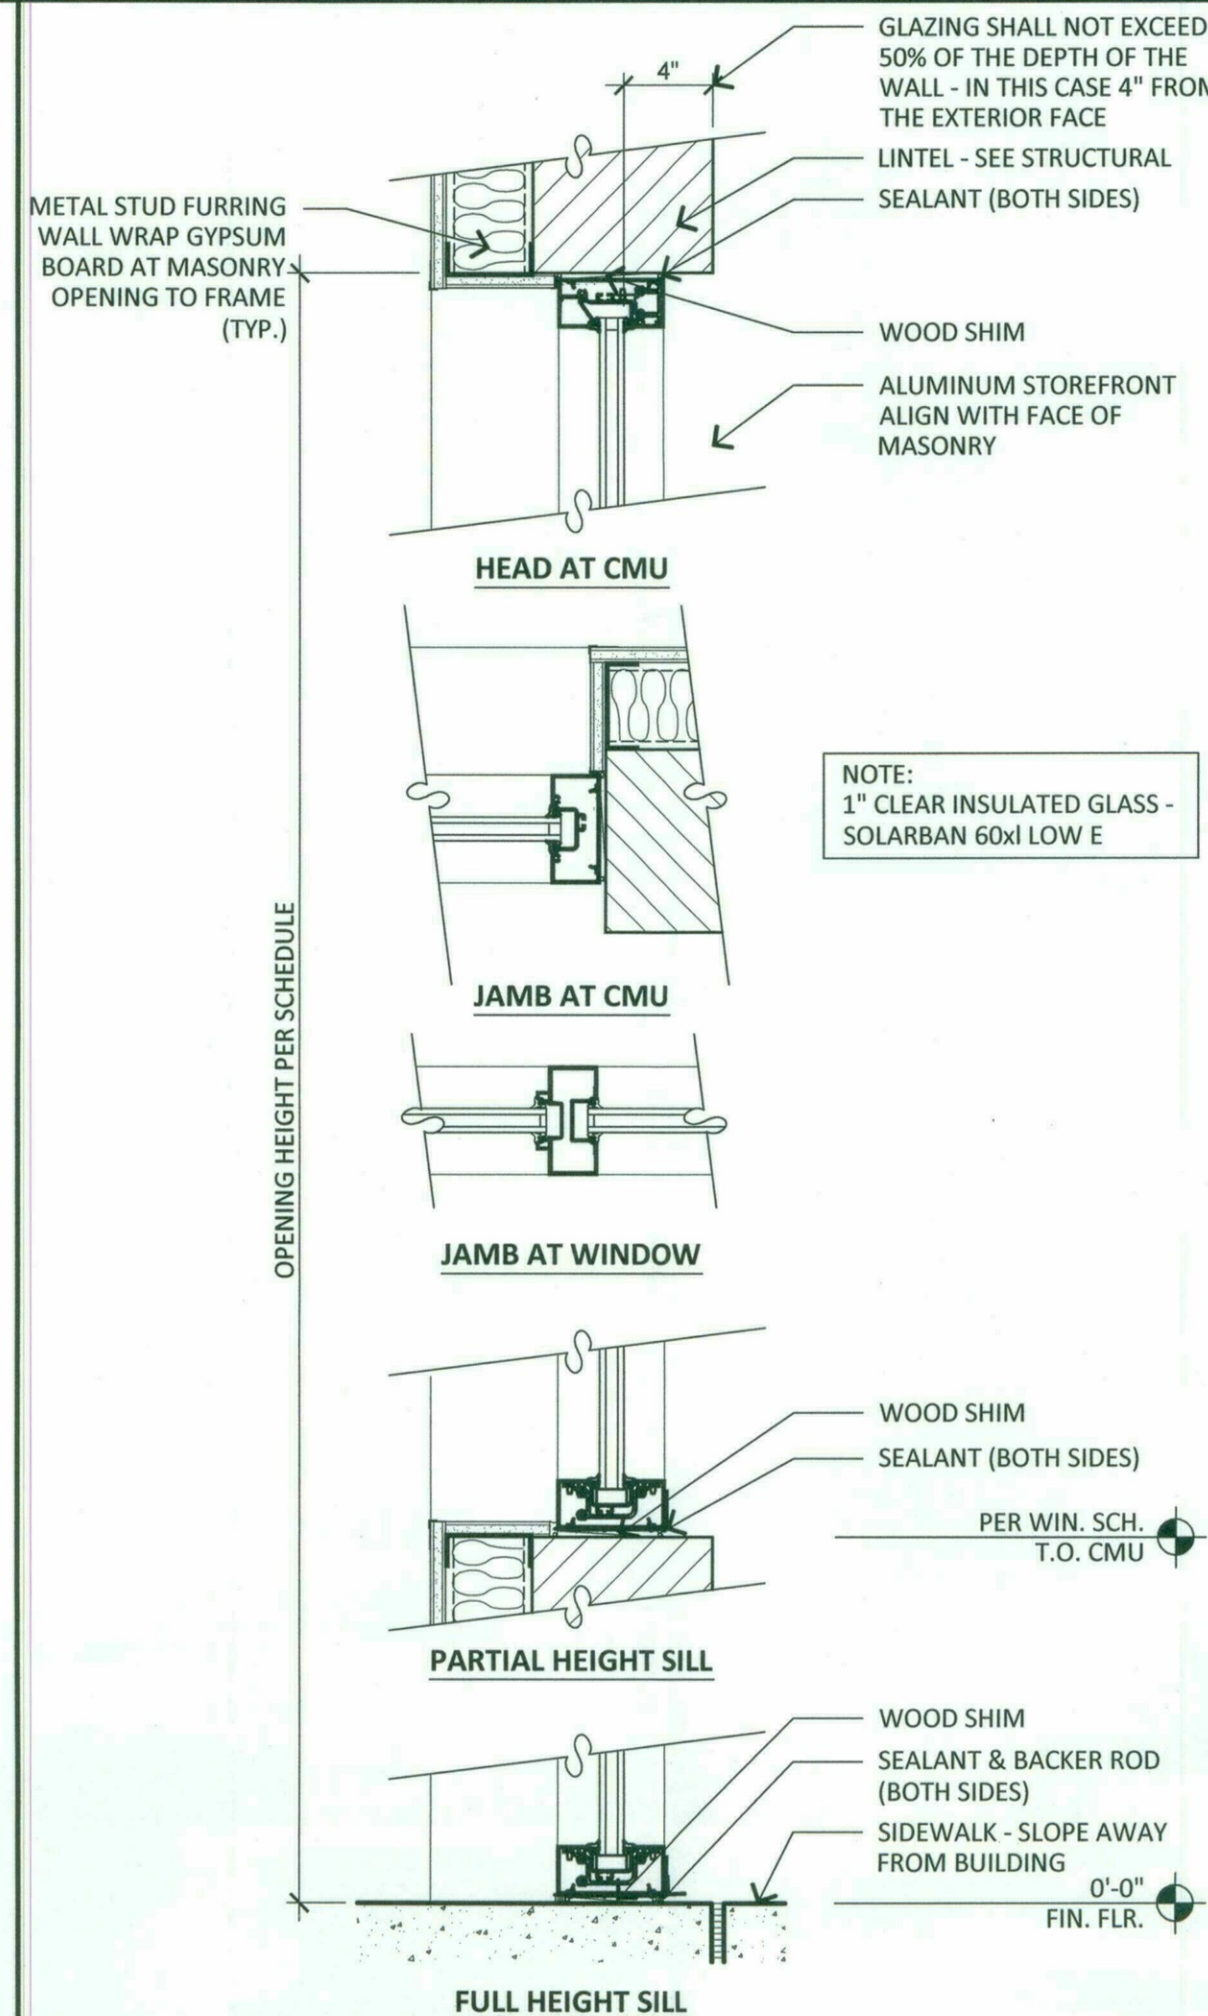


10 ALUMINUM STORE FRONT

SCALE: 1-1/2" = 1'-0"

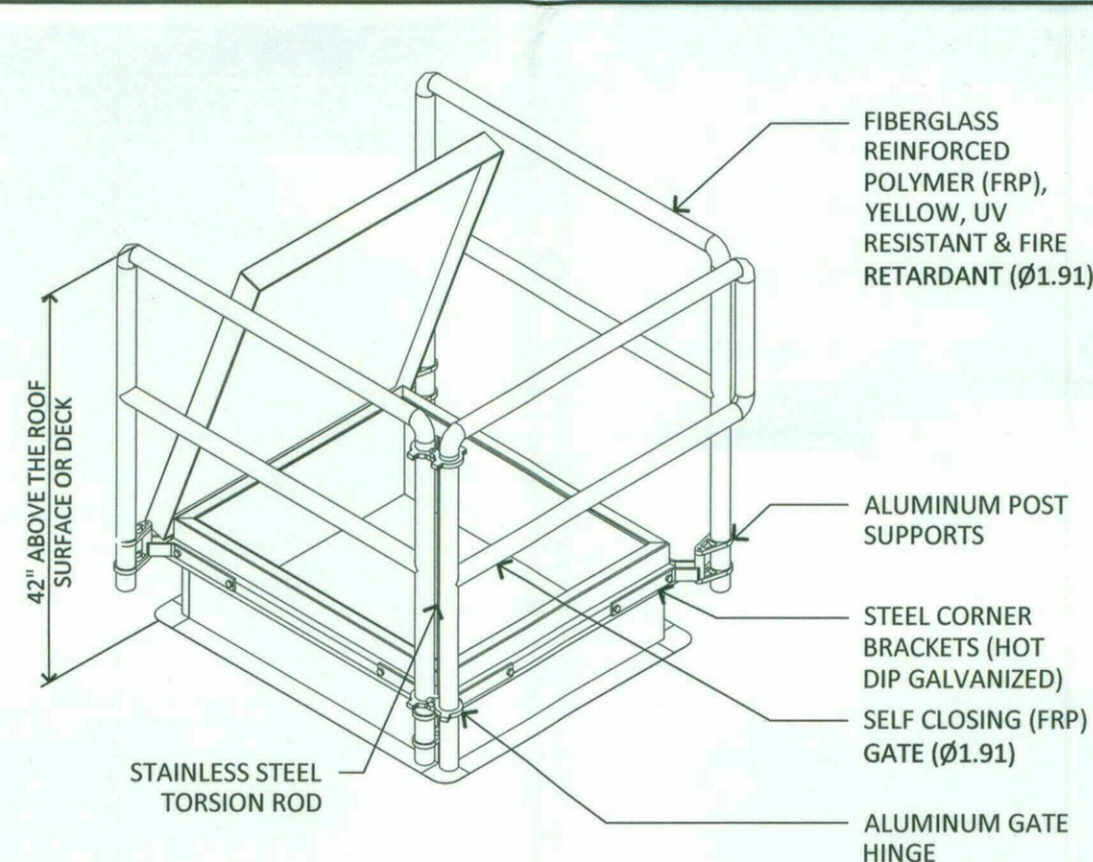


11 BILCO BIL GUARD

SCALE: 1" = 1'-0"

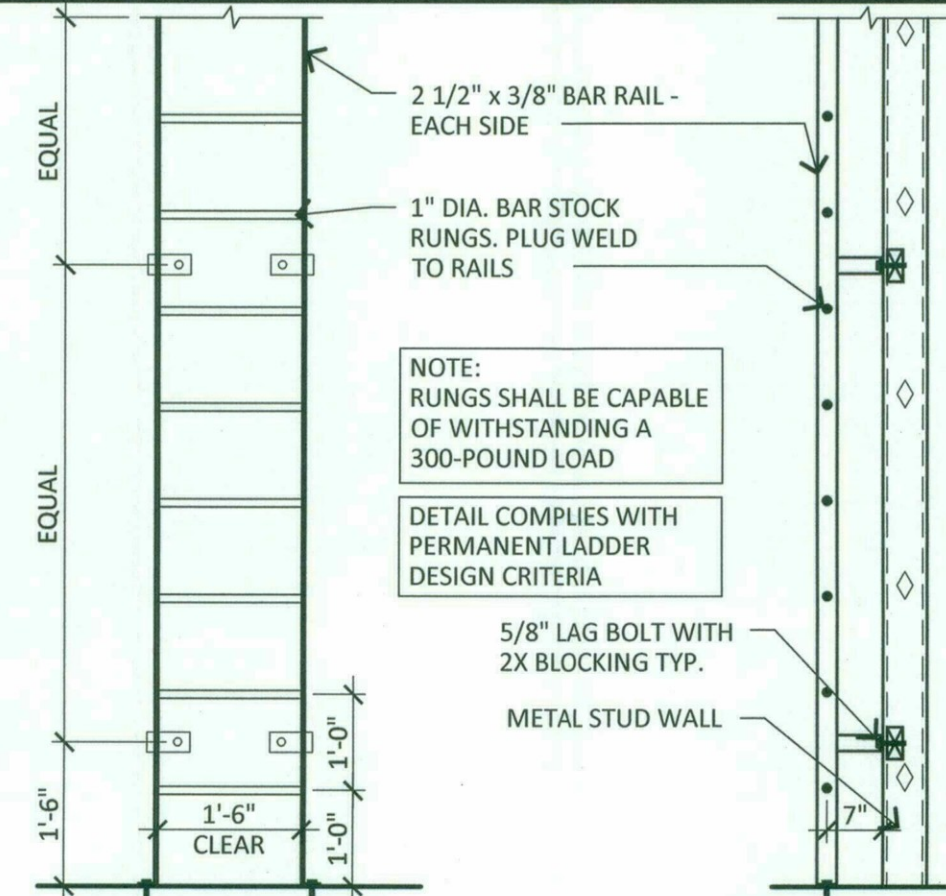


12 ROOF ACCESS LADDER

SCALE: 1/2" = 1'-0"

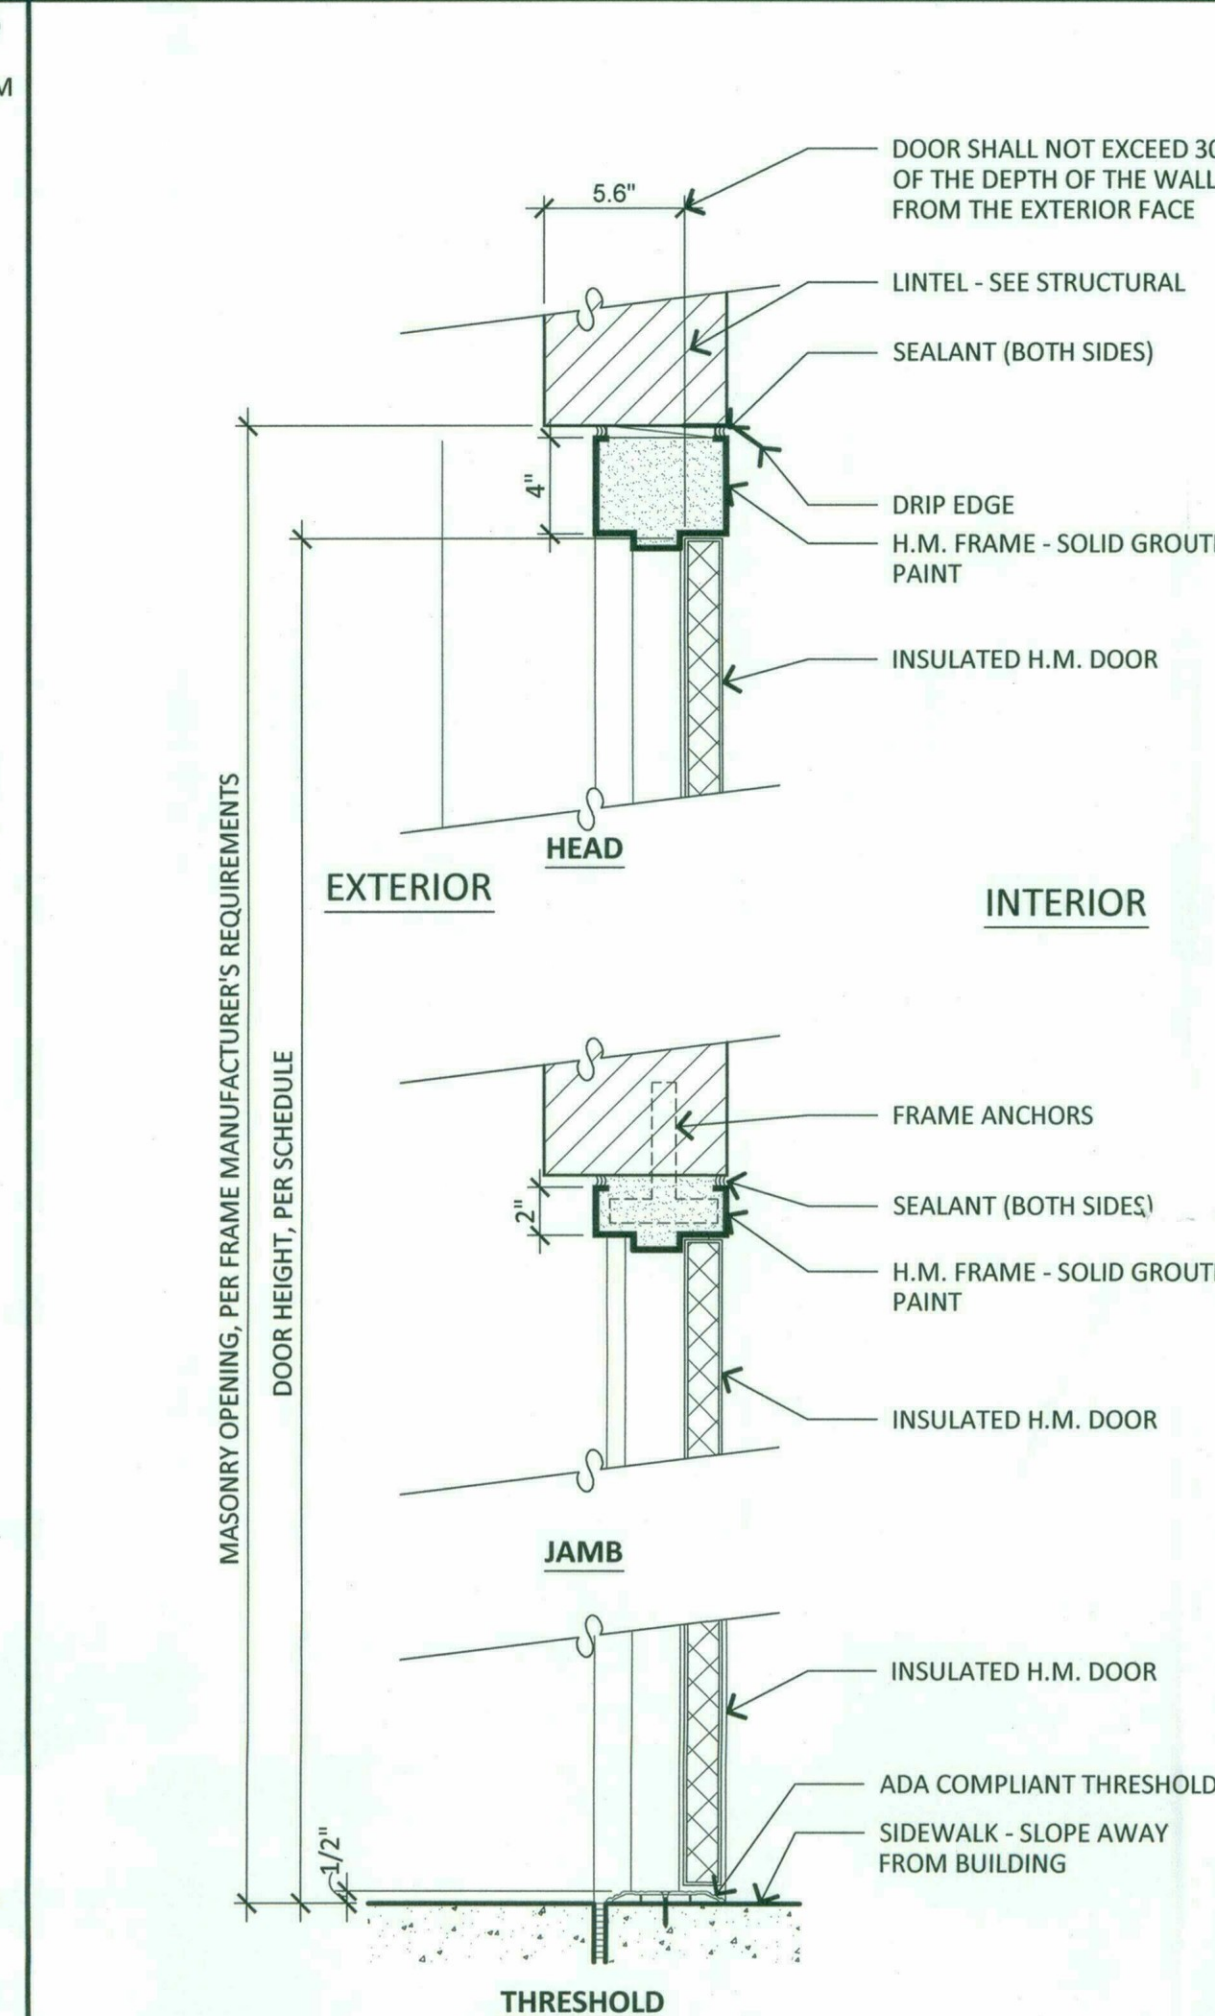


6 HOLLOW MTL DOOR/FRAME

SCALE: 1-1/2" = 1'-0"

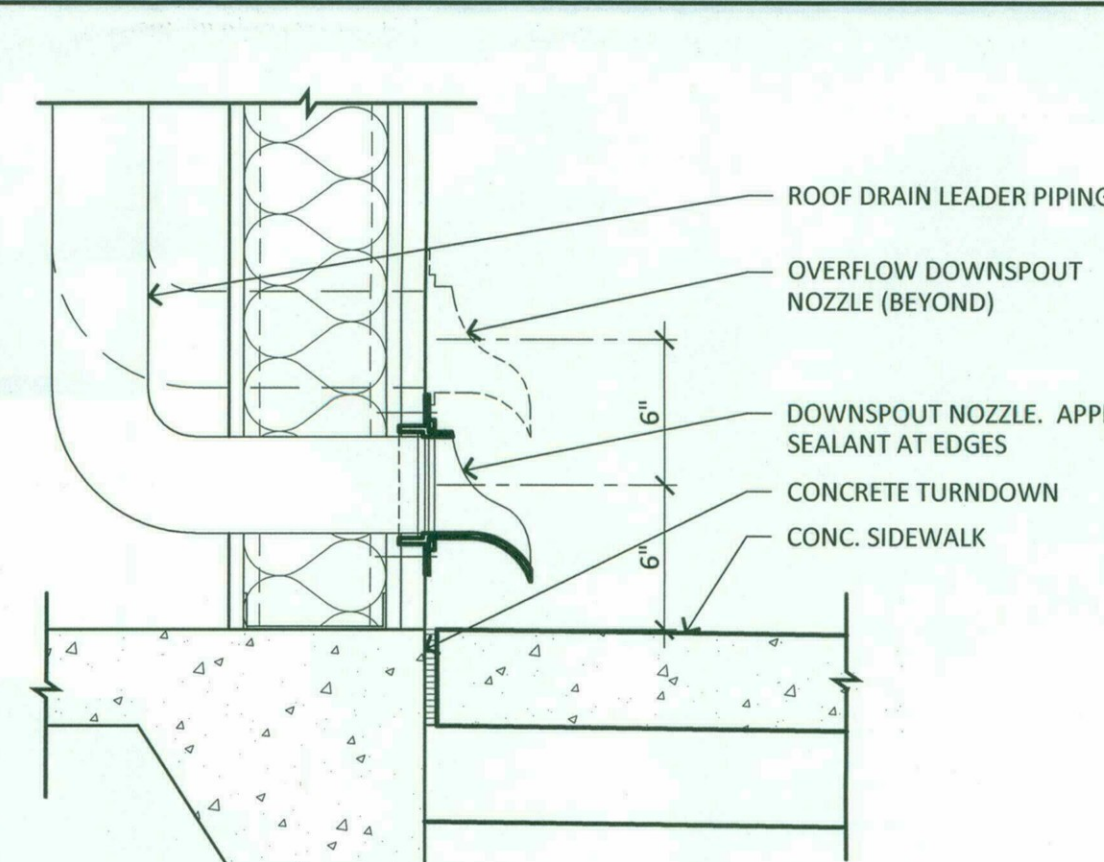


7 OVERFLOW / ROOF DRAIN DAYLIGHT

SCALE: 1-1/2" = 1'-0"

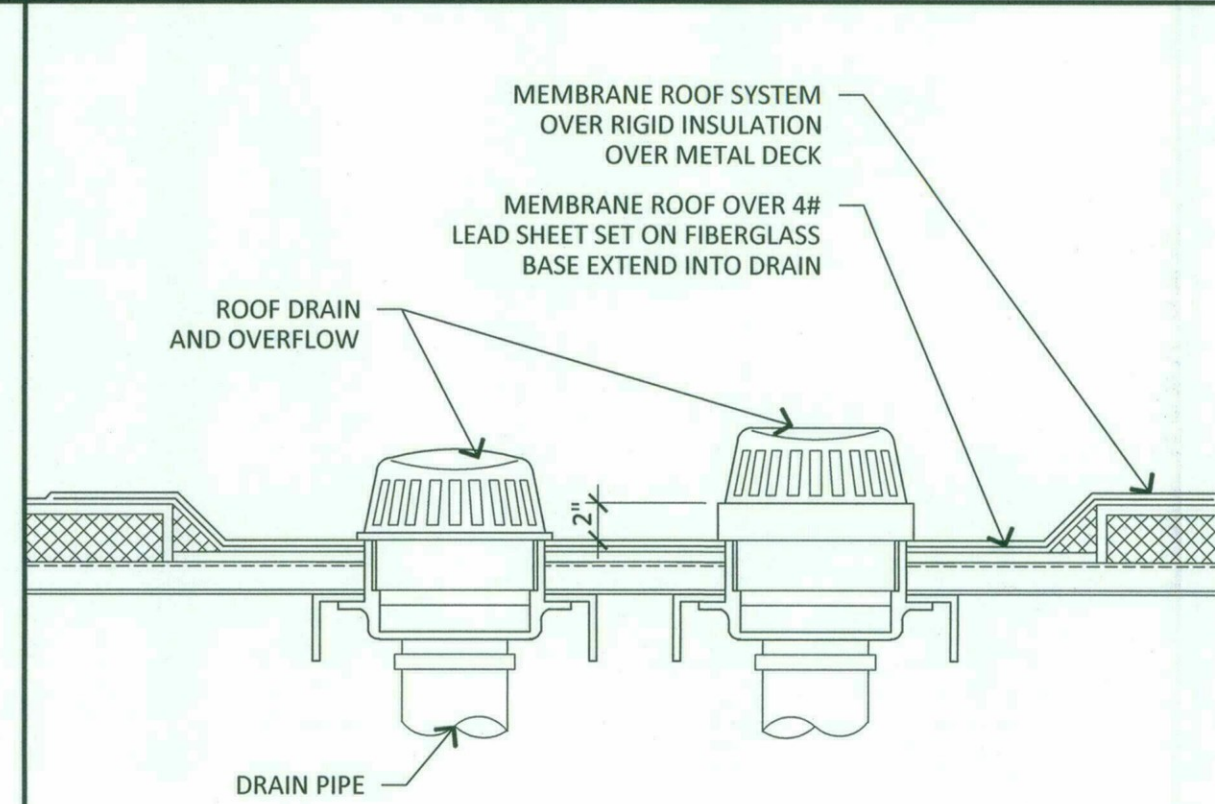


8 ROOF DRAIN AND OVERFLOW

SCALE: 1" = 1'-0"

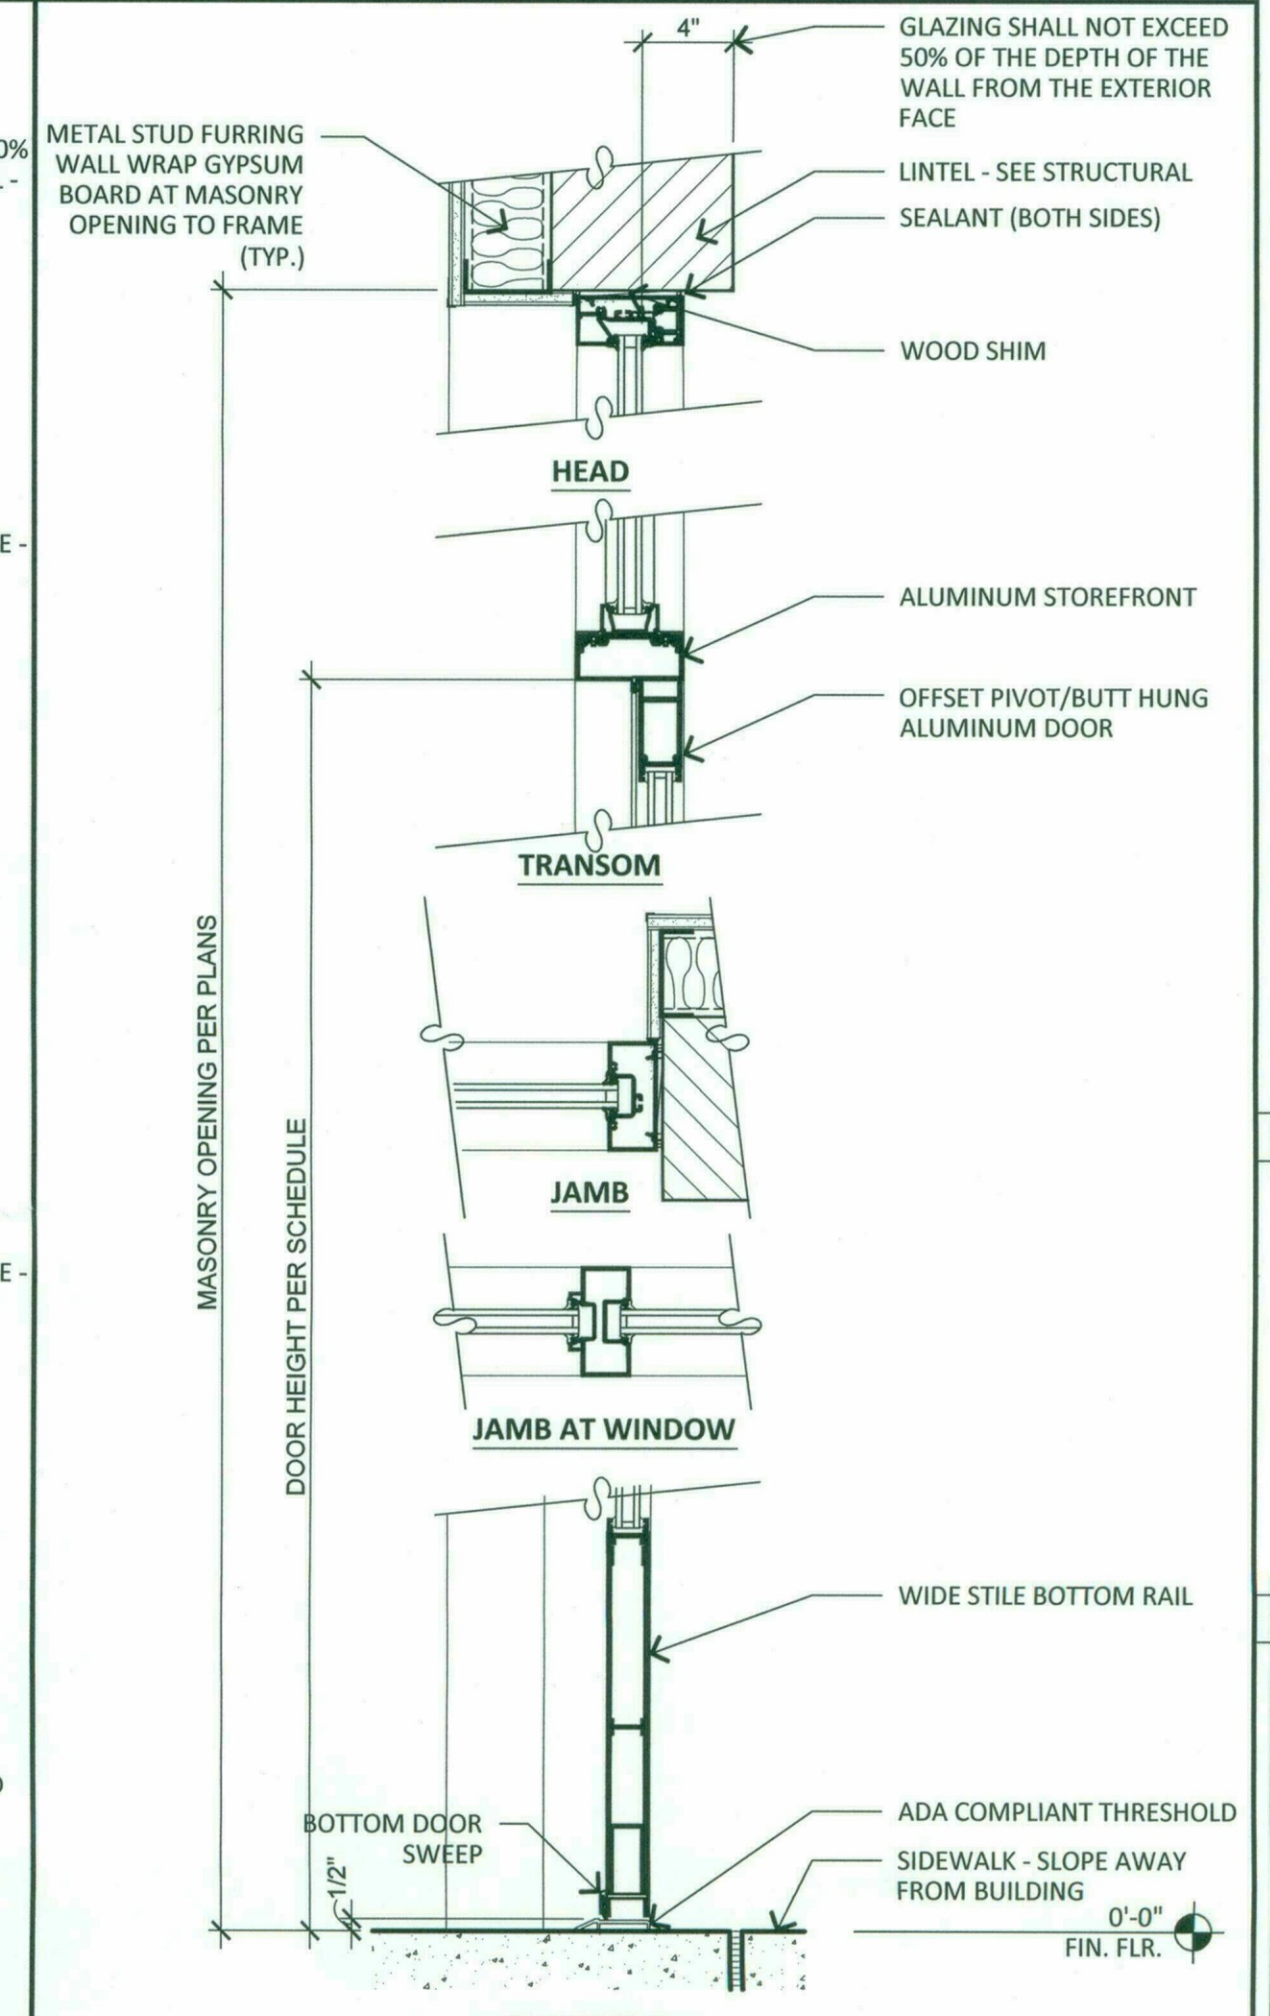


2 ALUMINUM DOOR & FRAME

SCALE: 1-1/2" = 1'-0"

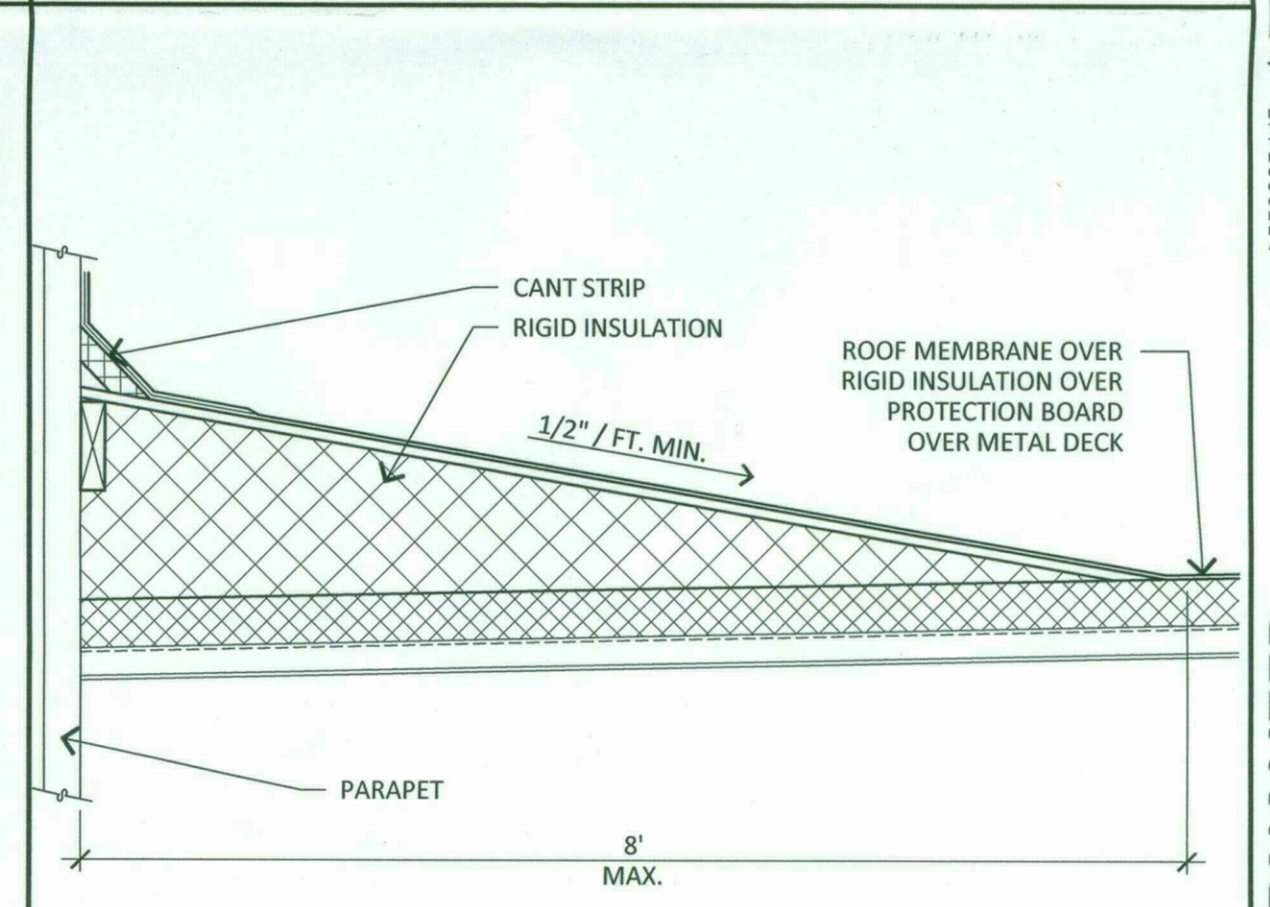


3 ROOF CRICKET

SCALE: 1" = 1'-0"

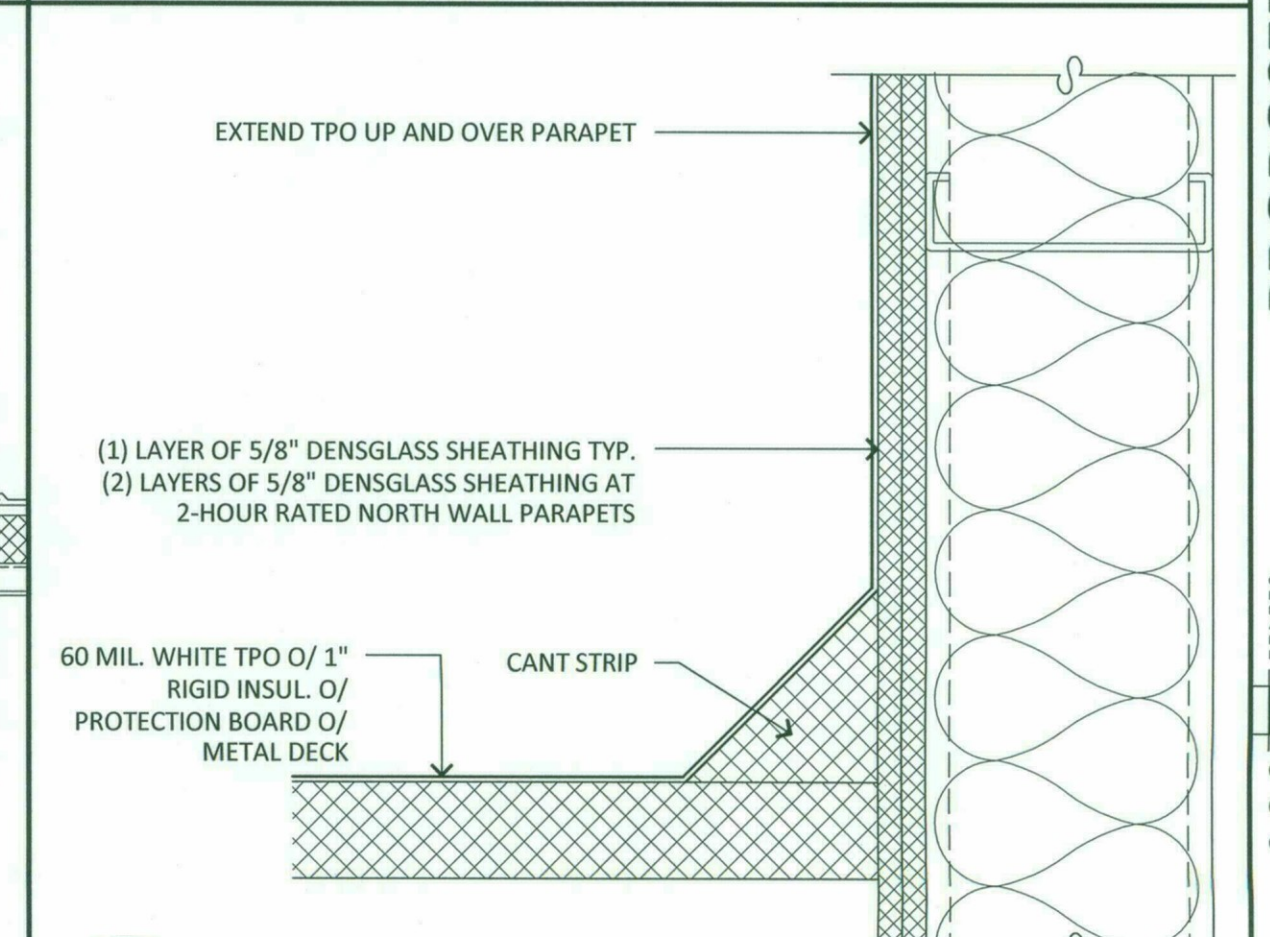


4 ROOF FLASHING

SCALE: 3" = 1'-0"

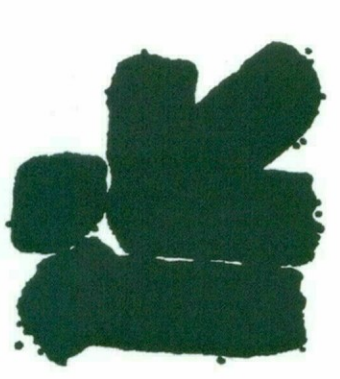

IRKAA
ARCHITECTS
2233 EAST THOMAS ROAD, PHOENIX, ARIZONA 85016
602-955-3500

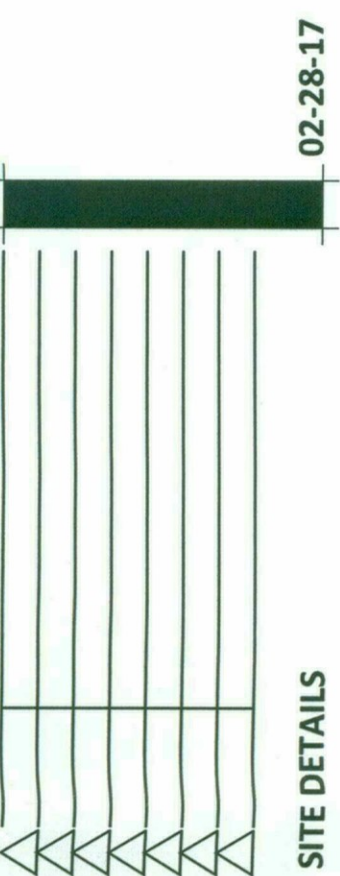

NOTES: 1. ALL MATERIALS SHALL BE PERMANENTLY MARKED WITH THE CONTRACTOR'S NAME AND THE DATE OF INSTALLATION. 2. THIS CONTRACT MAY ALLOW THE OWNER TO REQUIRE THE SUBMITTAL OF BIDDING OR ESTIMATES IN BIDDING CYCLES OTHER THAN THIRTY DAYS. 3. THE CONTRACTOR SHALL BE RESPONSIBLE FOR OBTAINING ALL NECESSARY PERMITS AND APPROVALS. 4. A WRITTEN DISCREPANCY RESOLUTION BILLING CYCLE APPLICABLE TO THE PROJECT IS AVAILABLE FROM OWNER OR DESIGNATED AGENT.

PROPOSED INTERNALIZED COMMUNITY STORAGE
SEC 116TH STREET AND SHEA BOULEVARD
SCOTTSDALE, ARIZONA

50-DR-2017
02/28/18

COPYRIGHT 2018. ALL RIGHTS RESERVED. THIS DRAWING IS THE PROPERTY OF IRKAA ARCHITECTS AND IS NOT TO BE REPRODUCED OR TRANSMITTED IN ANY FORM OR BY ANY MEANS, ELECTRONIC OR MECHANICAL, WITHOUT THE WRITTEN PERMISSION OF IRKAA ARCHITECTS.

design by: EF
drawn by: checked by: RWK

SP-3
project #: 17120-50



BASEMENT FLOOR PLAN
SCALE: 1/16" = 1'-0"



BASEMENT FLOOR UNIT MIX			
G.S.F. = 35,488 S.F.			
L.S.F. = 25,350 S.F.			
71.4%			
CLIMATE CONTROLLED UNIT MIX SUMMARY			
UNIT SIZE	TOTAL	S.F. PER	AREA
5X5	35	25	875
5X10	8	50	400
10X5	68	50	3400
10X10	160	100	16000
10X15	17	150	2550
10X20	8	200	1600
15X15	1	225	225
15X20	1	300	300
TOTAL	298		25350

STORAGE AT SHEA (CONCEPTUAL)
SEC 116TH STREET AND SHEA BOULEVARD
SCOTTSDALE, AZ
DATE: 02-27-2018 (PRELIMINARY NOT FOR CONSTRUCTION)

© 2017 RKAA
ARCHITECTS, INC. ALL
RIGHTS RESERVED.
THIS DRAWING IS AN
INSTRUMENT OF
SERVICE. IT IS THE
PROPERTY OF RKAA
ARCHITECTS, INC. AND
MAY NOT BE
DUPLICATED, USED OR
DISCLOSED WITHOUT
WRITTEN PERMISSION
OF THE ARCHITECT.

BSM-1

RKAA# 17120.50



50-DR-2017
02/28/18



SECOND FLOOR PLAN
SCALE: 1/16" = 1'-0"



SECOND FLOOR UNIT MIX			
G.S.F. = 35,488 S.F.			
L.S.F. = 26,325 S.F.			
74.1%			
CLIMATE CONTROLLED UNIT MIX SUMMARY			
UNIT SIZE	TOTAL	S.F. PER	AREA
5X5	46	25	1150
5X10	6	50	300
10X5	30	50	1500
10X10	94	100	9400
10X15	69	150	10350
10X12.5	12	125	1500
10X20	8	200	1600
15X15	1	225	225
15X20	1	300	300
TOTAL	267		26325

STORAGE AT SHEA (CONCEPTUAL)
SEC 116TH STREET AND SHEA BOULEVARD
SCOTTSDALE, AZ
DATE: 02-27-2018 (PRELIMINARY NOT FOR CONSTRUCTION)


FP-2

RKAA# 17120.50

© 2017 RKAA
ARCHITECTS, INC. ALL
RIGHTS RESERVED.
THIS DRAWING IS AN
INSTRUMENT OF
SERVICE. IT IS THE
PROPERTY OF RKAA
ARCHITECTS, INC. AND
MAY NOT BE
DUPLICATED, USED OR
DISCLOSED WITHOUT
WRITTEN PERMISSION
OF THE ARCHITECT.



50-DR-2017
02/28/18

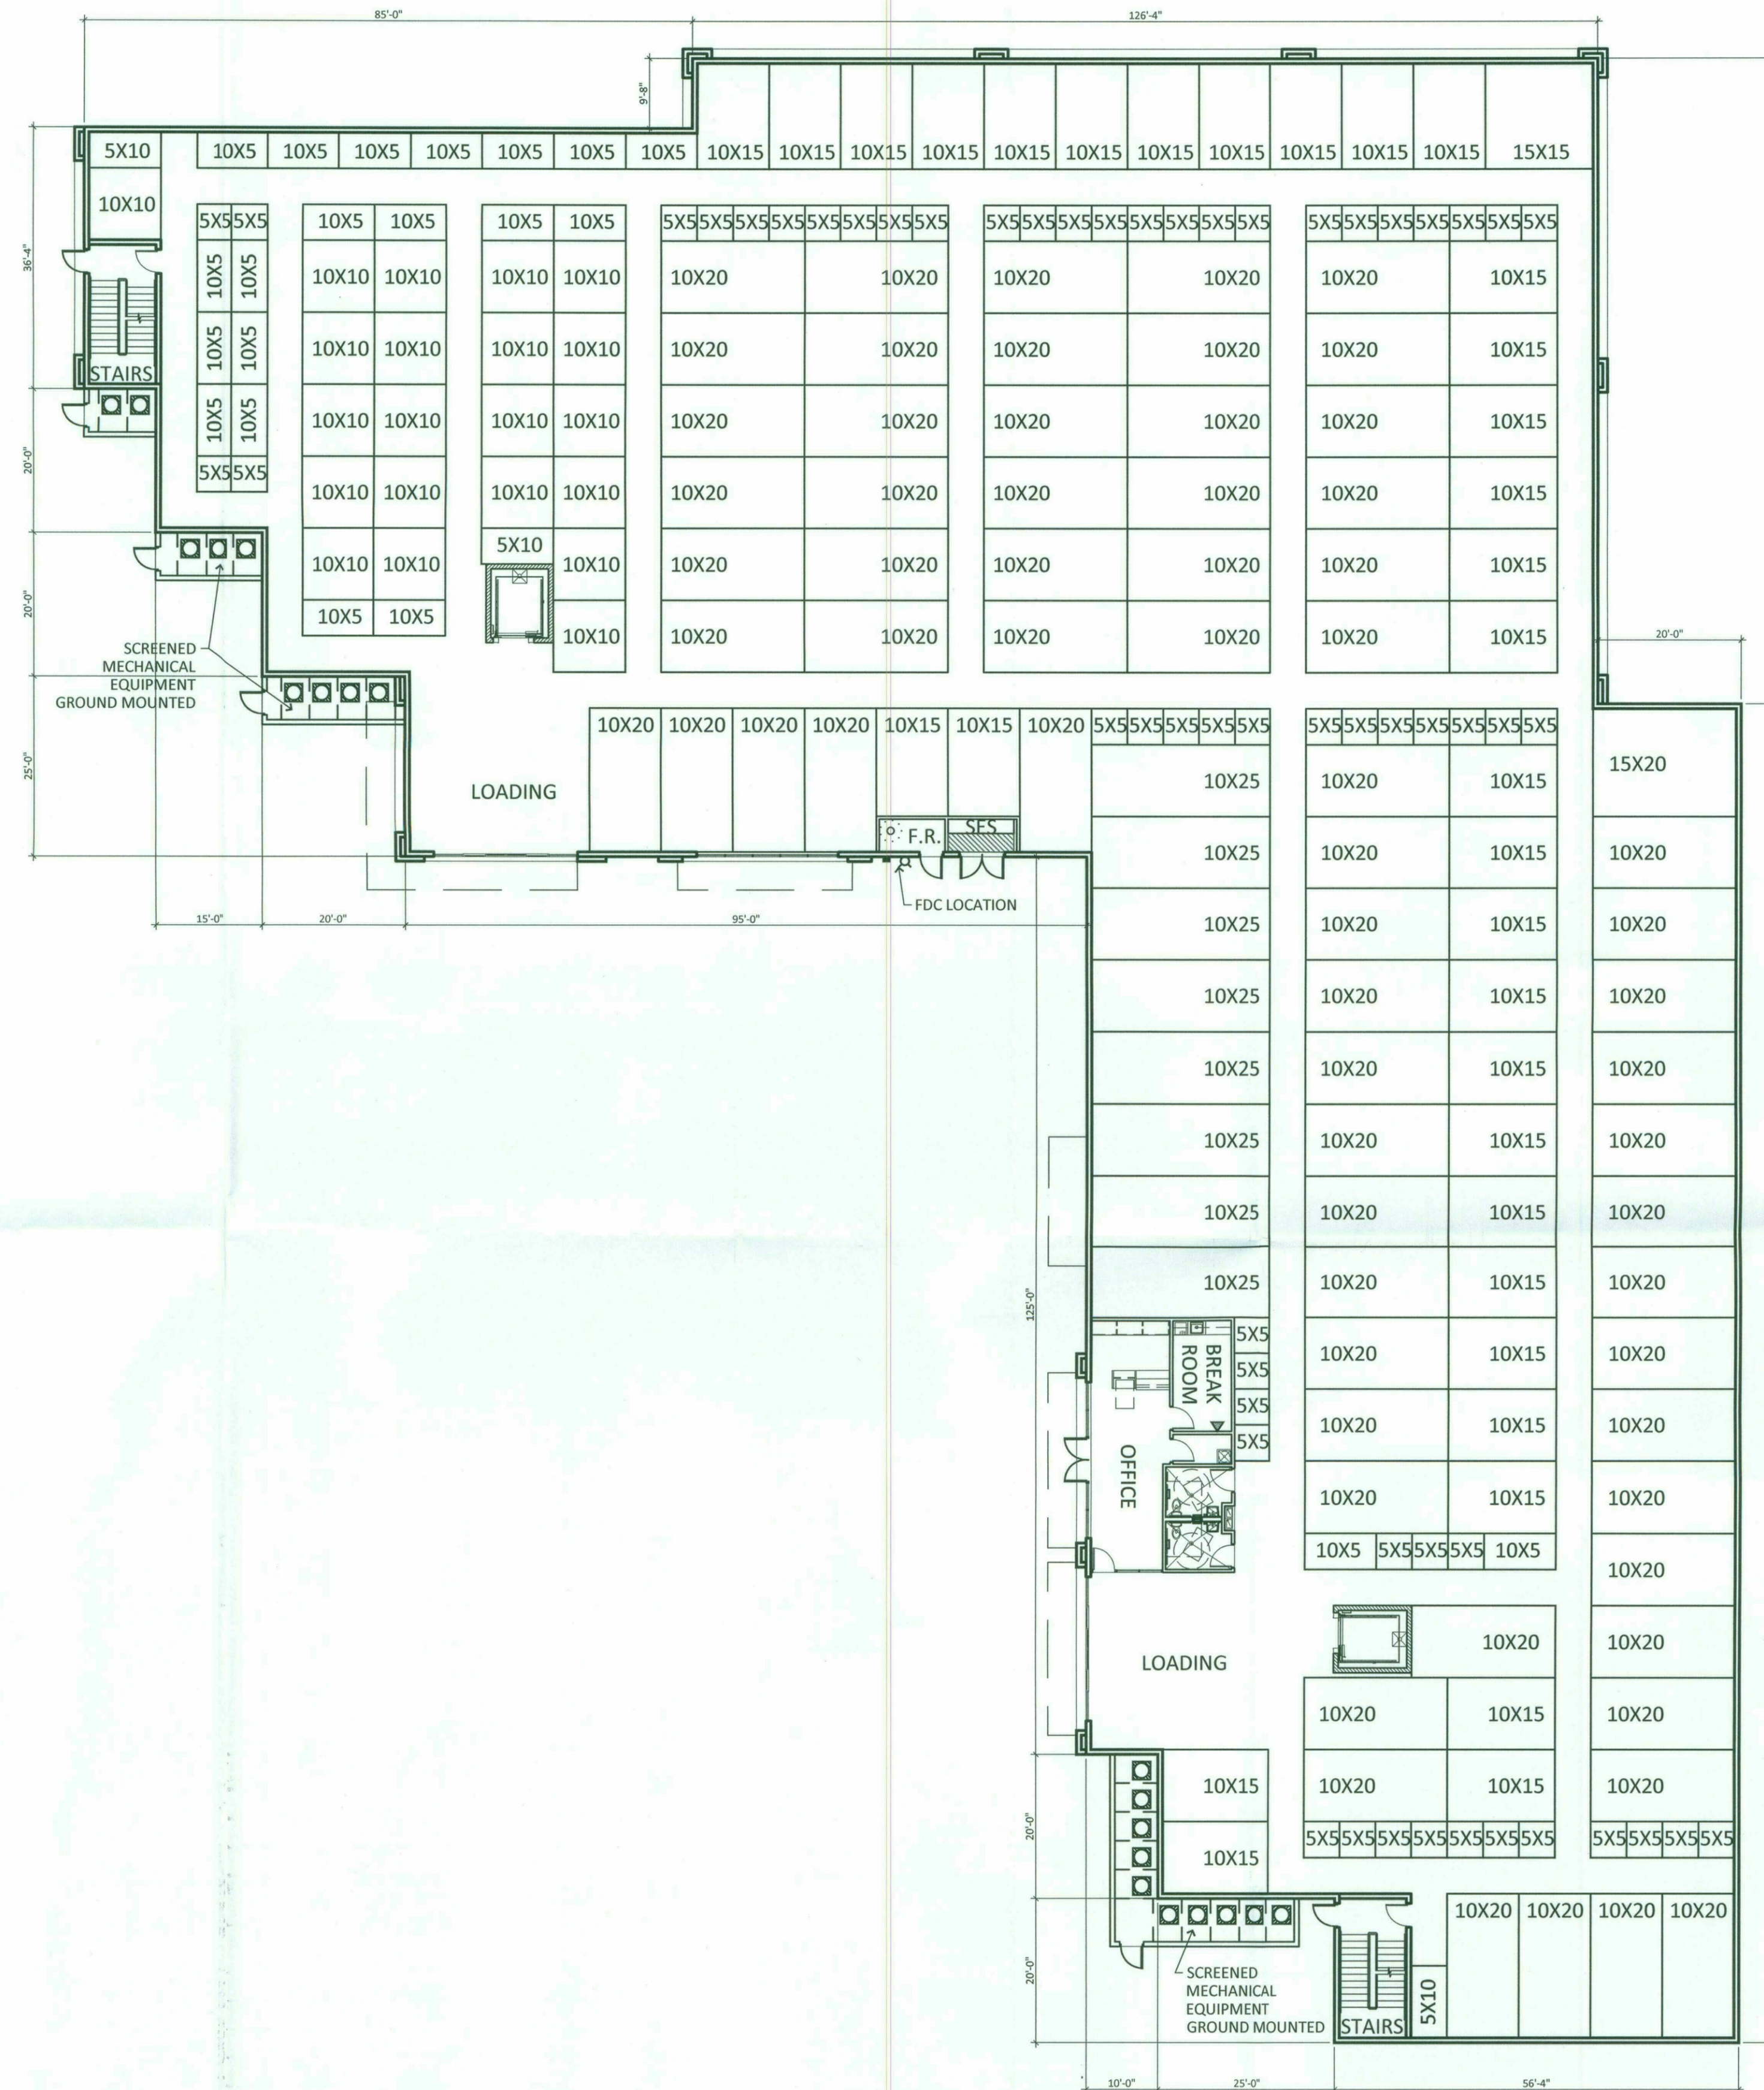

FIRST FLOOR PLAN

SCALE: 1/16" = 1'-0"



STORAGE AT SHEA (CONCEPTUAL)

SEC 116TH STREET AND SHEA BOULEVARD
SCOTTSDALE, AZ

DATE: 02-27-2018 (PRELIMINARY NOT FOR CONSTRUCTION)

FIRST FLOOR UNIT MIX			
G.S.F. = 35,488 S.F.			
L.S.F. = 25,750 S.F.			
72.5%			
CLIMATE CONTROLLED UNIT MIX SUMMARY			
UNIT SIZE	TOTAL	S.F. PER	AREA
5X5	57	25	1425
5X10	3	50	150
10X5	21	50	1050
10X10	21	100	2100
10X15	34	150	5100
10X20	67	200	13400
10X25	8	250	2000
15X15	1	225	225
15X20	1	300	300
TOTAL	213		25750

OVERALL UNIT MIX			
G.S.F. = 106,464 S.F.			
L.S.F. = 77,425 S.F.			
72.7%			
AVERAGE UNIT SIZE = 99.5 S.F.			
CLIMATE CONTROLLED UNIT MIX SUMMARY			
UNIT SIZE	TOTAL	S.F. PER	AREA
5X5	138	25	3450
5X10	17	50	850
10X5	119	50	5950
10X10	275	100	27500
10X12.5	12	125	1500
10X15	120	150	18000
10X20	83	200	16600
10X25	8	250	2000
15X15	3	225	675
15X20	3	300	900
TOTAL	778		77425.0

50-DR-2017
02/28/18

© 2017 RKAA
ARCHITECTS, INC. ALL
RIGHTS RESERVED.
THIS DRAWING IS AN
INSTRUMENT OF
SERVICE. IT IS THE
PROPERTY OF RKAA
ARCHITECTS, INC. AND
MAY NOT BE
DUPLICATED, USED OR
DISCLOSED WITHOUT
WRITTEN PERMISSION
OF THE ARCHITECT.

FP-1

RKAA# 17120.50



ZONING
S-R
SERVICE RESIDENTIAL




ZONING
R-4 PCD

EXISTING SINGLE FAMILY

OPEN SPACE PLAN

SCALE: 1" = 40'-0"

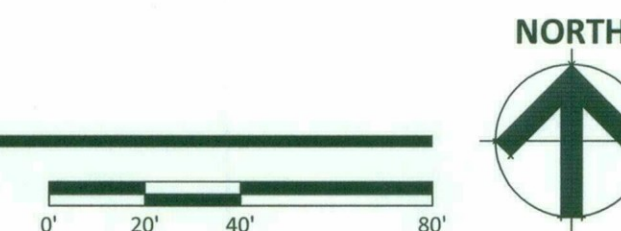

STORAGE AT SHEA (CONCEPTUAL)

SEC 116TH STREET AND SHEA BOULEVARD
SCOTTSDALE,AZ

DATE: 02-27-2018 (PRELIMINARY NOT FOR CONSTRUCTION)

© 2017 RKAA
ARCHITECTS, INC. ALL
RIGHTS RESERVED.
THIS DRAWING IS AN
INSTRUMENT OF
SERVICE. IT IS THE
PROPERTY OF RKAA
ARCHITECTS, INC. AND
MAY NOT BE
DUPLICATED, USED OR
DISCLOSED WITHOUT
WRITTEN PERMISSION
OF THE ARCHITECT.

OSP-1

RKAA# 17120.50

PROJECT DIRECTORY

DEVELOPER:
THE BELL GROUP, LLC
18061 N. 99TH STREET
SCOTTSDALE, ARIZONA 85255
CONTACT: GEORGE H. BELL
PHONE: (480) 538-5474
E-MAIL: gbell@landrd.com

ARCHITECT:
ROBERT KUBICEK ARCHITECTS & ASSOCIATES
2233 EAST THOMAS ROAD
PHOENIX, ARIZONA 85016
CONTACT: ROBERT KUBICEK / EDGAR FELIX
PHONE: (602) 955-3900
FAX: (602) 955-0496
E-MAIL: rkubicek@rkaa.com / efelix@rkaa.com

SITE DATA

EXISTING ZONING:	C-1
GROSS SITE AREA:	4.60 ACRES (200,492 S.F.)
NET SITE AREA:	3.78 ACRES (165,030 S.F.)

PROPOSED USE: INTERNALIZED COMMUNITY STORAGE
BUILDING HEIGHT: 18' MAX
MEASURED 1' ABOVE SHEA AVERAGE CURB

BUILDING AREA: 106,464 S.F.

OPEN SPACE CALCULATIONS:

OPEN SPACE REQUIRED: 23,104.2 S.F.

FIRST 12' OF HEIGHT: $0.10 \times 165,030 \text{ S.F.} = 16,503 \text{ S.F.}$
NEXT 10' OF HEIGHT: $10 \times .004 \times 165,030 \text{ S.F.} = 6,601.2 \text{ S.F.}$

FRONT OPEN SPACE REQUIRED: 11,552.1 S.F.

$$23,104.2 \text{ S.F.} \times 0.5 = 11,552.1 \text{ S.F.}$$

FRONT OPEN SPACE PROVIDED: 66,600 S.F.



COMMON OPEN SPACE: 38,335 S.F.

TOTAL OPEN SPACE PROVIDED: 104,935 S.F.

PARKING LOT LANDSCAPING PROVIDED: 2,043 S.F.

30 PARKING STALLS: $30 \times 270 \text{ S.F.} = 8,100 \text{ S.F.}$
 $8,100 \text{ S.F.} \times 0.15 = 1,215 \text{ S.F. REQUIRED}$



PAVING PROVIDED: 17,197 S.F.

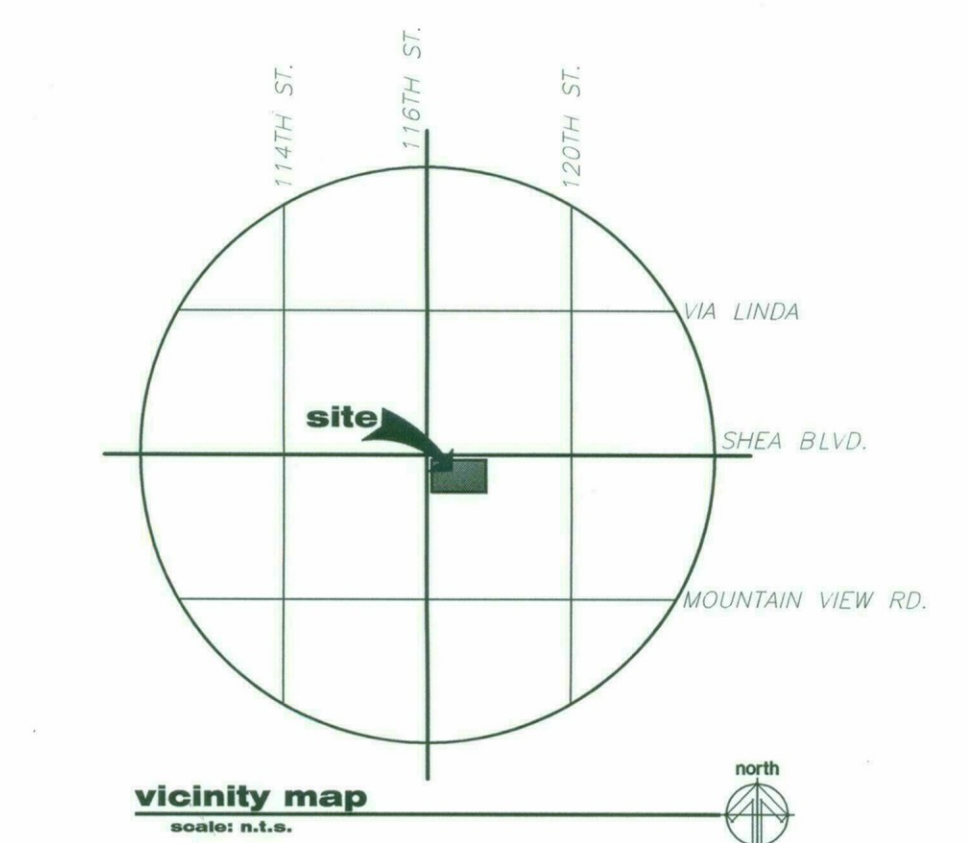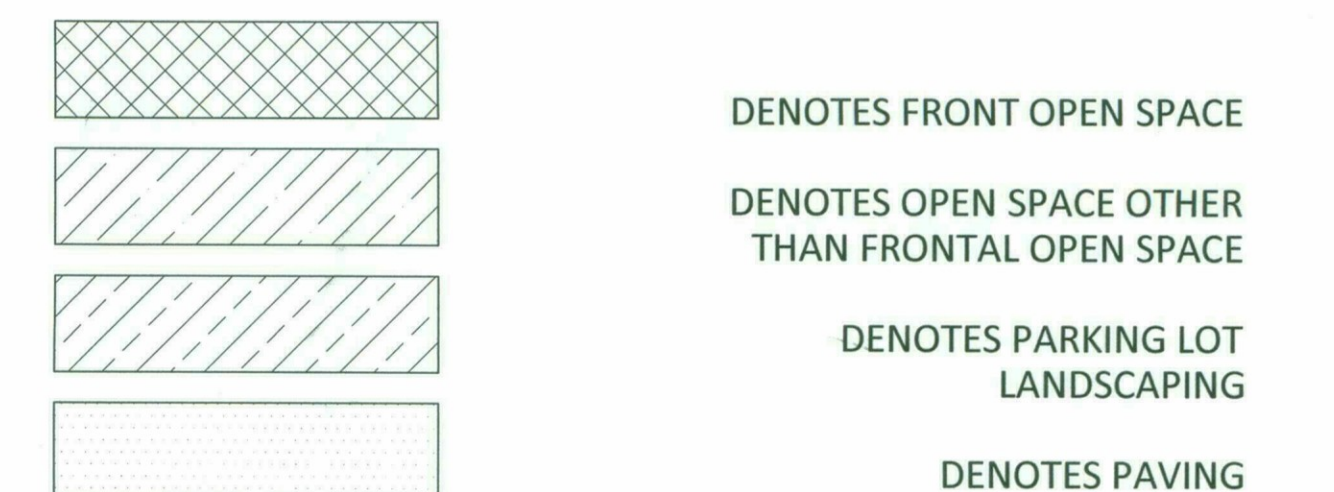

60-DR-2017
02/28/18




RKAA
ARCHITECTS INC.

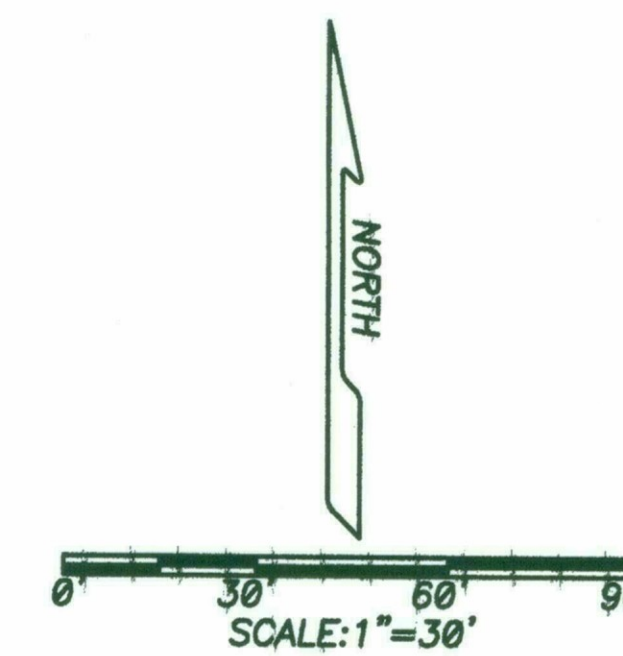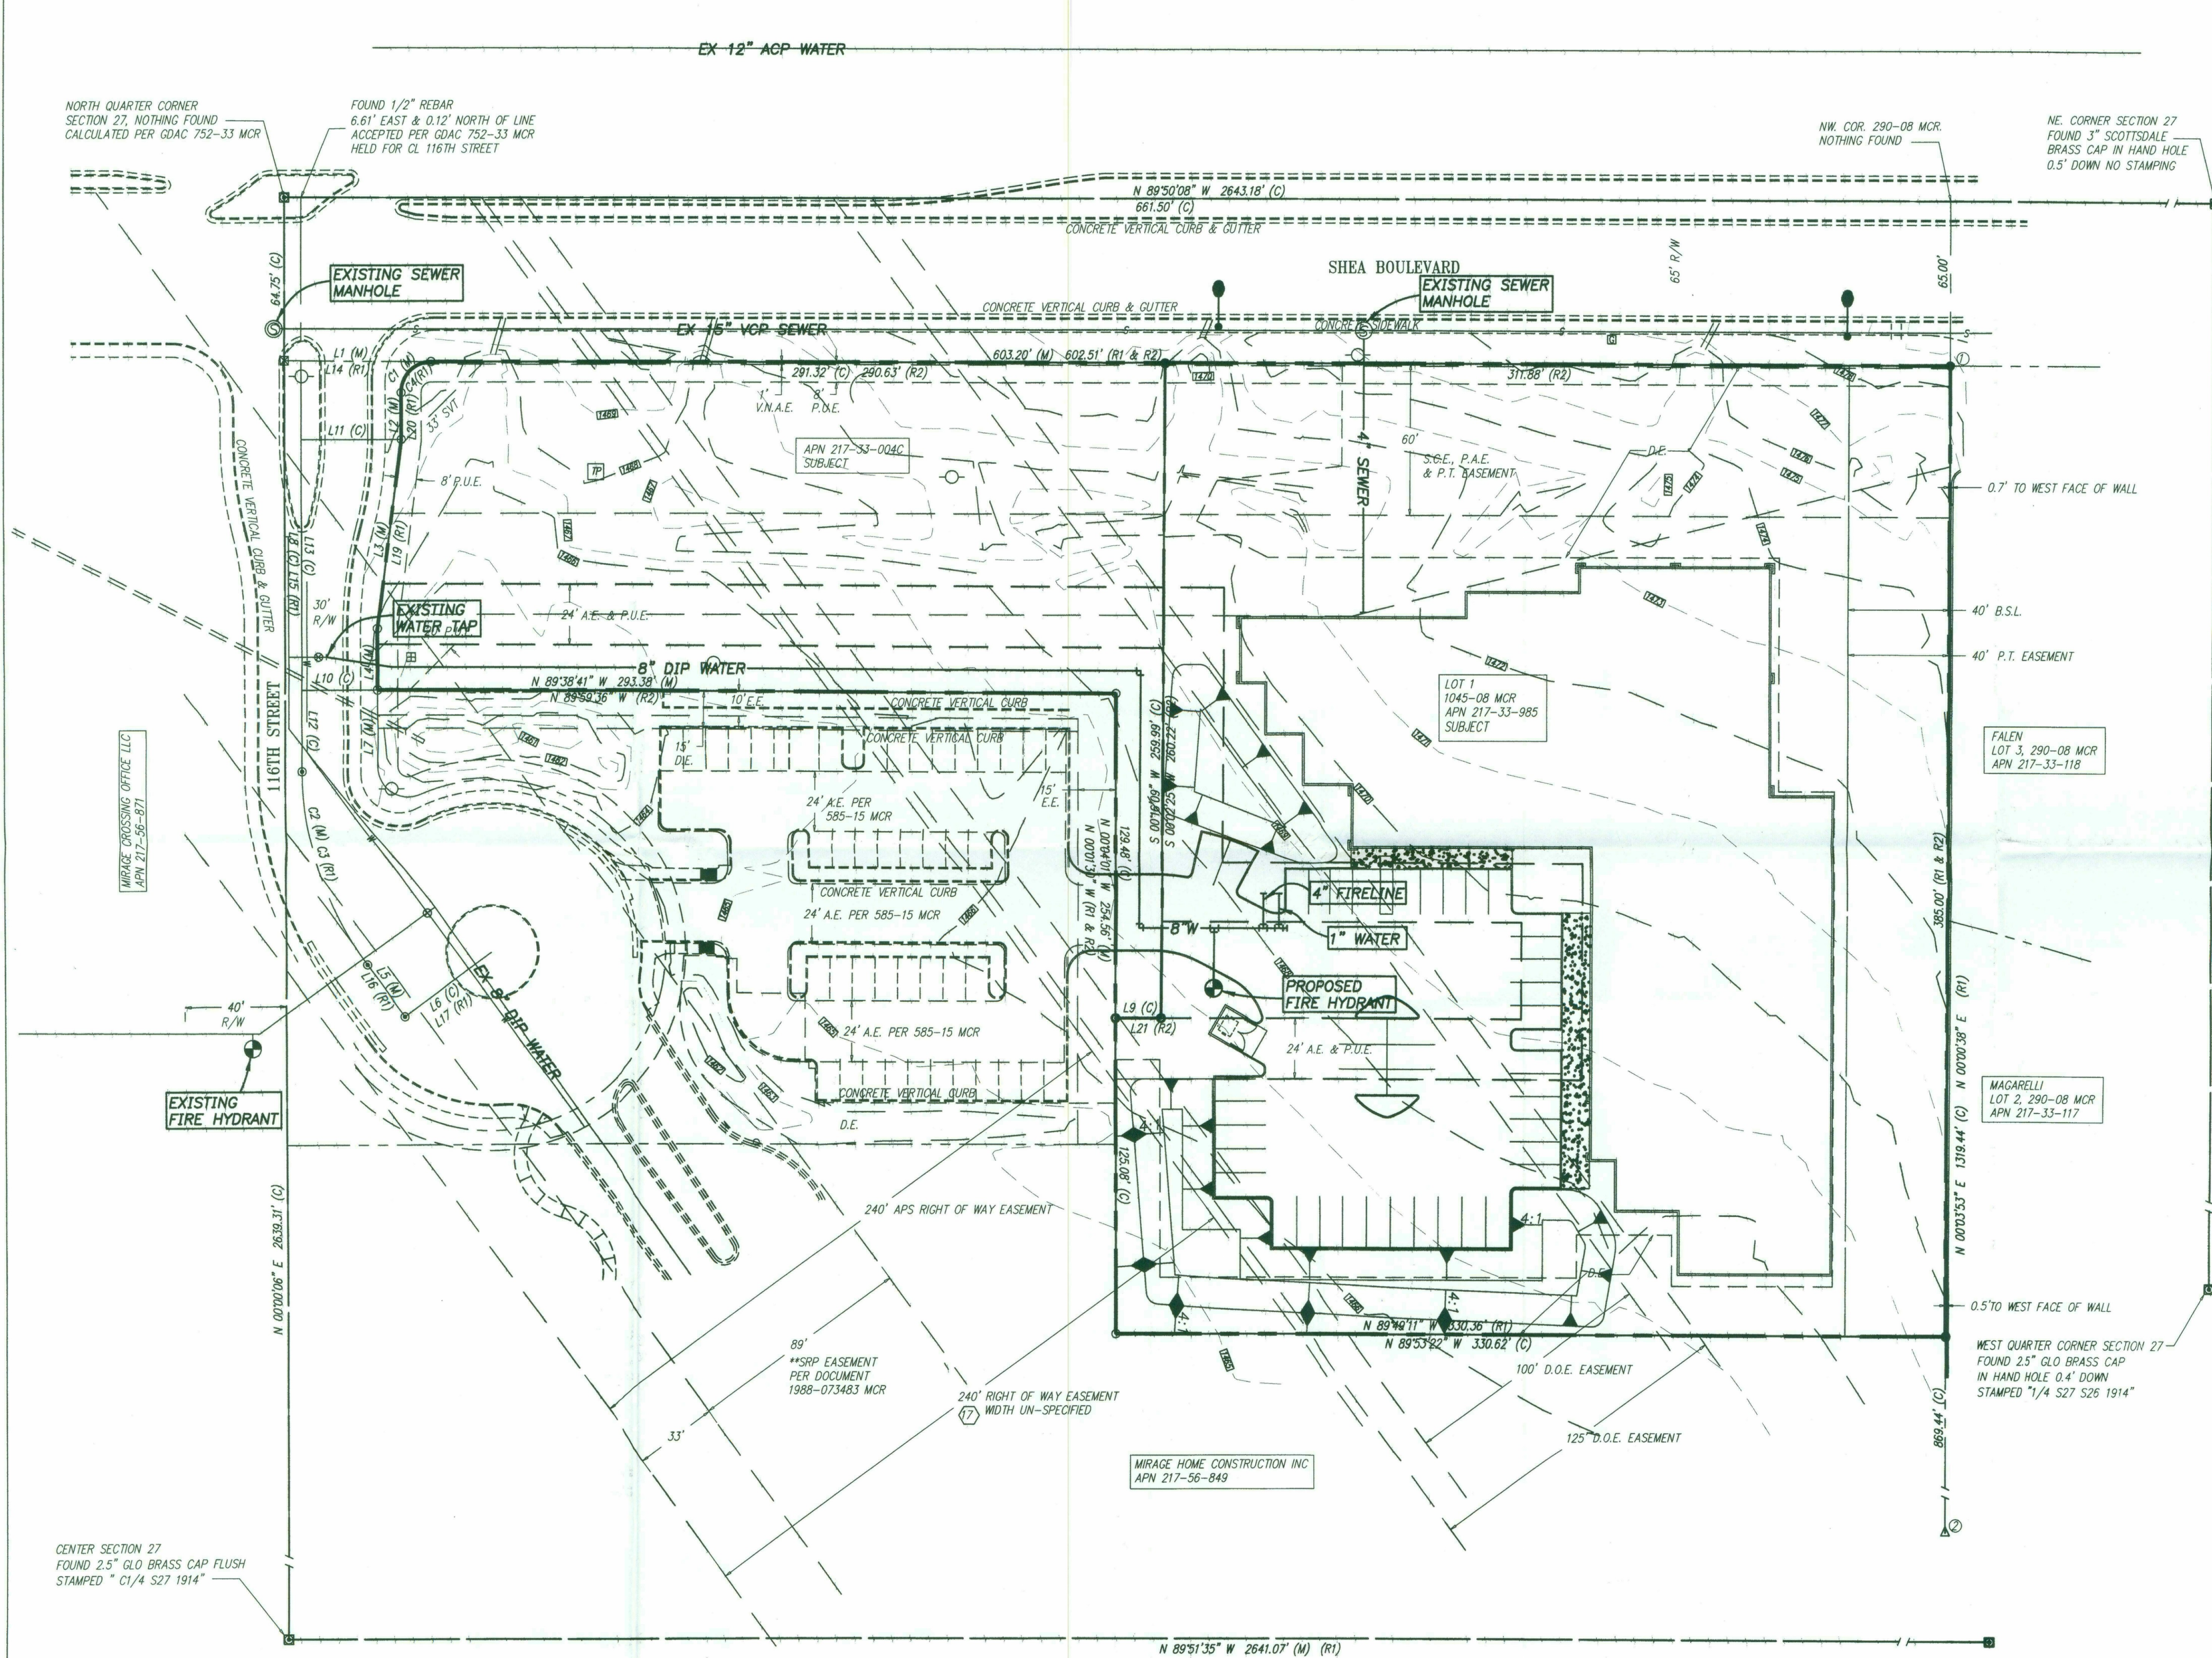

STORAGE AT SHEA WATER AND SEWER MASTER PLAN


1981-2016
 35
 YEARS OF
 EXCELLENCE
 ERIE &
 ASSOCIATES

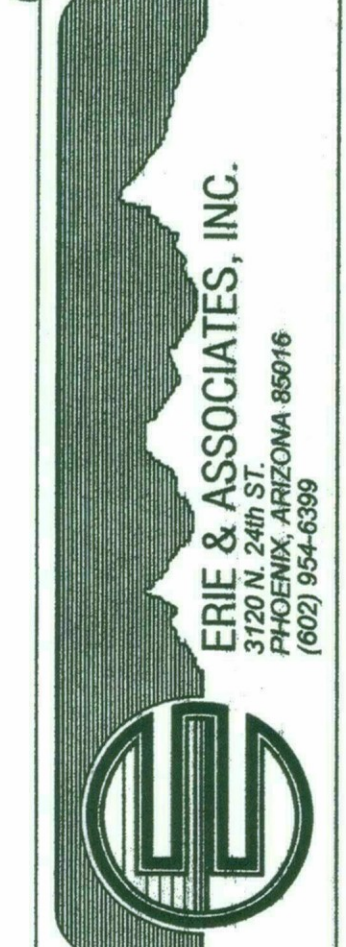

JOB NO. 2259.01
 DATE: 08/18/2017
 SCALE: 1"=30'
 DRAWN: J.A.L.
 DESIGN: L.J.E.
 CHECKED: L.J.E.
 SHEET NO.


PLATE 2

50-DR-2017
 12/21/17

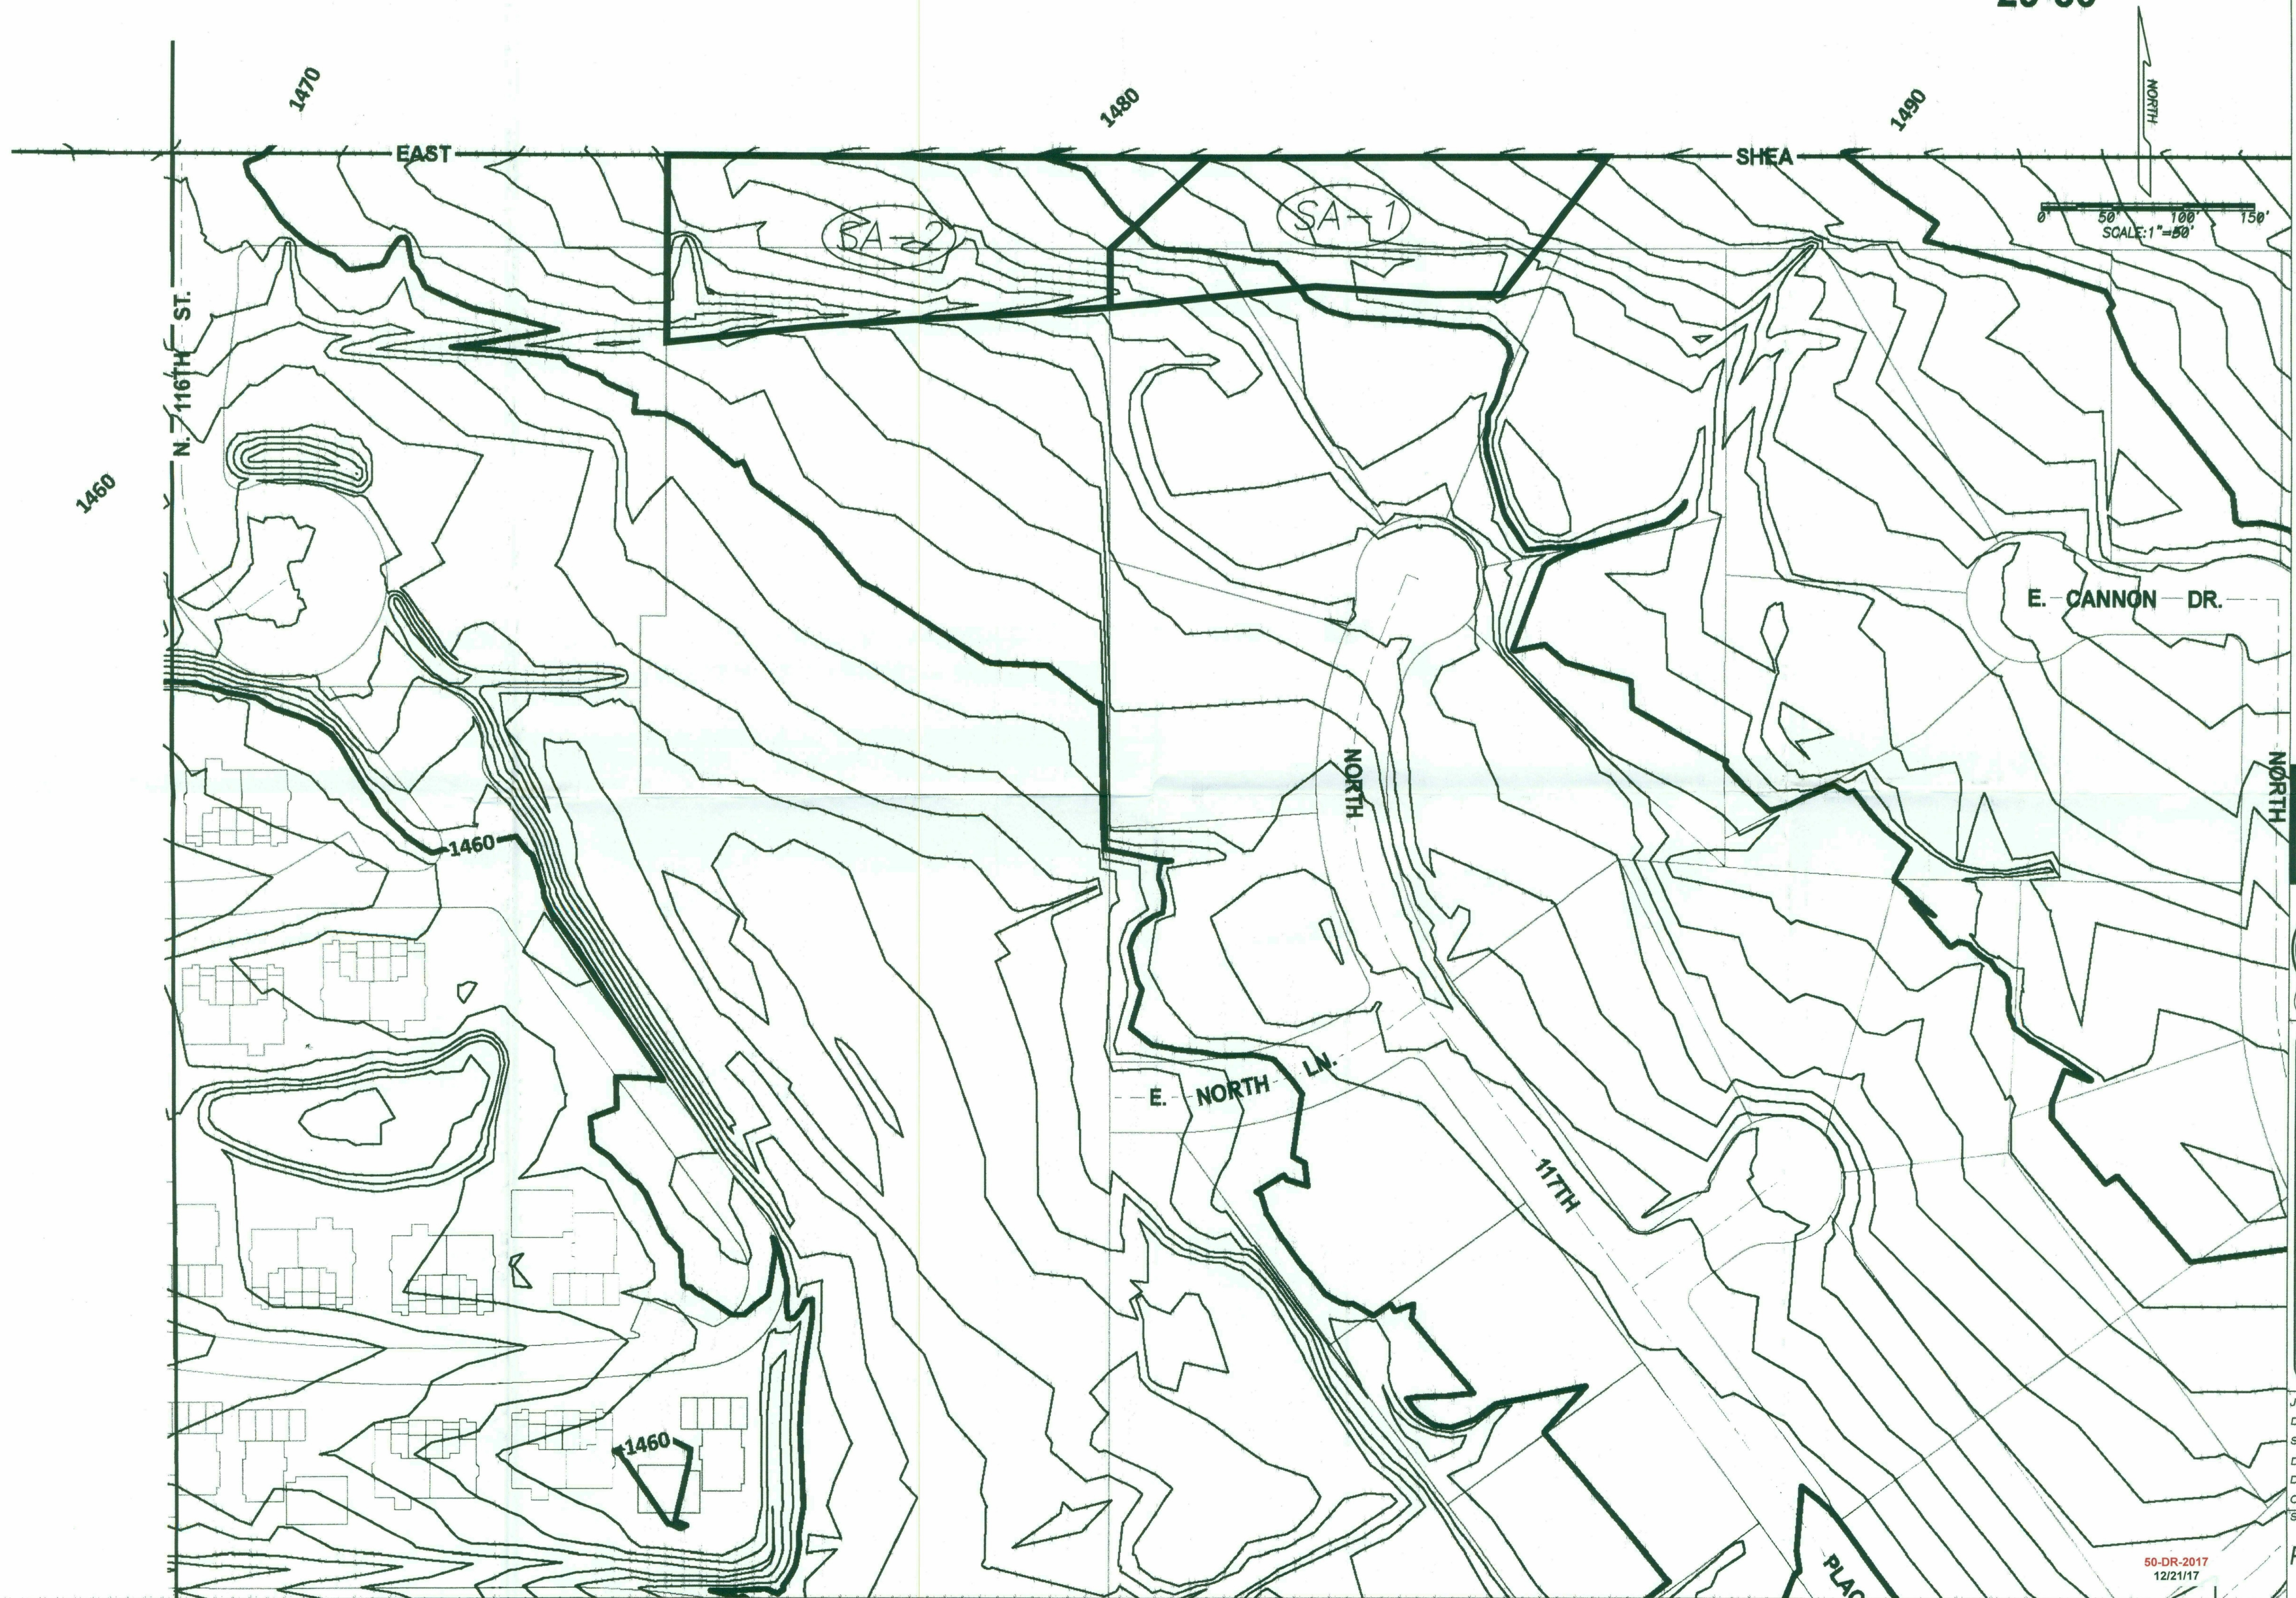

STORAGE AT SHEA
EXISTING TRIBUTARY MAP

1981-2016
35
YEARS OF
EXCELLENCE
ERIE &
ASSOCIATES

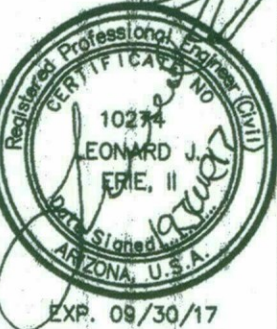

ERIE & ASSOCIATES, INC.
3120 N. 24TH ST.
PHOENIX, ARIZONA 85016
(602) 954-6399


JOB NO. 2259.01
DATE: 08/19/2017
SCALE: 1"=50'
DRAWN: J.A.L.
DESIGN: L.J.E.
CHECKED: L.J.E.
SHEET NO.

NORTH QUARTER CORNER
SECTION 27, NOTHING FOUND
CALCULATED PER GDAC 752-33 MCR

FOUND 1/2" REBAR
6.61' EAST & 0.12' NORTH OF LINE
ACCEPTED PER GDAC 752-33 MCR
HELD FOR CL 116TH STREET


NW COR. 290-08 MCR.
NOTHING FOUND

NE CORNER SECTION 27
FOUND 3" SCOTSDALE
BRASS CAP IN HAND HOLE
0.5' DOWN NO STAMPING

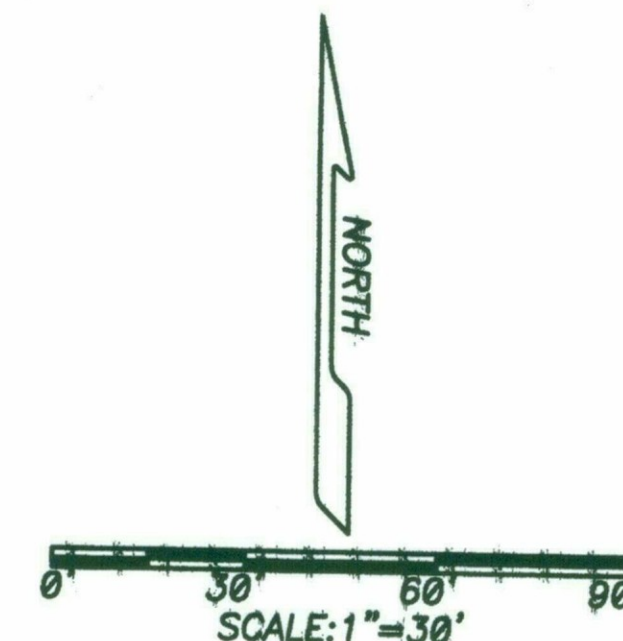


STORAGE AT SHEA MASTER DRAINAGE PLAN

1981-2016
35
YEARS OF
EXCELLENCE
ERIE &
ASSOCIATES

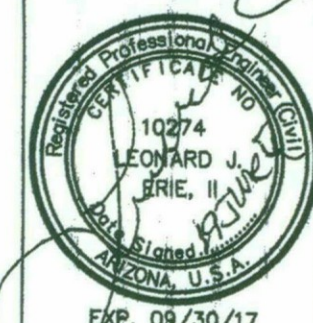

JOB NO. 2259.01
DATE: 08/19/2017
SCALE: 1"=30'
DRAWN: J.A.L.
DESIGN: L.J.E.
CHECKED: L.J.E.
SHEET NO.

PLATE 4

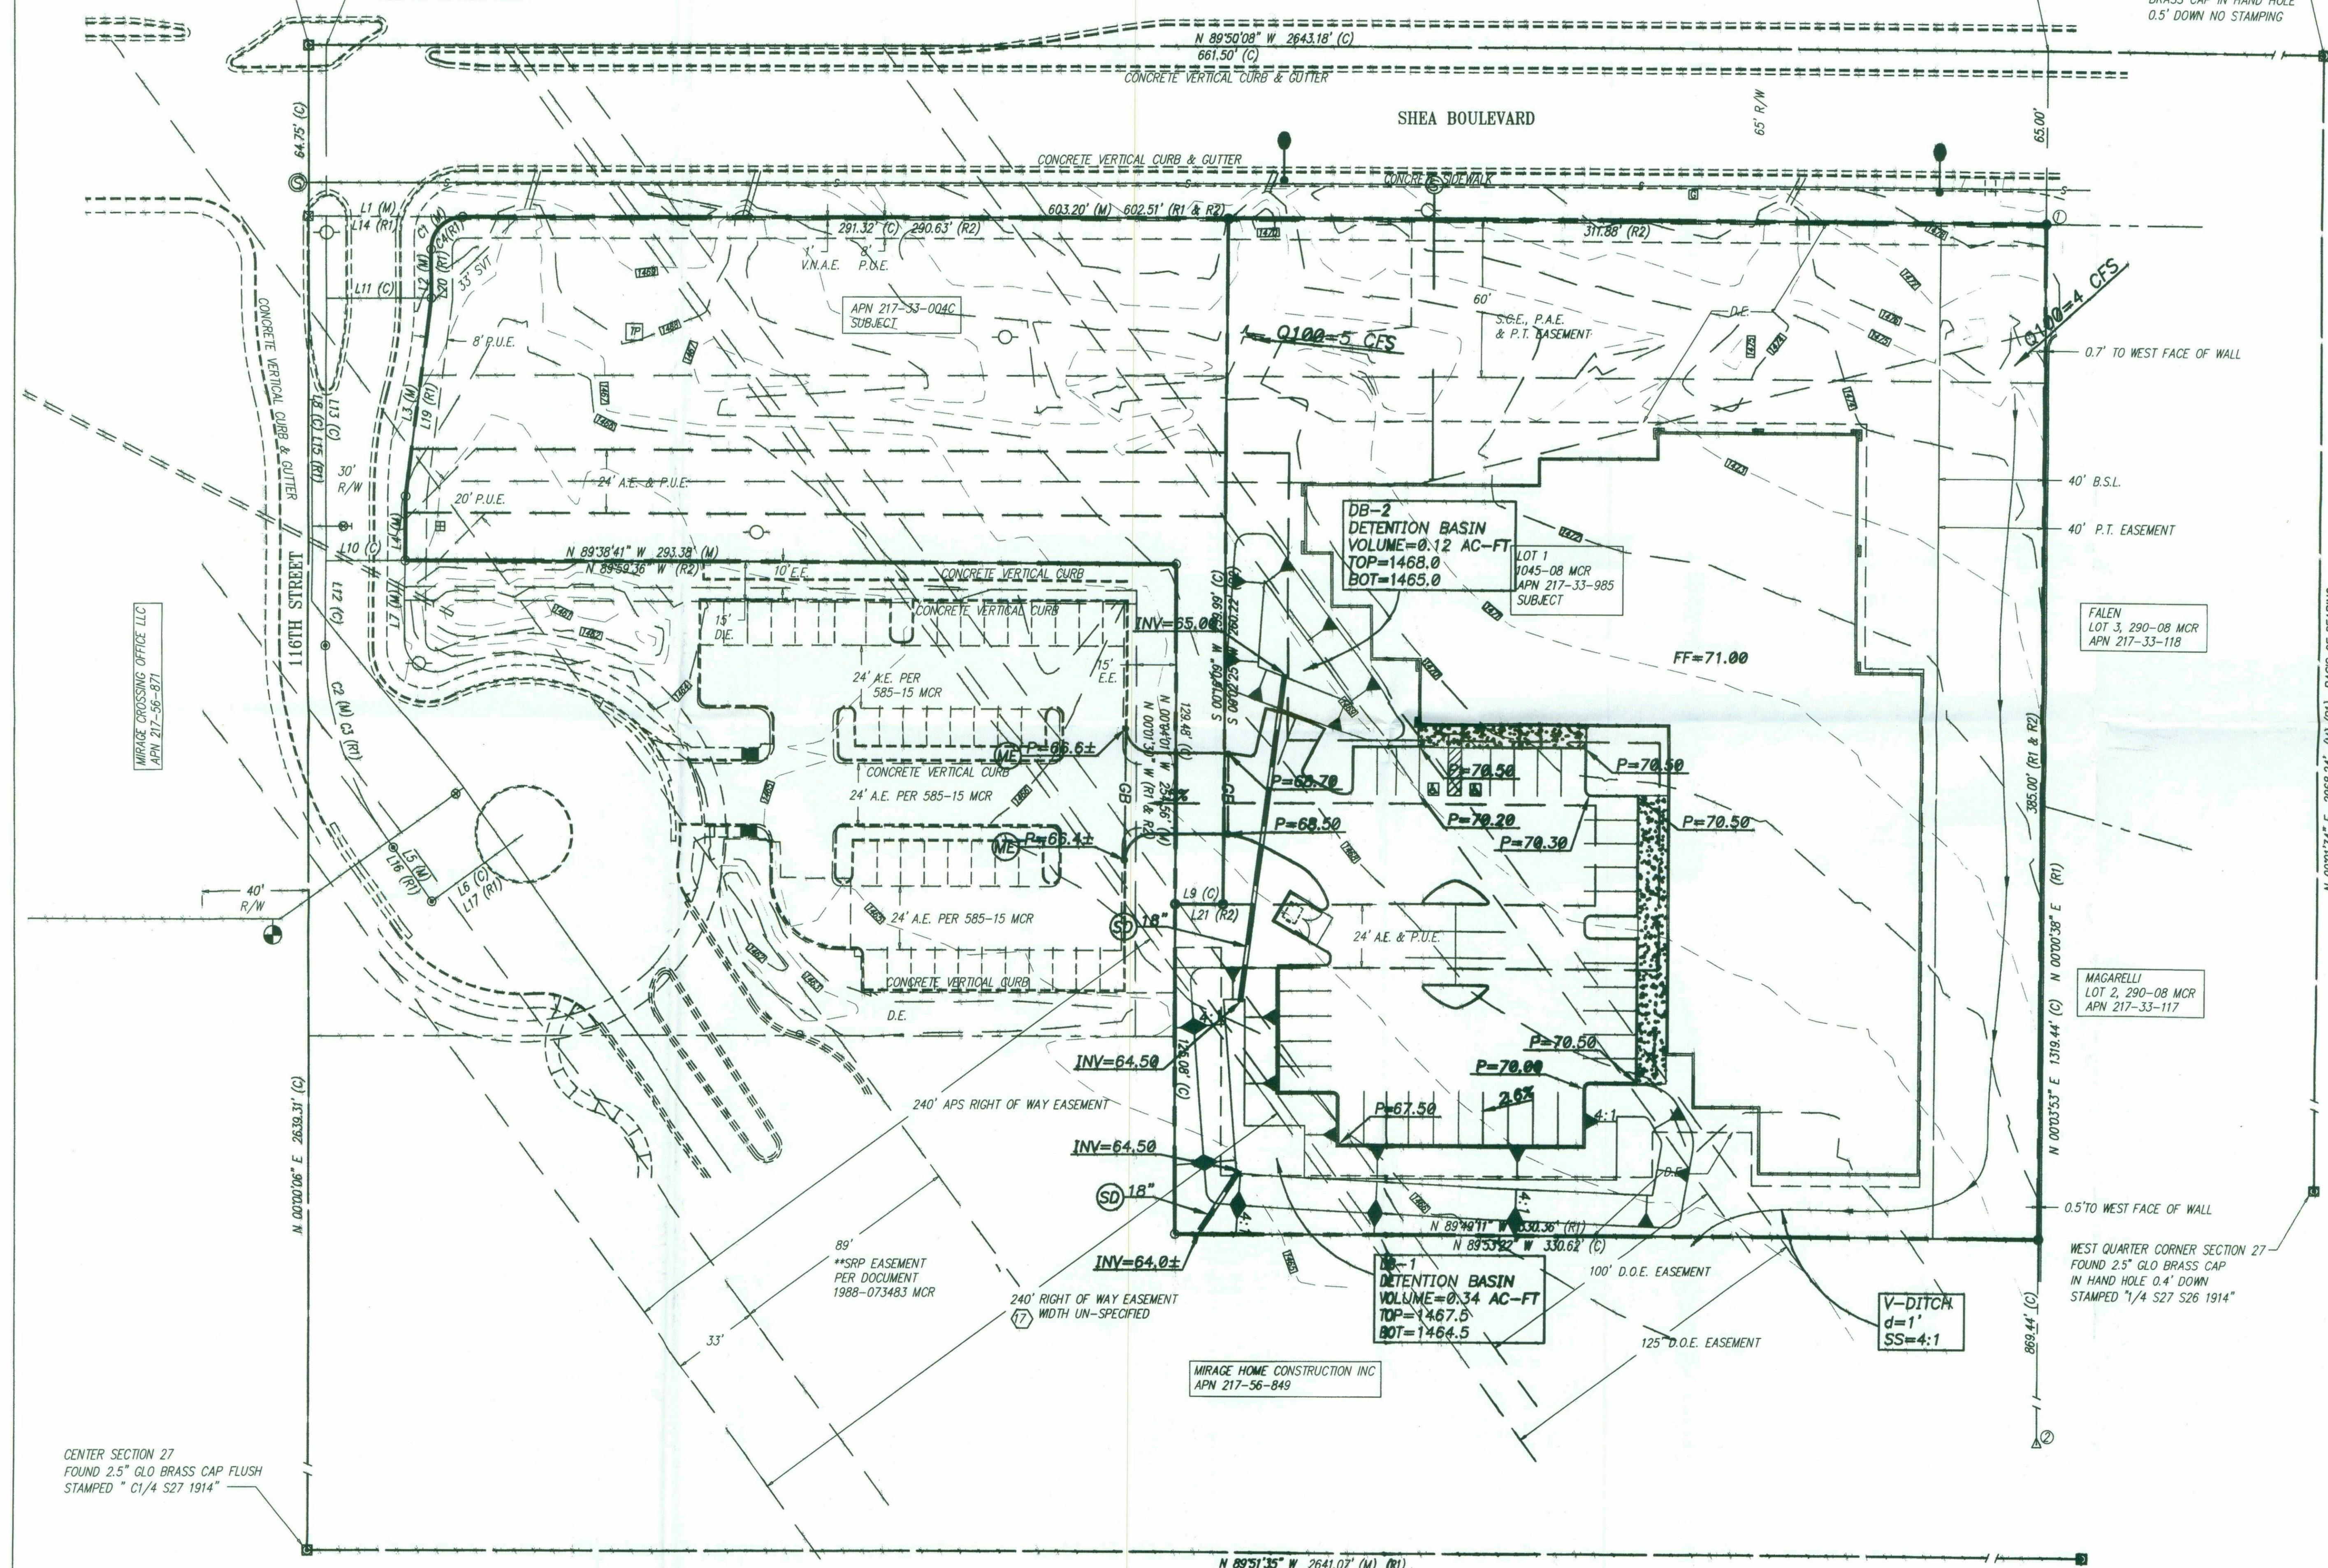

50-DR-2017
12/21/17