


This drawing is the property of Synectic Design Incorporated, 688 W. 1st Street, Suite #3, Tempe AZ, 85281, 480.948.3768. This drawing is limited to the original use for which it was prepared. Changes, reproductions, or assigning to any third party of this drawing for any other use is not permitted without written consent of Synectic Design Incorporated. C 2015 1/29/2018 9:52:14 AM C:\Users\edford\Documents\3790 Model_shefford.rvt


SITE PLAN GENERAL NOTES

- A. THIS SITE PLAN HAS BEEN PREPARED WITHOUT THE BENEFIT OF A SURVEY AND IS BASED ON INFORMATION PROVIDED BY THE CLIENT OR OBTAINED THROUGH READILY AVAILABLE PUBLIC DOCUMENTS. THE EXISTING SITE INFORMATION PORTRAYED HERE SHALL BE CONSIDERED CONCEPTUAL. CONTRACTOR SHALL VERIFY SITE CONDITIONS AS NECESSARY TO ASSURE CONFORMANCE WITH THE INTENT OF THESE DRAWINGS.
- B. CONTRACTOR SHALL IMMEDIATELY INFORM THE ARCHITECT IN WRITING OF ANY DISCREPANCY BETWEEN THE SITE CONDITIONS AND THESE DOCUMENTS THAT WILL IMPACT COMPLIANCE WITH THESE DOCUMENTS.
- C. FINISH FLOOR SHALL BE A MINIMUM OF 6" ABOVE ADJACENT GRADE U.O.N.
- D. FINISH GRADE SHALL SLOPE 5% FOR A DISTANCE OF 10' TO AN APPROVED WATER DISPOSAL AREA. U.O.N.
- E. FIRE TRUCK TURNING RADIUS SHALL COMPLY W/ FIRE ORDINANCE 4045, 503.2.1 AND PROVIDE UNOBSTRUCTED VERTICAL CLEARANCE OF NOT LESS THAN 13 FEET 6 INCHES.
- F. INTERNAL DRIVE AISLE TO SUPPORT 83,000 LBS OF GROSS VEHICLE WEIGHT (PER SECTION 2-1.802 OF DSPM)
- G. POOL GATE TO BE SELF-CLOSING, OUT SWINGING, MIN. 36" WIDE x 60" HIGH.

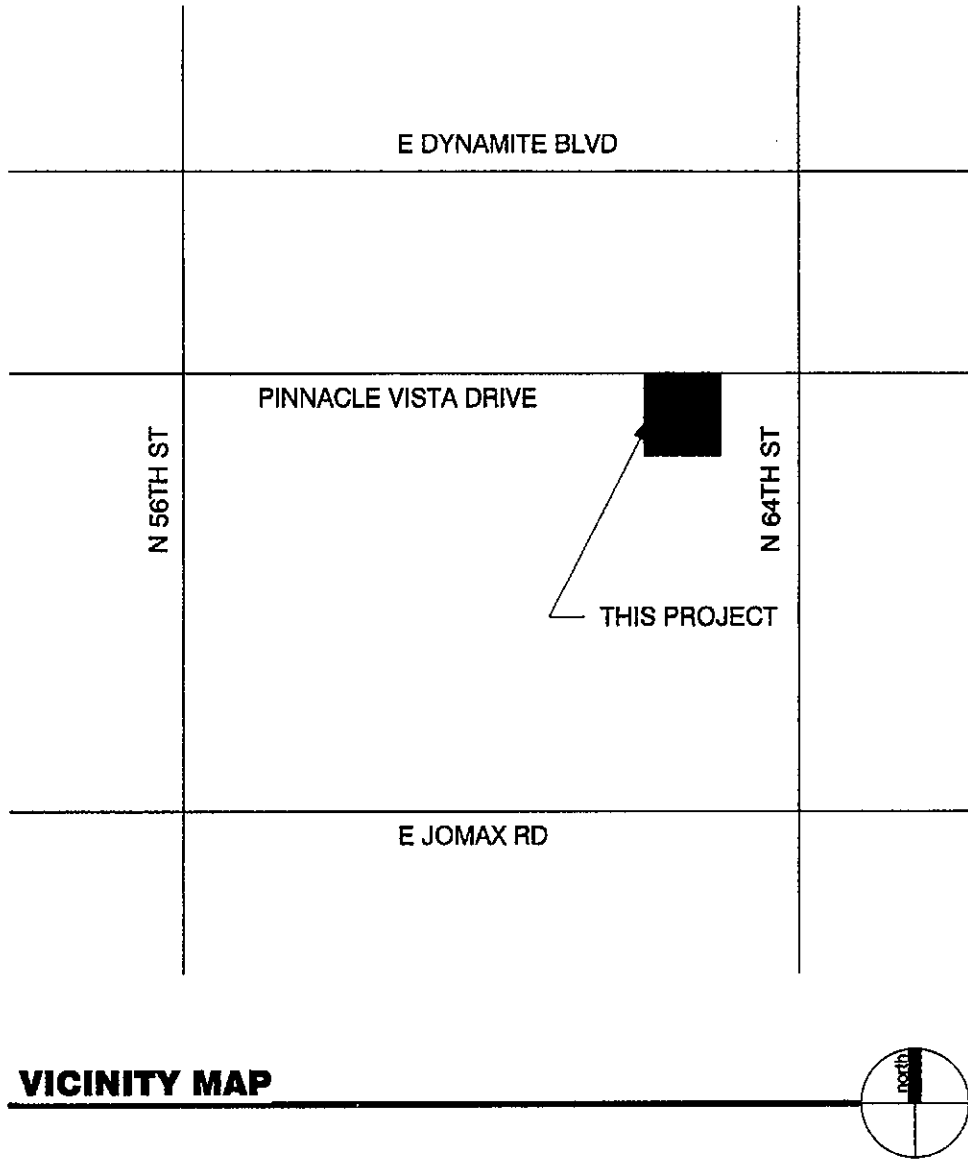

PROJECT NARRATIVE

THIS PROJECT WILL BE A (16) UNIT CONDOMINIUM PROJECT ON PARCEL # 212-11-005-L LOCATED AT 6249 E. PINNACLE VISTA DR. THE SITE IS ZONED R-3 AND IS DIVIDED BY A NATURAL WASH. THE PROPOSED RESIDENTIAL UNITS ARE DIVIDED INTO TWO 8-PLEX BUILDINGS WITH AN EQUAL MIX OF ONE AND TWO BEDROOM UNITS. THE PERSONAL OUTDOOR SPACES FOR THE UNITS ARE POSITIONED FACING THE SCENIC WASH AND NATURAL DESERT LANDSCAPE. A POOL AND RECREATION BBO AREA IS LOCATED ACROSS THE WASH TO BE ACCESSED BY A STEEL PEDESTRIAN BRIDGE. THE DESIGN IS SENSITIVE TO THE NEIGHBORING NATURAL ENVIRONMENT; USING A SCOUR WALLS TO PROTECT THE NATURAL WASH, AND OFFERING SOLAR-SENSITIVE SOLUTIONS AT BALCONIES AND WINDOW OPENINGS. THE MATERIALS CHOSEN VISUALLY ANCHOR THE FIRST LEVEL WHILE GENTLY LIFTING THE SECOND LEVEL AMONG THE NATURAL DESERT PLANTING ALONG THE WASH WITH A MODESTLY MODERN FEEL FOR AN ACTIVE LIFESTYLE IN THE NORTH SCOTTSDALE DESERT.

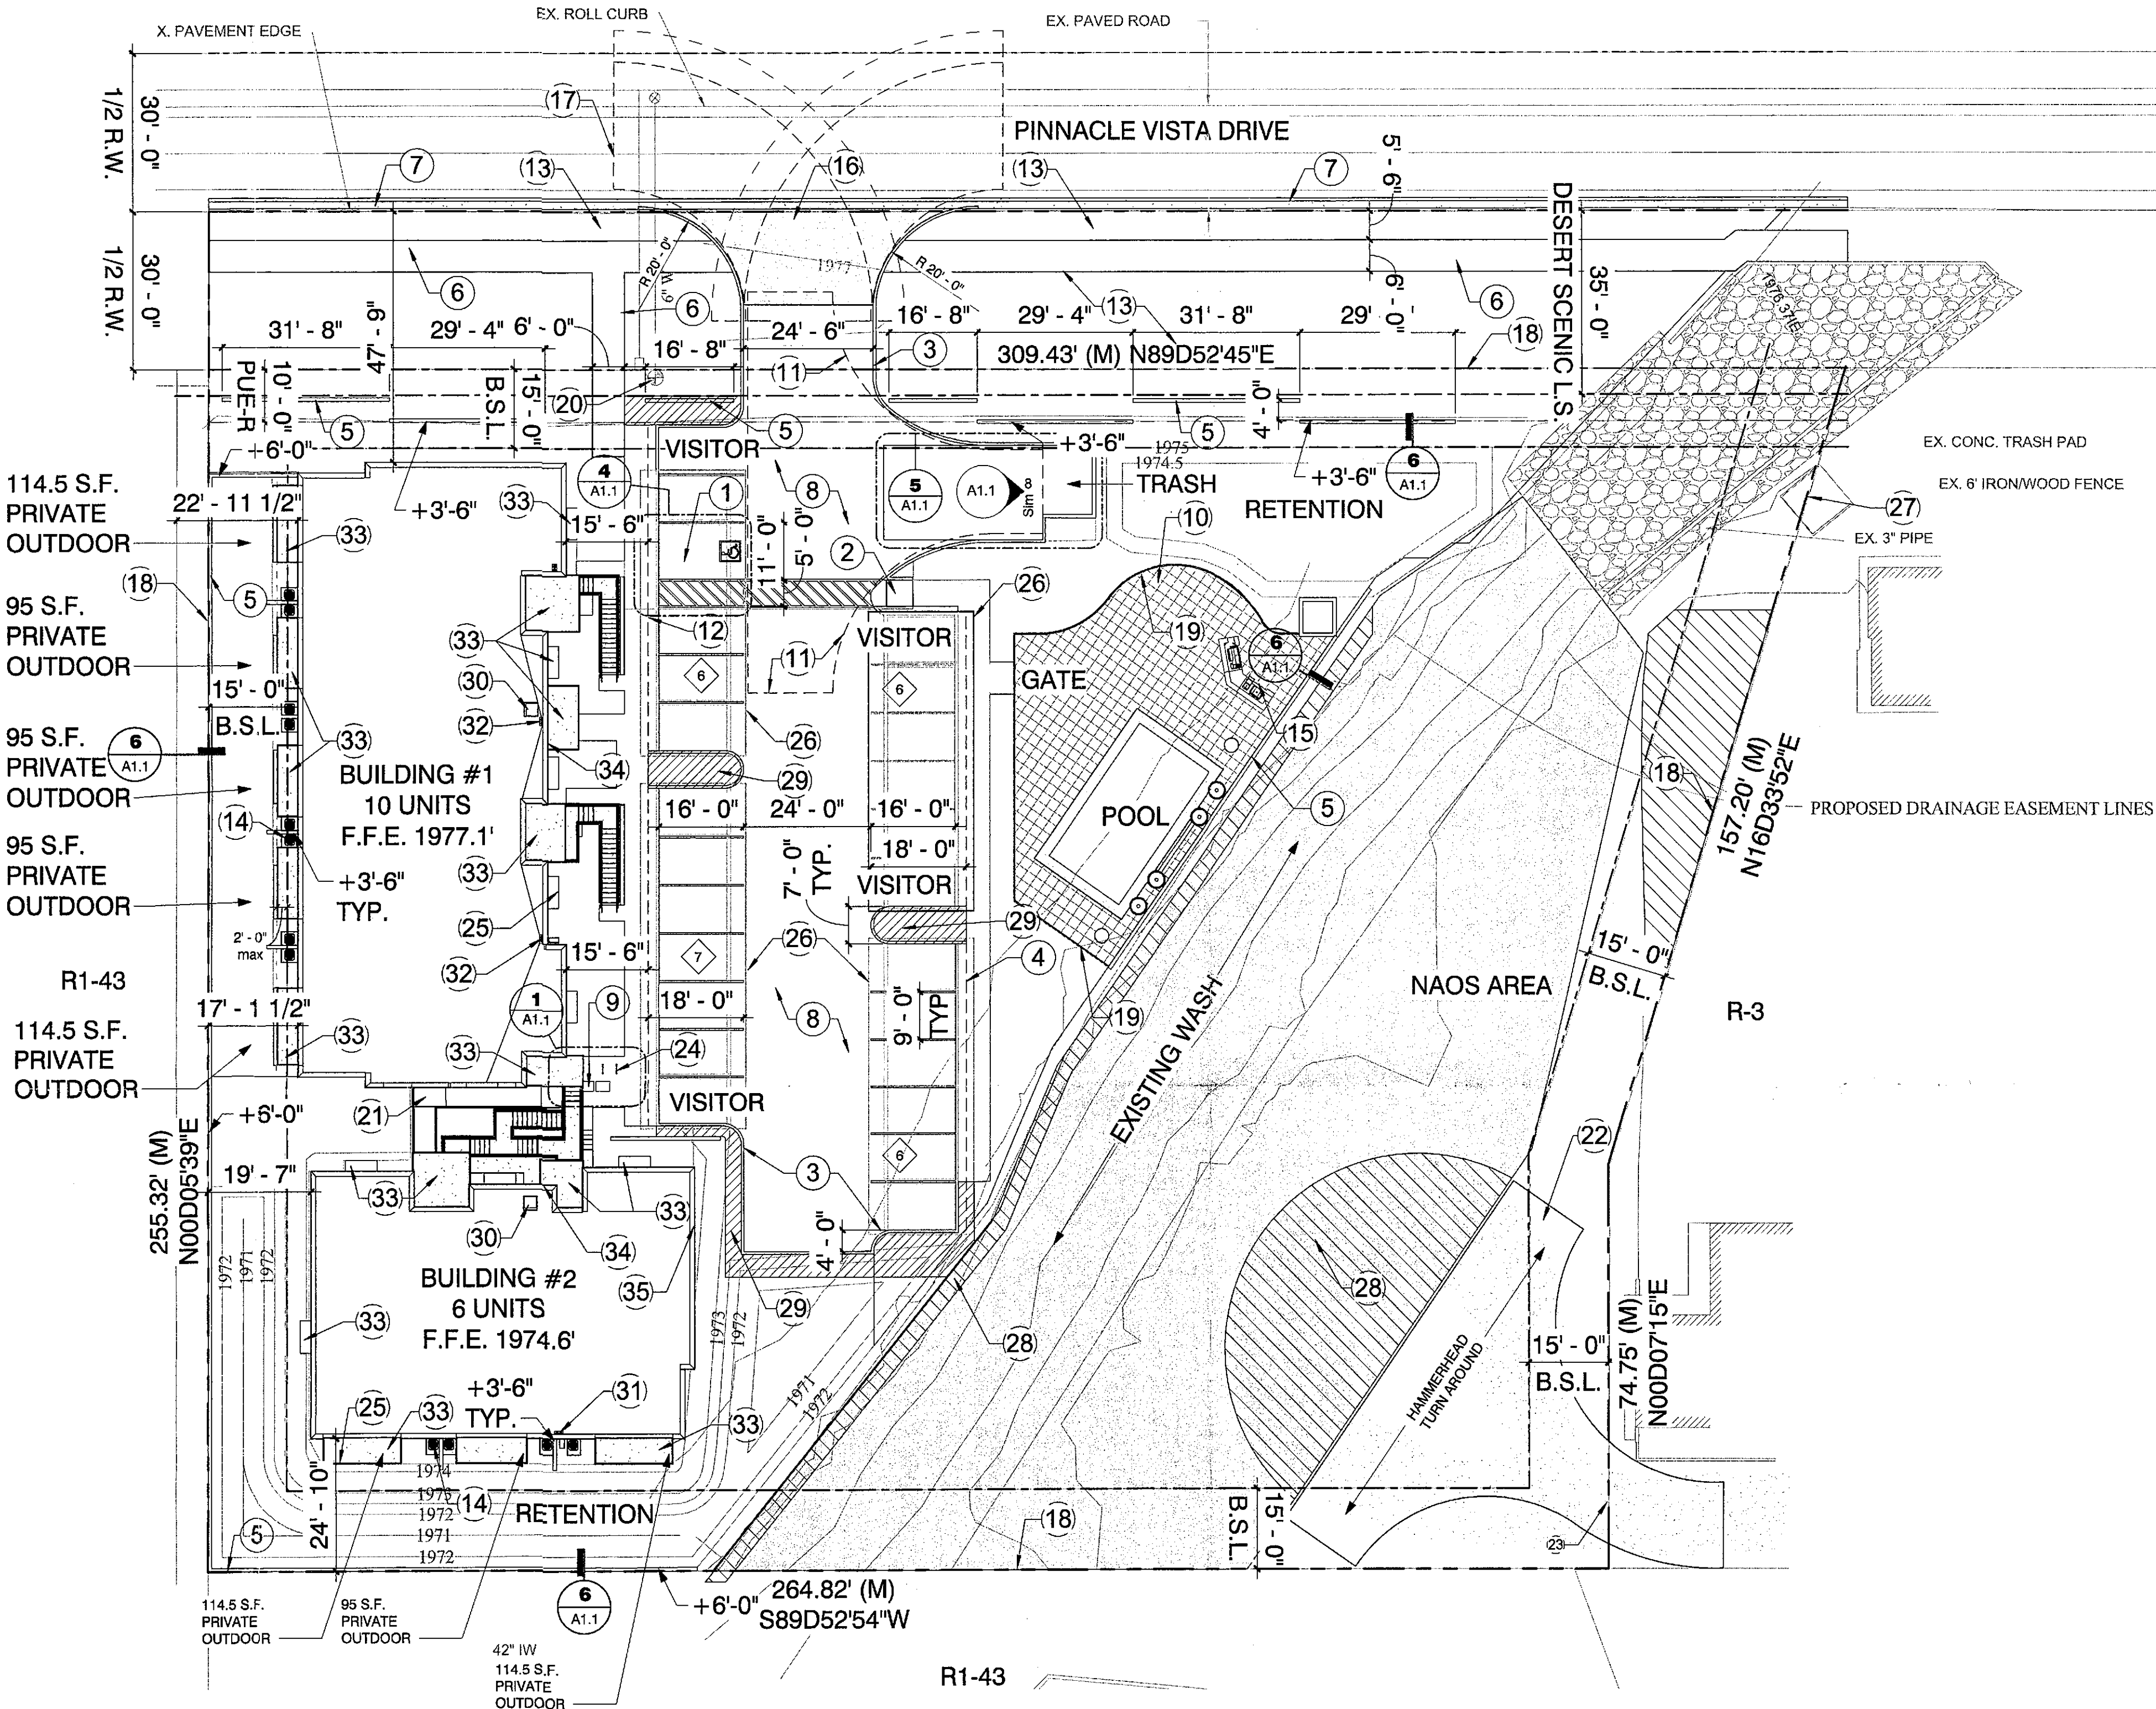

1 Site Plan
1" = 20'-0"

SHEET KEYED NOTES

- ACCESSIBLE PARKING STALL (TYP)
- ACCESSIBLE RAMP (TYP)
- CONCRETE CURBING (TYP)
- LINE OF PARKING OVERHANG (TYP)
- SITE WALL (TYP)
- COMPACTED D.G. PATHWAY WITH METAL RIBBON EDGING
- NEW ROLL CURB AND GUTTER PER SCOTTSDALE STANDARDS 5.3-16
- ASPHALT PAVING (TYP)
- MAIL BOX LOCATION
- SHADE CANOPY (TYP)
- REFUGE TRUCK TURN AROUND PER CITY OF SCOTTSDALE STANDARDS
- ACCESSIBLE CURB RAMP (TYP)
- LANDSCAPED AREA (TYP)
- GROUND MOUNTED HVAC UNITS FULLY SCREENED FROM PUBLIC VIEW BY PERIMETER FENCE
- BBQ AREA
- PAVERS (TYP)
- FIRE TRUCK TURNING RADIUS 25 FOOT INNER, 49 FOOT OUTER, 55 FOOT BUCKET SWING.
- PROPERTY LINE (TYP)
- W.I. FENCING AROUND POOL AREA
- FIRE HYDRANT (TYP)
- RAMP DOWN TO BUILDING 2
- HAMMERHEAD TURN AROUND PER COS STANDARDS, EASEMENT TO BE DEDICATED FOR NEIGHBOR USE FOR VEHICLE MANEUVERING
- COMPACTED D.G. DUST PROOFED HAMMERHEAD DRIVE TO BE MAINTAINED BY NEIGHBORING PROPERTY
- BIKE RACKS (TYP) PER COS DTL 2285
- LINE OF THE ROOF ABOVE
- COVERED PARKING CANOPY STRUCTURE
- EXISTING TRASH ENCLOSURE FOR ADJACENT PROPERTY
- REVEGETATION AREA, SEE NAOS PLAN BY CIVIL. 3,749 S.F.
- PARKING LOT LANDSCAPE AREA (742 S.F.)
- PROPOSED ROOF ACCESS HATCH
- ROOF DRAIN & OVERFLOW, CONCEALED INSIDE BUILDING, TYP.
- Roof system of metal stud framing
- BUILDING CANOPIES, SEE EXTERIOR ELEVATIONS, TYP.
- FIRE DEPARTMENT CONNECTION & FIRE RISER LOCATION AT FIRST FLOOR
- SES LOCATION - SEE EXTERIOR ELEVATIONS

PROJECT DATA

PROJECT ADDRESS:	6301 E. PINNACLE VISTA DR. SCOTTSDALE, AZ, 85266
APN #:	212-11-005-L
EXISTING ZONING:	R-3 FO ESL
GROSS LOT AREA:	+/- 71,161 SF (1.63 AC)
NET LOT AREA:	+/- 63,033 SF (1.45 AC)
EXISTING USE:	VACANT LAND
PROPOSED USE:	MULTI-FAMILY RES.
MAX DWELLING UNITS:	21 (1.63 / 12.93 = 21)
PROPOSED DWELLING UNITS:	18
BUILDING HEIGHT:	24'-0"
REQUIRED OPEN SPACE:	22,692 SF
PROVIDED OPEN SPACE:	35,511 SF
REQUIRED FRONTAGE OPEN SPACE:	
PROVIDED FRONTAGE OPEN SPACE:	
MAX. % OF ENCLOSURE:	60% OF NET LOT AREA 63,033 * 60% = 37,820 S.F.
ENCLOSED AREA:	6'-0" WALLS PROVIDED ONLY ON WEST AND SOUTH PROPERTY LINES U.N.O., SITE WALLS ON NORTH SIDE ARE SCREEN WALLS ONLY. NO ENCLOSURE PROVIDED.

PROPOSED FIRE SPRINKLER SYSTEM: 13 R (APARTMENT BUILDINGS)

NAOS CALCULATIONS				
SLOPE CATEGORY	AREA (ACRES)	LOWER DESERT NAOS FACTOR	REQ. NAOS (ACRES)	
0%	2%	0.11	20%	0.02
2%	5%	0.69	25%	0.17
5%	10%	0.38	30%	0.11
10%	15%	0.03	30%	0.01
15%	25%	0.23	30%	0.07
25%	100%	0.00	30%	0.00
TOTAL		1.45		0.39

NAOS REQUIREMENTS		
NAOS REQUIRED PER SLOPE ANALYSIS	0.39 ACRES	16,988 SF
MAXIMUM ALLOWED REVEG. AREA (30%)	0.12 ACRES	5,097 SF


NAOS PROVIDED		
NAOS PROVIDED (UNDISTURBED)	0.313 ACRES	13,633 SF
NAOS PROVIDED (REVEGETATED)	0.080 ACRES	3,479 SF
TOTAL PROVIDED	0.393 ACRES	17,112 SF

PARKING & BICYCLE REQUIREMENTS

PARKING REQUIRED:	24 SPACES	
(1.3 SPACES PER ONE-BDRM UNIT, 1.7 SPACES PER TWO-BDRM UNIT, 8x1.3 = 8x1.7 = 24)		
PARKING PROVIDED:	25 SPACES	STIPULATION SET RETAIN FOR RECORDS APPROVED
ACCESSIBLE PARKING REQUIRED:	1 SPACE (25x.04 = 1)	
ACCESSIBLE PARKING PROVIDED:	1 SPACE	
BICYCLE PARKING REQUIRED:	5 (2 PER 10 PARKING SPACES)	3-15-18 KN INITIALS
TOTAL BICYCLE PARKING PROVIDED:	5 SPACES	
PARKING STALL AREA:	3,712 S.F.	
PARKING LOT LANDSCAPE REQUIRED:	3,712 * 15% = 556 S.F.	
PARKING LOT LANDSCAPE PROVIDED:	742 S.F. (SHOWN HATCHED)	


UNIT INFORMATION

GROSS FLOOR AREA:
BUILDING #1 - 8 UNITS (4x 1 BR UNITS, 4x 2 BR UNITS): 4,055 SF
BUILDING #2 - 8 UNITS (4x 1 BR UNITS, 4x 2 BR UNITS): 4,055 SF
TOTAL: 8,110 SF

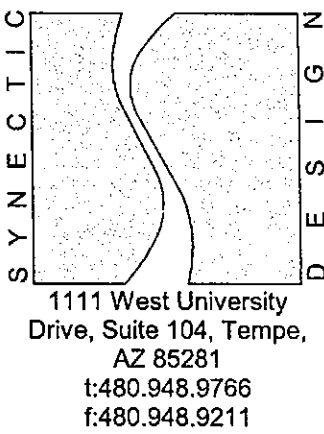

A CONDO DEVELOPMENT
AT PINNACLE VISTA

6301 E. PINNACLE VISTA DR.
SCOTTSDALE, AZ, 85266

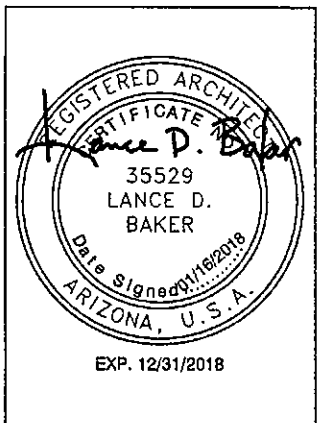

REVISIONS	

Phase:	DR
Drawn By:	SCB
Reviewed By:	LDB
SDI Project No:	3790
Date:	01/16/2017

Sheet:

A1.0
ARCHITECTURAL SITE
PLAN

Site plan


This drawing is the property of Synectic Design Incorporated, 688 W. 1st Street, Suite #3, Tempe, AZ, 85281, 480.948.9766. This drawing is limited to the original use for which it was prepared. Changes, reproductions, or assigning to any third party of this drawing for any other use is not permitted without written consent of Synectic Design Incorporated. © 2015
C:\Users\shelton\Documents\3790 Model_Shefford\Recovery\1.rvt 9/28/2017 10:14:52 AM



1 CONTEXT AERIAL PLAN

**A CONDO DEVELOPMENT
AT PINNACLE VISTA**

6301 E. PINNACLE VISTA DR.
SCOTTSDALE, AZ, 85266


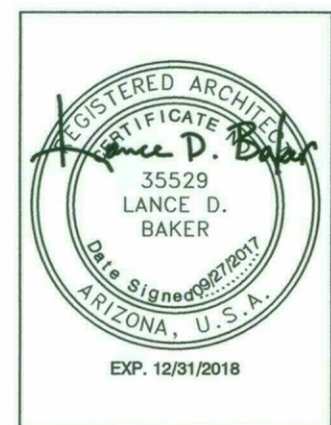


REVISIONS	

Phase: DR
Drawn By: SCB
Reviewed By: LDB
SDI Project No: 3790
Date: 09.27.2017
Sheet:

PINNACLE VISTA

6301 E PINNACLE VISTA DR, SCOTTSDALE
SLOPE ANALYSIS & NAOS EXHIBIT

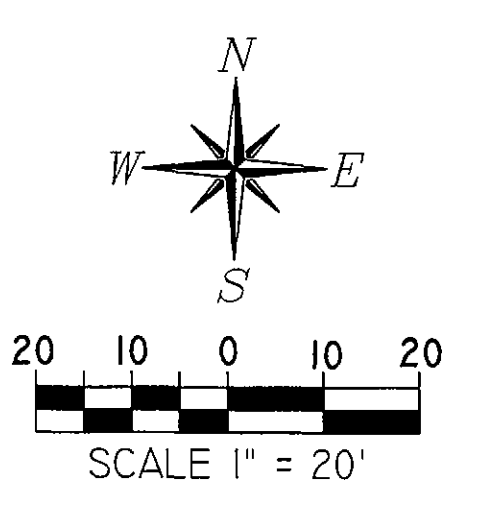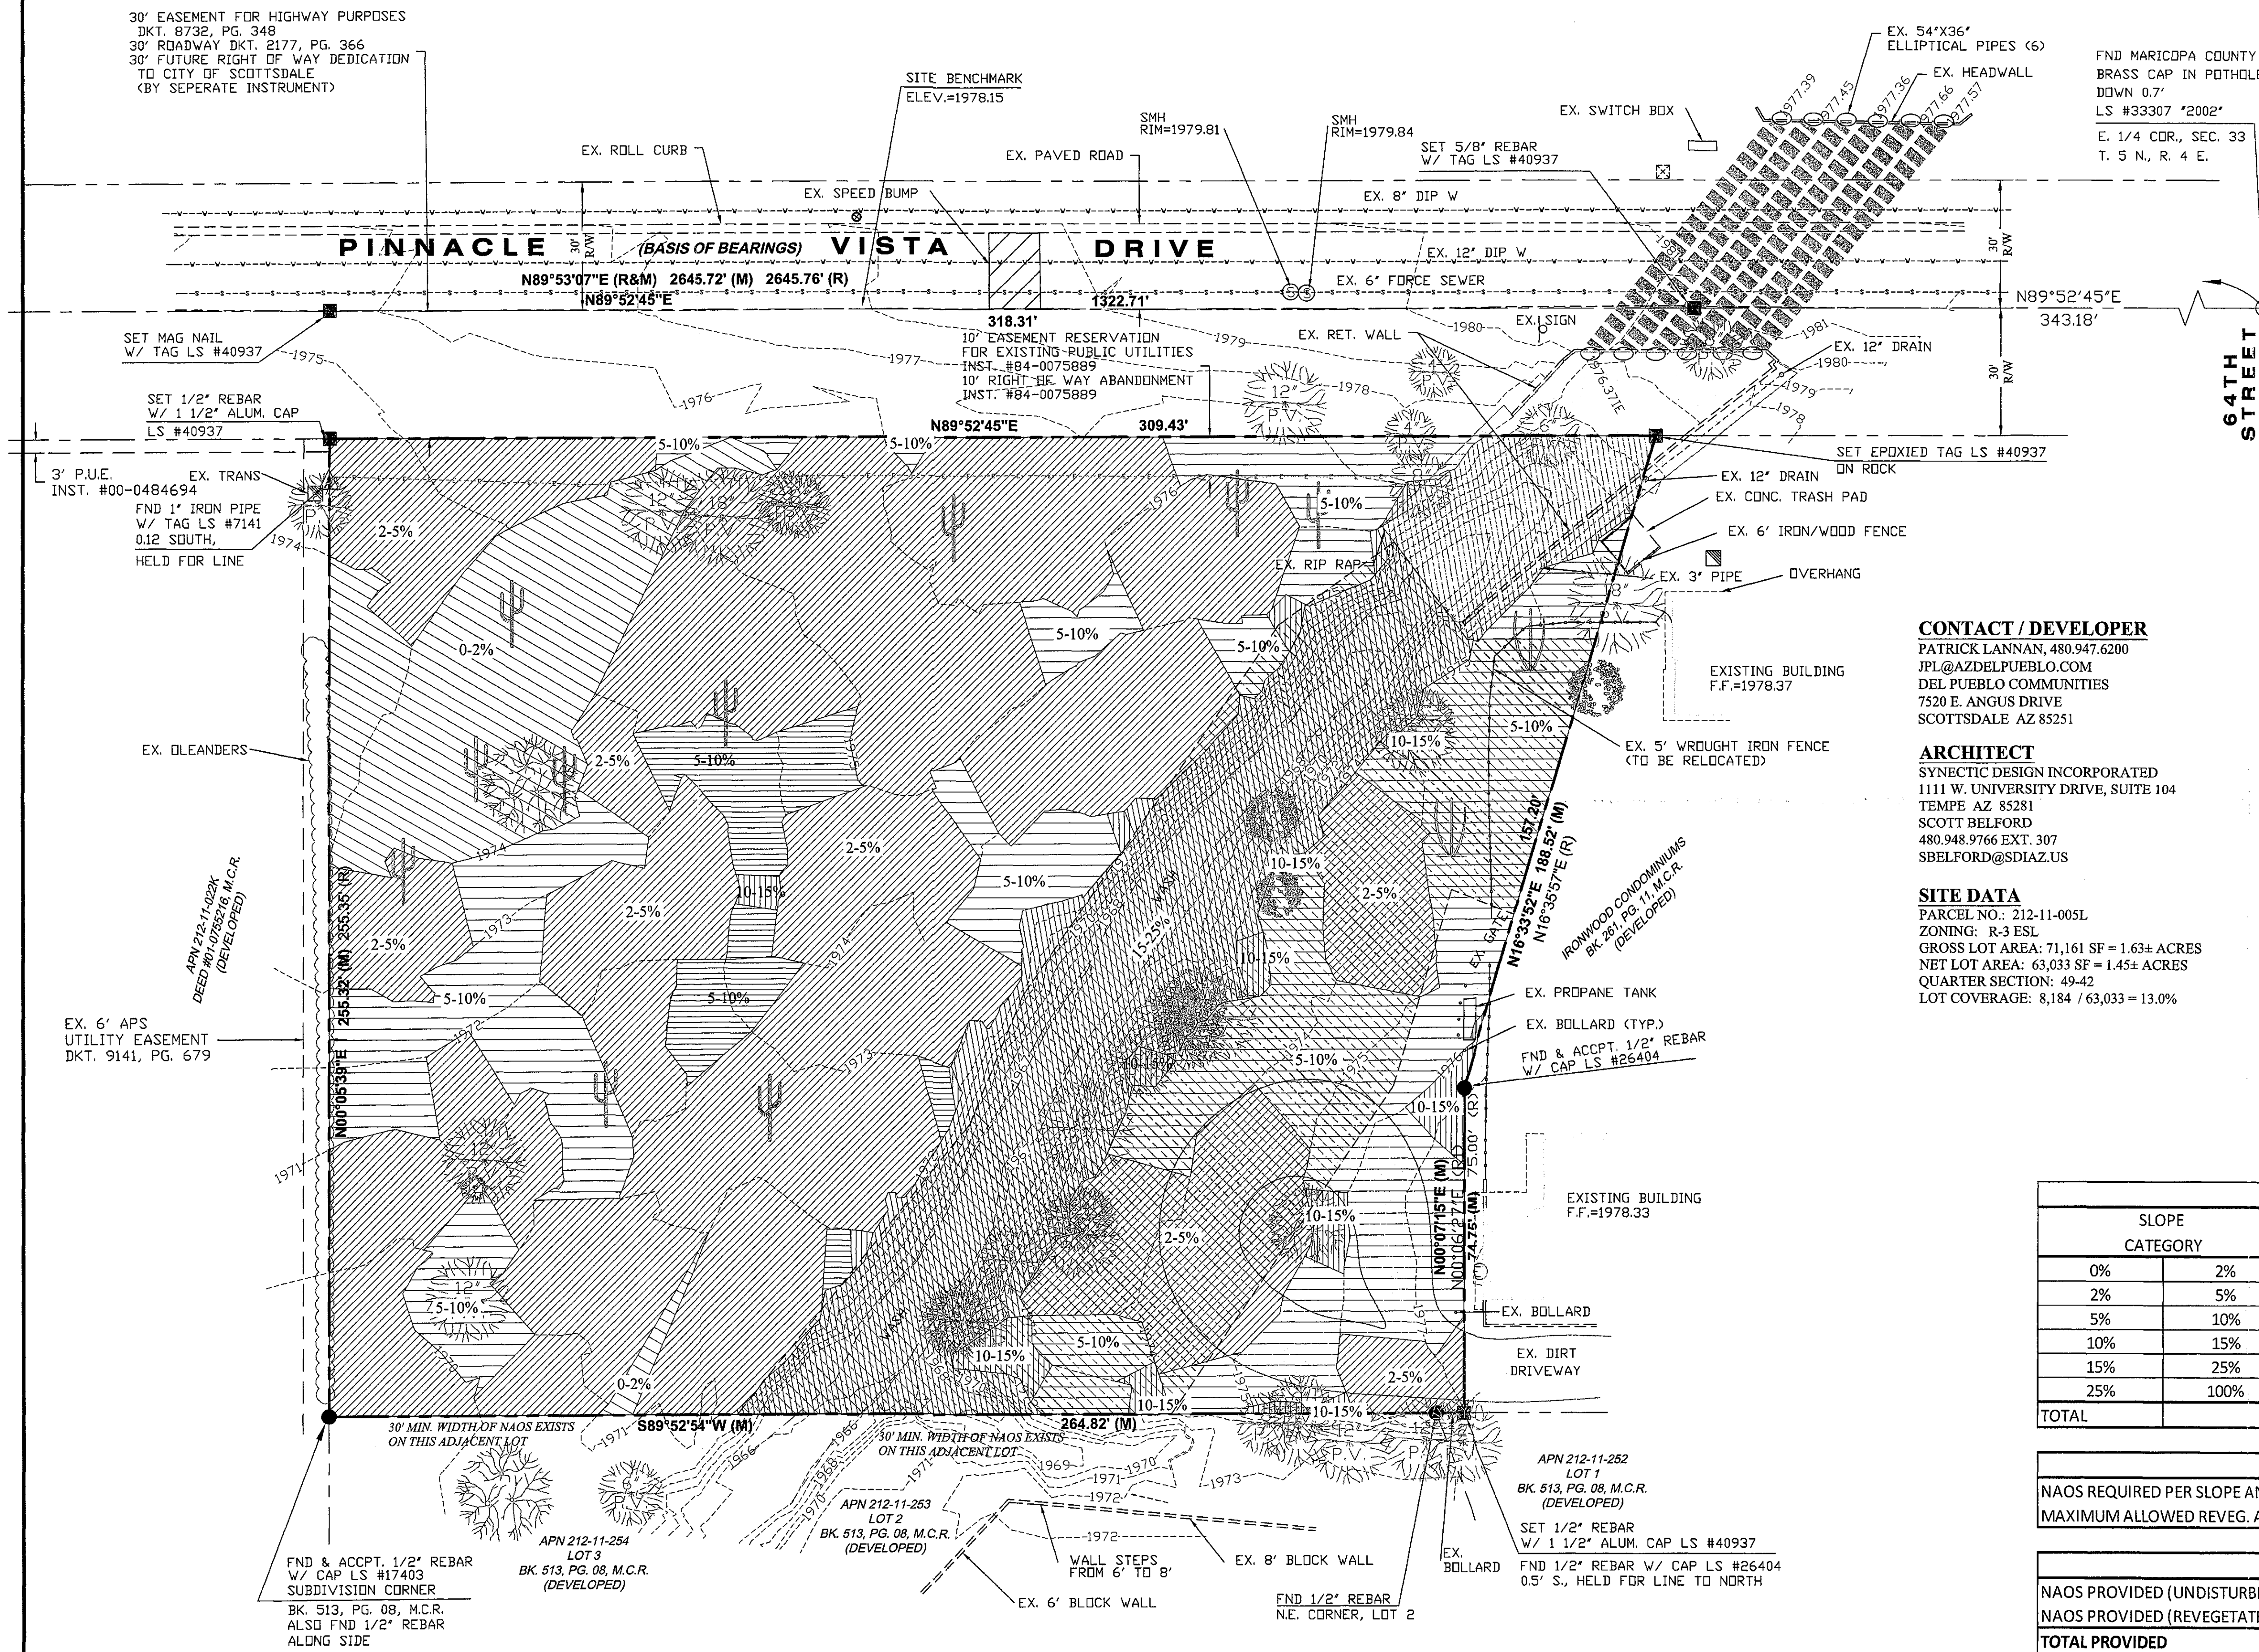

LEGEND

---	1977	EXISTING CONTOUR
---		PROPERTY LINE
---		CENTER LINE
---		EASEMENT LINE
---		SEWER LINE
---		WATER LINE
M.C.R.		MARICOPA COUNTY RECORDER
P.U.E.		PUBLIC UTILITIES EASEMENT
CATV		CABLE TELEVISION
F.H.		FIRE HYDRANT
		GAS LINE MARKER
		JUNCTION BOX
		SEWER MANHOLE
		TELECOMMUNICATIONS
TRANS		TRANSFORMER
		WATER METER
		WATER VALVE
		PROPOSED NAOS
		REVEG AREA
		0% TO 2% SLOPE CATEGORY
		2% TO 5% SLOPE CATEGORY
		5% TO 10% SLOPE CATEGORY
		10% TO 15% SLOPE CATEGORY
		15% TO 25% SLOPE CATEGORY

CONTACT / DEVELOPER
PATRICK LANNAN, 480.947.6200
JPL@AZDELPUERTO.COM
DEL PUEBLO COMMUNITIES
7520 E. ANGUS DRIVE
SCOTTSDALE AZ 85251

ARCHITECT
SYNETIC DESIGN INCORPORATED
1111 W. UNIVERSITY DRIVE, SUITE 104
TEMPE AZ 85281
SCOTT BELFORD
480.948.9766 EXT. 307
SBELFORD@SDIAZ.US

SITE DATA
PARCEL NO.: 212-11-005L
ZONING: R-3 ESL
GROSS LOT AREA: 71,161 SF = 1.63± ACRES
NET LOT AREA: 63,033 SF = 1.45± ACRES
QUARTER SECTION: 49-42
LOT COVERAGE: 8,184 / 63,033 = 13.0%



NAOS CALCULATIONS				
SLOPE CATEGORY		AREA (ACRES)	LOWER DESERT NAOS FACTOR	REQ. NAOS (ACRES)
0%	2%	0.11	20%	0.02
2%	5%	0.69	25%	0.17
5%	10%	0.38	30%	0.11
10%	15%	0.03	30%	0.01
15%	25%	0.23	30%	0.07
25%	100%	0.00	30%	0.00
TOTAL		1.45		0.39

NAOS REQUIREMENTS		
NAOS REQUIRED PER SLOPE ANALYSIS	0.39 ACRES	16,988 SF
MAXIMUM ALLOWED REVEG. AREA (30%)	0.12 ACRES	5,097 SF

NAOS PROVIDED		
NAOS PROVIDED (UNDISTURBED)	0.313 ACRES	13,633 SF
NAOS PROVIDED (REVEGETATED)	0.080 ACRES	3,479 SF
TOTAL PROVIDED	0.393 ACRES	17,112 SF

PROJECT NO: 650-PA-2016
CASE # 14-DR-2017

GRADING & DRAINAGE ENGINEERS, INC
4803 WEST CREEDANCE BLVD, GLENDALE AZ 85310
(602) 581-3371
design@gedengineers.com
God is the builder of everything. Hebrews 3:4

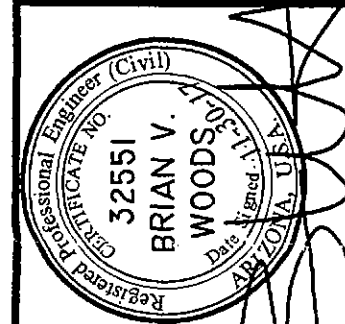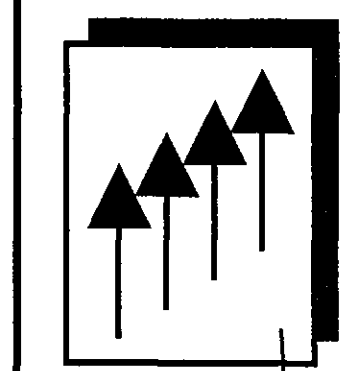

PROJECT
PINNACLE VISTA
6301 E PINNACLE VISTA DR, SCOTTSDALE
SLOPE ANALYSIS & NAOS EXHIBIT


11/30/17

JOB NO.
16-1248

SHEET
1 OF 1

This drawing is the property of Synectic Design Incorporated, 688 W. 1st Street, Suite #3, Tempe AZ, 85281, 480.948.9766. This drawing is limited to the original use for which it was prepared. Changes, reproductions, or assigning to any third party of this drawing for any other use is not permitted without written consent of Synectic Design Incorporated. C 2015 2/9/2018 9:26:16 AM C:\Users\shelbort\Documents\3790 Model_shelbort\Recovery.rvt

SYNECTIC
1111 West University
Drive, Suite 104, Tempe,
AZ 85281
t:480.948.9766
f:480.948.9211

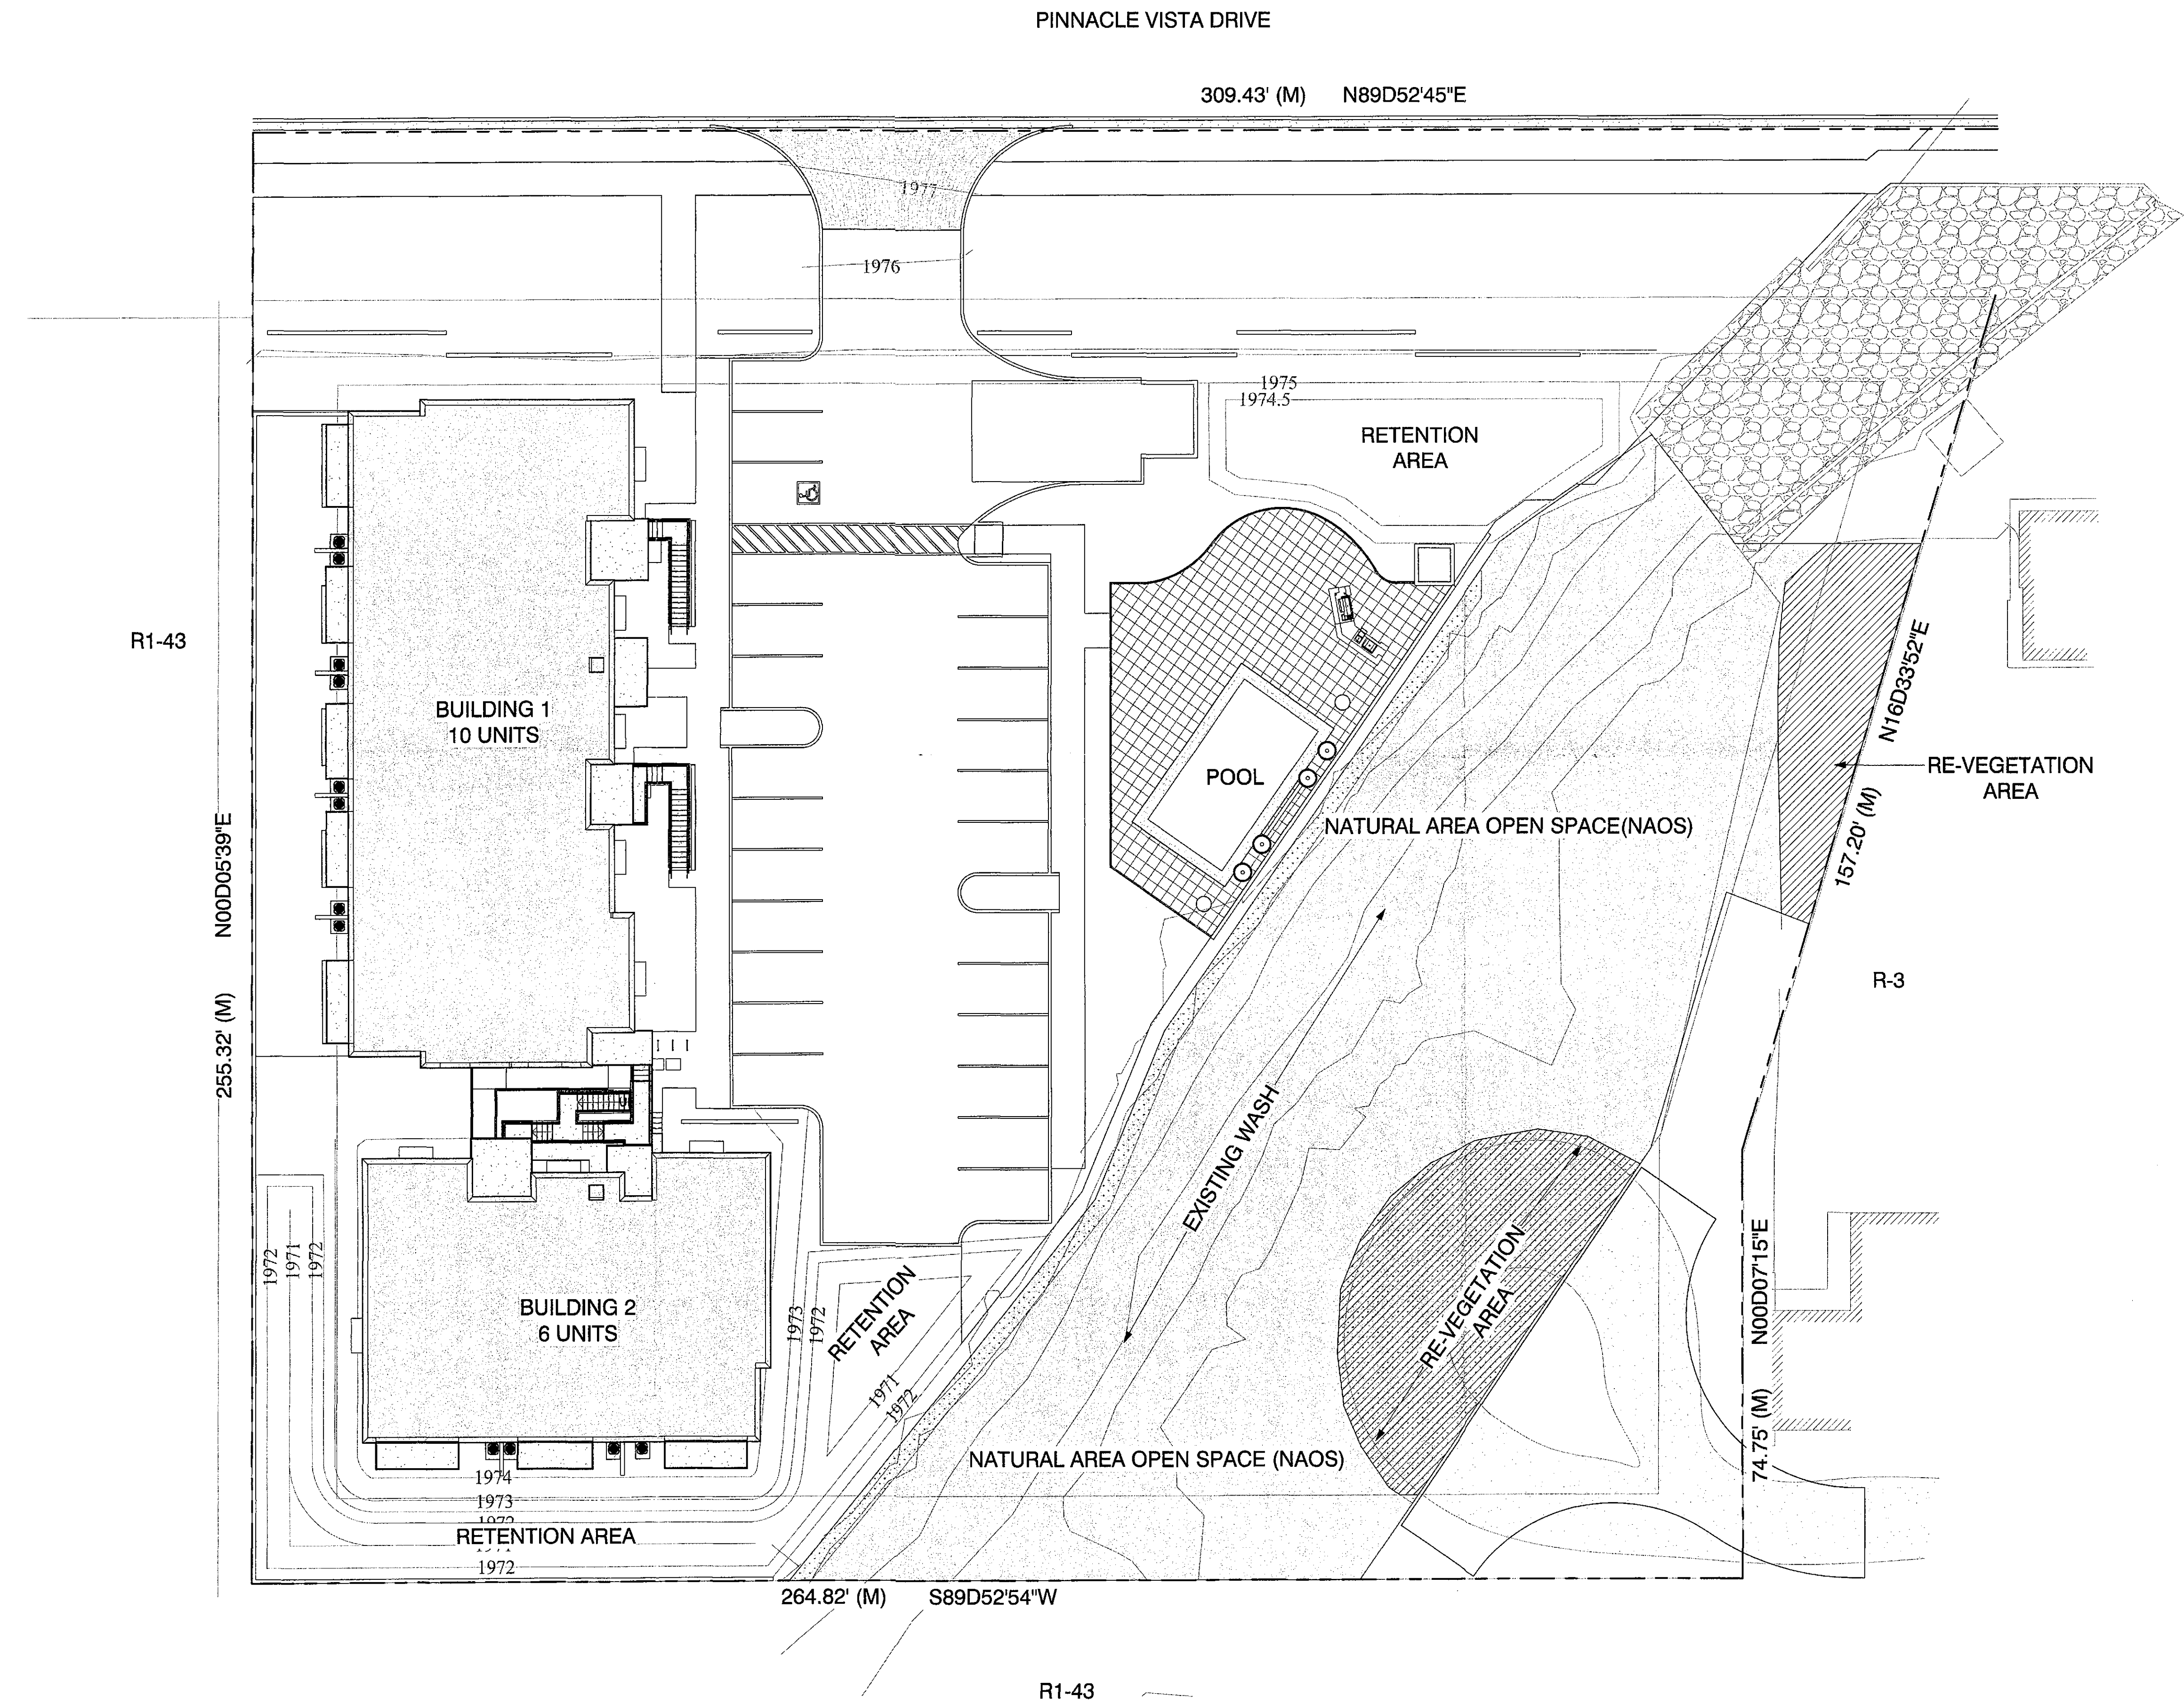

STIPULATION SET
RETAIN FOR RECORDS
APPROVED
3-15-18
DATE KN
INITIALS

NAOS DATA

NAOS CALCULATIONS				
SLOPE CATEGORY		AREA (ACRES)	LOWER DESERT NAOS FACTOR	REQ. NAOS (ACRES)
0%	2%	0.11	20%	0.02
2%	5%	0.69	25%	0.17
5%	10%	0.38	30%	0.11
10%	15%	0.03	30%	0.01
15%	25%	0.23	30%	0.07
25%	100%	0.00	30%	0.00
TOTAL		1.45		0.39


NAOS REQUIREMENTS		
NAOS REQUIRED PER SLOPE ANALYSIS	0.39 ACRES	16,988 SF
MAXIMUM ALLOWED REVEG. AREA (30%)	0.12 ACRES	5,097 SF

NAOS PROVIDED		
NAOS PROVIDED (UNDISTURBED)	0.313 ACRES	13,633 SF
NAOS PROVIDED (REVEGETATED)	0.080 ACRES	3,479 SF
TOTAL PROVIDED	0.393 ACRES	17,112 SF

LEGEND	AREA	REQUIRED	PROVIDED
	NATURAL OPEN SPACE		13,633 S.F.
	REVEGETATION OPEN SPACE		3,479 S.F.
TOTAL PROVIDED			17,112 S.F.

A CONDO DEVELOPMENT
AT PINNACLE VISTA

6301 E. PINNACLE VISTA DR.
SCOTTSDALE AZ, 86266

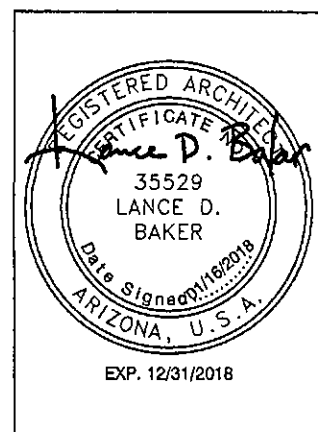


REVISIONS	

Phase: DR
Drawn By: SCB
Reviewed By: LDB
SDI Project No: 3790
Date: 01/16/2017
Sheet:

A1.4
NAOS

NAOS exhibit 2/9/18

This drawing is the property of Synectic Design Incorporated, 686 W. 1st Street, Suite #3, Tempe, AZ, 85281, 480.948.9766. This drawing is limited to the original use for which it was prepared. Changes, reproductions, or assigning to any third party of this drawing for any other use is not permitted without written consent of Synectic Design Incorporated. C 2015 2/9/2018 9:25:29 AM C:\Users\jbellford\Documents\3790 Model _bellford\Recovery.rvt

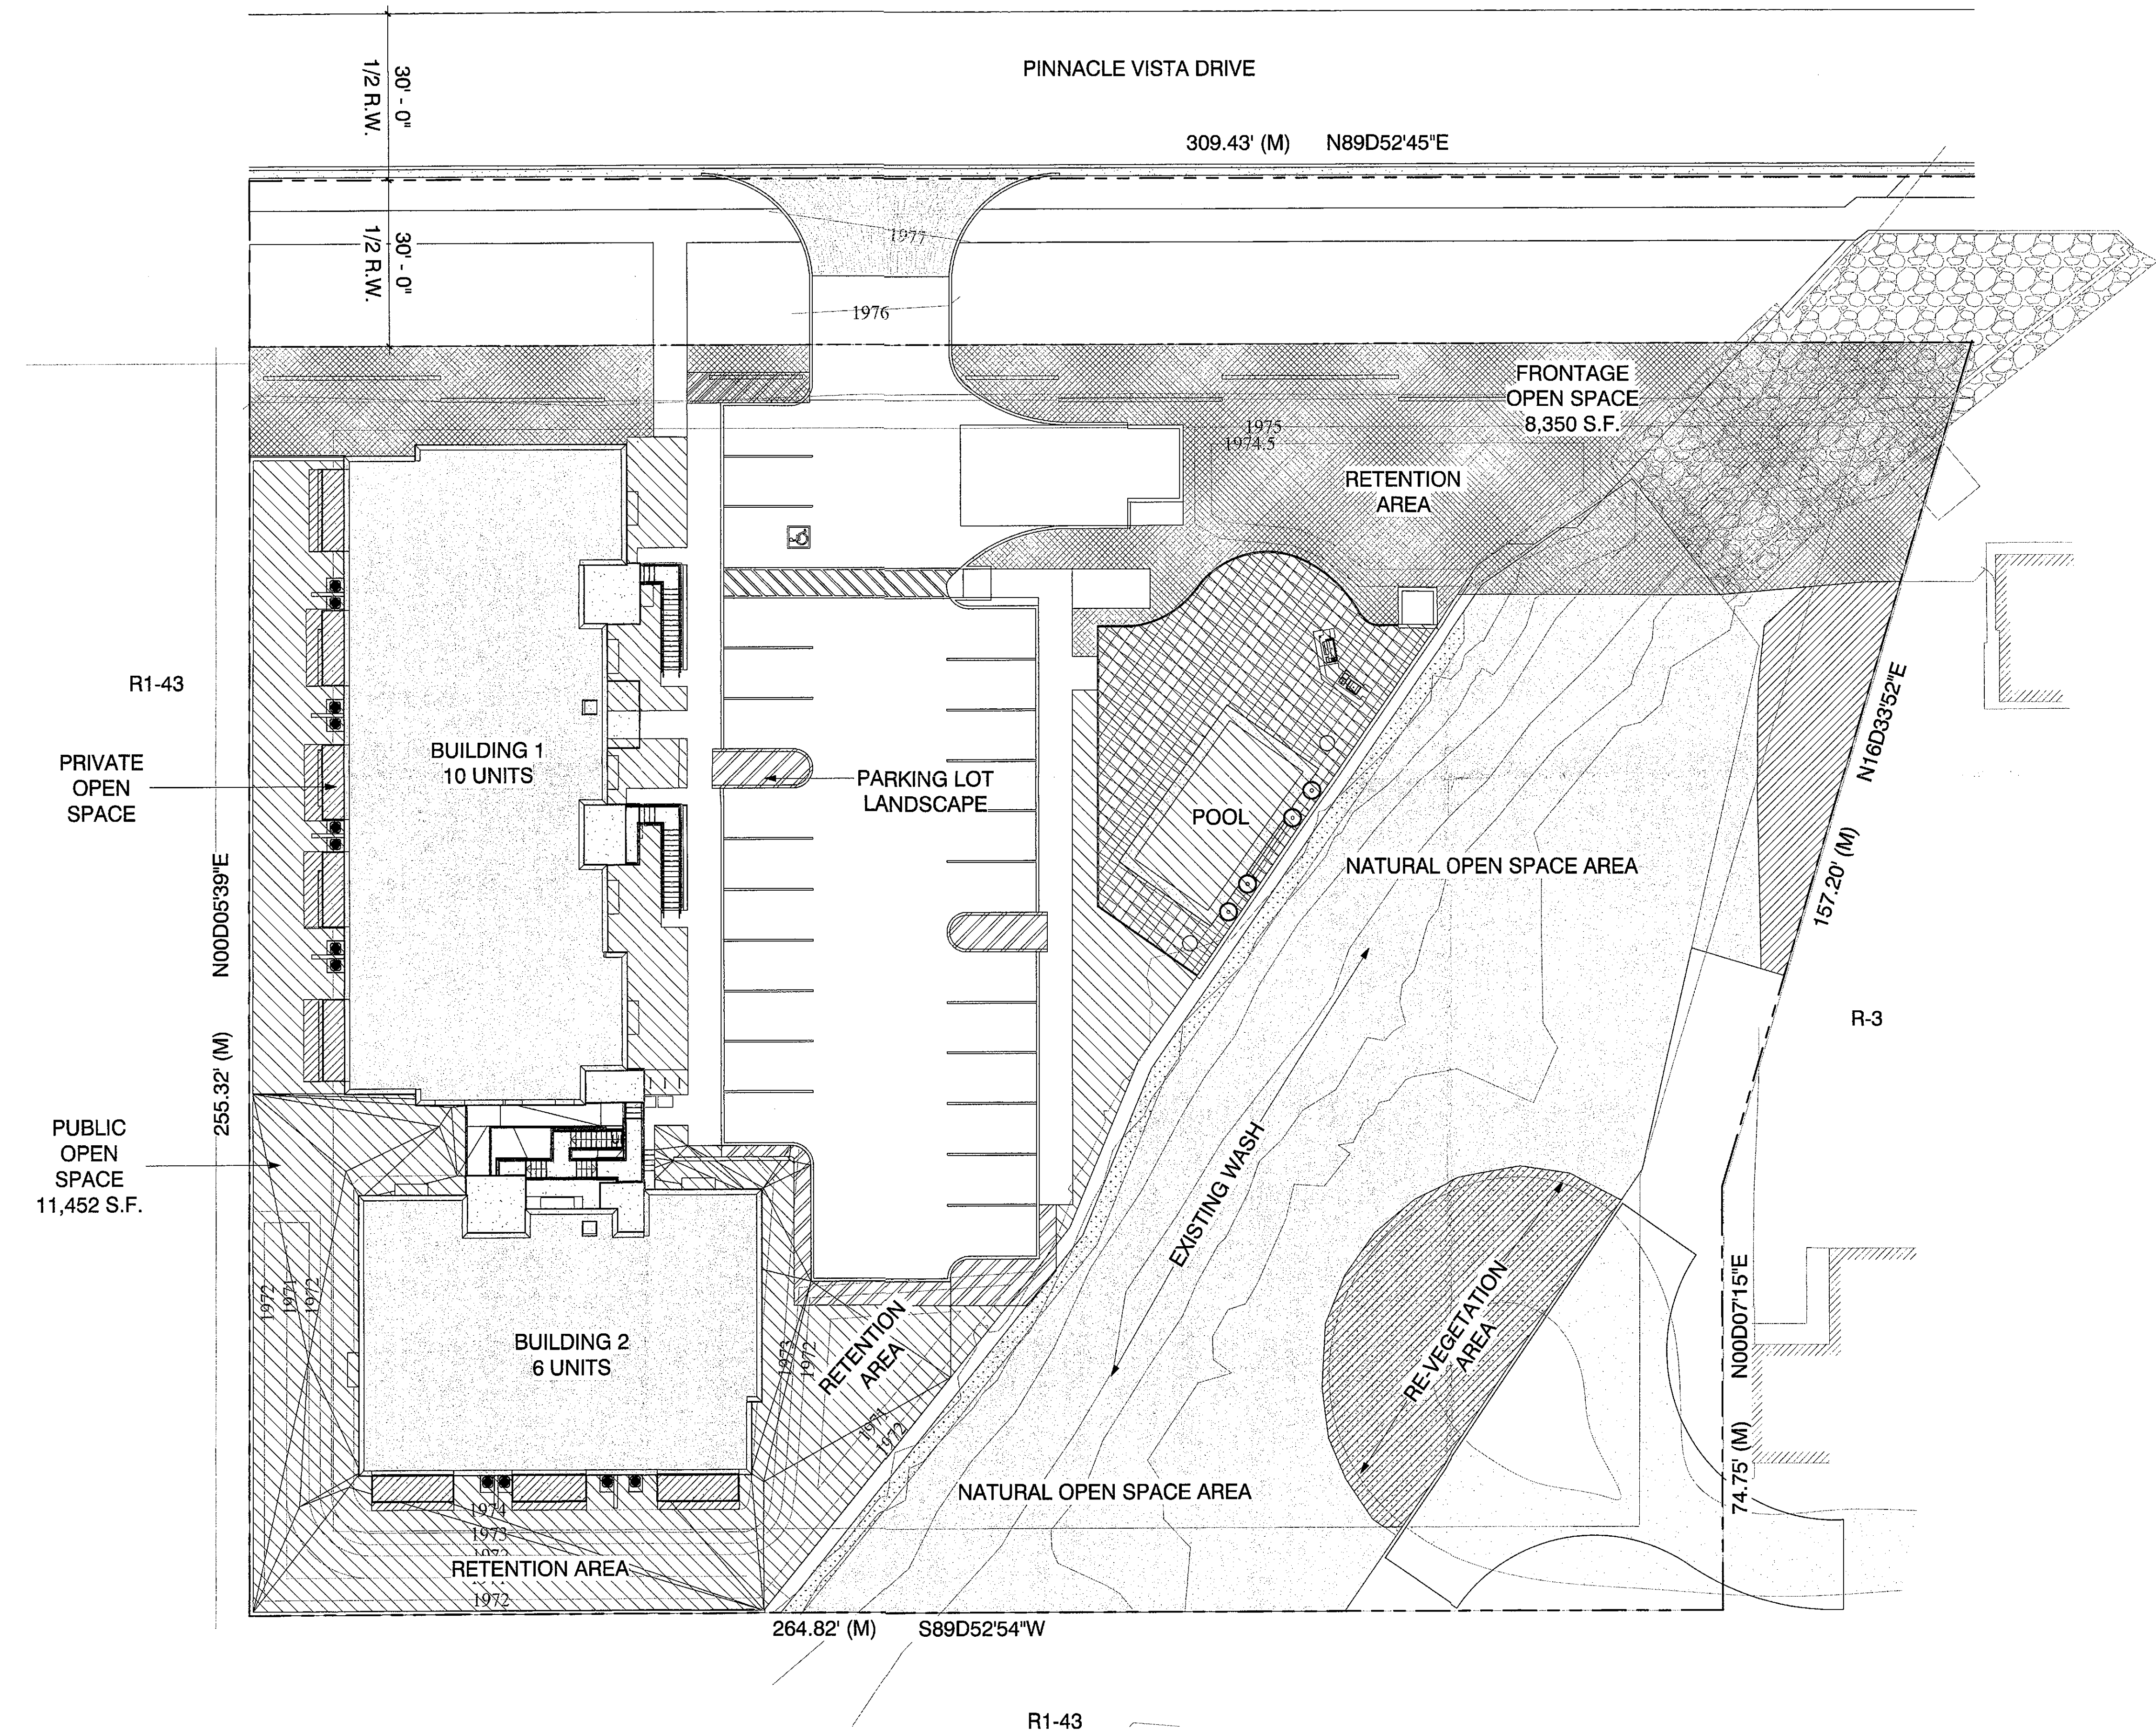


OPEN SPACE CALCULATIONS

- REQUIRED OPEN SPACE:
1. MINIMUM OPEN SPACE: 0.36 * NET LOT AREA
0.36 * 63,033 = 22,681.88 SF
- DISTRIBUTED AS FOLLOWS:
- A) FRONTAGE OPEN SPACE MINIMUM: 0.12 * NET LOT AREA
0.12 * 63,033 = 7,563.96 SF
- i) MIN. 20 SF / LF OF PUBLIC STREET FRONTAGE: 309.43 * 20 = 6,188.6 SF
- ii) NOT REQUIRED TO EXCEED 50 SF / LF OF STREET FRONTAGE: 309.43 * 50 = 15,471.5 SF
- B) COMMON OPEN SPACE: 22,692 - 11,908 = 10,784 SF
2. PRIVATE OUTDOOR LIVING SPACE:
- A) FIRST STORY DWELLING UNITS, MINIMUM 0.10 * 8,526 SF = 852.6 SF
- B) DWELLING UNITS ABOVE 1ST STORY, 0.05 * 8,770 SF = 438.5 SF
3. PARKING AREAS AND PARKING LOT LANDSCAPING ARE NOT INCLUDED IN THE REQUIRED OPENS SPACE.

LEGEND	AREA	REQUIRED	PROVIDED
	FRONTAGE OPEN SPACE	7,564 S.F.	8,350 S.F.
	COMMON OPEN SPACE	10,784 S.F.	11,452 S.F.
	PRIVATE OPEN SPACE	1ST FLR 853 S.F. 2ND FLR 439 S.F.	899 S.F. 519 S.F.
	PARKING LOT LANDSCAPE	556 S.F.	742 S.F.
	NATURAL OPEN SPACE	16,988 S.F.	17,112 S.F.

STIPULATION SET
RETAIN FOR RECORDS
APPROVED

3-15-18
DATE INITIALS

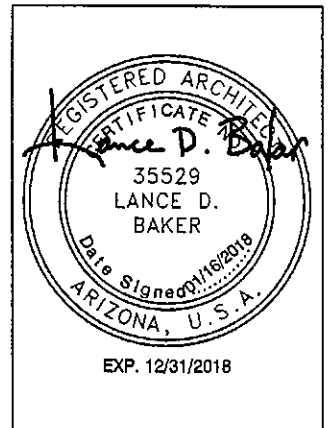


REVISIONS	

Phase: DR
Drawn By: SCB
Reviewed By: LDB
SDI Project No: 3790
Date: 01/16/2017

Sheet:
A1.6
OPEN SPACE PLAN

Site plan Worksheet 2/9/18

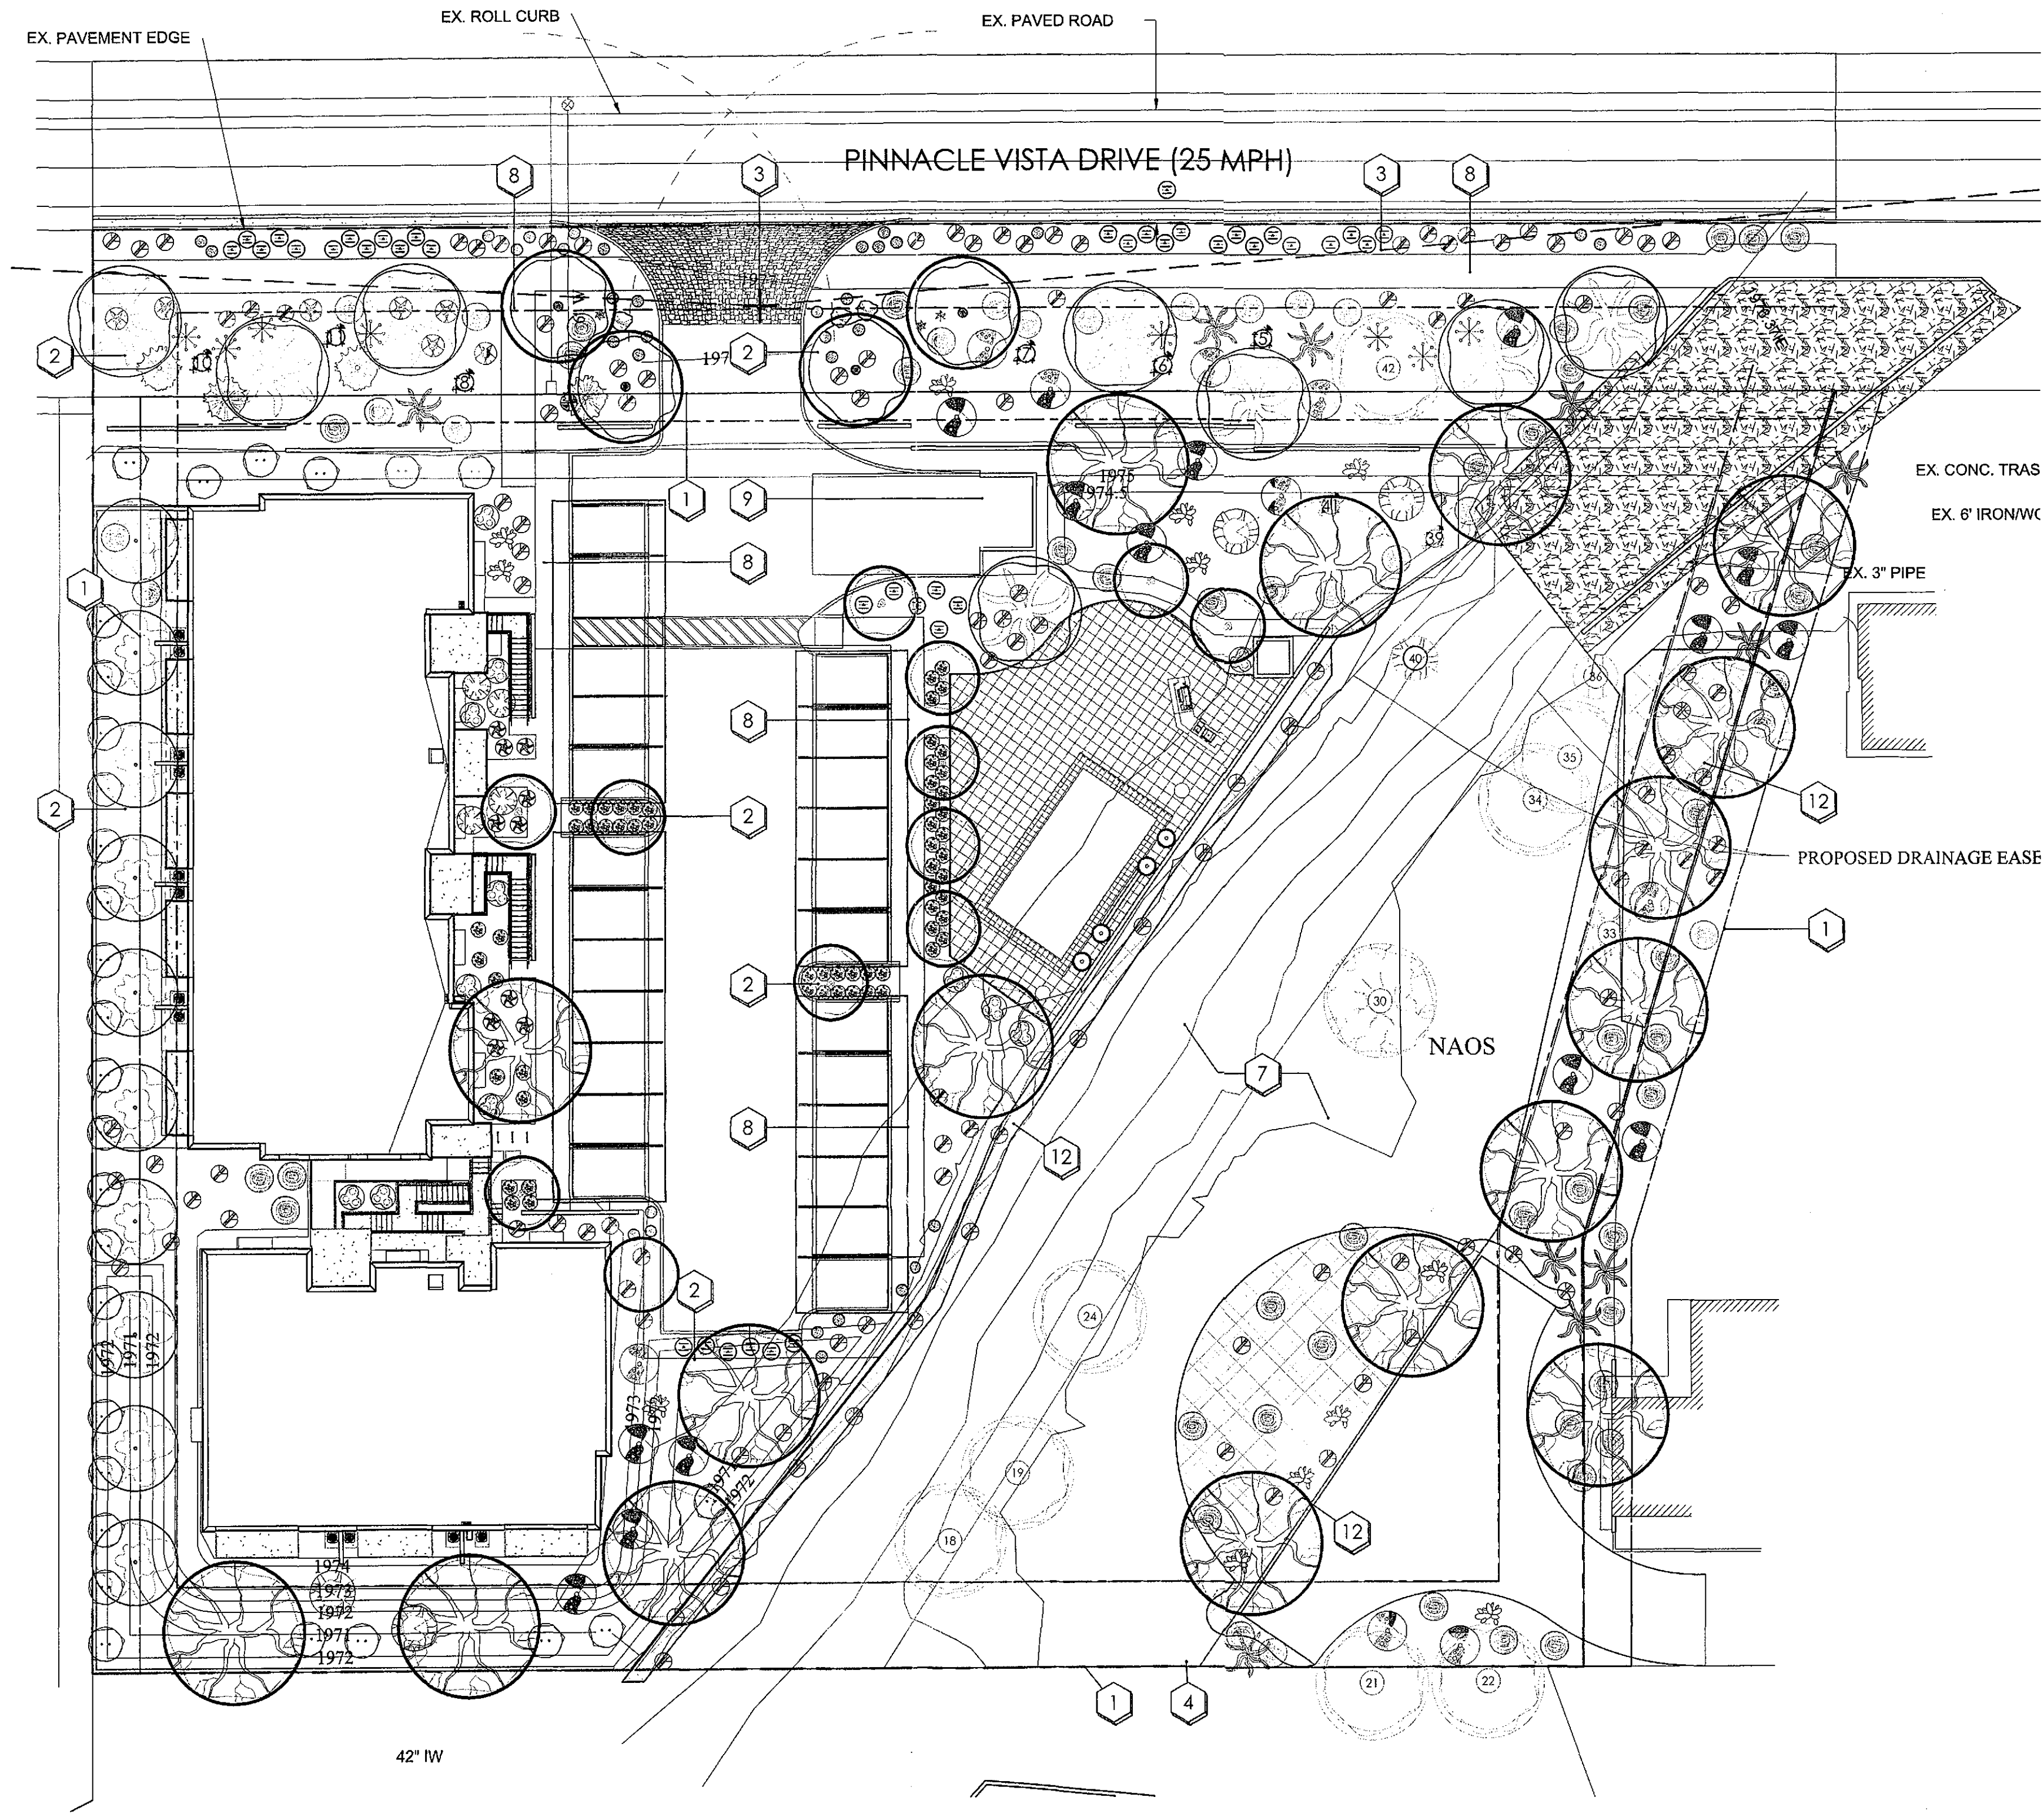

planting key notes

- 1

PROPERTY LINE / RIGHT OF WAY LINE
- 2

DECOMPOSED GRANITE IN ALL PLANTING AREAS
- 3

SIGHT DISTANCE LINE PER CITY REQUIREMENTS
- 4

STORMWATER RETENTION. SEE CIVIL ENG. PLANS.
- 5

FIRE HYDRANT - NO PLANT MATERIAL WITHIN 3'
- 6

EXISTING RIP RAP. SEE CIVIL ENG. PLANS.
- 7

NAOS - SEE CIVIL ENG. PLANS.
- 8

SIDEWALK.
- 9

TRASH RECEPTACLE. SEE ARCHITECT'S SITE PLAN.
- 10

ACCESSIBLE RAMP. SEE CIVIL ENG. PLANS.
- 11

NATIVE SEED
- 12

WILD SEED MIX. SEE SEED MIX

wild seed - sonoran desert
upland reveg. mix - 1lbs. /2000 sf

symbol	botanical name	common name
	AMBROSIA DELTOIDES ARTIFLEX POLYCARPA ARTIFLEX LENTIFORMIS SENNA COVESII LARREA TRIDENTATA SIMMONDSIA CHINENSIS GUTIERREZIA SATOTHRAE ARISTIDA PURPUREA PLANTAGO PURSHII SPOROBOLUS DRYPTANDRUS	TRIANGLE LEAF BURSAGE SALT BUSH QUAIL BRUSH DESERT SENNA CREOSOTE BUSH JOJOBA SNAKEWEED PURPLE THREEAWN INDIAN WHEAT SAND DROPSSEED



ABOVE MIX INCLUDES: CONWED FIBER 1200-188 LBS/ACRE
SLOW RELEASE FERTILIZER (23-13-0) 300 LBS/ACRE
BEST GRADE TACKIFIER 60 LBS./ACRE

salvaged plant legend

botanical name common name				
preserve in place trees				
	PARKINSONIA MICROPHYLLUM FOOTHILLS PALO VERDE	SALVAGED VARIES	8	SALVAGED STAKE IN PLACE
	PROSOPIS VELUTINA VELVET MESQUITE	SALVAGED VARIES	1	SALVAGED STAKE IN PLACE
preserve in place cactus				
	CARNEGIA GIGANTEA SAGUARO	SALVAGED VARIES	2	SALVAGED
	FOUQUIERIA SPLENDENS OCOTILLO	SALVAGED VARIES	1	SALVAGED
	CELTIS PALLIDA DESERT HACKBERRY	SALVAGED VARIES	1	SALVAGED
	ZIZIPHUS OBTUSIFOLIA GRAY THORN	SALVAGED VARIES	1	SALVAGED

plant legend

botanical name common name					size	qty	comments
salvaged saguaros							
	CARNEGIA GIGANTEA SAGUARO	SALVAGED VARIES	varies	8			SALVAGED
trees							
	CAESALPINIA CACALACO 'SMOOTHIE' THORNLESS CASCALOTE	(5 @ 1.0 GPH)	24" BOX	12			H., W., CAL. STAKE IN PLACE
	PROSOPIS SEEDLESS HYBRID 'AZT™' 'AZT™' SEEDLESS HYBRID MESQUITE	(5 @ 1.0 GPH)	24" BOX	17			H., W., CAL. STAKE IN PLACE
	PARKINSONI HYBRID 'AZT' 'AZT' THORNLESS PALO VERDE	(5 @ 1.0 GPH)	24" BOX	4			H., W., CAL. STAKE IN PLACE
	PARKINSONIA FLORIDUM BLUE PALO VERDE	(5 @ 1.0 GPH)	24" BOX	8			H., W., CAL. STAKE IN PLACE
	PITHECELLOBIUM FLEXICAULE TEXAS EBONY	(5 @ 1.0 GPH)	24" BOX	10			H., W., CAL. STAKE IN PLACE
	CALLIANDRA ERRIOPHYLLA PINK FAIRY DUSTER	(1 @ 1.0 GPH)	5 GAL.	7			PLANT AT 4' O.C.
	CELTIS PALLIDA DESERT HACKBERRY	(1 @ 1.0 GPH)	5 GAL.	4			PLANT AT 7' O.C.
	CORDIA PARVIFOLIA LITTLELEAF CORDIA	(1 @ 1.0 GPH)	5 GAL.	30			PLANT AT 7' O.C.
	ENCELIA FARINOSA BRITTLEBUSH	(1 @ 1.0 GPH)	5 GAL.	68			PLANT AT 4' O.C.
	LARREA TRIDENTATA CREOSOTE	(1 @ 1.0 GPH)	5 GAL.	23			PLANT AT 7' O.C.
	SIMMONDSIA CHINENSIS JOJOBA	(1 @ 1.0 GPH)	5 GAL.	4			PLANT AT 5' O.C.
accents							
	ALOE BARBADENSIS ALOE VERA	(1 @ 1.0 GPH)	5 GAL.	10			PLANT AT 3' O.C.
	DASYLIRON WHEELERI DESERT SPOON	(1 @ 1.0 GPH)	5 GAL.	4			PLANT AT 5' O.C.
	EUPHORBIA TRICUCALLI STICKS OF FIRE	(1 @ 1.0 GPH)	15 GAL.	12			PLANT AT 6' O.C.
	FEROCACTUS CYLINDRACEUS COMPASS BARREL		1.5' TALL	3			1.5' MINIMUM HEIGHT
	FOUQUIERIA SPLENDENS OCOTILLO		SEE CANE	10			15 CANE MINIMUM
	OPUNTIA ENGELMANII ENGELMAN'S PRICKLY PEAR		5 PAD MIN.	12			PLANT AT 5' O.C.
	OPUNTIA VERSICOLOR STAGHORN CHOLLA		5 PAD MIN.	8			PLANT AT 5' O.C.
	PEDILANTHUS MACROCARPUS SUPPER PLANT	(1 @ 1.0 GPH)	5 GAL.	60			PLANT AT 3' O.C.
groundcover							
	ERICAMERIA LARICIFOLIA TURPENTINE BUSH	(1 @ 1.0 GPH)	5 GAL.	118			PLANT AT 3' O.C.
	LANTANA MONTEVIDENSIS PURPLE LANTANA	(1 @ 1.0 GPH)	1 GAL.	39			PLANT AT 3' O.C.
	THYMOPHYLLA PENTACHAETA GOLDEN DYSSODIA	(1 @ 1.0 GPH)	5 GAL.	40			PLANT AT 2' O.C.
inerts							
	3" MINUS DECOMPOSED GRANITE TABLE MESA BROWN		3"-MINUS	28,349 SF			2" MINIMUM IN ALL PLANTERS
	WILD SEED - SONORAN DESERT UPLAND REVEG. MIX			3,583 SF			1lbs. / 2000 sf

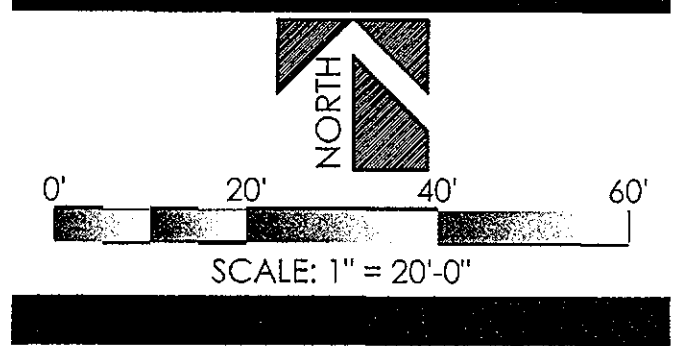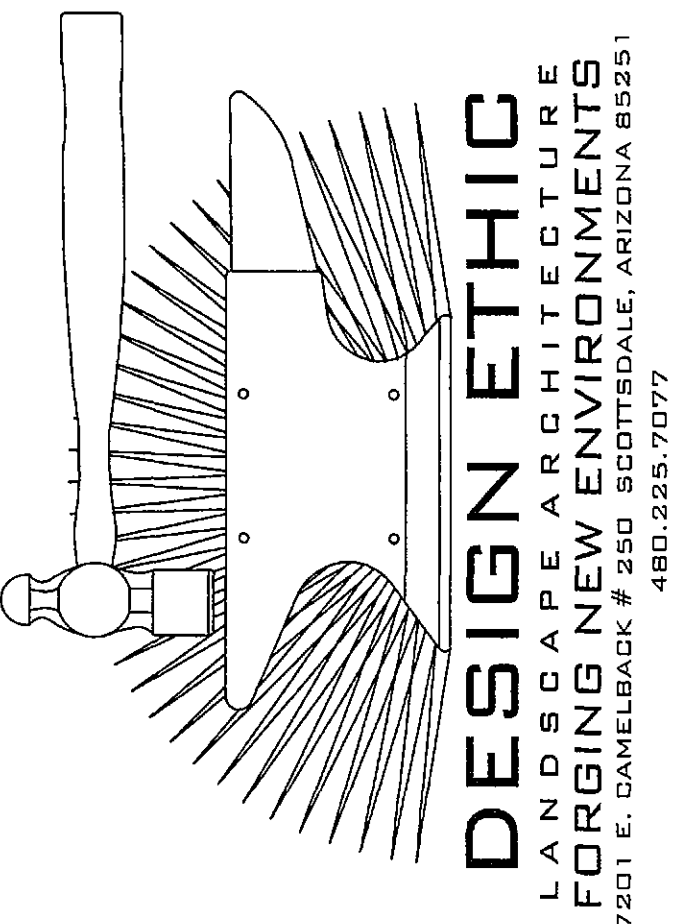

PINNACLE VISTA
6301 EAST PINNACLE VISTA
SCOTTSDALE, ARIZONA

PROJECT:

SHEET TITLE: PRELIMINARY PLANTING PLAN

JOB NO: 16-055
DATE:
DRAWN BY: B. PAUL
SUBMITTED: 01.12.2018
REVISED:

STIPULATION SET
RETAIN FOR RECORDS
APPROVED

3-15-18
DATE INITIALS

SHEET

PL.02 of PL.02
Landscaping Plan - B/W

CALL TWO WORKING DAYS
BEFORE YOU DIG
602-263-1100
1-800-STAKE-IT
(OUTSIDE MARICOPA COUNTY)

This drawing is the property of Synectic Design Incorporated, 688 W. 1st Street, Suite #3, Tempe, AZ 85281, 480.948.9768. This drawing is limited to the original use for which it was prepared. Changes, reproductions, or assigning to any third party of this drawing for any other use is not permitted without written consent of Synectic Design Incorporated. C 2015
C:\Users\alemanandez\Documents\9790 Model_site\alemanandez\alemanandez.rvt 9/7/2017 4:50:36 PM



salvaged plant legend

botanical name	common name	size	qty	comments
preserve in place trees				
PARKINSONIA MICROPHYLLUM	FOOTHILLS PALO VERDE	SALVAGED VARIES	8	SALVAGED STAKE IN PLACE
PROSOPIS VELUTINA	VELVET MESQUITE	SALVAGED VARIES	1	SALVAGED STAKE IN PLACE
preserve in place cactus				
CARNEGIA GIGANTEA	SAGUARO	SALVAGED VARIES	2	SALVAGED
FOUQUIERIA SPLENDENS	OCOTILLO	SALVAGED VARIES	1	SALVAGED
CELTIS PALLIDA	DESERT HACKBERRY	SALVAGED VARIES	1	SALVAGED
ZIZIPHUS OBtusIFOLIA	GRAY THORN	SALVAGED VARIES	1	SALVAGED

plant legend

botanical name	common name	size	qty	comments
salvaged saguaros				
CARNEGIA GIGANTEA	SAGUARO	SALVAGED VARIES	8	SALVAGED
trees				
CAESALPINIA CACALACO	'SMOOTHIE' THORNLESS CASCALOTE	(5 @ 1.0 GPH) 24" BOX	11	H., W., CAL. STAKE IN PLACE
PROSOPIS SEEDLESS	HYBRID 'AZT™' 'AZT™' SEEDLESS HYBRID MESQUITE	(5 @ 1.0 GPH) 24" BOX	13	H., W., CAL. STAKE IN PLACE
PARKINSONIA HYBRID 'AZT'	'AZT' THORNLESS PALO VERDE	(5 @ 1.0 GPH) 24" BOX	4	H., W., CAL. STAKE IN PLACE
PARKINSONIA FLORIDUM	BLUE PALO VERDE	(5 @ 1.0 GPH) 24" BOX	7	H., W., CAL. STAKE IN PLACE
accents				
CALLIANDRA ERRIOPHYLLA	PINK FAIRY DUSTER	(1 @ 1.0 GPH)	5 GAL. 7	PLANT AT 4' O.C.
CELTIS PALLIDA	DESERT HACKBERRY	(1 @ 1.0 GPH)	5 GAL. 12	PLANT AT 7' O.C.
CORDIA PARVIFOLIA	LITTLELEAF CORDIA	(1 @ 1.0 GPH)	5 GAL. 13	PLANT AT 7' O.C.
ENCELIA FARINOSA	BRITTLEBUSH	(1 @ 1.0 GPH)	5 GAL. 57	PLANT AT 4' O.C.
LARREA TRIDENTATA	CREOSOTE	(1 @ 1.0 GPH)	5 GAL. 19	PLANT AT 7' O.C.
SIMMONDSIA CHINENSIS	JOJOBA	(1 @ 1.0 GPH)	5 GAL. 4	PLANT AT 5' O.C.
groundcover				
FEROCACTUS CYLINDRACEUS	COMPASS BARREL	1.5" TALL	3	1.5" MINIMUM HEIGHT
FOUQUIERIA SPLENDENS	OCOTILLO	(1 @ 1.0 GPH)	SEE CANE MIN.	15 CANE MINIMUM
OPUNTIA ENGELMANNI	ENGELMANN'S PRICKLY PEAR	5 PAD MIN.	6	PLANT AT 5' O.C.
OPUNTIA VERSICOLOR	STAGHORN CHOLLA	5 GAL.	8	PLANT AT 5' O.C.
PEDILANTHUS MACROCARPUS	SUPPLER PLANT	(1 @ 1.0 GPH)	49	
inerts				
AMBROSIA DELTOIDEA	BURSAGE	(1 @ 1.0 GPH)	5 GAL. -	PLANT AT 4' O.C.
ERICACERIA LARICIFOLIA	TURPENTINE BUSH	(1 @ 1.0 GPH)	5 GAL. 89	PLANT AT 3' O.C.
LANTANA MONTEVIDENSIS	PURPLE LANTANA	(1 @ 1.0 GPH)	1 GAL. 11	PLANT AT 3' O.C.
THYMOPHYLLA PENTACHAETA	GOLDEN DYSSODIA	(1 @ 1.0 GPH)	5 GAL. 30	PLANT AT 2' O.C.

3" MINUS DECOMPOSED GRANITE TABLE MESA BROWN 3" MINUS 28,349 SF 2" MINIMUM IN ALL PLANTERS


STIPULATION SET
RETAIN FOR RECORDS
APPROVED

3-15-18
DATE INITIALS

1 Site Plan Color
1/16" = 1'-0"

A CONDO DEVELOPMENT AT PINNACLE VISTA

6301 E. PINNACLE VISTA DR.
SCOTTSDALE, AZ 85266

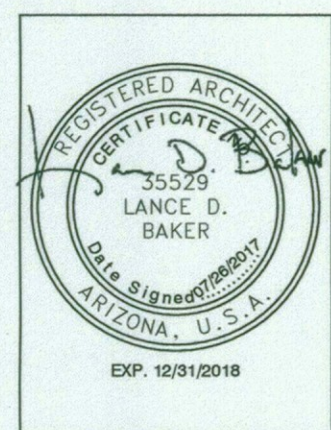

REVISIONS	


Phase: DR
Drawn By: AF
Reviewed By: LDB
SDI Project No: 3790
Date: 07.28.2017
Sheet:

14-DR-2017
1/18/18

A1.4
COLOR SITE PLAN

Landscape plan - color

This drawing is the property of Synectic Design Incorporated, 688 W. 1st Street, Suite #3, Tempe, AZ, 85281, 480.948.9766. This drawing is limited to the original use for which it was prepared. Changes, reproductions, or assigning to any third party of this drawing for any other use is not permitted without written consent of Synectic Design Incorporated. C 2015 2/9/2019 9:53:22 AM C:\Users\shelord\Documents\3790 Model_shelord\Recovery.rvt

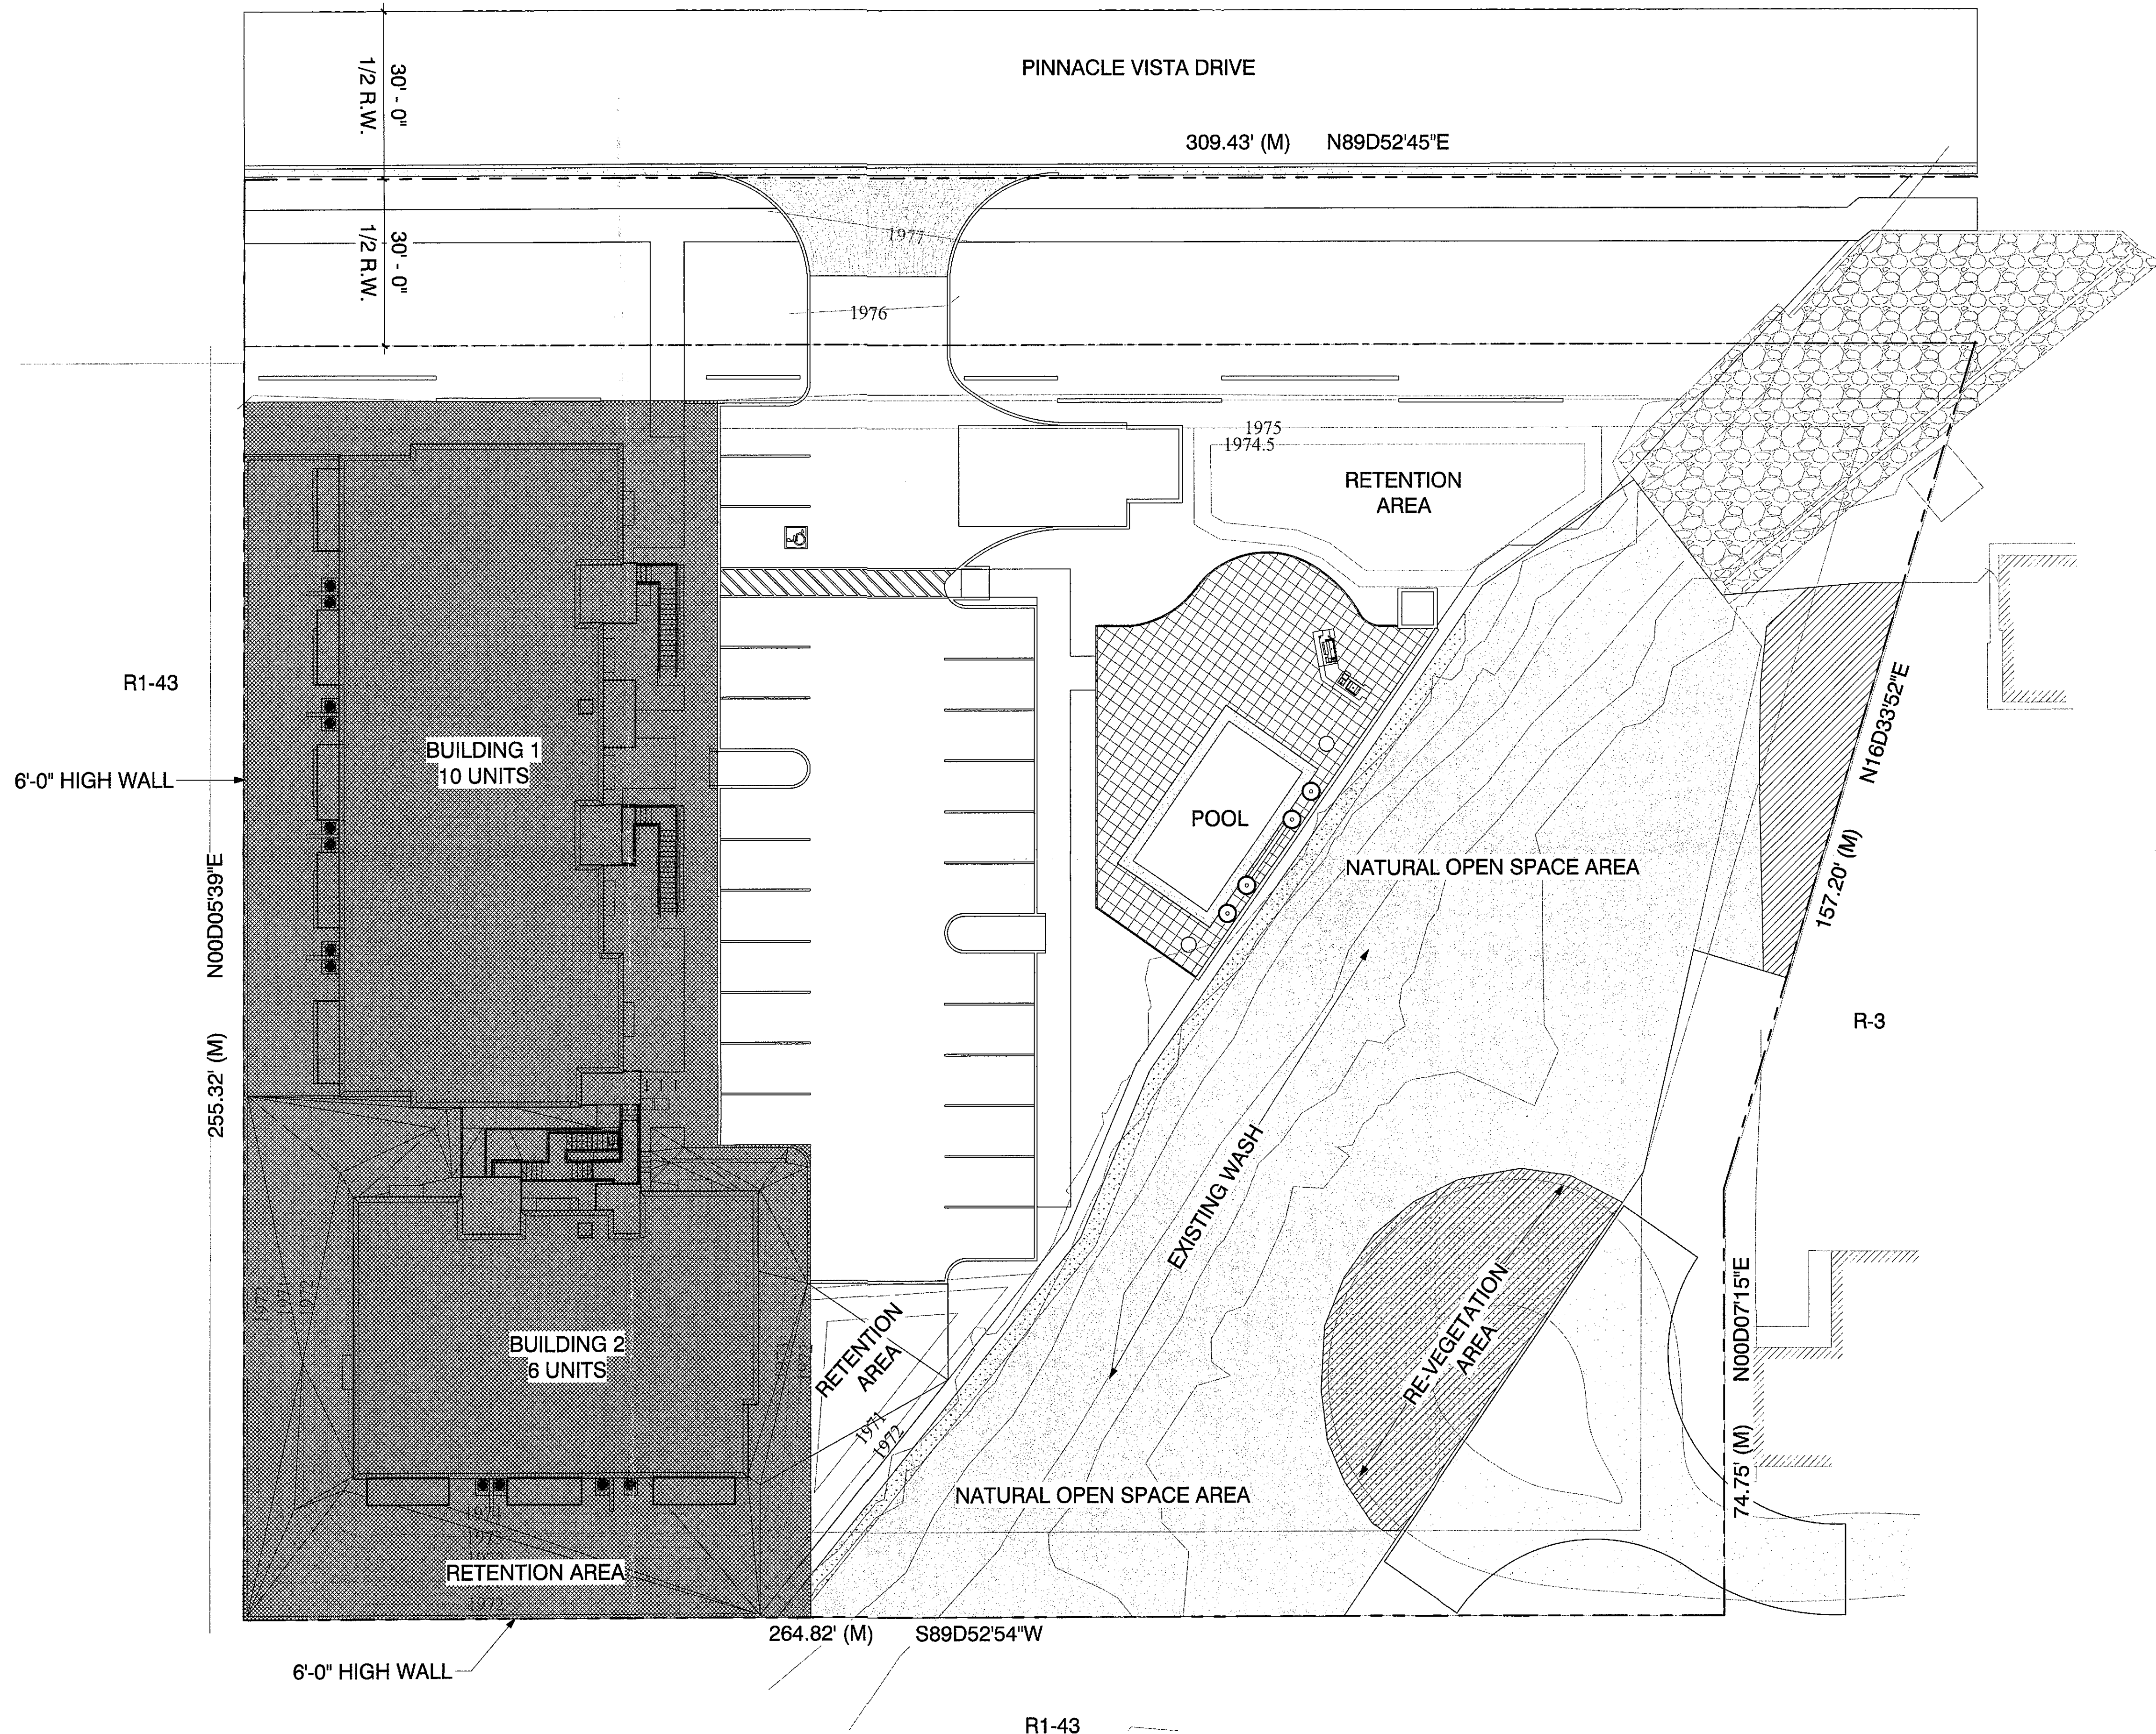

PERMITTED ENCLOSURE DATA (FO)

MAX. % OF ENCLOSURE: 60% OF NET LOT AREA
63,033 * 60% = 37,820 S.F.


ENCLOSURE AREA PROVIDED: 19,604 S.F.

ENCLOSED AREA: 6'-0" WALLS PROVIDED ONLY ON WEST AND SOUTH PROPERTY LINES U.N.O., SITE WALLS ON NORTH SIDE ARE SCREEN WALLS ONLY. NO ENCLOSURE PROVIDED.

1 FO Enclosed Plan
1/16" = 1'-0"

STIPULATION SET
RETAIN FOR RECORDS
APPROVED

3-15-18
DATE INITIALS

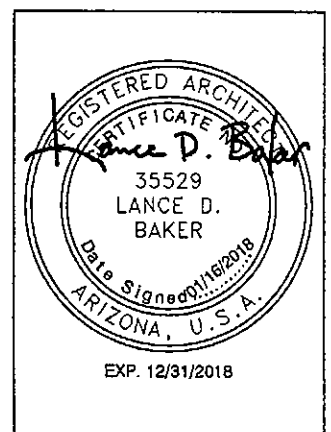



REVISIONS

Phase: DR
Drawn By: SCB
Reviewed By: LDB
SDI Project No: 3790
Date: 01/16/2017
Sheet:

A1.7
FO ENCLOSURE PLAN

Foothills Overlay Exhibit

This drawing is the property of Synectic Design Incorporated, 888 W. 1st Street, Suite #3, Tempe, AZ, 85281, 480.948.9766. This drawing is limited to the original use for which it was prepared. Changes, reproductions, or assigning to any third party of this drawing for any other use is not permitted without written consent of Synectic Design Incorporated. C 2015
C:\Users\bellford\Documents\3790 Model_belford.rvt 1/17/2018 1:34:54 PM

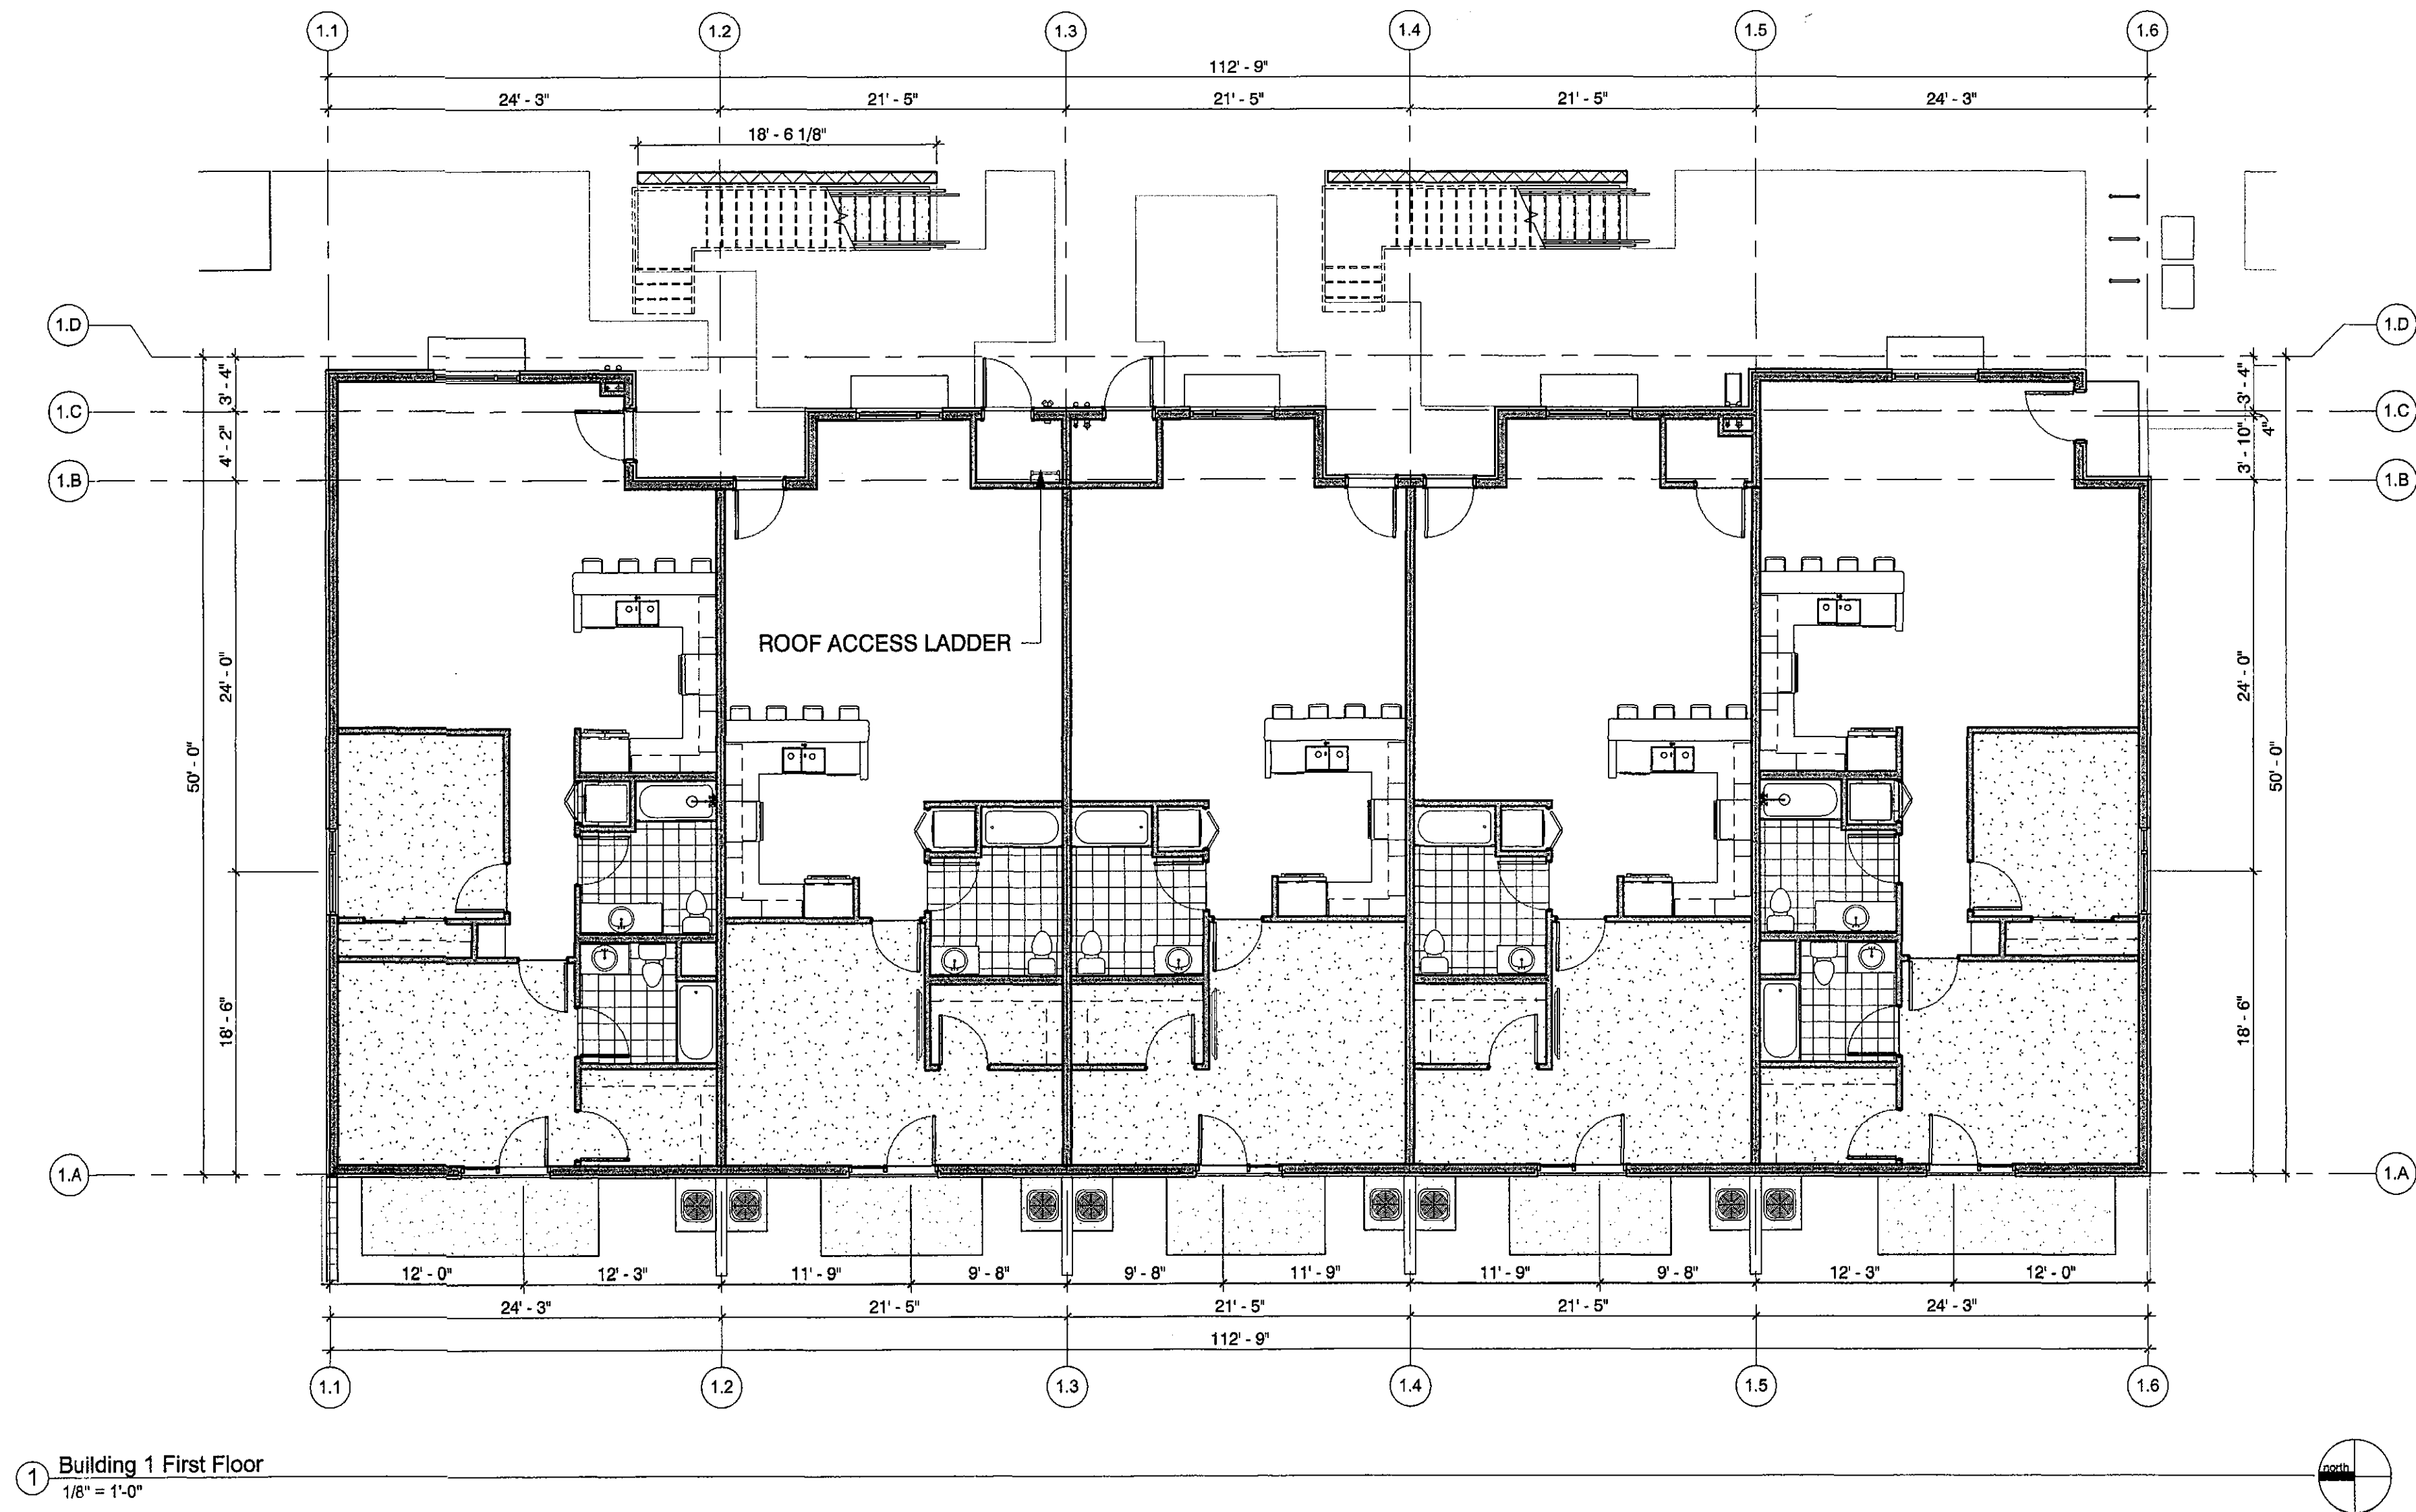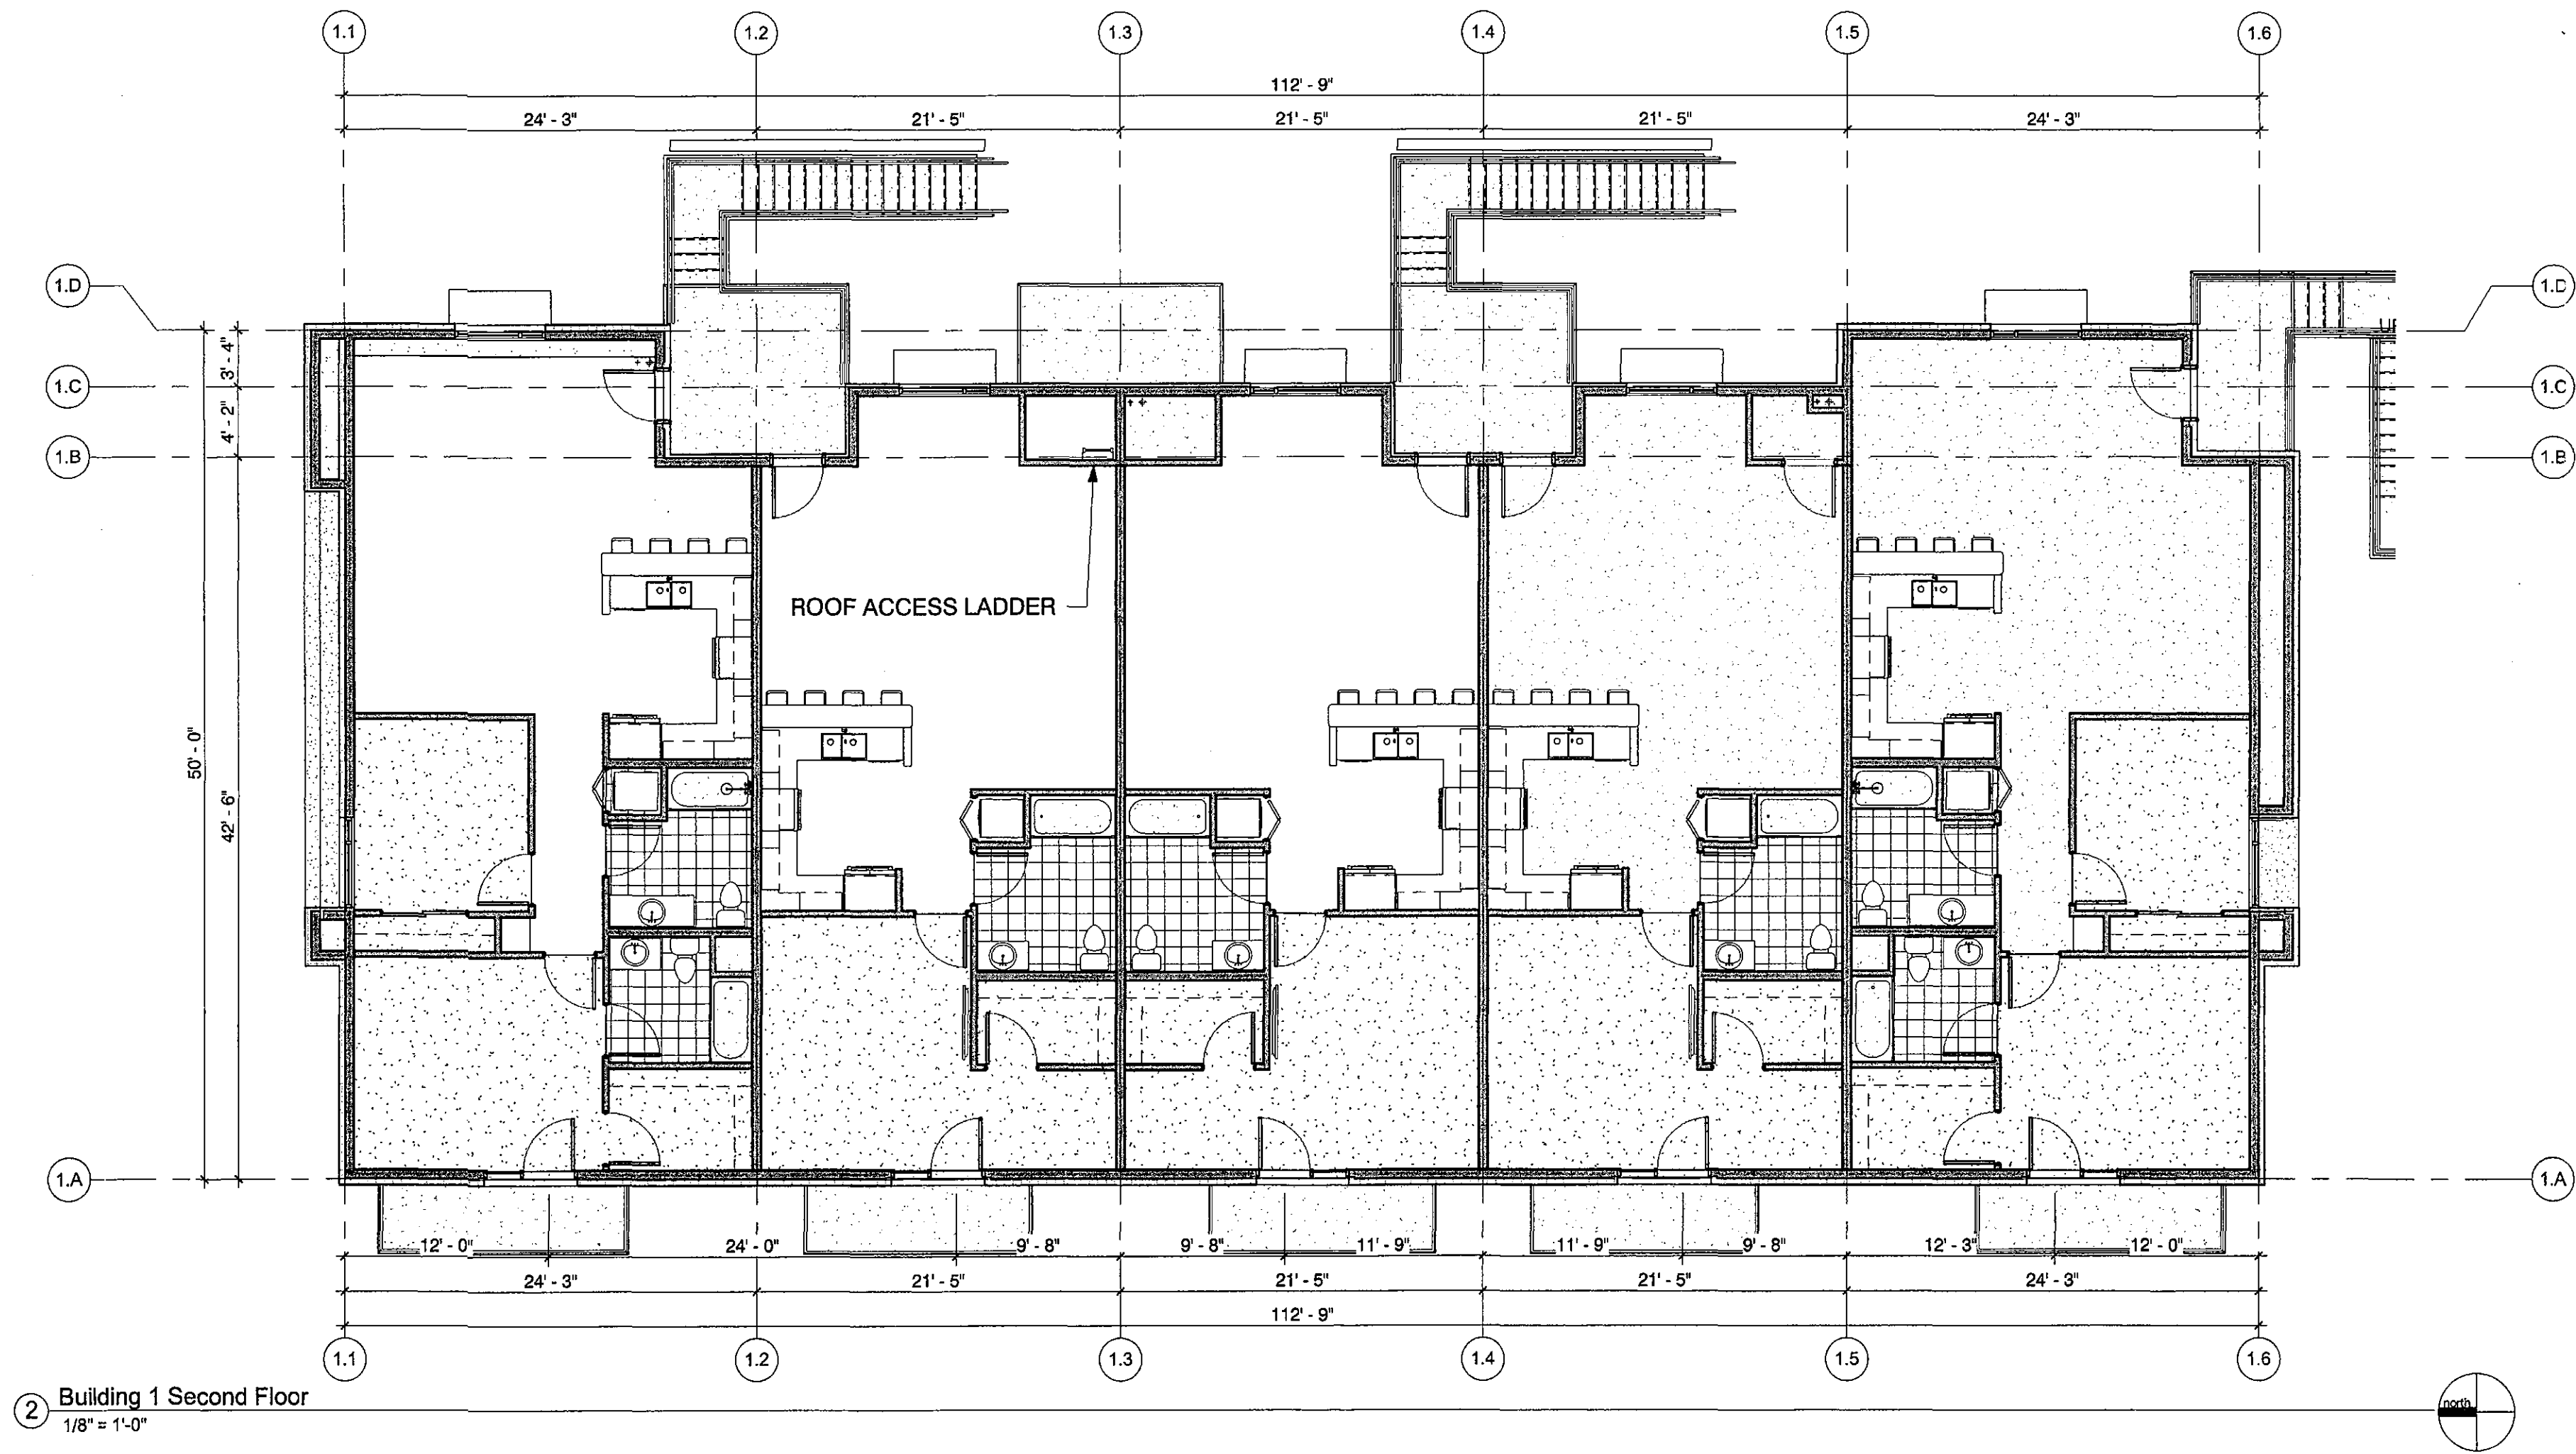


SHEET KEYED NOTES

SYNECTIC
1111 West University
Drive, Suite 104, Tempe,
AZ 85281
t:480.948.9766
f:480.948.9211

A CONDO DEVELOPMENT AT PINNACLE VISTA

6301 E. PINNACLE VISTA DR.
SCOTTSDALE, AZ, 85266

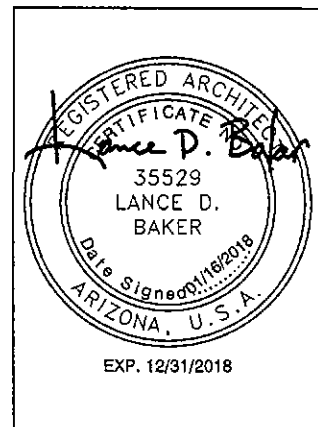

REVISIONS	


Phase: DR
Drawn By:
Reviewed By: LDB
SDI Project No: 3790
Date: 01/18/2017
Sheet:

14-DR-2017
1/18/18


A2.1
BUILDING 1 FLOOR
PLANS

Bldg. 1 Floor plans

This drawing is the property of Synectic Design Incorporated, 688 W. 1st Street, Suite #3, Tempe AZ, 85281, 480.948.9766. This drawing is limited to the original use for which it was prepared. Changes, reproductions, or assigning to any third party of this drawing for any other use is not permitted without written consent of Synectic Design Incorporated. C 2015
C:\Users\ebellord\Documents\3790 Model_2floor.dwg 1/17/2018 1:35:48 PM

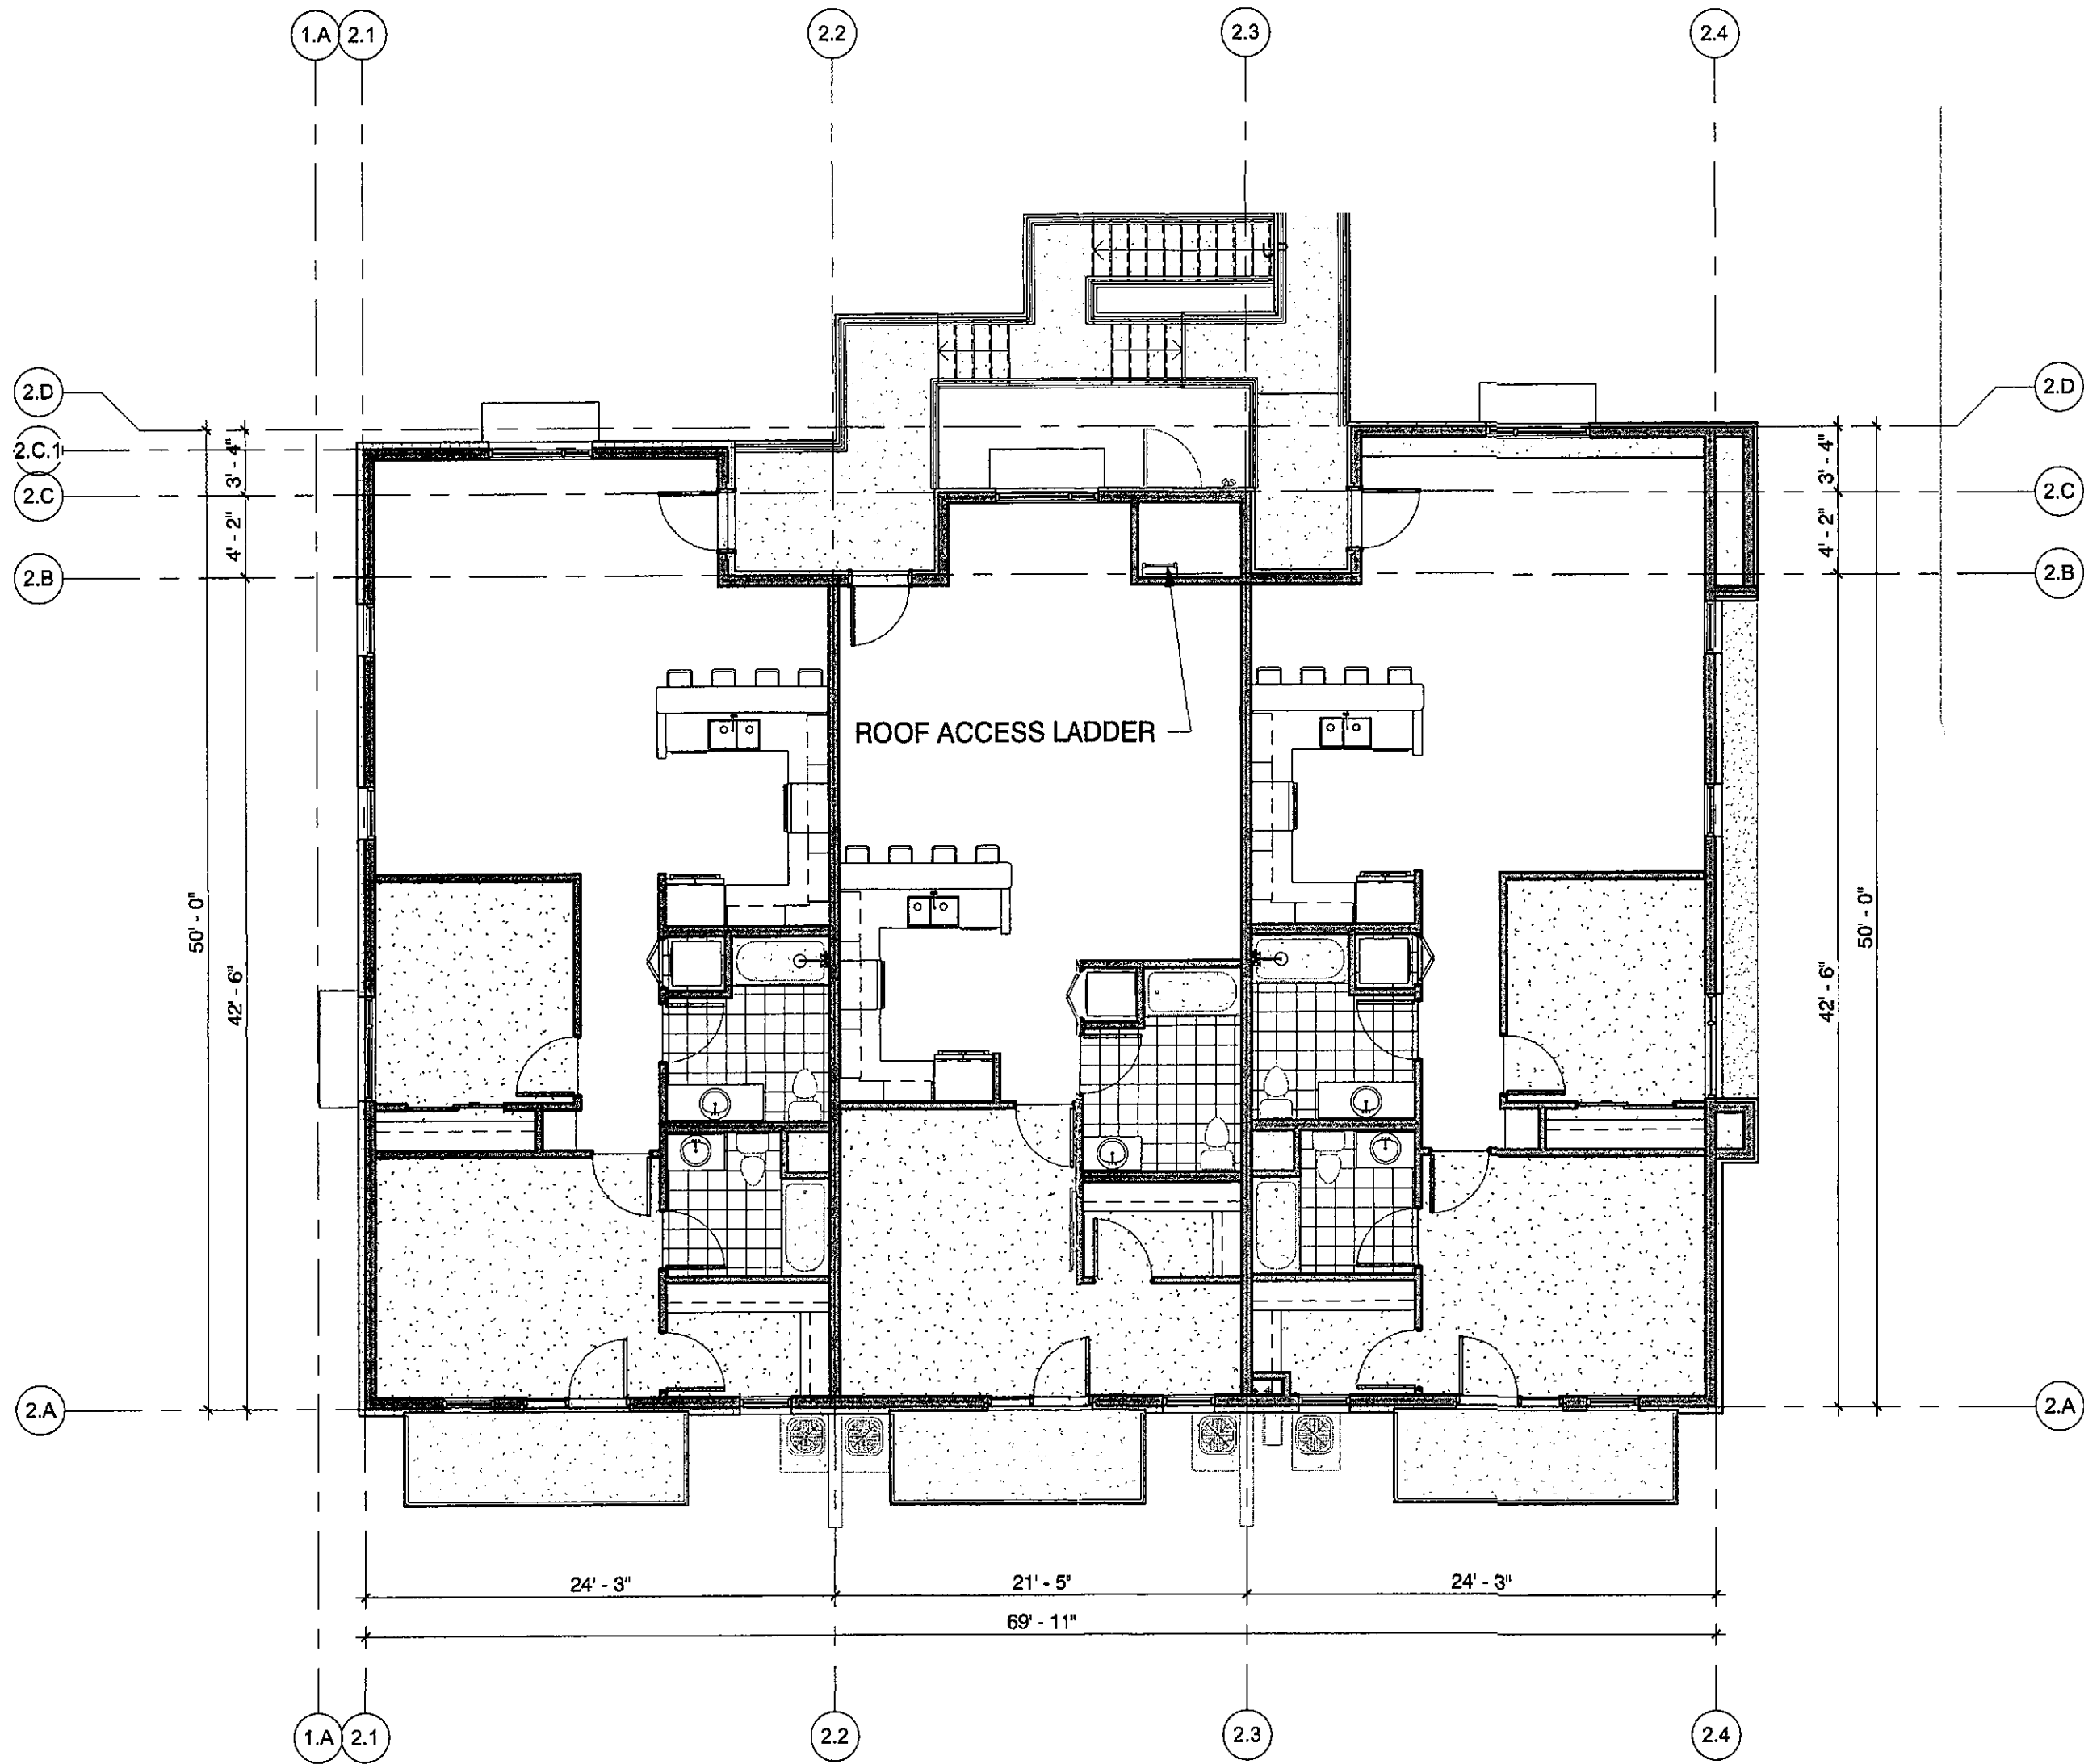


2 Building 2 Second Floor
1/8" = 1'-0"

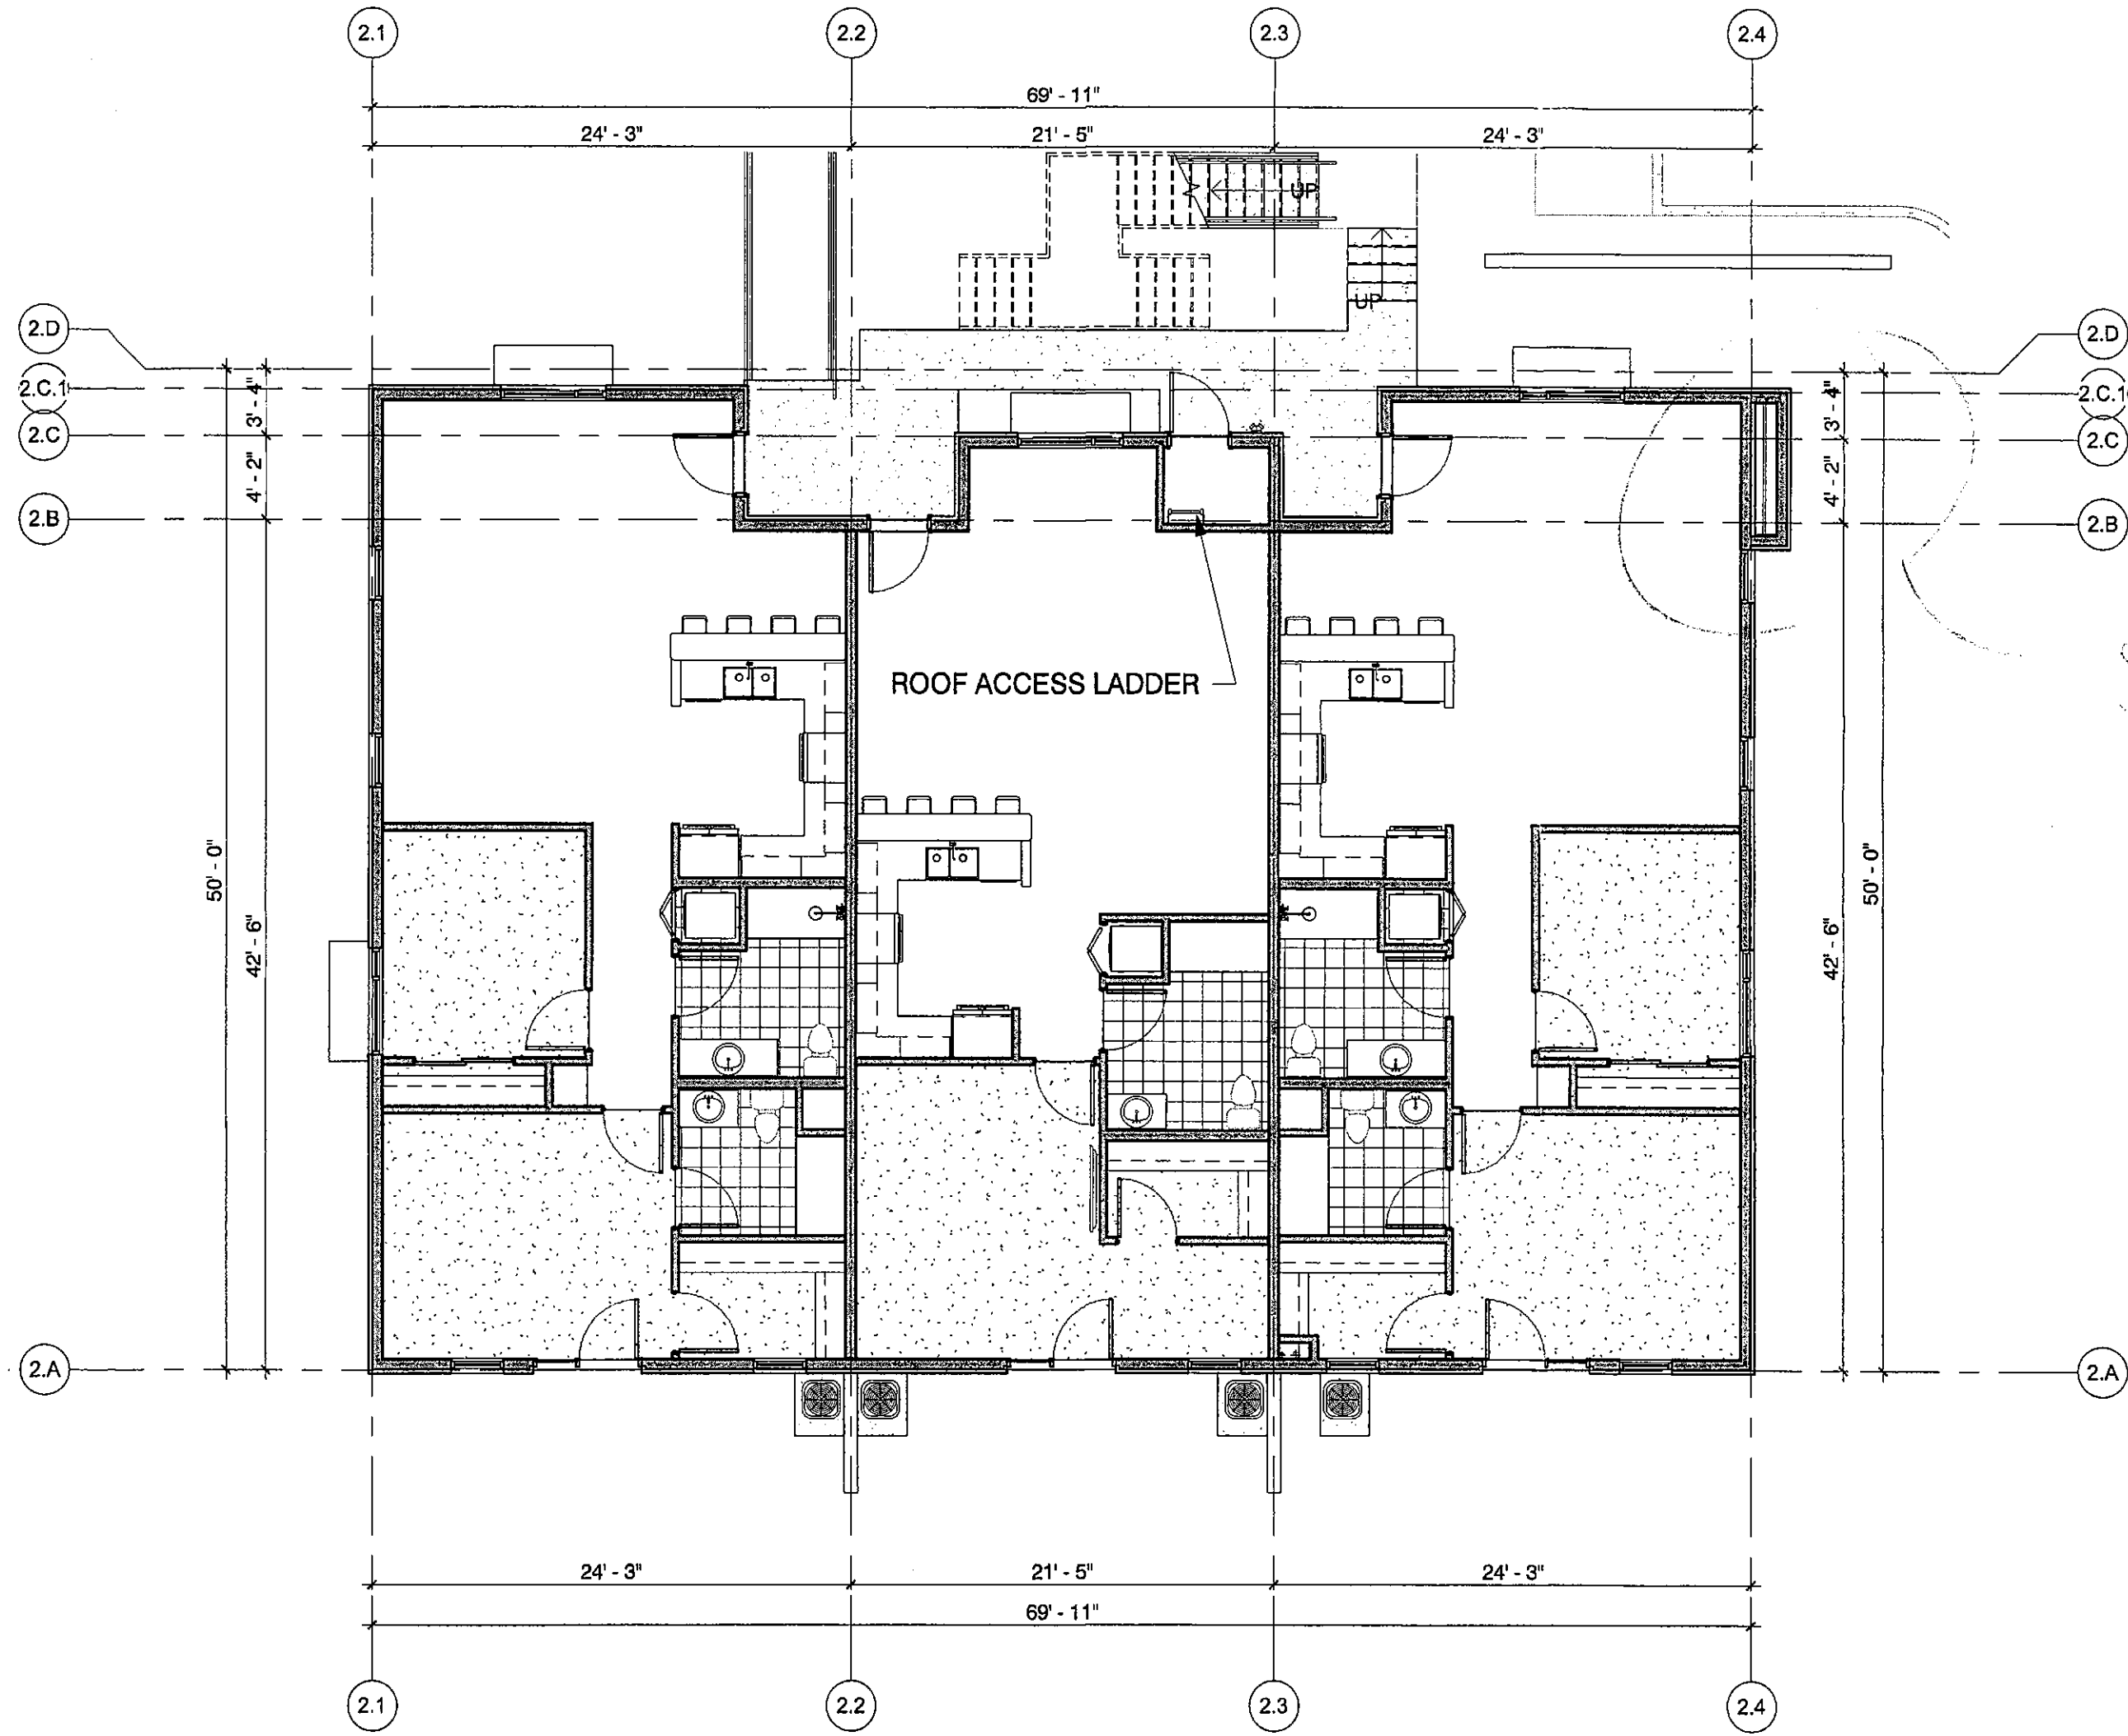

1 Building 2 First Floor
1/8" = 1'-0"

A CONDO DEVELOPMENT
AT PINNACLE VISTA

6301 E. PINNACLE VISTA DR.
SCOTTSDALE AZ, 85266

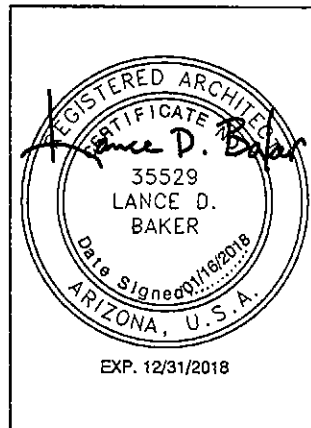


REVISIONS	

Phase: DR
Drawn By:
Reviewed By: LDB
SDI Project No: 3790
Date: 01/16/2017


Sheet:
A2.2
BUILDING 2 FLOOR
PLANS

Bldg. 2 Floor plans


This drawing is the property of Synectic Design Incorporated, 685 W. 1st Street, Suite #3, Tempe, AZ, 85281, 480.948.9766. This drawing is limited to the original use for which it was prepared. Changes, reproductions, or assigning to any third party of this drawing for any other use is not permitted without written consent of Synectic Design Incorporated. C 2015 1/16/2018 9:59:43 AM C:\Users\abelford\Documents\3790 Model_shefford.rvt

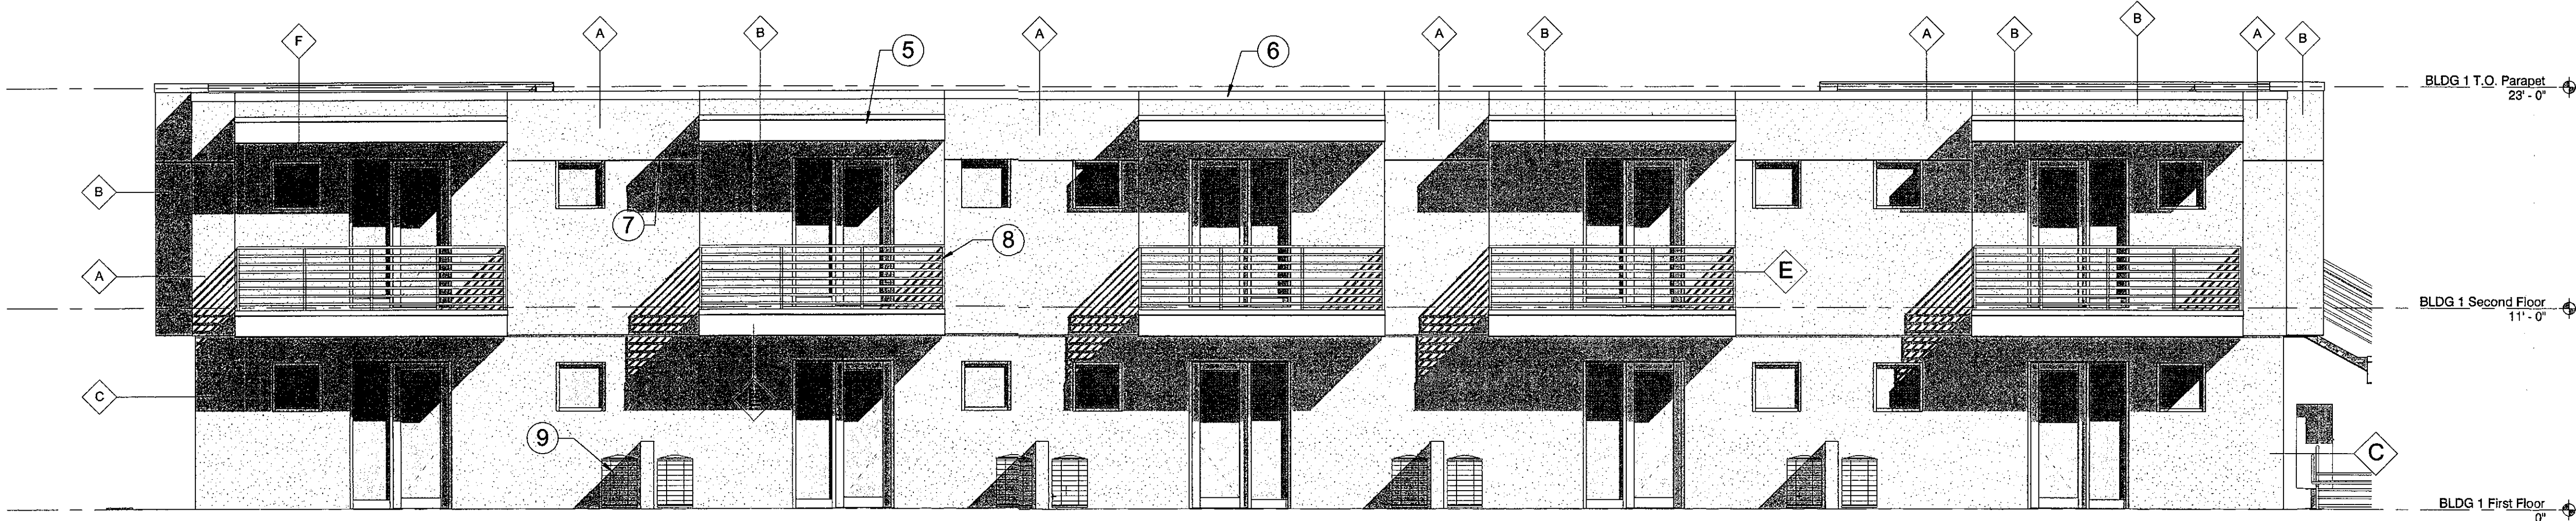


2 Building 1 West Elevation
3/16" = 1'-0"

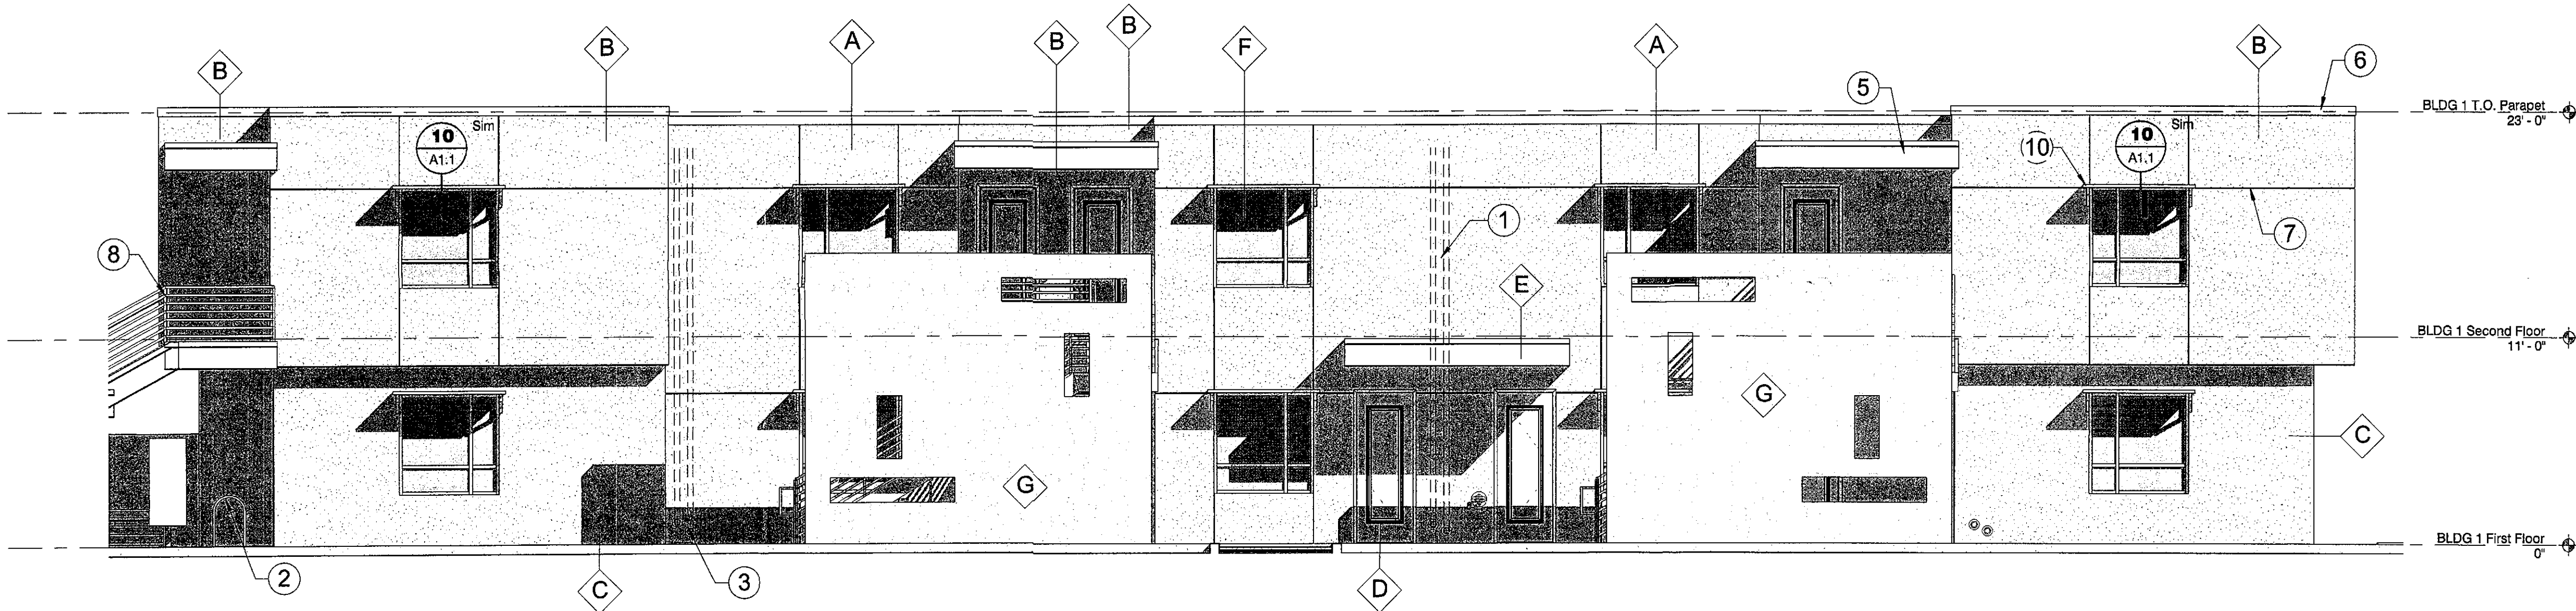

1 Building 1 East Elevation
3/16" = 1'-0"

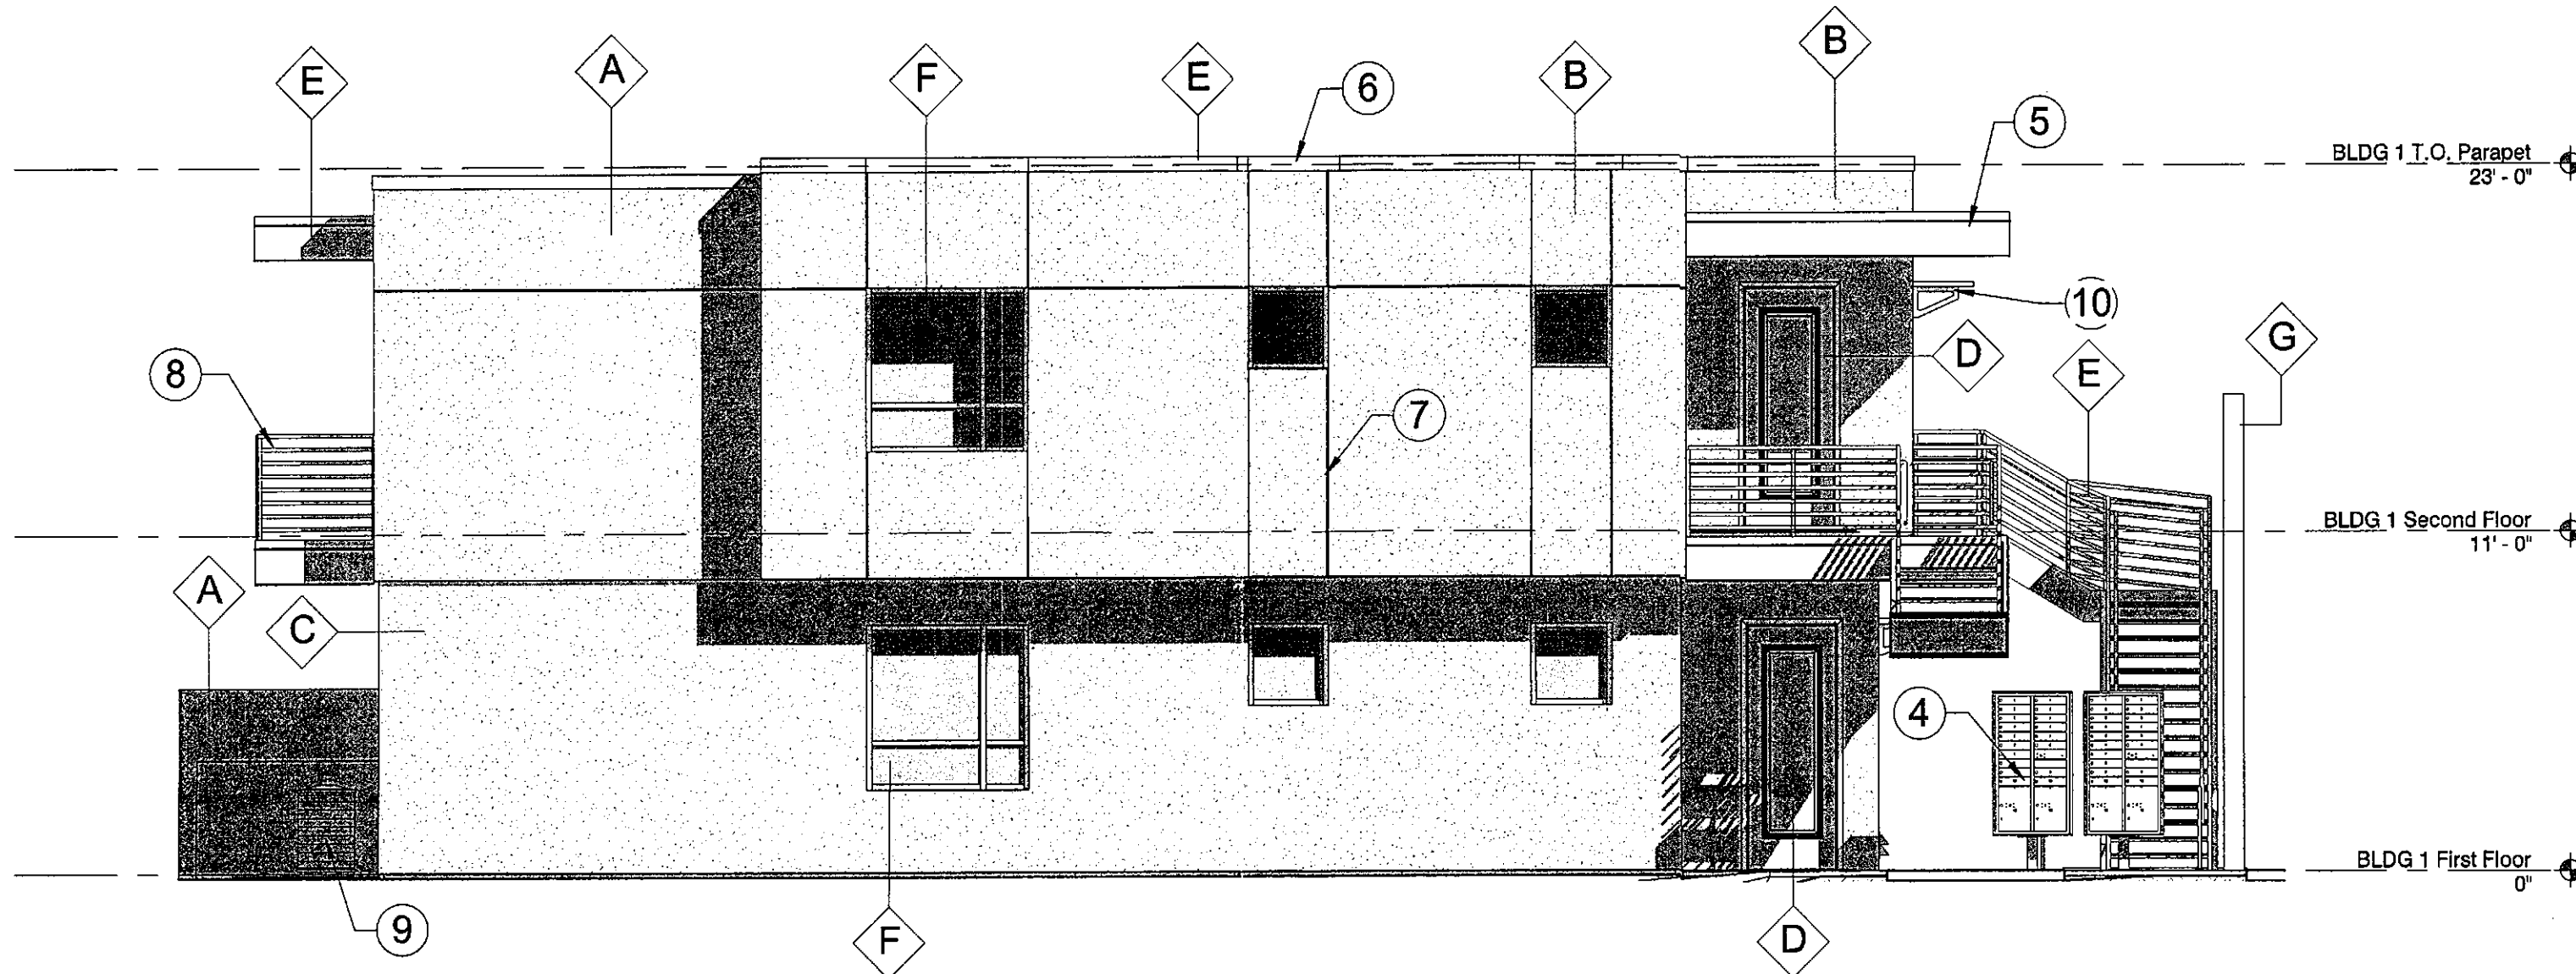

4 Building 1 South Elevation
3/16" = 1'-0"

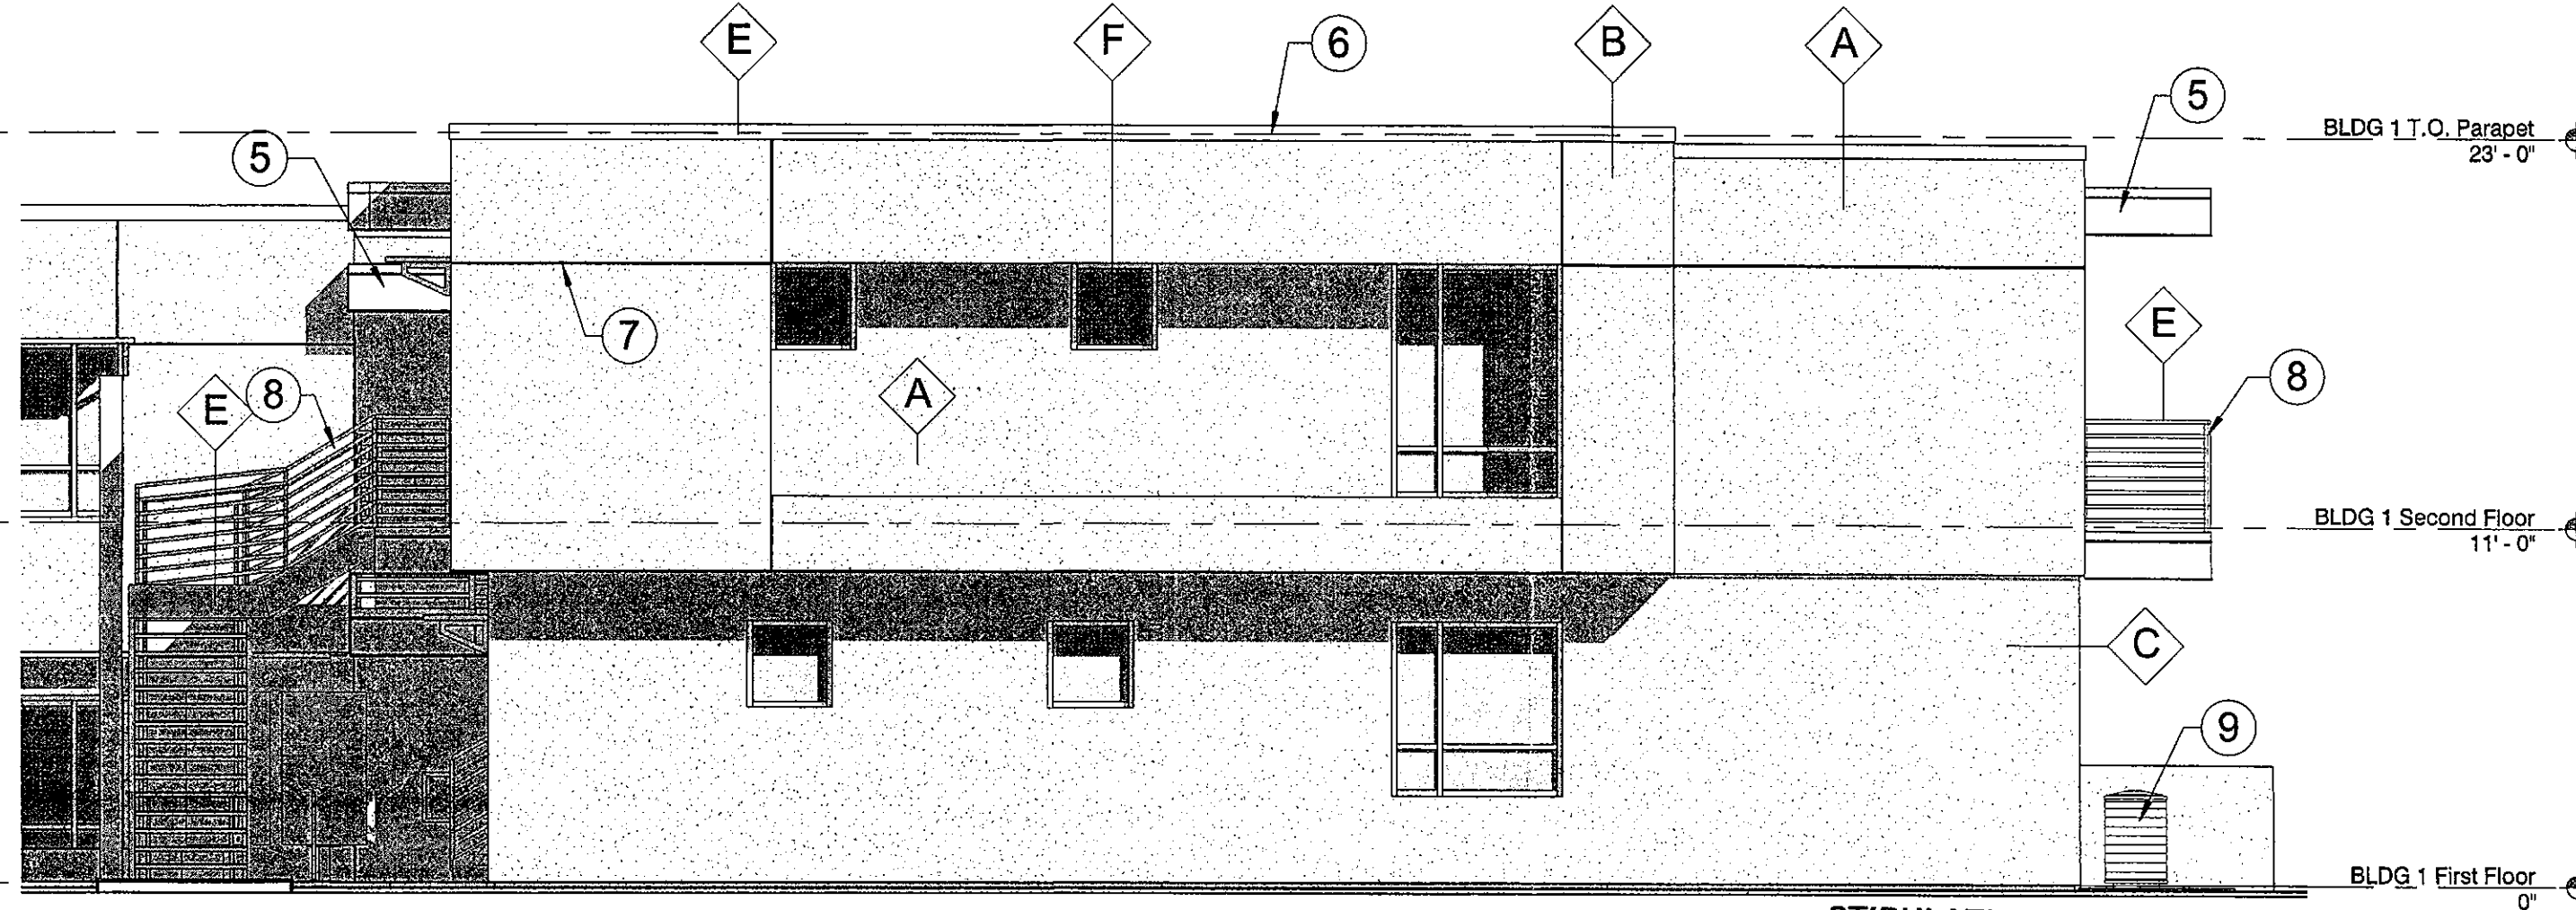

3 Building 1 North Elevation
3/16" = 1'-0"

SHEET KEYED NOTES


- 1 ROOF DRAIN LEADER INTERNAL (TYP)
- 2 BIKE RACKS (TYP) PER COS DTL 2285
- 3 RAIN LEADER COWS TONGUE
- 4 UNIT MAILBOX PEDESTALS
- 5 PANTED METAL FASCIA PANEL WITH DRIP EDGE
- 6 PANTED METAL PARAPET CAP
- 7 STUCCO CONTROL JOINT
- 8 PANTED METAL TUBE RAILING
- 9 GROUND MOUNTED HVAC UNITS FULLY SCREENED FROM PUBLIC VIEW BY PERIMETER FENCE
- 10 SHADE CANOPY (TYP)

EXTERIOR ELEVATION GENERAL NOTES

- A. ALL GROUND MOUNTED HVAC UNITS ARE FULLY SCREENED WITH SITE OR SCREEN WALLS.
B. ALL BUILDING COLORS TO HAVE AN LRV VALUE OF LESS THEN 35
C.


EXTERIOR FINISH LEGEND

A	DESCRIPTION MFR COLOR	STUCCO WALL FINISH SHERWIN WILLIAMS COCOON (SW 6173)
B	DESCRIPTION MFR COLOR	STUCCO WALL FINISH SHERWIN WILLIAMS STATUS BRONZE (SW 7034)
C	DESCRIPTION MFR COLOR	STUCCO WALL FINISH SHERWIN WILLIAMS GRIZZLE GRAY (SW 7088)
D	DESCRIPTION MFR COLOR	VINYL WINDOW & DOOR FRAMES MILGARD TUSCANY SERIES OR EQ. EXPRESSO (DARK GRAY)
E	DESCRIPTION MFR COLOR	METAL TRIM SHERWIN WILLIAMS IRON ORE (SW 7069)
F	DESCRIPTION	WINDOW / GLAZING LOW-E GLAZING, DUAL PANE CLEAR
G	DESCRIPTION MFR COLOR	STONE VENEER CORANADO STONE VALLEY COBBLE - DESERT SUNSET

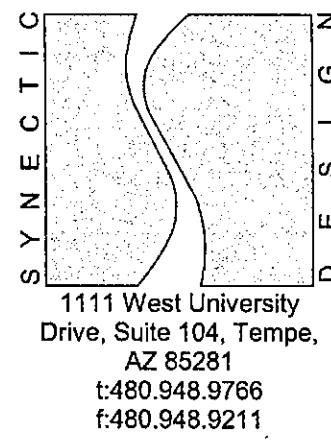

A CONDO DEVELOPMENT
AT PINNACLE VISTA

6301 E. PINNACLE VISTA DR.
SCOTTSDALE, AZ, 85266

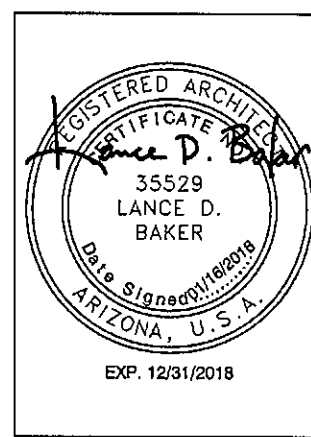

REVISIONS	

Phase: DR
Drawn By: SCB
Reviewed By: LDB
SDI Project No: 3790
Date: 01/16/2017

Sheet:

A3.1
EXTERIOR ELEVATIONS
BUILDING 1

STIPULATION SET
RETAIN FOR RECORDS
APPROVED
3-15-18
DATE
KN
INITIALS

14-DR-2017
1/18/18

B/W Elevations Bldg. 1


This drawing is the property of Synectic Design Incorporated, 688 W. 1st Street, Suite #3, Tempe, AZ 85281, 480.948.9766. This drawing is limited to the original use for which it was prepared. Changes, reproductions, or assigning to any third party of this drawing for any other use is not permitted without written consent of Synectic Design Incorporated. C 2015
C:\Users\abelford\Documents\3790 Model_abelford.rvt 1/16/2018 11:32:37 AM




2 Building 1 West Elevation
3/16" = 1'-0"



1 Building 1 East Elevation
3/16" = 1'-0"

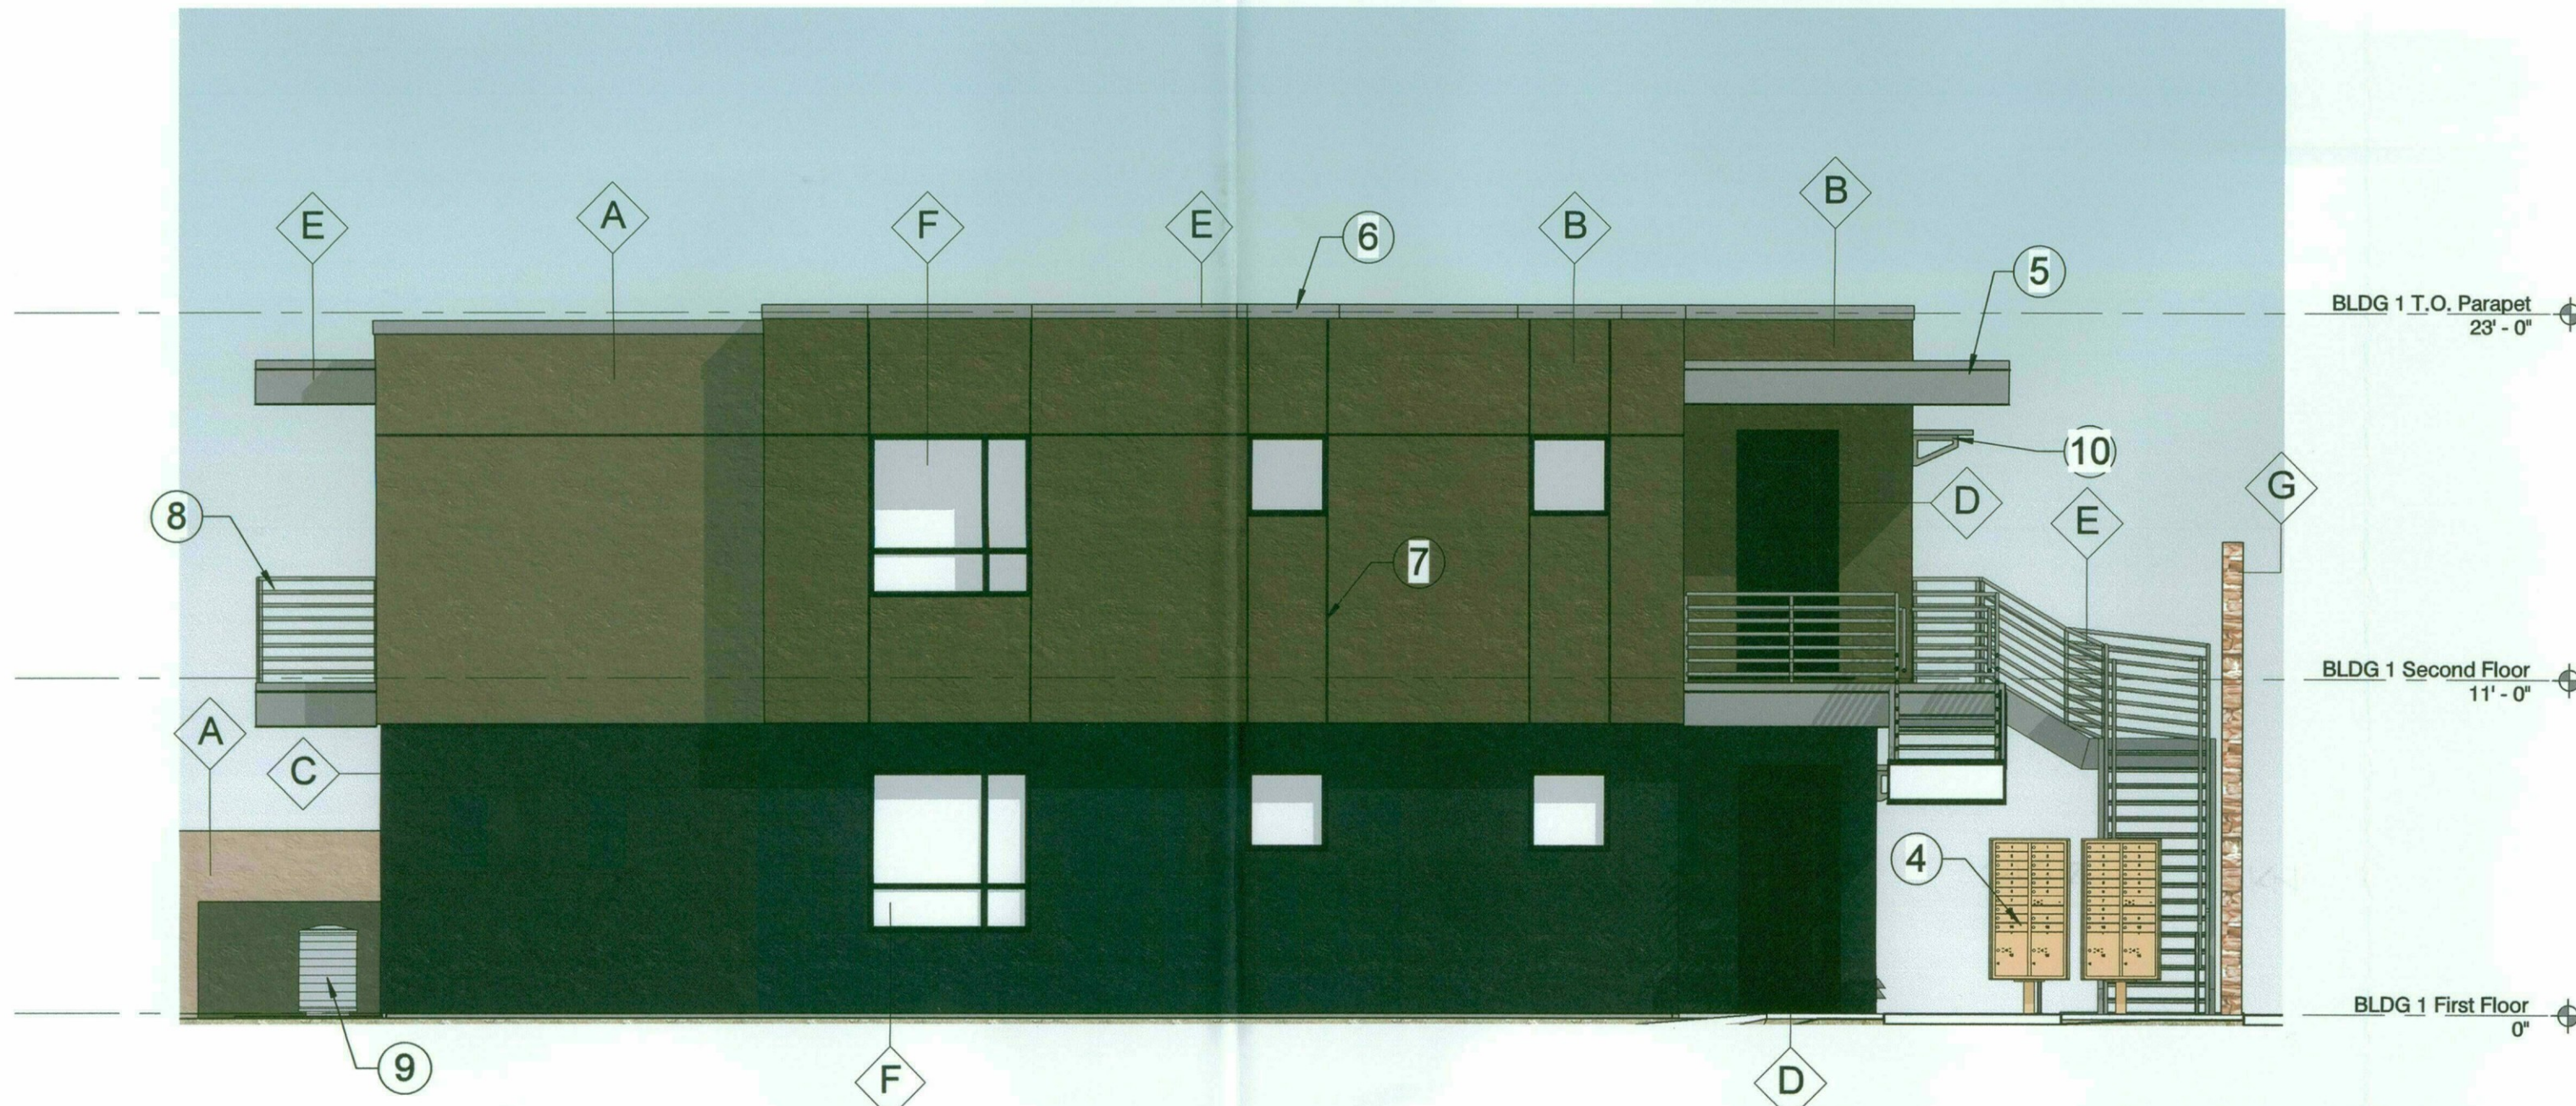

4 Building 1 South Elevation
3/16" = 1'-0"

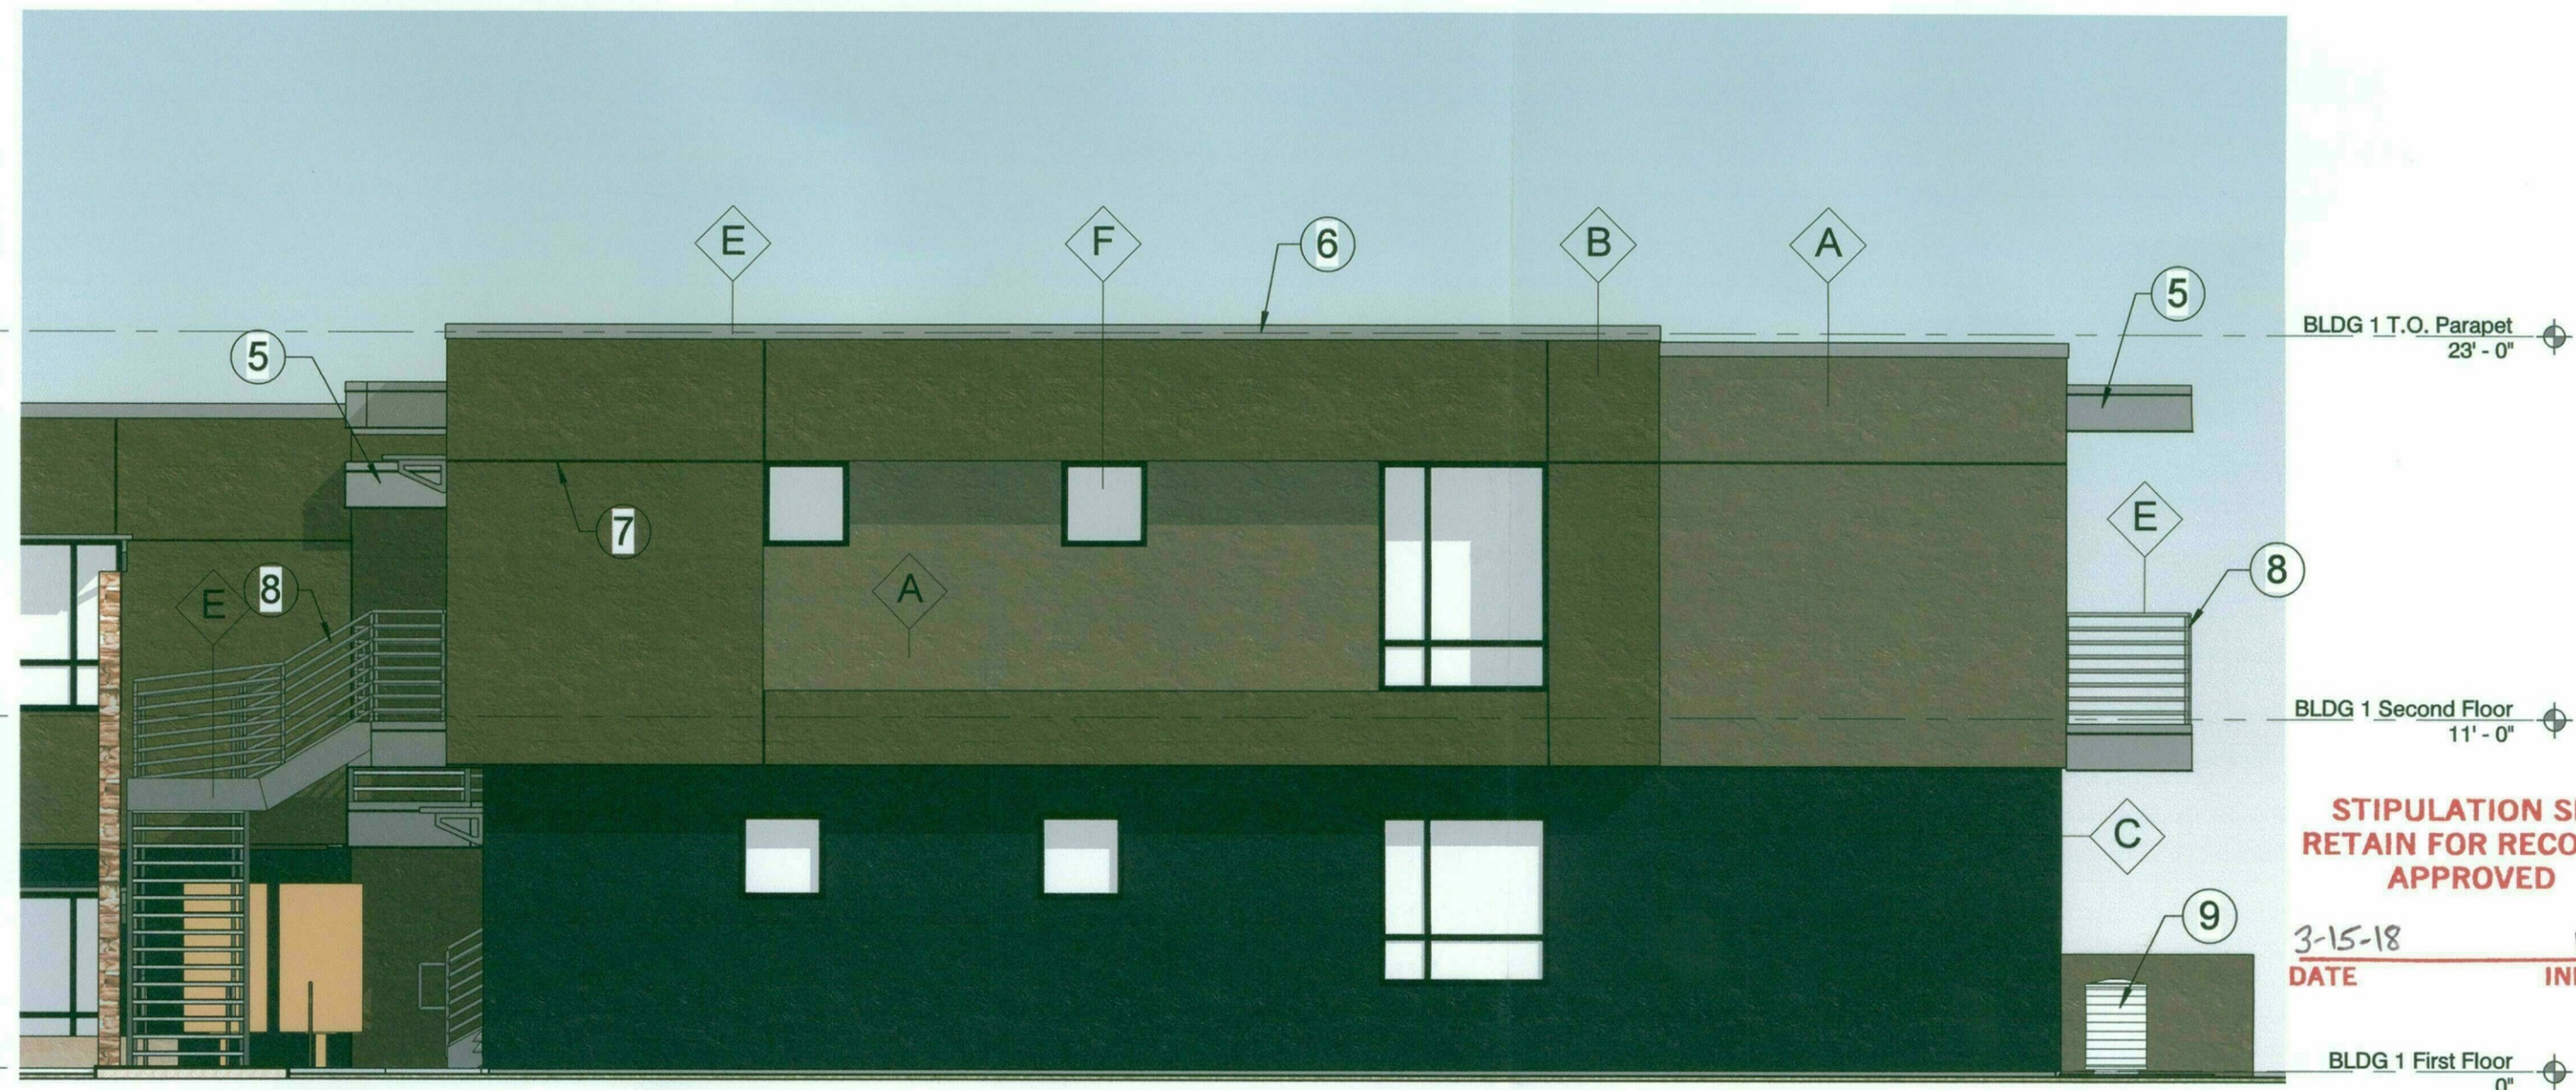

3 Building 1 North Elevation
3/16" = 1'-0"

SHEET KEYED NOTES


- 1 ROOF DRAIN LEADER INTERNAL (TYP)
- 2 BIKE RACKS (TYP) PER COS DTL 2285
- 3 RAIN LEADER COWS TONGUE
- 4 UNIT MAILBOX PEDESTALS
- 5 PANTED METAL FASCIA PANEL WITH DRIP EDGE
- 6 PANTED METAL PARAPET CAP
- 7 STUCCO CONTROL JOINT
- 8 PAINTED METAL TUBE RAILING
- 9 GROUND MOUNTED HVAC UNITS FULLY SCREENED FROM PUBLIC VIEW BY PERIMETER FENCE
- 10 SHADE CANOPY (TYP)

EXTERIOR ELEVATION GENERAL NOTES

- A. ALL GROUND MOUNTED HVAC UNITS ARE FULLY SCREENED WITH SITE OR SCREEN WALLS.
B. ALL BUILDING COLORS TO HAVE AN LRV VALUE OF LESS THEN 35
C.


EXTERIOR FINISH LEGEND

A	DESCRIPTION MFR COLOR	STUCCO WALL FINISH SHERWIN WILLIAMS COCCON (SW 6173)
B	DESCRIPTION MFR COLOR	STUCCO WALL FINISH SHERWIN WILLIAMS STATUS BRONZE (SW 7034)
C	DESCRIPTION MFR COLOR	STUCCO WALL FINISH SHERWIN WILLIAMS GRIZZLE GRAY (SW 7068)
D	DESCRIPTION MFR COLOR	VINYL WINDOW & DOOR FRAMES MILGARD TUSCANY SERIES OR EQ. EXPRESSO (DARK GRAY)
E	DESCRIPTION MFR COLOR	METAL TRIM SHERWIN WILLIAMS IRON ORE (SW 7069)
F	DESCRIPTION	WINDOW / GLAZING LOW-E GLAZING, DUAL PANE CLEAR
G	DESCRIPTION MFR COLOR	STONE VENEER CORANADO STONE VALLEY COBBLE - DESERT SUNSET

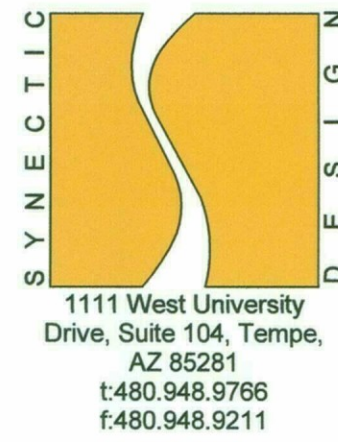

A CONDO DEVELOPMENT AT PINNACLE VISTA

6301 E. PINNACLE VISTA DR.
SCOTTSDALE AZ. 85266

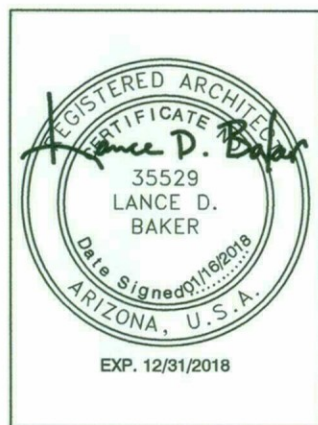

REVISIONS

NO.	DESCRIPTION

STIPULATION SET
RETAIN FOR RECORDS
APPROVED

3-15-18
DATE INITIALS

Phase: DR
Drawn By: SCB
Reviewed By: LDB
SDI Project No: 3790

Date: 01/16/2017

Sheet:

A3.1


EXTERIOR ELEVATIONS
BUILDING 1

14-DR-2017
1/18/18


Color Elevations Bldg. 1

This drawing is the property of Syneptic Design Incorporated, 688 W. 1st Street, Suite #3, Tempe, AZ, 85281, 480.948.9766. This drawing is limited to the original use for which it was prepared. Changes, reproductions, or assigning to any third party of this drawing for any other use is not permitted without written consent of Syneptic Design Incorporated, C 2015
C:\Users\shelord\Documents\3790 Model_shelord.rvt 1/16/2018 11:40:16 AM


2 Building 2 West Elevation
3/16" = 1'-0"

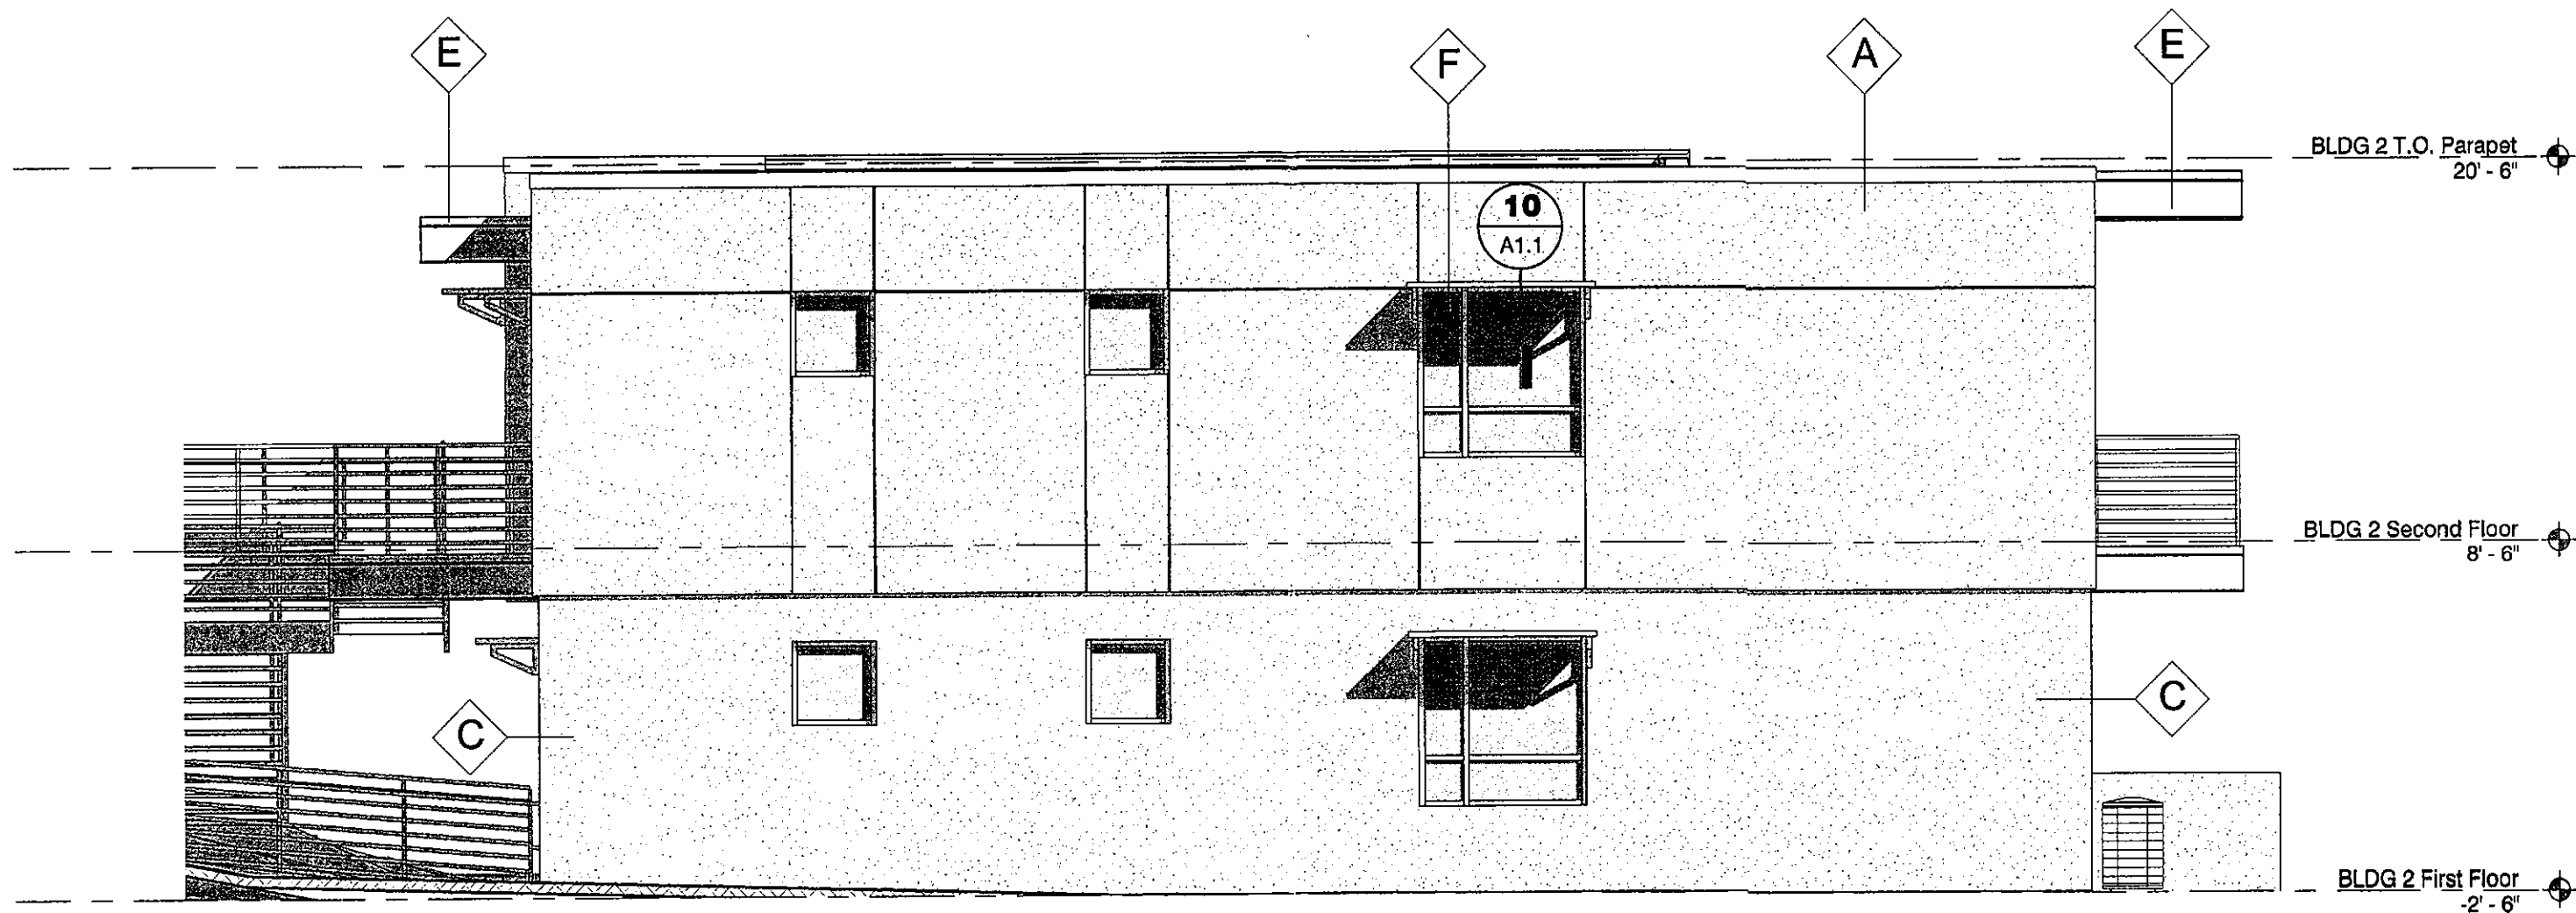


4 Building 2 North Elevation
3/16" = 1'-0"

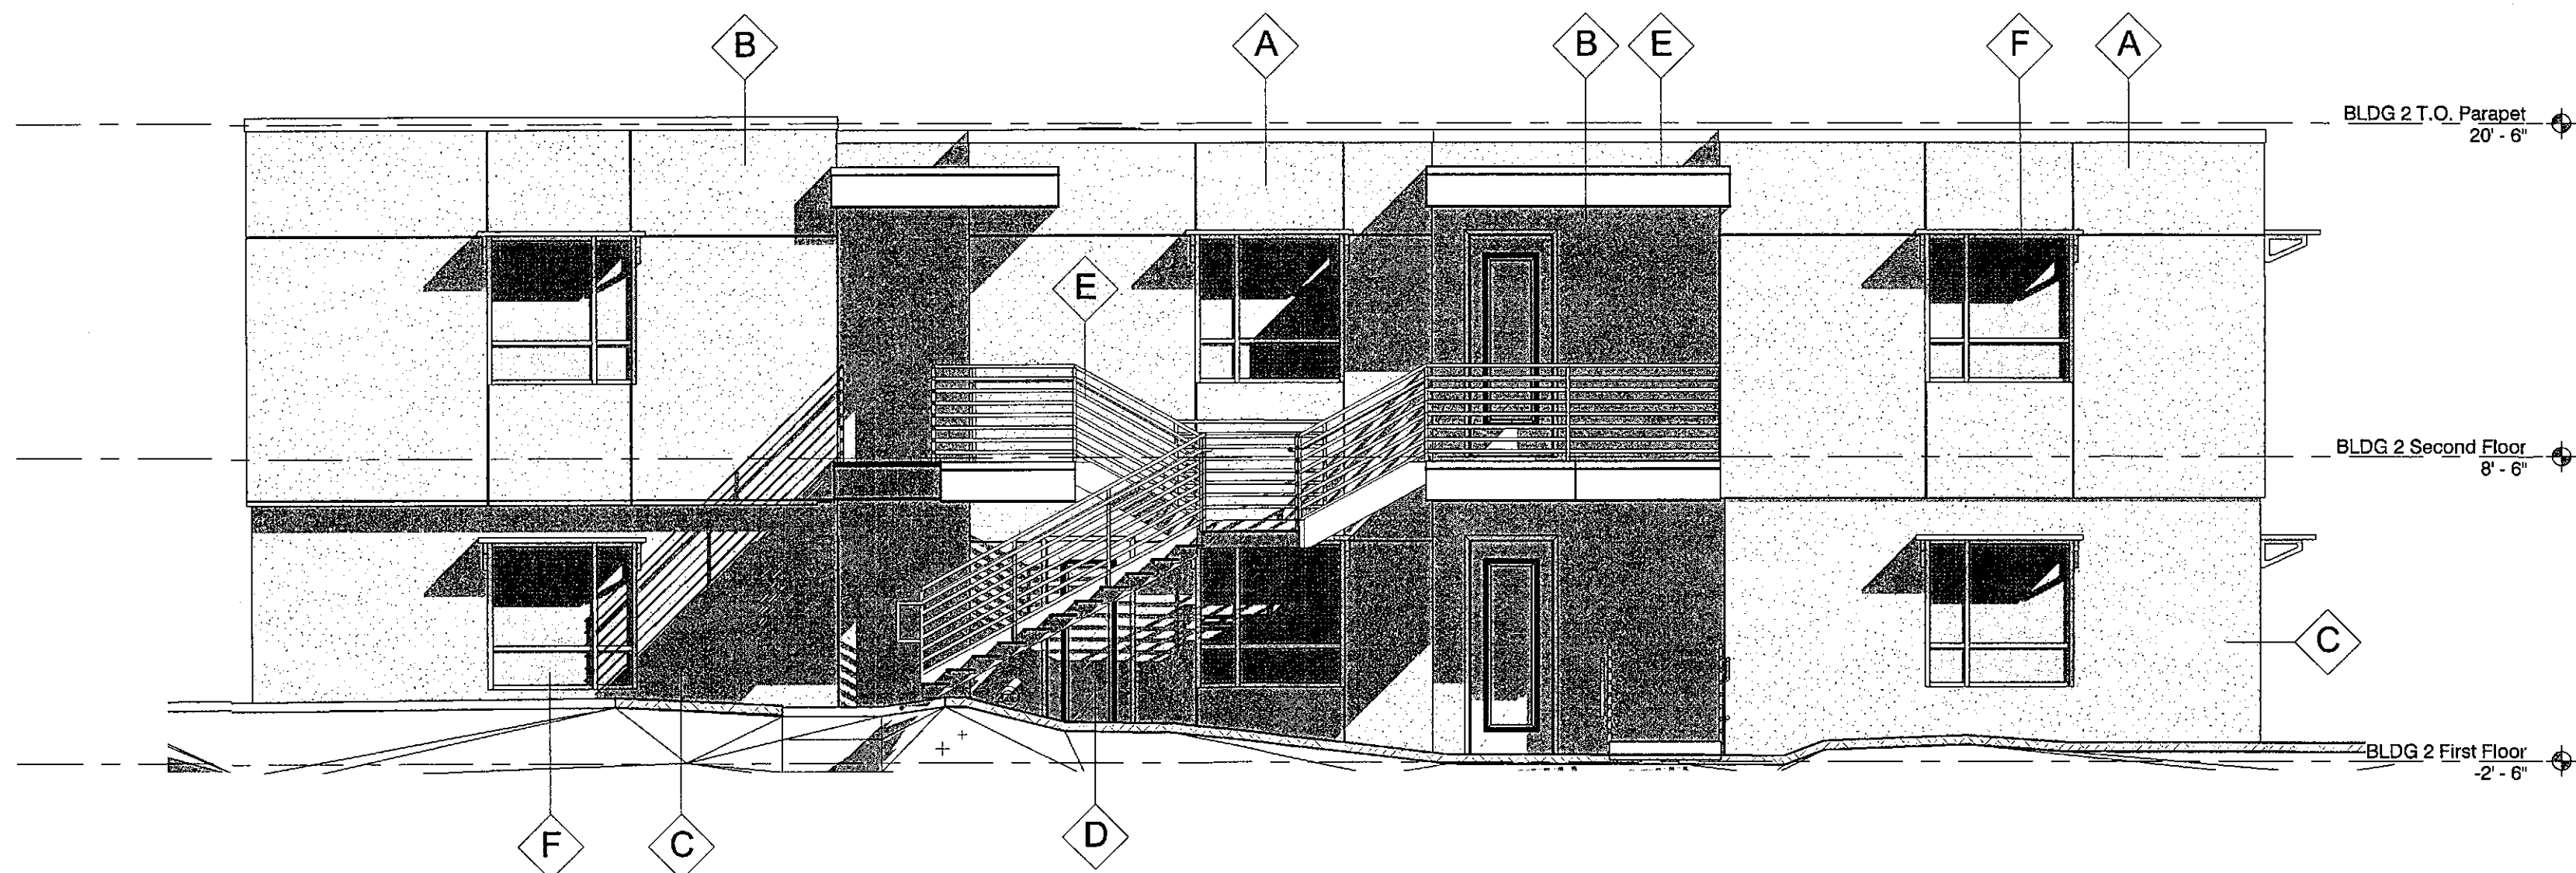

3 Building 2 South Elevation
3/16" = 1'-0"

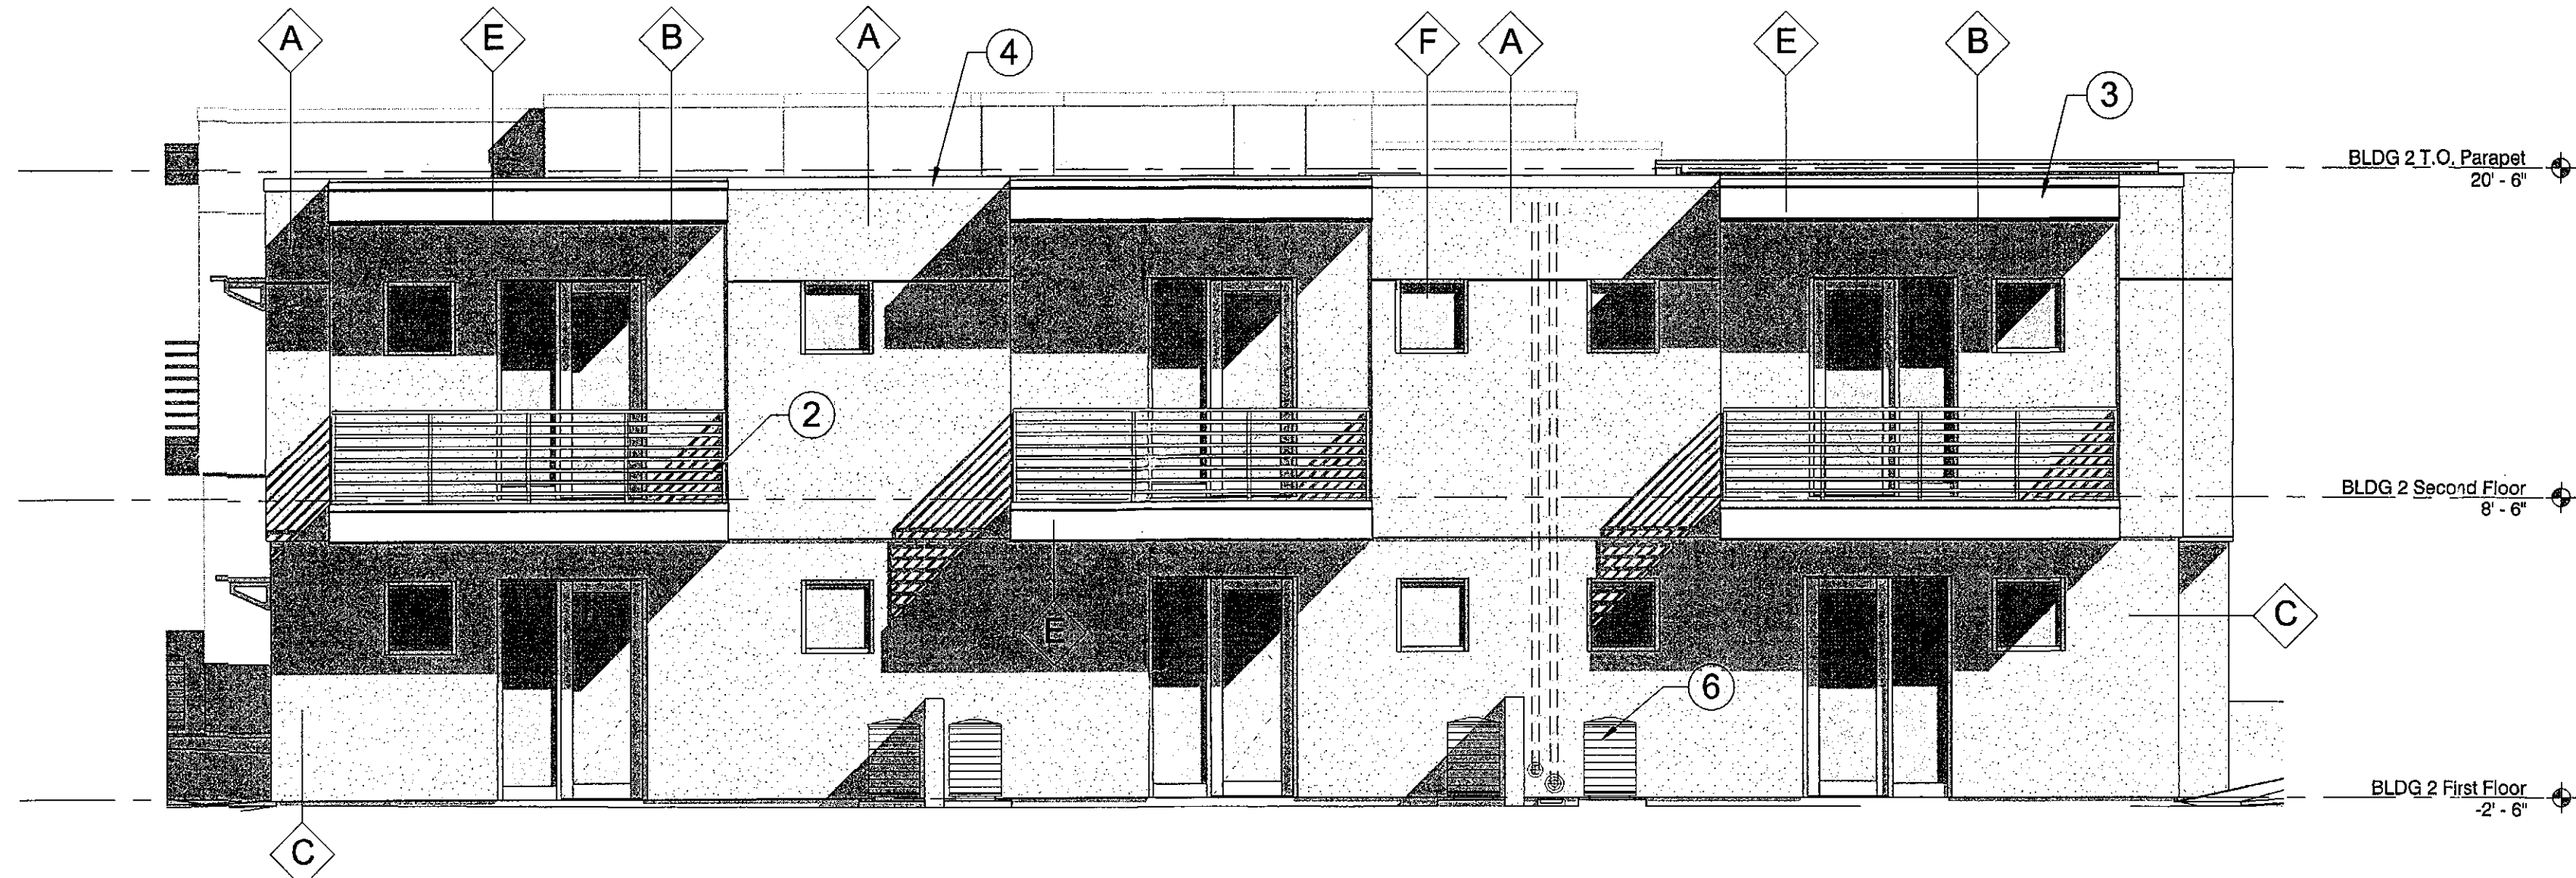

1 Building 2 East Elevation
3/16" = 1'-0"

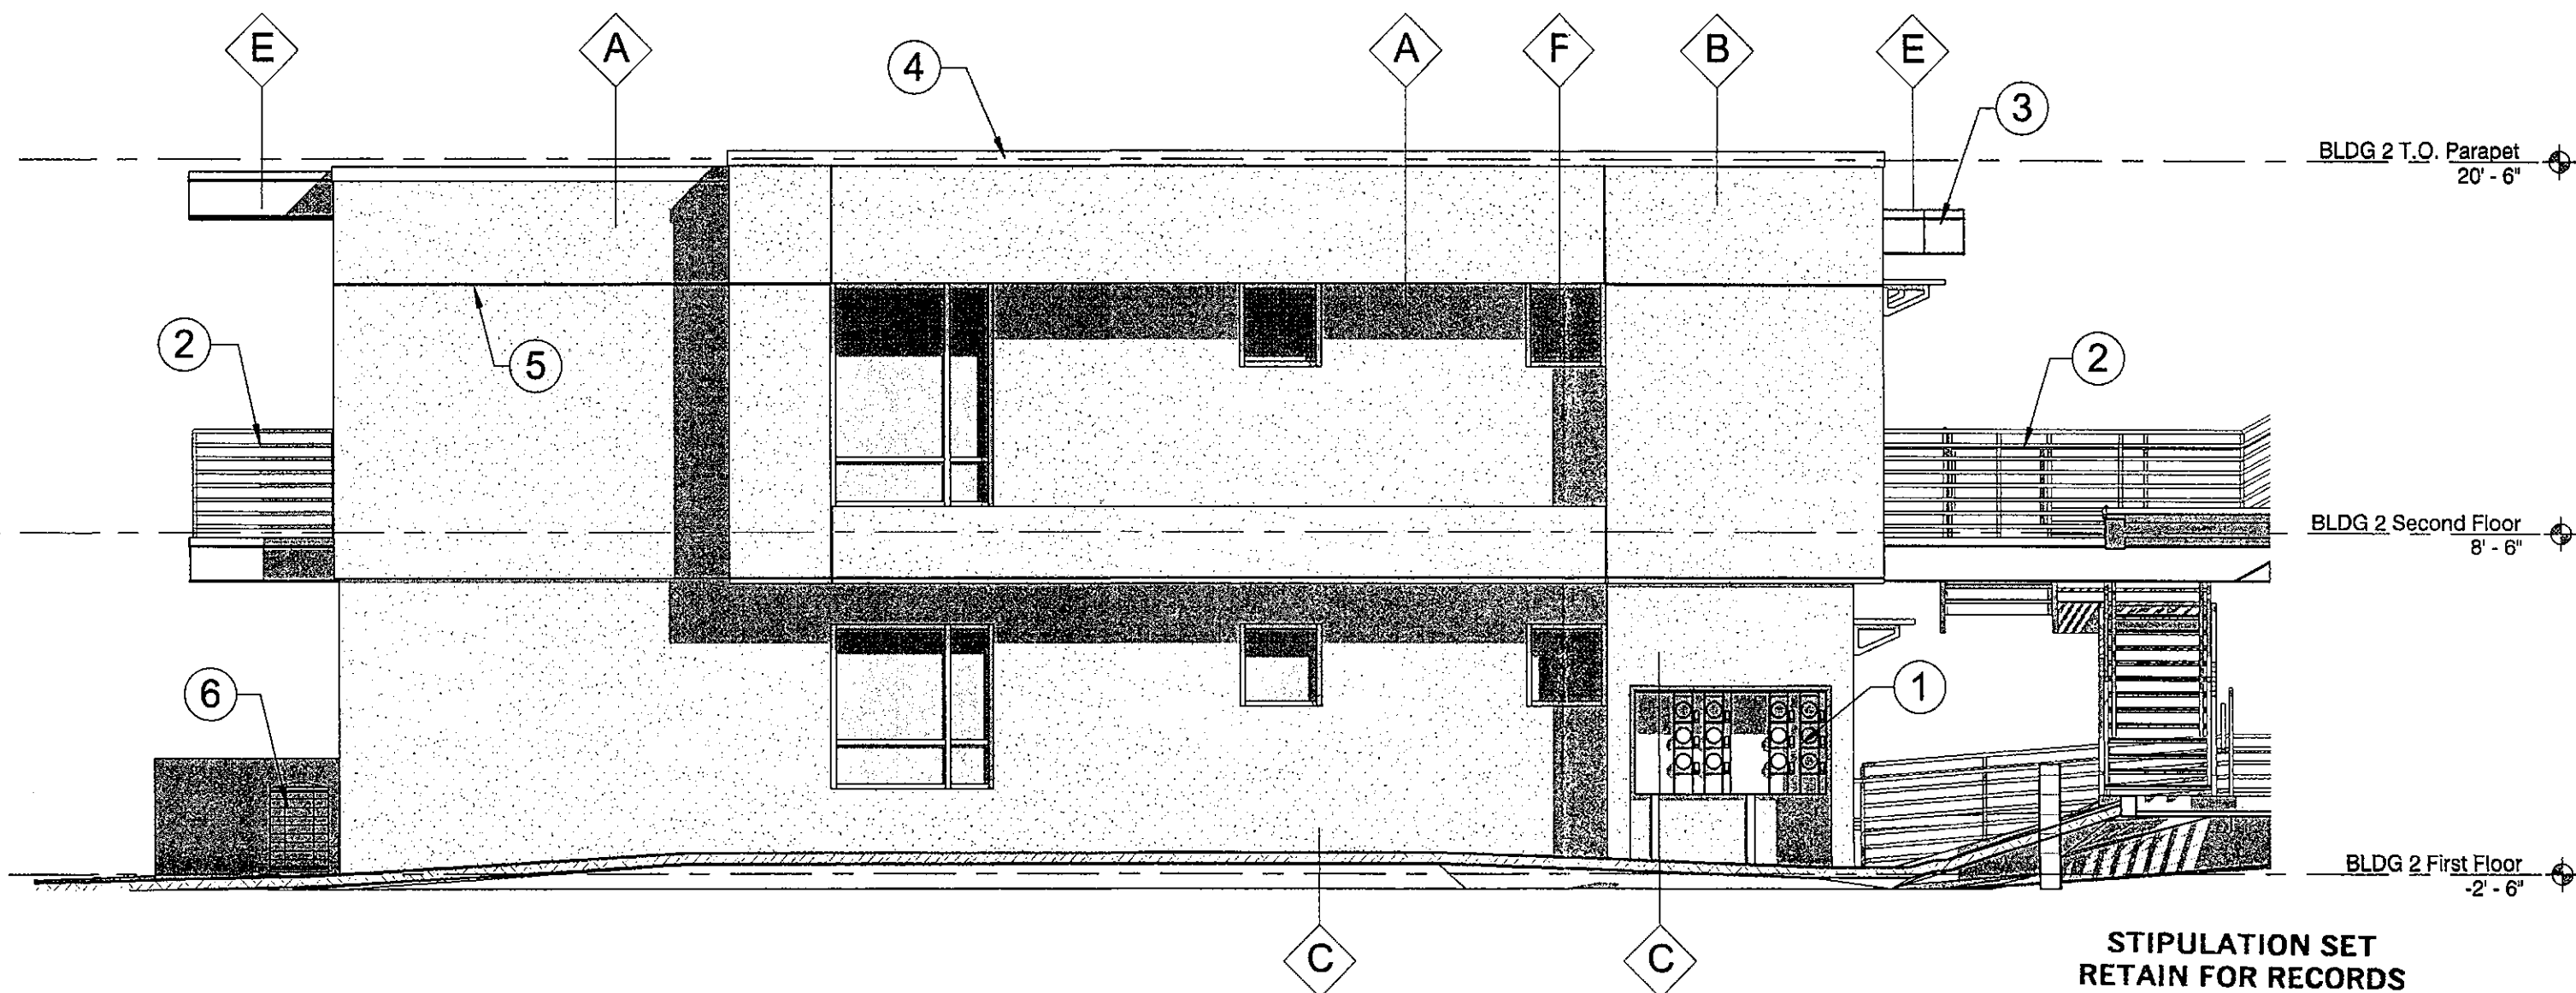

SHEET KEYED NOTES

- 1 FULLY RECESSED ELECTRICAL PANELS
- 2 PAINTED METAL TUBE RAILING
- 3 PAINTED METAL FASCIA PANEL WITH DRIP EDGE
- 4 PAINTED METAL PARAPET CAP
- 5 STUCCO CONTROL JOINT
- 6 GROUND MOUNTED HVAC UNITS FULLY SCREENED FROM PUBLIC VIEW BY PERIMETER FENCE

EXTERIOR ELEVATION GENERAL NOTES


- A. ALL GROUND MOUNTED HVAC UNITS ARE FULLY SCREENED WITH SITE OR SCREEN WALLS.
B. ALL BUILDING COLORS TO HAVE AN LRV VALUE OF LESS THEN 35
C.

EXTERIOR FINISH LEGEND

DESCRIPTION	STUCCO WALL FINISH
MFR	SHERWIN WILLIAMS
COLOR	COCOON (SW 6173)
DESCRIPTION	STUCCO WALL FINISH
MFR	SHERWIN WILLIAMS
COLOR	STATUS BRONZE (SW 7034)
DESCRIPTION	STUCCO WALL FINISH
MFR	SHERWIN WILLIAMS
COLOR	GRIZZLE GRAY (SW 7068)
DESCRIPTION	VINYL WINDOW & DOOR FRAMES
MFR	MILGARD TUSCANY SERIES OR EQ.
COLOR	EXPRESSO (DARK GRAY)
DESCRIPTION	METAL TRIM
MFR	SHERWIN WILLIAMS
COLOR	IRON ORE (SW 7069)
DESCRIPTION	WINDOW / GLAZING
	LOW-E GLAZING, DUAL PANE CLEAR
DESCRIPTION	STONE VENEER
MFR	CORANADO STONE
COLOR	VALLEY COBBLE - DESERT SUNSET

A CONDO DEVELOPMENT
AT PINNACLE VISTA

6301 E. PINNACLE VISTA DR.
SCOTTSDALE AZ, 85266

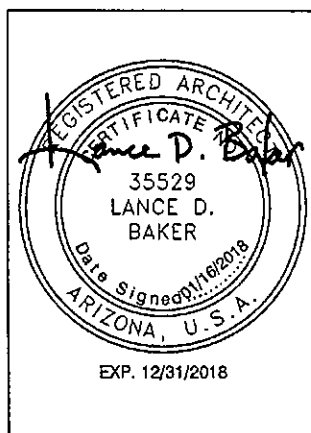

REVISIONS	

Phase: DR
Drawn By: SCB
Reviewed By: LDB
SDI Project No: 3790
Date: 01/16/2017
Sheet:


STIPULATION SET
RETAIN FOR RECORDS
APPROVED

3-15-18
DATE INITIALS

A3.2
EXTERIOR ELEVATIONS
BUILDING 2

B/W Elevations, Bldg. 2

This drawing is the property of Synectic Design Incorporated, 688 W. 1st Street, Suite #3, Tempe, AZ 85281, 480.948.9766. This drawing is limited to the original use for which it was prepared. Changes, reproductions, or assigning to any third party of this drawing for any other use is not permitted without written consent of Synectic Design Incorporated. C 2015
C:\Users\abellford\Documents\3790 Model_shellford.rvt 1/16/2018 11:41:27 AM

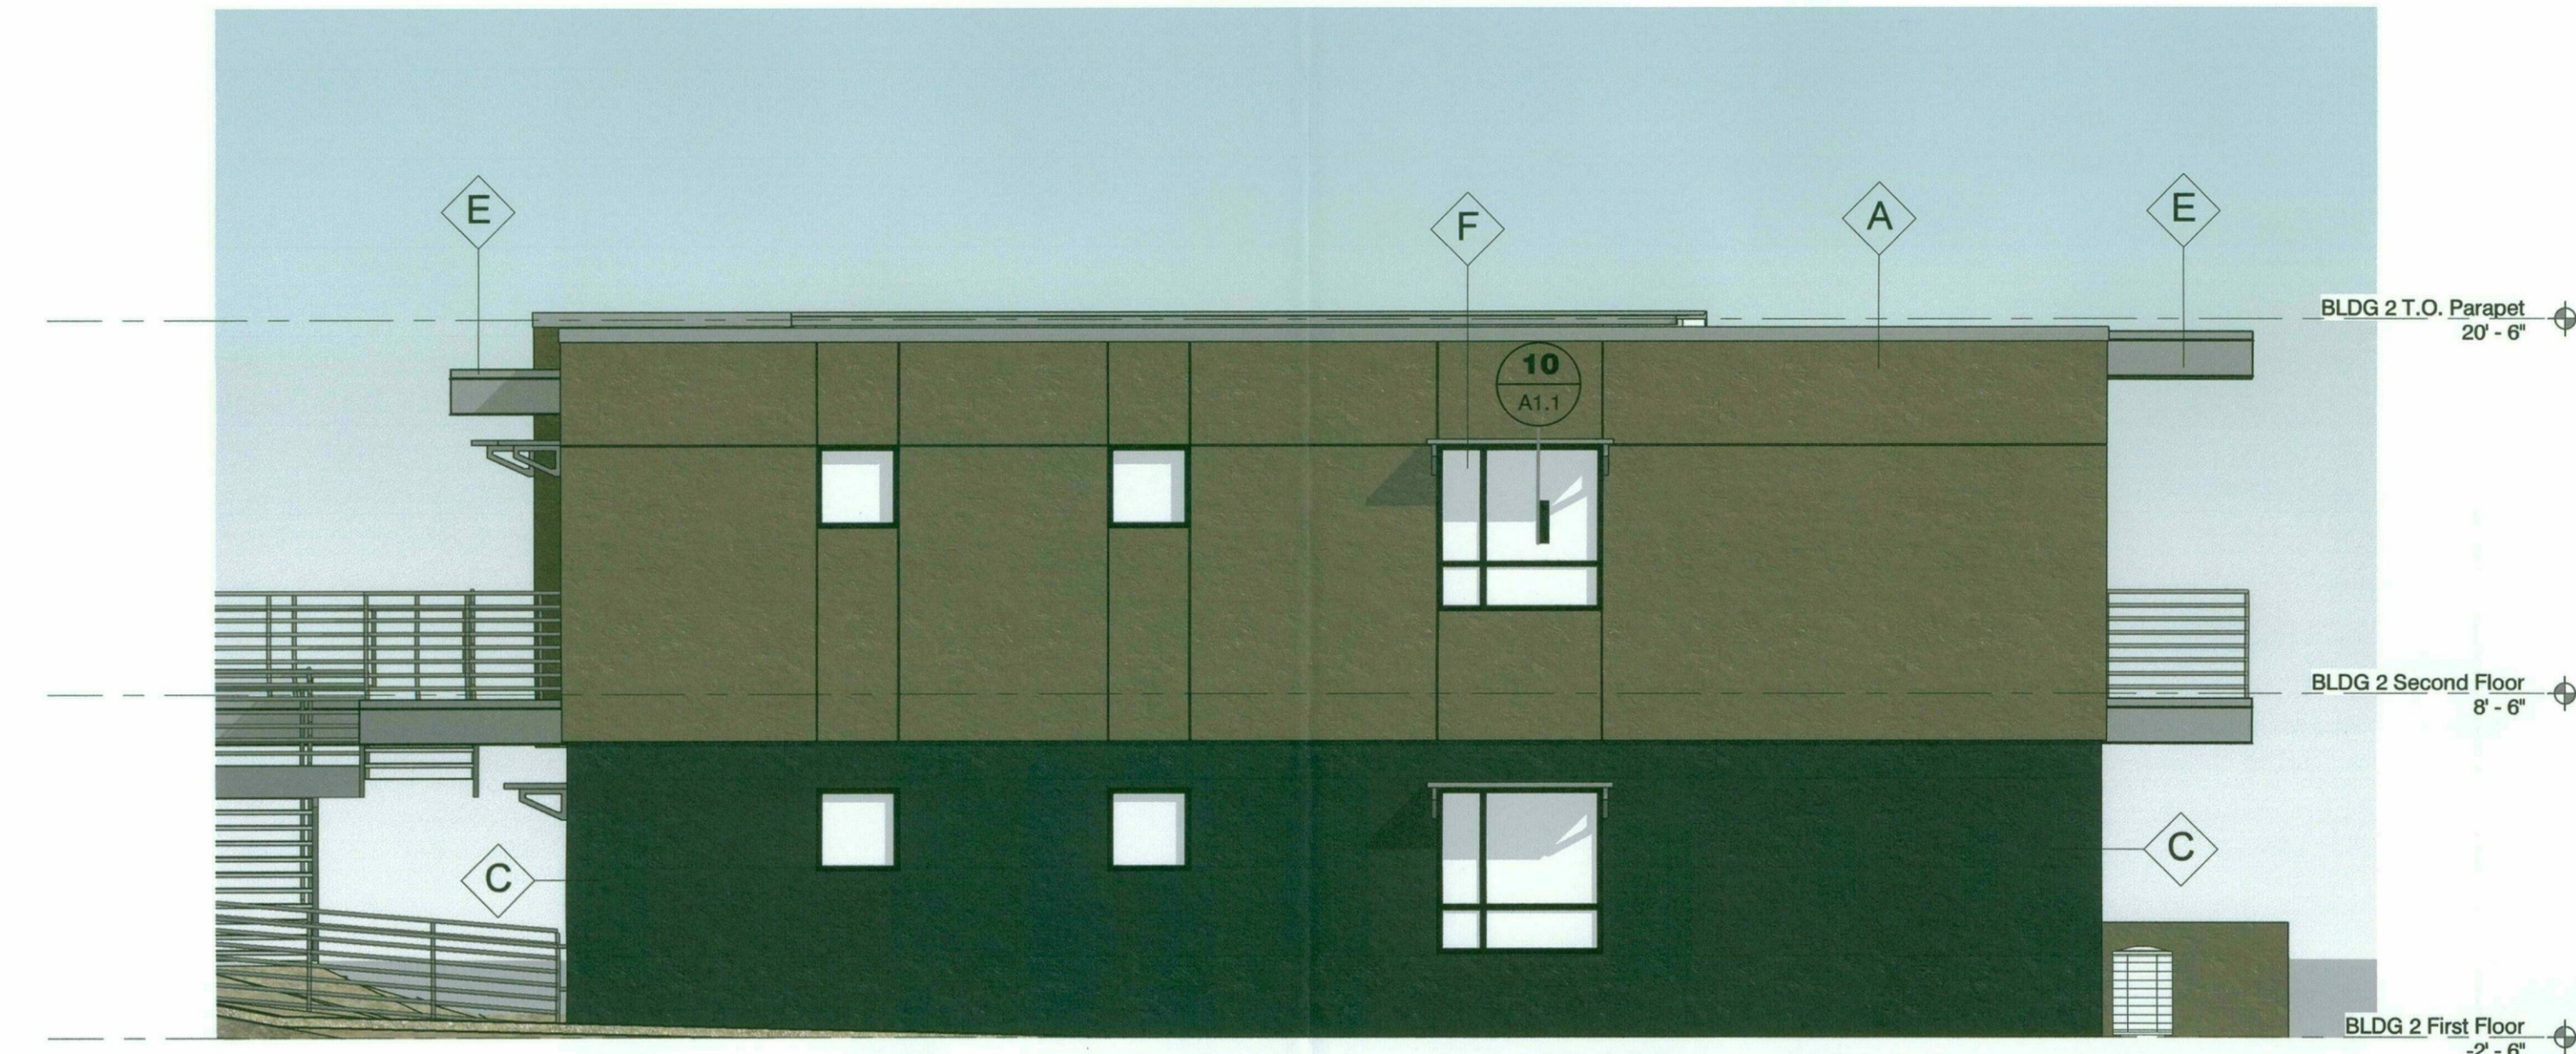


2 Building 2 West Elevation
3/16" = 1'-0"



3 Building 2 South Elevation
3/16" = 1'-0"



4 Building 2 North Elevation
3/16" = 1'-0"

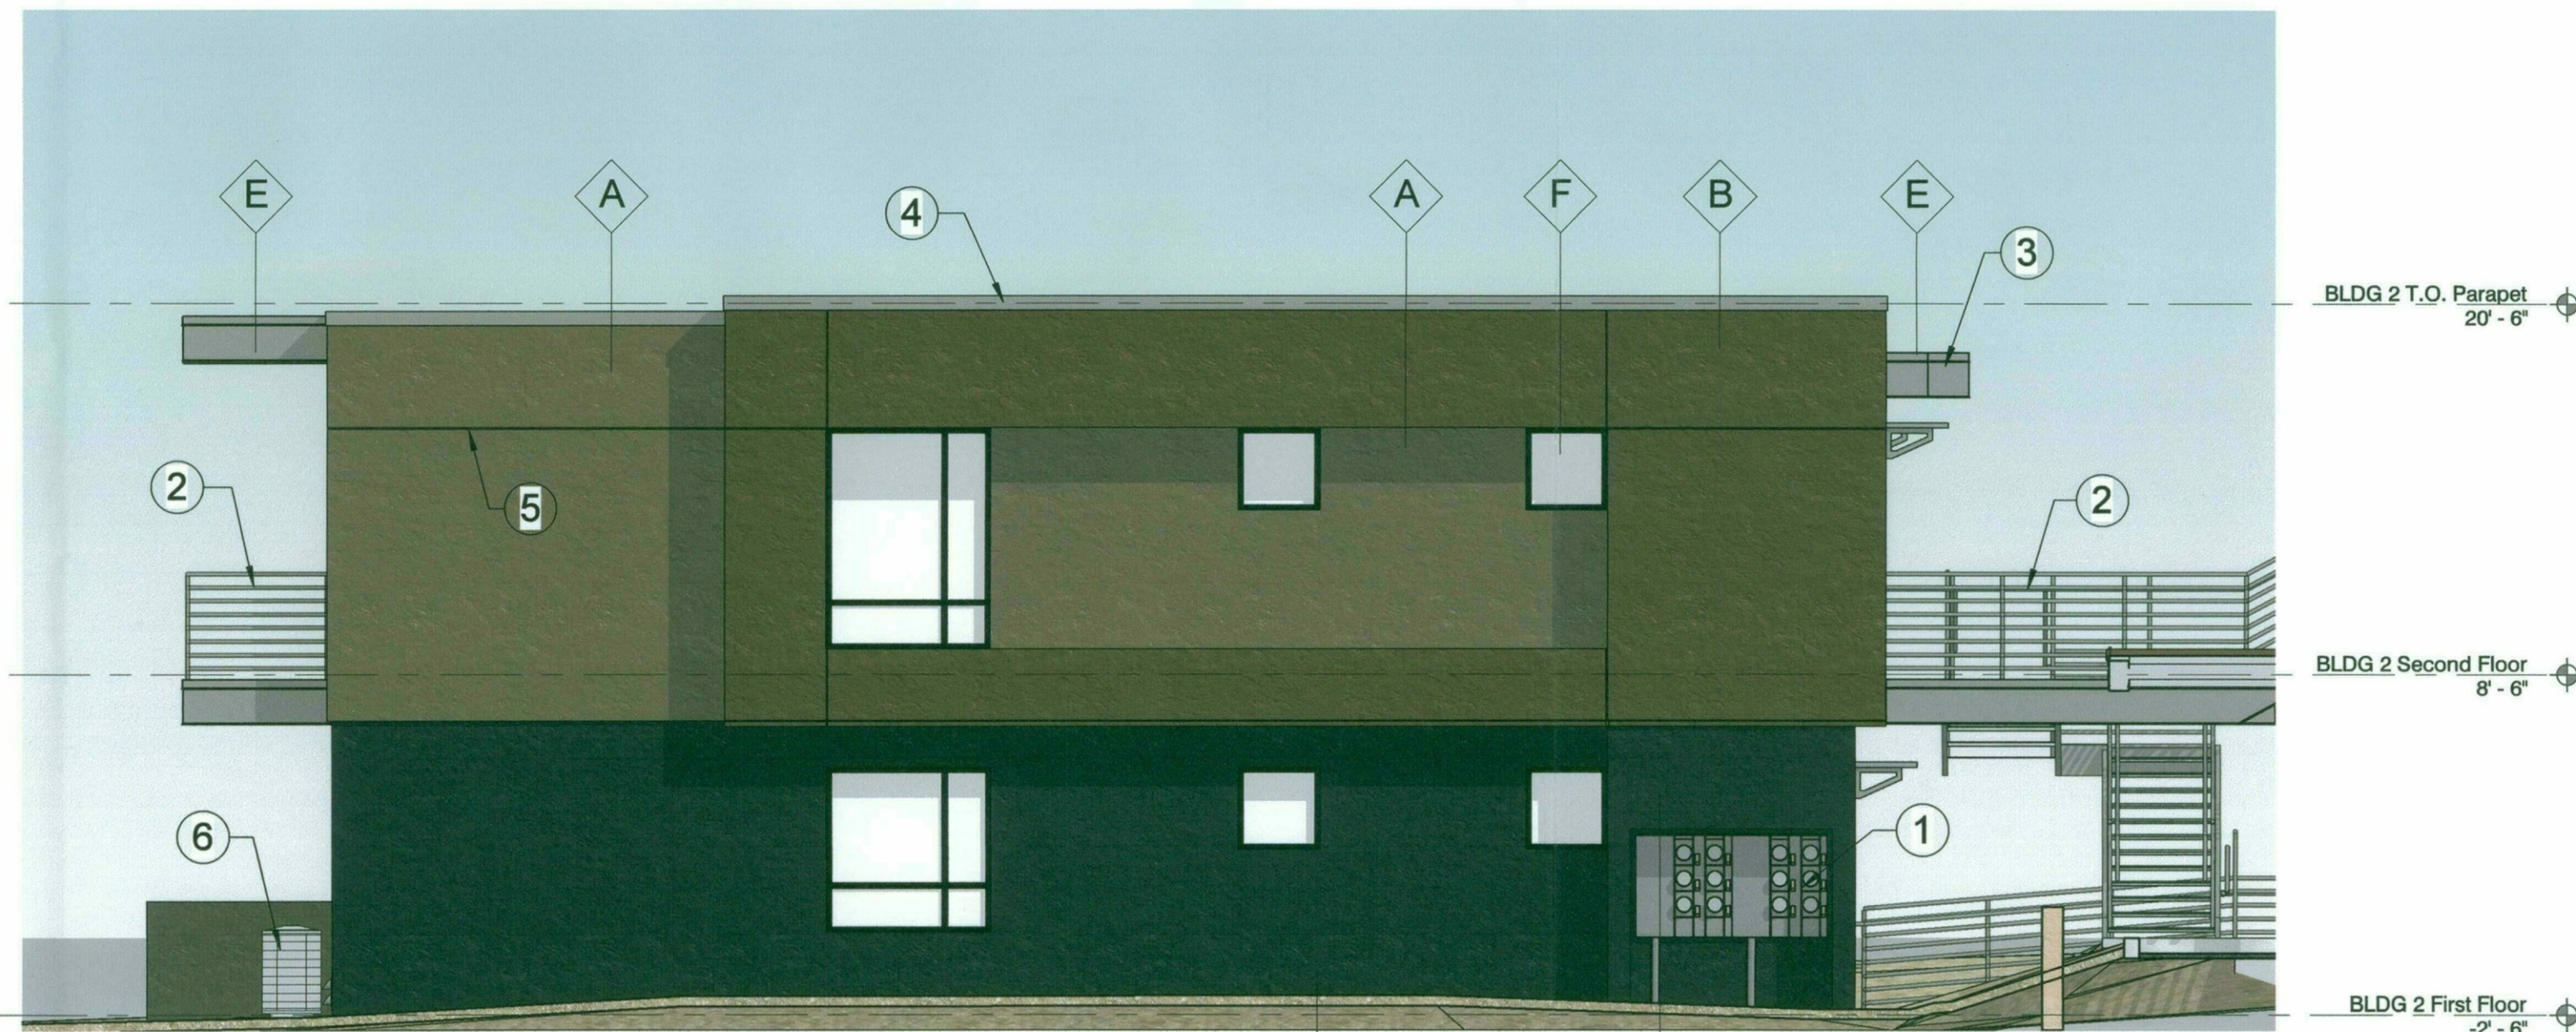

1 Building 2 East Elevation
3/16" = 1'-0"

SHEET KEYED NOTES

- 1 FULLY RECESSED ELECTRICAL PANELS
- 2 PAINTED METAL TUBE RAILING
- 3 PAINTED METAL FASCIA PANEL WITH DRIP EDGE
- 4 PAINTED METAL PARAPET CAP
- 5 STUCCO CONTROL JOINT
- 6 GROUND MOUNTED HVAC UNITS FULLY SCREENED FROM PUBLIC VIEW BY PERIMETER FENCE

EXTERIOR ELEVATION GENERAL NOTES


- A. ALL GROUND MOUNTED HVAC UNITS ARE FULLY SCREENED WITH SITE OR SCREEN WALLS.
B. ALL BUILDING COLORS TO HAVE AN LRV VALUE OF LESS THEN 35
C.

EXTERIOR FINISH LEGEND

A	DESCRIPTION	STUCCO WALL FINISH
	MFR	SHERWIN WILLIAMS
	COLOR	COCOON (SW 6173)
B	DESCRIPTION	STUCCO WALL FINISH
	MFR	SHERWIN WILLIAMS
	COLOR	STATUS BRONZE (SW 7034)
C	DESCRIPTION	STUCCO WALL FINISH
	MFR	SHERWIN WILLIAMS
	COLOR	GRIZZLE GRAY (SW 7068)
D	DESCRIPTION	VINYL WINDOW & DOOR FRAMES
	MFR	MILGARD TUSCANY SERIES OR EQ.
	COLOR	EXPRESSO (DARK GRAY)
E	DESCRIPTION	METAL TRIM
	MFR	SHERWIN WILLIAMS
	COLOR	IRON ORE (SW 7069)
F	DESCRIPTION	WINDOW / GLAZING
		LOW-E GLAZING, DUAL PANE CLEAR
G	DESCRIPTION	STONE VENEER
	MFR	CORANADO STONE
	COLOR	VALLEY COBBLE - DESERT SUNSET

A CONDO DEVELOPMENT
AT PINNACLE VISTA

6301 E. PINNACLE VISTA DR.
SCOTTSDALE AZ, 85266

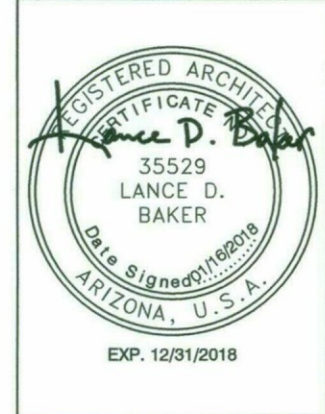

REVISIONS	

Phase: DR
Drawn By: SCB
Reviewed By: LDB
SDI Project No: 3790
Date: 01/16/2017

Sheet:
A3.2
EXTERIOR ELEVATIONS
BUILDING 2

STIPULATION SET
RETAIN FOR RECORDS
APPROVED

3-15-18
DATE
KN
INITIALS

C:\Users\steford\Documents\14-DR-2017\14-DR-2017.dwg
drawing is the property of Synectic Design Incorporated, 688 W. 1st Street, Suite #3, Tempe Az, 85281, 480.948.9766. This drawing is limited to the original use for which it was prepared. Changes, reproductions, or assigning to any third party of this drawing is prohibited without the written consent of Synectic Design Incorporated.




14-DR-2017
1/18/18

SYN
1111 West University
Drive, Suite 104, Tempe,
AZ 85281
t:480.948.9766
f:480.948.9211

A CONDO DEVELOPMENT AT PINNACLE VISTA

6301 E. PINNACLE VISTA DR.
SCOTTSDALE AZ, 85266

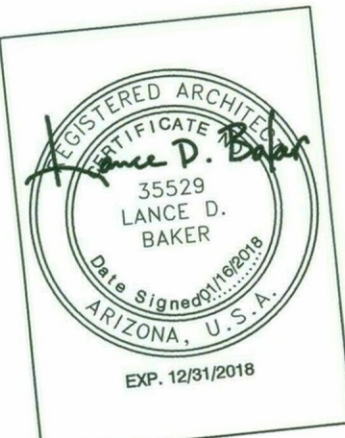

REVISIONS

Phase: DR
Drawn By: SC
Reviewed By: SC
SDI Project No: 37
Date: 01/18/2018
Sh

A3.3
STREETSCAPE
ELEVATION

Streetscape Elevation


This drawing is the property of Synectic Design Incorporated, 668 W. 1st Street, Suite #3, Tempe AZ, 85281, 480.948.9766. This drawing is limited to the original use for which it was prepared. Changes, reproductions, or assigning to any third party of this drawing for any other use is not permitted without written consent of Synectic Design Incorporated. C 2015
C:\Users\abelford\Documents\3790 Model_abelford.rvt 1/17/2018 11:56:40 AM



SYNECTIC
DESIGN
1111 West University
Drive, Suite 104, Tempe,
AZ 85281
t:480.948.9766
f:480.948.9211

**A CONDO DEVELOPMENT
AT PINNACLE VISTA**

6301 E. PINNACLE VISTA DR.
SCOTTSDALE AZ, 85266

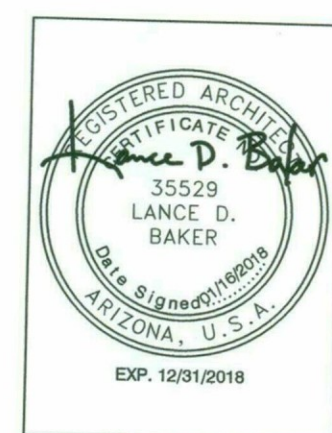

REVISIONS	

Phase: DR
Drawn By: SCB
Reviewed By: SCB
SDI Project No: 3790
Date: 01/16/2017

Sheet:

A3.4
PERSPECTIVES

14-DR-2017
1/18/18


This drawing is the property of Synectic Design Incorporated, 688 W. 1st Street, Suite #3, Tempe, AZ, 85281, 480.948.9766. This drawing is limited to the original use for which it was prepared. Changes, reproductions, or assigning to any third party of this drawing for any other use is not permitted without written consent of Synectic Design Incorporated. © 2015
C:\Users\abelford\Documents\3790 Model_labelord.rvt 1/17/2018 11:55:43 AM



SYNECTIC
1111 West University
Drive, Suite 104, Tempe,
AZ 85281
t:480.948.9766
f:480.948.9211

**A CONDO DEVELOPMENT
AT PINNACLE VISTA**

6301 E. PINNACLE VISTA DR.
SCOTTSDALE AZ 85266

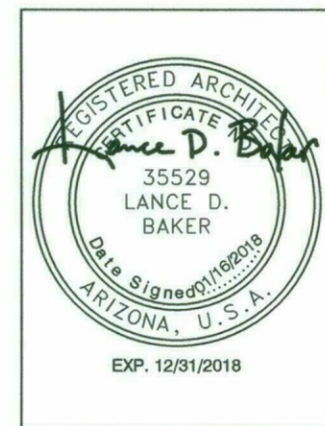



REVISIONS	

Phase: DR
Drawn By: SCB
Reviewed By: LDB
SDI Project No: 3790
Date: 01/16/2017

Sheet:
A3.5
PERSPECTIVES

Perspectives

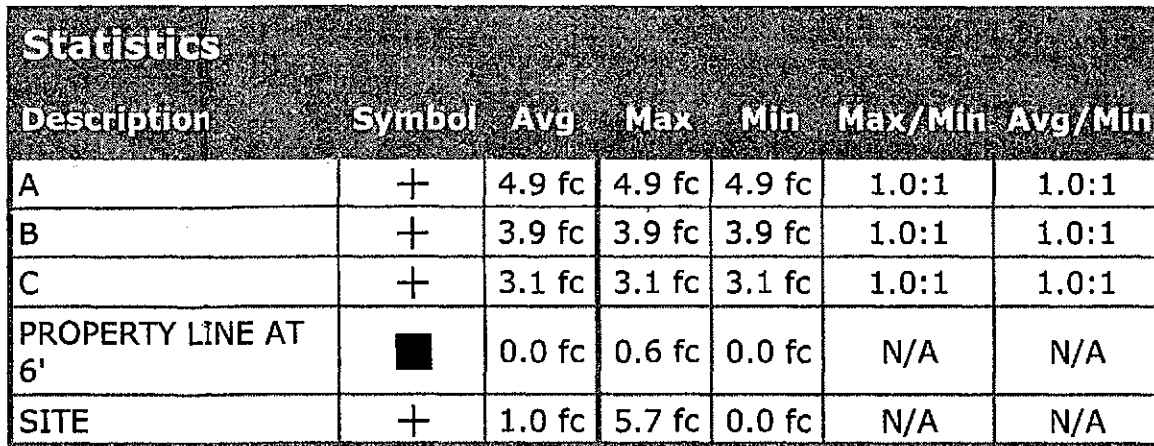

 Schedule						Lamp	Number Lamps	Filename	Lumens Per Lamp	Light Loss Factor	Wattage
Symbol	Label	Quantity	Manufacturer	Catalog Number	Description						
	A	11	EATON - McGRAW-EDISON	TT-C1-LED-E1-WQ BK	PARKING LUMINAIRE WIDE DISTRIBUTION	4000K LED	168	TT-C1-LED-E1-WQ.ies	22	0.9	28
	B	11	COOPER LIGHTING - HALO	SLD606840WH	HALO 6 INCH SURFACE LED DOWNLIGHT	4000K LED	1	SLD606840WH.ies	800	0.9	12.2
	C	4	EATON - INVUE	ABB-B1-LED 42 D1-S BK	BOLLARD	4000K LED	1	ABB-B1-LED-D1-S.ies	717	0.9	16

The Arbor Bollard from Invue brings architectural style to the pedestrian level. The Arbor Bollard can be used along with Arbor post top luminaires to provide a coordinated look sure to enhance any architectural setting. WaveStream™ LED optics present a pixilation free image replacing visible glare, while providing high levels of pavement illumination.

Construction
Top Housing: Low copper, cast aluminum top maintains strength and resistance to corrosion for rapid heat dissipation, vandal resistance and superior durability. The top housing is finished with a seamless extruded aluminum 4" O.D. shaft attaches to base via stainless steel fasteners. The base is constructed of extruded aluminum base mounts with 4" O.D. base flange. The base is attached to the bottom of the base with 3 anchor bolts. The base features a 1/2" thick neoprene gasket fitted to the bottom of the base for sealing against water and debris. The base is made of die-cast aluminum in grade of concrete.

Electrical
LED driver(s) are mounted to electrical tray for easy installation and maintenance for 120-277V 50/60Hz, 347V 60Hz or 480V 60Hz operation. Offered standard with 0-10V dimming driver and Eaton's proprietary circuit module designed to withstand 10kV of transient line surge. Luminaire is suitable for ambient temperature applications from -30°C (-22°F) to 40°C (104°F) and IP66 rated against the ingress of dust and water.

Controls
The Arbor Bolland options are designed to be simple and cost-effective ASHRAE and California Title 24 compliant solutions. An integrated dimming and occupancy sensor is a standalone control option available in on/off (MSP) and bi-level dimming (MSP/DIM) operation. An optional handheld remote (ISHH) allows custom programming to suit all needs.

Mounting
Luminaire is mounted to 3 x 1/2" anchor bolts on a 2-3/8" bolt circle to withstand a 600 pound overturning moment. Order anchor bolts and installation template separately.

Finish
Eaton utilizes premium ultra-weatherable TGIC based polyester powder coatings that are specifically formulated to withstand extended outdoor exposure. The powders are formulated exclusively for Eaton to serve functionally as well as decorative. Good film appearance combined with excellent mechanical an exterior exposure qualities display greater than twice as much gloss retention RAL and custom color matches available. Finish is compliant with ASTM B117 3000hr salt spray standard.

Warranty
Five-year warranty



PATHWAY LUMINAIRE

CERTIFICATION DATA
UL/cUL Listed
IP66 Housing
ISO 9001
RoHS

ENERGY DATA
Electronic LED Driver
0.9 Power Factor
<20% Total Harmonic Distortion
120-277V 50/60Hz, 347V 60Hz,
480V 60Hz
-30°C Minimum Temperature
40°C Ambient Temperature Rating

Approximate Net Weight:
19.25 lbs. (8.75 kgs.)



ESD SYSTEMS
CERTIFIED

Lumen/Distribution	B1 Symmetric	B2 Symmetric	B1 Asymmetric	B2 Asymmetric
Drive Current				
Power Voltage (Volts)	16W	32W	11W	23W
Input Current (mA) @ 120V	140	270	100	200
Input Current (mA) @ 208V	80	160	60	120
Input Current (mA) @ 240V	70	140	50	100
Input Current (mA) @ 277V	60	120	40	80
Power Voltage (Volts)	19W	37W	13W	27W
Input Current (mA) @ 347V	60	110	40	80
Input Current (mA) @ 480V	180	320	120	240
Optics				
Lumens	717	1,276	472	948
BUG Rating	B1-U0-G1	B1-U0-G2	B1-U0-G1	B1-U0-G2


Ambient Temperature	TM-21 Lumen Maintenance (60,000 Hours)	Calculated L70 (Hours)
25°C	>94%	>350,000
40°C	>93%	>250,000
50°C	>90%	>170,000

Ambiant Temperature	Lumen Multiplier
0 C	1.02
10 C	1.01
25 C	1.00
40 C	0.97


Sample Number: ABB-ED-LED-02-D1-A-GM						
Product Family	Lumen Output	Source	Height	Voltage	Distribution	Color
ABB-Anchor Ballast	B1-Mid Lumen Output B2-High Lumen Output	LED	30-30" 30-30" 42-42"	D1-Dimming Driver (20-277V)* 30-30V 60-60V	A=Asymmetric S=Symmetric	A=Grey B=Bronze B=Black DP=Dark Platinum GM=Graphite Metallic WH=White CC=Custom Color *
Options (Add as Suffix)						
8008-80 CH / 3000K CCT * 10-10-10 Ambient * 10-10-10-Motion Sensor for Dimming or Bi-Level Operation (Horizontal Detection) * AM/DM-20-Turn Motion Sensors for 300° Dimming or Bi-Level Operation (Horizontal Detection) * 10-10-10 Dimming Driver Leads (Bought Out From Factory) *						
Accessories (Order Separately)						
ABASec-Anchor Bolt Kit and Template * SRH-Wireless Configuration Tool for Integrated Sensor (Detection) Setup Settings *						

NOTES:

1. Standard 4000K CCT nominal 70 CRI.
2. Dimming down standard.
3. Requires the use of a dim down transformer.
4. For DMX DMX live systems, the DMX, refer to use with ungrounded systems, Impedance groundings system (Impedance groundings system) These Phase Three Wire Delta, Three Phase High Leg Delta and Three Phase Center Neutral Delta systems.
5. For DMX systems other than DMX live systems, Consult your lighting representative at Eaton for more information.
6. Extended lead times apply. Use dedicated lead times when performing lay outs.
7. ESDC ambient ratings.
8. The DMX configuration tool is required to adjust parameters including high and low dimming levels, sensitivity, time delay, and more. Consult your lighting representative at Eaton for more information.

 

6301 E. PINNACLE VISTA DR.
SCOTTSDALE AZ, 85266

 

Phase: DR
 Drawn By: scb
 Reviewd By: ldb
 SDI Project No: 3790
 Date: 01/16/2017
 Sheet:

14-DR-2017
1/18/18


A11
PHOTOMETRIC PLAN



Photometrics

6301 E PINNACLE VISTA DR, SCOTTSDALE
PRELIM. GRADING & DRAINAGE PLAN

6301 E PINNACLE VISTA DR. SCOTTSDALE



PRELIM. GRADING & DRAINAGE PLAN

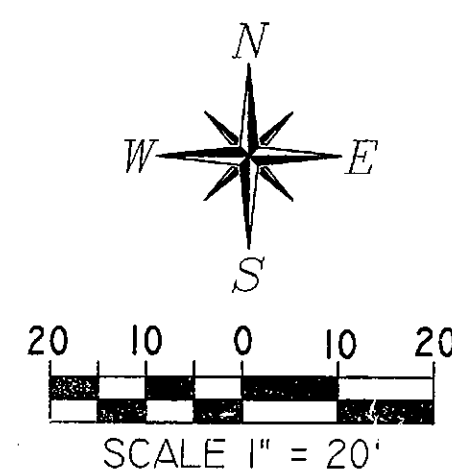

  TRW	TOP OF RETAINING WALL
TF	TOP OF FOOTING
HAG	HIGHEST ADJACENT GRADE
	DRAINAGE DIRECTION
	NEW ELEVATION
-----1977-----	NEW CONTOUR
-----1977-----	EXISTING CONTOUR
-----	PROPERTY LINE
-----	CENTER LINE
-----	EASEMENT LINE
	CONSTRUCTION FENCE
	SEWER LINE
	WATER LINE
	100-YR FLOOD WATER SURFACE
M.C.R.	MARICOPA COUNTY RECORDER
P.U.E.	PUBLIC UTILITIES EASEMENT
	CABLE TELEVISION
 F.H.	FIRE HYDRANT
	GAS LINE MARKER
	JUNCTION BOX
	SEWER MANHOLE
	TELECOMMUNICATIONS
 TRANS	TRANSFORMER
	WATER METER
	WATER VALVE
	NAOS
	REVEG AREA

* NOTE:
THE WASH FLOWRATE
SHOWN IS 1.3 TIMES THE
FLO-2D DETERMINED
FLOWRATE

**GRADING & DRAINAGE
ENGINEERS, INC.TM**
4803 WEST CREEDANCE BLVD, GLENDALE AZ 85310

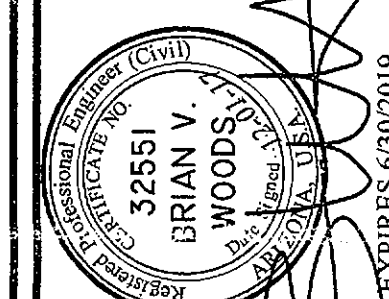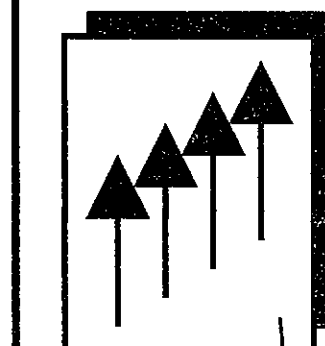

PROJECT
PINNACLE VISTA
6301 E PINNACLE VISTA DR, SCOTTSDALE, AZ 85254
PRELIM. GRADING & DRAINAGE PLAN

12/01/17

JOB NO.
16-1248

SHEET

2 OF 2

14-DR-2017
1/18/18

PROJECT NO: 650-PA-2016
CASE # 14-DR-2017

G & D

A.L.T.A./N.S.P.S. LAND TITLE SURVEY
of
PARCEL NO. 212-11-005L
6249 E. PINNACLE VISTA DRIVE, SCOTTSDALE
LOCATED WITHIN THE SOUTHEAST QUARTER OF SECTION 33,
T. 5 N., R. 4 E. OF THE G. & S.R.B. & M., MARICOPA COUNTY, ARIZONA
OWNER: VORSORGE KONTO, L.L.C., AN ARIZONA LIMITED LIABILITY COMPANY

LEGAL DESCRIPTION ~ EXHIBIT 'A'

THE NORTH 255.35 FEET OF THE NORTHEAST QUARTER OF THE NORTHEAST QUARTER OF THE SOUTHEAST QUARTER OF SECTION 33, TOWNSHIP 5 NORTH, RANGE 4 EAST OF THE GILA AND SALT RIVER BASE AND MERIDIAN, MARICOPA COUNTY, ARIZONA;
EXCEPT ANY PORTION LYING EAST OF THE WEST LINE AND NORTHERLY PROLONGATION OF THE WEST LINE OF IRONWOOD CONDOMINIUM RECORDED IN BOOK 261 OF MAPS, PAGE 11; AND
EXCEPT AN UNDIVIDED 1/4 INTEREST IN ALL GAS, OIL, AND MINERALS AS RESERVED IN DEED RECORDED IN DOCKET 647, PAGE 198, RECORDS OF MARICOPA COUNTY, ARIZONA.


SCHEDULE B EXCEPTIONS

ITEMS #1 - 6 AND 10 ARE NOT PLOTTABLE

- PROPERTY TAXES, WHICH ARE A LIEN NOT YET DUE AND PAYABLE, INCLUDING ANY ASSESSMENTS COLLECTED WITH TAXES TO BE LEVIED FOR THE YEAR 2016.
- LIABILITIES AND OBLIGATIONS IMPOSED UPON SAID LAND BY ITS INCLUSION WITHIN ANY DISTRICT FORMED PURSUANT TO TITLE 48, ARIZONA REVISED STATUTES.
- ANY RIGHTS, LIENS, CLAIMS OR EQUITIES, IF ANY, IN FAVOR OF CITY OF SCOTTSDALE IMPROVEMENT DISTRICT.
- RESERVATIONS, EXCEPTIONS AND PROVISIONS CONTAINED IN THE PATENT AND IN THE ACTS AUTHORIZING THE ISSUANCE THEREOF.
- THE RIGHT OF ENTRY RESERVED TO THE STATE OF ARIZONA, ITS LESSEES AND PERMITTEES, TO PROSPECT FOR MINE AND REMOVE THE MINERALS OR MATERIALS RESERVED TO IT PURSUANT TO THE ARIZONA REVISED STATUTES.
- WATER RIGHTS, CLAIMS OR TITLE TO WATER, WHETHER OR NOT DISCLOSED BY THE PUBLIC RECORDS.
- EASEMENTS FOR THE PURPOSE SHOWN BELOW AND RIGHTS INCIDENTAL THERETO AS SET FORTH IN A DOCUMENT:
PURPOSE: ROADWAY
RECORDING NO.: DOCKET 2177, PAGE 366
- EASEMENT FOR THE PURPOSE SHOWN BELOW AND RIGHTS INCIDENTAL THERETO AS SET FORTH IN A DOCUMENT:
PURPOSE: HIGHWAY
RECORDING NO.: DOCKET 8732, PAGE 348 AND THEREAFTER RESOLUTION NO. 2407
RECORDING NO.: 84-75889
- ANY EASEMENTS OR RIGHTS OF WAY FOR EXISTING UTILITIES OR OTHER RIGHTS OF WAY OVER THOSE PORTIONS OF SAID LAND LYING WITHIN THE PUBLIC RIGHT OF WAY ABANDONED BY RESOLUTION OR ORDINANCE.
RECORDING NO.: 84-75889
- ANY ACTION THAT MAY BE TAKEN BY THE FLOOD CONTROL DISTRICT OF MARICOPA COUNTY TO ACQUIRE PROPERTY RIGHTS OF WAY FOR FLOOD CONTROL, AS DISCLOSED:
RECORDING NO.: 98-402061
RECORDING NO.: 98-708623
RECORDING NO.: 99-76652
RECORDING NO.: 99-94718

FLOOD INSURANCE RATE MAP (F.I.R.M) INFORMATION

COMMUNITY NUMBER	COMMUNITY MAP NUMBER	PANEL NUMBER	PANEL DATE	SUFFIX	FIRM DATE	FIRM ZONE	BASE FLOOD ELEVATION (AO ZONE, USE DEPTH)
045012	04013C	1305	10/16/2013	L	10/16/2013	AO	1'

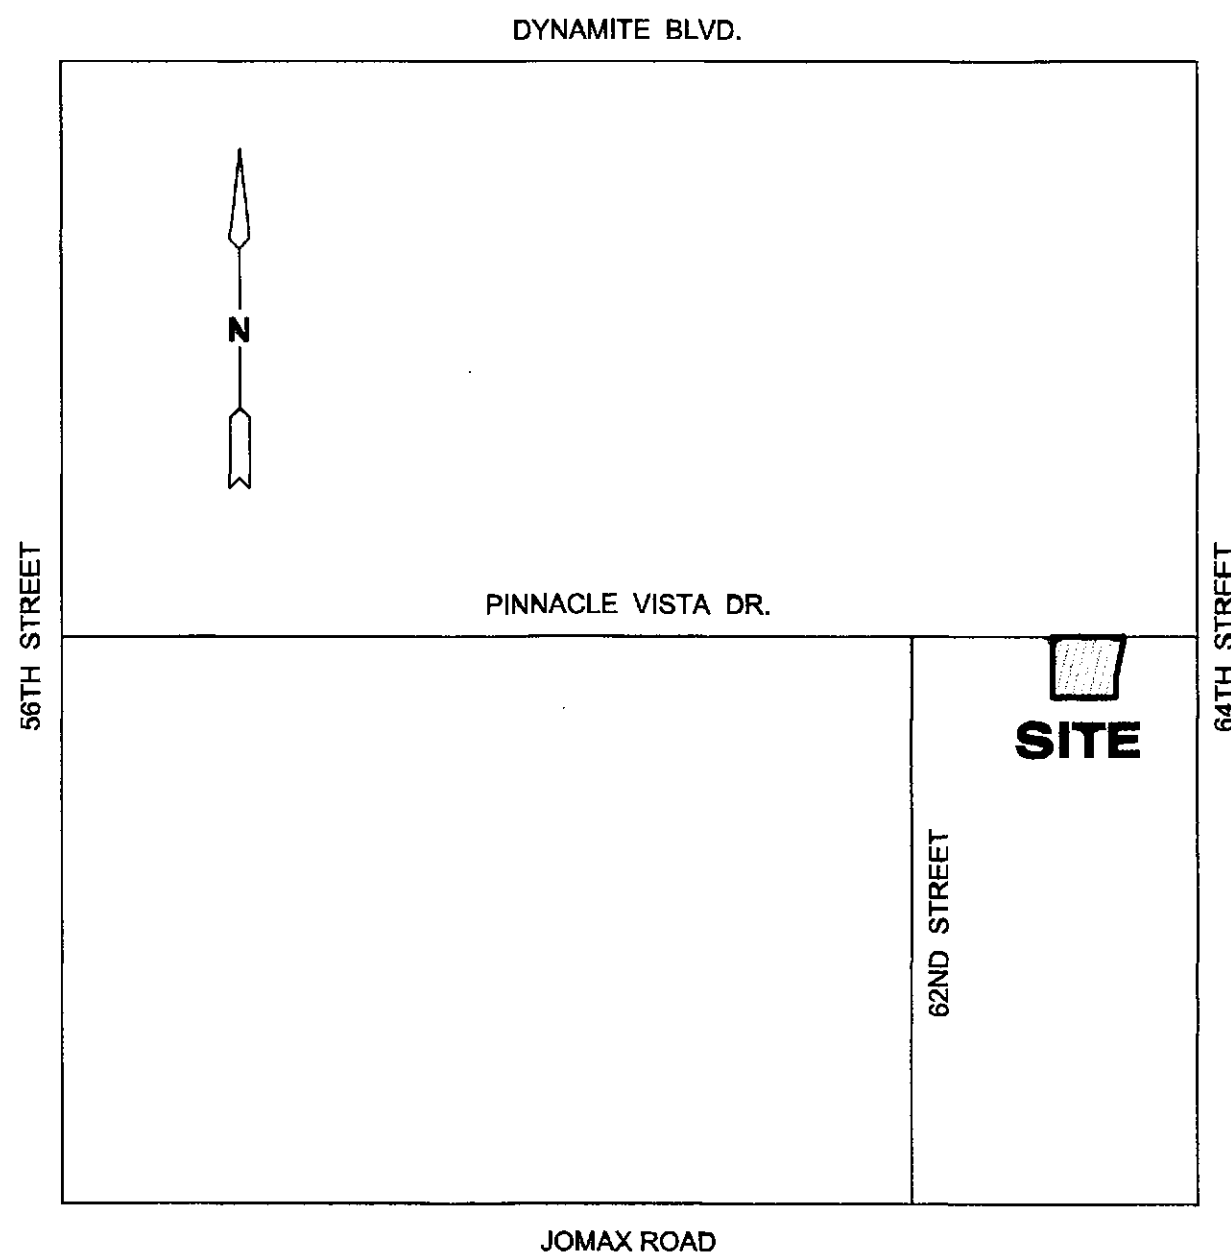

VICINITY MAP
PT OF SEC. 33, T5N, R4E
(NOT TO SCALE)

REFERENCE DOCUMENTS

TITLE REPORT	FIDELITY NATIONAL TITLE AGENCY, INC.
ORDER NO. 41005946-041-JH, DATED 4/28/16	
(R1) IRONWOOD CONDOS UNIT 1-20	BOOK 261, PAGE 11, M.C.R.
(R2) IRONWOOD PRESERVE	BOOK 513, PAGE 08, M.C.R.
ALTERRA	BOOK 484, PAGE 45, M.C.R.
DEED	DOCUMENT NO. 18-0559997, M.C.R.
(R) RECORD OF SURVEY	BOOK 816, PAGE 32, M.C.R.
G.D.A.C.S. SURVEY	BOOK 640, PAGE 06, M.C.R.
C.O.S. QTR. SEC. MAP	#49-42

BASIS OF BEARINGS

N89°53'07"E ALONG THE EAST-WEST MID-SECTION LINE, BETWEEN THE FOUND CITY OF PHOENIX BRASS CAP FLUSH AT THE WEST QUARTER CORNER AND THE MARICOPA COUNTY BRASS CAP IN POTHOLE FOUND AT THE EAST QUARTER CORNER, AS RECORDED IN BOOK 261, PAGE 11, M.C.R.

SITE INFORMATION

PARCEL NO: 212-11-005L
PROPERTY ADDRESS: 6249 E. PINNACLE VISTA DRIVE
SCOTTSDALE, AZ 85266
ZONING: SCOTTSDALE R-3 ESL
GROSS AREA: 72,449 SQ.FT. EQUAL TO 1.66 ACRES MORE OR LESS
NET AREA: 63,033 SQ.FT. EQUAL TO 1.45 ACRES MORE OR LESS

BENCHMARK

64TH STREET & DYNAMITE BLVD.
M.C.H.D. BRASS CAP IN HANDHOLE:
ELEV. = 2018.86 (N.A.V.D. '88, CITY OF SCOTTSDALE PT #1332)

SITE BENCHMARK

SET COTTON PICKER SPINDLE IN SOUTH EDGE OF PINNACLE VISTA DRIVE, AS SHOWN ON SURVEY;
ELEV. = 1978.15 (N.A.V.D. '88)

CERTIFICATION

TO: VORSORGE KONTO, L.L.C., AN ARIZONA LIMITED LIABILITY COMPANY
FIDELITY NATIONAL TITLE AGENCY COMPANY
CITY OF SCOTTSDALE, A MUNICIPAL CORPORATION

THIS IS TO CERTIFY THAT THIS MAP OR PLAT AND THE SURVEY ON WHICH IT IS BASED WERE MADE IN ACCORDANCE WITH THE 2016 MINIMUM STANDARD DETAIL REQUIREMENTS FOR ALTA/NSPS LAND TITLE SURVEYS, JOINTLY ESTABLISHED AND ADOPTED BY ALTA AND NSPS, AND INCLUDES ITEMS 1, 2, 4, 5 (GROUND SURVEY) AND 8 OF TABLE A THEREOF. THE FIELD WORK WAS COMPLETED ON AUGUST 28, 2016.

DATE OF PLAT OR MAP: SEPTEMBER 1, 2016


STEPHEN J. SHEARROW, R.L.S. # 40937


A.L.T.A./N.S.P.S. LAND TITLE SURVEY
of


PARCEL NO. 212-11-005L 6249 E. PINNACLE VISTA DRIVE, SCOTTSDALE LOCATED WITHIN THE SOUTHEAST QUARTER OF SECTION 33, T. 5 N., R. 4 E. OF THE G. & S.R.B. & M., MARICOPA COUNTY, ARIZONA				
FIELD: SJS DRAWING: CMS CHECKED: SJS	SCALE 1"= 30'	JOB NO. 16081	DATE 2/24/17	SHEET 1 OF 2
Starlink Surveying, Inc.		17505 N. 79th Avenue, Suite 311A Glendale, AZ 85308 Ph. 623-322-1116 Fax 623-322-4637 starlink@cox.net		

A.L.T.A./N.S.P.S. LAND TITLE SURVEY

of
PARCEL NO. 212-11-005L


6249 E. PINNACLE VISTA DRIVE, SCOTTSDALE
LOCATED WITHIN THE SOUTHEAST QUARTER OF SECTION 33,
T. 5 N., R. 4 E. OF THE G. & S.R.B. & M., MARICOPA COUNTY, ARIZONA

OWNER: VORSORGE KONTO, L.L.C., AN ARIZONA LIMITED LIABILITY COMPANY

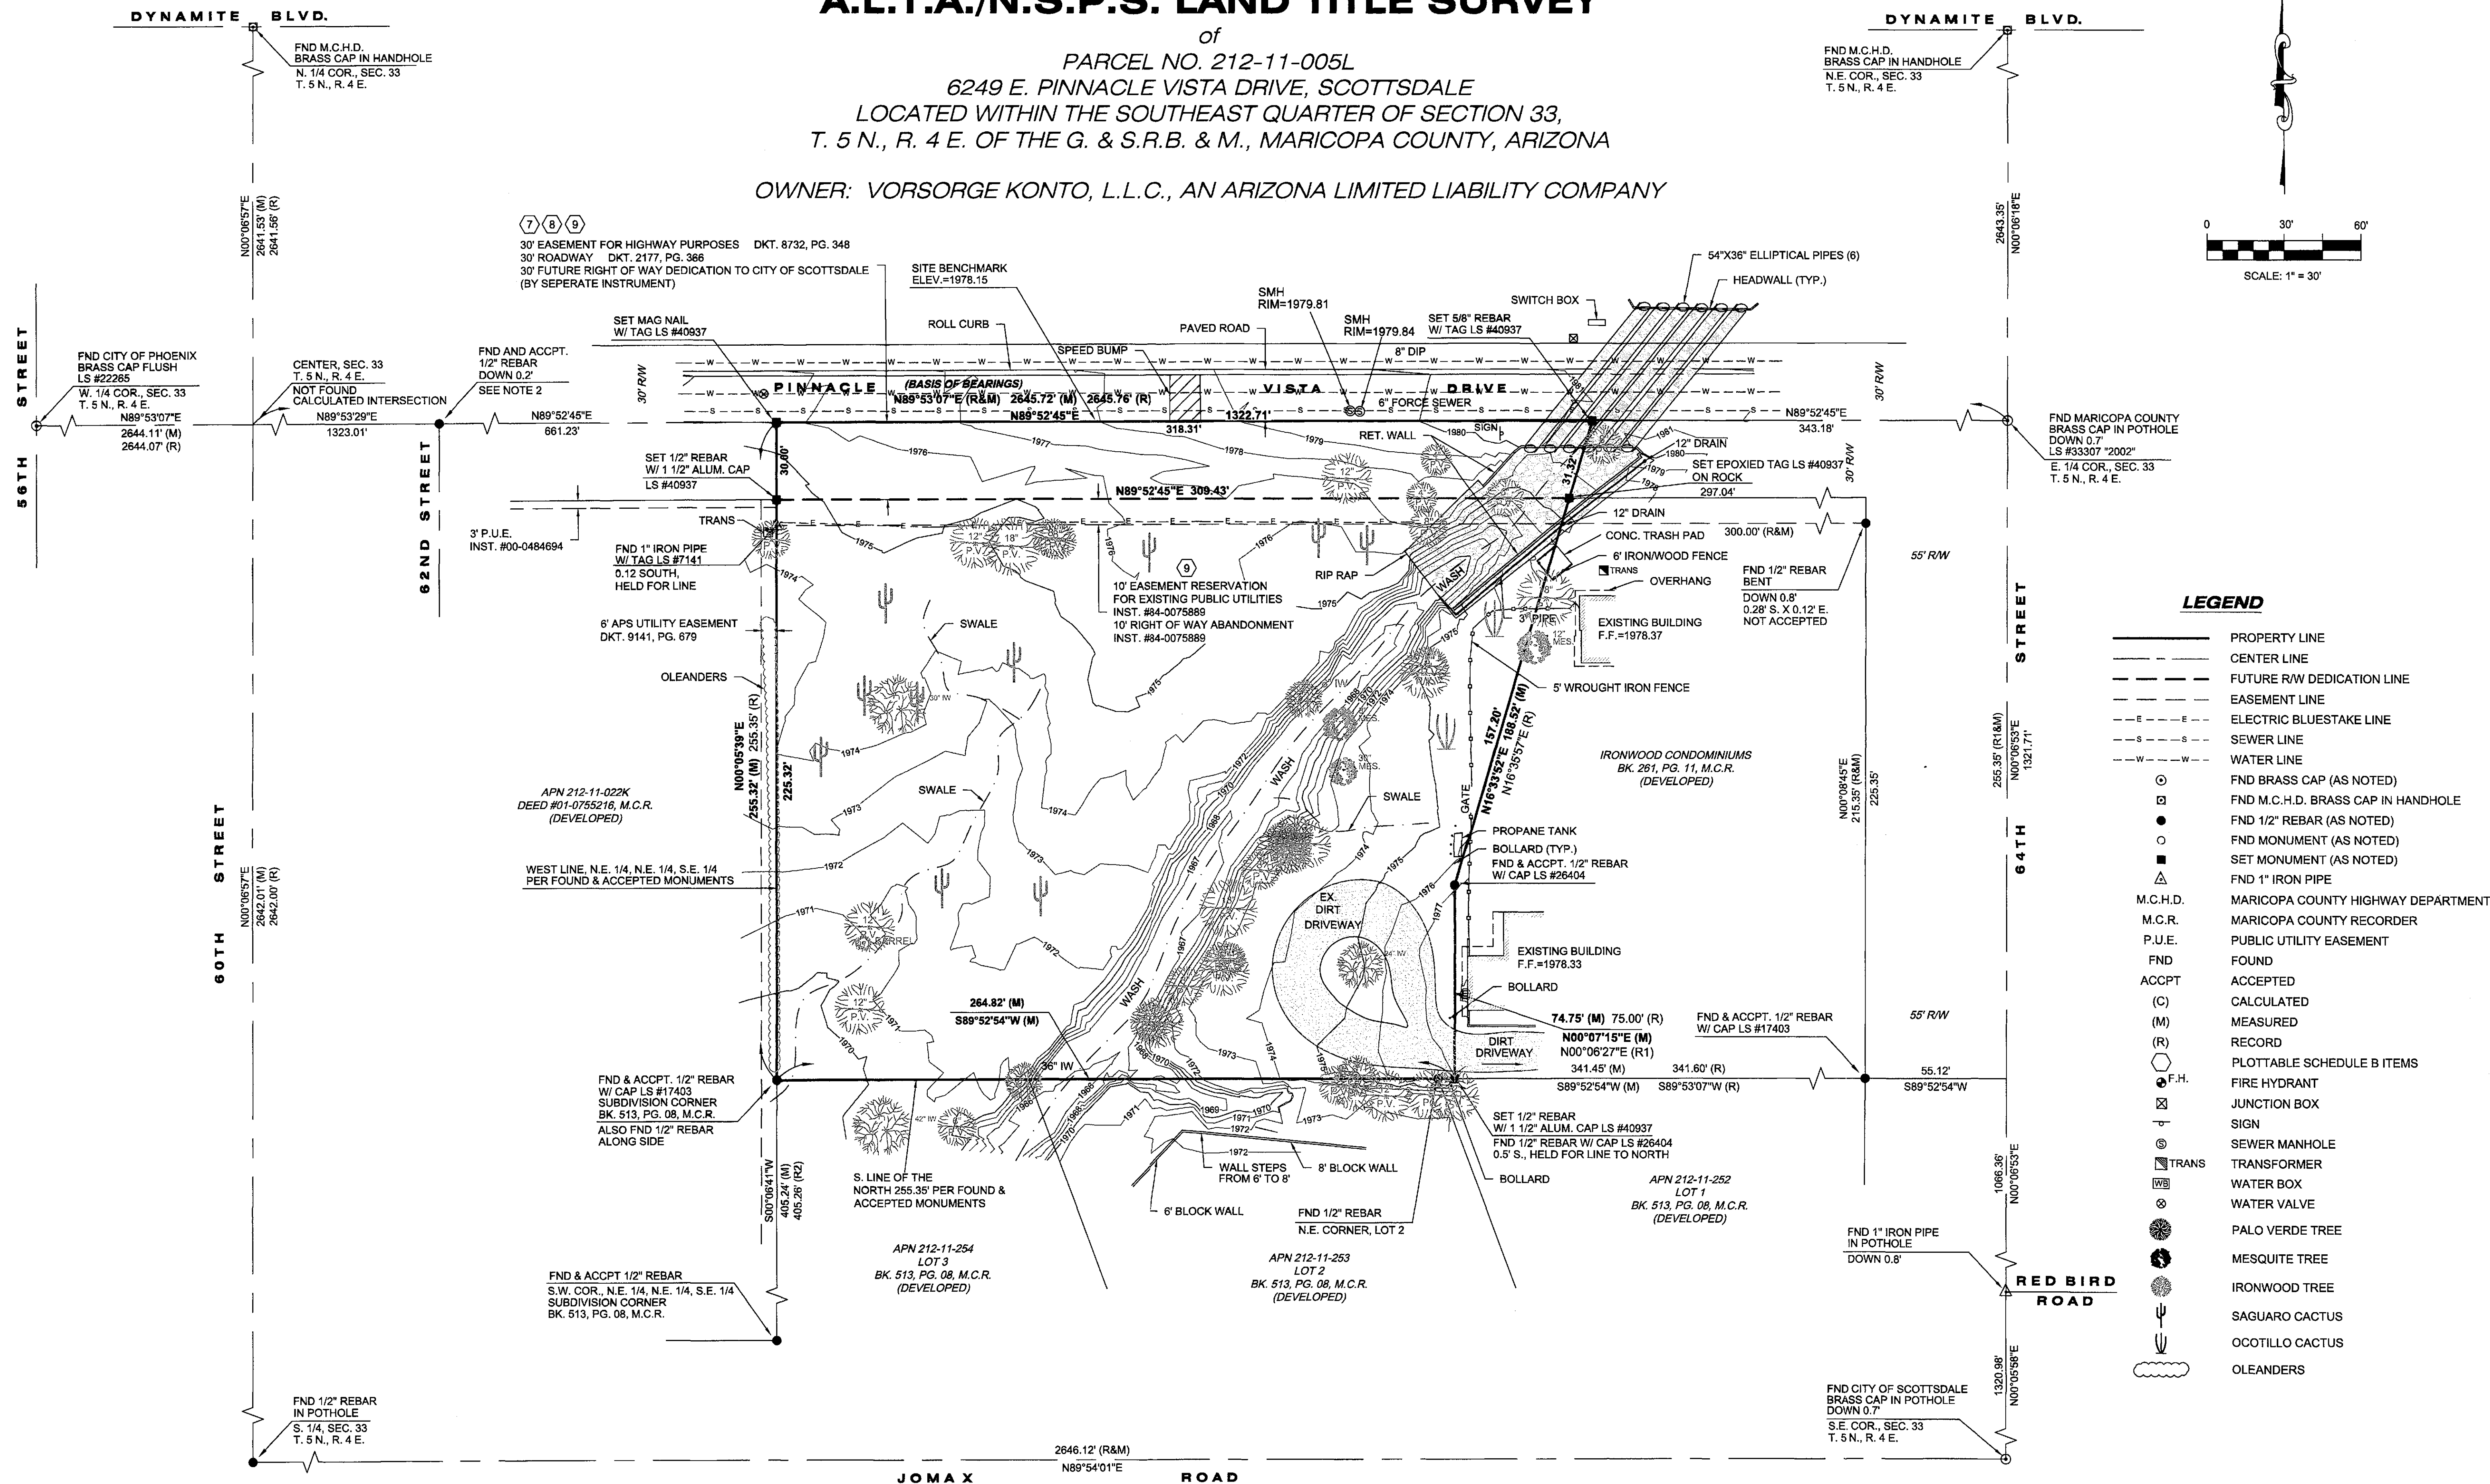

SURVEY NOTES:

- ALL BEARINGS AND DISTANCES ARE MEASURED UNLESS OTHERWISE NOTED.
- THE FOUND 1/2" REBAR AT 62ND STREET AND PINNACLE VISTA DRIVE WAS FOUND 0.14' SOUTH X 0.15' EAST OF THE CALCULATED NORTHWEST CORNER OF THE NORTHEAST QUARTER OF THE SOUTHEAST QUARTER OF SECTION 33 PER THE SECTION BREAKDOWN. THIS CORNER WAS ACCEPTED AS THE BEST AVAILABLE EVIDENCE FOR SAID NORTHWEST CORNER.
- ENCROACHMENTS ALONG THE EASTERLY PROPERTY LINE INCLUDE EXISTING DIRT DRIVEWAY TURNAROUND, PROPANE TANK, BOLLARDS, 5' WROUGHT IRON FENCE, TRASH ENCLOSURE CONCRETE PAD AND FENCE AND 12" DRAIN PIPE.
- LOCATION OF UNDERGROUND UTILITIES SHOWN ARE FROM ABOVE GROUND FIELD SURVEY OF VALVES, MANHOLES, ETC AND RECORD PER CITY OF SCOTTSDALE QUARTER SECTION MAP #49-42 AND BLUESTAKE THAT WAS PERFORMED ON 8/24/16. BLUE STAKE SHOULD BE CALLED TO GET EXACT LOCATION OF ALL UTILITIES PRIOR TO DIGGING OR CONSTRUCTION.

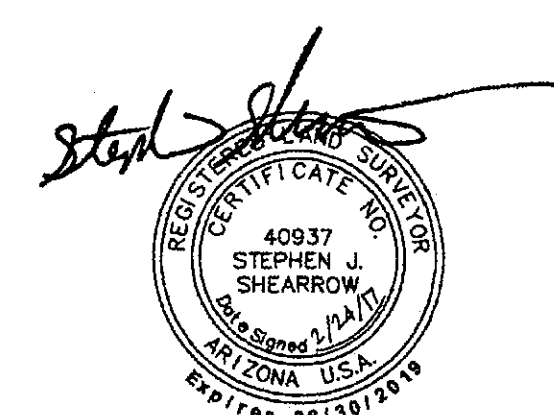

A.L.T.A./N.S.P.S. LAND TITLE SURVEY

of
PARCEL NO. 212-11-005L
6249 E. PINNACLE VISTA DRIVE, SCOTTSDALE
LOCATED WITHIN THE SOUTHEAST QUARTER OF SECTION 33,
T. 5 N., R. 4 E. OF THE G. & S.R.B. & M.,
MARICOPA COUNTY, ARIZONA

FIELD: SJS	SCALE: 1"= 30'	JOB NO.: 16081	DATE: 2/24/17	SHEET: 2 OF 2
DRAWN: CMS				
CHECKED: SJS				

Starlink
Surveying, Inc.

17505 N. 79th Avenue, Suite 311A
Glendale, AZ 85308
Ph. 623-322-1116 Fax 623-322-4637
starlink@cox.net