


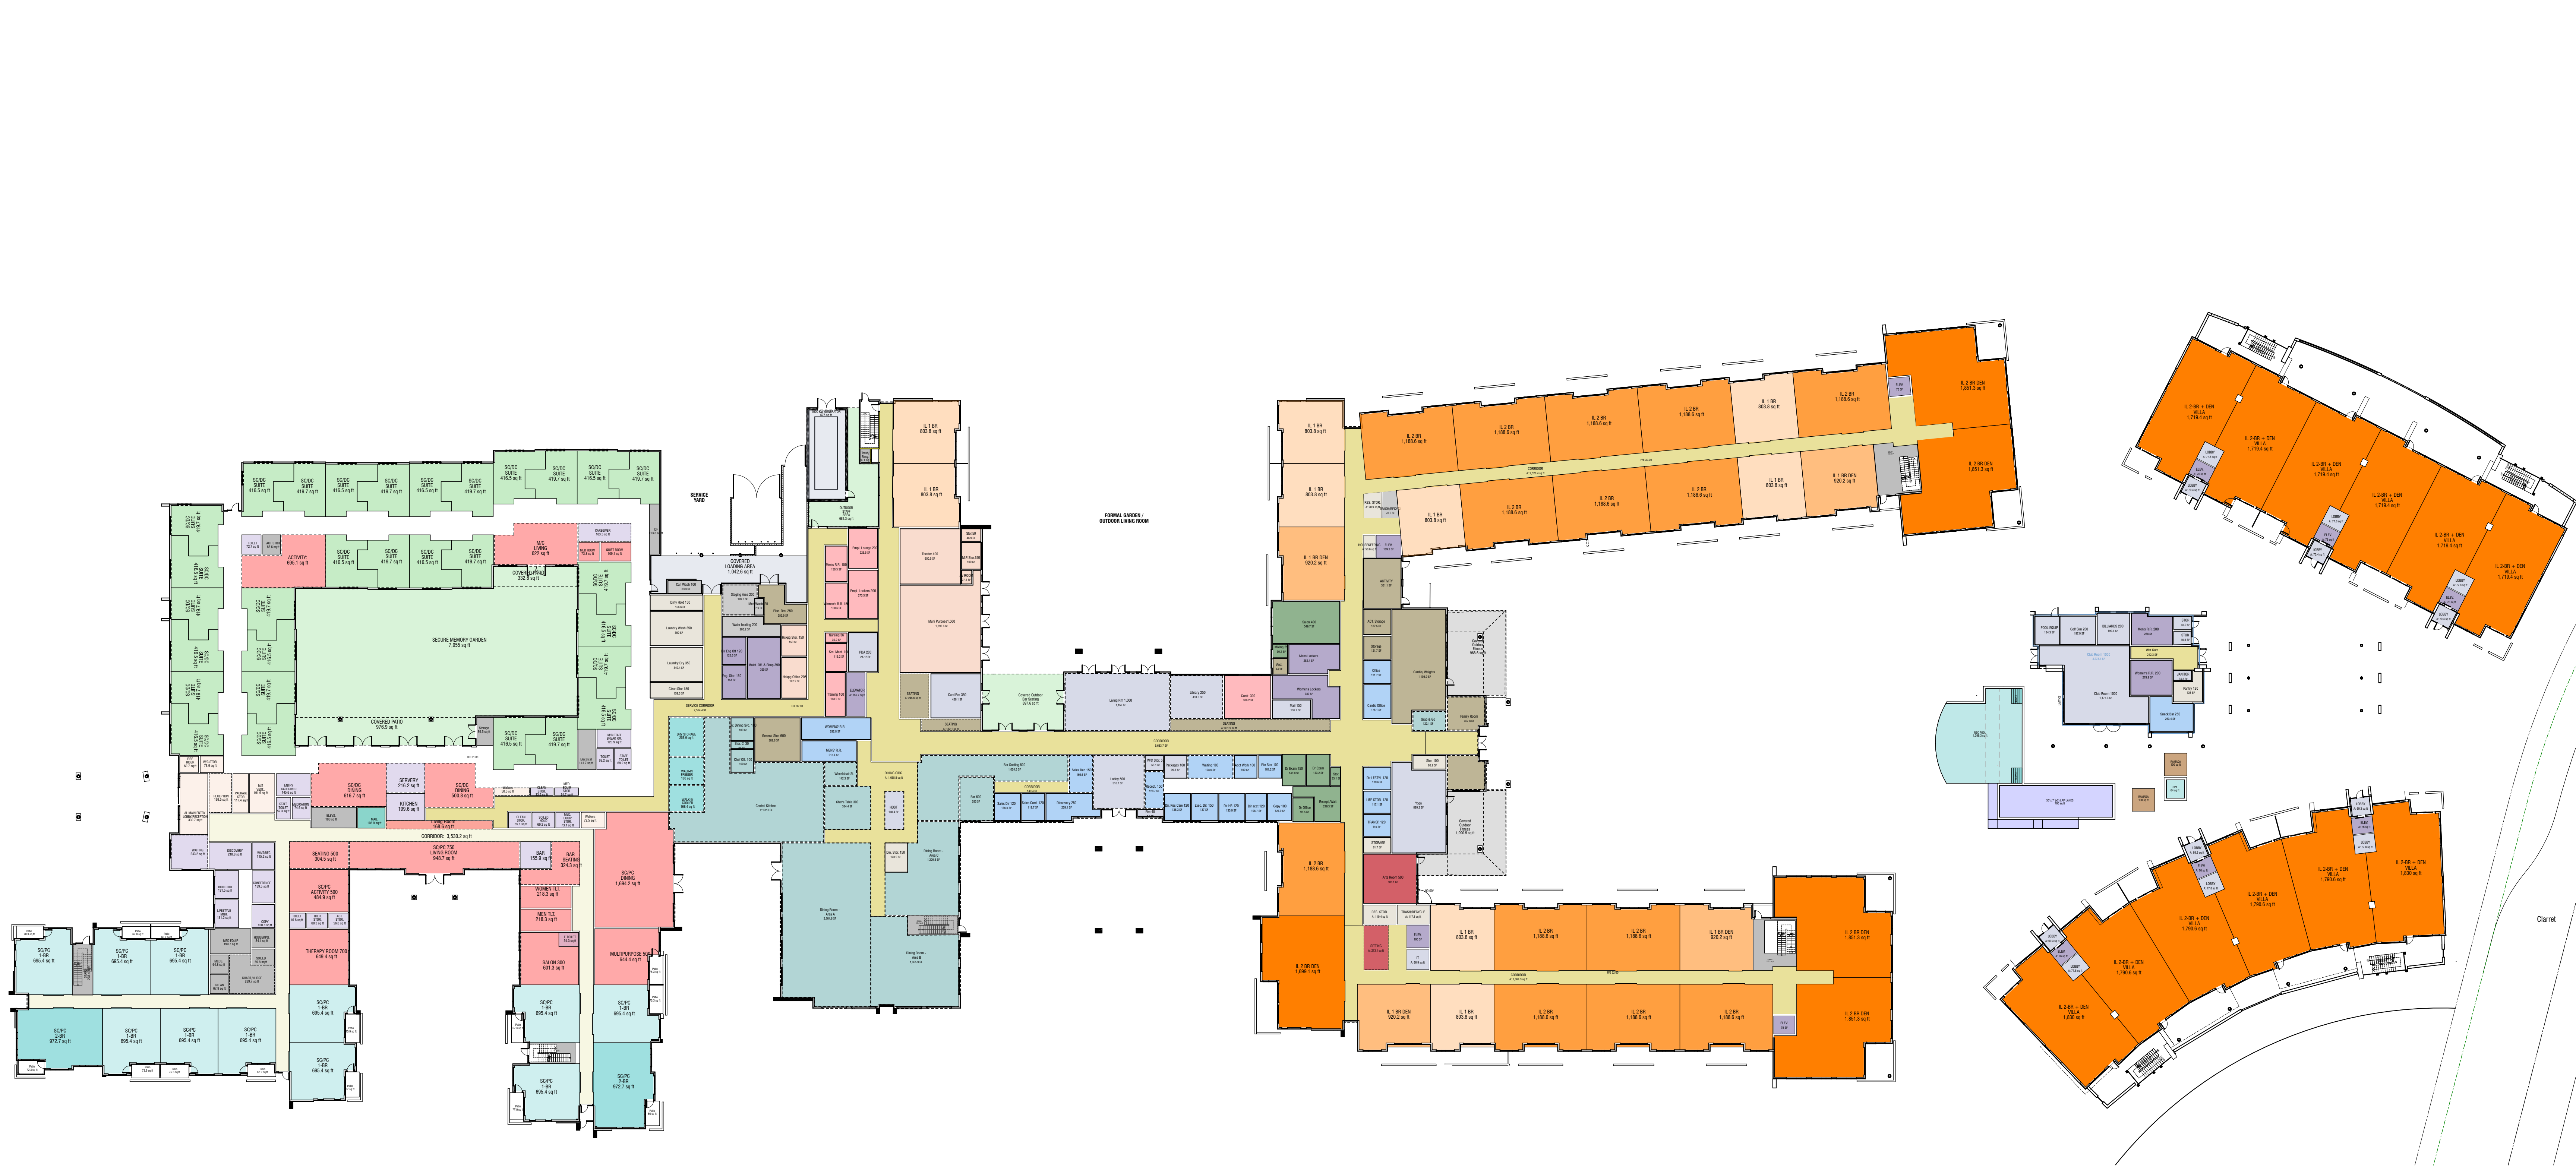

**FIRST FLOOR**

0 16' 32' 64'

SCALE: 1/32" = 1'-0"

NORTH














SECOND FLOOR

0 16' 32' 64'  
SCALE: 1/32" = 1'-0"

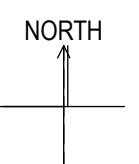

# Vi at Cavasson

NE corner Miller Rd. and Cavasson Blvd. Scottsdale AZ 85255


PRELIMINARY - NOT FOR  
CONSTRUCTION

orcutt|winslow


ARCHITECTURE PLANNING INTERIOR DESIGN

Floor Plan - Second  
Floor Overall  
A-20



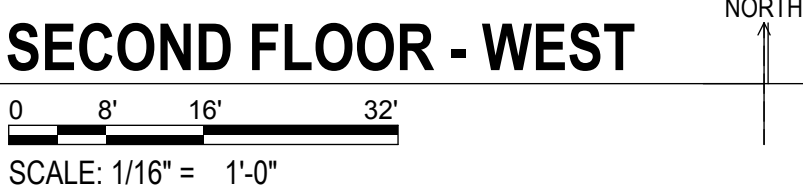



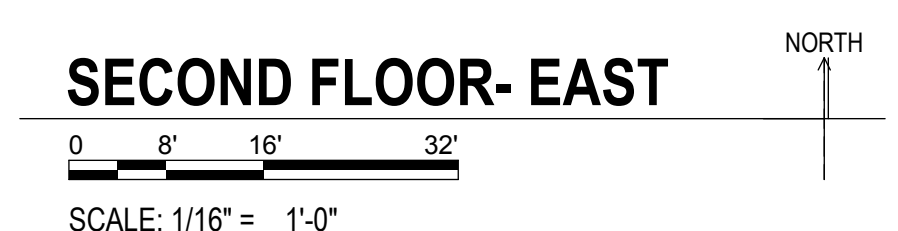





### THIRD FLOOR

0 16' 32' 64'  
SCALE: 1/32" = 1'-0"



# Vi at Cavasson

NE corner Miller Rd. and Cavasson Blvd. Scottsdale AZ 85255

PRELIMINARY - NOT FOR  
CONSTRUCTION

orcutt|winslow


ARCHITECTURE PLANNING INTERIOR DESIGN

Floor Plan - Third Floor  
Overall  
A-23







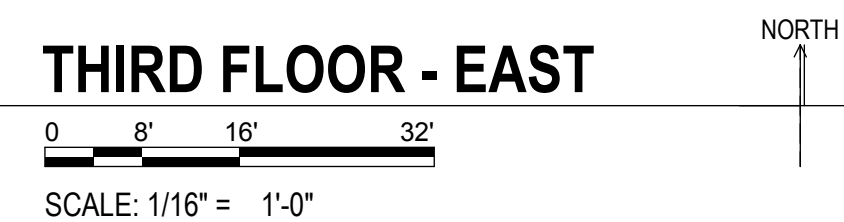






**FOURTH FLOOR**

0 16' 32' 64'


SCALE: 1/32" = 1'-0"

NORTH



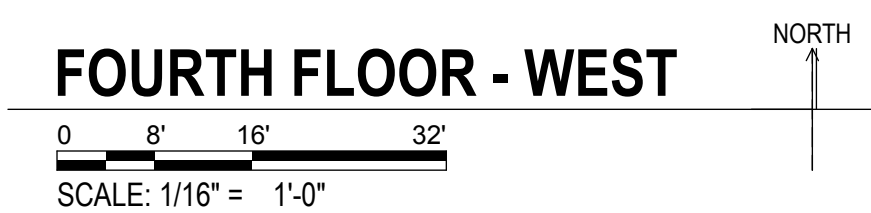



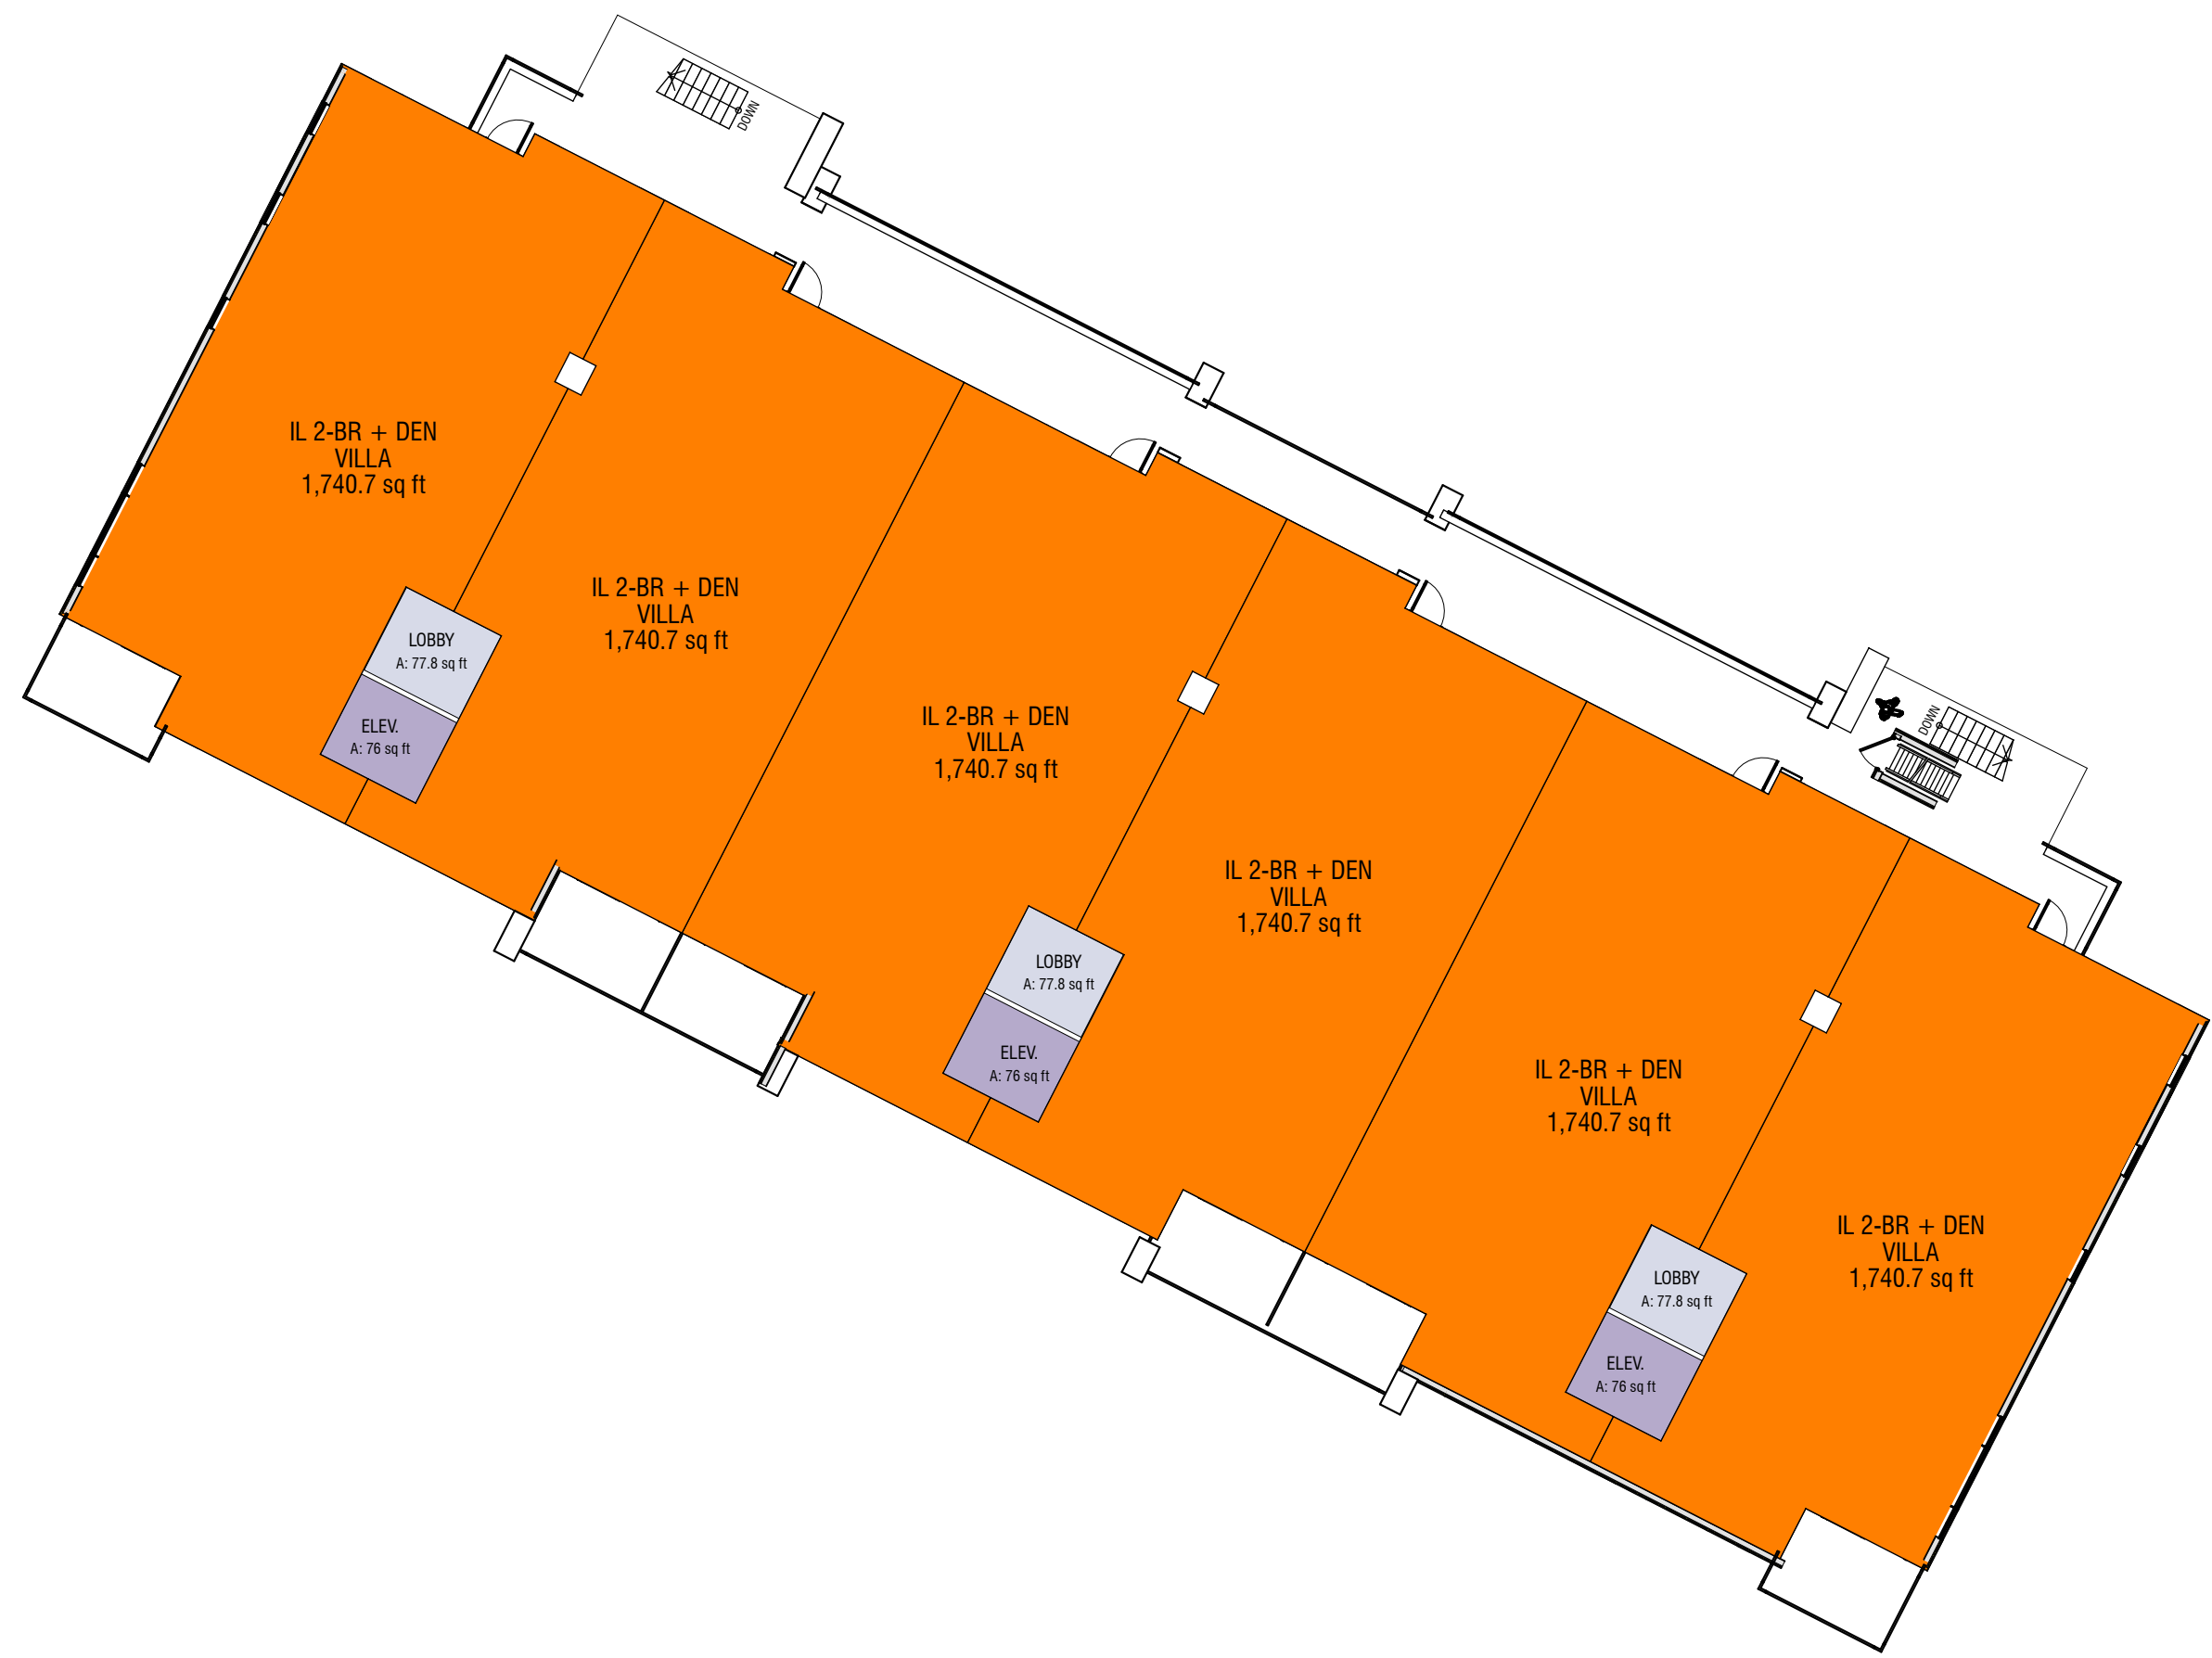


0 8' 16' 32'

SCALE: 1/16" = 1'-0"






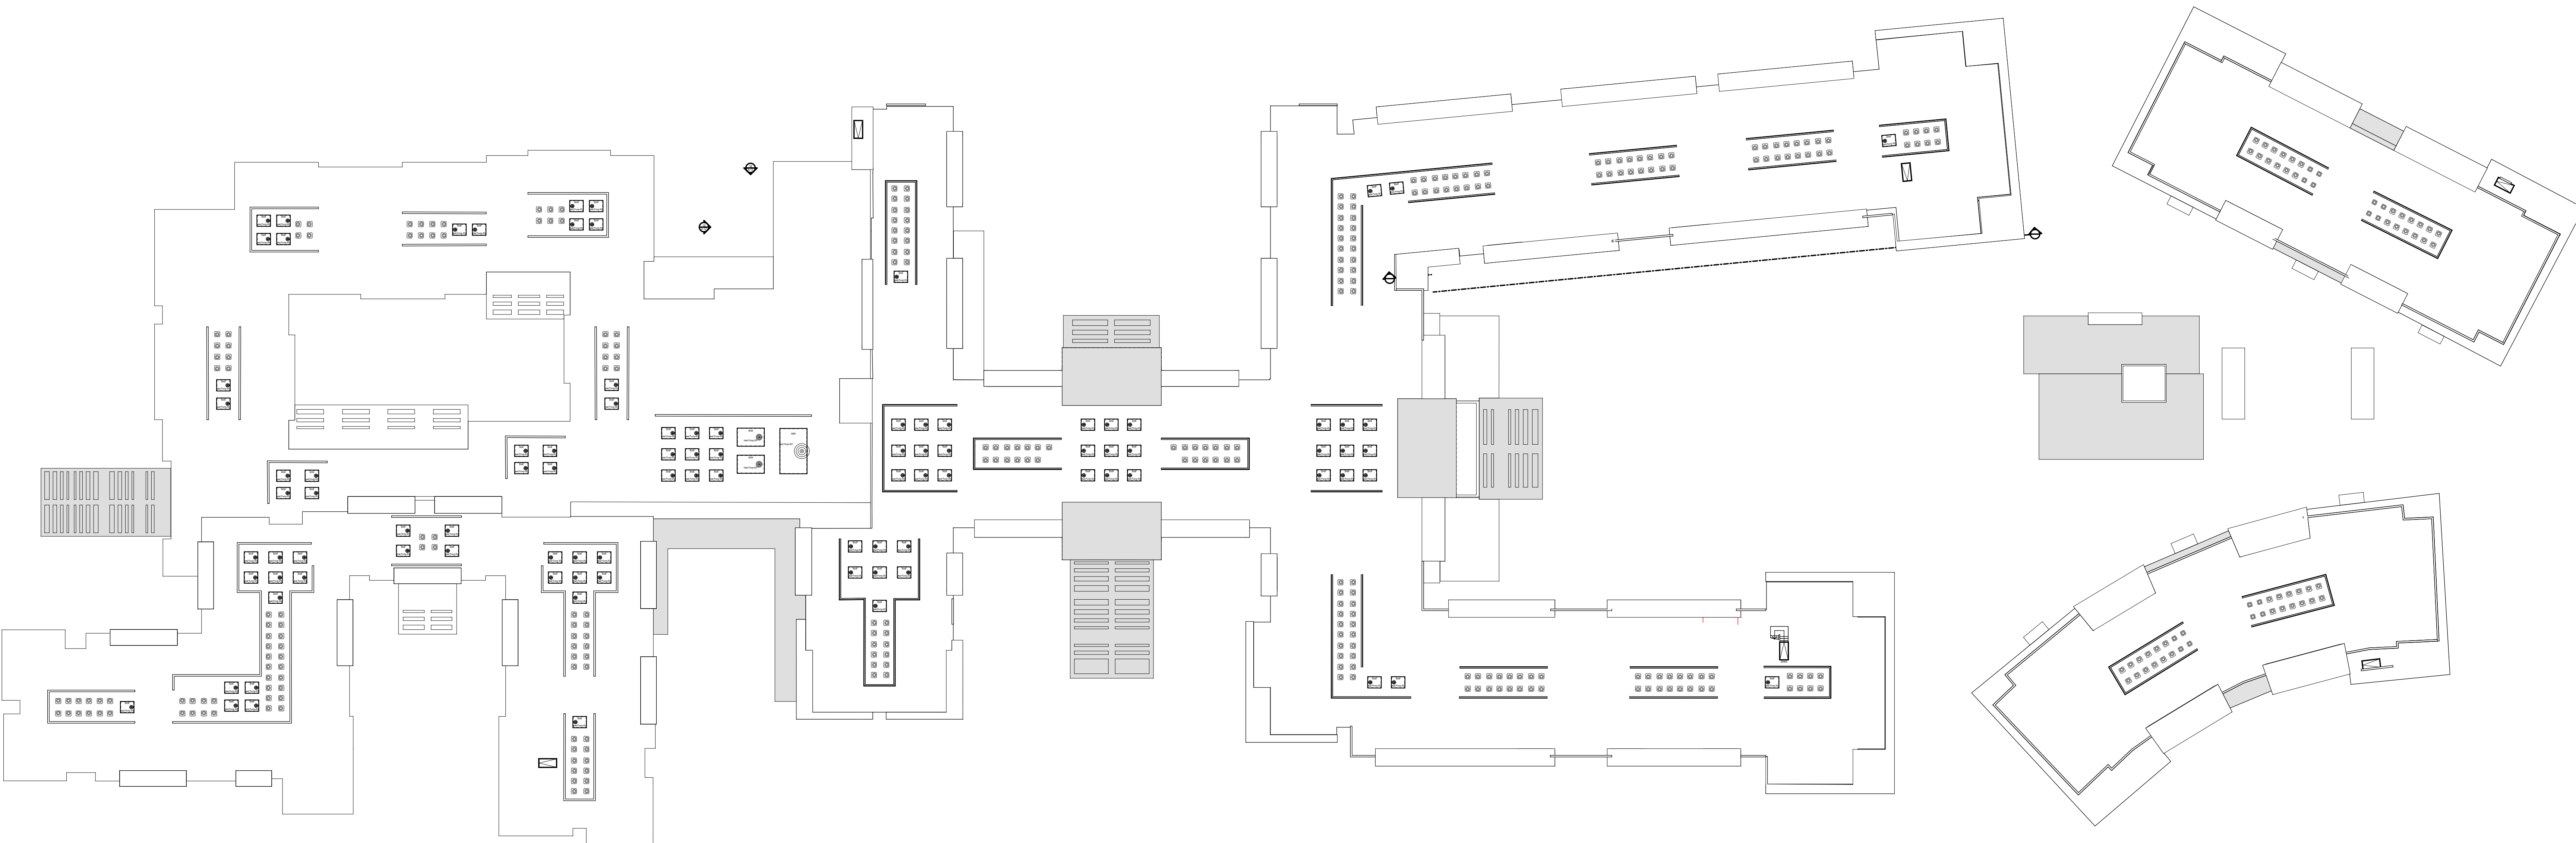

ROOF PLAN

0 16' 32' 64'

SCALE: 1/32" = 1'-0"

 

# Vi at Cavasson

NE corner Miller Rd. and Cavasson Blvd. Scottsdale AZ 85255


PRELIMINARY - NOT FOR  
CONSTRUCTION

orcutt|winslow

ARCHITECTURE PLANNING INTERIOR DESIGN

Floor Plan - Roof  
Overall  
A-30



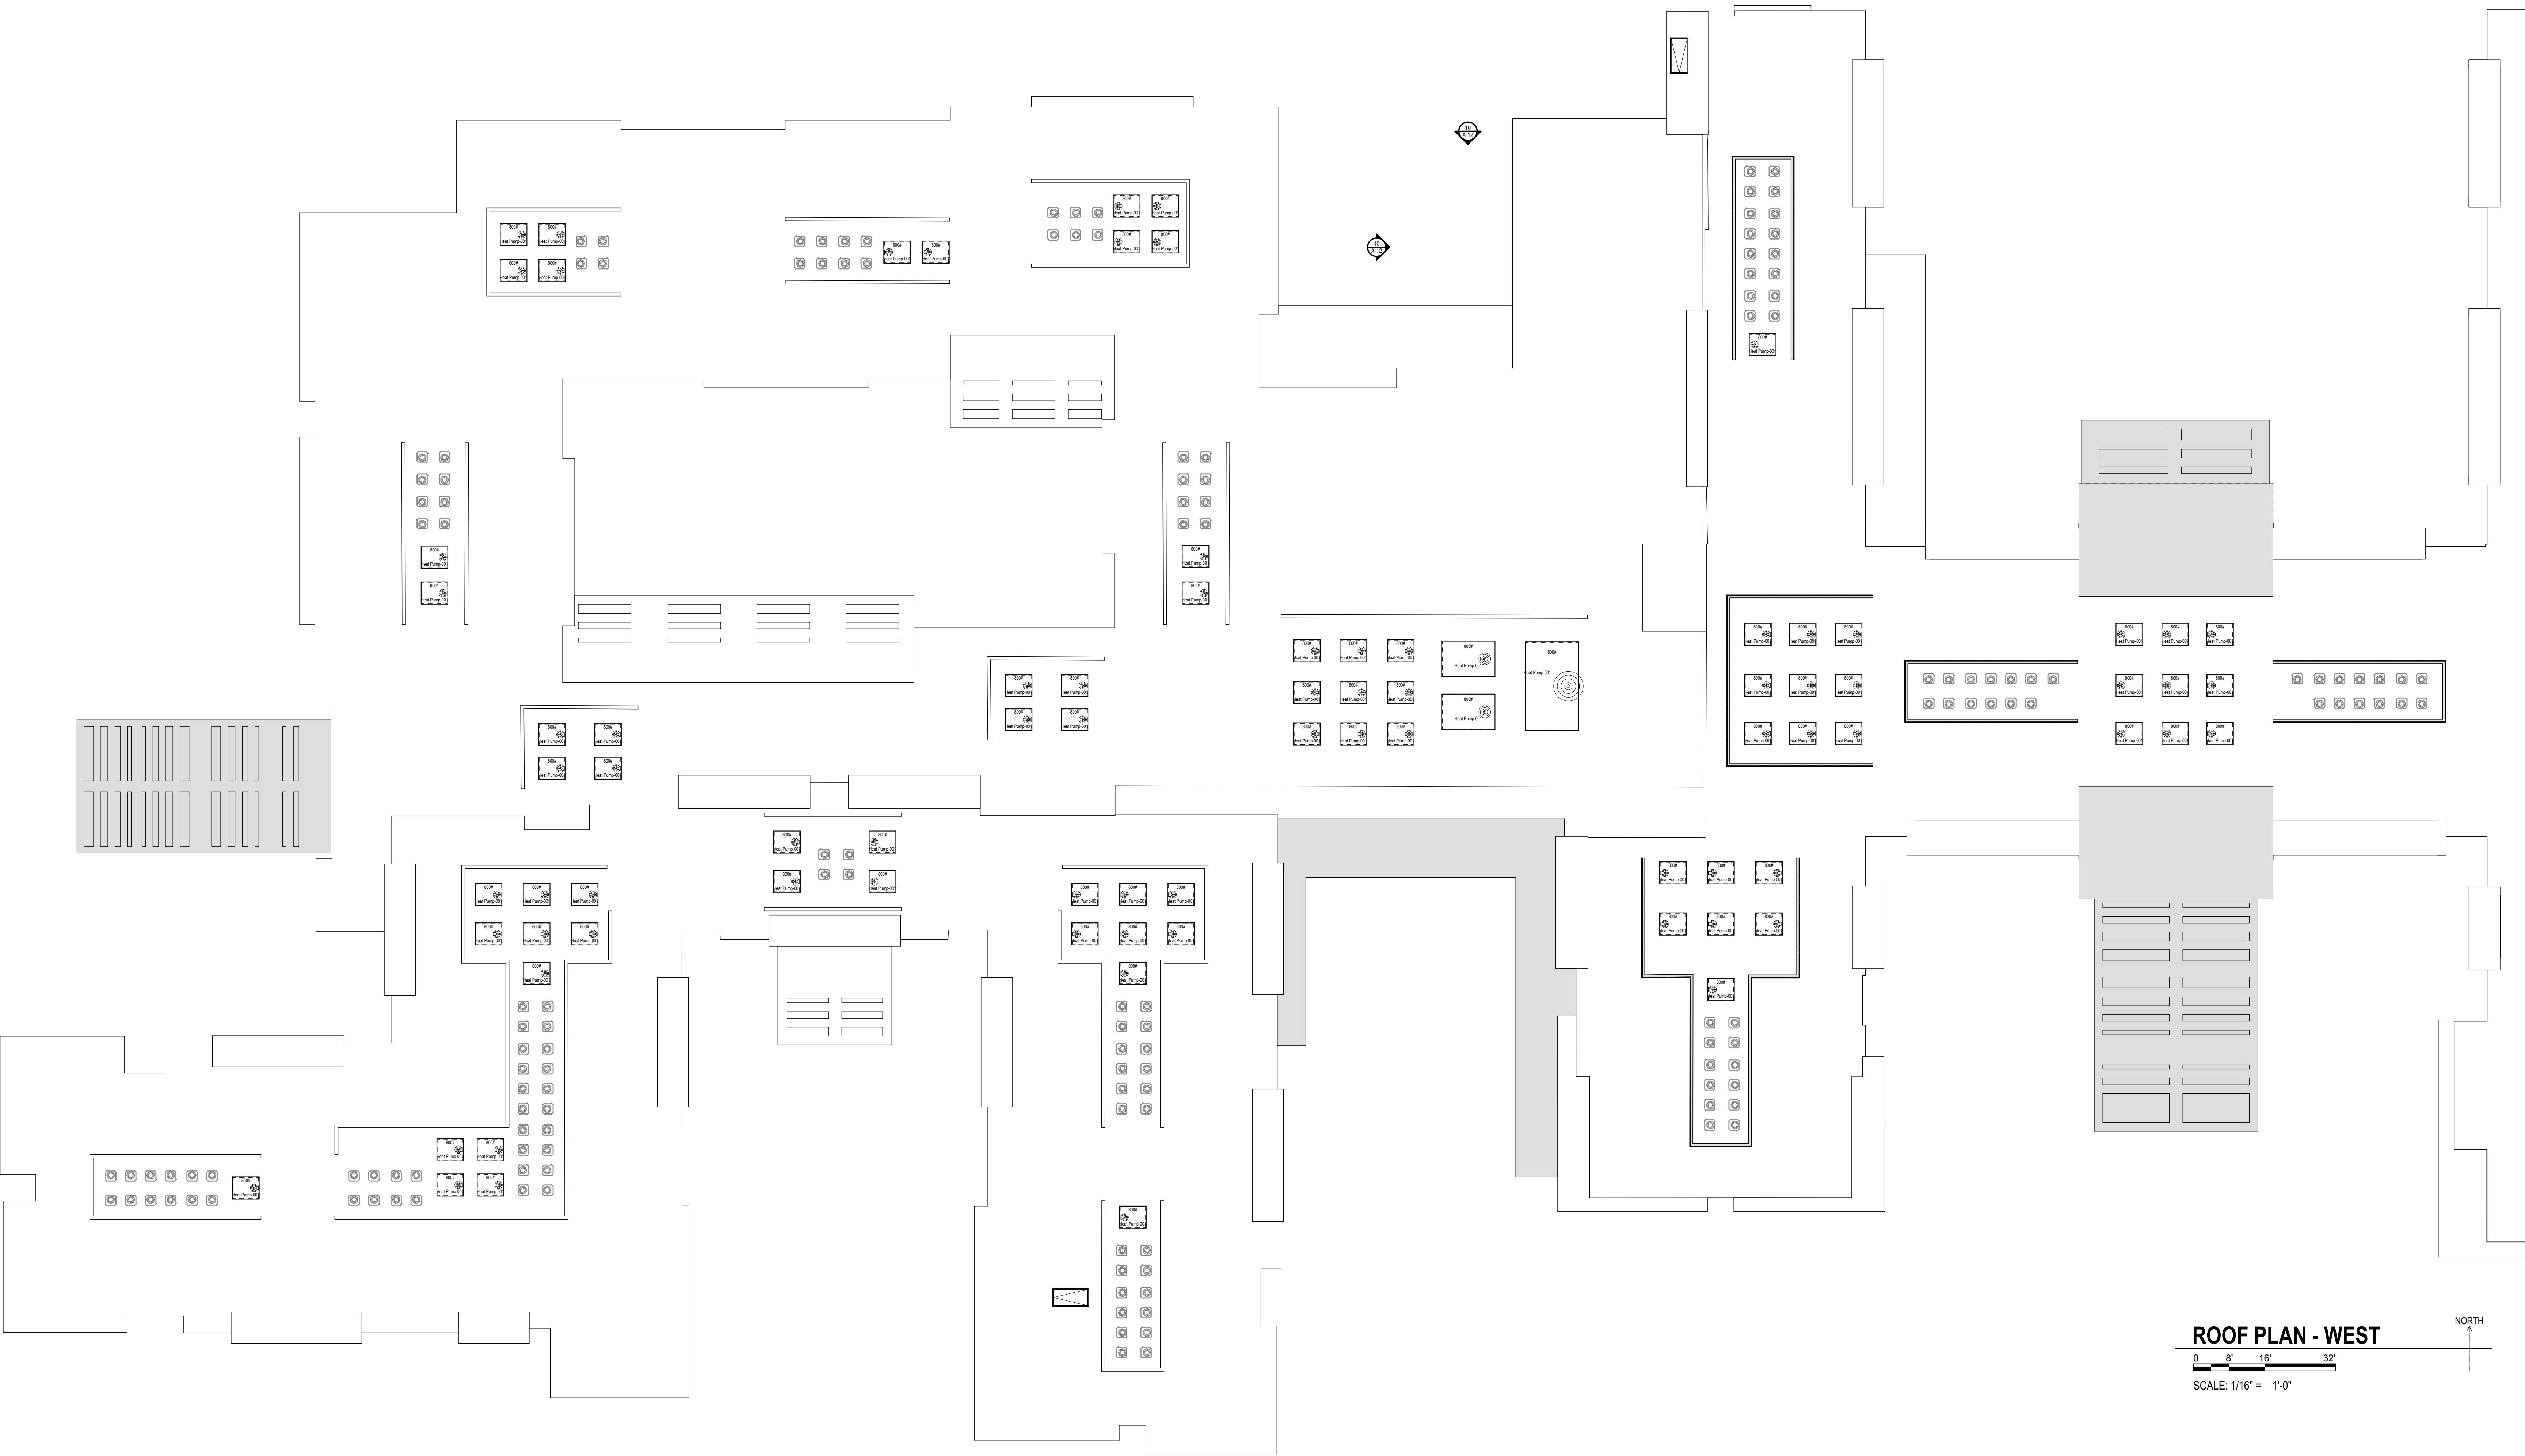



ROOF PLAN - WEST

0 8' 16' 32'


SCALE: 1/16" = 1'-0"

NORTH



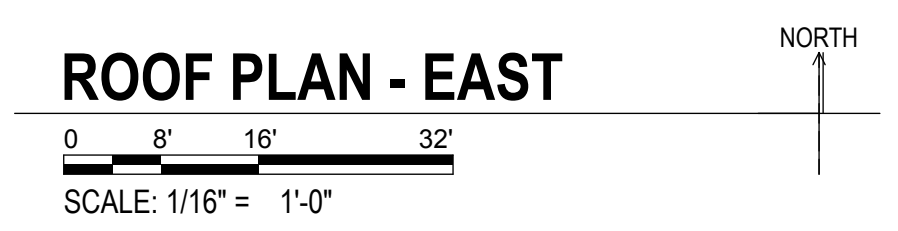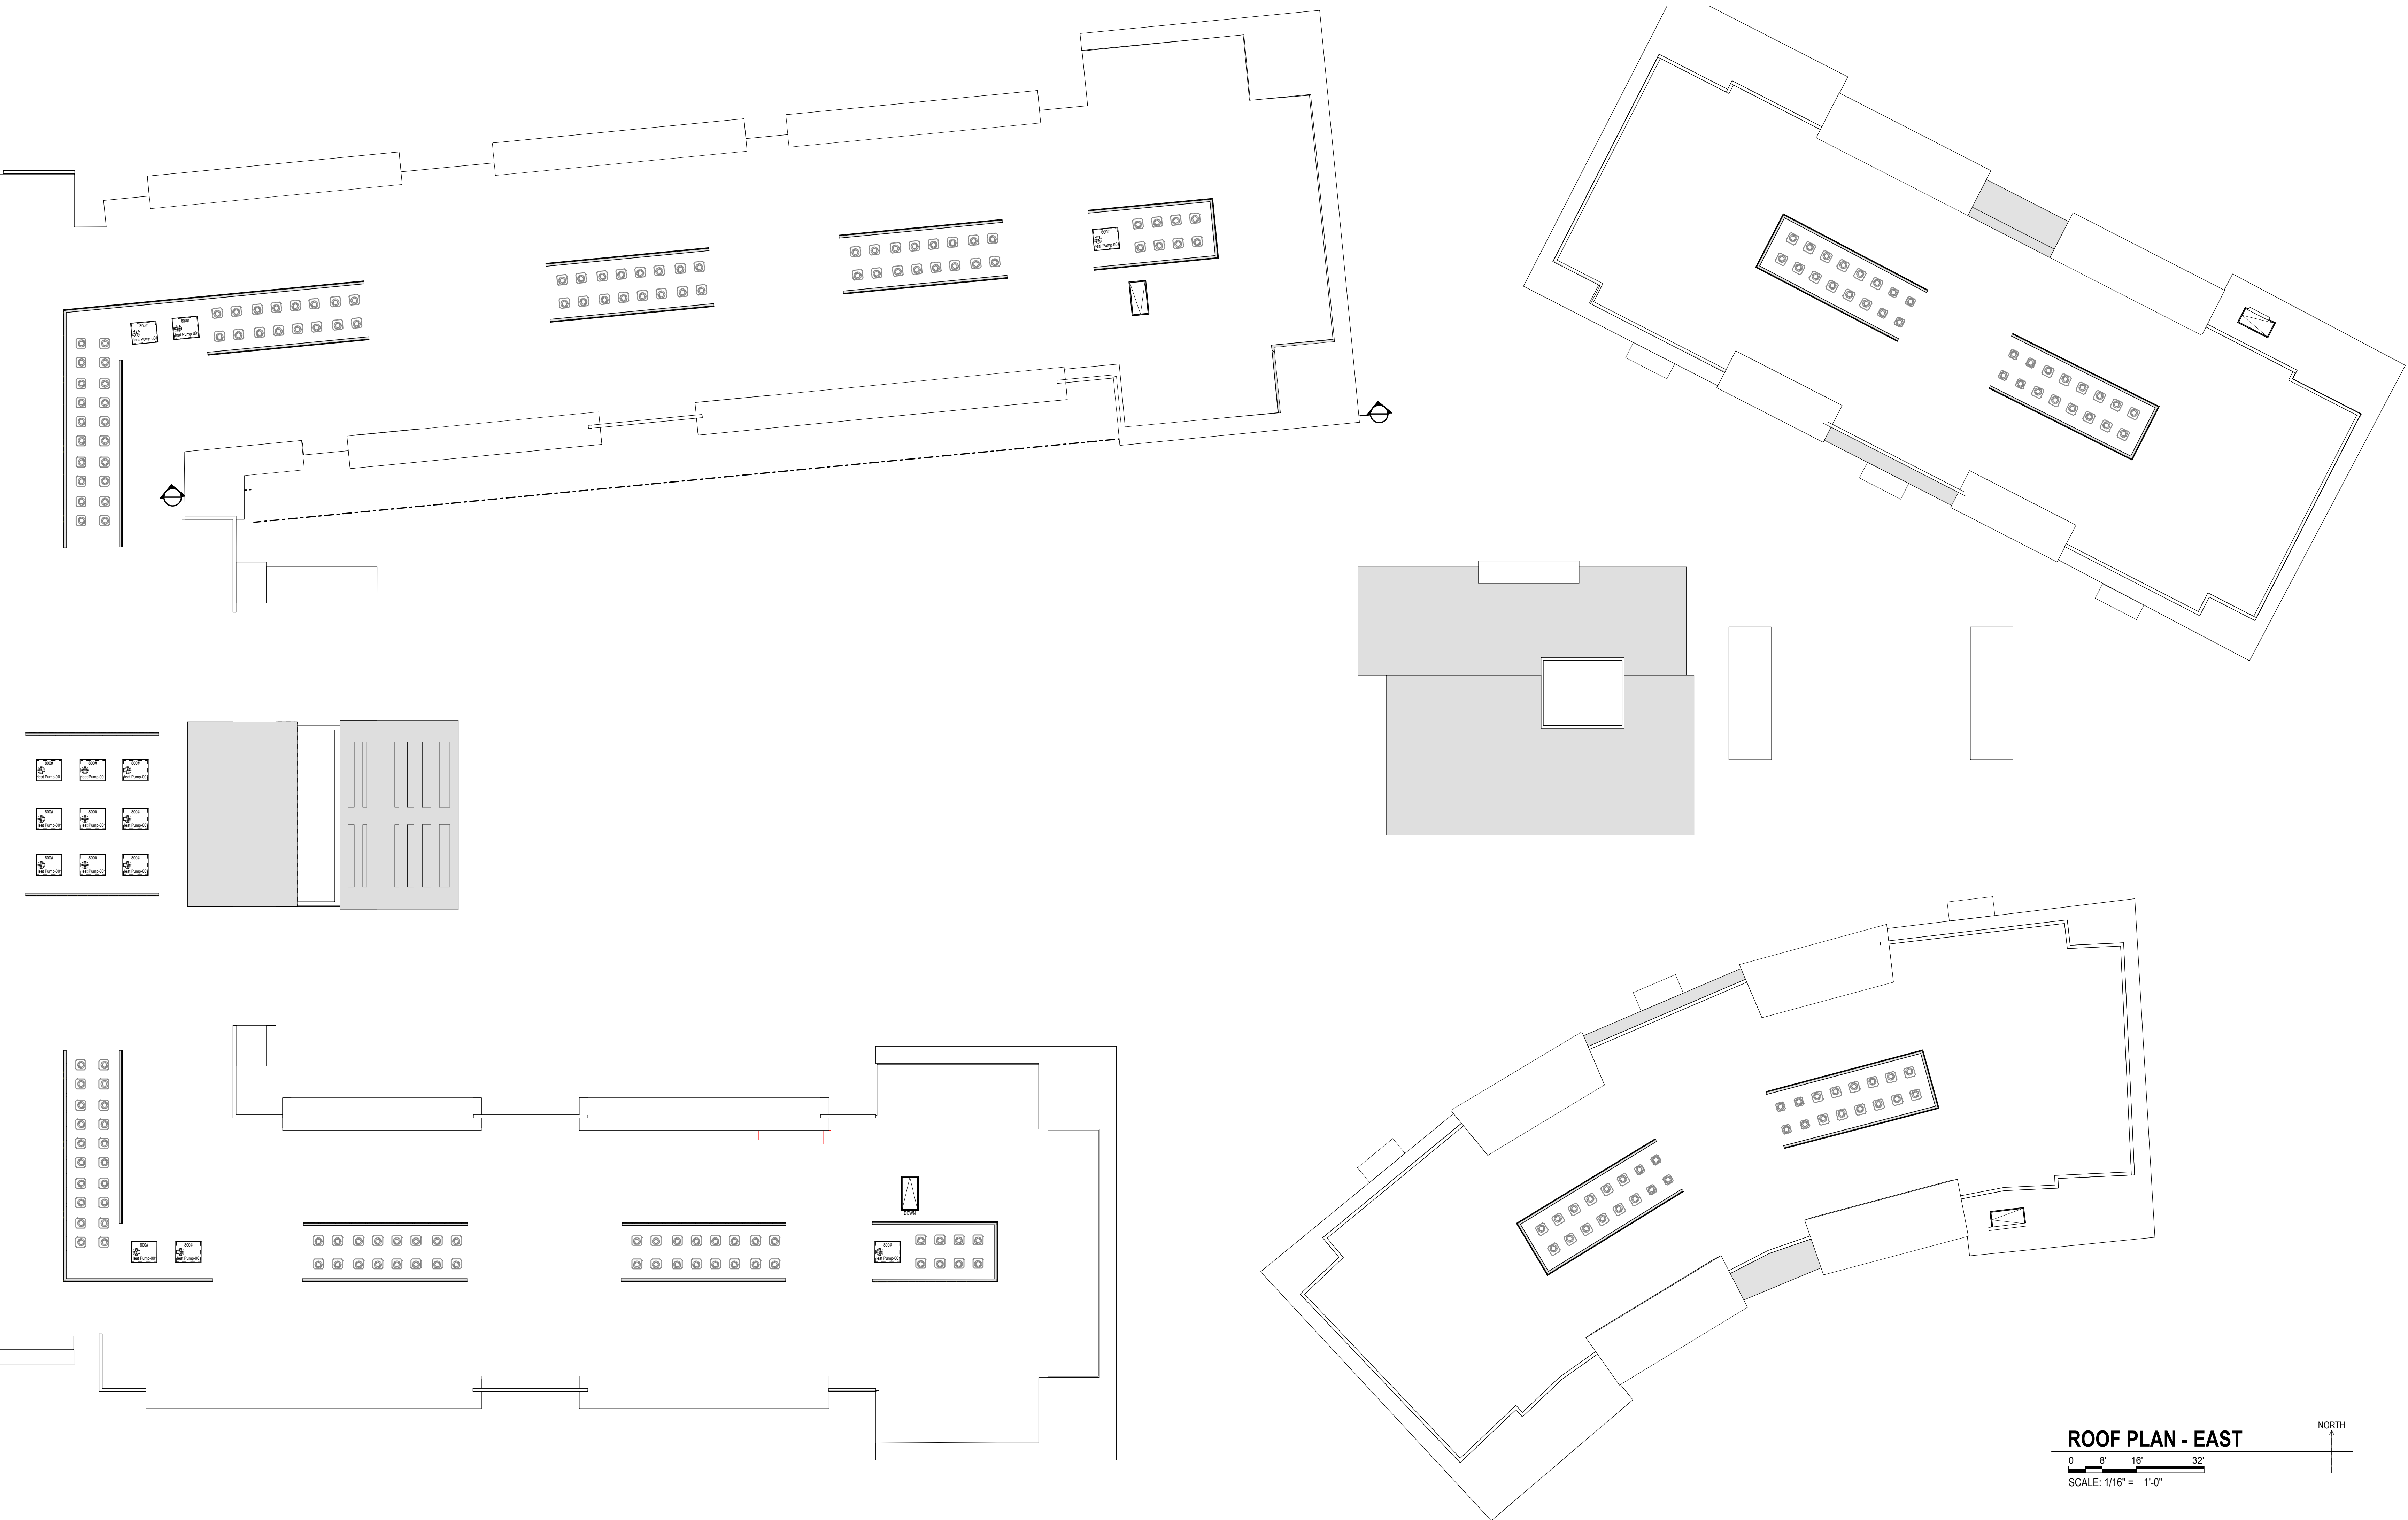




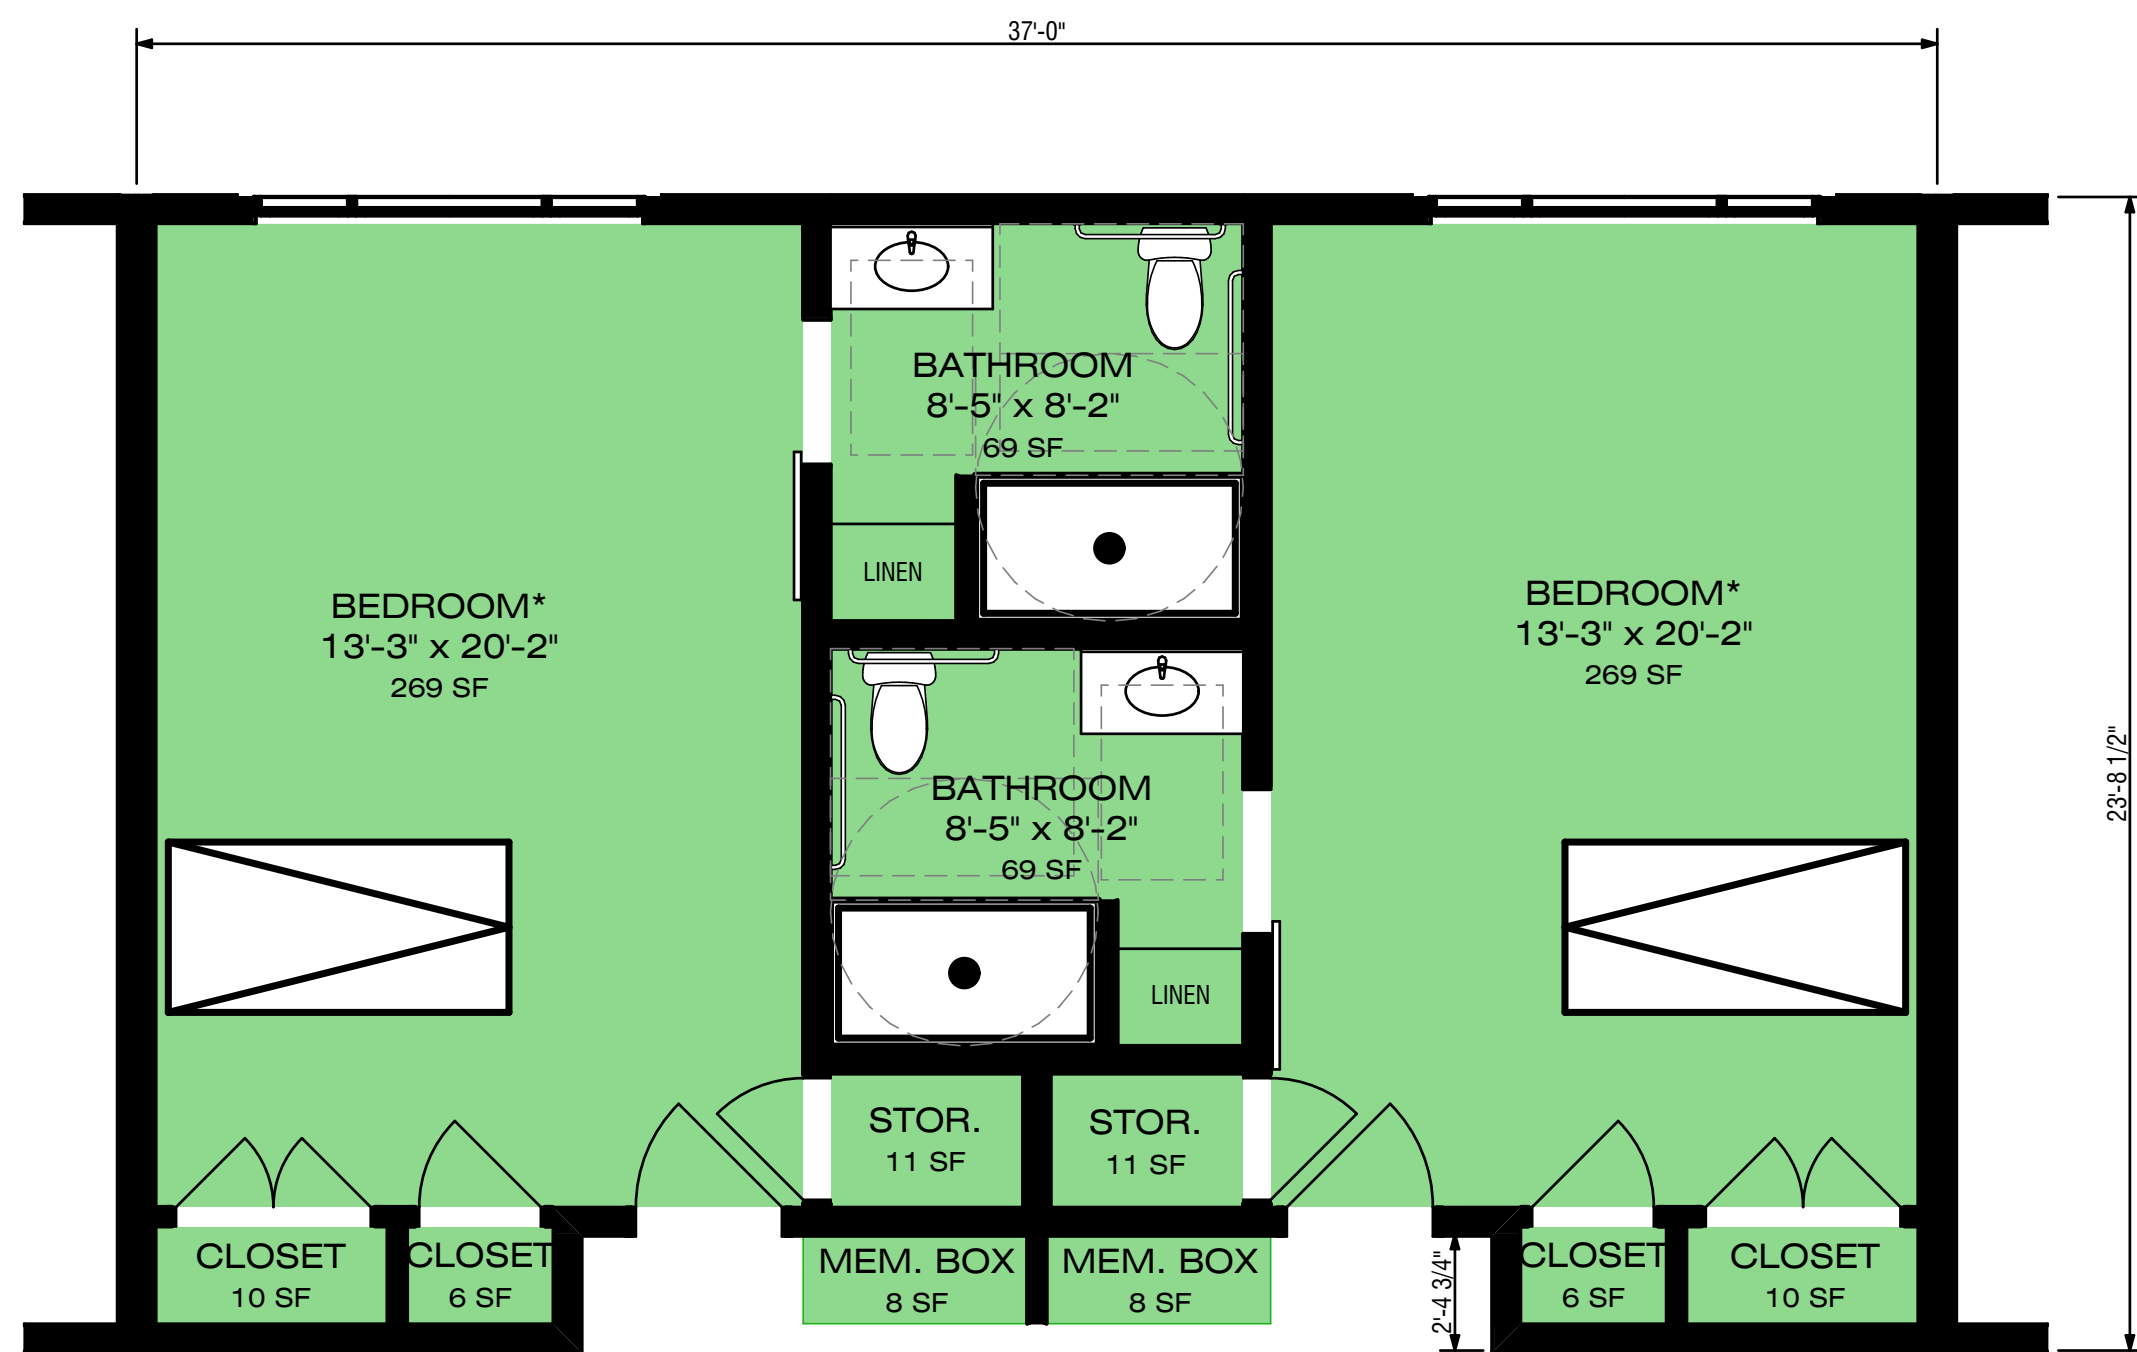

420 SQFT  
420 SQFT PROGRAM

**C** Specialized Care/Directed


0 2' 4' 8'  
SCALE: 1/4" = 1'-0"

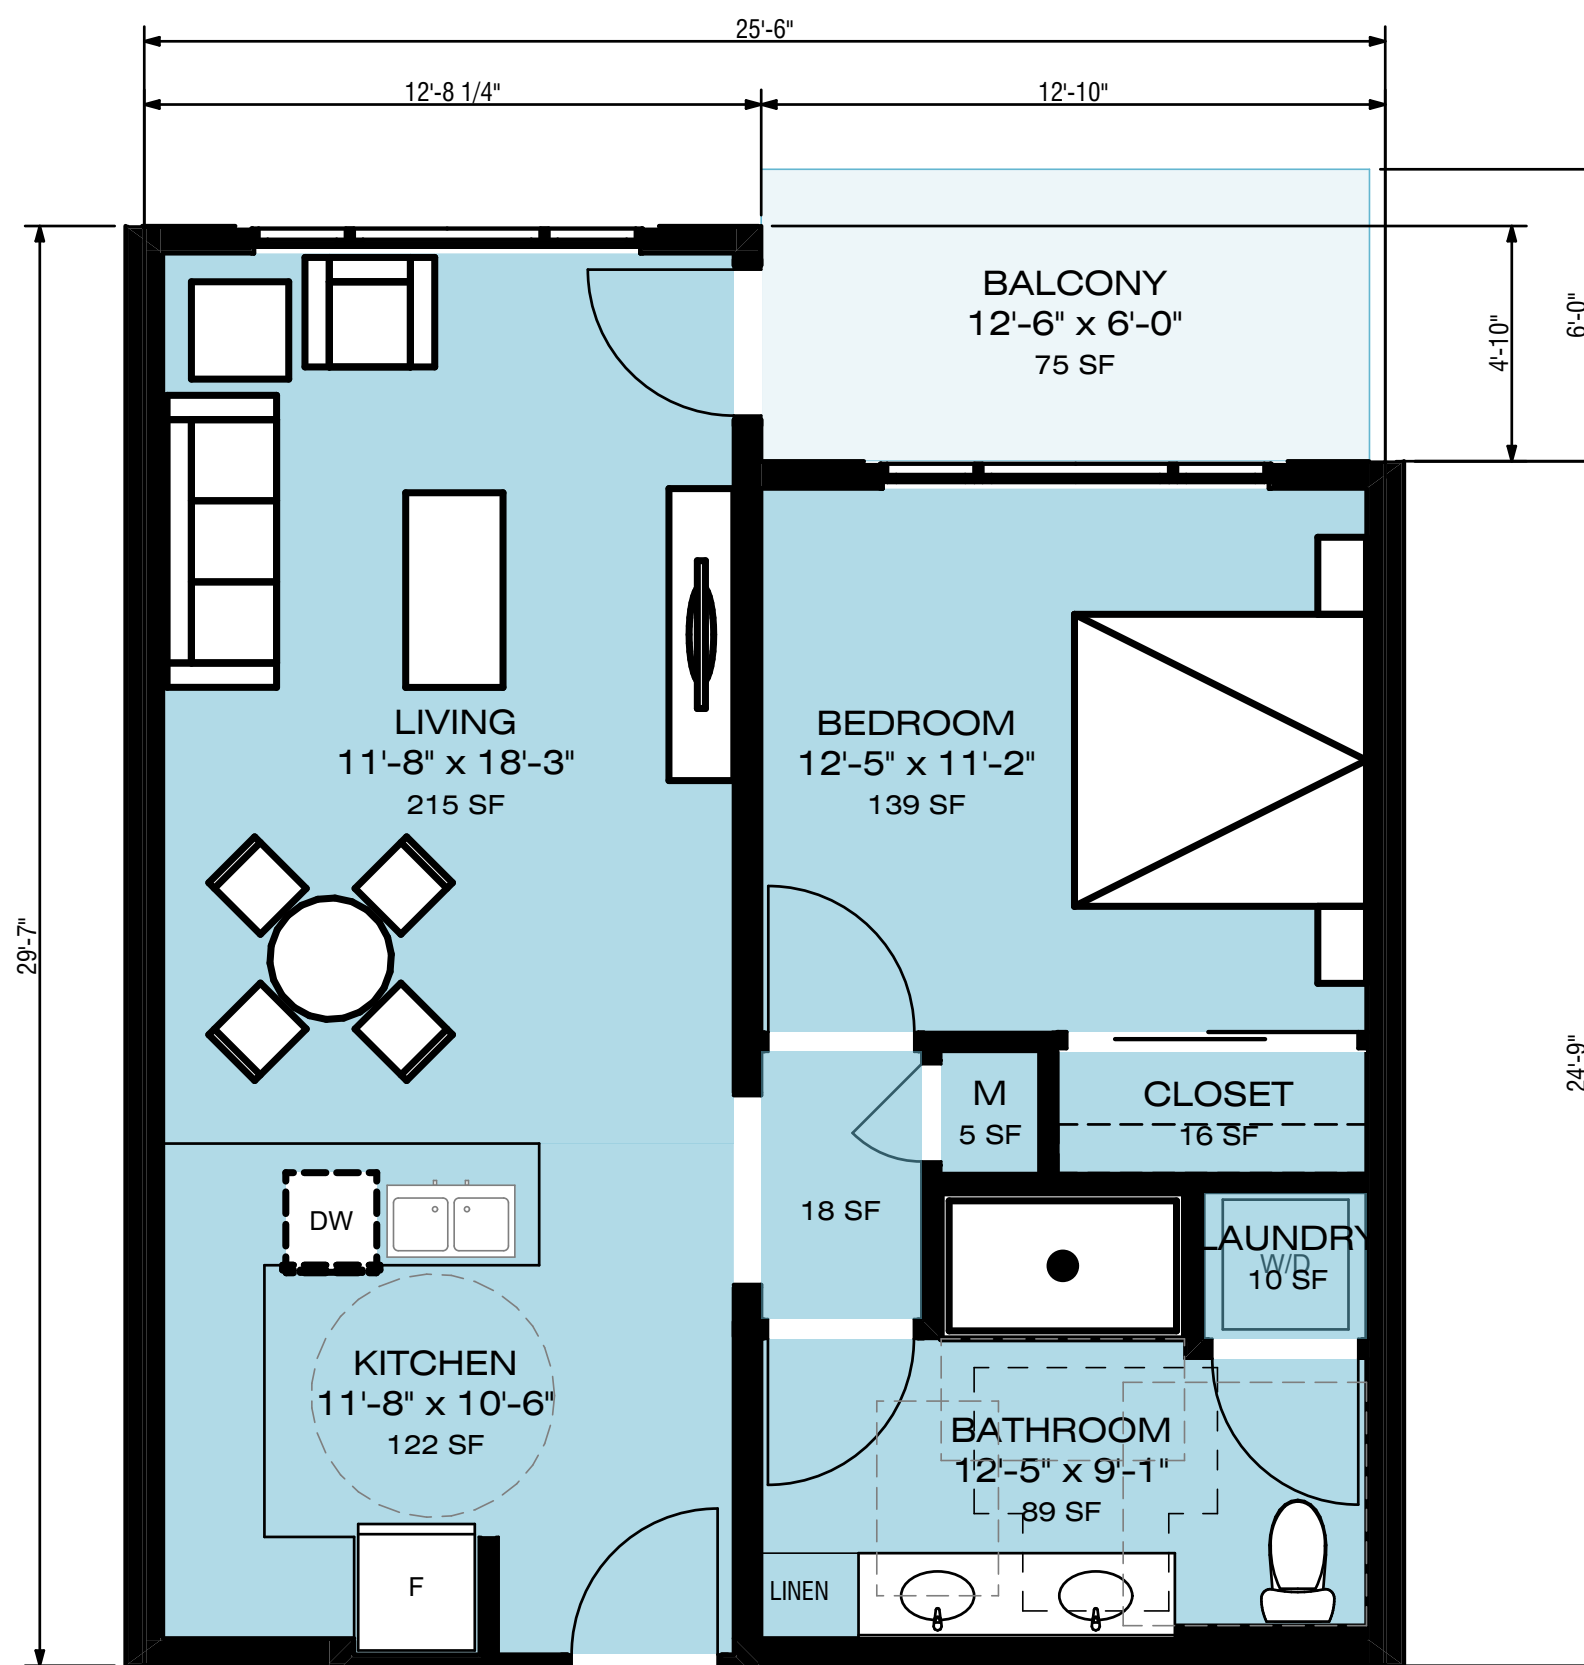

695 SQFT  
650 SQFT PROGRAM

**B** Specialized Care/Personal - 1 Bed

0 2' 4' 8'  
SCALE: 1/4" = 1'-0"

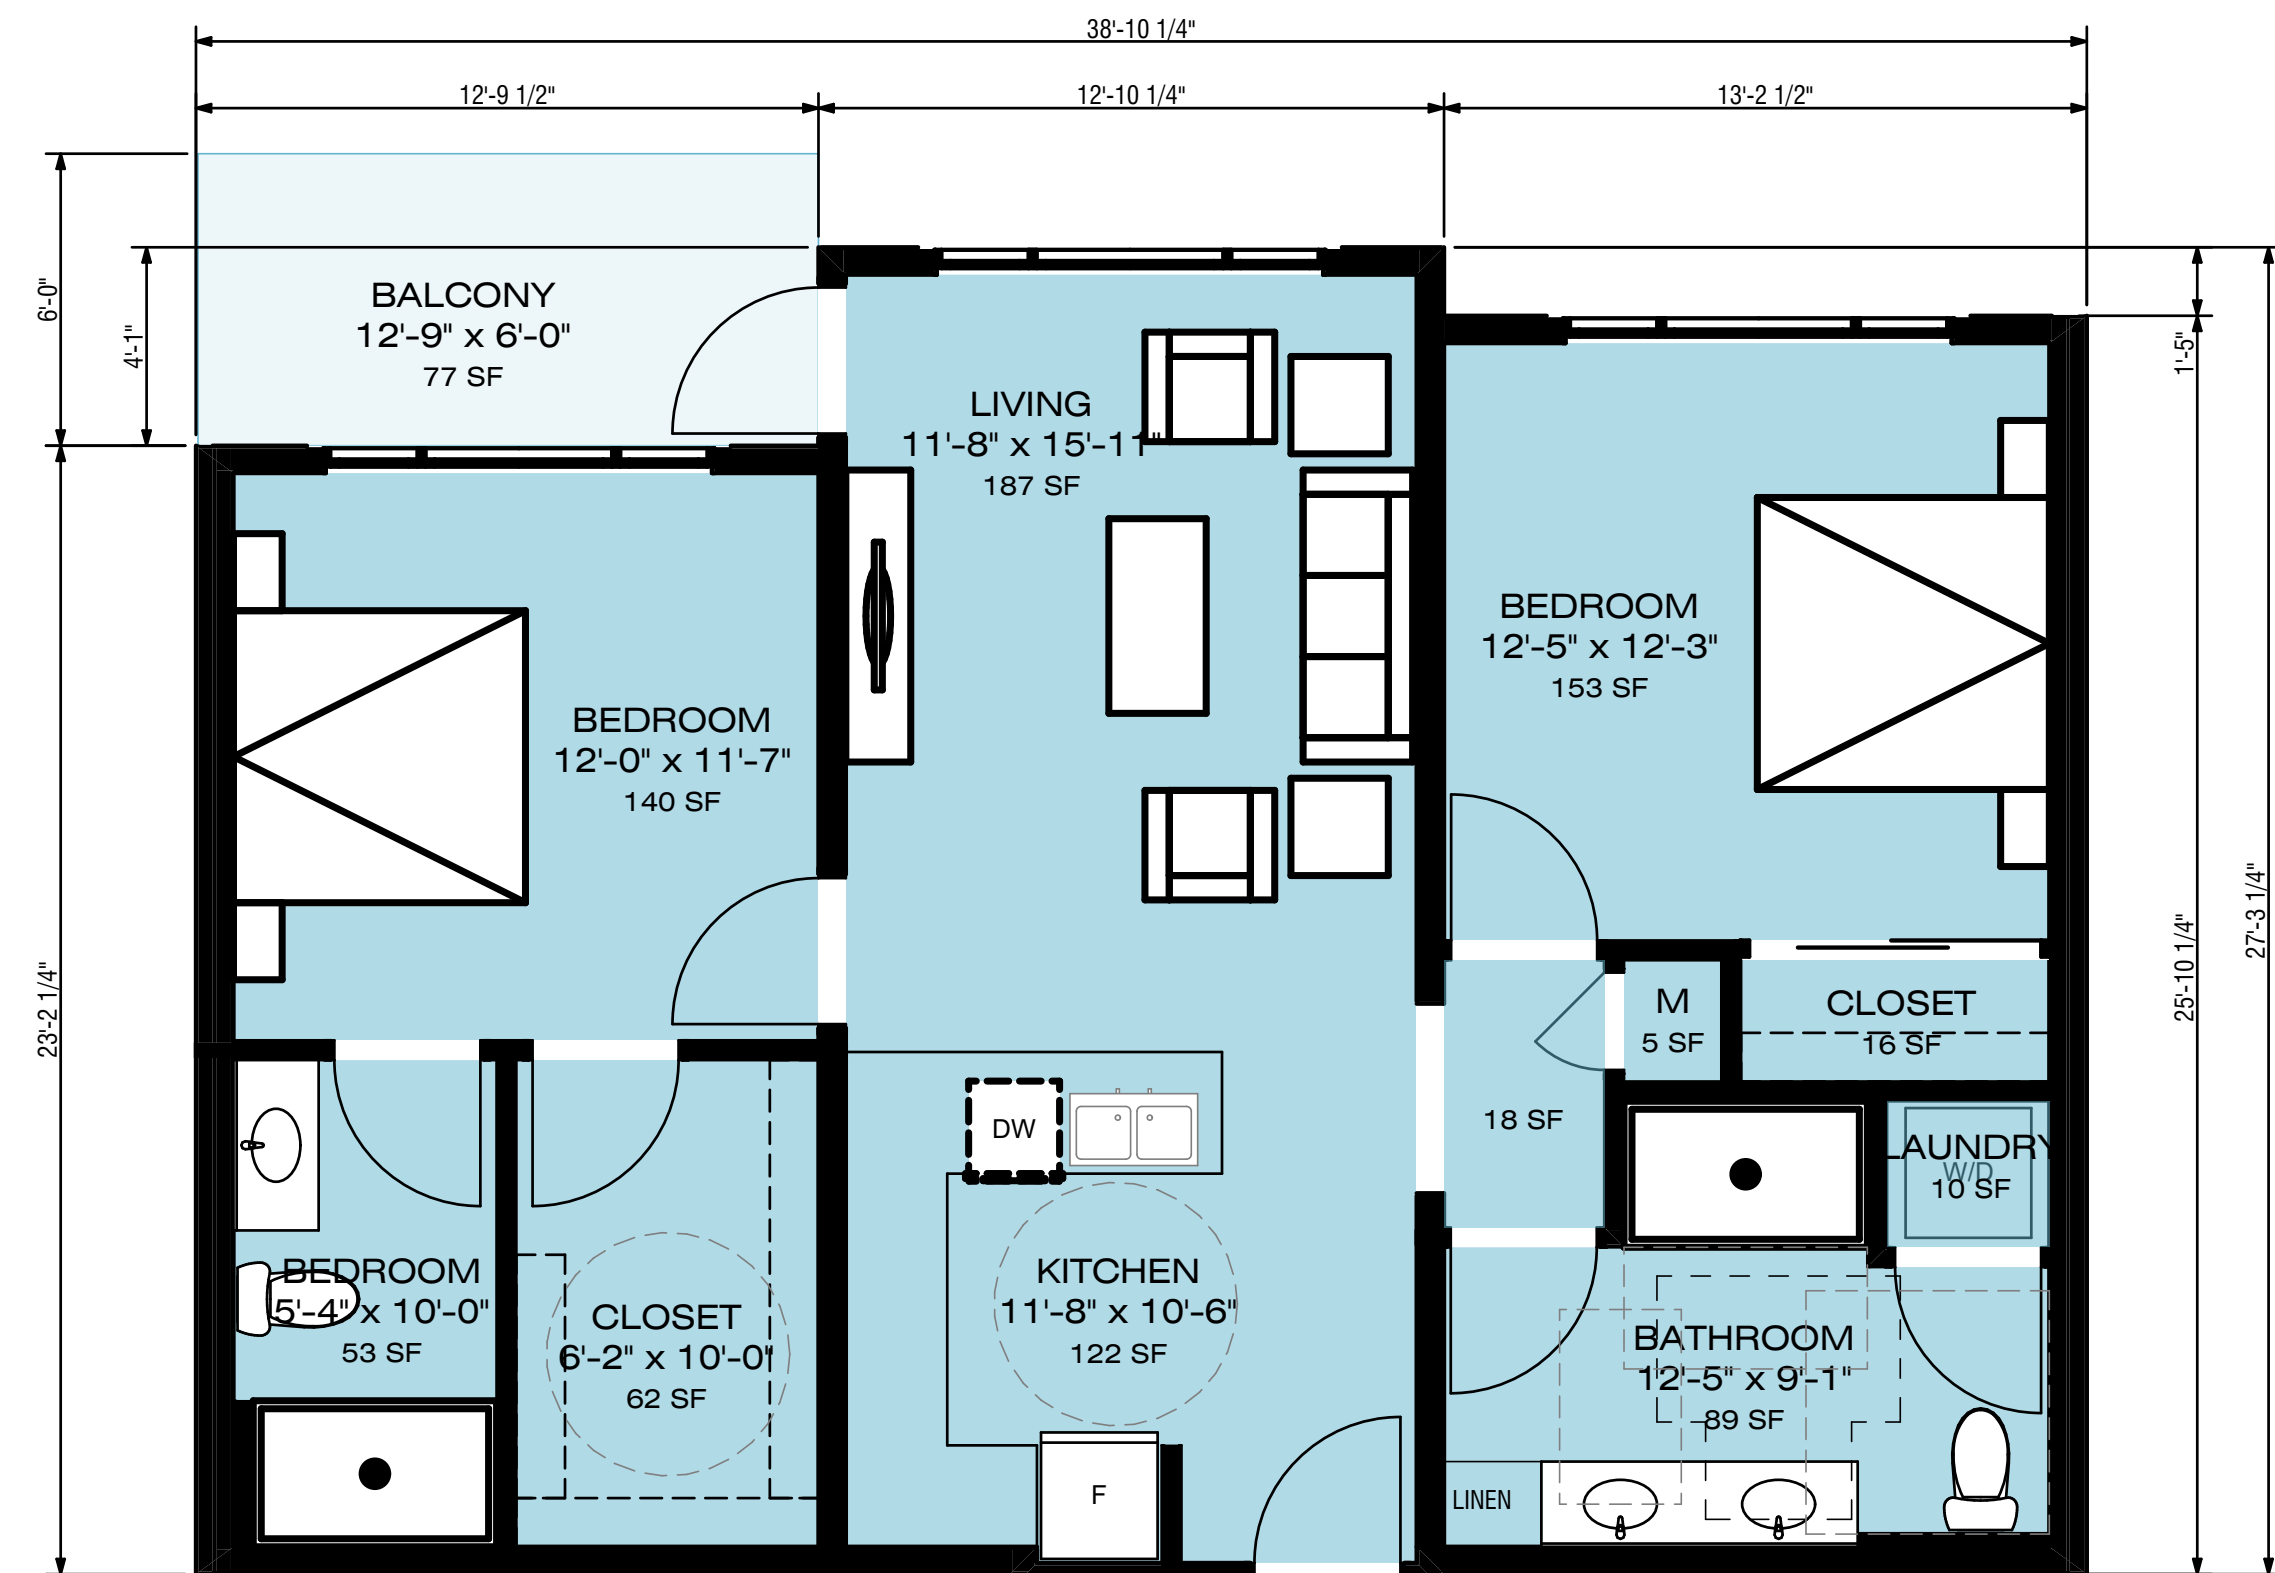


973 SQFT  
900 SQFT PROGRAM

**A** Specialized Care/Personal - 2 Bed

0 2' 4' 8'  
SCALE: 1/4" = 1'-0"



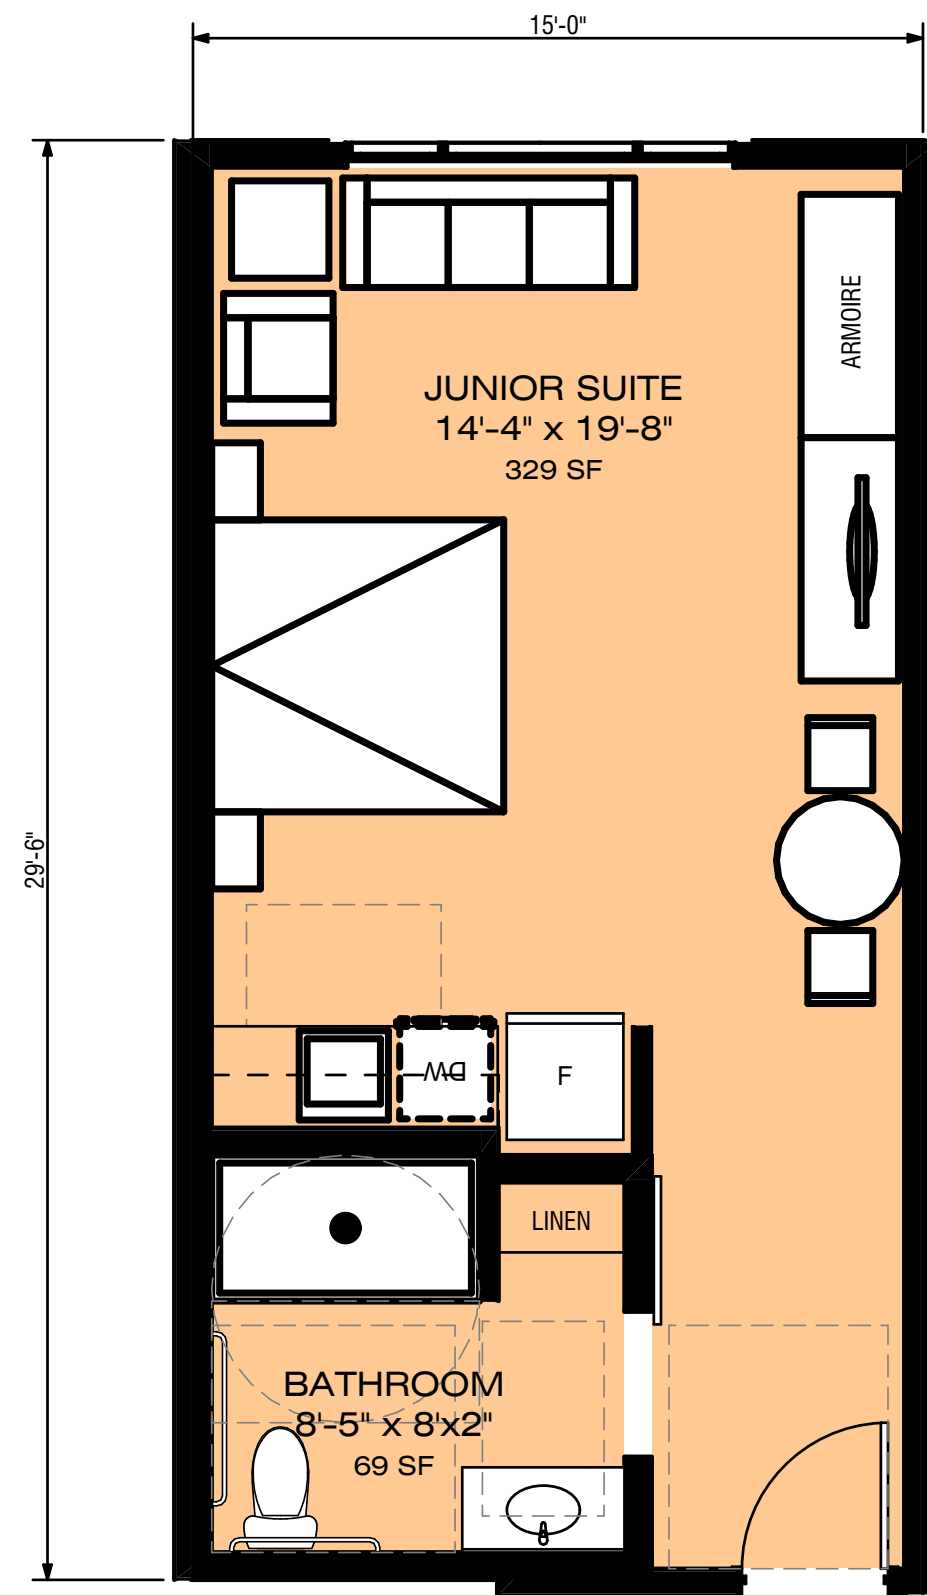


450 SQFT PROGRAM

**C** Minimal Care - Studio

0 2' 4' 8'

SCALE: 1/4" = 1'-0"

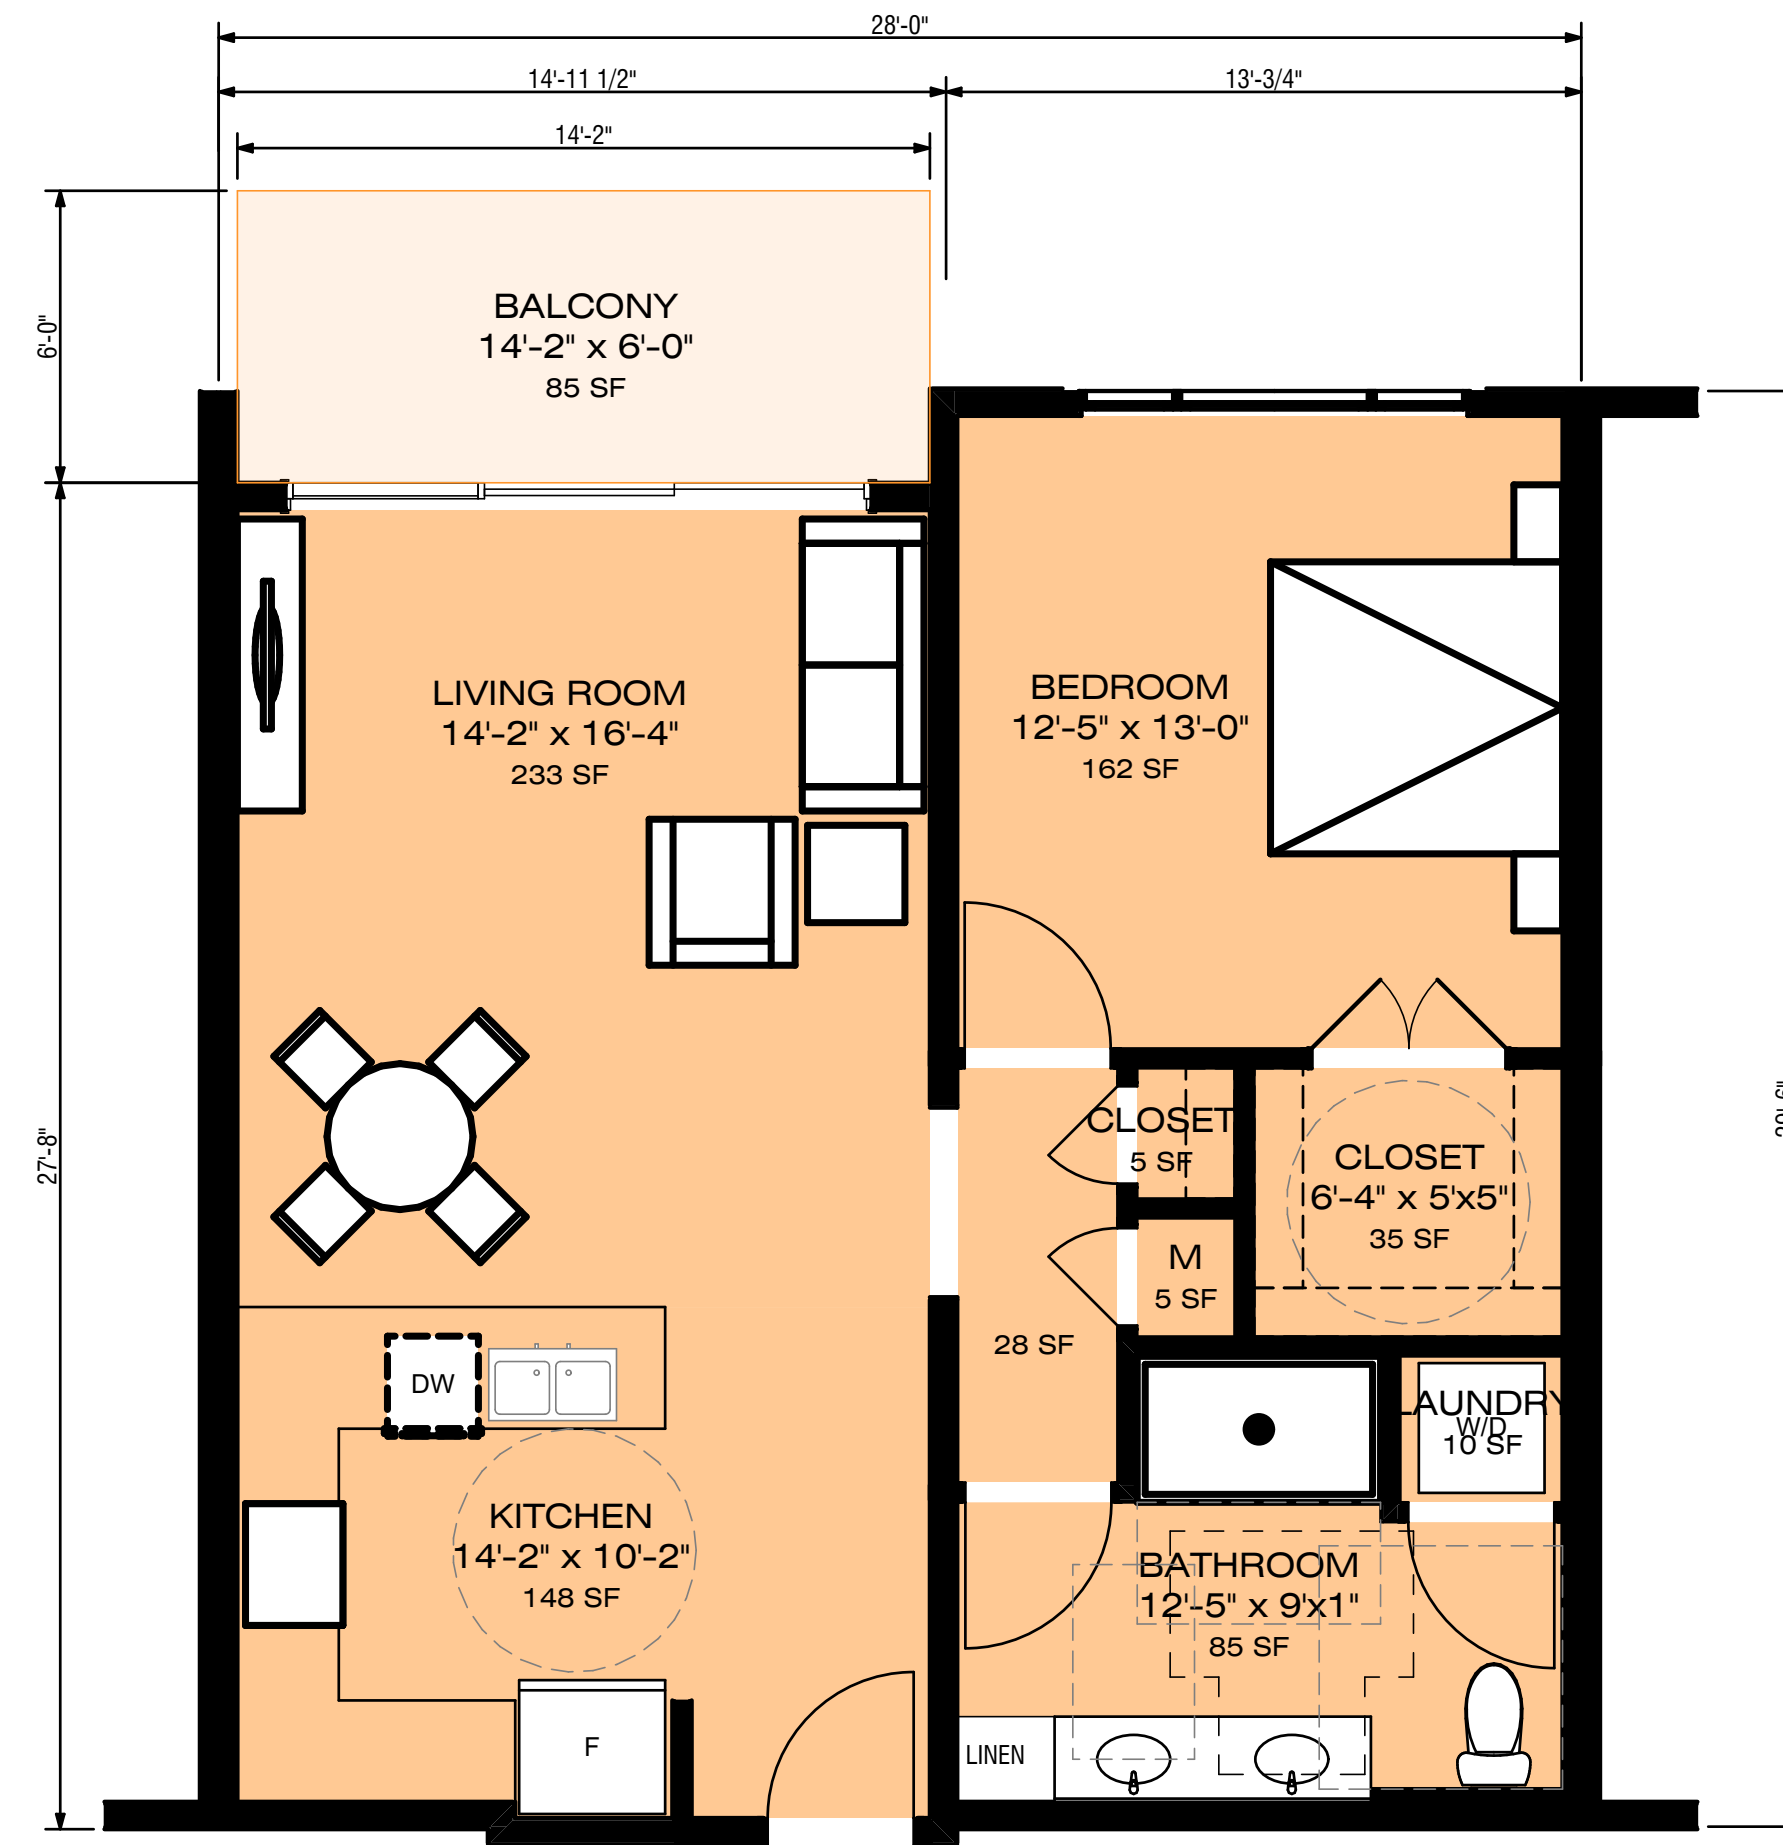


804 SQFT  
800 SQFT PROGRAM

**B** Minimal Care - 1 Bed

0 2' 4' 8'

SCALE: 1/4" = 1'-0"

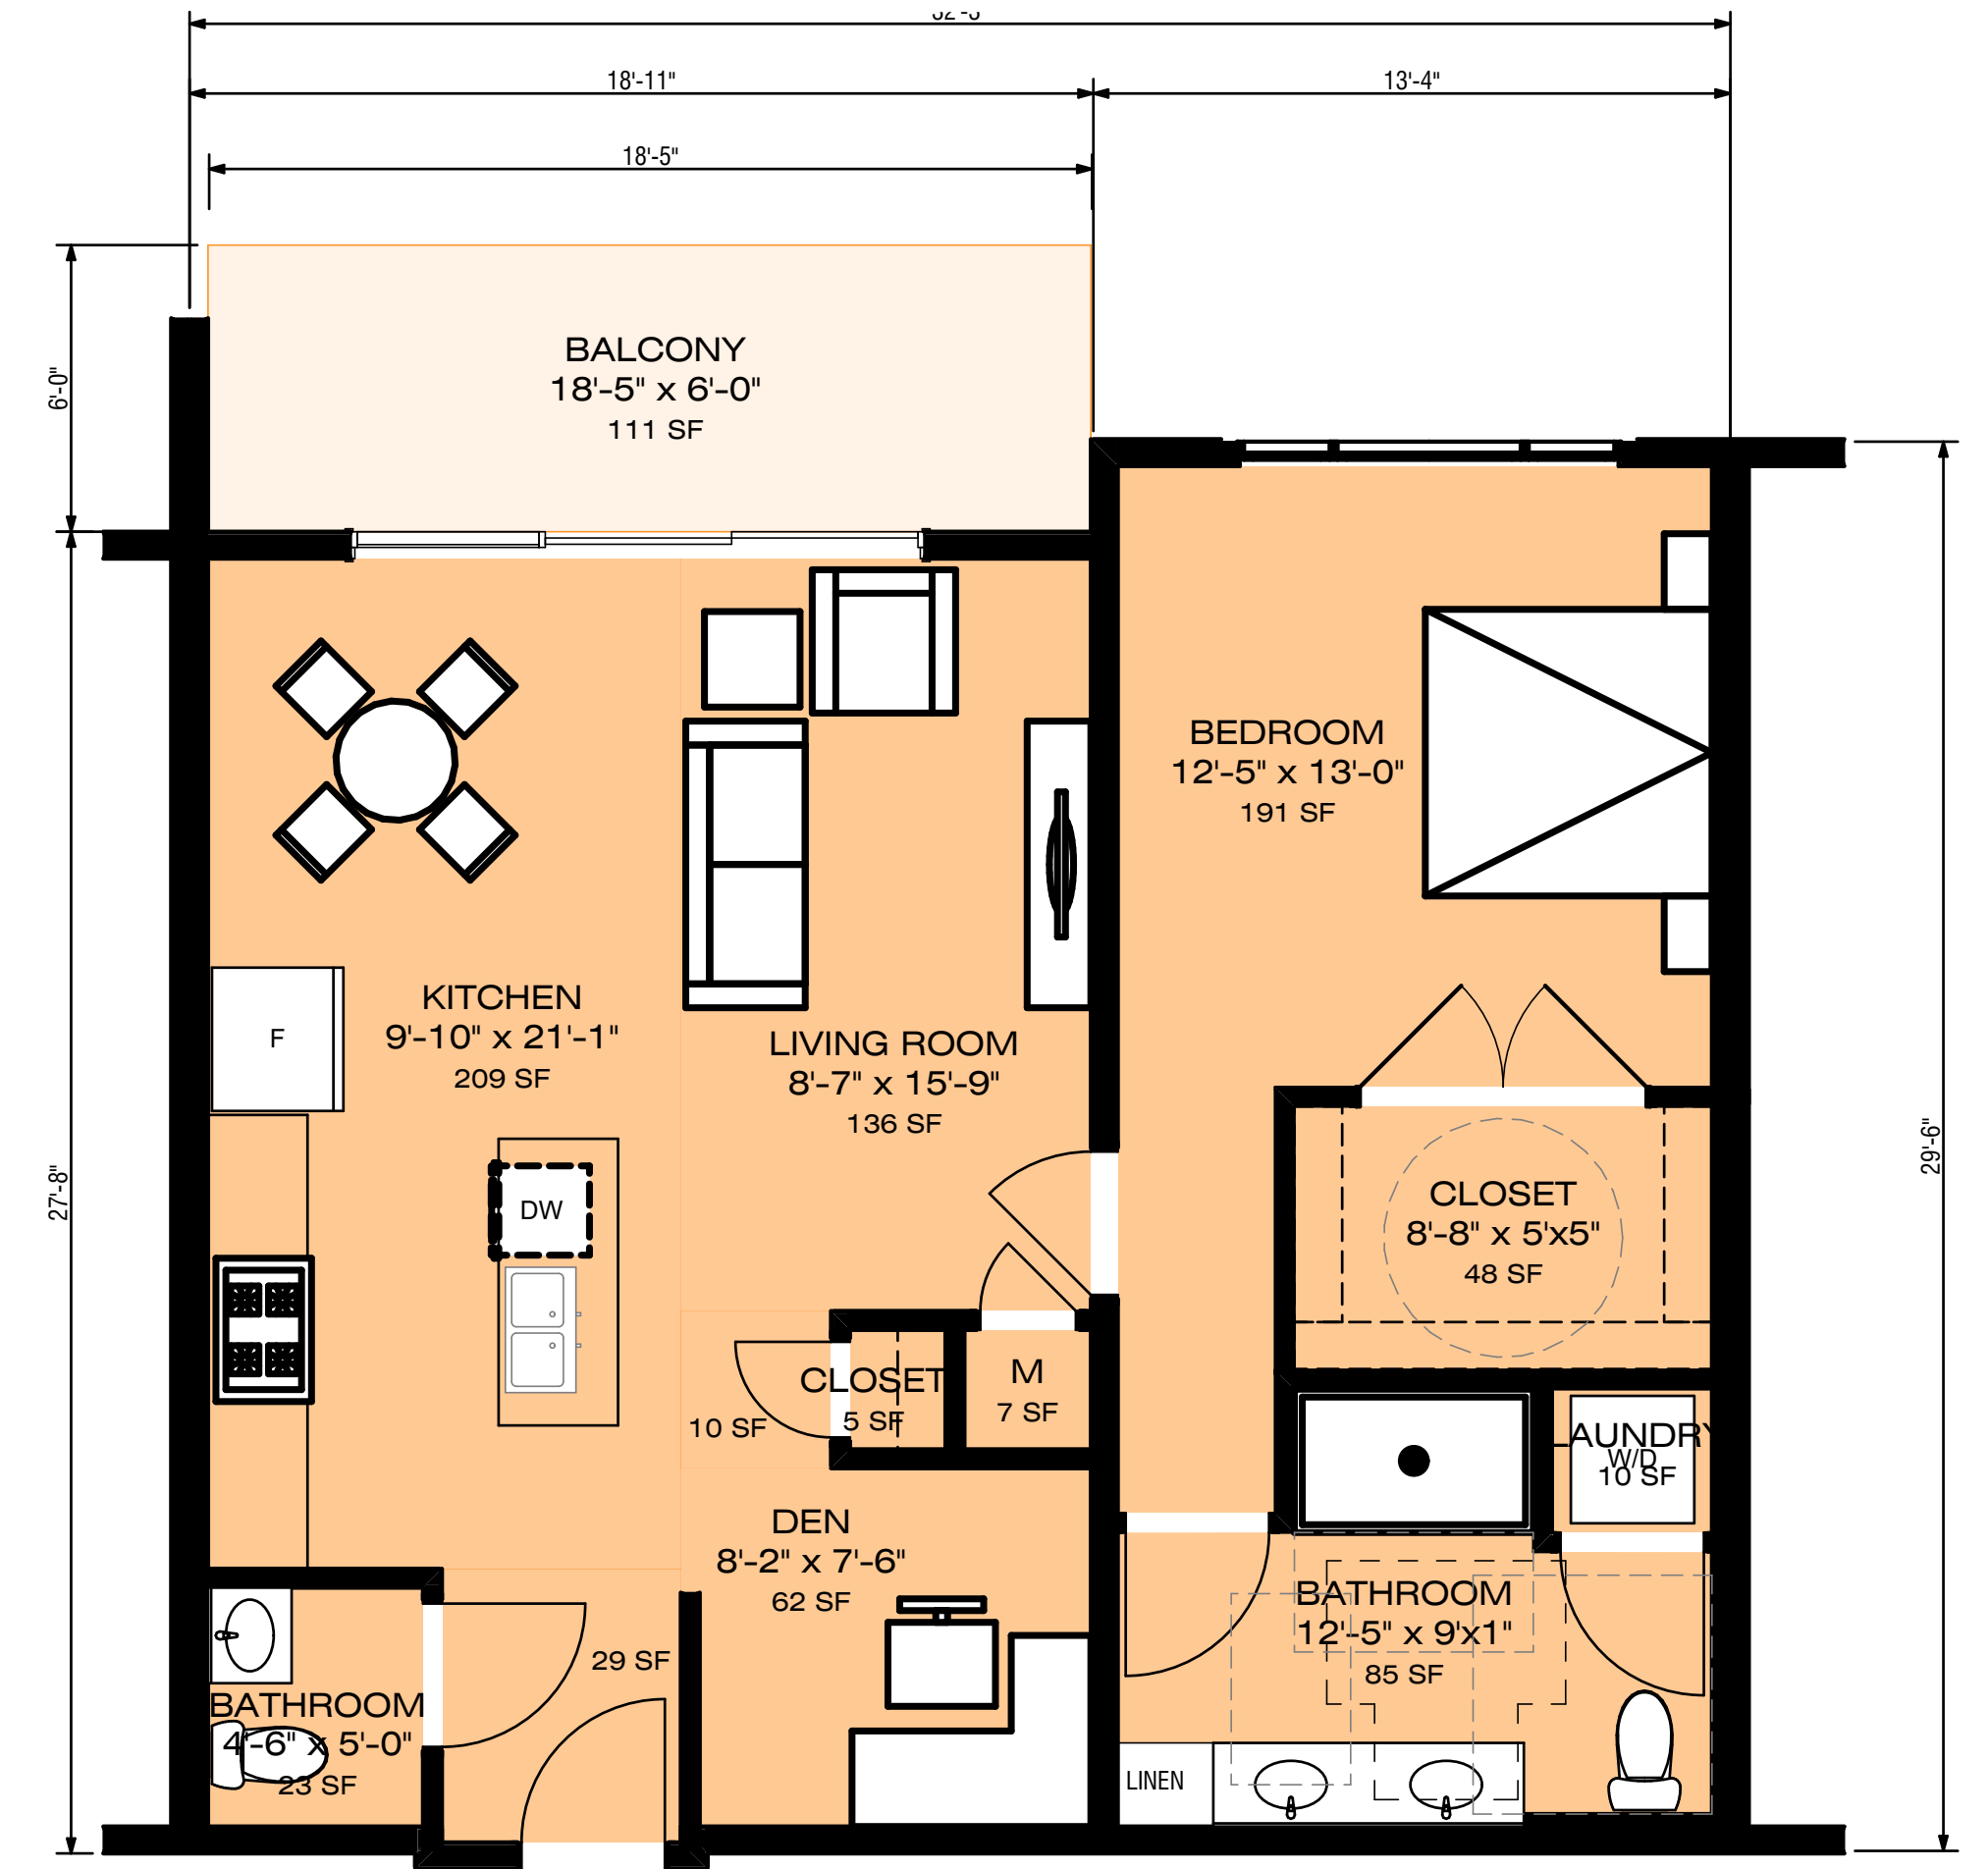


920 SQFT  
925 SQFT PROGRAM

**A** Minimal Care - 1 Bed W/ Den

0 2' 4' 8'



SCALE: 1/4" = 1'-0"



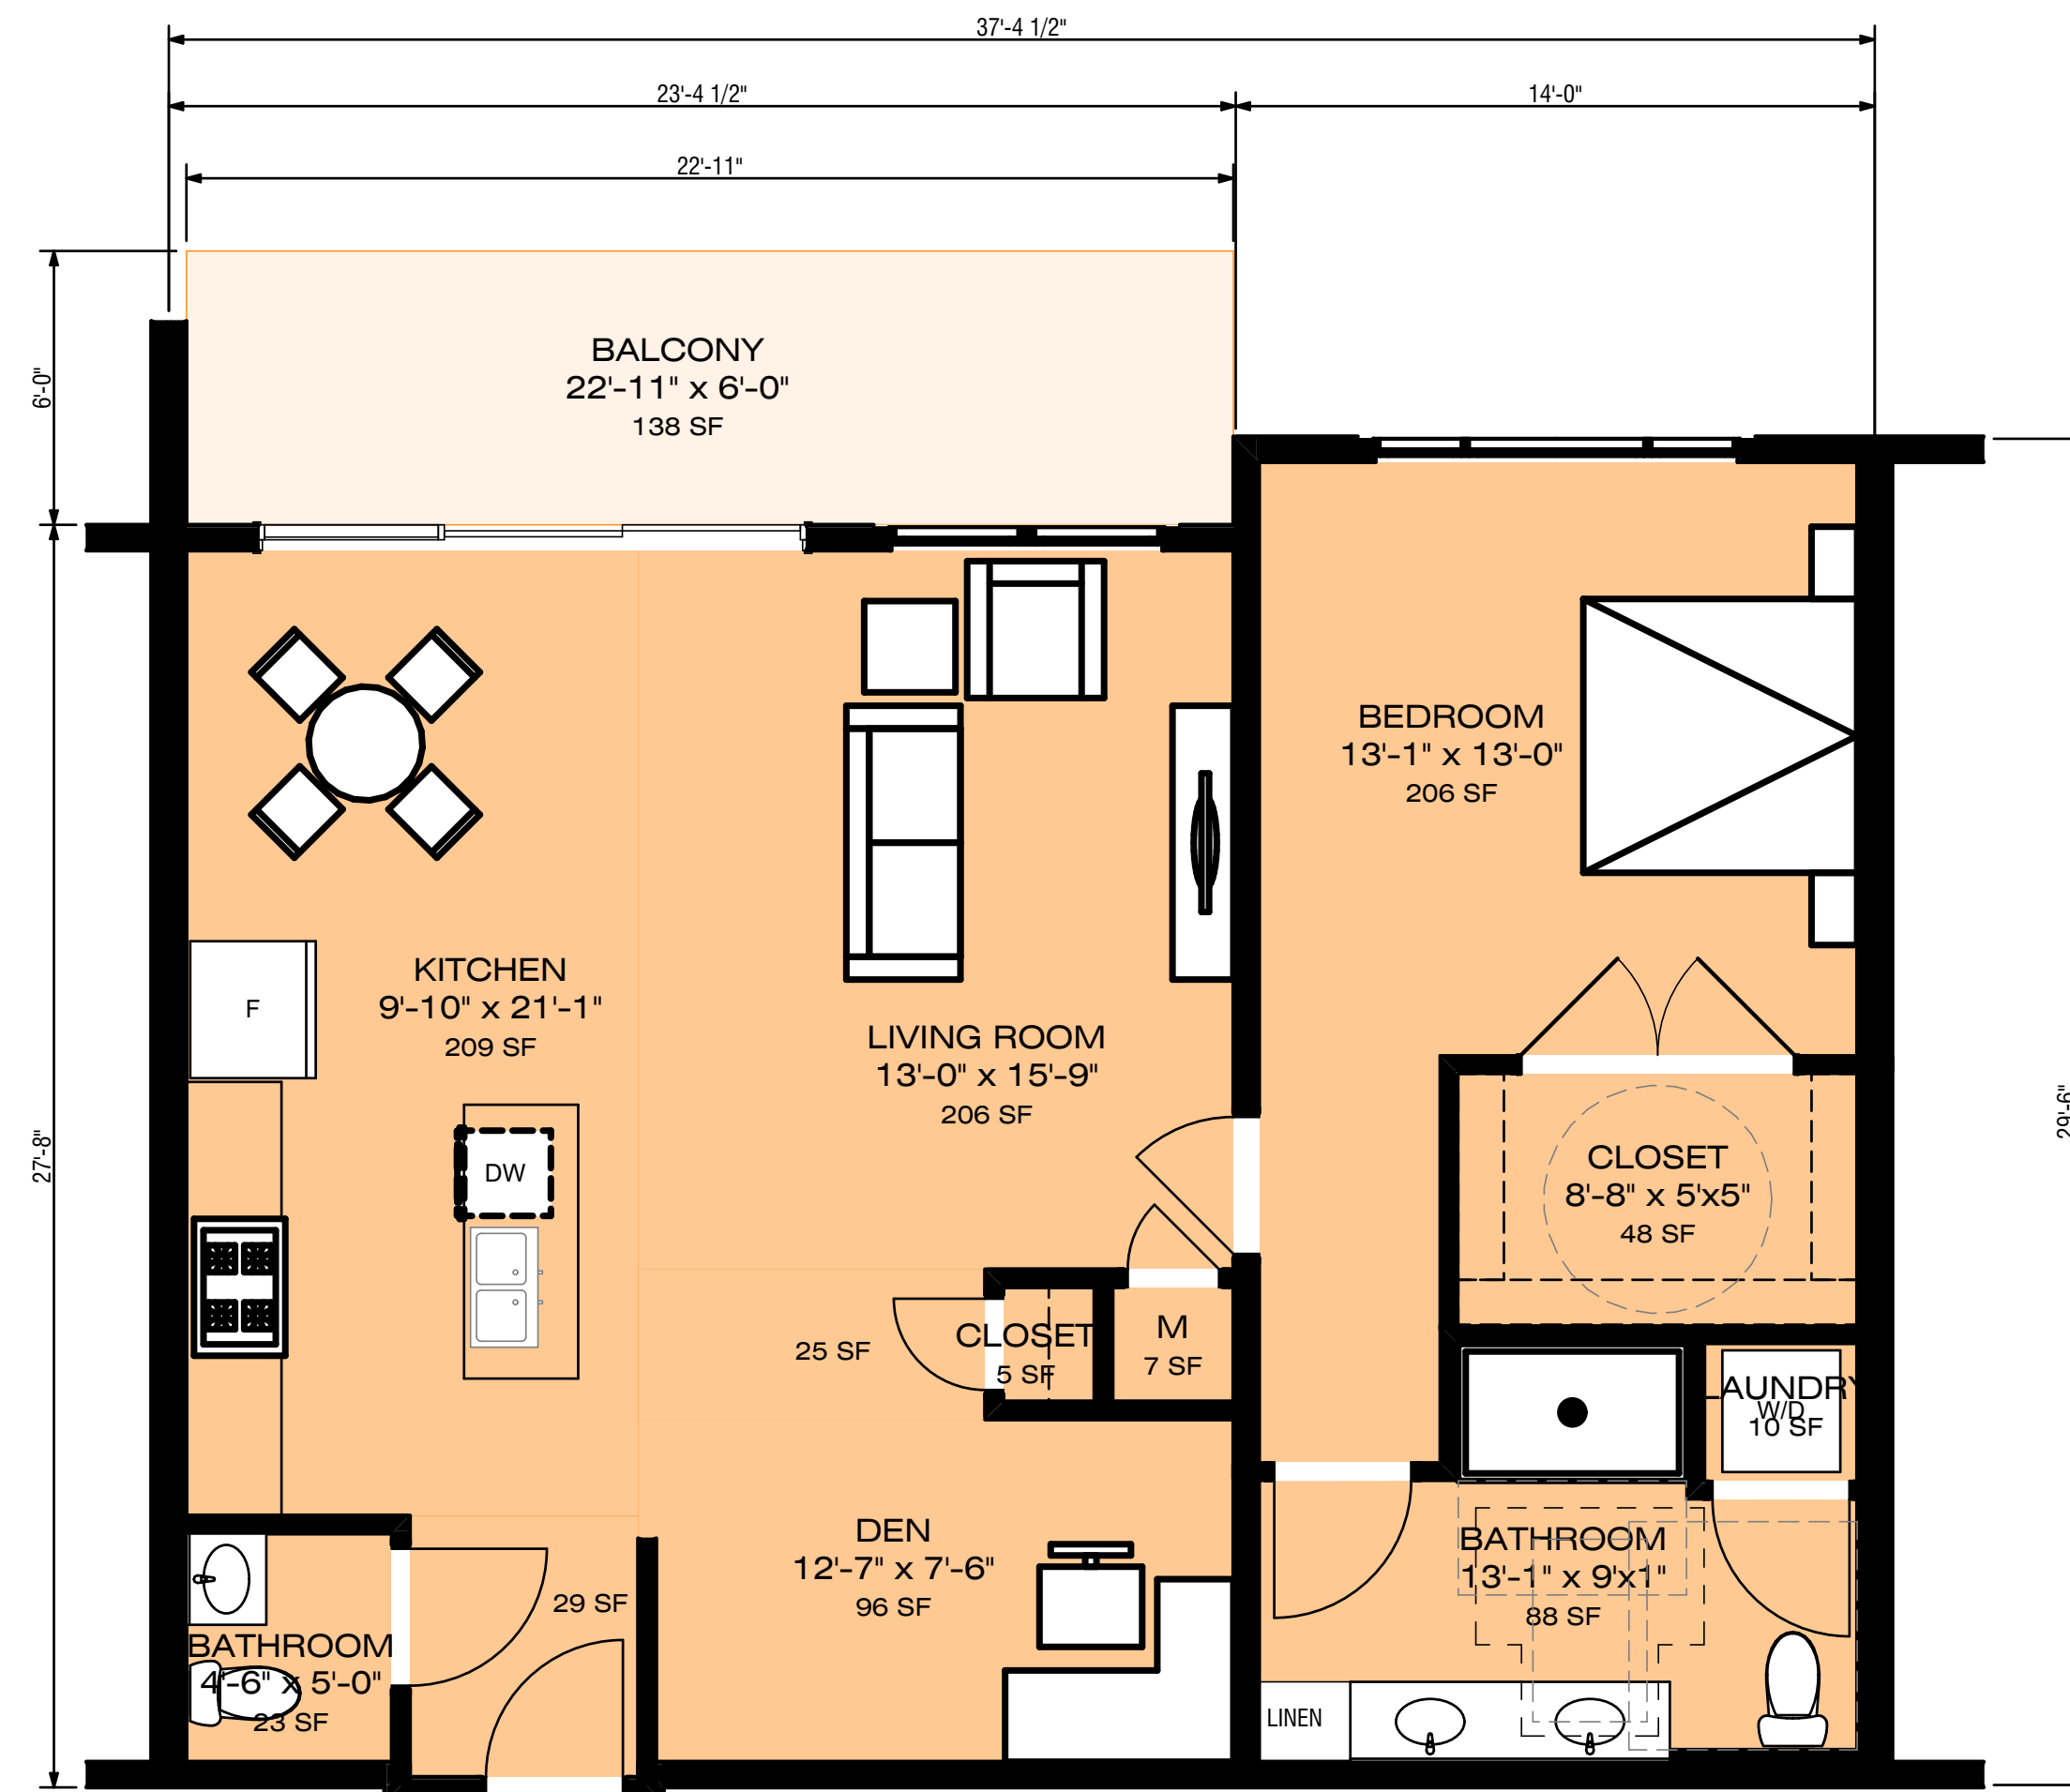

1,063 SQFT  
925 SQFT PROGRAM

**B** Minimal Care - 1 Bed W/ Den (extra large)

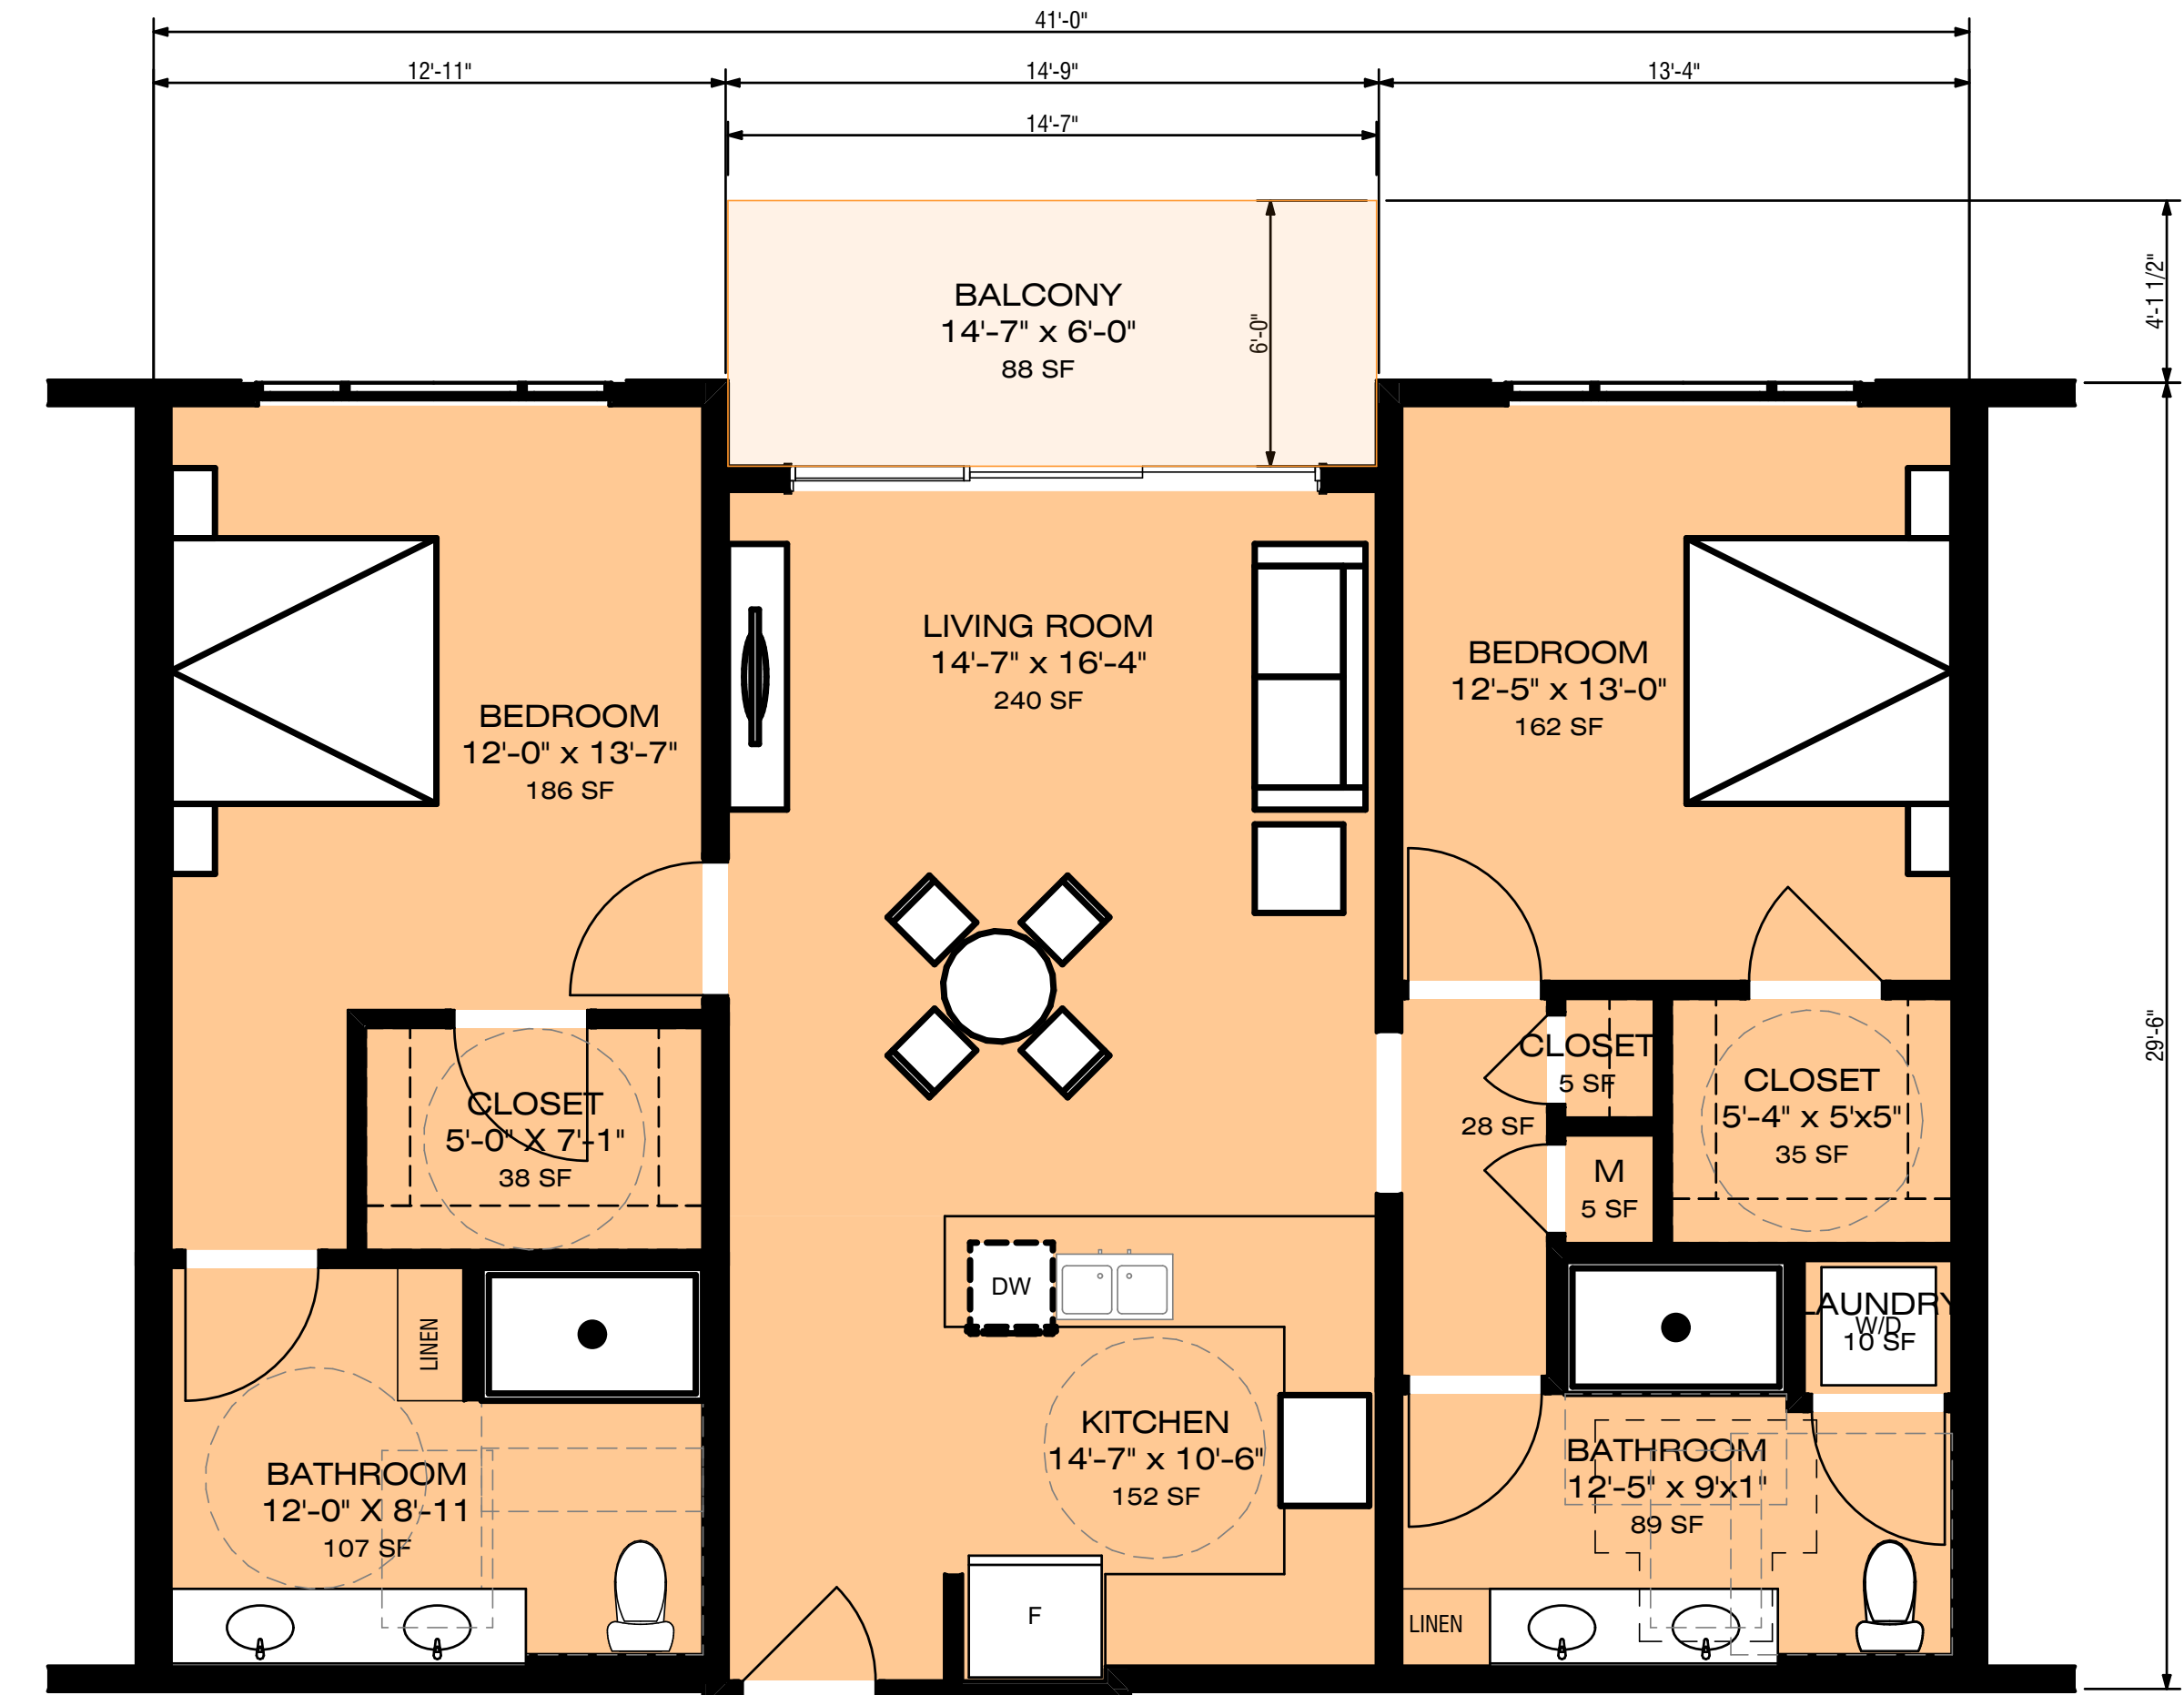 


1,189 SQFT  
1,186 SQFT PROGRAM


**A** Minimal Care - 2 Bed





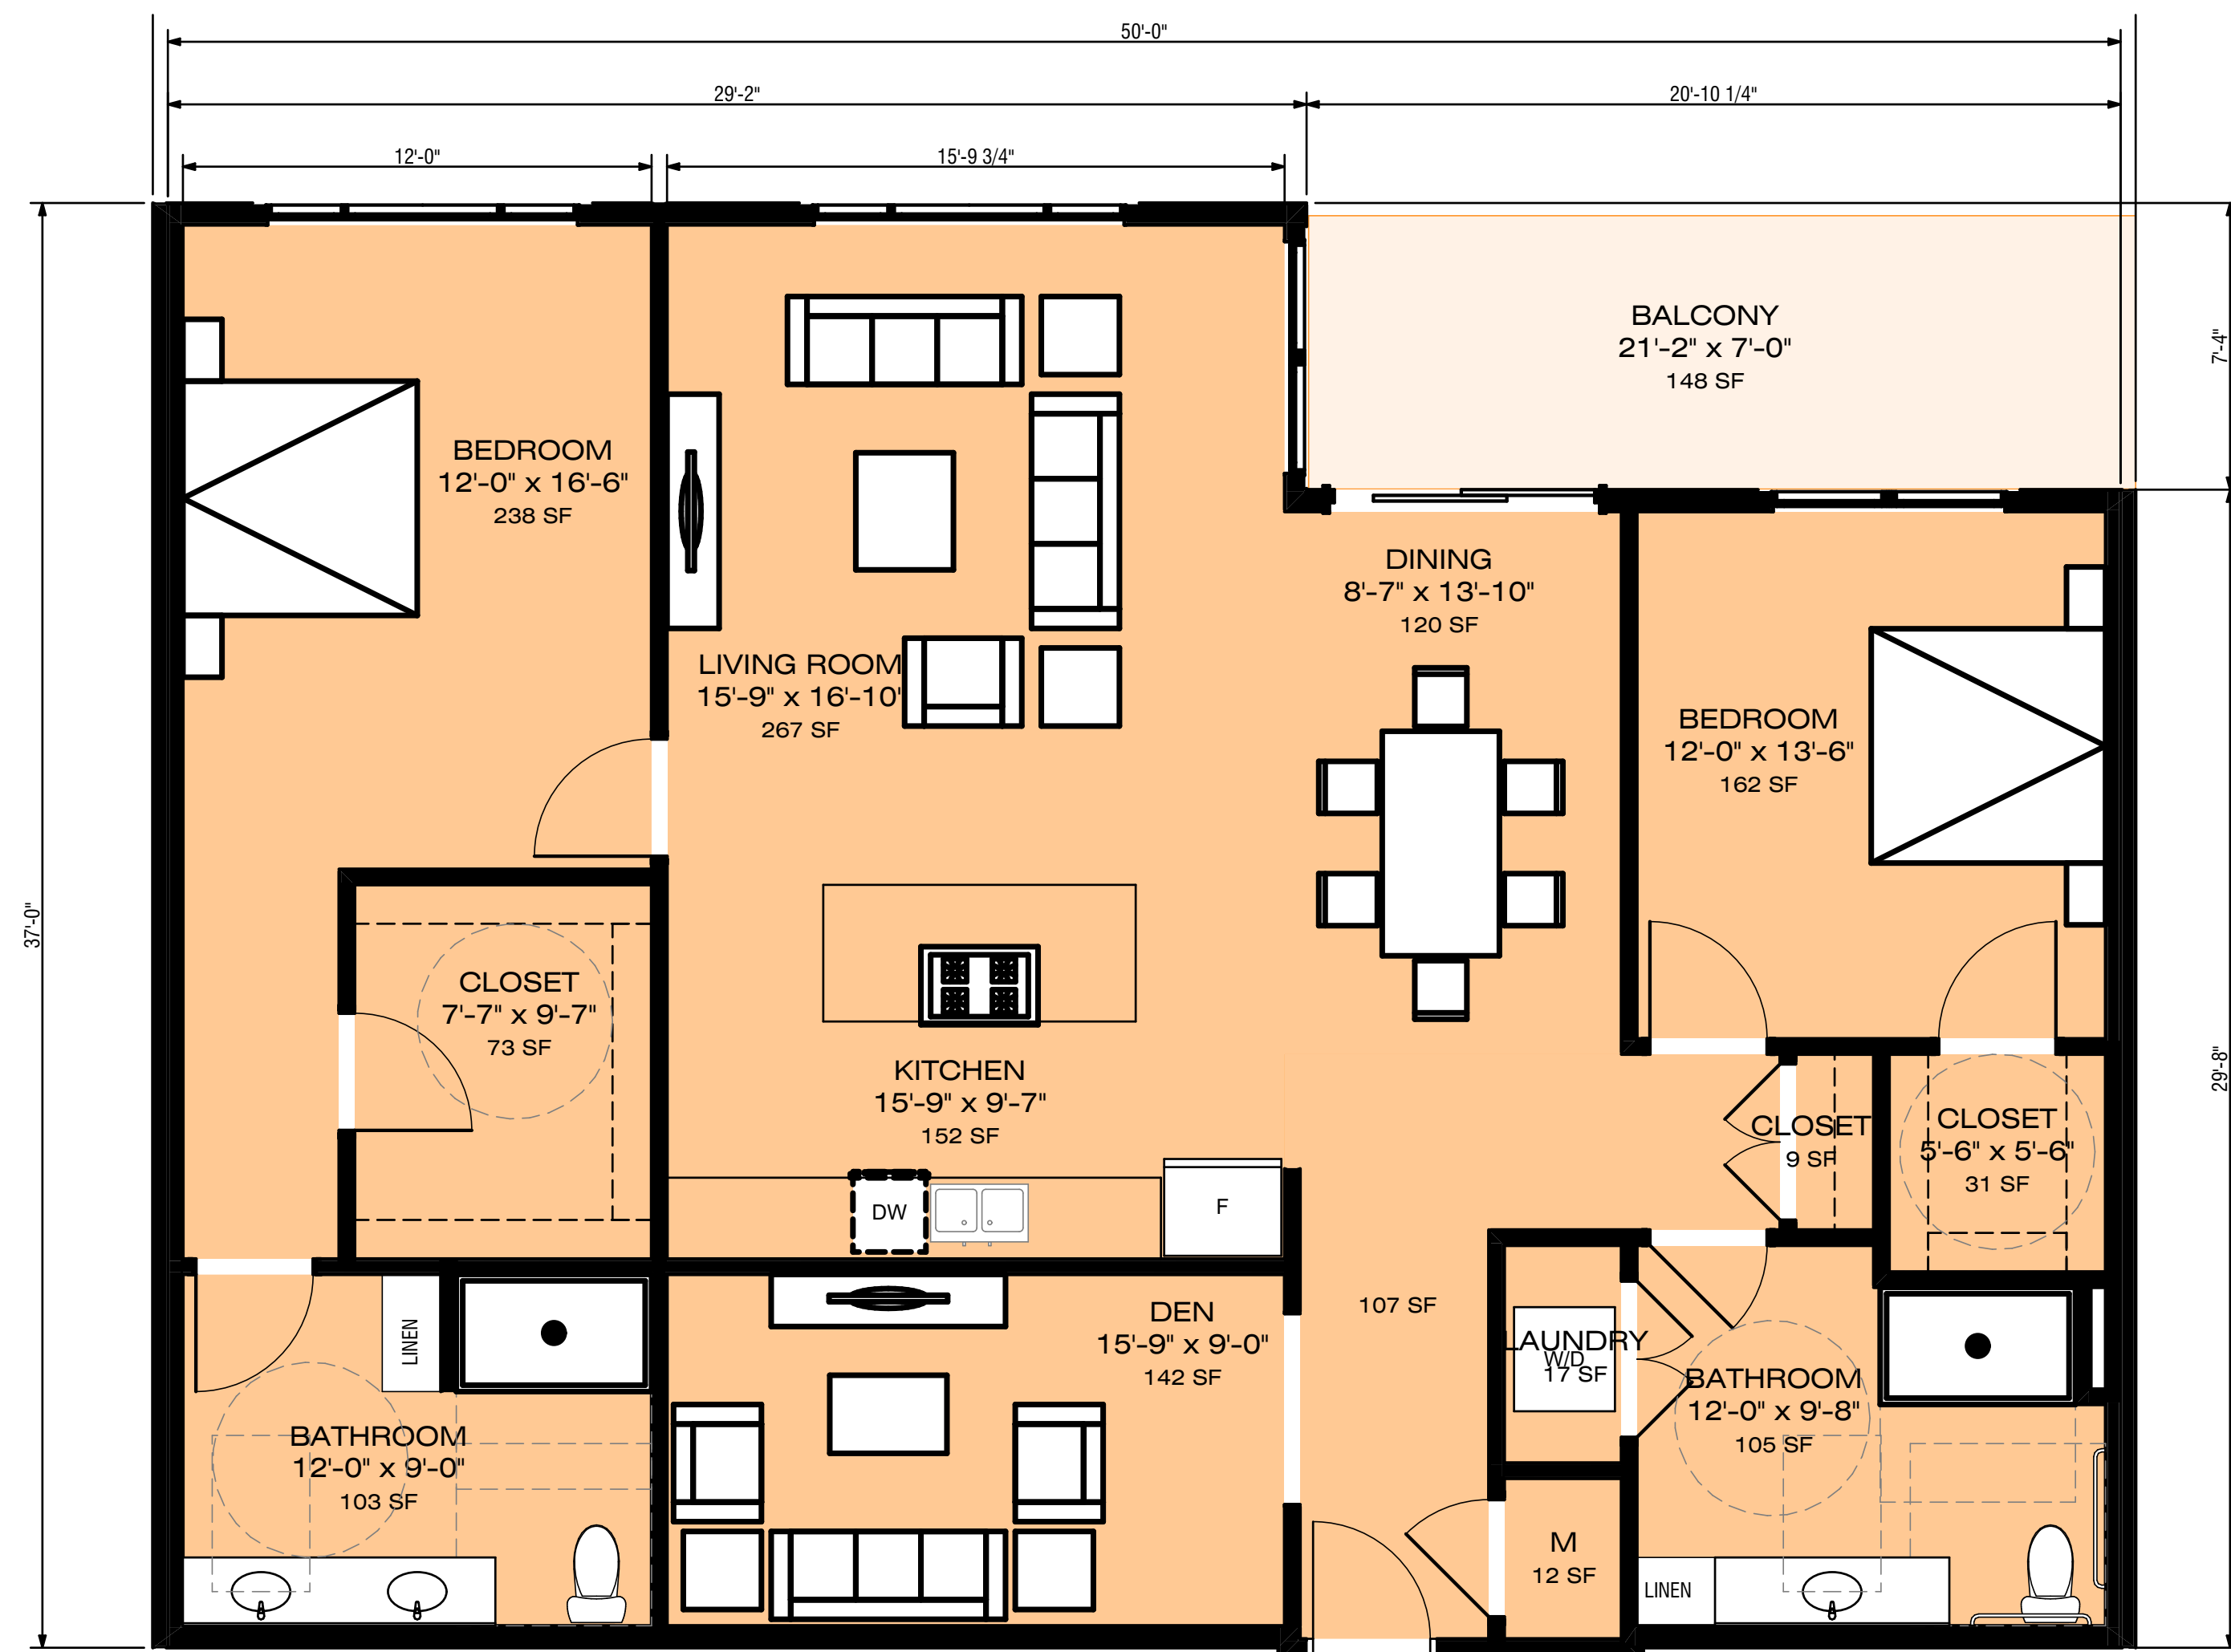


**B** Minimal Care - 2 Bed W/ Den

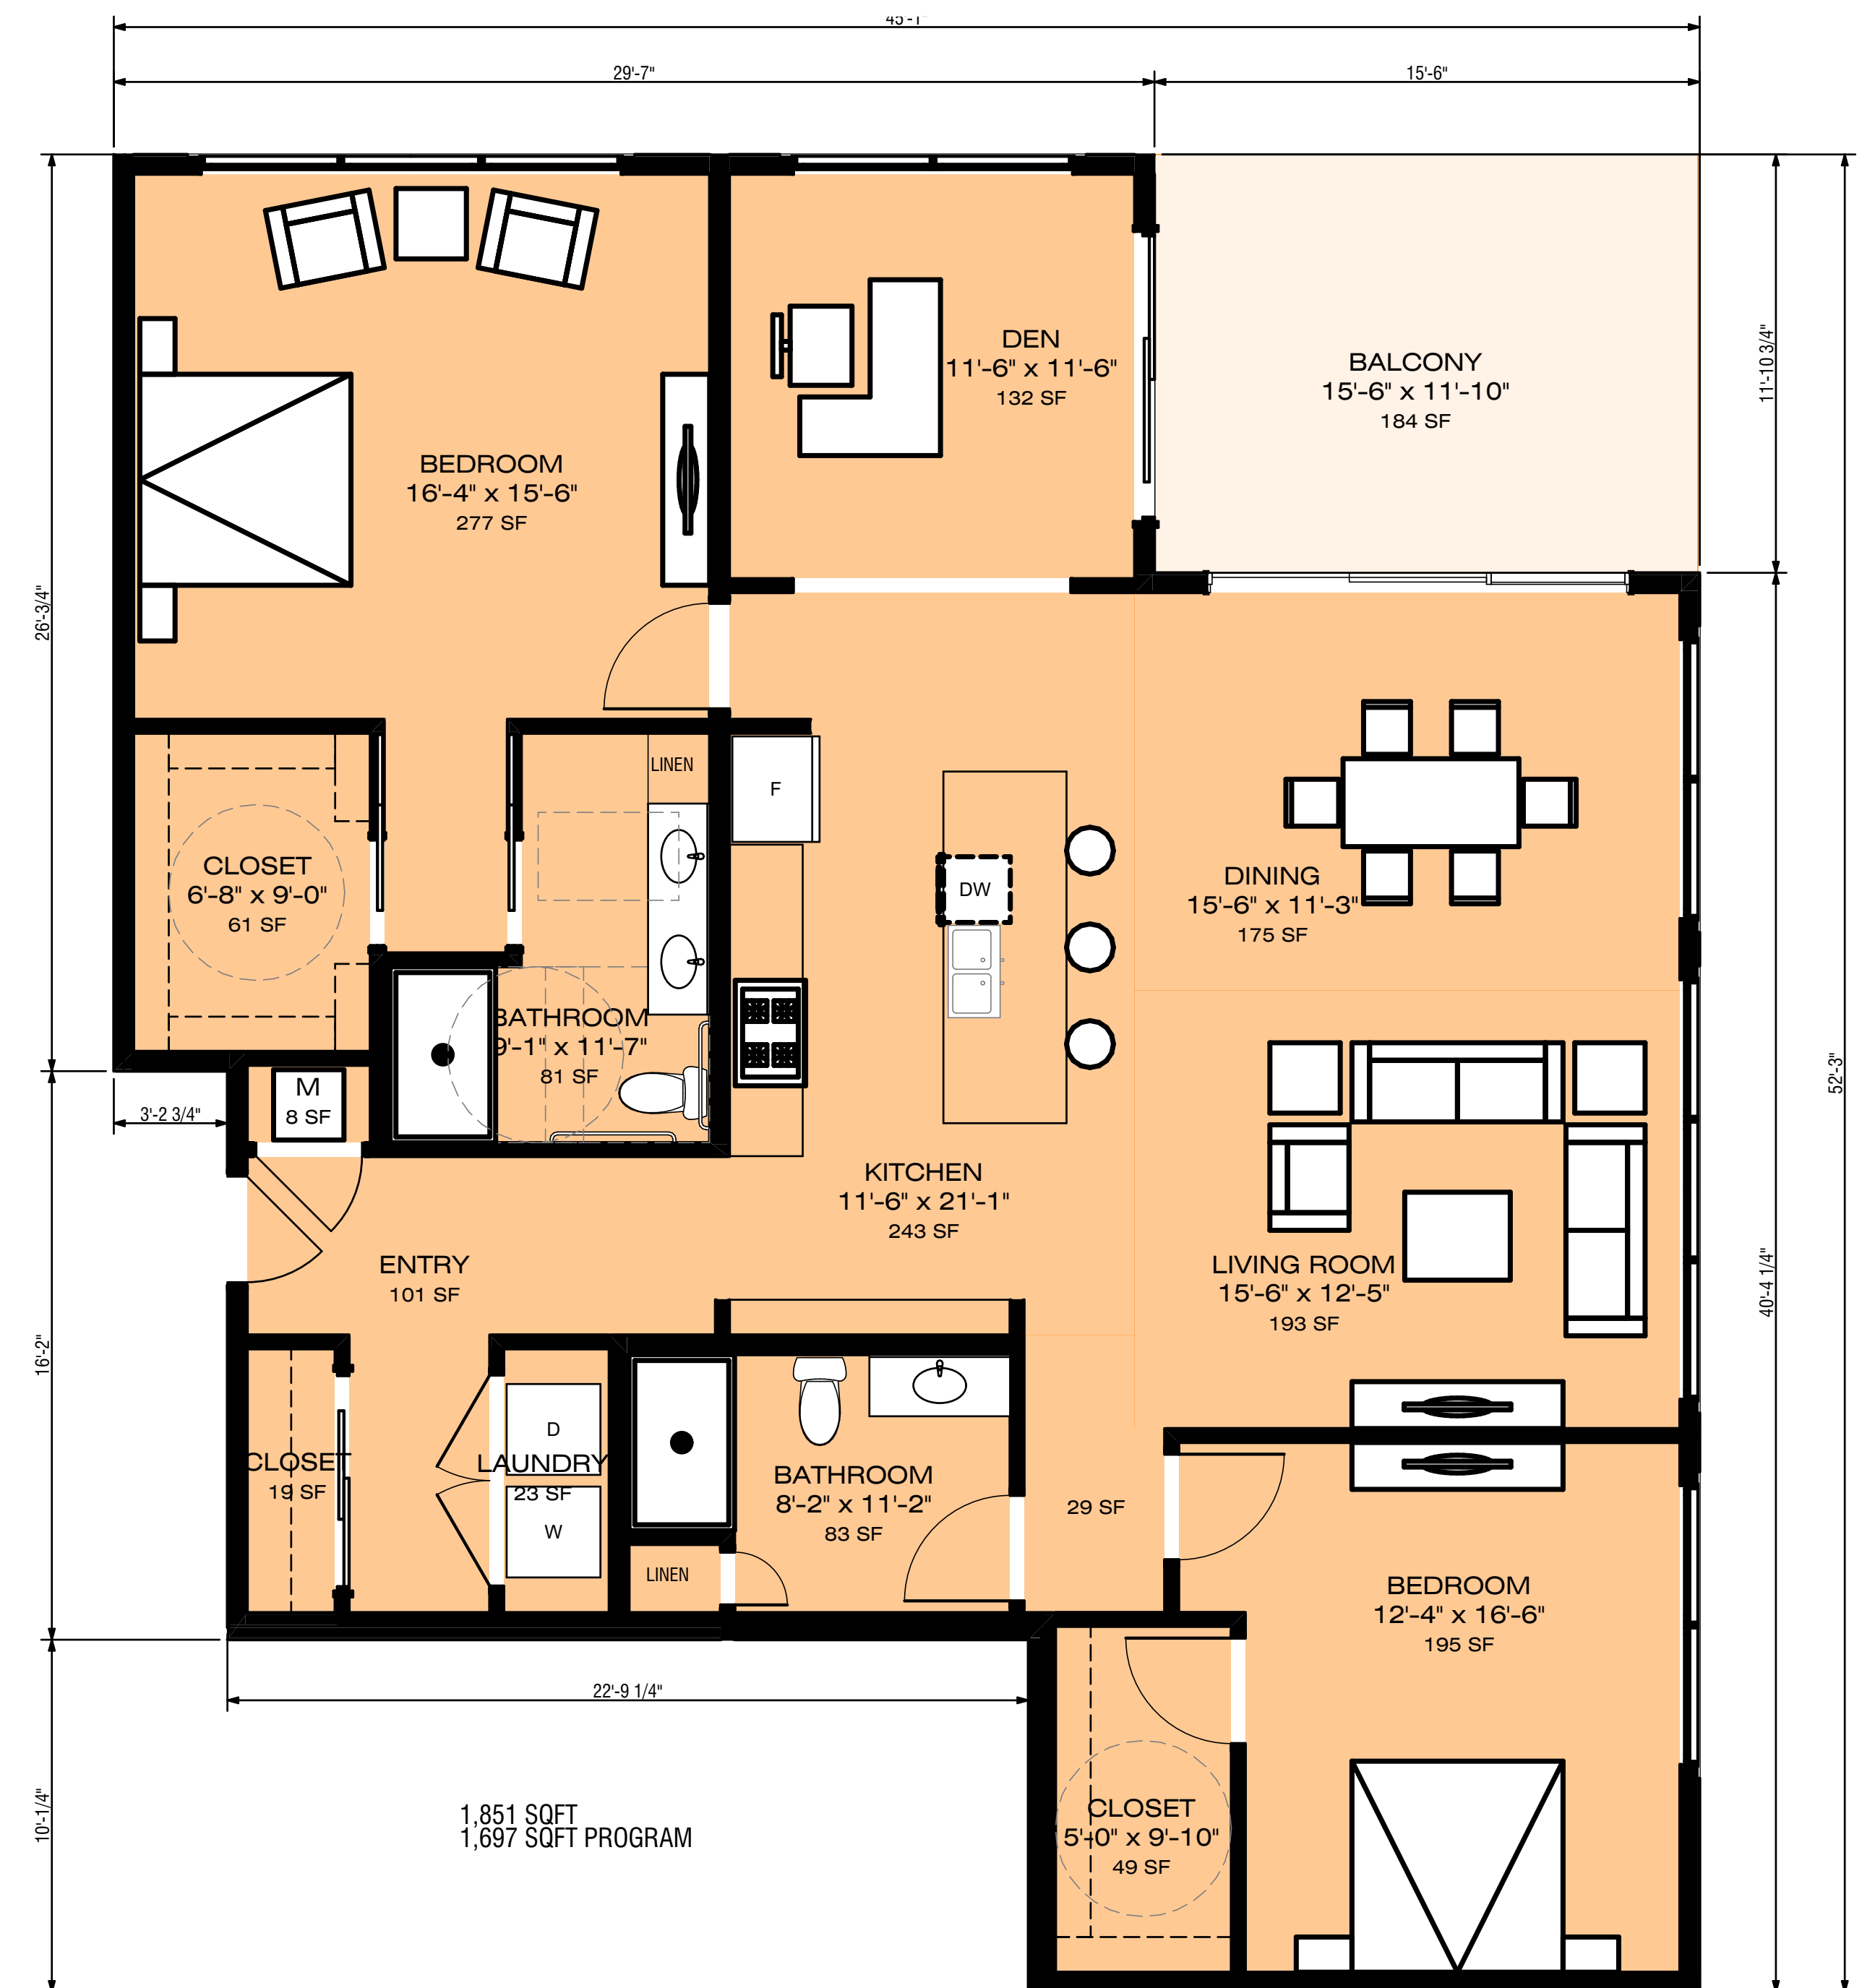


**A** Minimal Care - 2 Bed W/ Den (end unit)



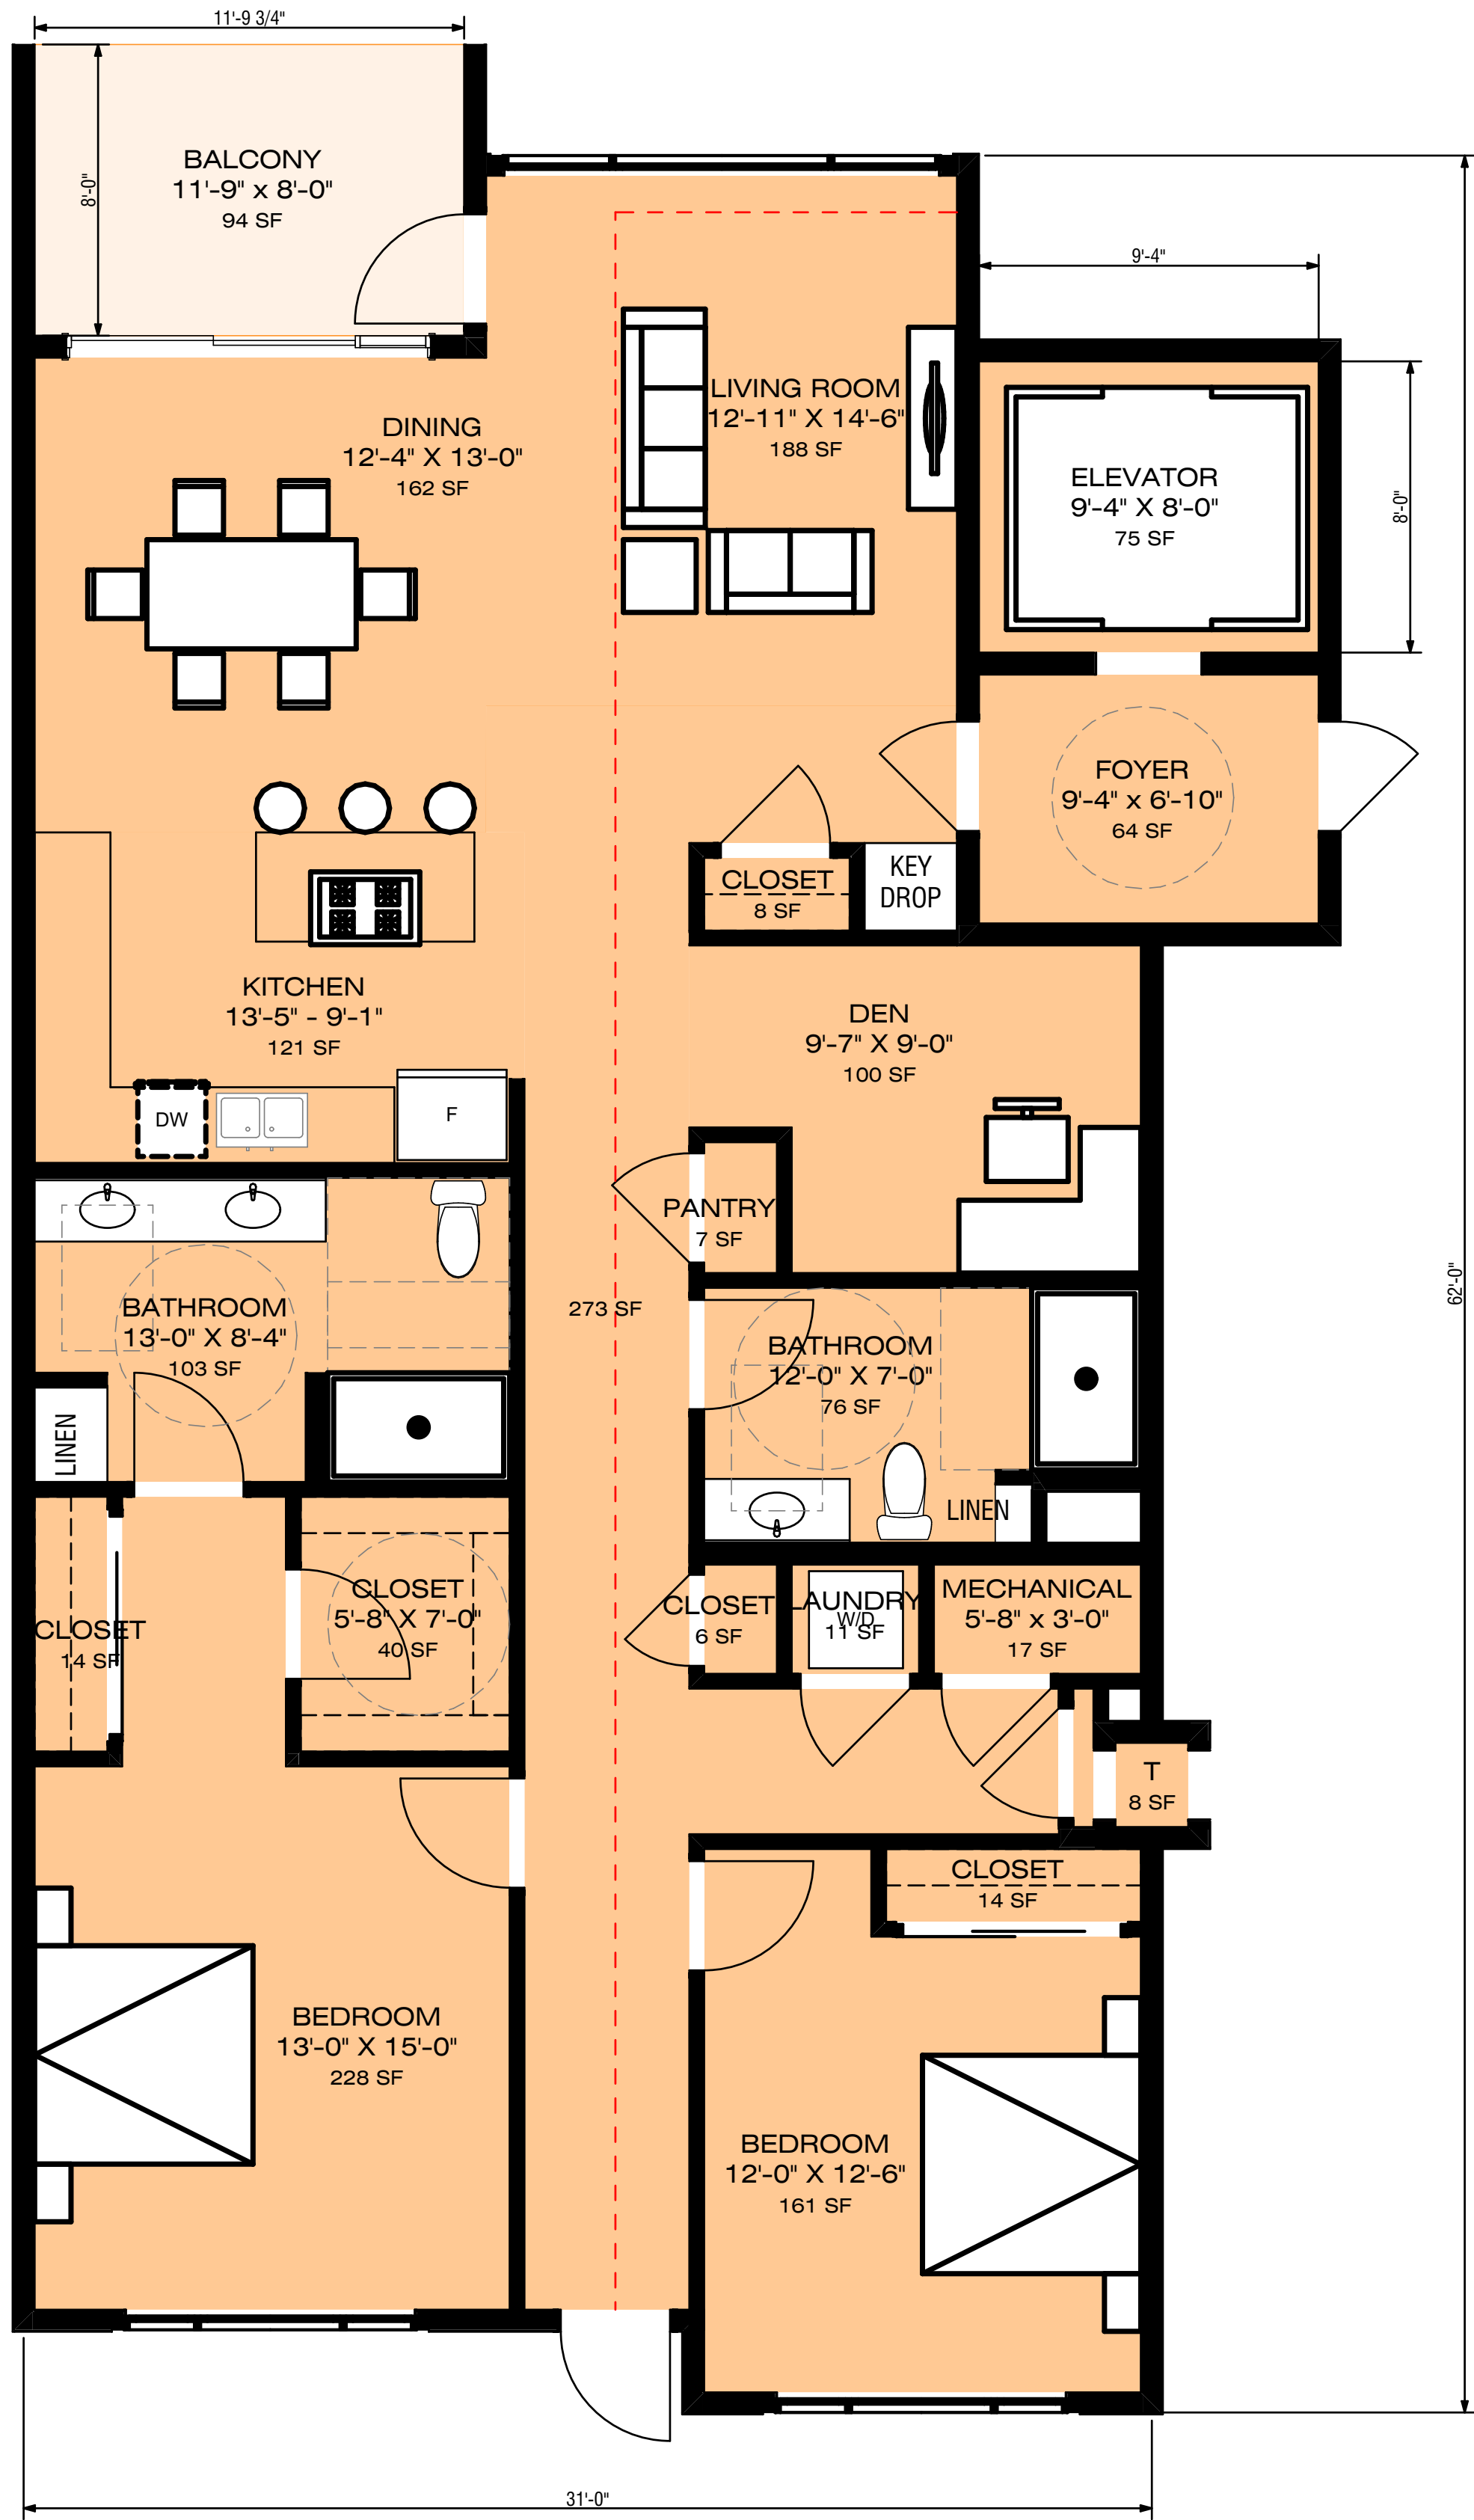


COMMON PATH OF EGRESS IS 57'-7"  
 1,719 SQFT  
 1,697 SQFT PROGRAM

**C** Minimal Care - 2 Bed W/ Den Level 1 Villa (square)  
 0 2' 4' 8'  
 SCALE: 1/4" = 1'-0"

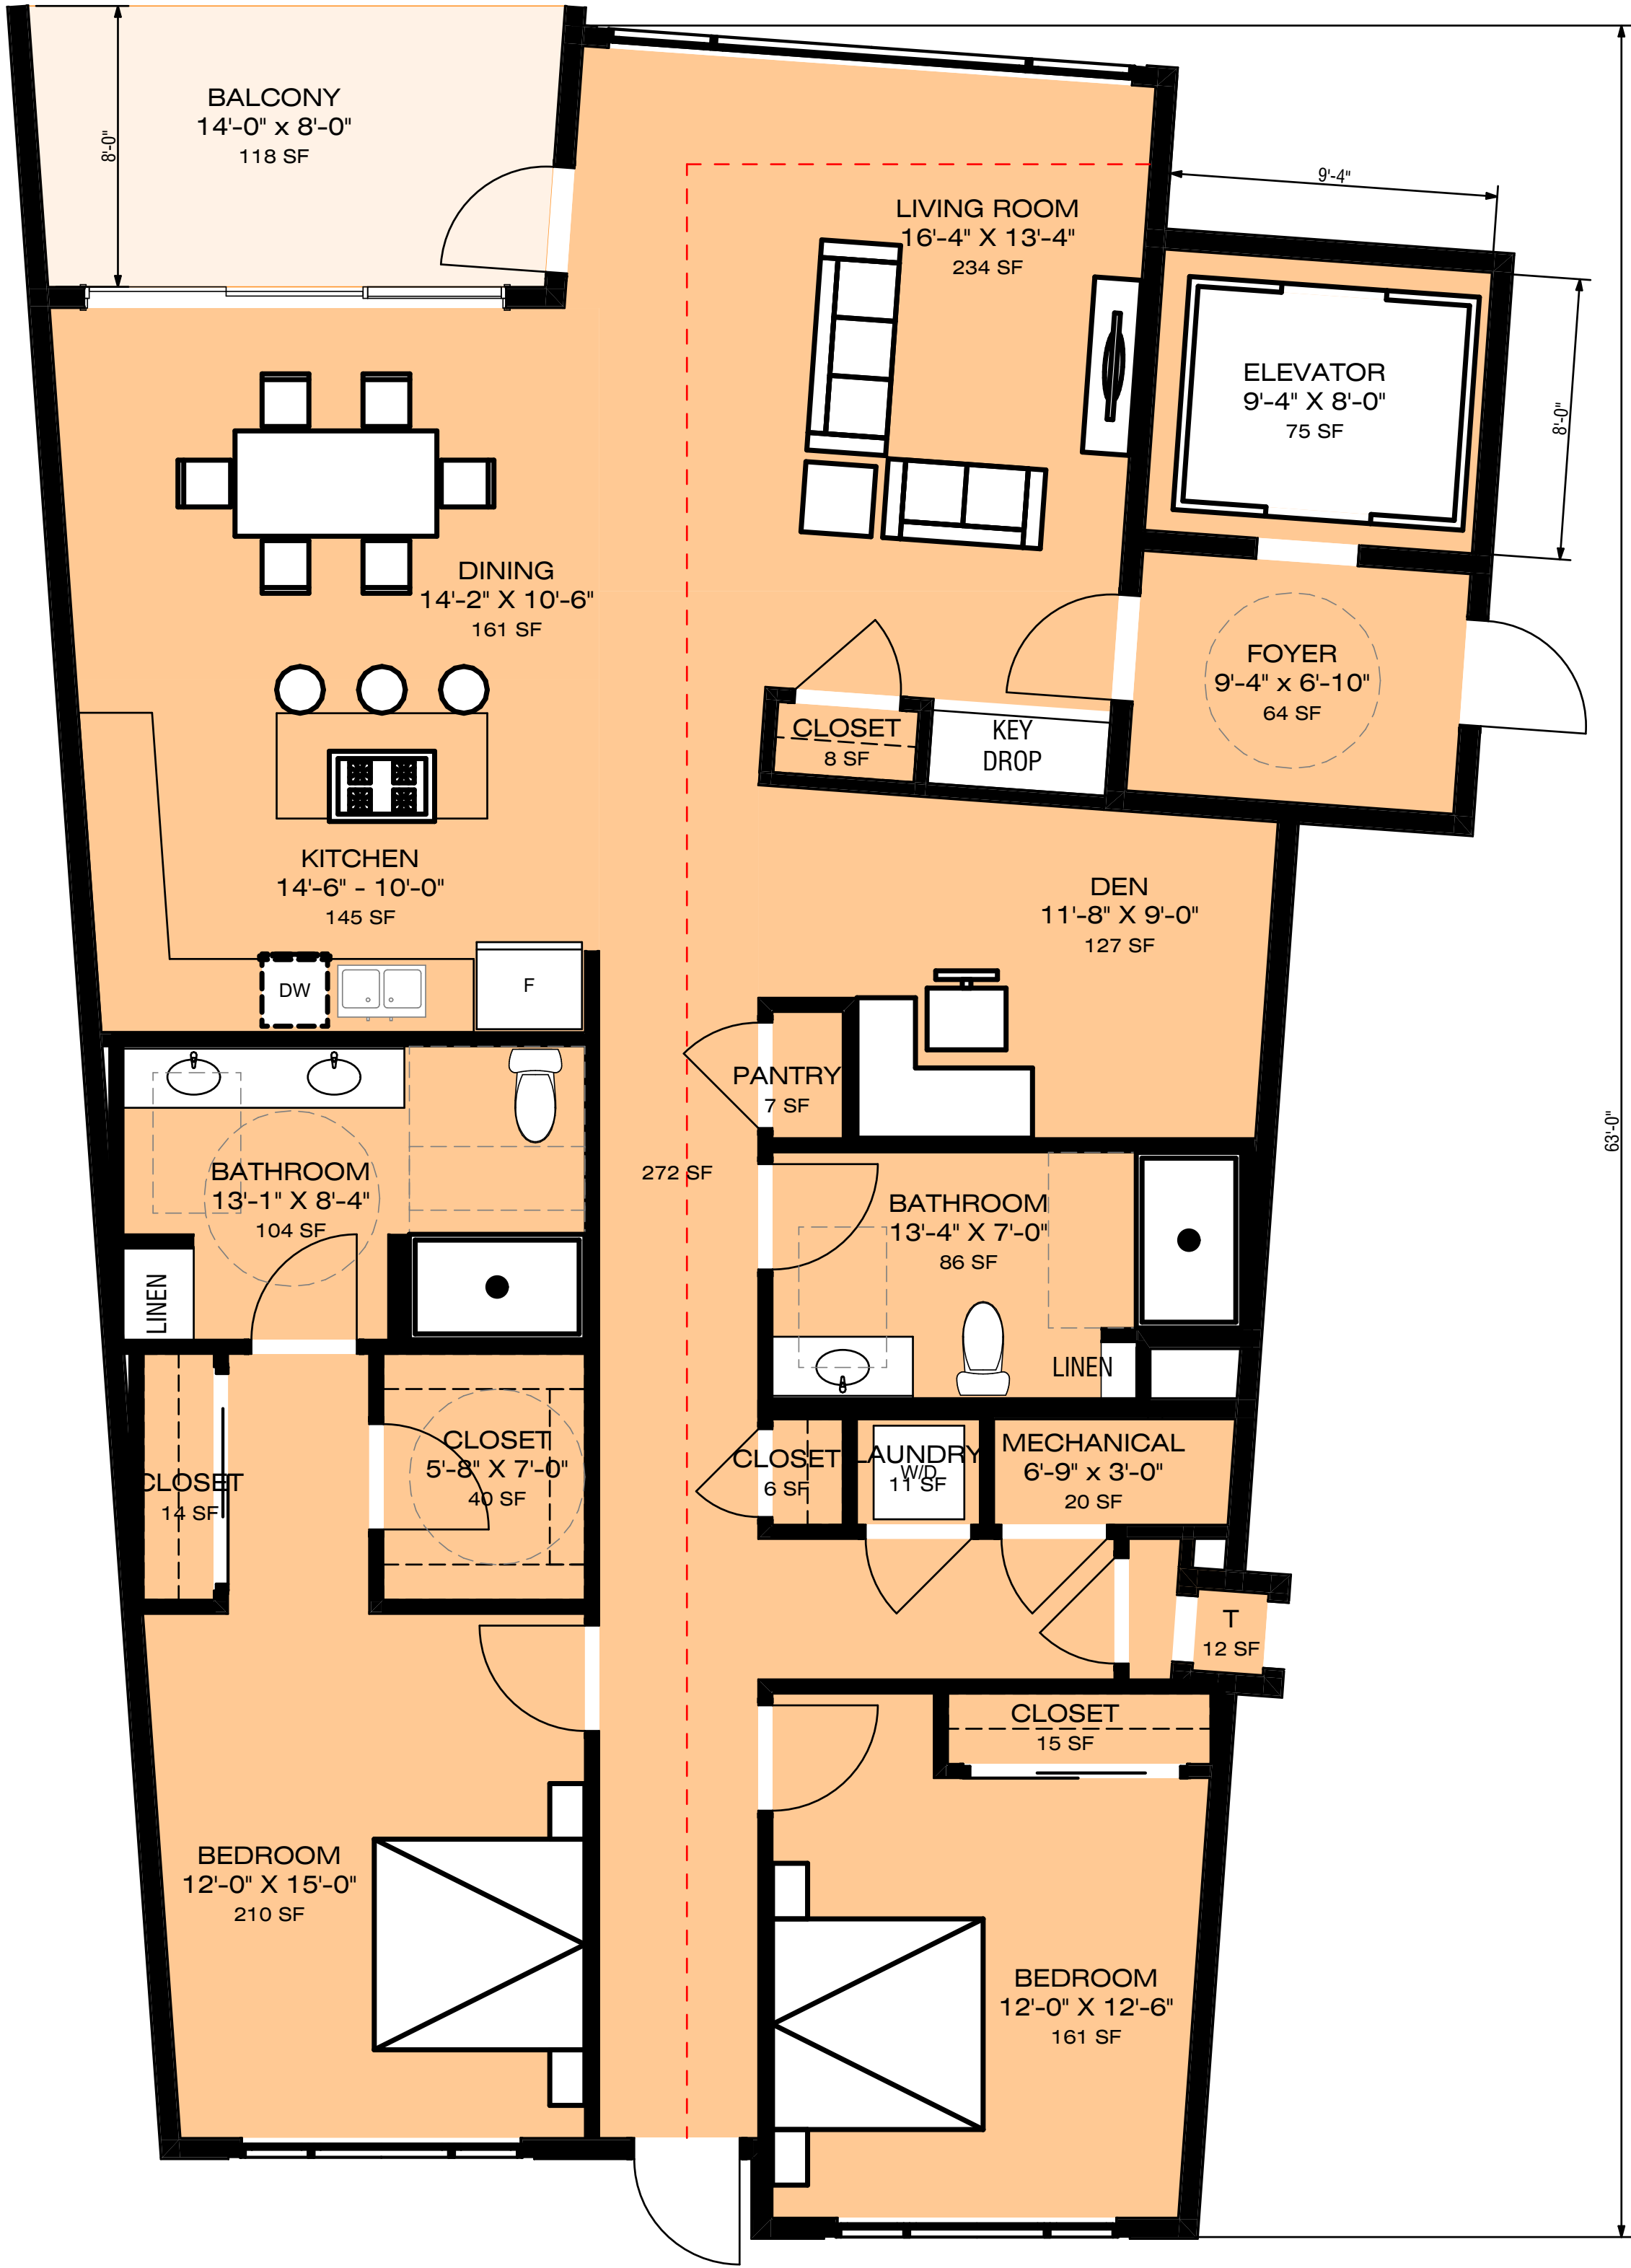

COMMON PATH OF EGRESS IS 69'-5"  
 1,815 SQFT  
 1,697 SQFT PROGRAM


**B** Minimal Care - 2 Bed W/ Den Level 1 Villa (angle)  
 0 2' 4' 8'  
 SCALE: 1/4" = 1'-0"

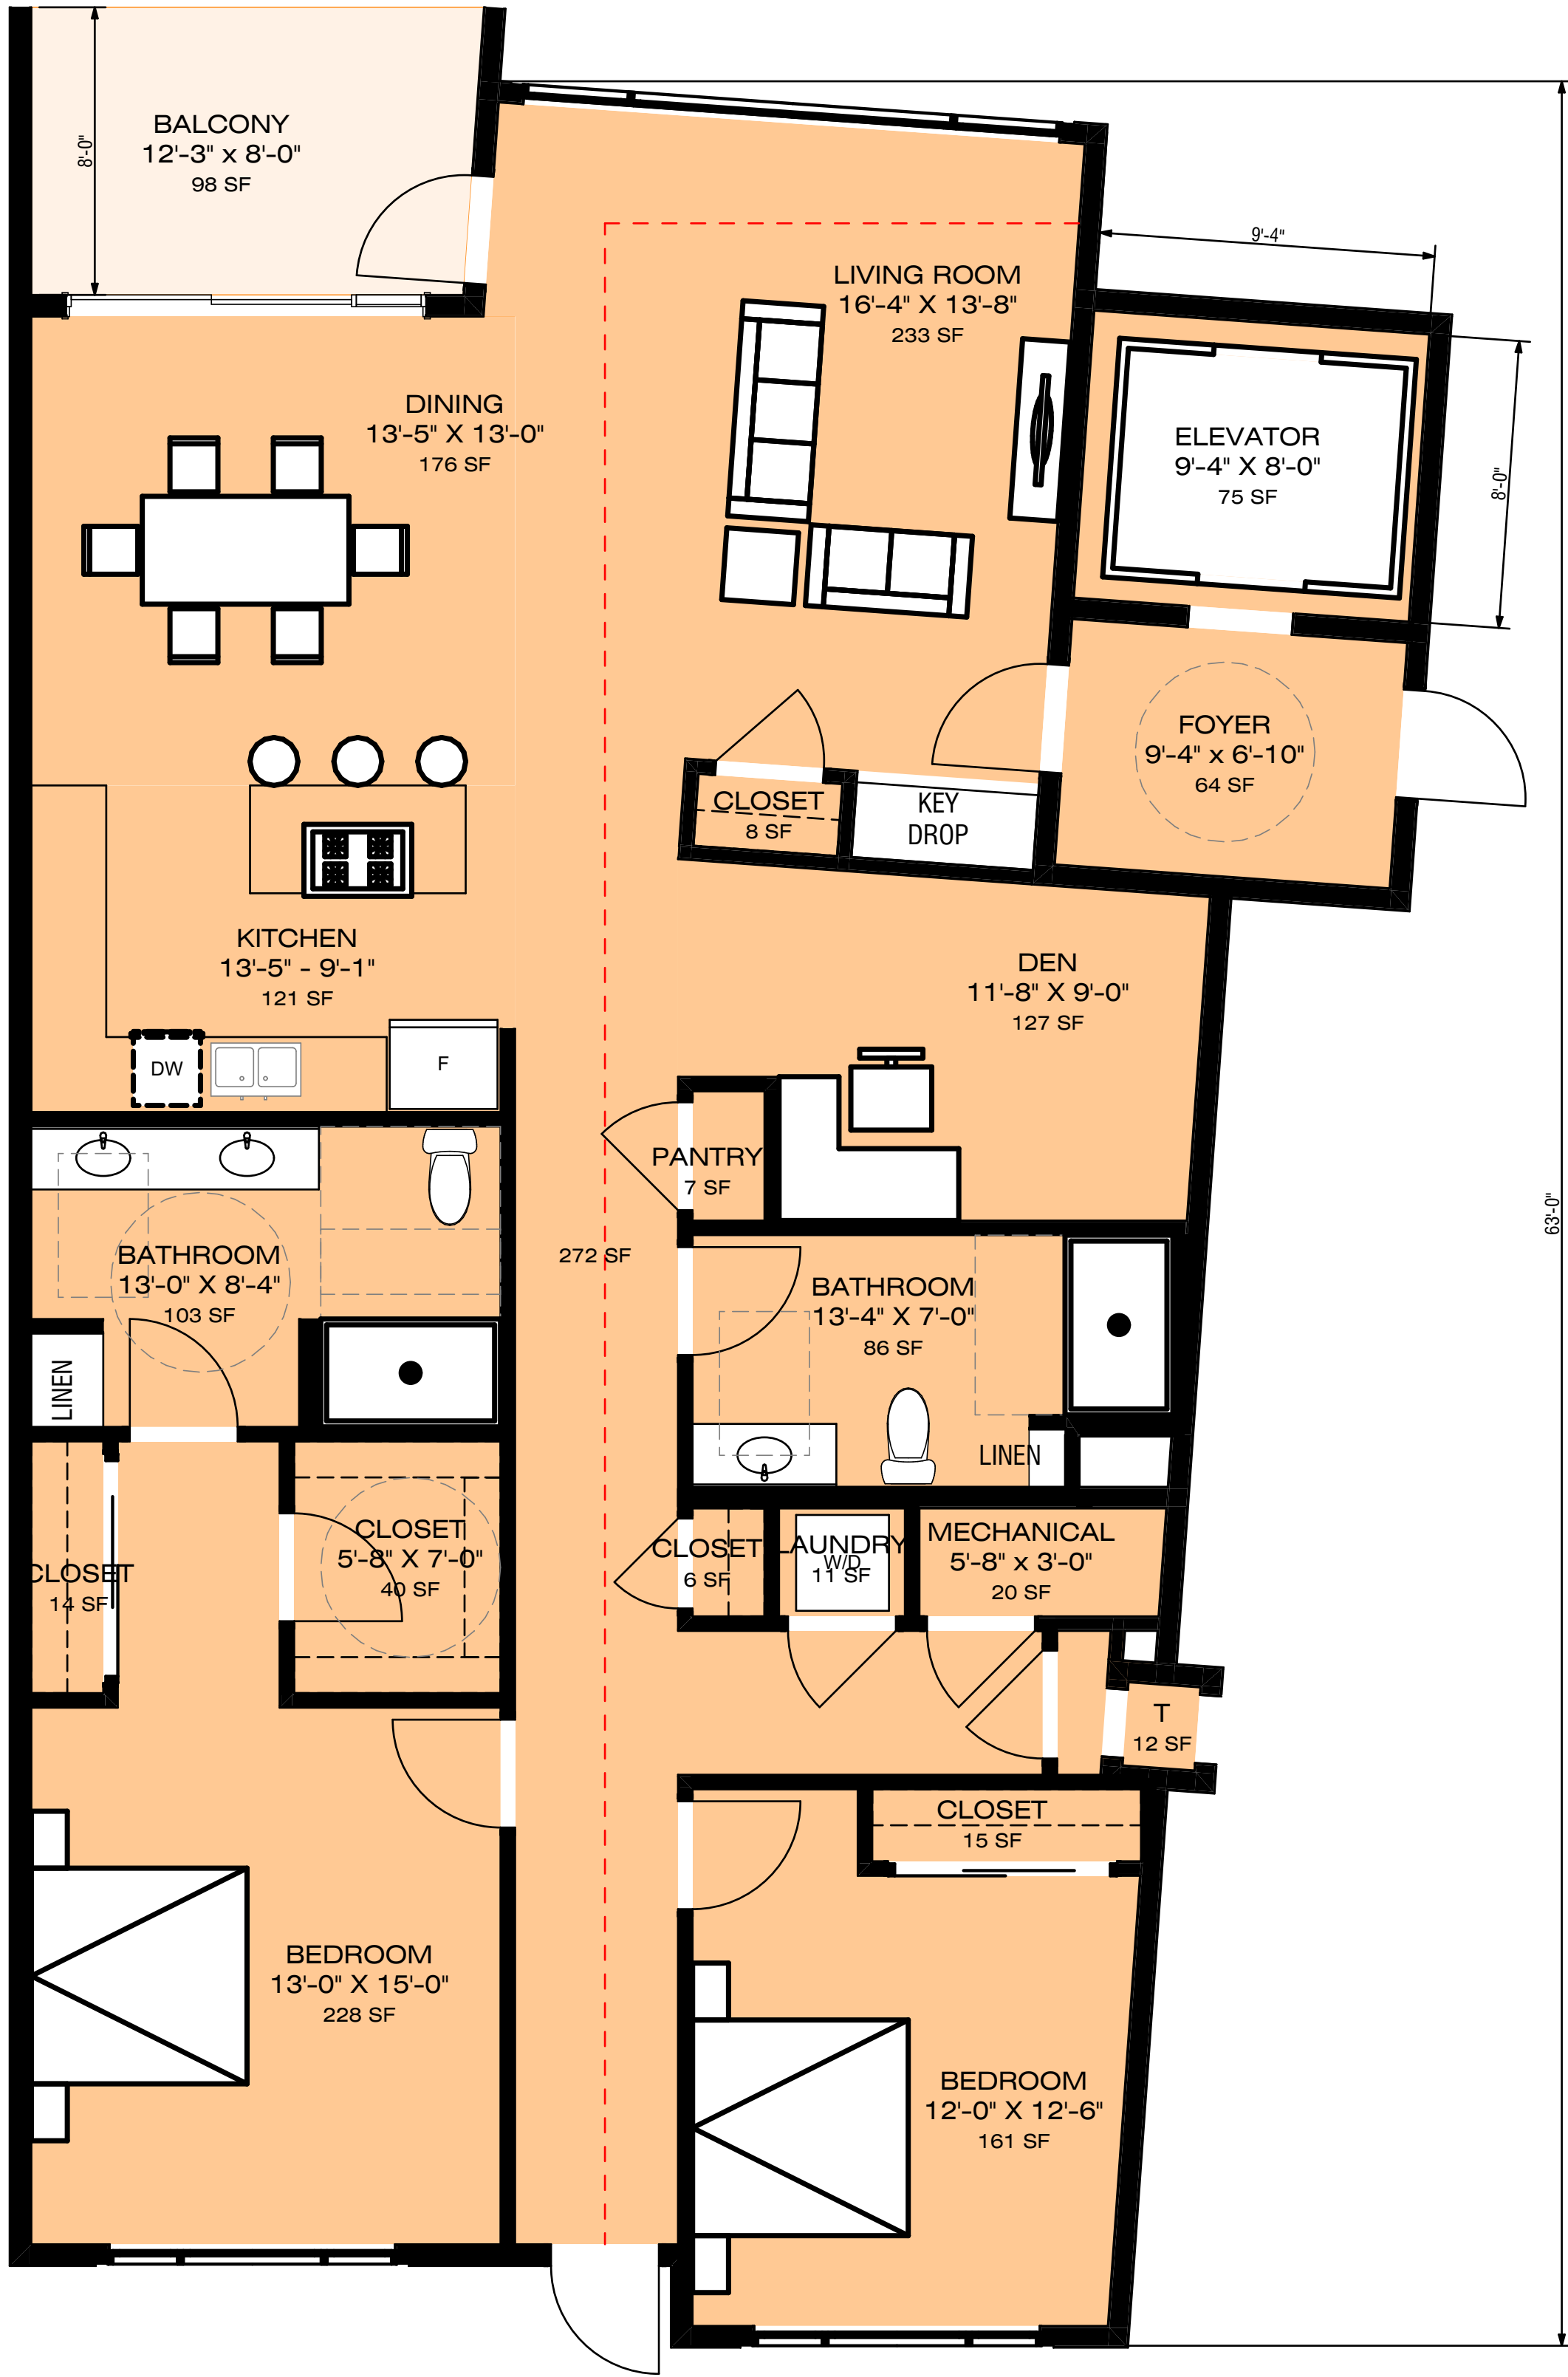

COMMON PATH OF EGRESS IS 69'-5"  
 1,833 SQFT  
 1,697 SQFT PROGRAM


**A** Minimal Care - 2 Bed W/ Den Level 1 Villa (square/angle)  
 0 2' 4' 8'  
 SCALE: 1/4" = 1'-0"



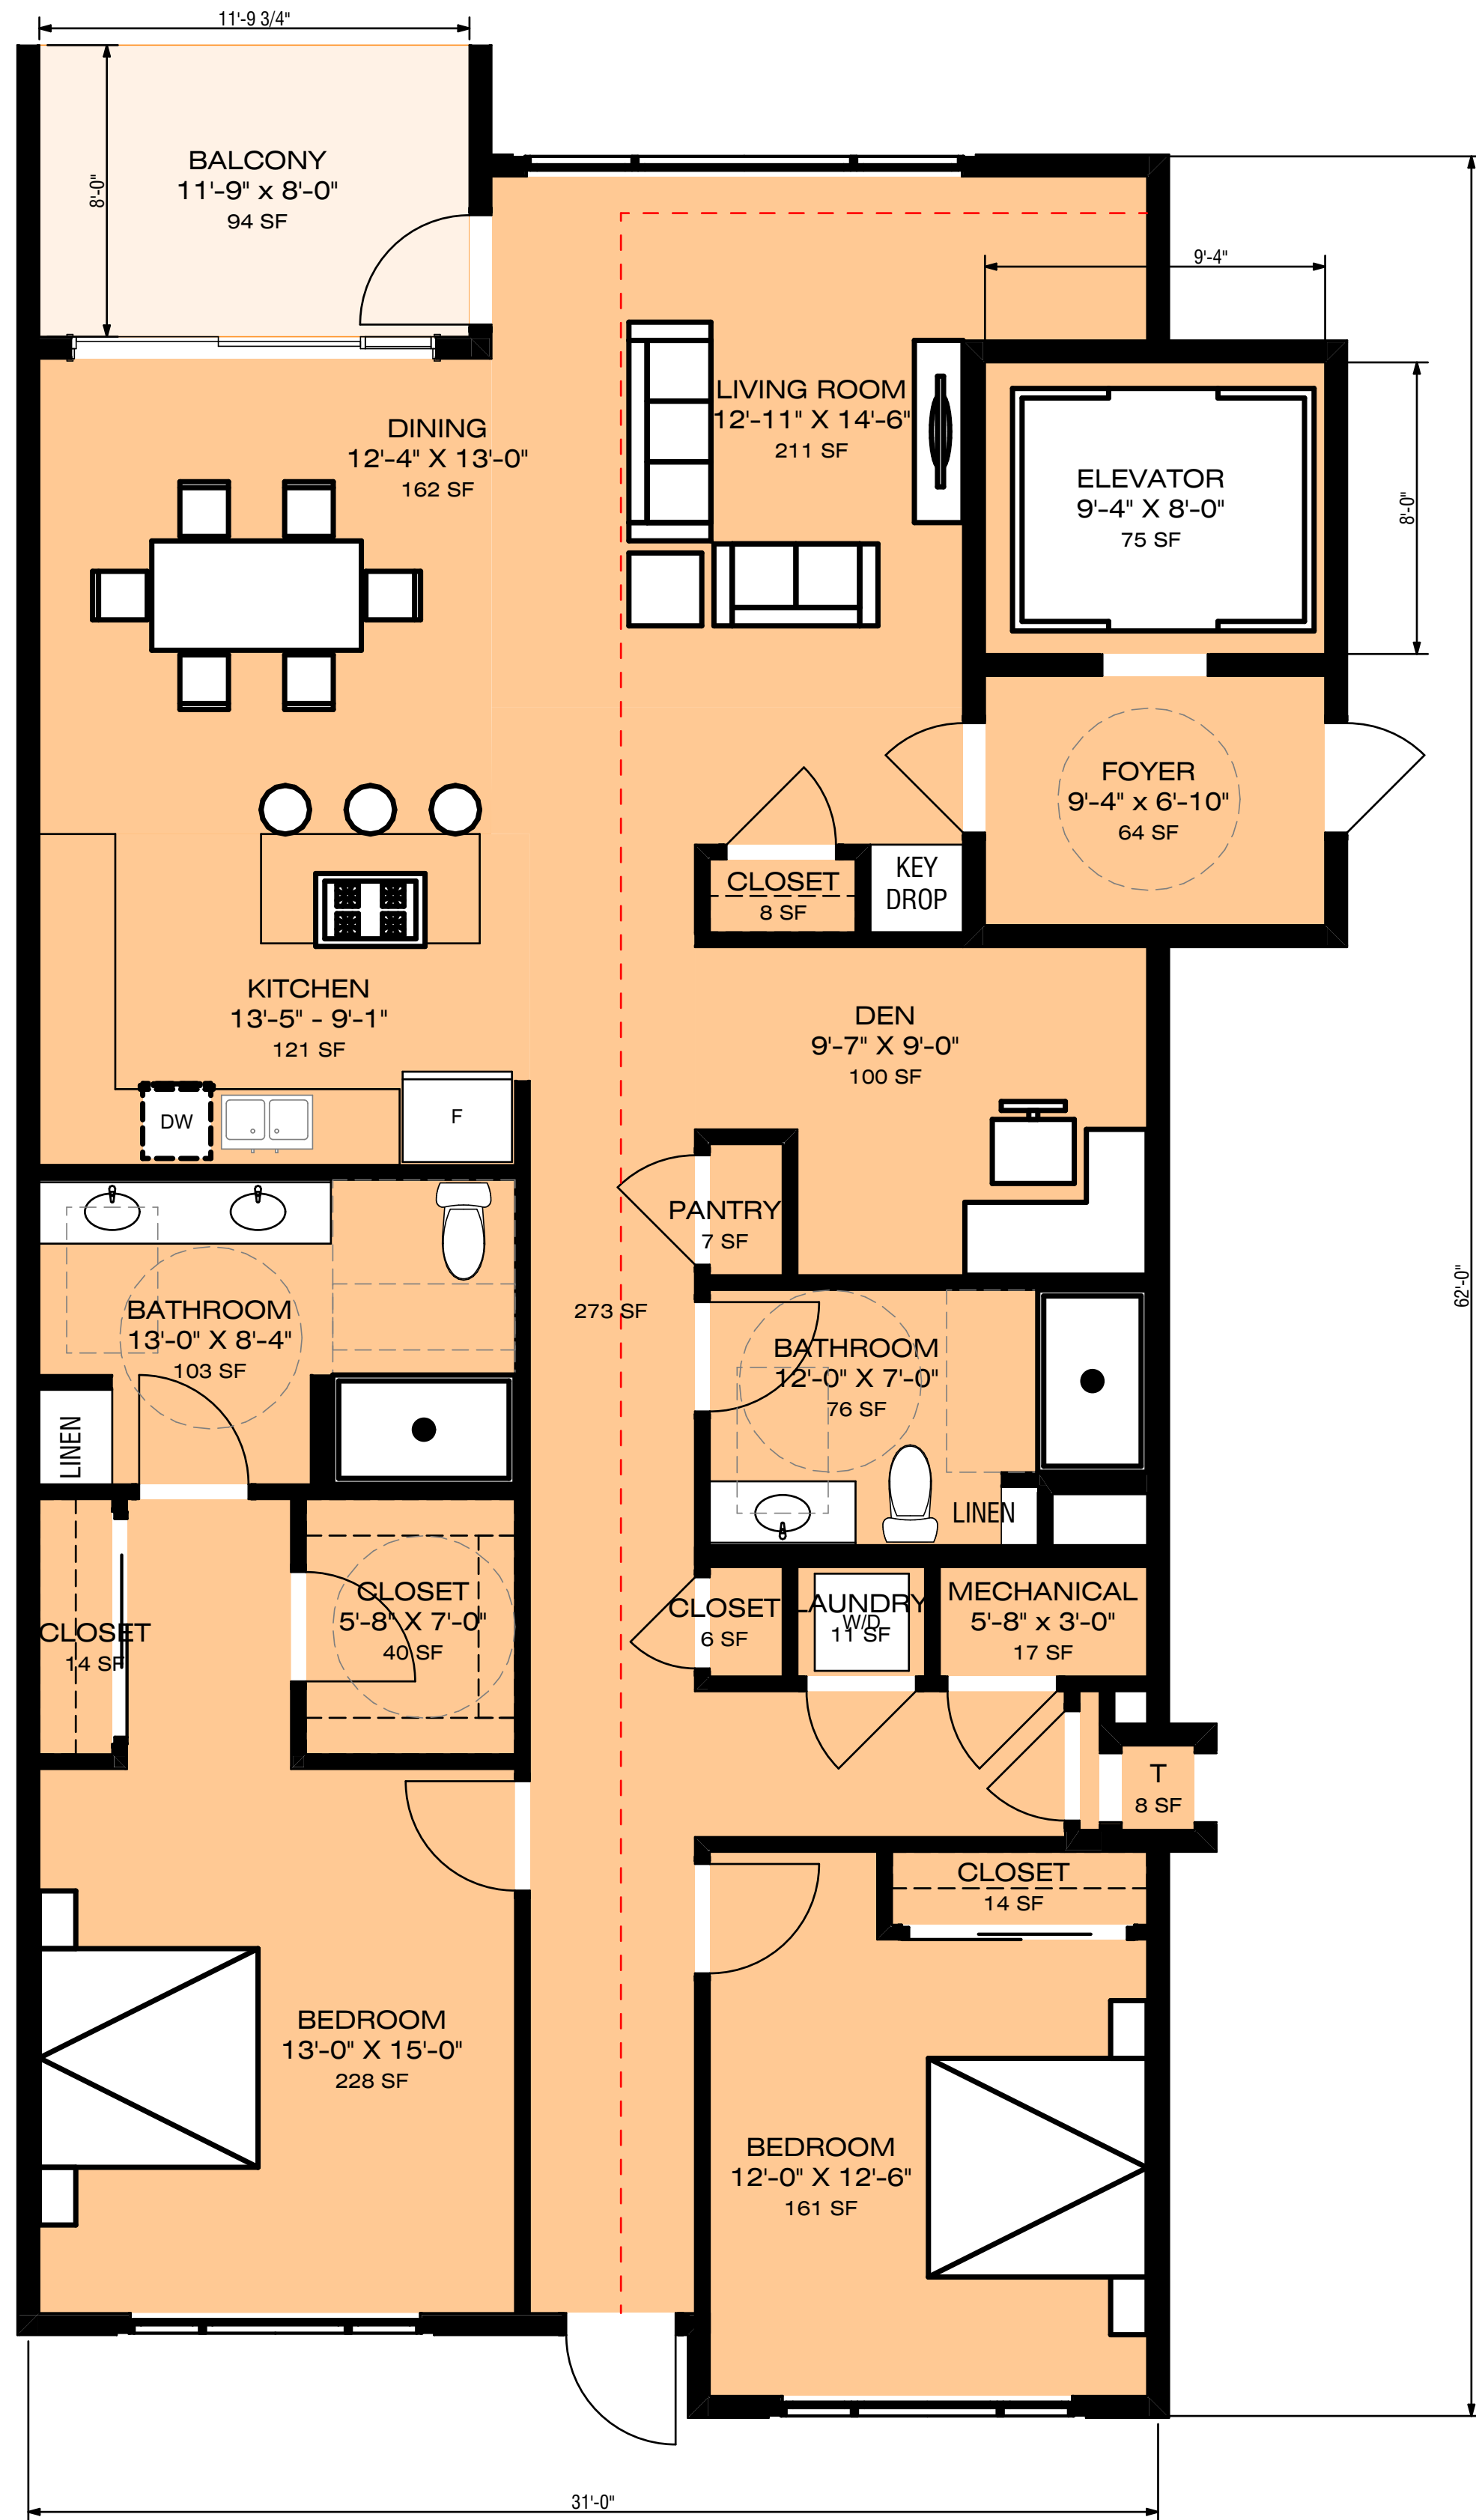


COMMON PATH OF EGRESS IS 72'-0"  
1,746 SQFT  
1,697 SQFT PROGRAM

**C** Minimal Care - 2 Bed W/ Den Level 2-4 Villa (square)  
SCALE: 1/4" = 1'-0"

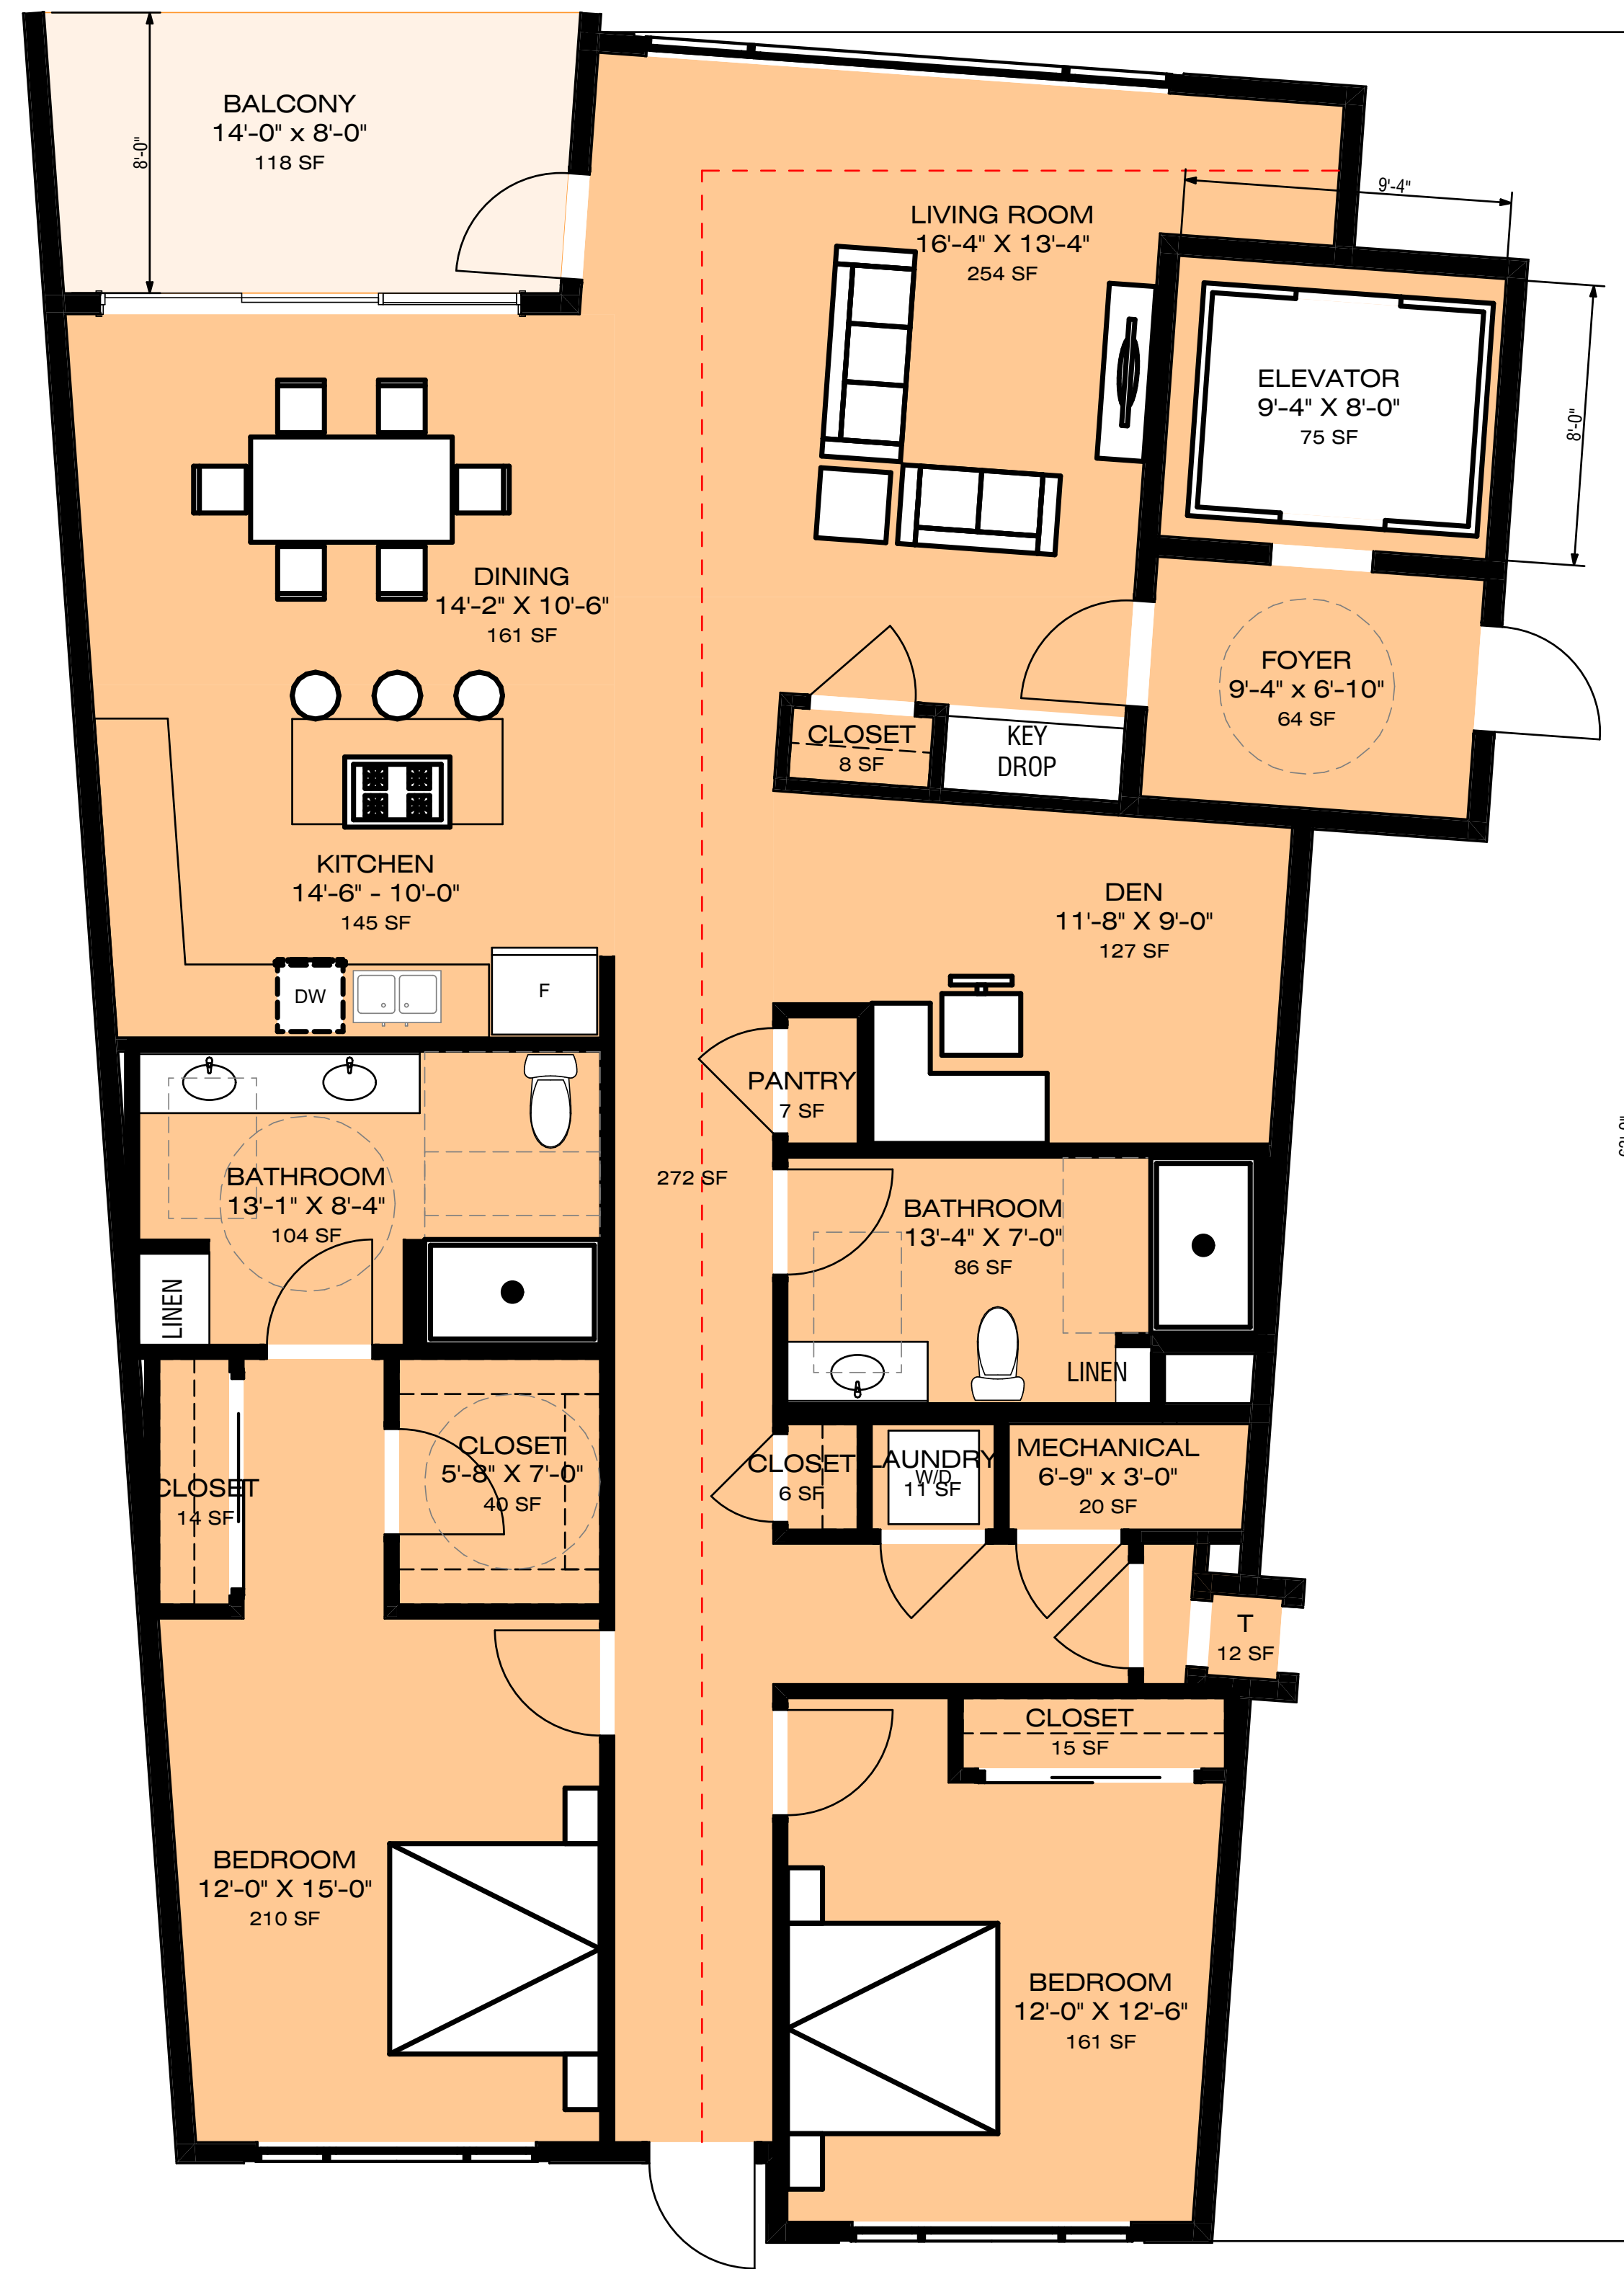

COMMON PATH OF EGRESS IS 74'-4"  
1,835 SQFT  
1,697 SQFT PROGRAM

**B** Minimal Care - 2 Bed W/ Den Level 2-4 Villa (angle)  
SCALE: 1/4" = 1'-0"

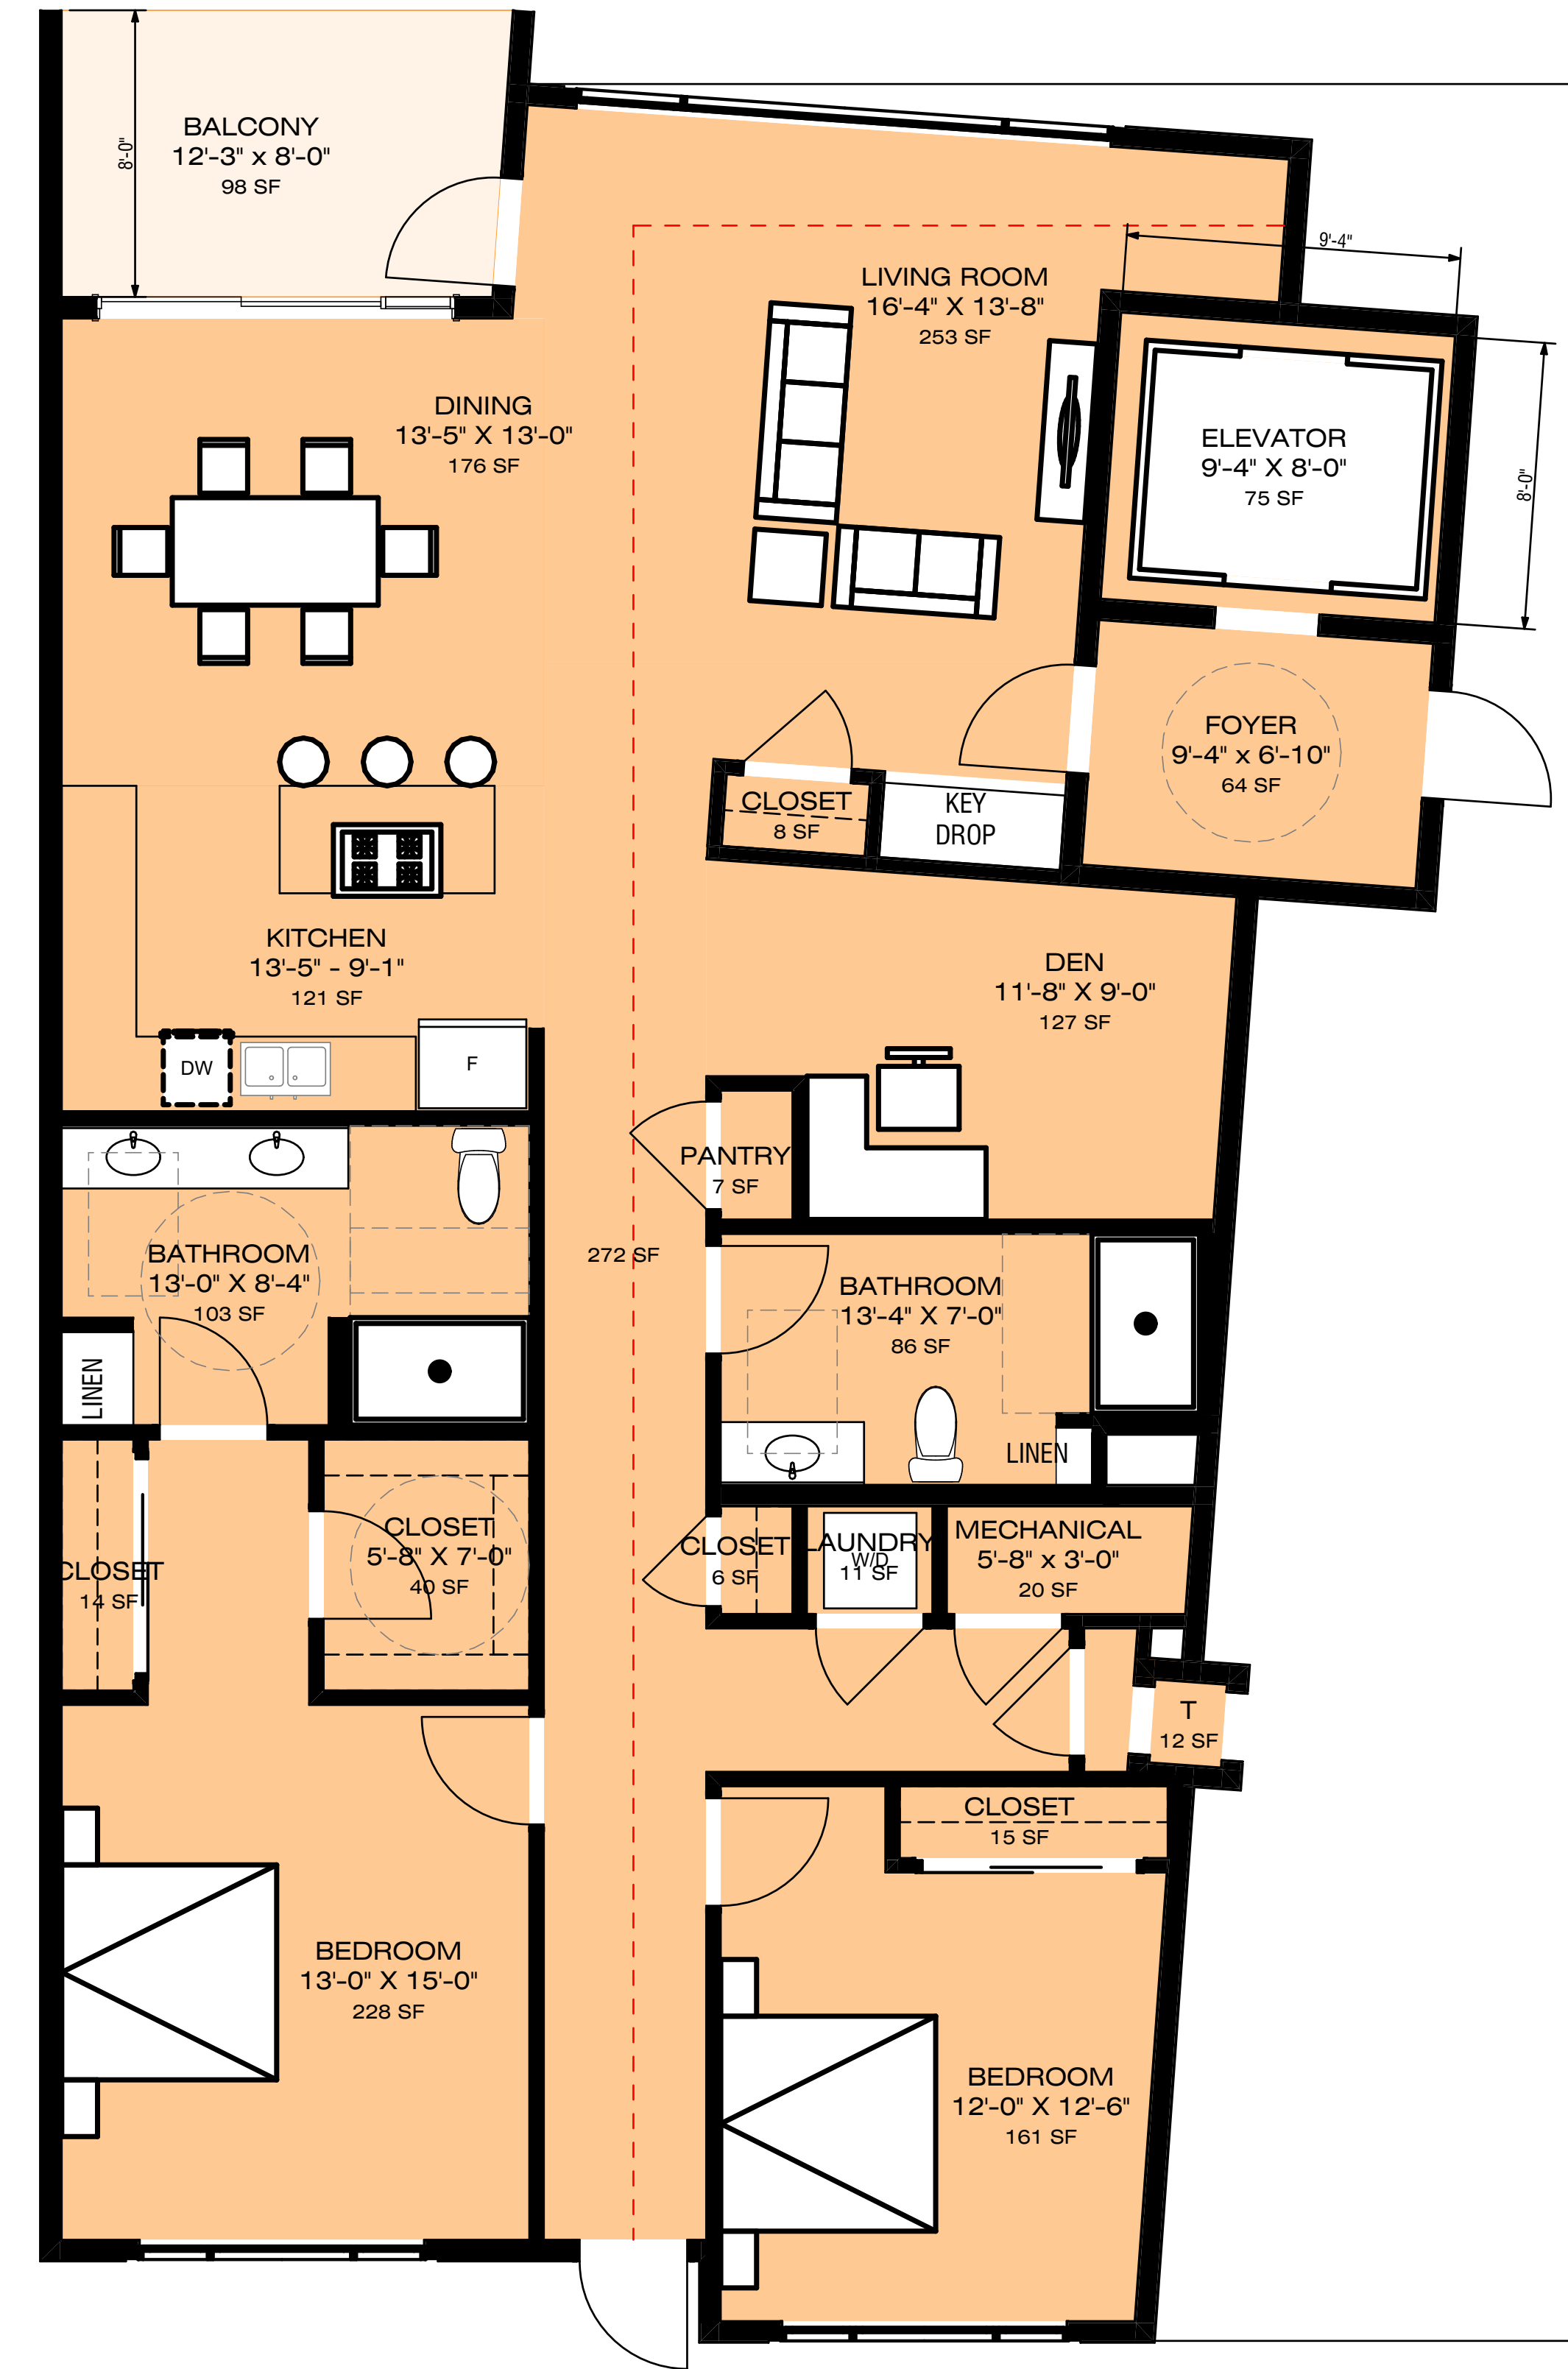

COMMON PATH OF EGRESS IS 74'-4"  
1,851 SQFT  
1,697 SQFT PROGRAM

**A** Minimal Care - 2 Bed W/ Den Level 2-4 Villa (square/angle)  
SCALE: 1/4" = 1'-0"

# Vi at Cavasson

NE corner Miller Rd. and Cavasson Blvd. Scottsdale AZ 85255

PRELIMINARY - NOT FOR  
CONSTRUCTION

orcutt|winslow  
ARCHITECTURE PLANNING INTERIOR DESIGN

Floor Plan - Enlarged  
Unit Plans  
**A-38**