



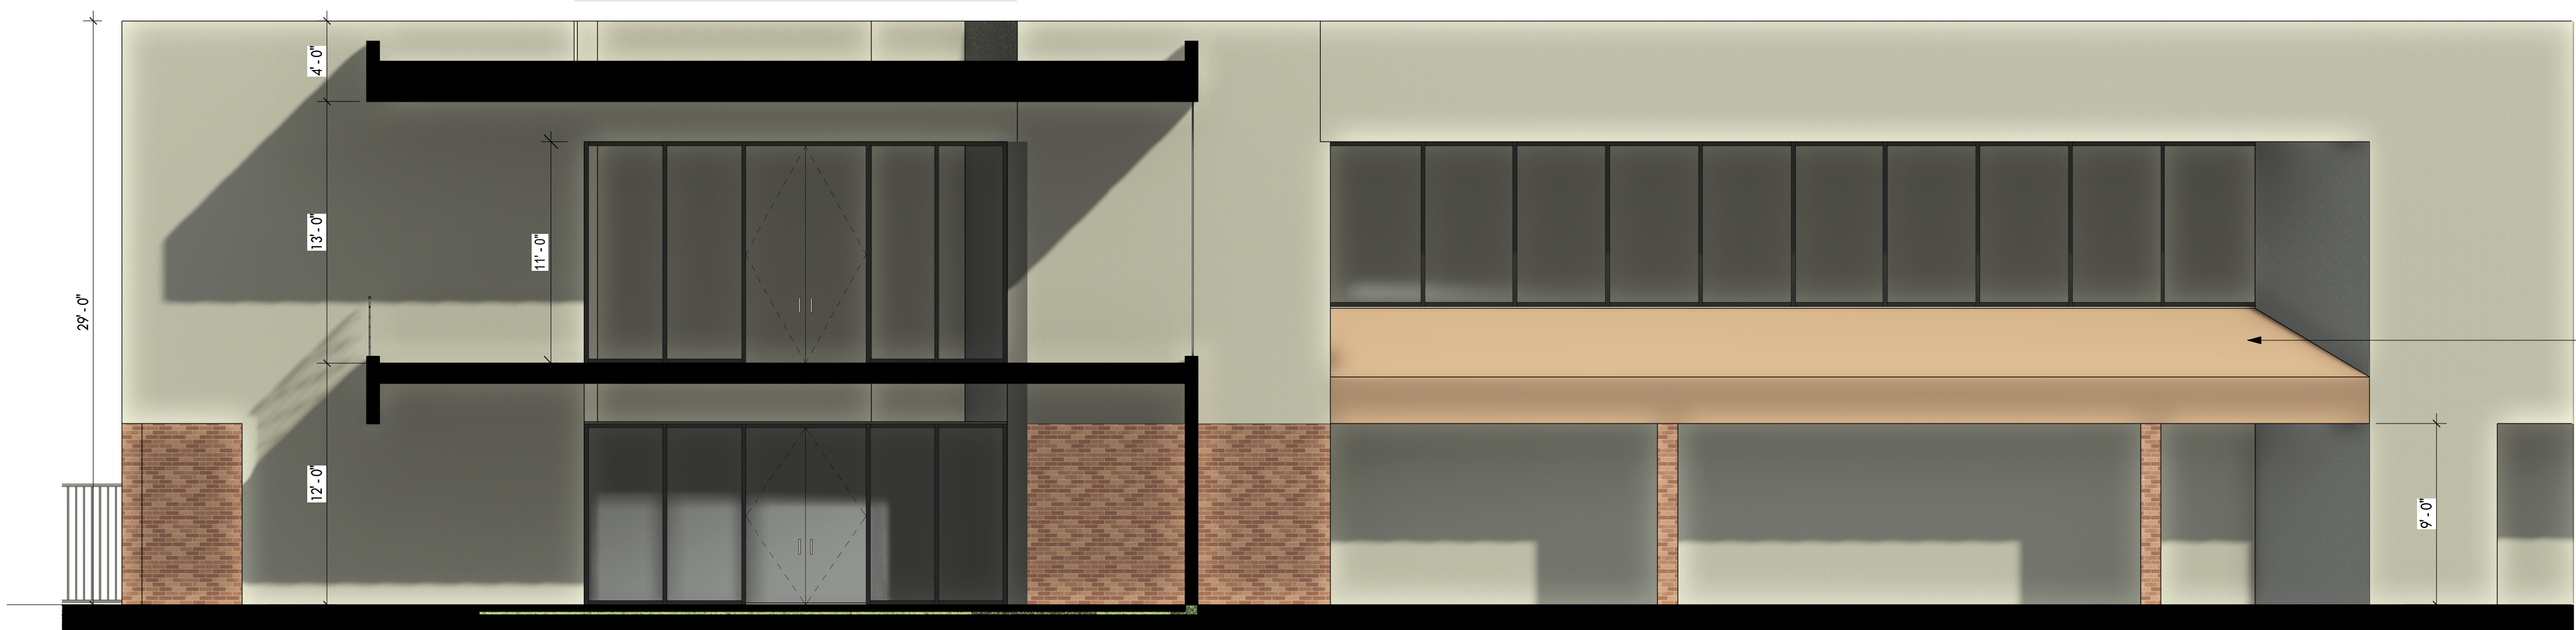


1 NORTH ELEVATION_EXISTING BUILDING

scale 3/16" = 1'-0"

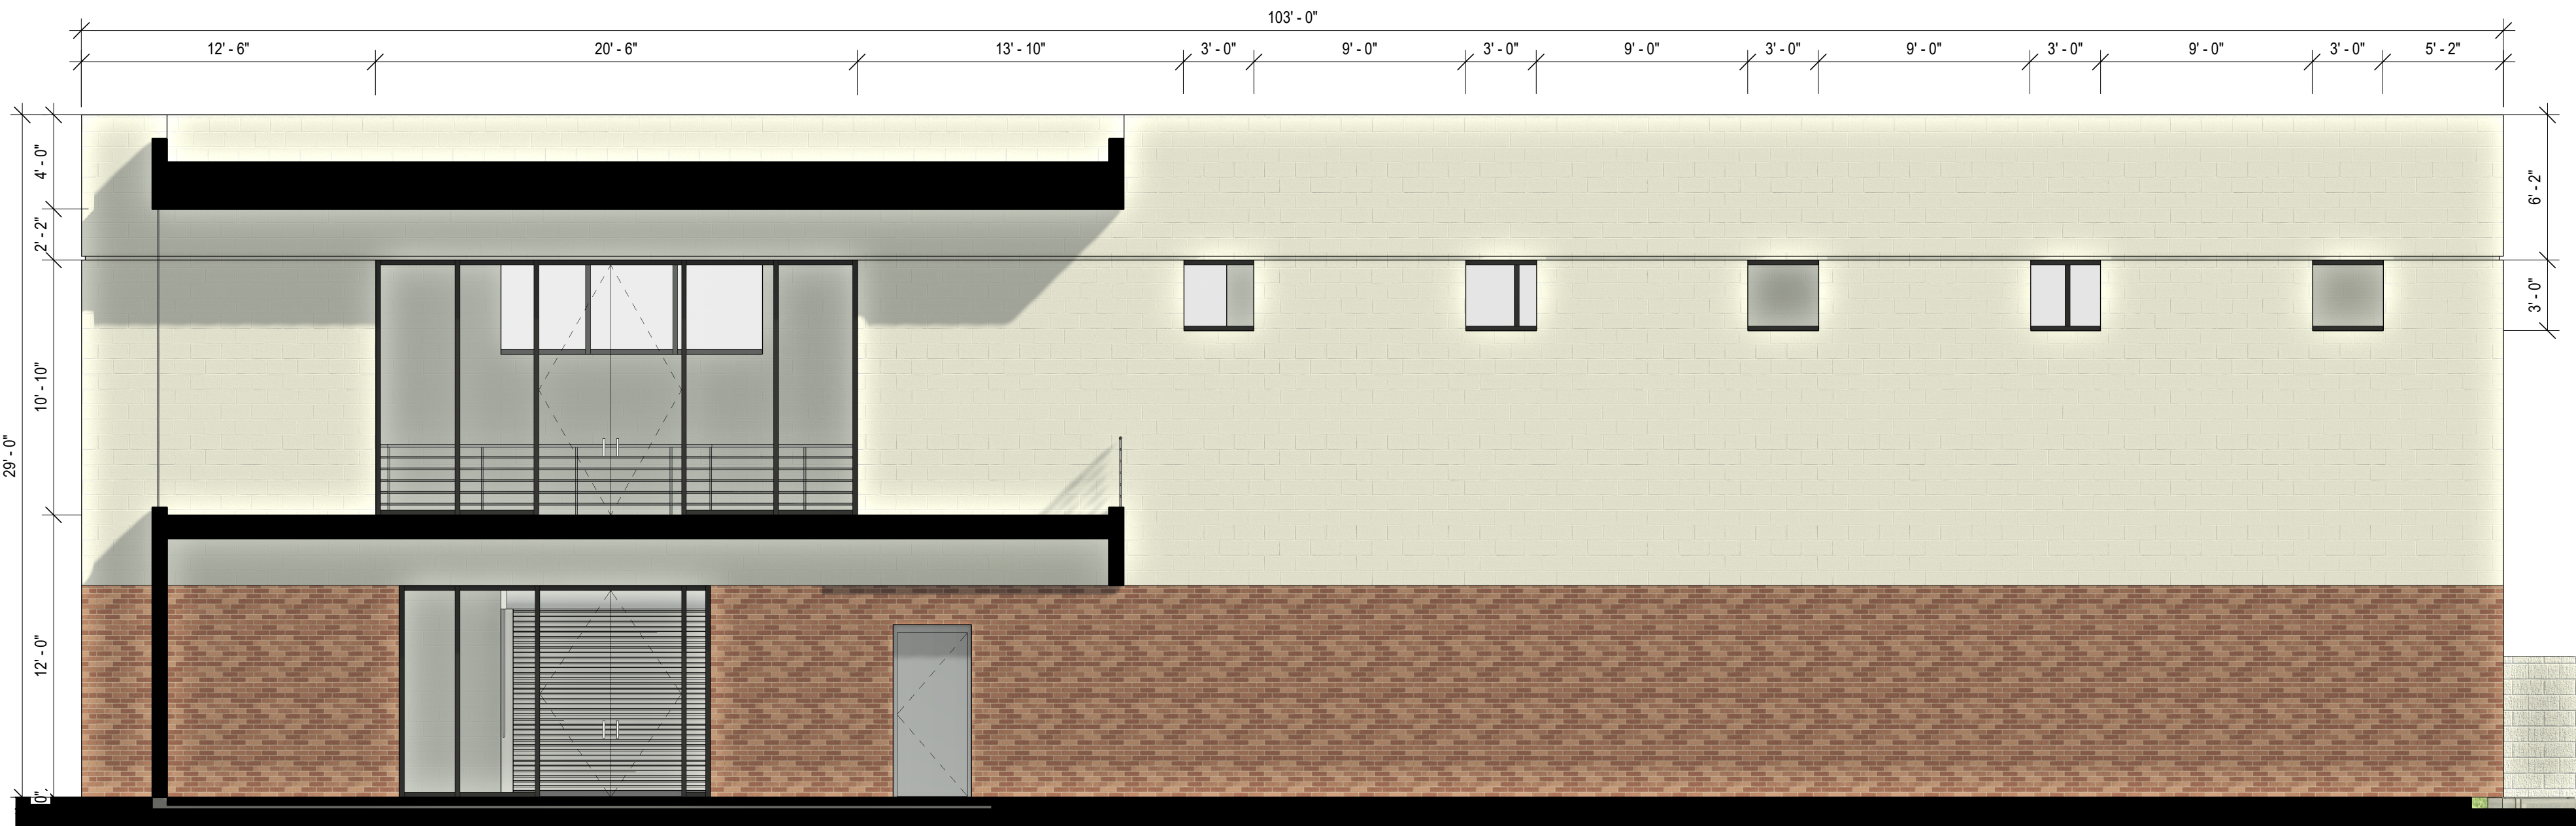

2 SOUTH ELEVATION_PROPOSED BUILDING

scale 3/16" = 1'-0"

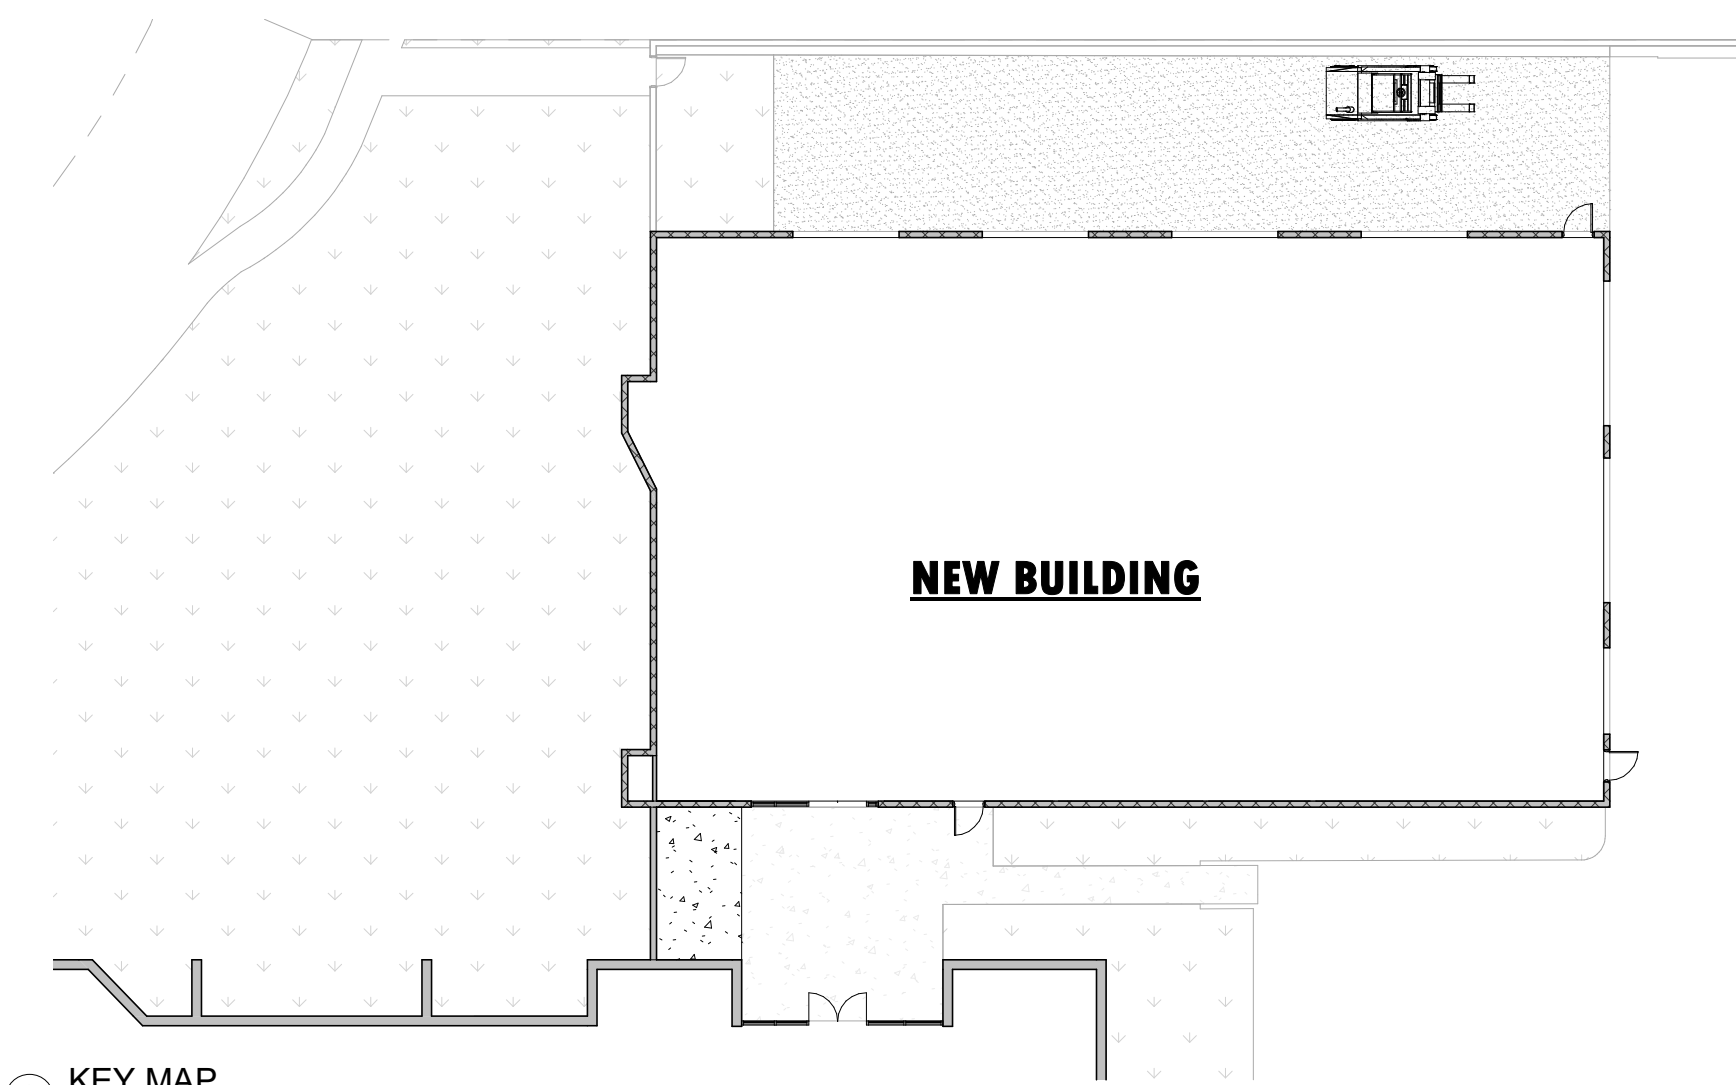

3 KEY MAP
1" = 20'-0"