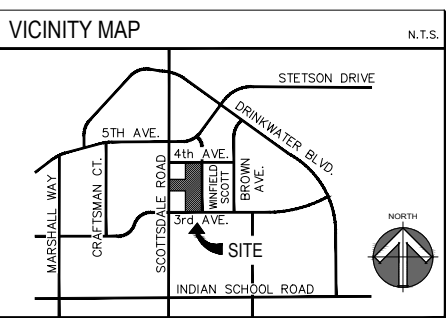
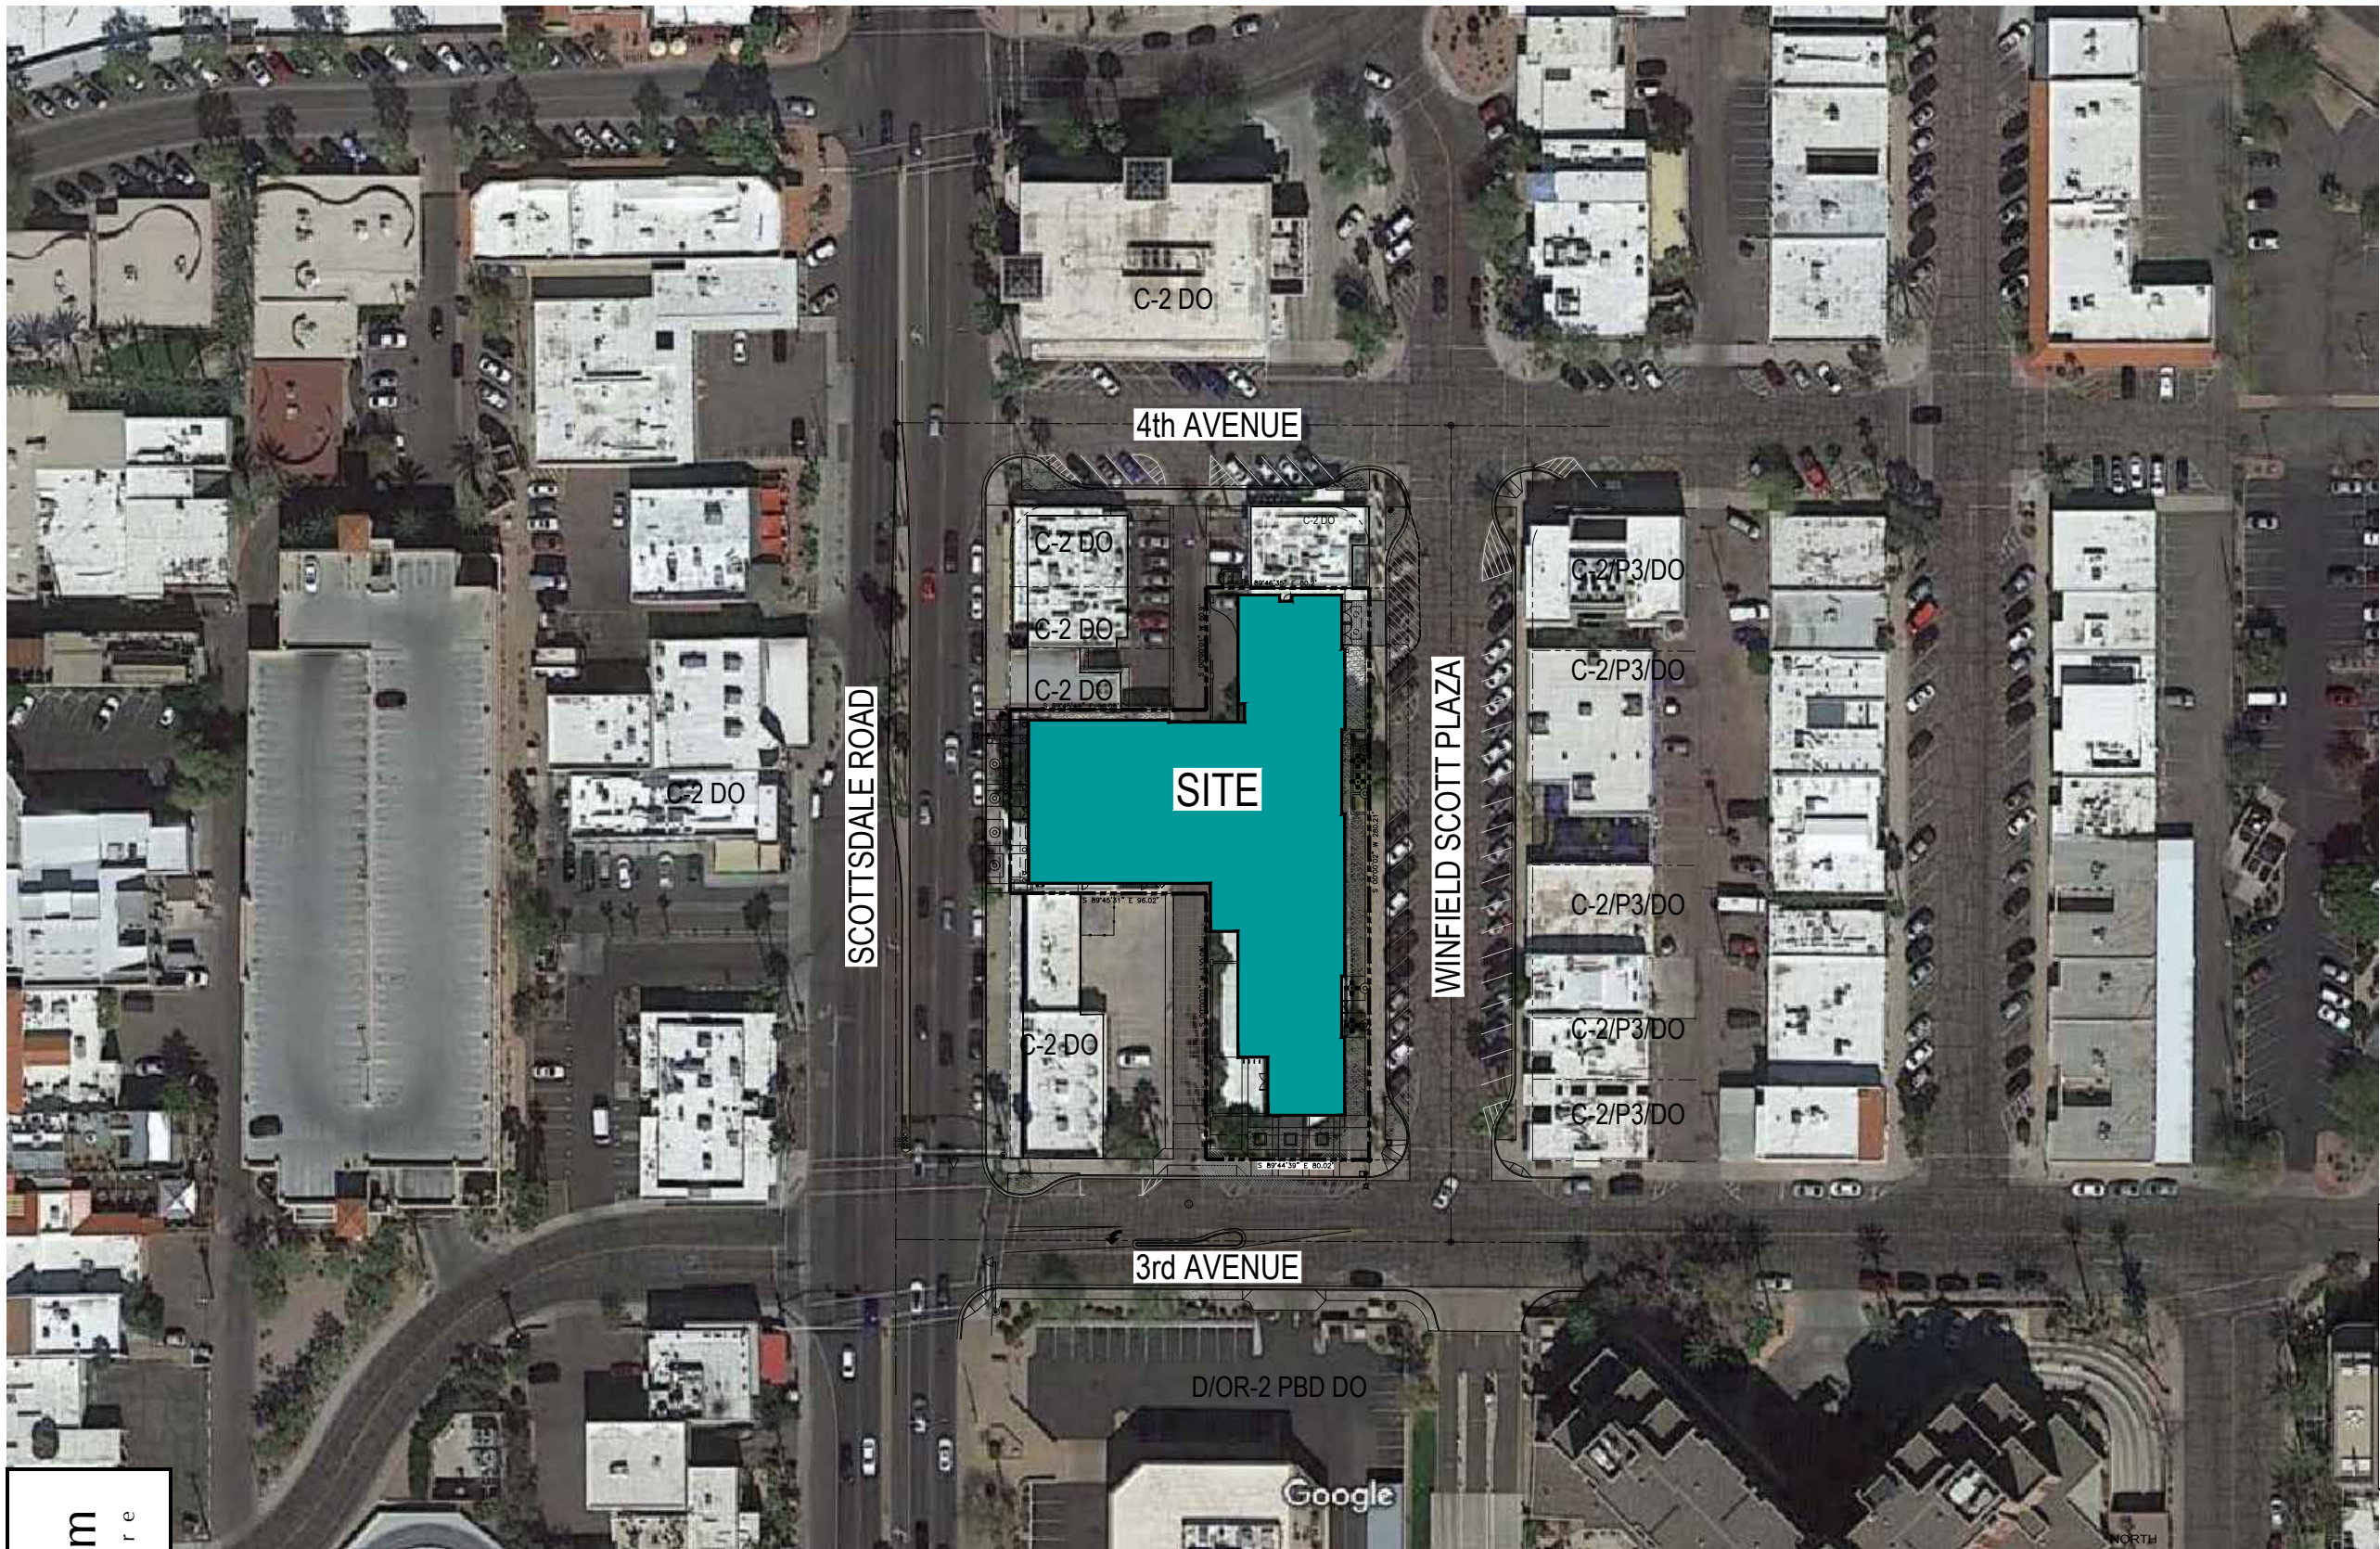


CONTEXT
AERIAL
SCALE: 1"=40'-0"

A1.2
12-22-23

preliminary not for construction

ATTACHMENT 7

WINFIELD HOTEL AND RESIDENCES - Scottsdale, Arizona

biltform
architecture

biltform architecture
group, inc.
11460 north cave creek road, suite 11
phoenix, arizona 85020
Phone 602.285.9200
www.biltform.com

Design Architect - The Davis Experience


© BILTFORM ARCHITECTURE GROUP, INC.

GENERAL SITE NOTES:

6. SCR 47: ACKNOWLEDGE THE FOLLOWING CONSTRUCTION RESTRICTIONS:
1. MARSHALLING AND STORAGE YARD. CITY ROWs, INCLUDING ALLEYS, MAY NOT BE USED FOR MARSHALLING OR STORAGE YARDS WITHOUT THE APPROVAL OF THE CITY'S TRANSPORTATION DEPARTMENT AND PAYMENT OF ASSOCIATED FEE THROUGH THE APPLICATION AND APPROVAL OF THE MARSHALLING AND STORAGE YARD PERMIT. CITY APPROVAL IS NOT GUARANTEED.
 2. ANY SOIL NAILS OR TIE BACK CONSTRUCTION SYSTEMS, PROTRUDING PAST PROPERTY LINES:
 - i. MAY NOT DO SO INTO PRIVATELY OWNED PARCELS.
 - ii. MAY NOT BE STEEL.
 - iii. WILL REQUIRE OWNERSHIP EXECUTION OF A CITY PRIVATE IMPROVEMENT IN THE ROW PRIOR TO PERMIT ISSUANCE. CITY APPROVAL IS NOT GUARANTEED.
7. SCR 48: LAND ASSEMBLAGE, VIA A FINAL PLAT, PRIOR TO PERMIT ISSUANCE WILL BE REQUIRED PRIOR TO PERMIT ISSUANCE.
8. SCR CH 48: COVENANT TO CONSTRUCT AND ASSURANCE FOR PUBLIC INFRASTRUCTURE WILL BE REQUIRED PRIOR TO FINAL PLAT RECORDATION. DOLLAR VALUE WILL BE BASED ON CITY COSTS TO COMPLETE INFRASTRUCTURE.


DRB STIPULATIONS:

ALL STREET INFRASTRUCTURE STIPULATIONS FROM 15-DR-2018 SHALL BE CARRIED FORWARD AND CONSTRUCTED AS PART OF THIS APPLICATION.

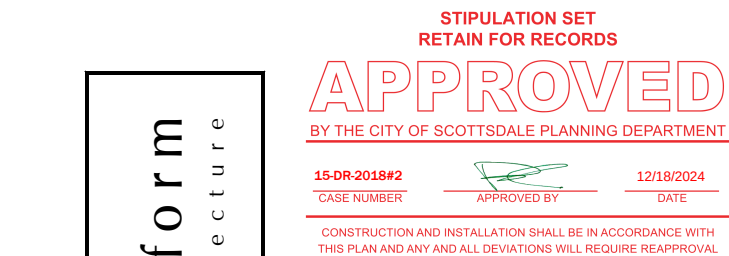


biltform
architecture

biltform architecture
group, inc.
11460 north cave creek road, suite 11
phoenix, arizona 85020
Phone 602.285.9200
www.biltform.com

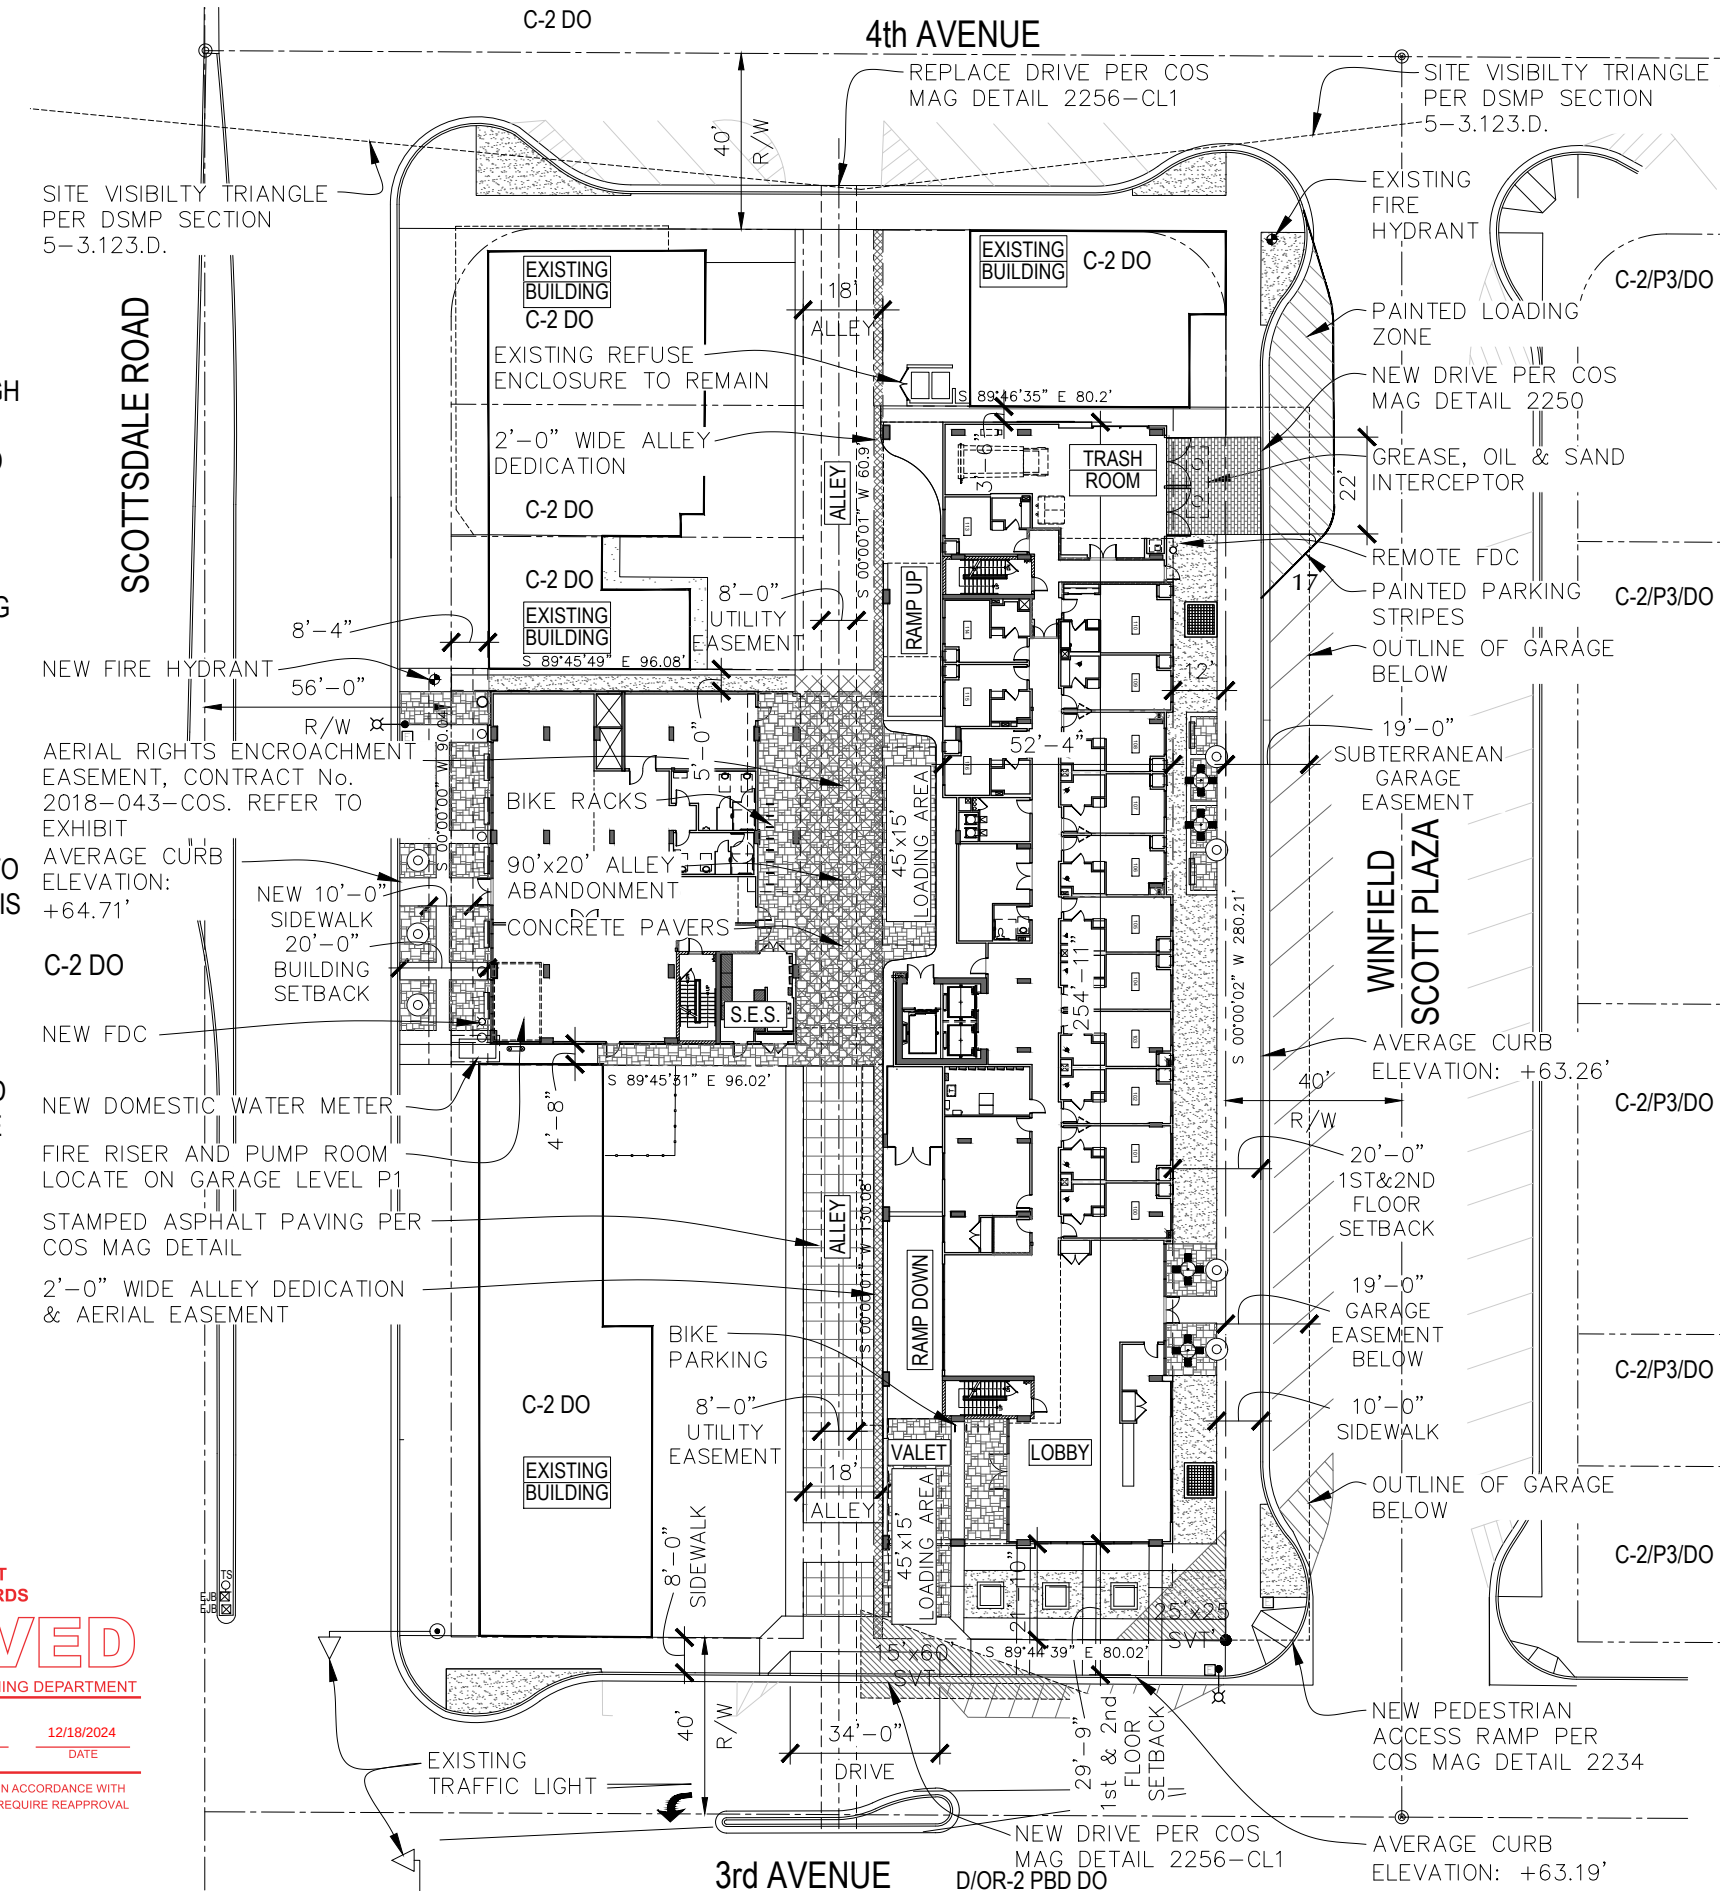


PROJECT DATA:

SITE ADDRESS:	4221 N. SCOTTSDALE ROAD		
SITE AREA:	0.712 NET ACRES (31,069 sf) 1.196 GROSS ACRES (52,122 sf)		
ZONING:	D/DMU-2 PBD DO - CASE 7-ZN-2017 ABANDONMENT 3-AB-2017, RESOLUTION No. 11066, COUNTY RECORDER 2022/0151976. AIR RIGHTS EASEMENT - CONTRACT No. 2018-043-COS		
BUILDING HEIGHT ALLOWED:	90'-0" max. (INCLUDING MECHANICAL)		
GFAR ALLOWED:	1.4 (1.4 x 52,122 sf)	72,971 sf	
BONUS DEVELOPMENT STANDARD:		56,812 sf	
TOTAL GFAR ALLOWED:		129,783 sf	
GFAR PROPOSED:	2.49 (129,783 sf)		
NON-RESIDENTIAL AREA:		129,783 sf	
RESIDENTIAL:		24,836 sf	
GROSS BUILDING AREA:	FIRST FLOOR:	16,454 sf	
	SECOND FLOOR:	10,756 sf	
	THIRD FLOOR:	21,116 sf	
	FOURTH FLOOR:	19,348 sf	
	FIFTH FLOOR:	19,345 sf	
	SIXTH FLOOR:	19,345 sf	
	SEVENTH FLOOR:	19,345 sf	
	EIGHTH FLOOR:	14,844 sf	
	NINTH FLOOR:	14,066 sf	
TOTAL:		154,619 sf	
BELOW-GRADE PARKING GARAGE AREA:		67,600 sf	
DENSITY ALLOWED:	50 DU/AC		
DENSITY PROPOSED:	13.38 DU/AC (16 DU / 1.196 = 13.38)		
HOTEL ROOMS:	230		
DWELLING UNITS:	24		
PARKING REQUIRED:	HOTEL REQUIRED:	230 SPACES (230 rooms x 1)	
	RESIDENTIAL REQ'D:	24 SPACES	
	(1 BEDROOM UNITS: 24 x 1 PS = 24 PS)		
TOTAL REQUIRED PARKING:		254 SPACES	
PARKING PROVIDED:		43 STANDARD SPACES 144 TANDEM SPACES 67 LIFT SPACES	
	TOTAL:	254 SPACES	
	ALL PARKING TO BE VALET (NO SELF PARKING)		
	ADMINISTRATIVE APPROVAL RECEIVED 9/21/19		
EV PARKING:	10 SPACES (4% w/ CHARGING DEVICE)		
	25 SPACES (10%) FUTURE EV CAPABLE		
BICYCLE PARKING:	254 / 10 = 25 SPACES		
BICYCLE PARKING PROVIDED:	25		

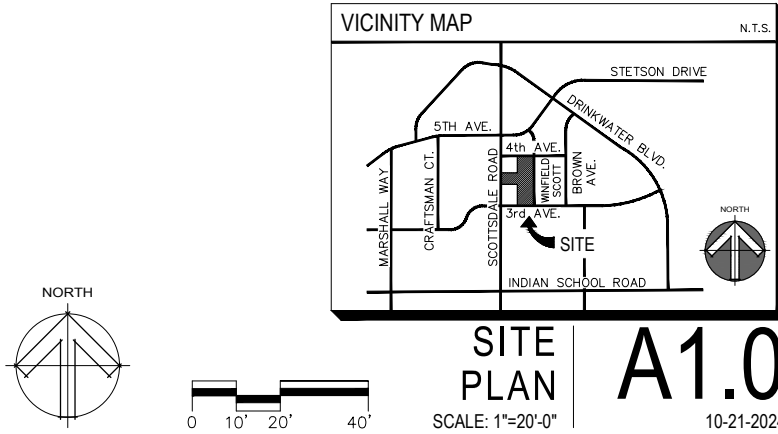

WINFIELD HOTEL AND RESIDENCES - Scottsdale, Arizona

Scottsdale Road

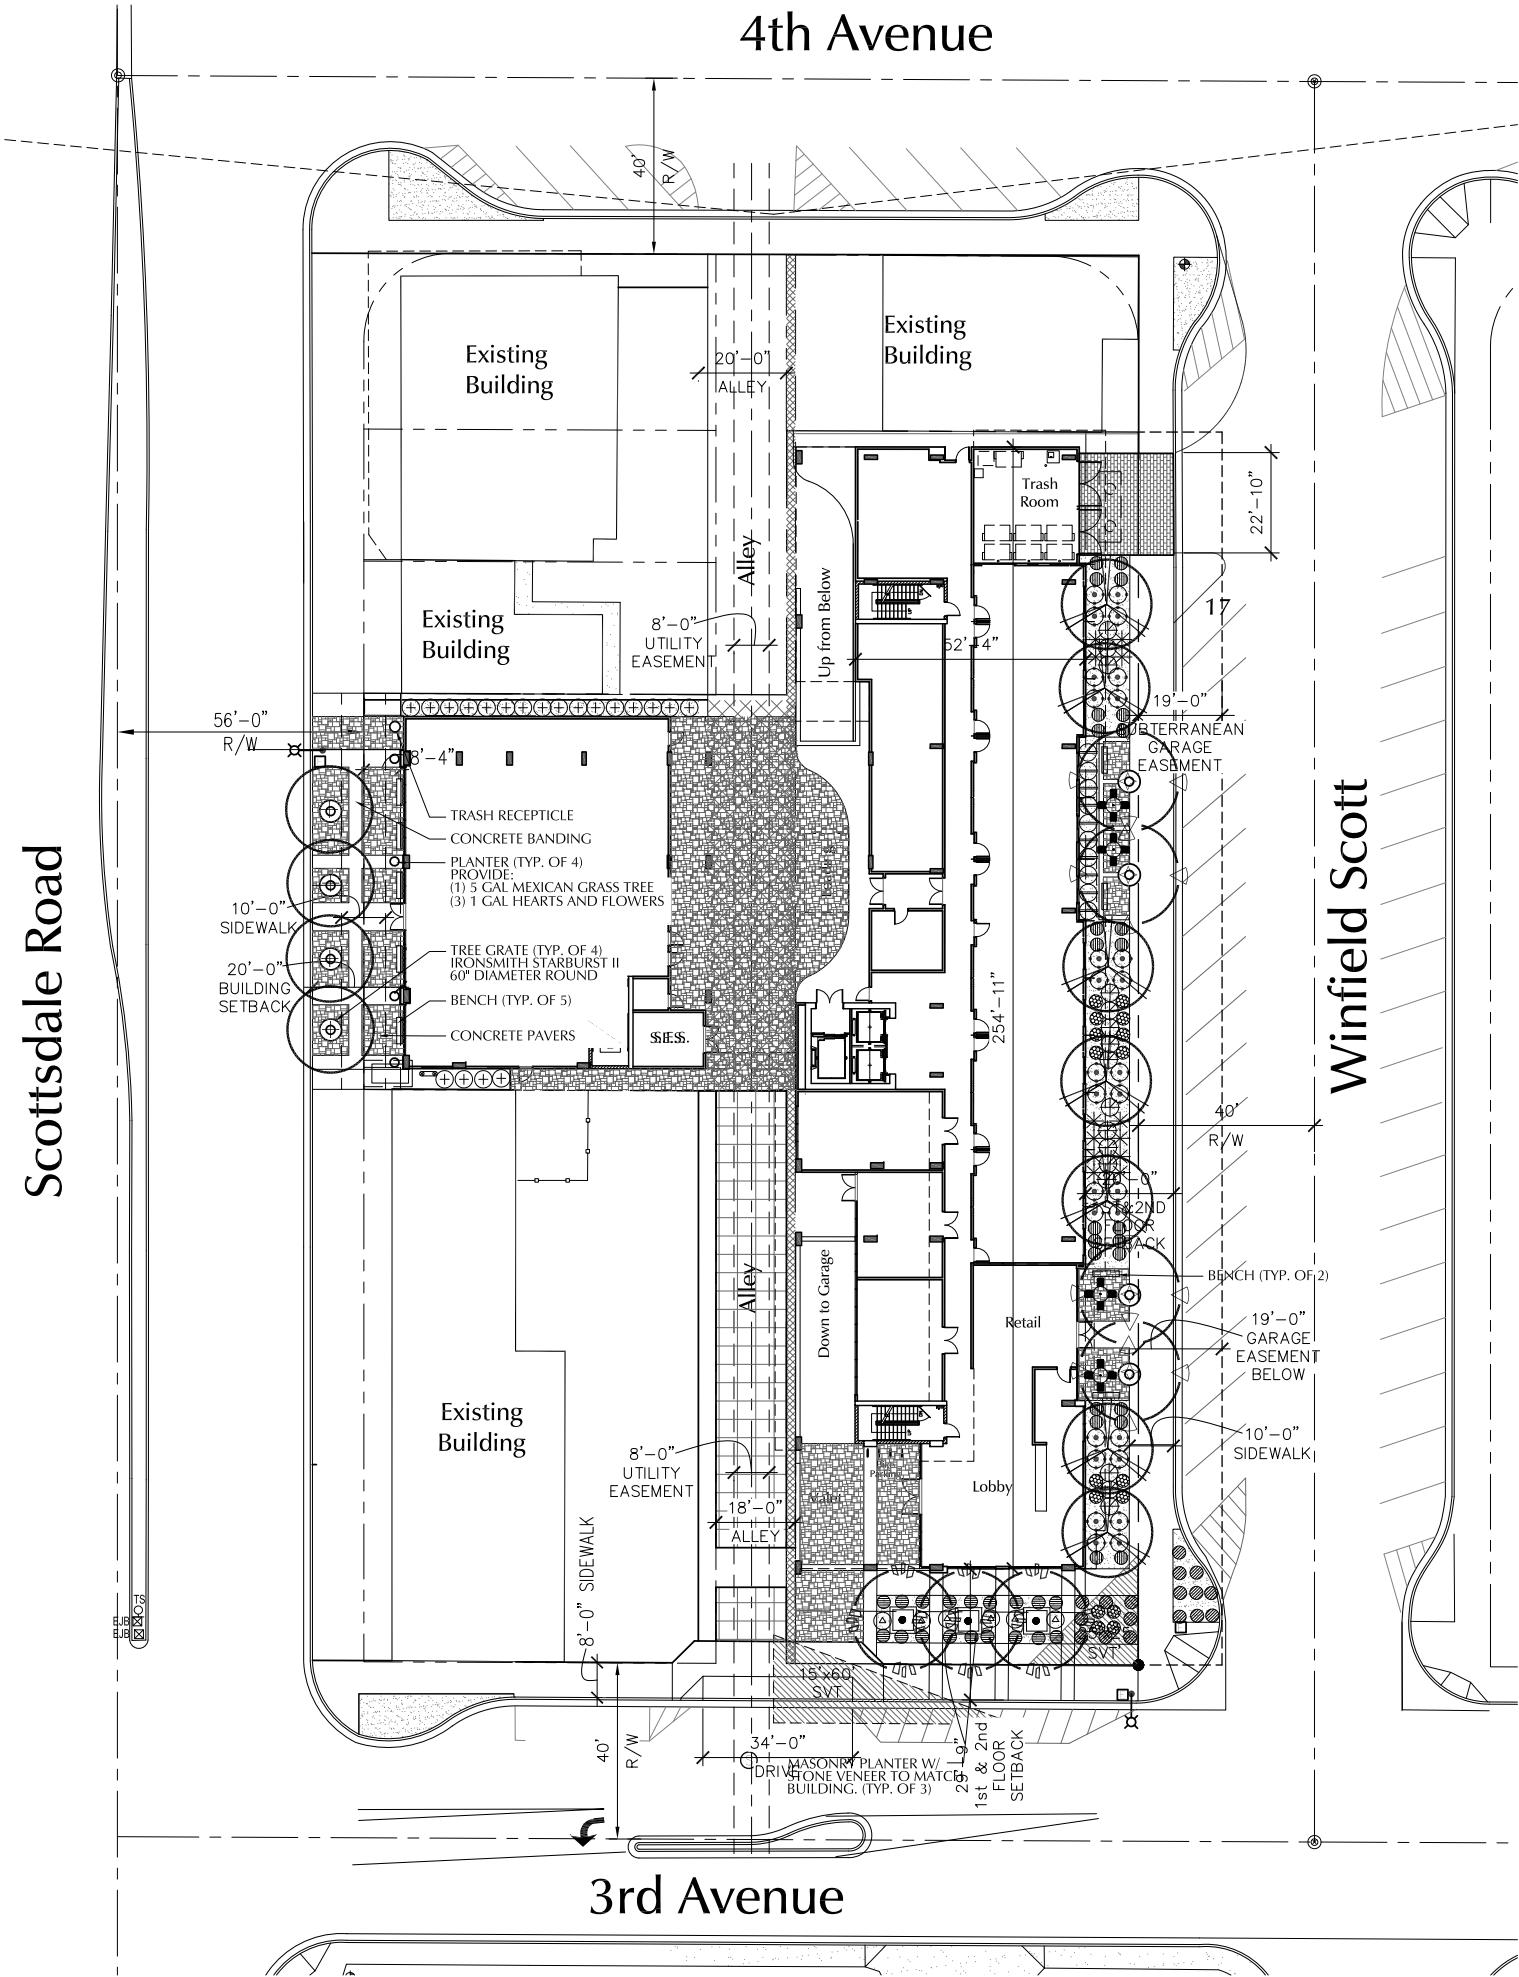

3rd Avenue

Winfield Scott

LANDSCAPE LEGEND

TREES	SIZE
<i>Acacia farnesiana</i> Sweet Acacia	3.5" Cal. 12'H x 8'W Standard
<i>Cercidium hybrid</i> "Desert Museum" Hybrid	2.0" Cal. 9'H x 7'W Standard
<i>Pistacia x red push</i> Red Push Pistache	2.0" Cal. 10'H x 5'W Standard
<i>Sophora secundiflora</i> Texas Mountain Laurel	1.5" Cal. 8'H x 5'W Double Stake
SHRUBS	SIZE
<i>Ruellia peninsularis</i> Baja Ruellia	5 Gallon
<i>Muhlenbergia rigens</i> "Regal Mist" Deer Grass	5 Gallon
<i>Hesperaloe parviflora</i> "Perpa" Brakelights Red Yucca	5 Gallon
<i>Sophora secundiflora</i> Texas Mountain Laurel	5 Gallon
<i>Rhapiolepis indica</i> Indian Hawthorn	5 Gallon
<i>Tecoma hybrid</i> Orange Jubilee	5 Gallon

LANDSCAPE MATERIALS

Decomposed granite Match existing (Contractor to submit sample for approval)	2" Depth	Concrete Pavers Belgard	Moduline Paver (4" x 24" 80mm)
Tree grate Ironsmith	Starburst II 60" Round	Table Landscape Forms	Carousel Series Dining Backed (86" x 33")
Planter Komegay Design	Dune Series DS-32; 44" Dia.		
Trash Recepticle Komegay Design	Dune Series DS-24		
Bench Landscape Forms	Lakeside Series Grass Backed (24" x 67" x 35")		

CITY OF SCOTTSDALE LANDSCAPE NOTES

AREAS OF DECOMPOSED GRANITE WITHOUT PLANT MATERIAL/ GROUNDCOVERS SHALL NOT EXCEED DIMENSIONS OF MORE THAN 7 FEET IN ANY ONE DIRECTION, MEASURED BETWEEN PLANT CANOPIES AND/ OR COVERAGE.

A MINIMUM OF 50 PERCENTAGE (UNLESS OTHERWISE STIPULATED BY THE DEVELOPMENT REVIEW BOARD, AND/ OR THE ZONING ORDINANCE REQUIREMENTS), OF THE PROVIDED TREES SHALL BE MATURE TREES, PURSUANT TO THE CITY OF SCOTTSDALE'S ZONING ORDINANCE, ARTICLE X, SECTION 10.301, AS DEFINED IN THE CITY OF SCOTTSDALE'S ZONING ORDINANCE, ARTICLE III, SECTION 3.100.

A SINGLE TRUNK TREE'S CALIPER SIZE, THAT IS TO BE EQUAL TO OR LESS THAN 4 INCHES, SHALL BE DETERMINED BY UTILIZING THE SMALLEST DIAMETER OF THE TRUNK 6 INCHES ABOVE FINISH GRADE ADJACENT TO THE TRUNK, A TREE'S CALIPER SIZE, FOR SINGLE TRUNK TREES THAT ARE TO HAVE A DIAMETER GREATER THAN 4 INCHES, SHALL BE DETERMINED BY UTILIZING THE SMALLEST DIAMETER OF 12 INCHES ABOVE FINISH GRADE ADJACENT TO THE TRUNK, A MULTIPLE TRUNK TREE'S CALIPER SIZE IS MEASURED AT 6 INCHES ABOVE THE LOCATION THAT THE TRUNK SPLIT ORIGINATES, OR 6 INCHES ABOVE FINISH GRADE IF ALL THE TRUNKS ORIGINATE FROM THE SOIL.

AREA WITHIN THE SIGHT DISTANCE TRIANGLES IS TO BE CLEAR OF LANDSCAPING, SIGNS, OR OTHER VISIBILITY OBSTRUCTIONS WITH A HEIGHT GREATER THAN 1.5 FEET. TREES WITHIN THE SIGHT TRIANGLE SHALL HAVE A SINGLE TRUNK AND A CANOPY THAT BEGINS AT 8 FEET IN HEIGHT UPON INSTALLATION, ALL HEIGHTS ARE MEASURED FROM NEAREST STREET LINE ELEVATION.

RETENTION/ DETENTION BASINS SHALL BE CONSTRUCTED SOLELY FROM THE APPROVED CIVIL PLANS, ANY ALTERATION OF THE APPROVED DESIGN (ADDITIONAL FILL, BOULDERS, ETC.) SHALL REQUIRE ADDITIONAL FINAL PLANS STAFF REVIEW AND APPROVAL.

ALL RIGHTS-OF-WAY ADJACENT TO THIS PROPERTY SHALL BE LANDSCAPED AND MAINTAINED BY THE PROPERTY OWNER.

PRIOR TO THE ESTABLISHMENT OF WATER SERVICE, NON-RESIDENTIAL PROJECTS WITH AN ESTIMATED ANNUAL WATER DEMAND OF TEN (10) ACRE - FEET OR MORE SHALL SUBMIT A CONSERVATION PLAN IN CONFORMANCE WITH SECTIONS 49-245 THROUGH 49-248 OF THE CITY CODE TO THE WATER CONSERVATION OFFICE.

TURF SHALL BE LIMITED TO THE MAXIMUM AREA SPECIFIED IN SECTION 49-245 THROUGH 49-248 OF THE CITY CODE AND SHALL BE SHOWN ON LANDSCAPE PLANS SUBMITTED AT THE TIME OF FINAL PLANS.

NO LIGHTING IS APPROVED WITH THE SUBMITTAL.

THE APPROVAL OF THESE PLANS RECOGNIZE THE CONSTRUCTION OF A LOW VOLTAGE SYSTEM AND DOES NOT AUTHORIZE ANY VIOLATION OF THE CURRENT CITY OF SCOTTSDALE ADOPTED ELECTRICAL CODE.



THE LANDSCAPE SPECIFICATION SECTIONS(S) OF THESE PLANS HAVE NOT BEEN REVIEWED AND SHALL NOT BE A PART OF THE CITY OF SCOTTSDALE'S APPROVAL.

ALL SIGNS REQUIRE A SEPARATE PERMITS AND APPROVALS.

NEW LANDSCAPING, INCLUDING SALVAGED PLANT MATERIAL, AND LANDSCAPING INDICATED TO REMAIN, WHICH IS DESTROYED, DAMAGED, OR EXPIRES DURING CONSTRUCTION SHALL BE REPLACED WITH LIKE SIZE, KIND, AND QUANTITY PRIOR TO THE ISSUANCE OF THE CERTIFICATE OF OCCUPANCY/ LETTER OF ACCEPTANCE TO THE SATISFACTION OF THE INSPECTION SERVICES STAFF.

SITE DATA

SITE AREA:	.712 ACRES GROSS (31, 069 S.F.) 1.196 ACRES NET (52, 122 S.F.)
ON SITE:	3,473 S.F.
RIGHT - OF- WAY:	427 S.F.
PARKING LOT LANDSCAPING:	0 S.F. (UNDERGROUND GARAGE)

 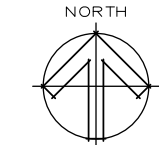


ATTACHMENT 9

PRELIMINARYLANDSCAPE PLAN

STIPULATION SET
RETAIN FOR RECORDS
APPROVED
BY THE CITY OF SCOTTSDALE PLANNING DEPARTMENT

15-DR-2018#2
CASE NUMBER
APPROVED BY
DATE
12/18/2024
CONSTRUCTION AND INSTALLATION SHALL BE IN ACCORDANCE WITH THIS PLAN AND ANY AND ALL DEVIATIONS WILL REQUIRE REAPPROVAL

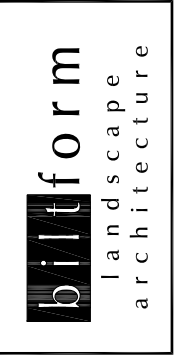

biltform landscape architecture group, inc.
11460 North Cave Creek Rd, suite 6
phoenix, arizona 85020
Phone 602.285.9200 Fax 602.285.9229
email: dave@biltform.com



WINFIELD
HOTEL AND RESIDENCES
4221 NORTH SCOTTSDALE ROAD, SCOTTSDALE ARIZONA
DESCO Capital Partners, LLC
9741 Fieldcrest Drive Omaha, Nebraska 68114

DESIGN
DEVELOPMENT

REVISIONS:	
JOB NO:	17-055L
DATE:	June 27, 2018
SCALE:	1" = 20'-0"
SHEET NO:	

PL 1.2




Tree grate
Ironsmith

Starburst II
60" Round

TREE GRATE #M6019-2
STYLE: STARBURST SERIES 2

IRONSMITH
41401 CORPORATE WAY, #3
PALM DESERT, CA 92260
(800) 338-4766
www.ironsmith.com

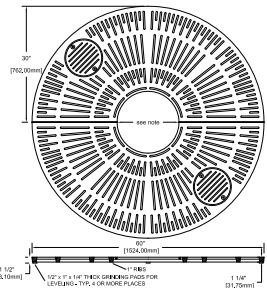

LIGHTWELL COVERS ARE BOLTED TO GRATE SLOT
SLOT WIDTH IS 3/8" MAXIMUM MEETS ADA COMPLIANCE.
GRATE CAST FROM GRAY IRON OR ALUMINUM
TREE OPENING SIZE: 10", 15" OR 20"
STEEL ANGLE FRAME REQUIRED
FOR INSTALLATION USE MODEL M6001F
OUTER FRAME DIM. IS 3/4" ± 1/8"
GREATER THAN GRATE...



Planter
Kornegay Design

Dune Series
DS-32; 44" Dia.

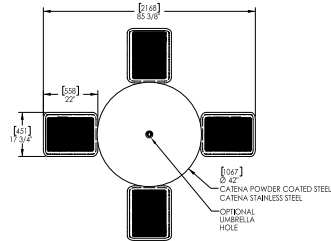


Table
Landscape Forms

Carousel Series
Dining Backed (86" x 33")


Carousel TM Table, 4 seat dining height, backed perf seats, Catena 42in dia tabletop
Product Drawing

Date: 09/01/2017
Ph: 800.521.2546
www.landscapeforms.com



OPTIONAL SURFACE
MOUNT TABS WITH Ø27/16"
HOLES FOR ANCHORING
HARDWARE NOT INCLUDED.

SURFACE MOUNT
DETAIL

 


Concrete Pavers
Belgard

Moduline Paver
(4" x 24" 80mm)




Bench
Landscape Forms

Lakeside Series
Grass Backed (24" x 67" x 35")

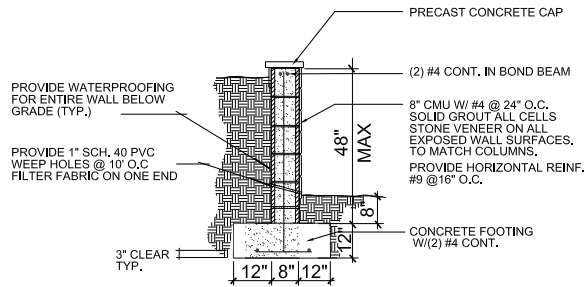

1 MASONRY PLANTER
SECTION

N.T.S.

 

biltform landscape
architecture group,
inc.
11460 North Cave Creek Rd, suite 6
phoenix, arizona 85020
Phone 602.285.9200 Fax 602.285.9229
email: dave@biltform.com





WINFIELD
HOTEL AND RESIDENCES
4221 NORTH SCOTTSDALE ROAD, SCOTTSDALE ARIZONA
DESCO Capital Partners, LLC
9741 Fieldcrest Drive Omaha, Nebraska 68114
PROJECT NAME:
PROJECT OWNER:

DESIGN
DEVELOPMENT

REVISIONS:	
△	-
△	-
△	-
△	-
△	-
JOB NO: 17-055L	
DATE: June 27, 2018	
SCALE: N/A	
SHEET NO:	

PL 2.2
15-DR-20
1 of 2
© BILTFORM ARCHITECTURE GROUP, INC.

PRELIMINARYLANDSCAPE PLAN

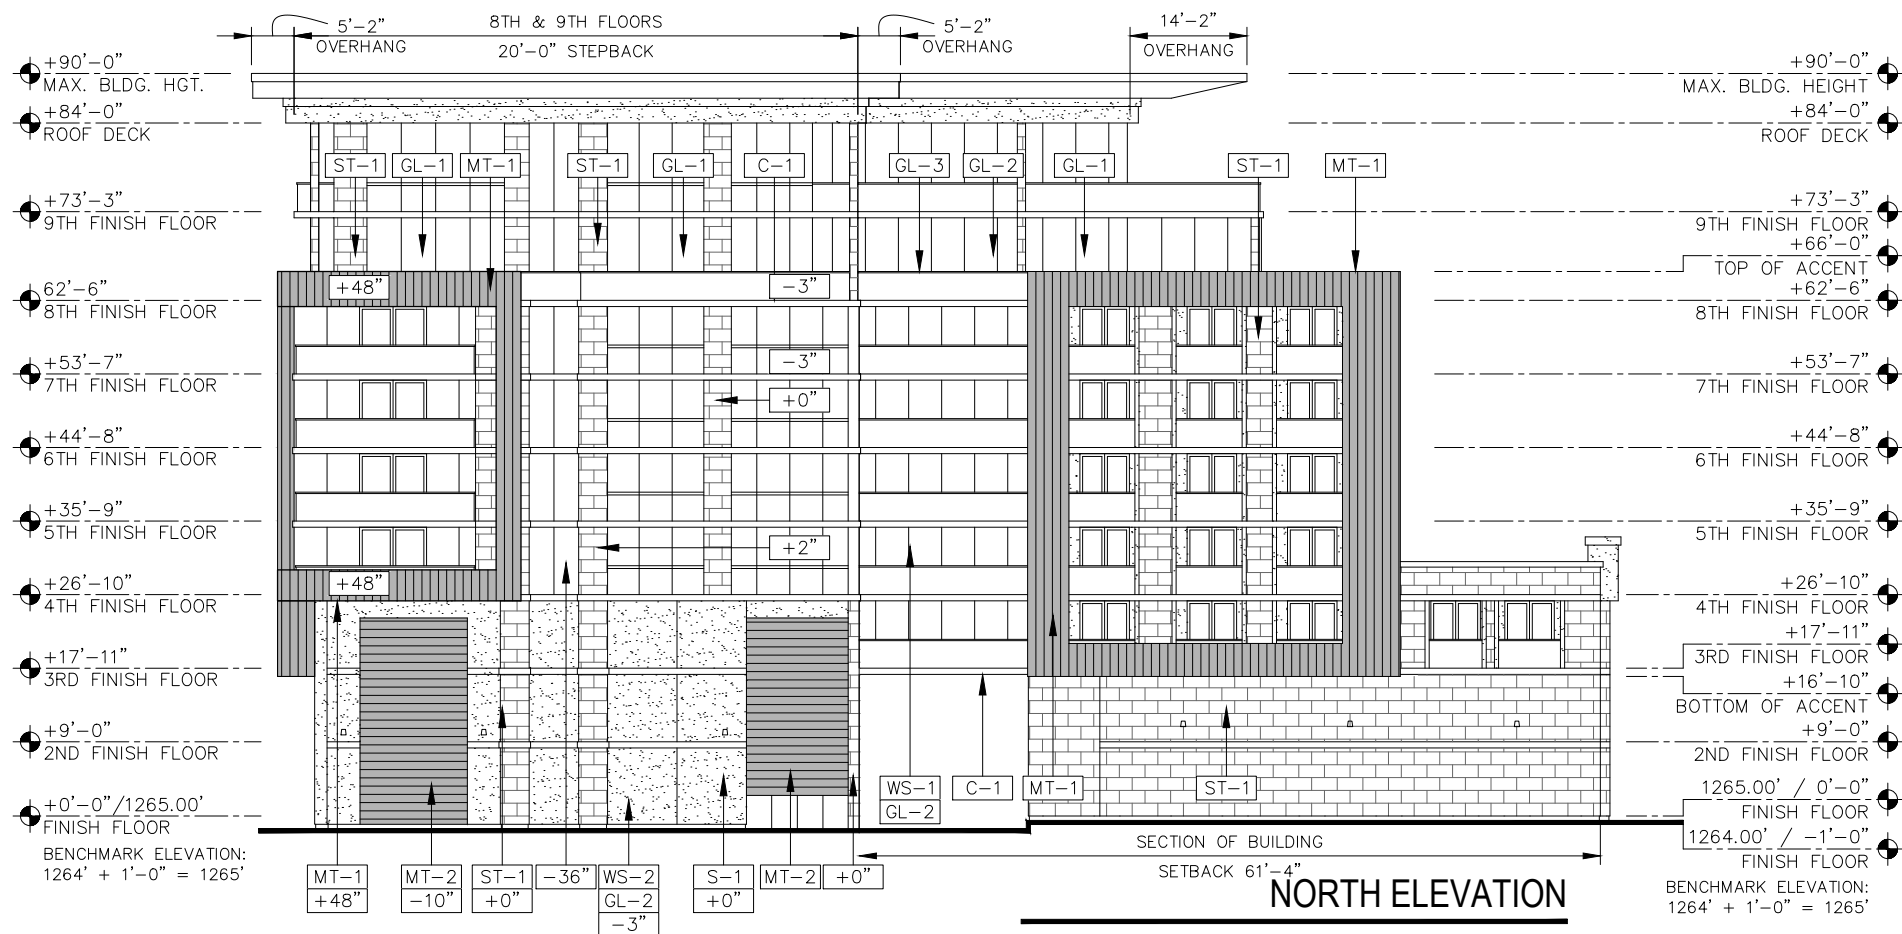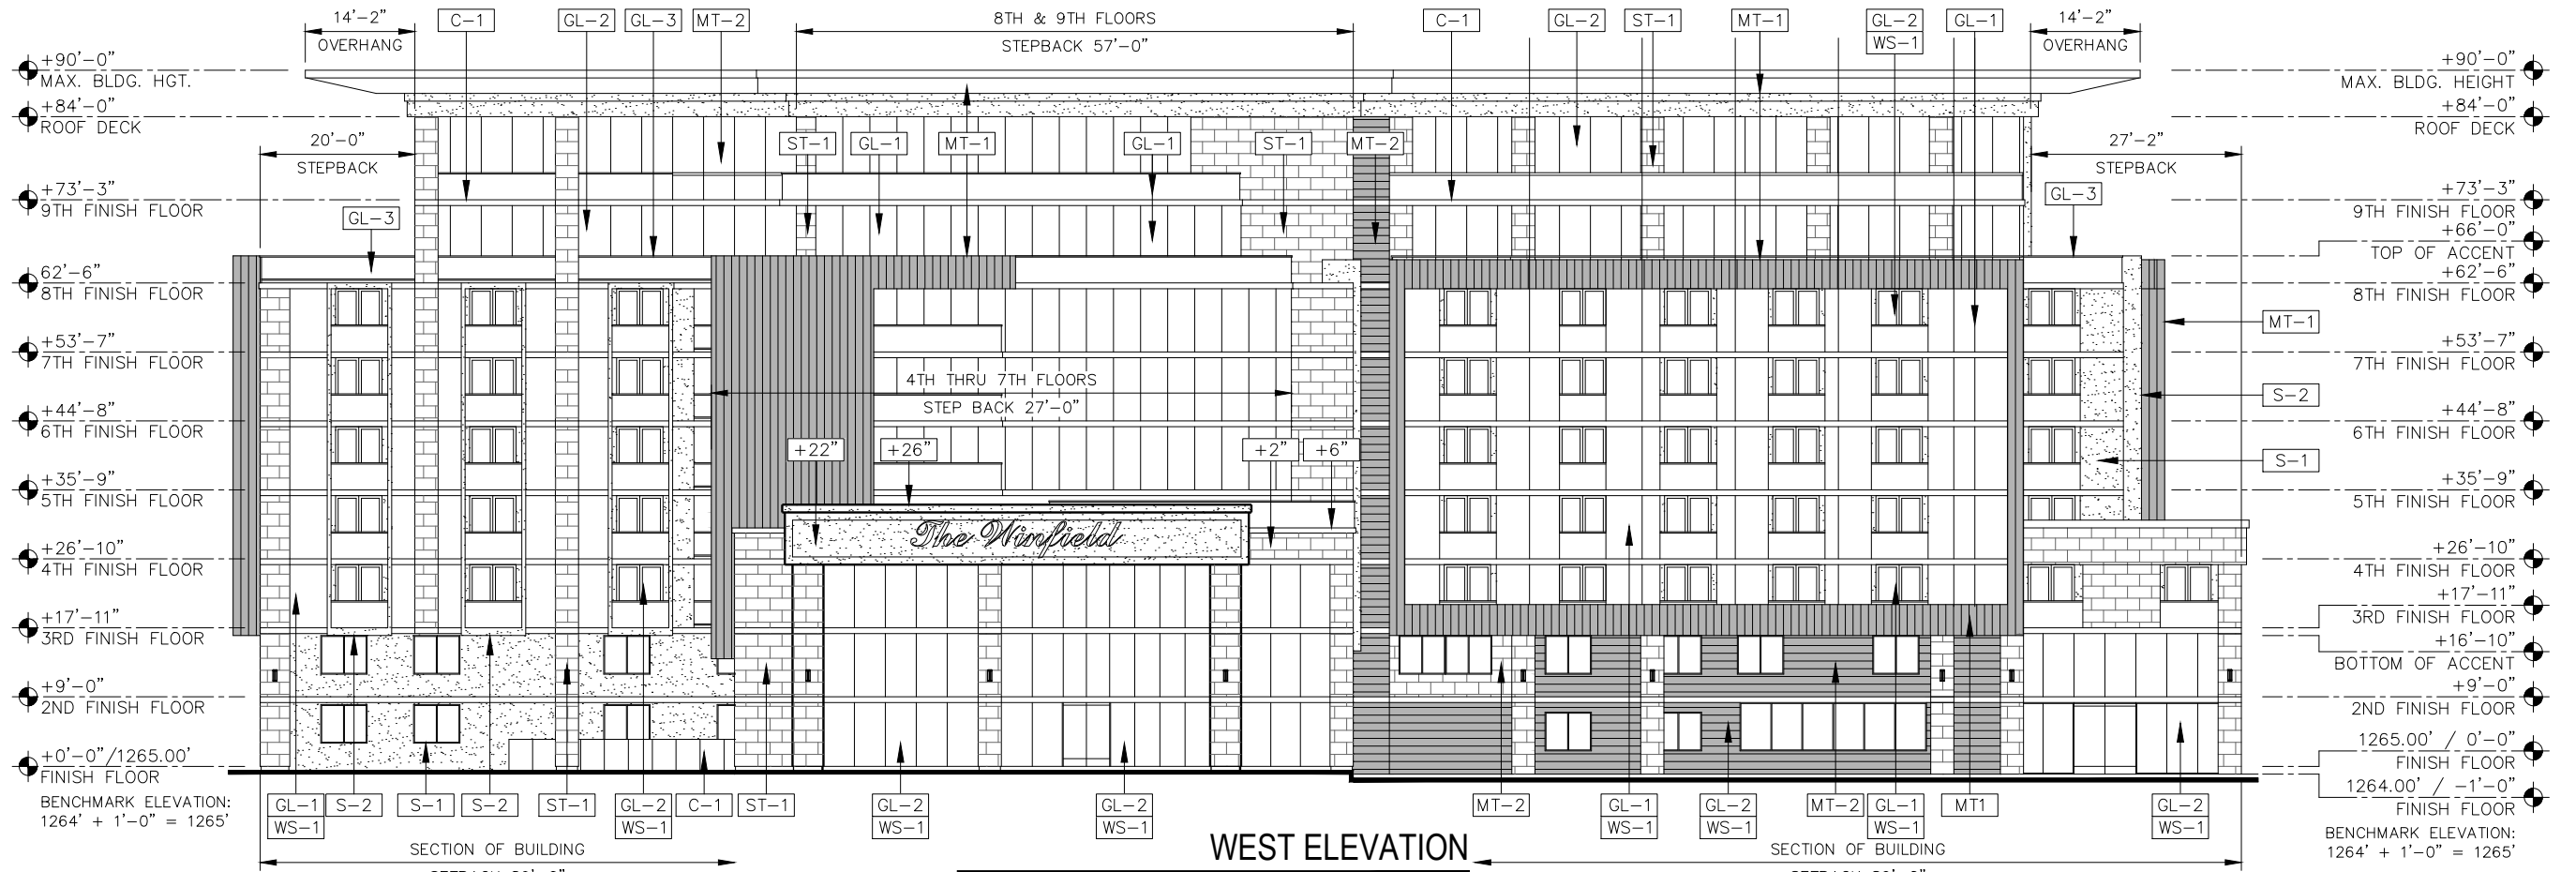

COLOR AND MATERIALS LEGEND		
C-1	CAST-IN-PLACE CONCRETE	CECO CONCRETE NATURAL CONCRETE COLOR
GL-1	GLAZING	PPG SOLARBLUE w/ SOLARBAN R100 (U-VALUE .28, SHGC .24)
GL-2	GLAZING	PPG SOLARBLUE w/ SOLARBAN 70XL (U-VALUE .28, SHGC .24)
GL-3	GLASS RAILING	CLEAR 1/2" GLAZING - TEMPERED
MT-1	POWDER COATED METAL	SHERWIN WILLIAMS SW7076 CYBERSPACE
MT-2	POWDER COATED METAL	SHERWIN WILLIAMS SW7076 CYBERSPACE
MT-3	POWDER COATED METAL	SHERWIN WILLIAMS SW7672 KNITTING NEEDLES
MT-4	POWDER COATED PERFORATED ALUM.	SHERWIN WILLIAMS SW7076 CYBERSPACE
WS-1	WINDOW SYSTEM	SHERWIN WILLIAMS SW7076 CYBERSPACE
S-1	E.I.F.S. FINISH SYSTEM	SHERWIN WILLIAMS SW7029 AGREEABLE GRAY
S-2	E.I.F.S. FINISH SYSTEM	SHERWIN WILLIAMS SW0014 SHERATON SAGE
ST-1	STONE ACCENT	SUN VALLEY MASONRY CUT NATURAL STONE GOLD MICA QUARTZITE

EXTERIOR BUILDING ELEVATIONS **A3.2**

SCALE: 3/32" = 1'-0"

0 10'-8" 21'-4" 42'-8"

preliminary not for construction

WINFIELD HOTEL AND RESIDENCES - Scottsdale, Arizona

STIPULATION SET
RETAIN FOR RECORDS

APPROVED


BY THE CITY OF SCOTTSDALE PLANNING DEPARTMENT

15-DR-2018#2
CASE NUMBER


APPROVED BY

12/18/2024
DATE

CONSTRUCTION AND INSTALLATION SHALL BE IN ACCORDANCE WITH
THIS PLAN AND ANY AND ALL DEVIATIONS WILL REQUIRE REAPPROVAL

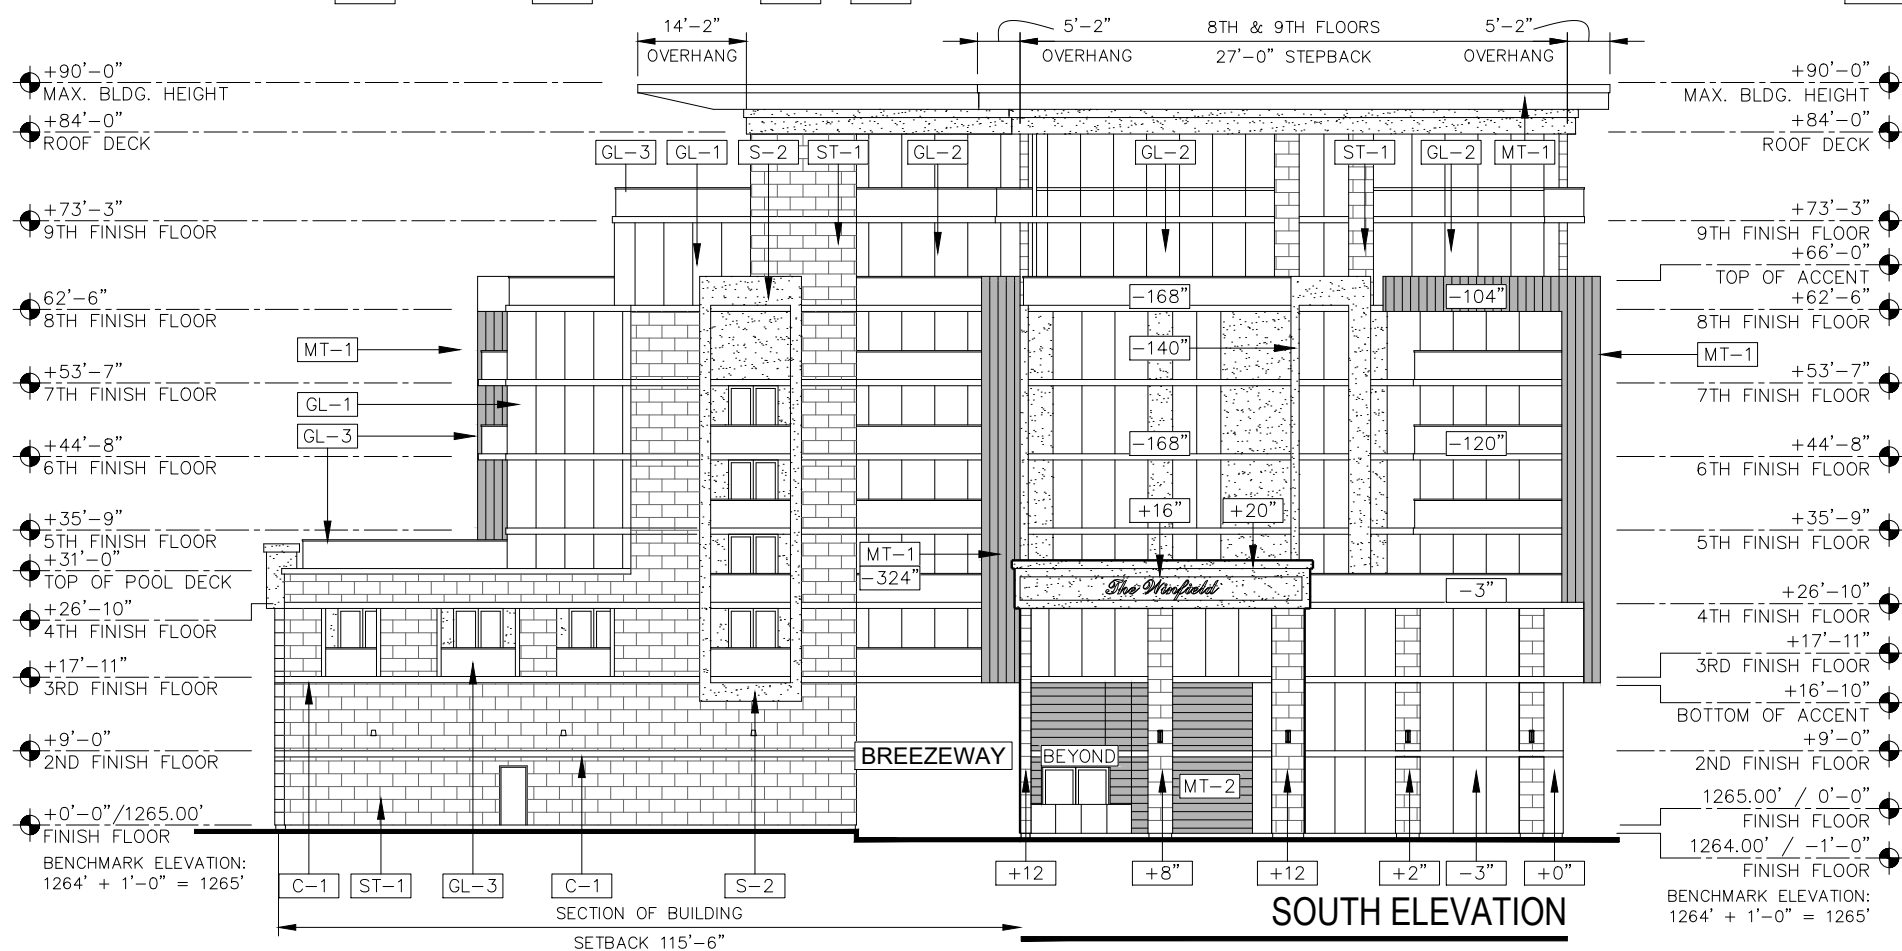

COLOR AND MATERIALS LEGEND		
C-1	CAST-IN-PLACE CONCRETE	CECO CONCRETE NATURAL CONCRETE COLOR
GL-1	GLAZING	PPG SOLARBLUE w/ SOLARBAN R100 (U-VALUE .28, SHGC .24)
GL-2	GLAZING	PPG SOLARBLUE w/ SOLARBAN 70XL (U-VALUE .28, SHGC .24)
GL-3	GLASS RAILING	CLEAR 1/2" GLAZING - TEMPERED
MT-1	POWDER COATED METAL	SHERWIN WILLIAMS SW7076 CYBERSPACE
MT-2	POWDER COATED METAL	SHERWIN WILLIAMS SW7076 CYBERSPACE
MT-3	POWDER COATED METAL	SHERWIN WILLIAMS SW7672 KNITTING NEEDLES
MT-4	POWDER COATED PERFORATED ALUM.	SHERWIN WILLIAMS SW7076 CYBERSPACE
WS-1	WINDOW SYSTEM	SHERWIN WILLIAMS SW7076 CYBERSPACE
S-1	E.I.F.S. FINISH SYSTEM	SHERWIN WILLIAMS SW7029 AGREEABLE GRAY
S-2	E.I.F.S. FINISH SYSTEM	SHERWIN WILLIAMS SW0014 SHERATON SAGE
ST-1	STONE ACCENT	SUN VALLEY MASONRY CUT NATURAL STONE GOLD MICA QUARTZITE

 

EXTERIOR BUILDING ELEVATIONS **A3.1**

SCALE: 3/32" = 1'-0"

07-31-24

preliminary not for construction

biltform
architecture

biltform architecture
group, inc.
11460 north cave creek road, suite 11
phoenix, arizona 85020
Phone 602.285.9200
www.biltform.com

WINFIELD HOTEL AND RESIDENCES - Scottsdale, Arizona

STIPULATION SET
RETAIN FOR RECORDS

APPROVED

BY THE CITY OF SCOTTSDALE PLANNING DEPARTMENT

12/18/2024
DATE


APPROVED BY

15-DR-2018#2
CASE NUMBER

CONSTRUCTION AND INSTALLATION SHALL BE IN ACCORDANCE WITH
THIS PLAN AND ANY AND ALL DEVIATIONS WILL REQUIRE REAPPROVAL



WEST ELEVATION

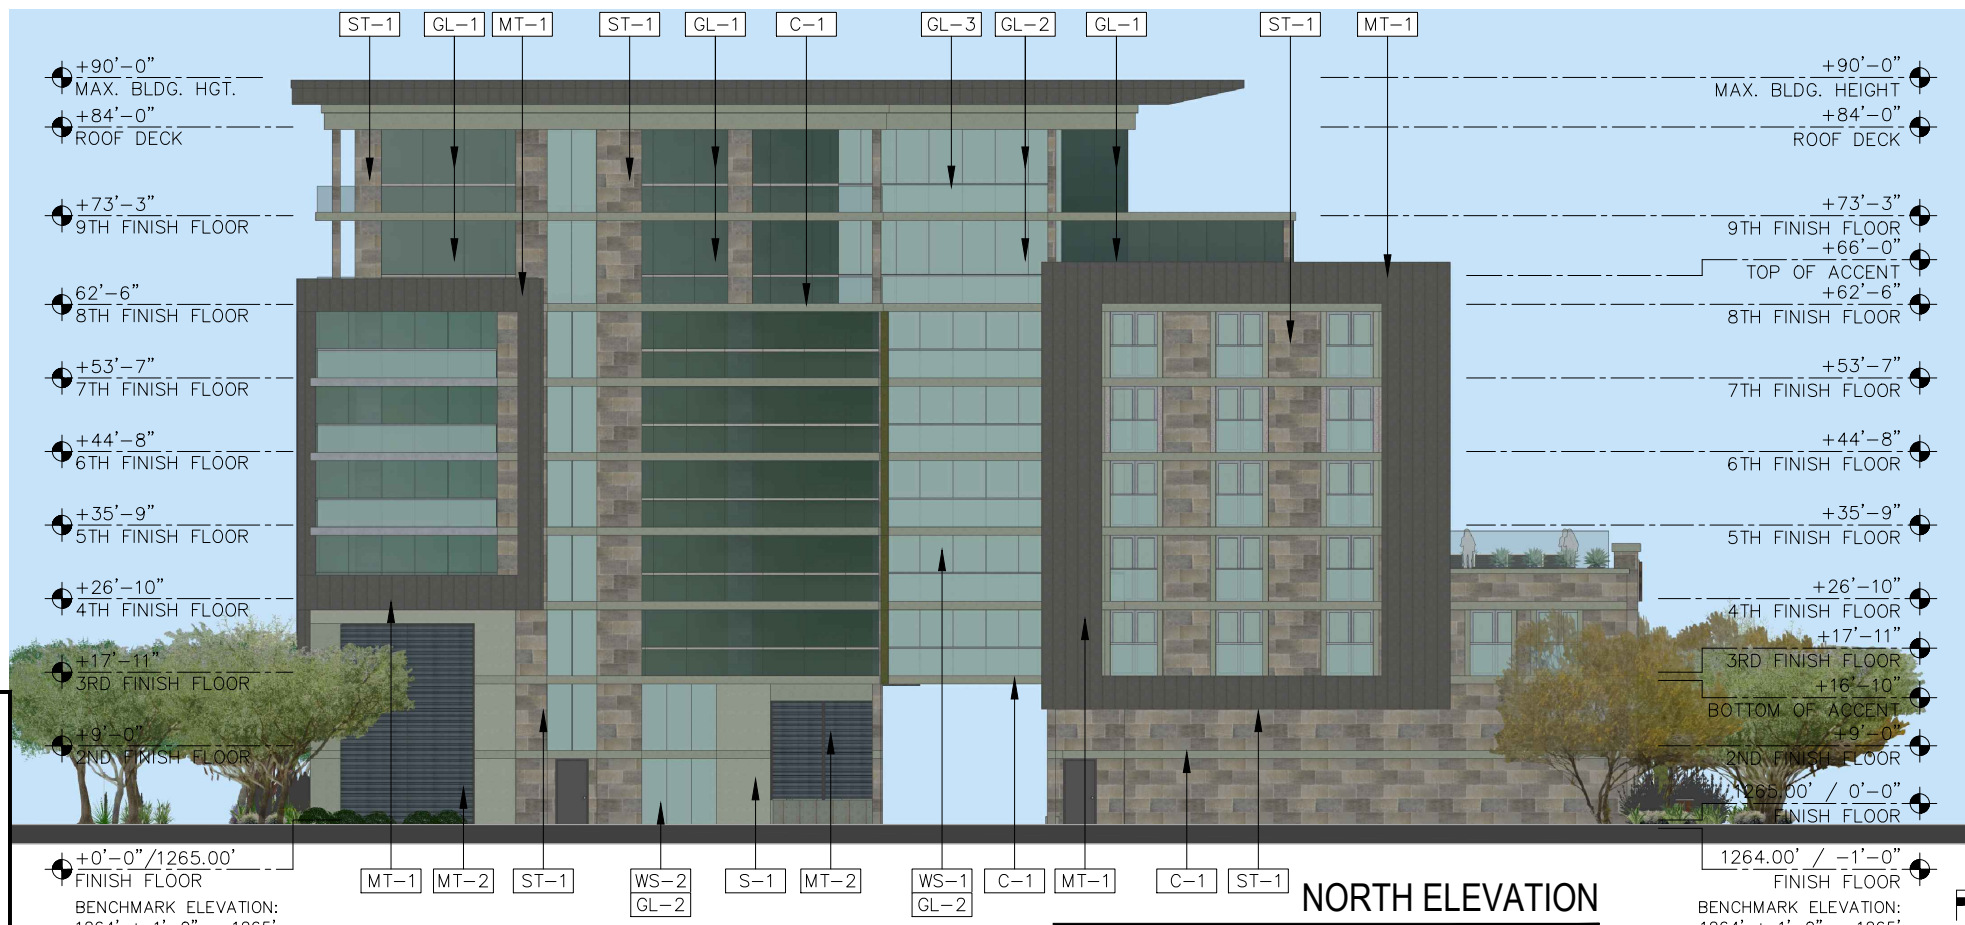

NORTH ELEVATION

COLOR AND MATERIALS LEGEND		
C-1	CAST-IN-PLACE CONCRETE	CECO CONCRETE NATURAL CONCRETE COLOR
GL-1	GLAZING	PPG SOLARBLUE w/ SOLARBAN R100 (U-VALUE .28, SHGC .24)
GL-2	GLAZING	PPG SOLARBLUE w/ SOLARBAN 70XL (U-VALUE .28, SHGC .24)
GL-3	GLASS RAILING	CLEAR 1/2" GLAZING - TEMPERED
MT-1	POWDER COATED METAL	SHERWIN WILLIAMS SW7076 CYBERSPACE
MT-2	POWDER COATED METAL	SHERWIN WILLIAMS SW7076 CYBERSPACE
MT-3	POWDER COATED METAL	SHERWIN WILLIAMS SW7672 KNITTING NEEDLES
MT-4	POWDER COATED PERFORATED ALUM.	SHERWIN WILLIAMS SW7076 CYBERSPACE
WS-1	WINDOW SYSTEM	SHERWIN WILLIAMS SW7076 CYBERSPACE
S-1	E.I.F.S. FINISH SYSTEM	SHERWIN WILLIAMS SW7029 AGREEABLE GRAY
S-2	E.I.F.S. FINISH SYSTEM	SHERWIN WILLIAMS SW0014 SHERATON SAGE
ST-1	STONE ACCENT	SUN VALLEY MASONRY CUT NATURAL STONE GOLD MICA QUARTZITE

EXTERIOR BUILDING ELEVATIONS **A3.4**

SCALE: 3/32" = 1'-0"

0 10'-8" 21'-4" 42'-8"

preliminary not for construction

07-31-24

WINFIELD HOTEL AND RESIDENCES - Scottsdale, Arizona

STIPULATION SET
RETAIN FOR RECORDS

APPROVED

BY THE CITY OF SCOTTSDALE PLANNING DEPARTMENT

15-DR-2018#2 CASE NUMBER

12/18/2024 DATE

APPROVED BY

CONSTRUCTION AND INSTALLATION SHALL BE IN ACCORDANCE WITH THIS PLAN AND ANY ALL DEVIATIONS WILL REQUIRE REAPPROVAL



EAST ELEVATION



SOUTH ELEVATION

COLOR AND MATERIALS LEGEND		
C-1	CAST-IN-PLACE CONCRETE	CECO CONCRETE NATURAL CONCRETE COLOR
GL-1	GLAZING	PPG SOLARBLUE w/ SOLARBAN R100 (U-VALUE .28, SHGC .24)
GL-2	GLAZING	PPG SOLARBLUE w/ SOLARBAN 70XL (U-VALUE .28, SHGC .24)
GL-3	GLASS RAILING	CLEAR 1/2" GLAZING - TEMPERED
MT-1	POWDER COATED METAL	SHERWIN WILLIAMS SW7076 CYBERSPACE
MT-2	POWDER COATED METAL	SHERWIN WILLIAMS SW7076 CYBERSPACE
MT-3	POWDER COATED METAL	SHERWIN WILLIAMS SW7672 KNITTING NEEDLES
MT-4	POWDER COATED PERFORATED ALUM.	SHERWIN WILLIAMS SW7076 CYBERSPACE
WS-1	WINDOW SYSTEM	SHERWIN WILLIAMS SW7076 CYBERSPACE
S-1	E.I.F.S. FINISH SYSTEM	SHERWIN WILLIAMS SW7029 AGREEABLE GRAY
S-2	E.I.F.S. FINISH SYSTEM	SHERWIN WILLIAMS SW0014 SHERATON SAGE
ST-1	STONE ACCENT	SUN VALLEY MASONRY CUT NATURAL STONE GOLD MICA QUARTZITE

EXTERIOR BUILDING ELEVATIONS **A3.3**

SCALE: 3/32" = 1'-0"


0 10'-8" 21'-4" 42'-8"

preliminary not for construction

biltform
architecture

biltform architecture
group, inc.
11460 north cave creek road, suite 11
phoenix, arizona 85020
Phone 602.285.9200
www.biltform.com

WINFIELD HOTEL AND RESIDENCES - Scottsdale, Arizona

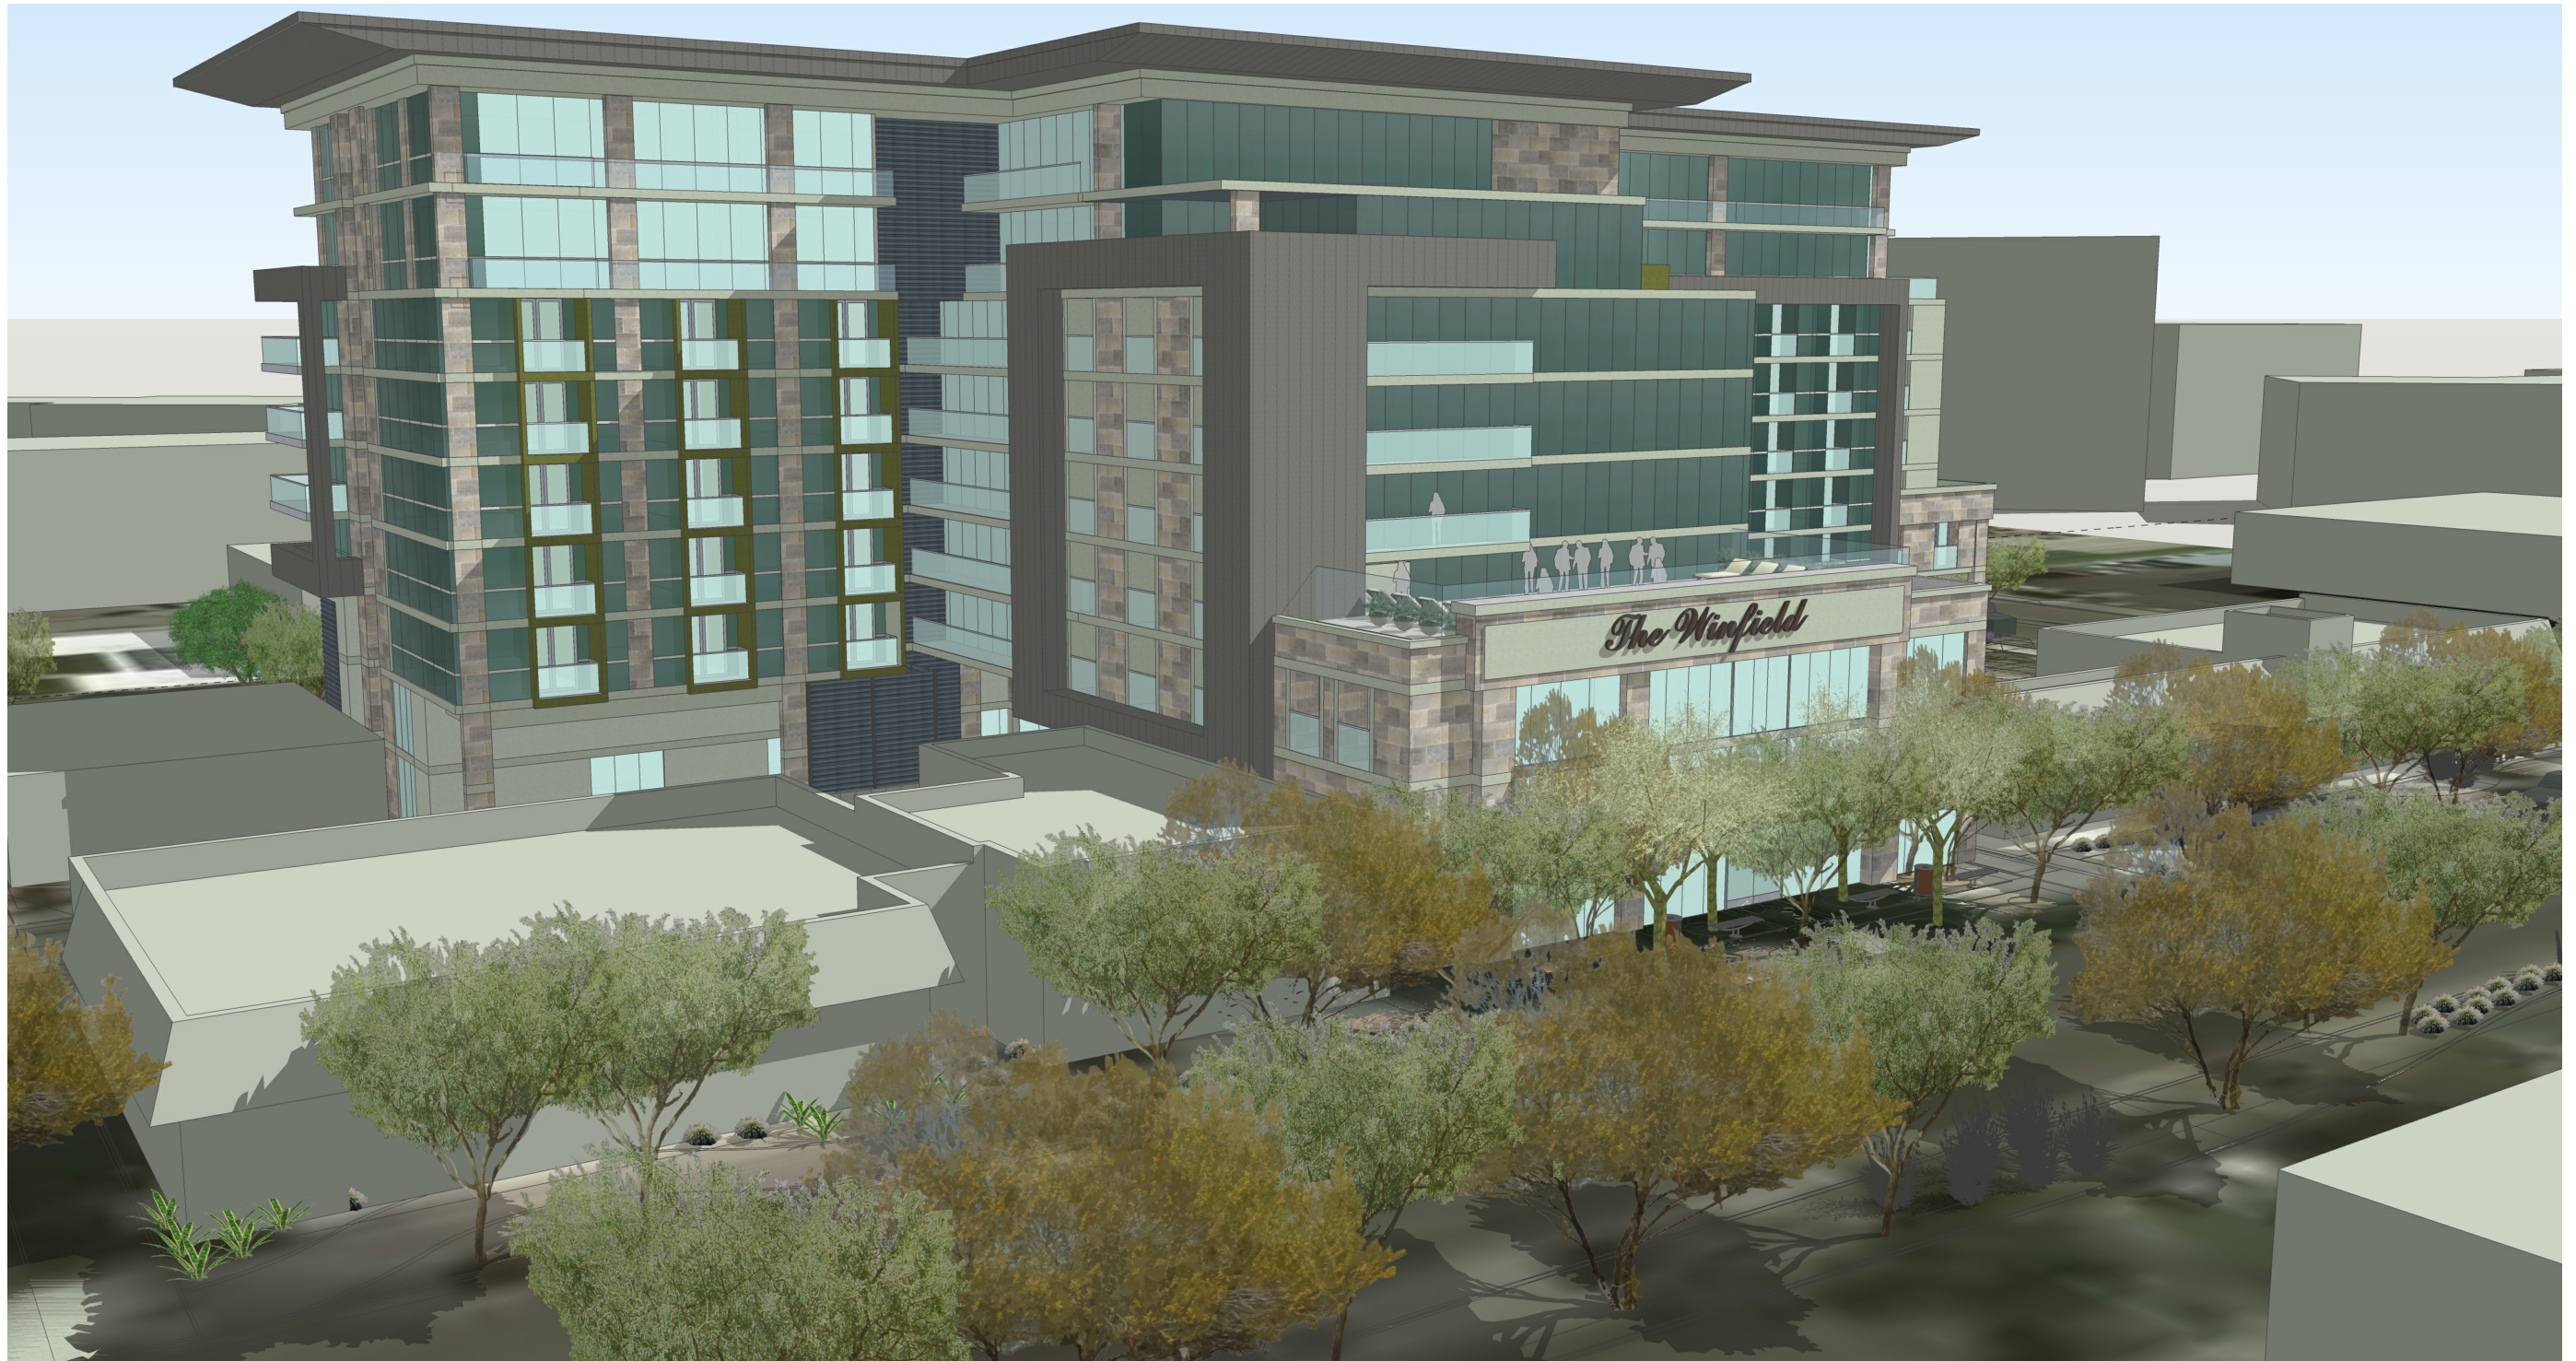


biltform architecture
 group, inc.
 11460 north cave creek road, suite 11
 phoenix, arizona 85020
 Phone 602.285.9200
 www.biltform.com

ATTACHMENT 12

BUILDING PERSPECTIVE
 NORTH WEST CORNER
 NO SCALE

A3.6
 12-22-23
 preliminary not for construction

WINFIELD HOTEL AND RESIDENCES - Scottsdale, Arizona

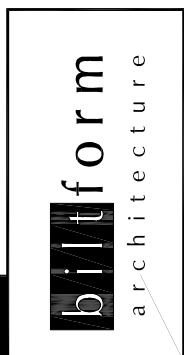

biltform architecture
group, inc.
11460 north cave creek road, suite 11
phoenix, arizona 85020
Phone 602.285.9200
www.biltform.com


BUILDING PERSPECTIVE
NORTH EAST CORNER
NO SCALE
12-22-23
A3.7
preliminary not for construction

WINFIELD HOTEL AND RESIDENCES - Scottsdale, Arizona




WINFIELD HOTEL AND RESIDENCES - Scottsdale, Arizona

b|l|t|f|o|r|m architecture
Group, Inc.
11450 North Cave Creek Road, Suite 11
Phoenix, Arizona 85020
Phone 602.285.9200
www.blitform.com

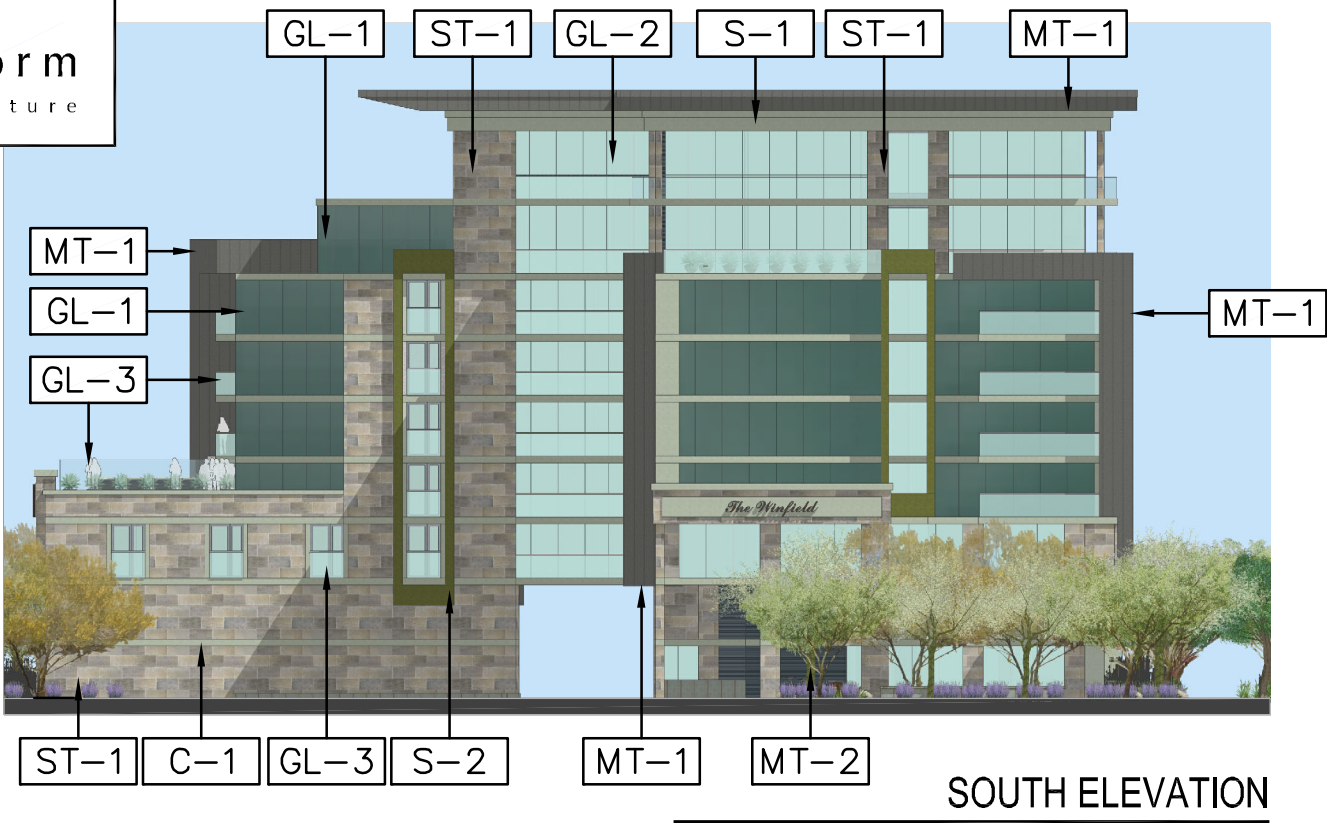

ST-1: STONE ACCENT
SUN VALLEY MASONRY
CUT NATURAL STONE
GOLD MICA QUARTZITE


preliminary not for construction

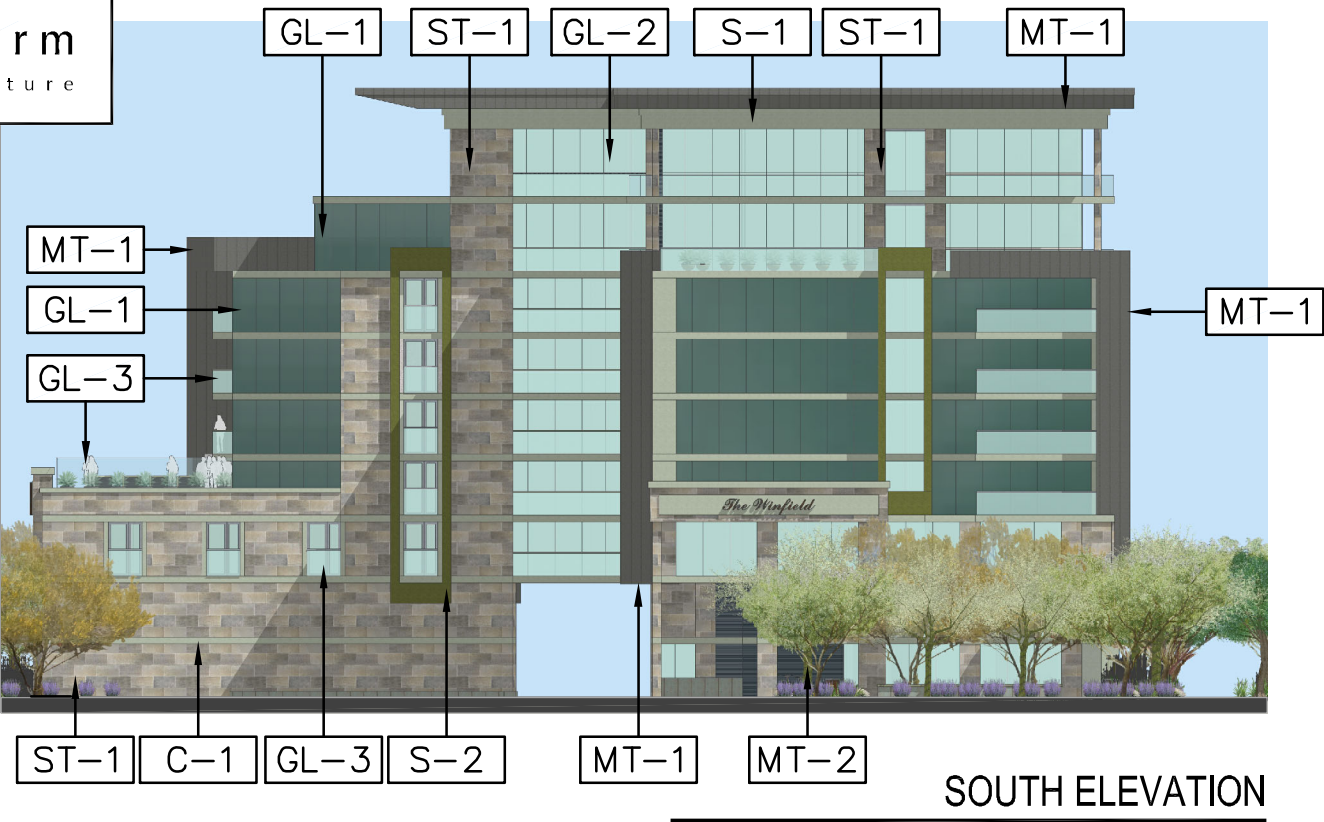

SOUTH ELEVATION

GL-1: GLAZING

PPG SOLARBLUE w/
SOLARBAN 70XL

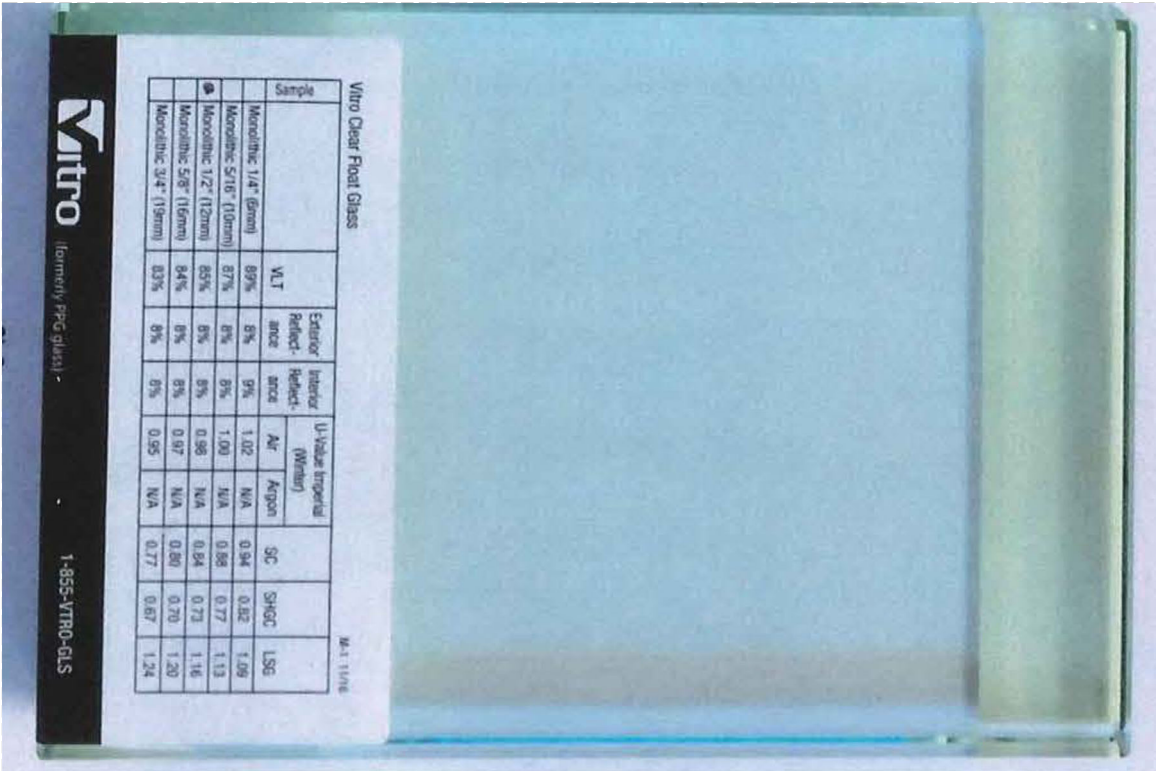

Vetro Clear Float Glass									
Sample	UVT	Exterior Reflectance	Interior Reflectance	U-Value Imperial (Winter)		SG	SHGC	LSG	
Monolithic 1/4" (6mm)	89%	8%	9%	1.02	N/A	0.94	0.82	1.09	
Monolithic 5/16" (10mm)	87%	8%	8%	1.00	N/A	0.88	0.77	1.13	
Monolithic 1/2" (12mm)	85%	8%	8%	0.98	N/A	0.84	0.73	1.16	
Monolithic 5/8" (16mm)	84%	8%	8%	0.97	N/A	0.80	0.70	1.20	
Monolithic 3/4" (19mm)	83%	8%	8%	0.95	N/A	0.77	0.67	1.24	


Vetro

(formerly PPG glass)

1-855-VTRO-GLS

GL-2: GLAZING



PPG SOLARBLUE w/
SOLARBAN R100

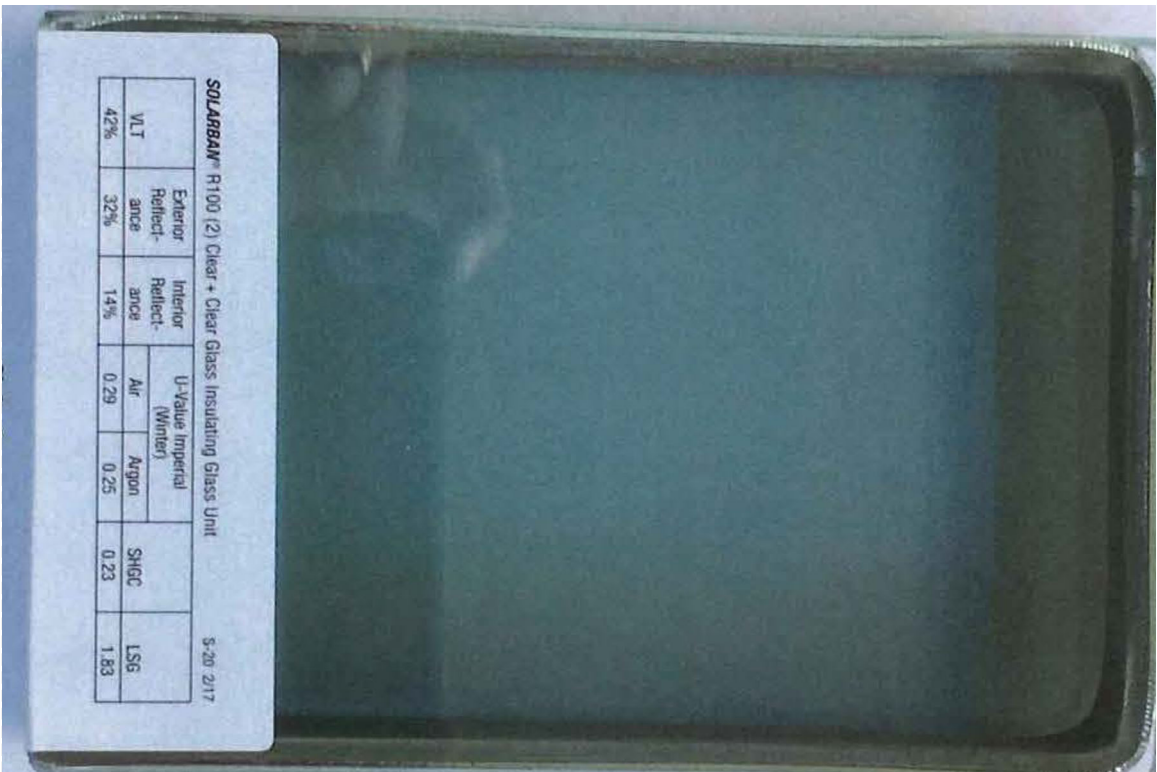

SOLARBAN® R100 (2) Clear + Clear Glass Insulating Glass Unit						
UVT	Exterior Reflectance	Interior Reflectance	U-Value Imperial (Winter)		SHGC	LSG
42%	32%	14%	0.29	0.25	0.23	1.83

GL-3: GLAZING:
CLEAR 1/2" GLAZING
TEMPERED

C-1:
CECO CONCRETE
NATURAL CONCRETE
COLOR

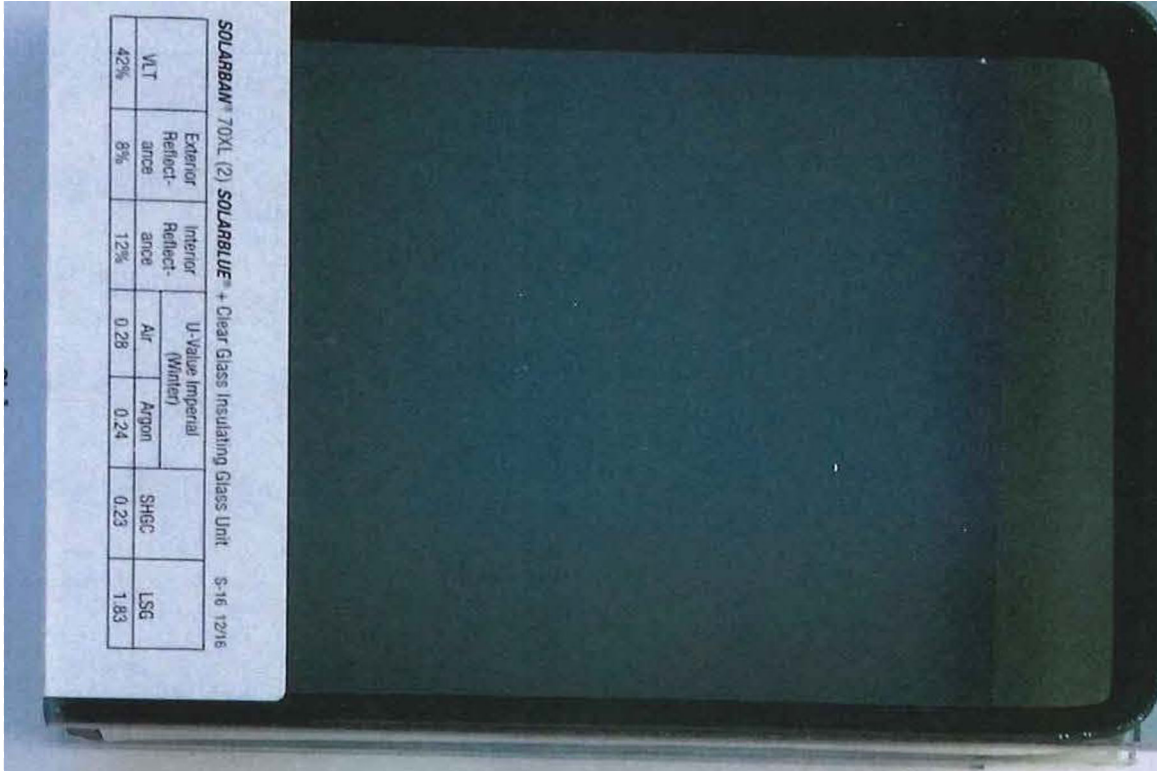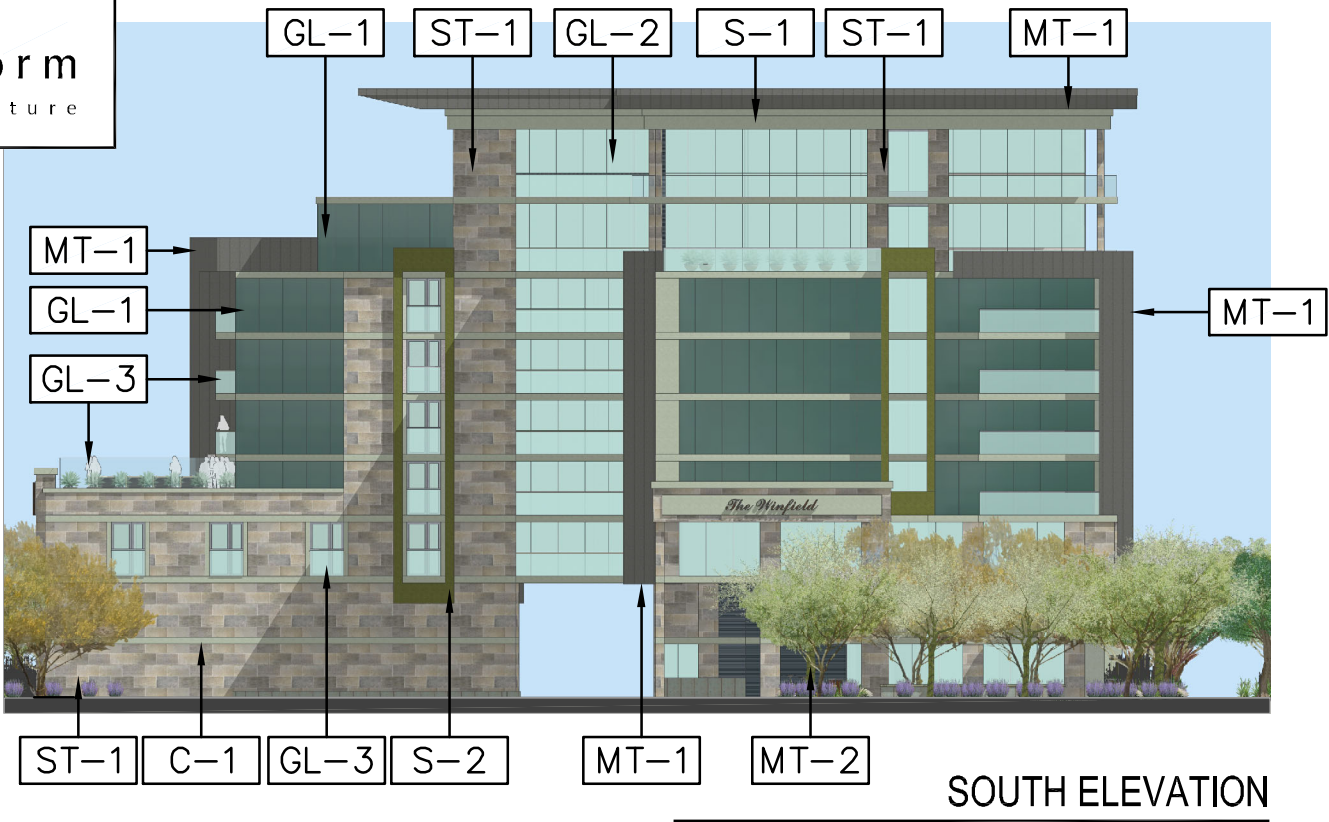


WINFIELD HOTEL AND RESIDENCES - Scottsdale, Arizona

preliminary not for construction



b|l|t|f|o|r|m architecture
Group, Inc.
11450 north cave creek road, suite 11
phoenix, arizona 85020
phone 602.285.9200
www.b|l|t|f|o|r|m.com

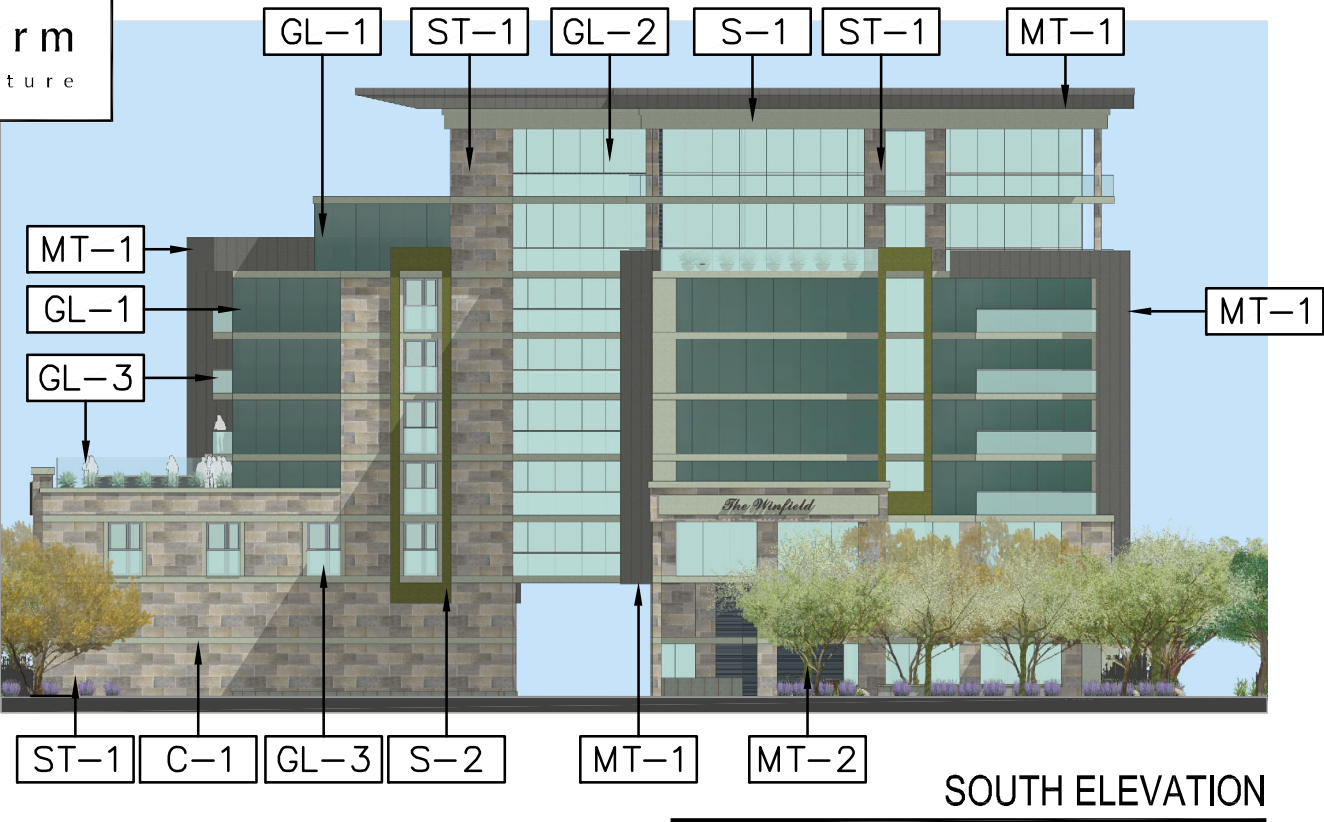

MT-1 / MT-2 / WS-1:
SHERWIN WILLIAMS
SW7076 CYBERSPACE

MT-3:
SHERWIN WILLIAMS
SW7672
KNITTING NEEDLES




preliminary not for construction

WINFIELD HOTEL AND RESIDENCES - Scottsdale, Arizona

b|l|t|f|o|r|m architecture

Group, Inc.
11450 North Cave Creek Road, Suite 11
Phoenix, Arizona 85020
Phone: 602.285.9200
www.blitform.com


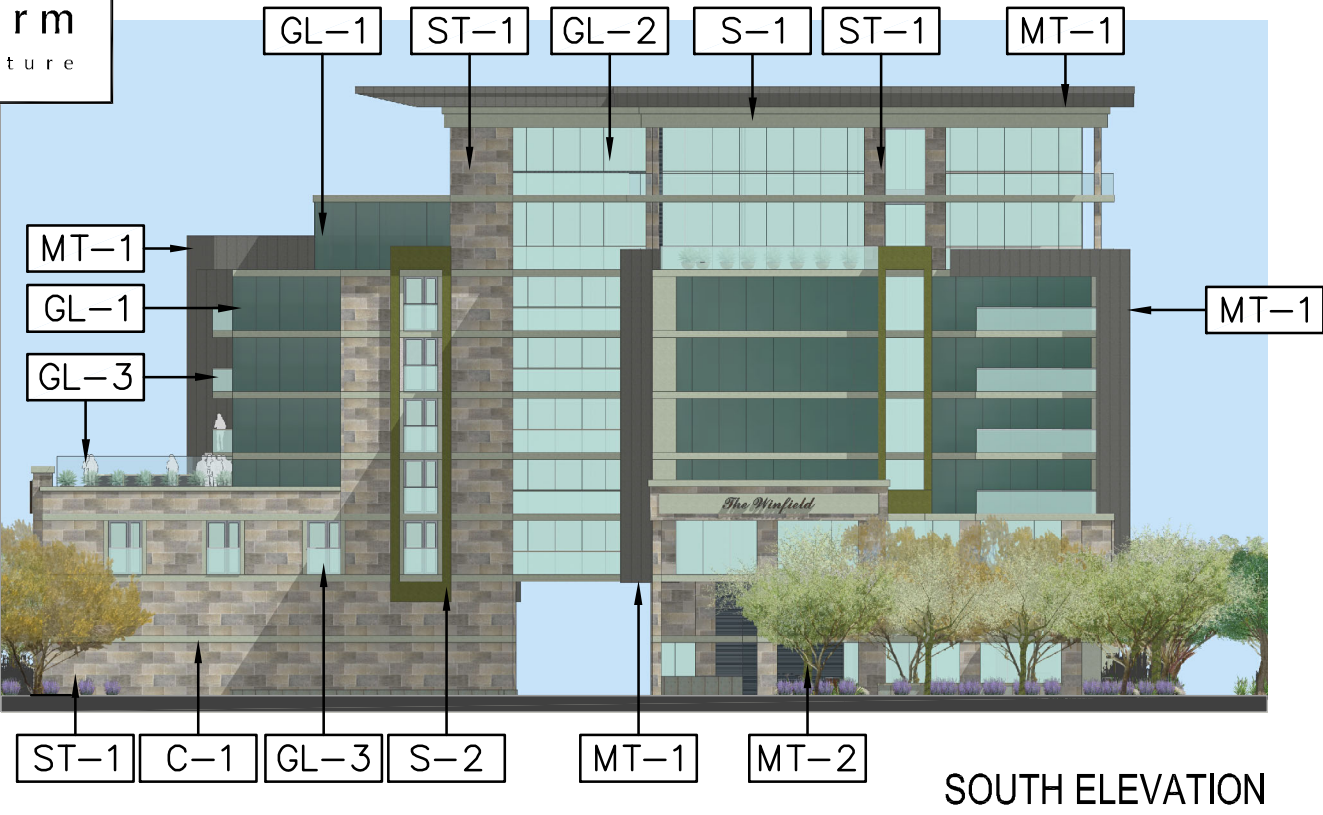


S-1: _____
E.I.F.S. FINISH SYSTEM -
SHERWIN WILLIAMS
SW7029
AGREEABLE GRAY

S-2: _____
E.I.F.S. FINISH SYSTEM -
SHERWIN WILLIAMS
SW0014
SHERATON SAGE




preliminary not for construction

 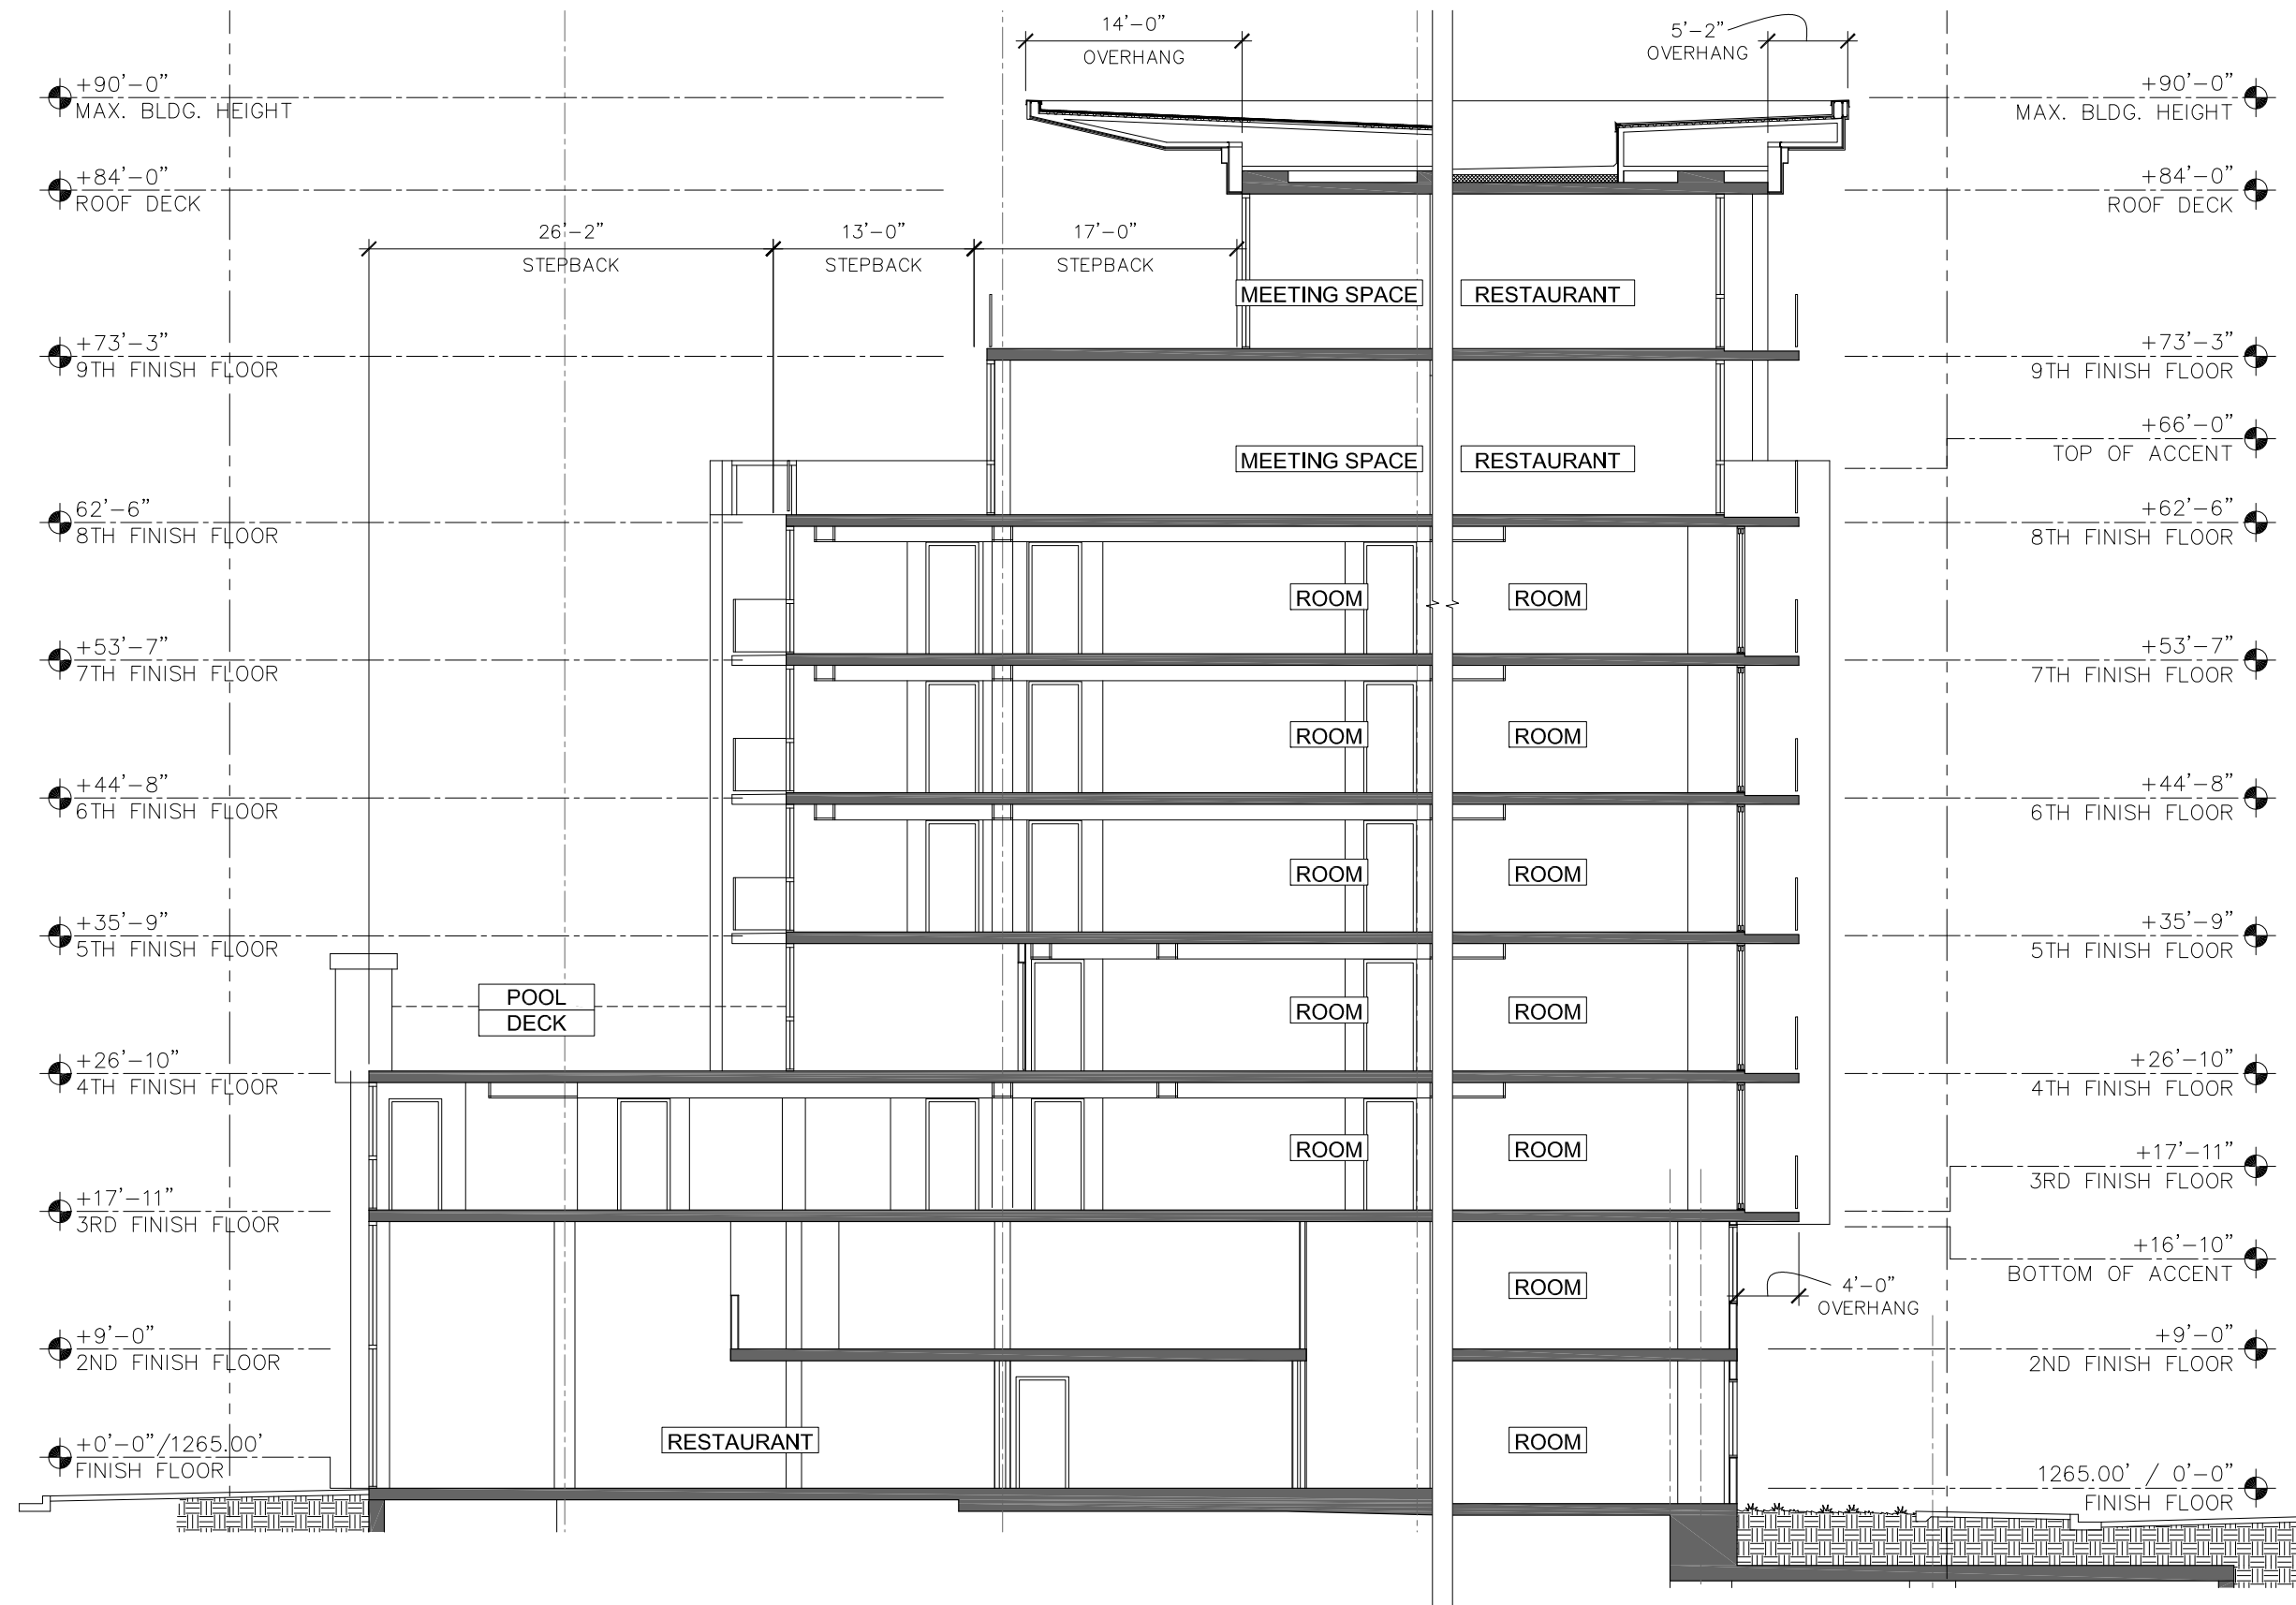


BUILDING SECTION B A4.2
 SCALE: 3/16" = 1'-0"
 12-22-23

preliminary not for construction

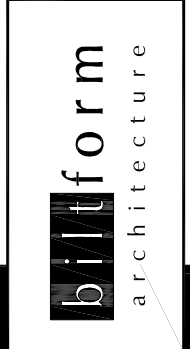

biltform architecture
 group, inc.
 11460 north cave creek road, suite 11
 phoenix, arizona 85020
 Phone: 602.285.9200
 www.biltform.com

WINFIELD HOTEL AND RESIDENCES - Scottsdale, Arizona

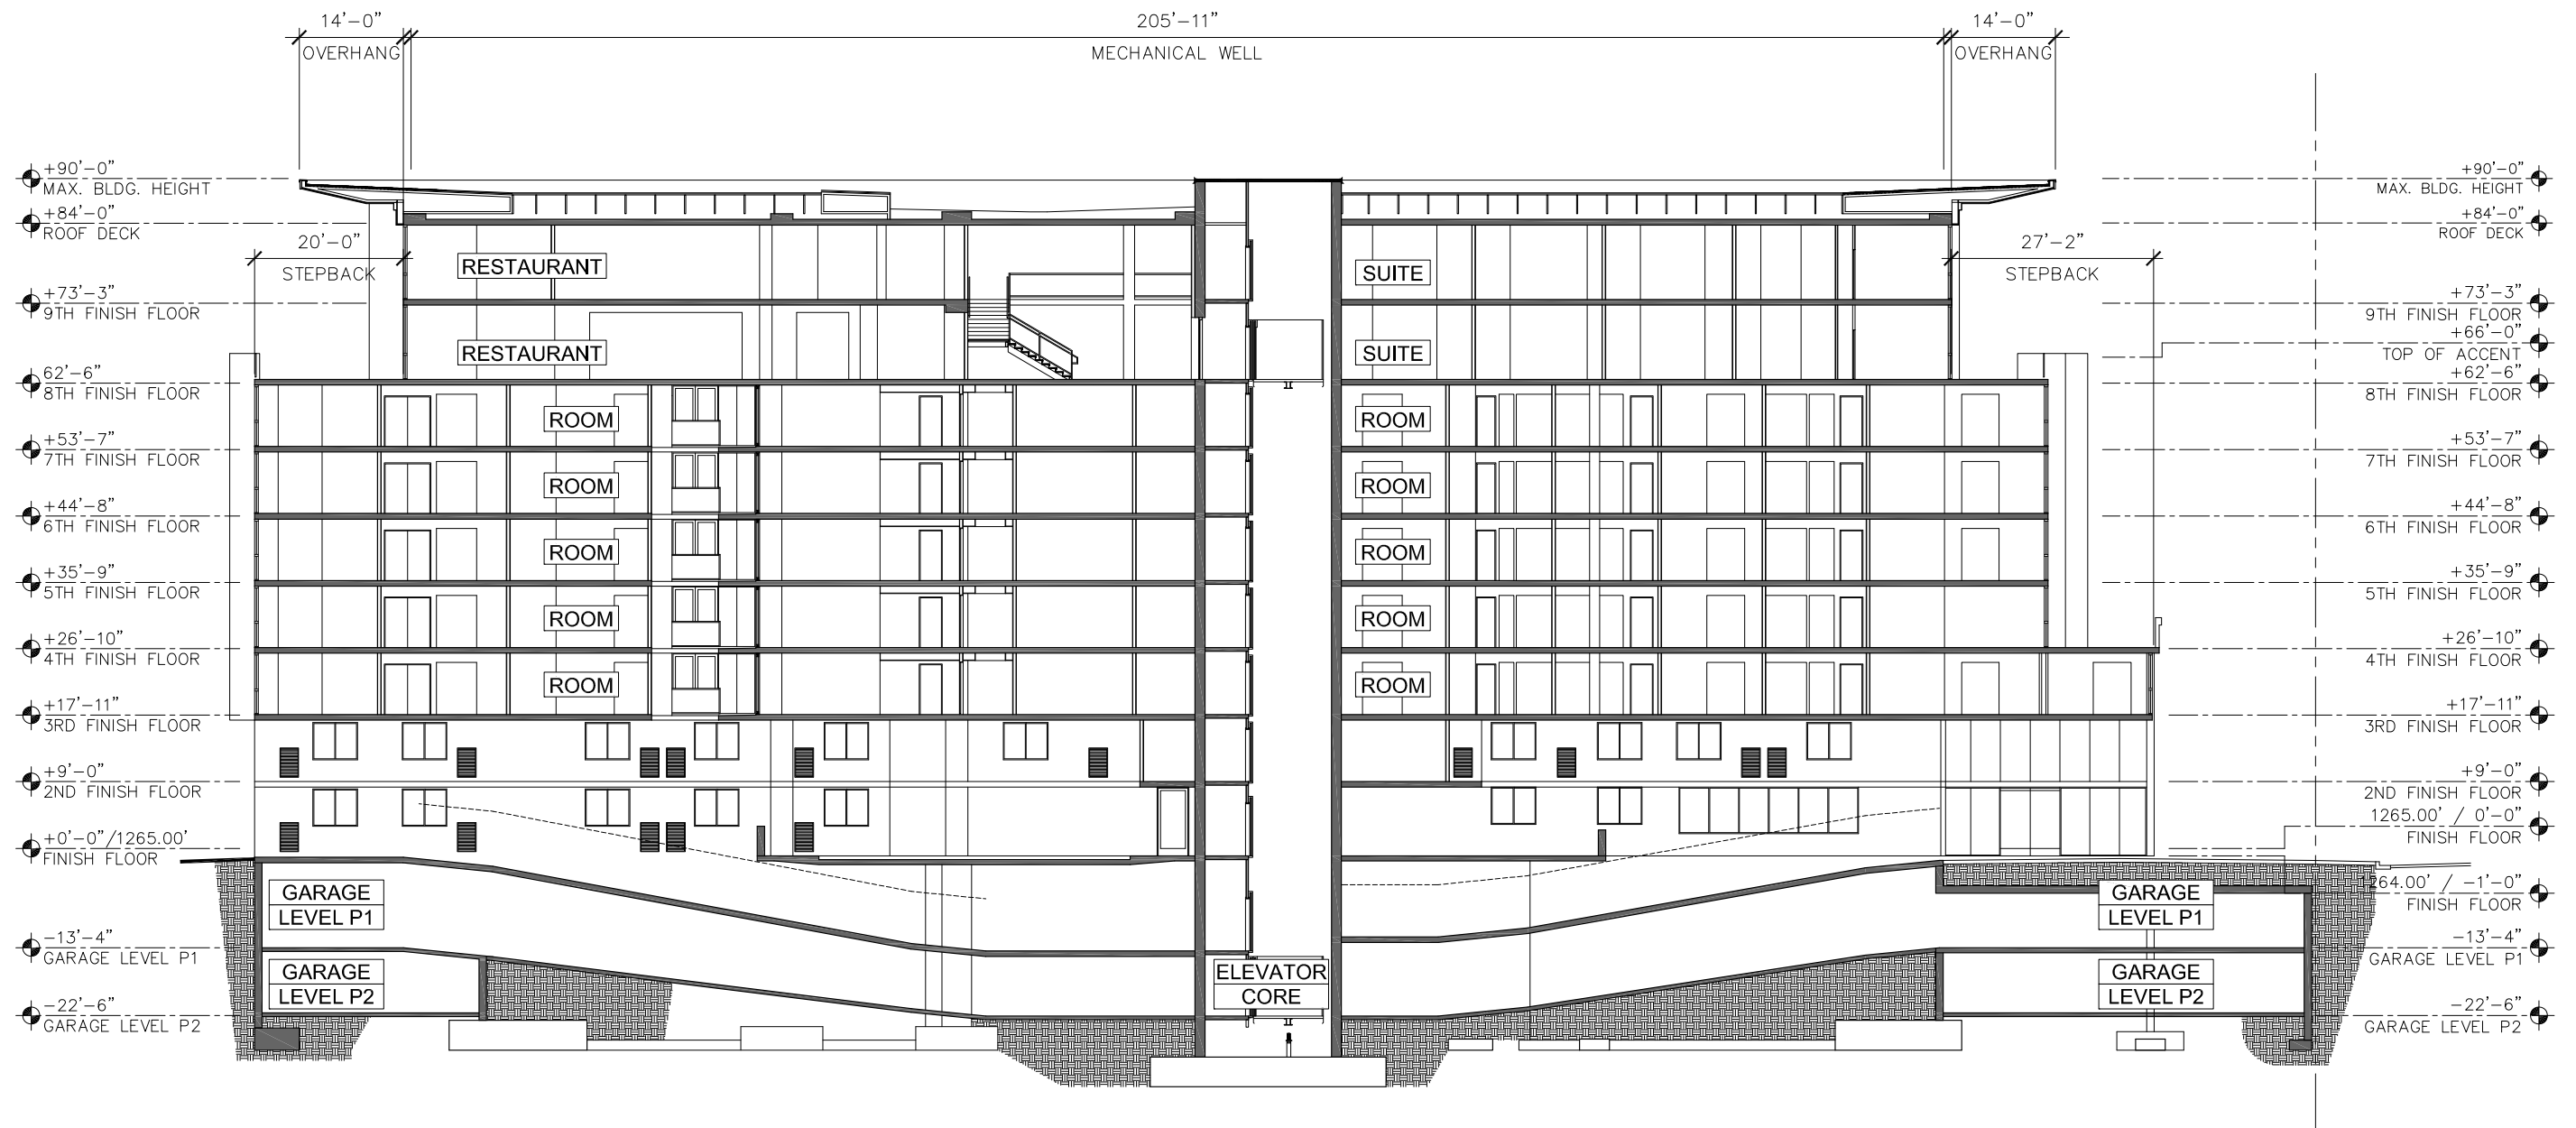

biltform architecture
group, inc.
11460 north cave creek road, suite 11
phoenix, arizona 85020
Phone 602.285.9200
www.biltform.com


WINFIELD HOTEL AND RESIDENCES - Scottsdale, Arizona


BUILDING SECTION C **A4.3**

SCALE: 3/32" = 1'-0"

12-22-23


preliminary not for construction

 

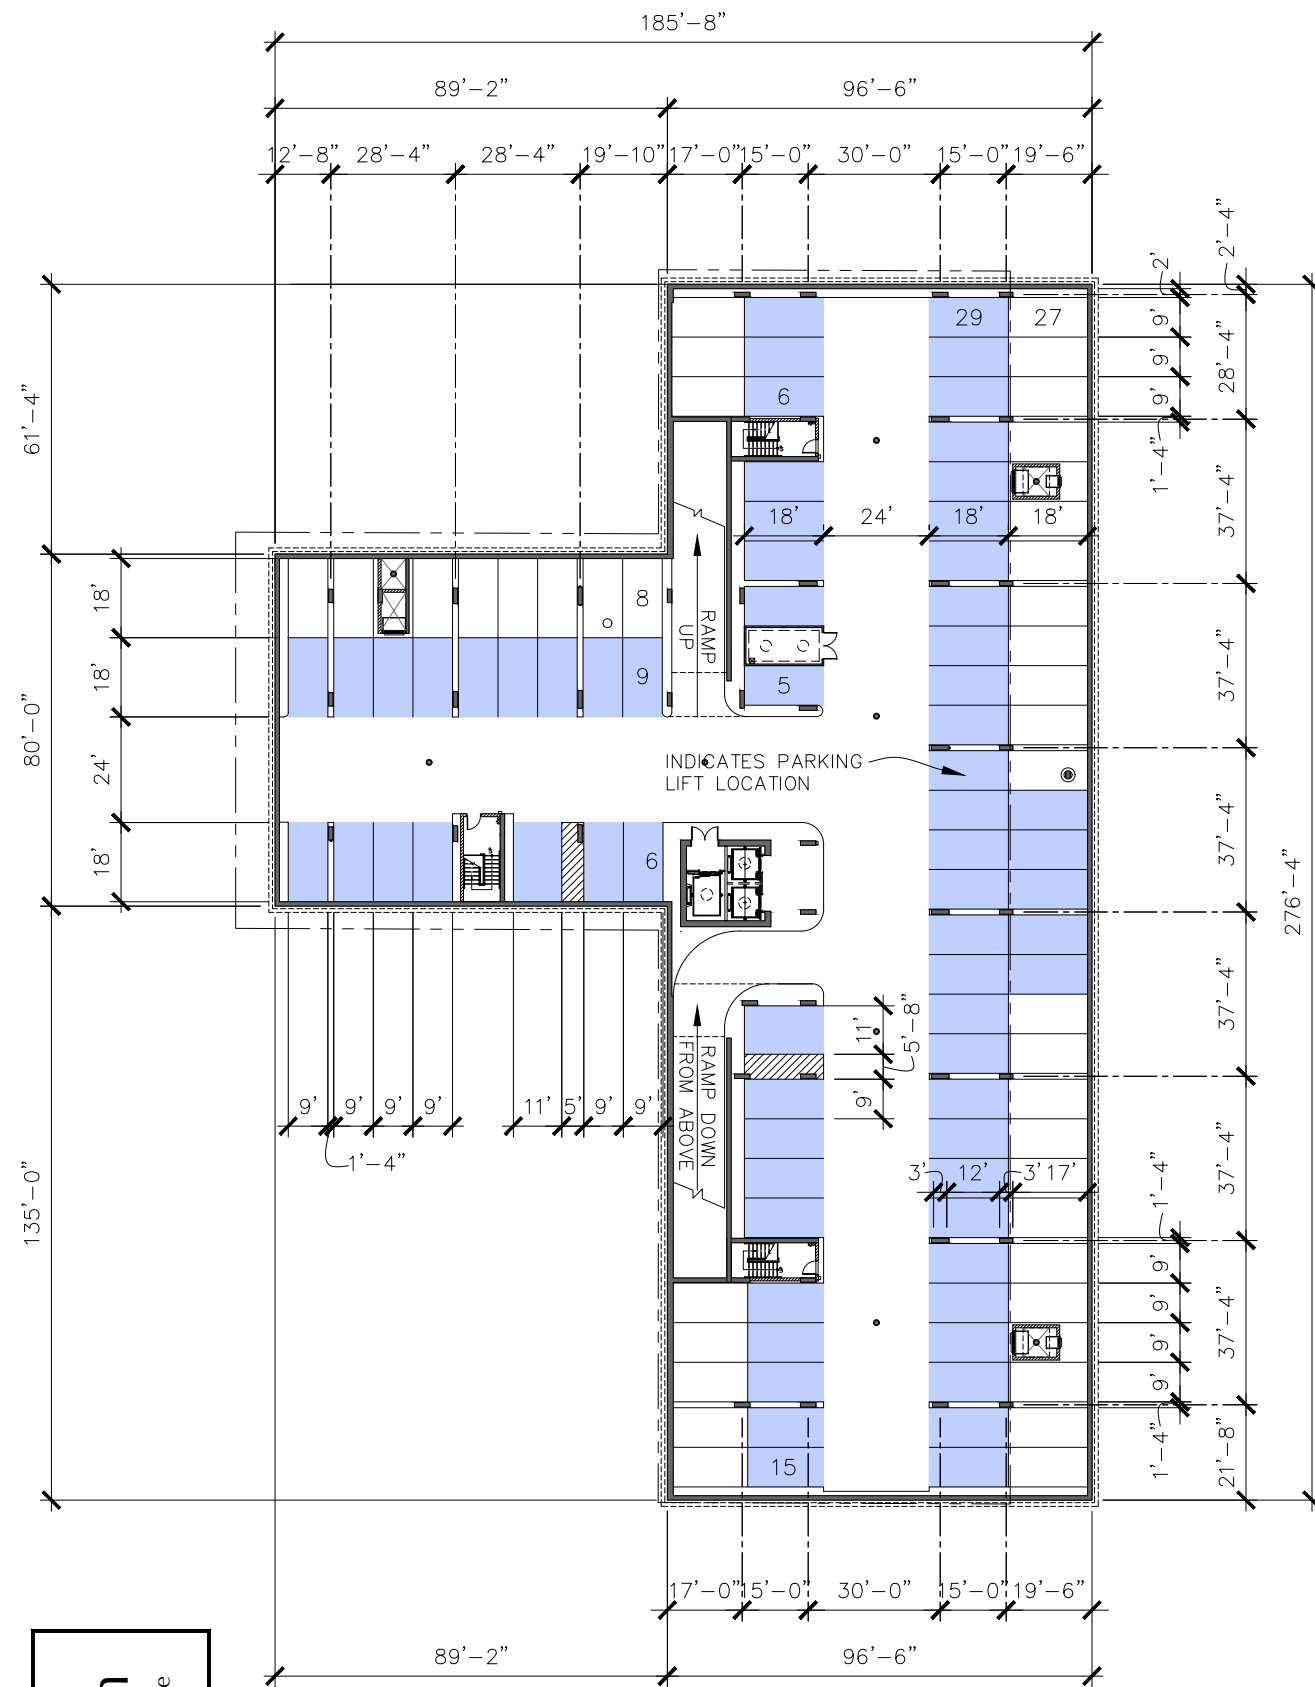

GARAGE LEVEL P2


BUILDING AREA:	33,800 S.F.
SINGLE:	20 P.S.
TANDEM:	86 P.S.
LIFT:	67 P.S.
TOTAL:	173 P.S.

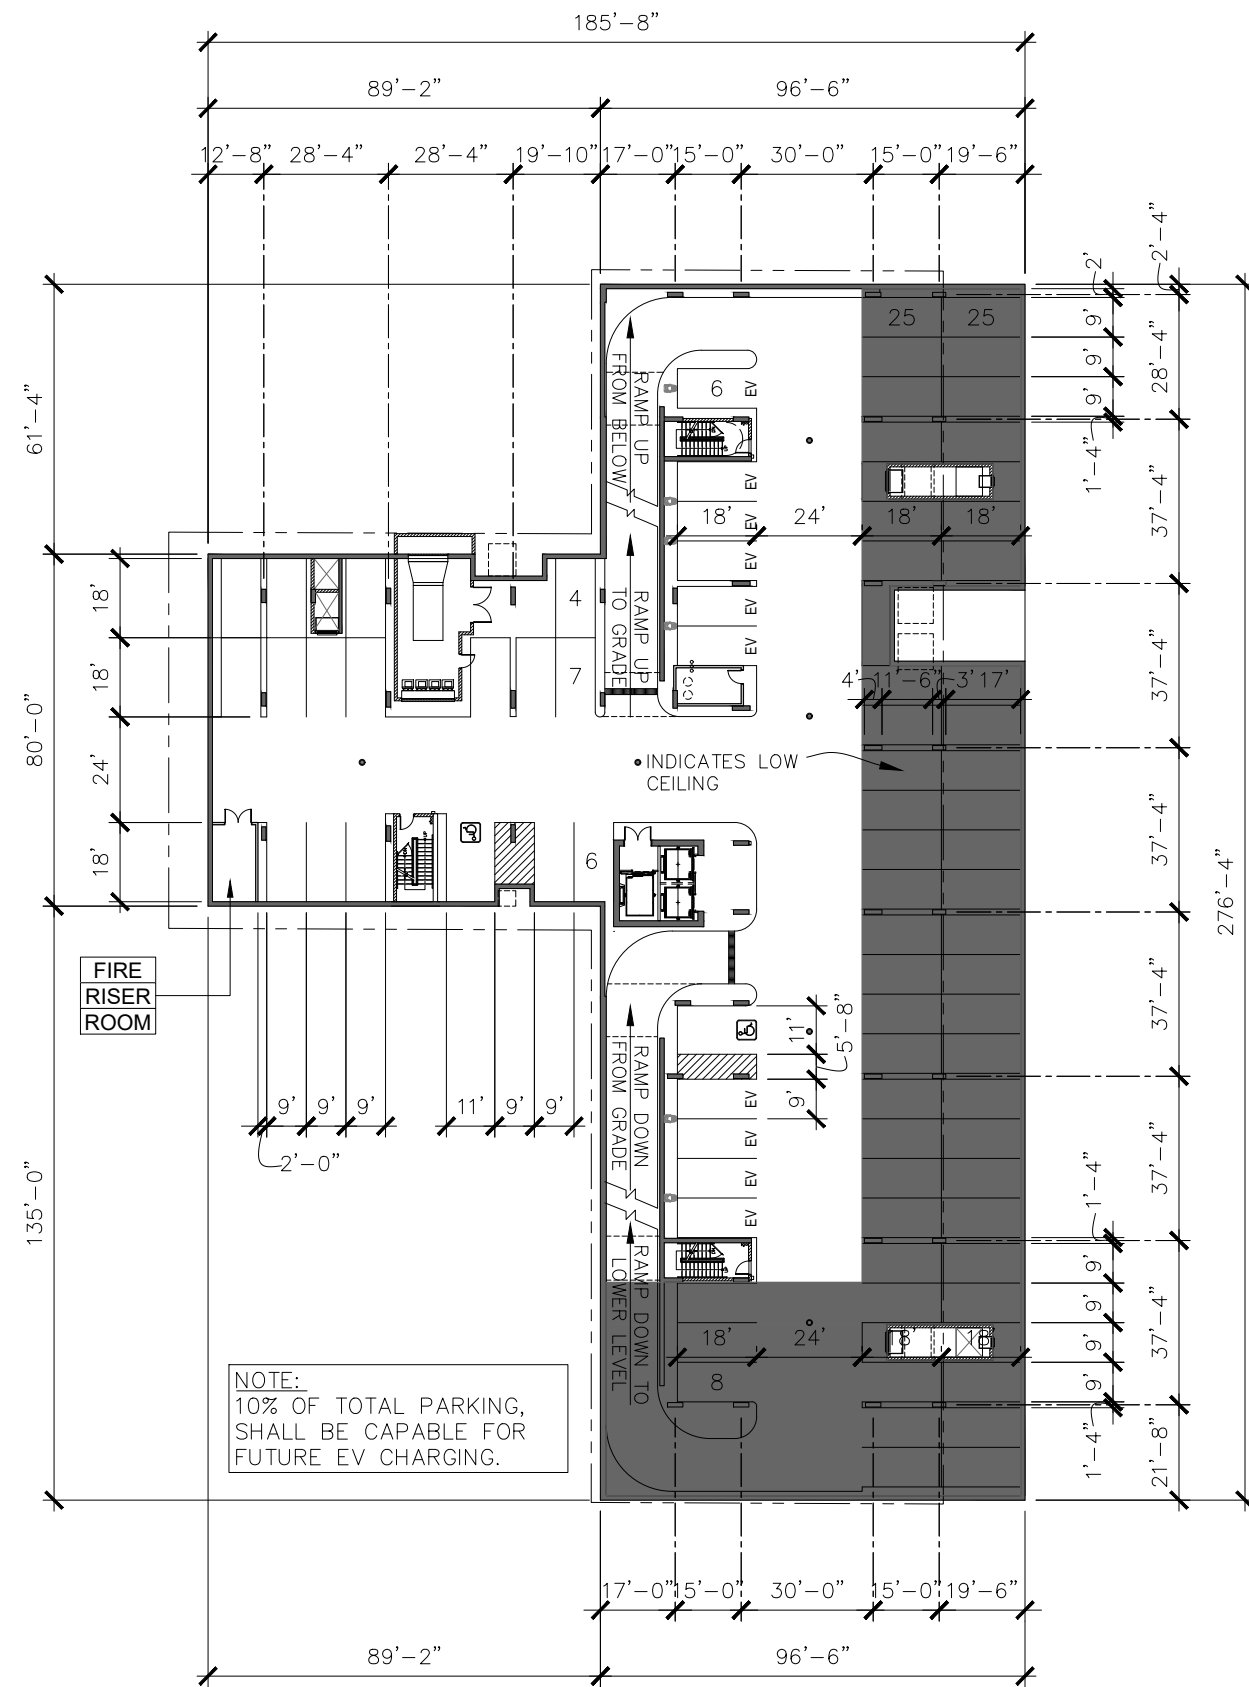

GARAGE LEVEL P1

BUILDING AREA:	33,800 S.F.
SINGLE:	23 P.S.
TANDEM:	58 P.S.
TOTAL:	81 P.S.
EV CHARGERS (4%):	10 P.S.

NOTE:
10% OF TOTAL PARKING,
SHALL BE CAPABLE FOR
FUTURE EV CHARGING.

 

GARAGE PLANS **A2.1**

SCALE: 1"=20'-0"


10-21-24

preliminary not for construction




biltform architecture
group, inc.
11460 north cave creek road, suite 11
phoenix, arizona 85020
Phone 602.285.9200
www.biltform.com

WINFIELD HOTEL AND RESIDENCES - Scottsdale, Arizona

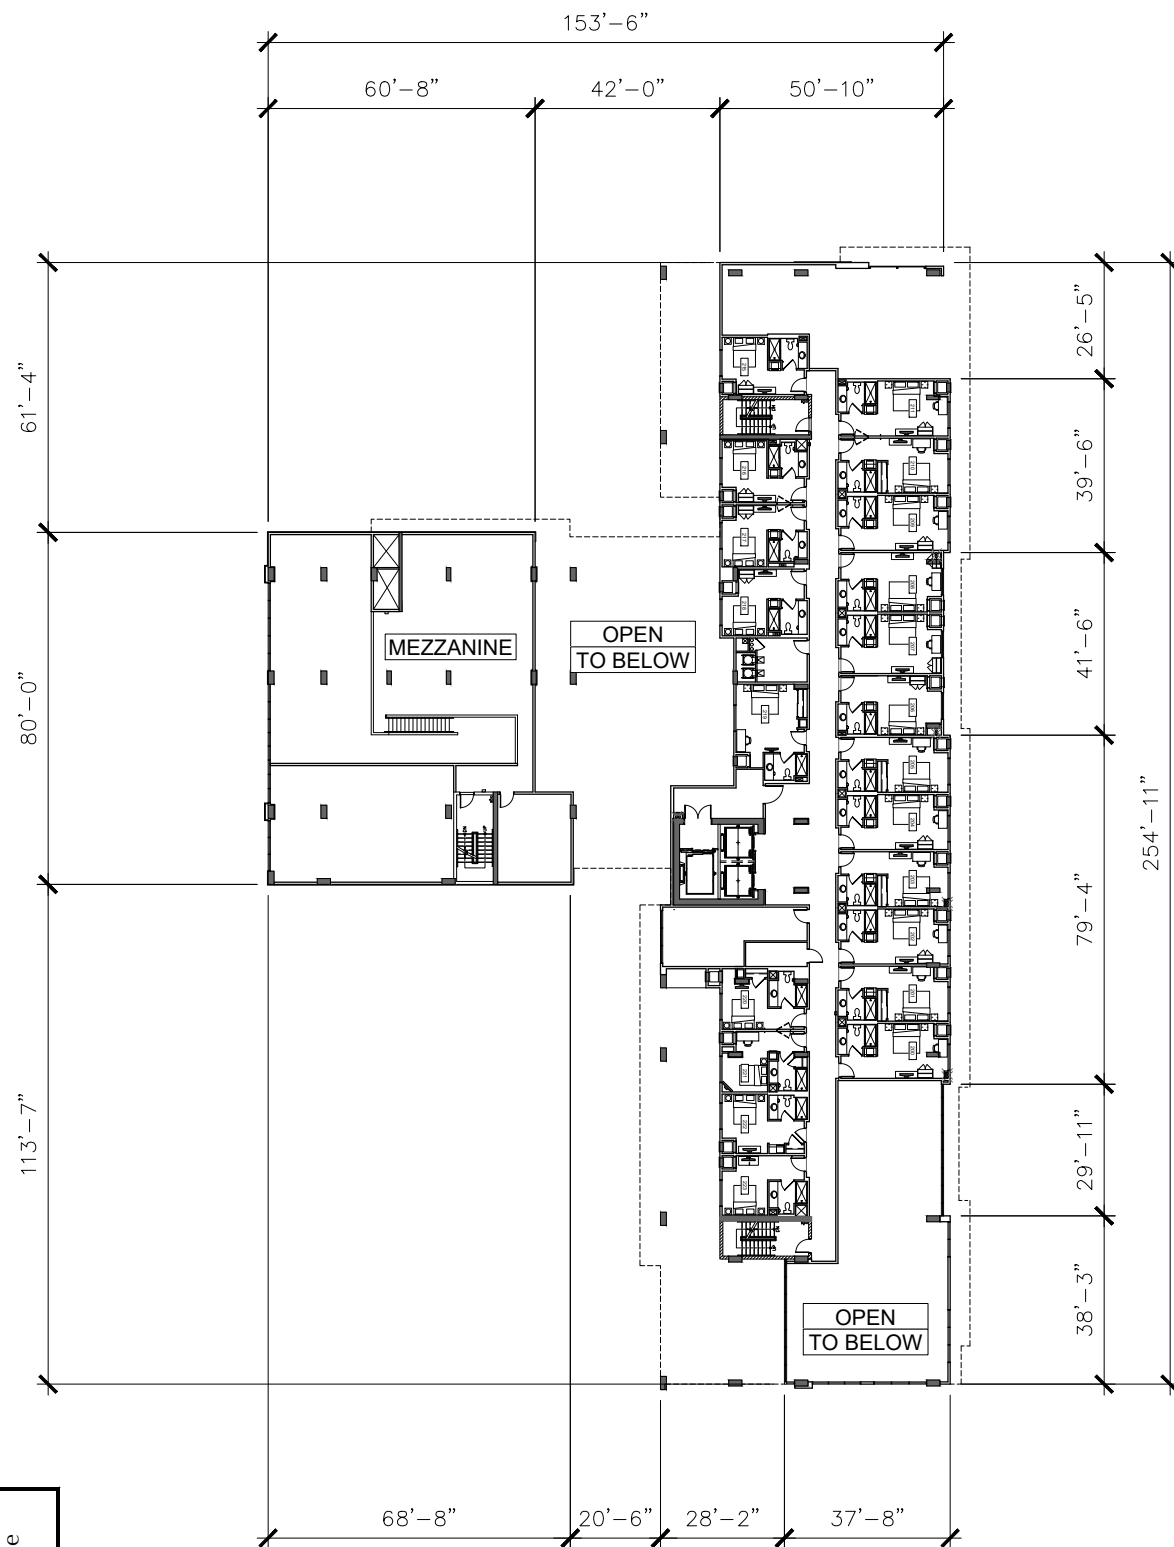


SECOND FLOOR

10,756 S.F.
21 ROOMS

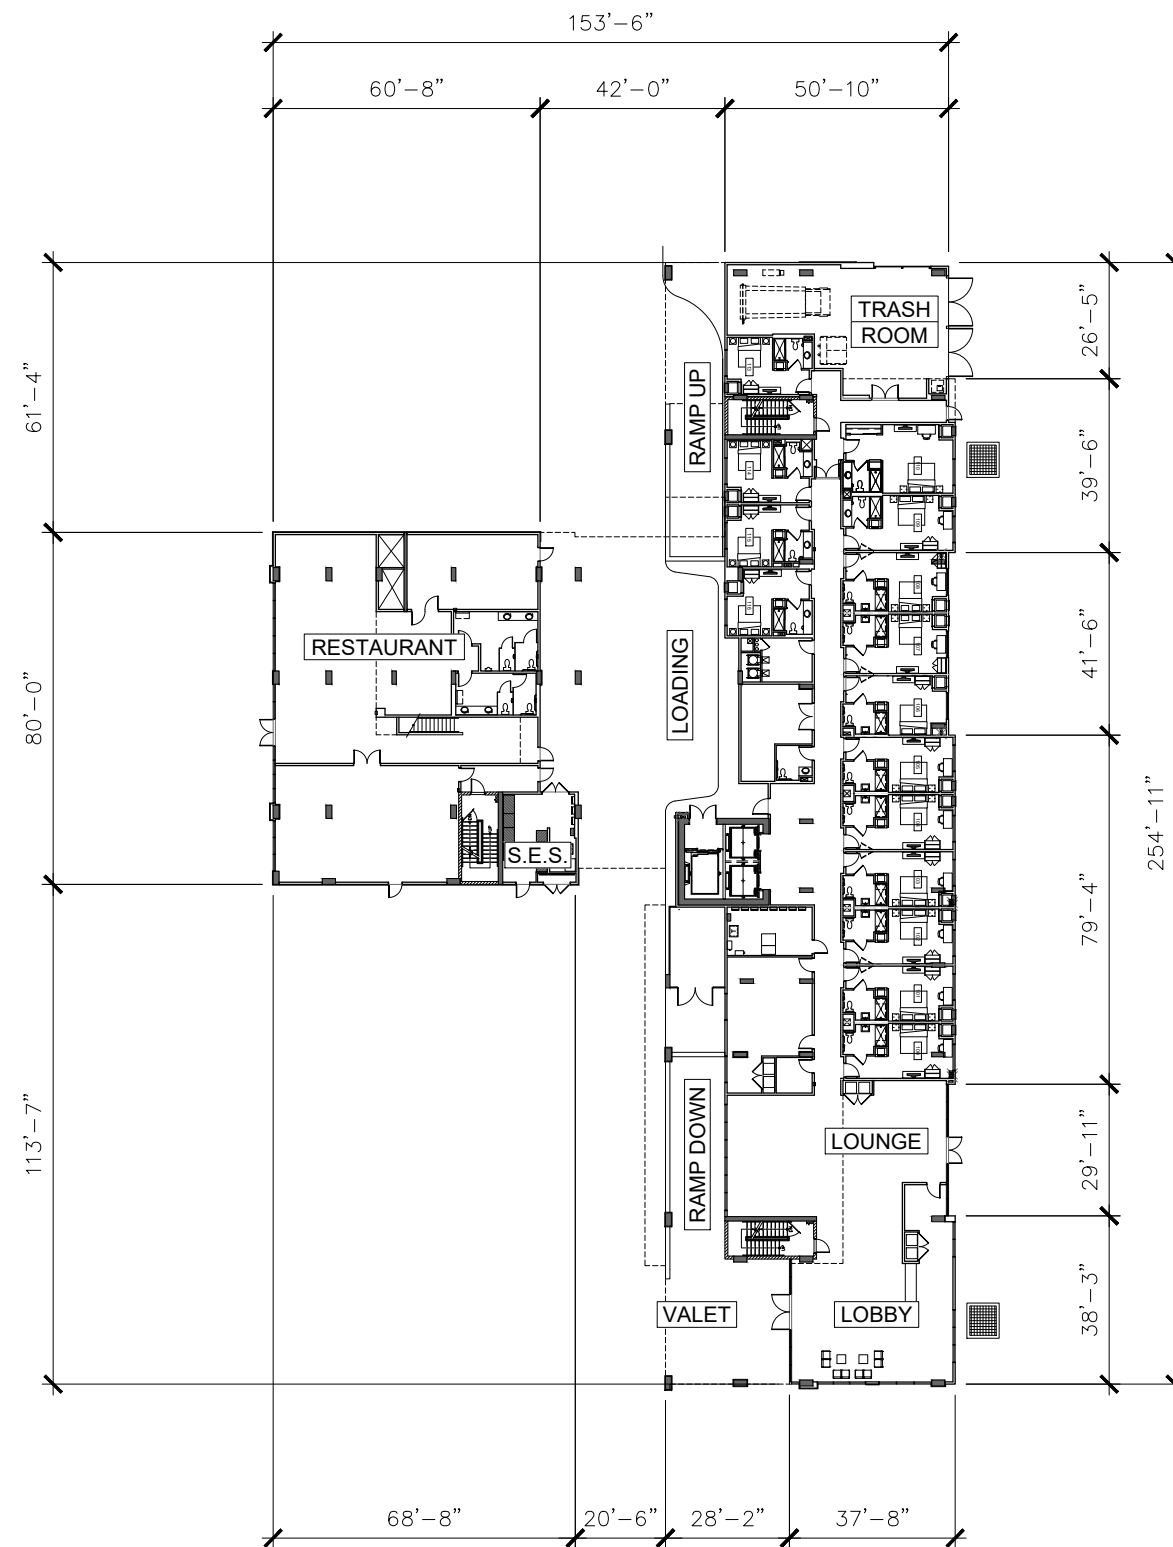

FIRST FLOOR

16,454 S.F.
15 ROOMS

 

BUILDING
PLANS

A2.2

10-21-24

preliminary not for construction

biltform
architecture


biltform architecture
group, inc.
11460 north cave creek road, suite 11
phoenix, arizona 85020
Phone 602.285.9200
www.biltform.com

WINFIELD HOTEL AND RESIDENCES - Scottsdale, Arizona



FOURTH FLOOR

19,348 S.F.
35 ROOMS

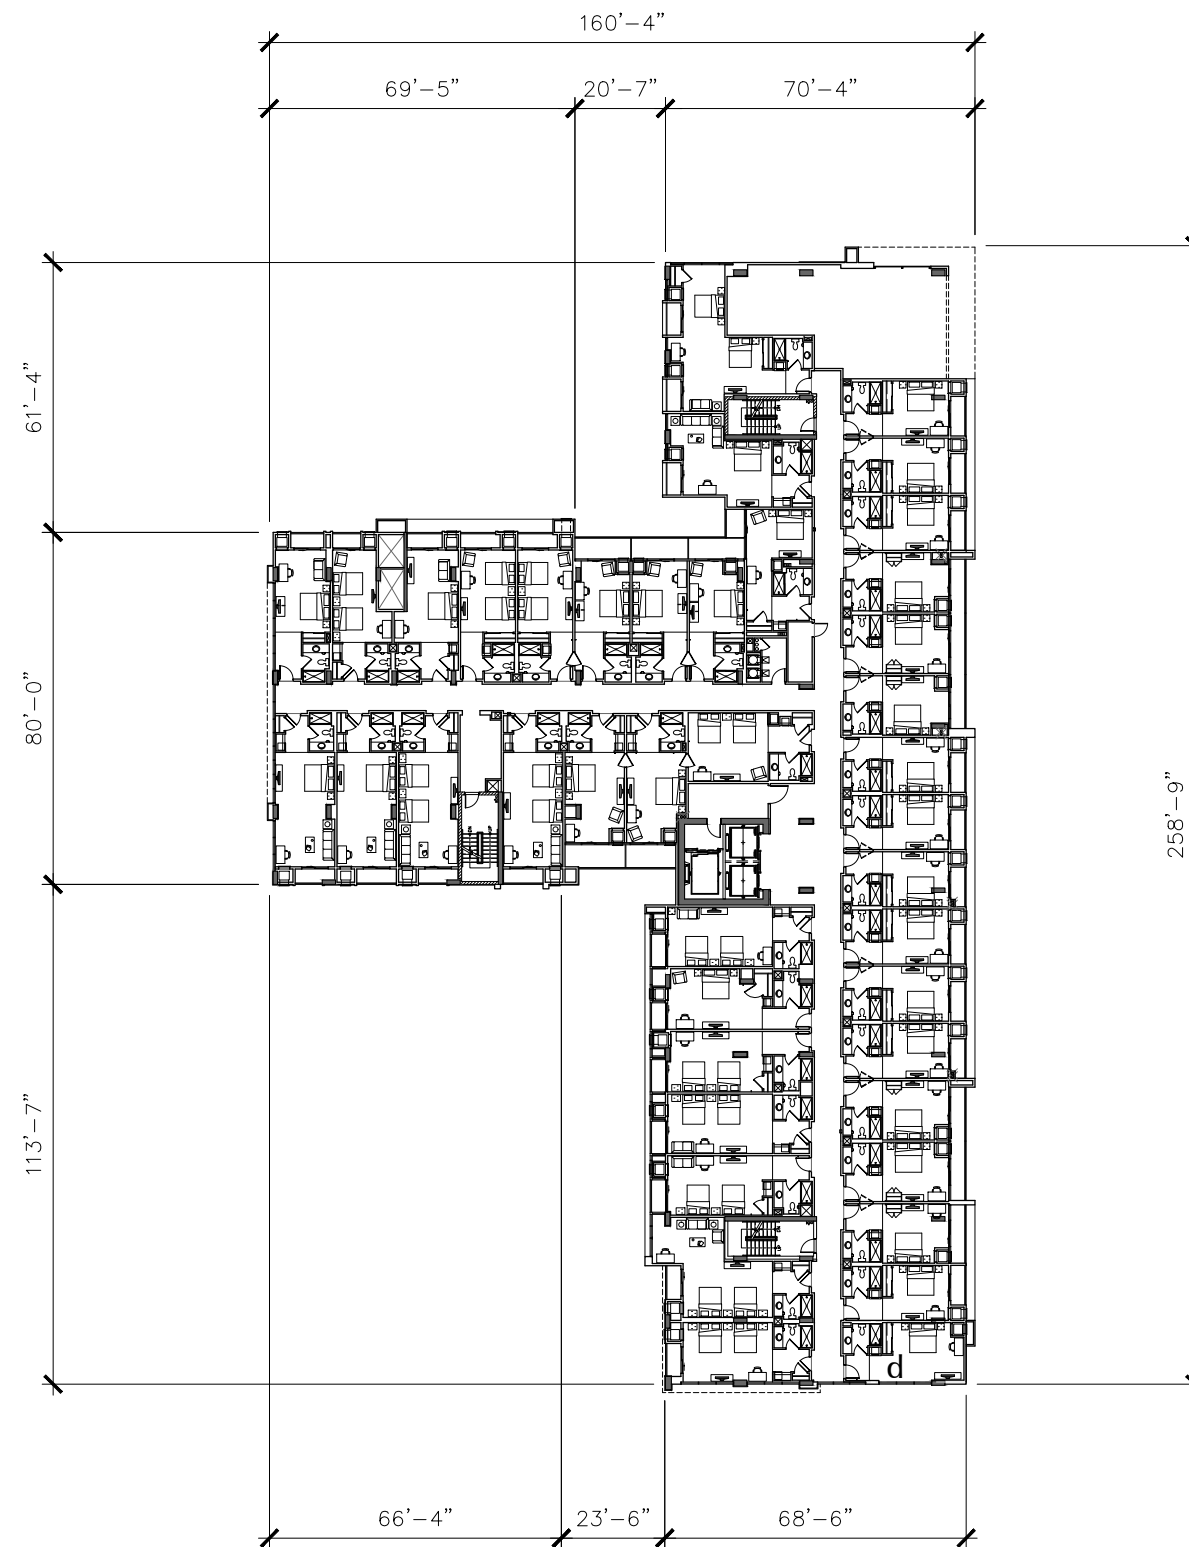

THIRD FLOOR

21,116 S.F.
42 ROOMS

BUILDING
PLANS

A2.3


10-21-24

SCALE: 1"=20'-0"
preliminary not for construction

biltform
architecture


biltform architecture
group, inc.
11460 north cave creek road, suite 11
phoenix, arizona 85020
Phone 602.285.9200
www.biltform.com

WINFIELD HOTEL AND RESIDENCES - Scottsdale, Arizona

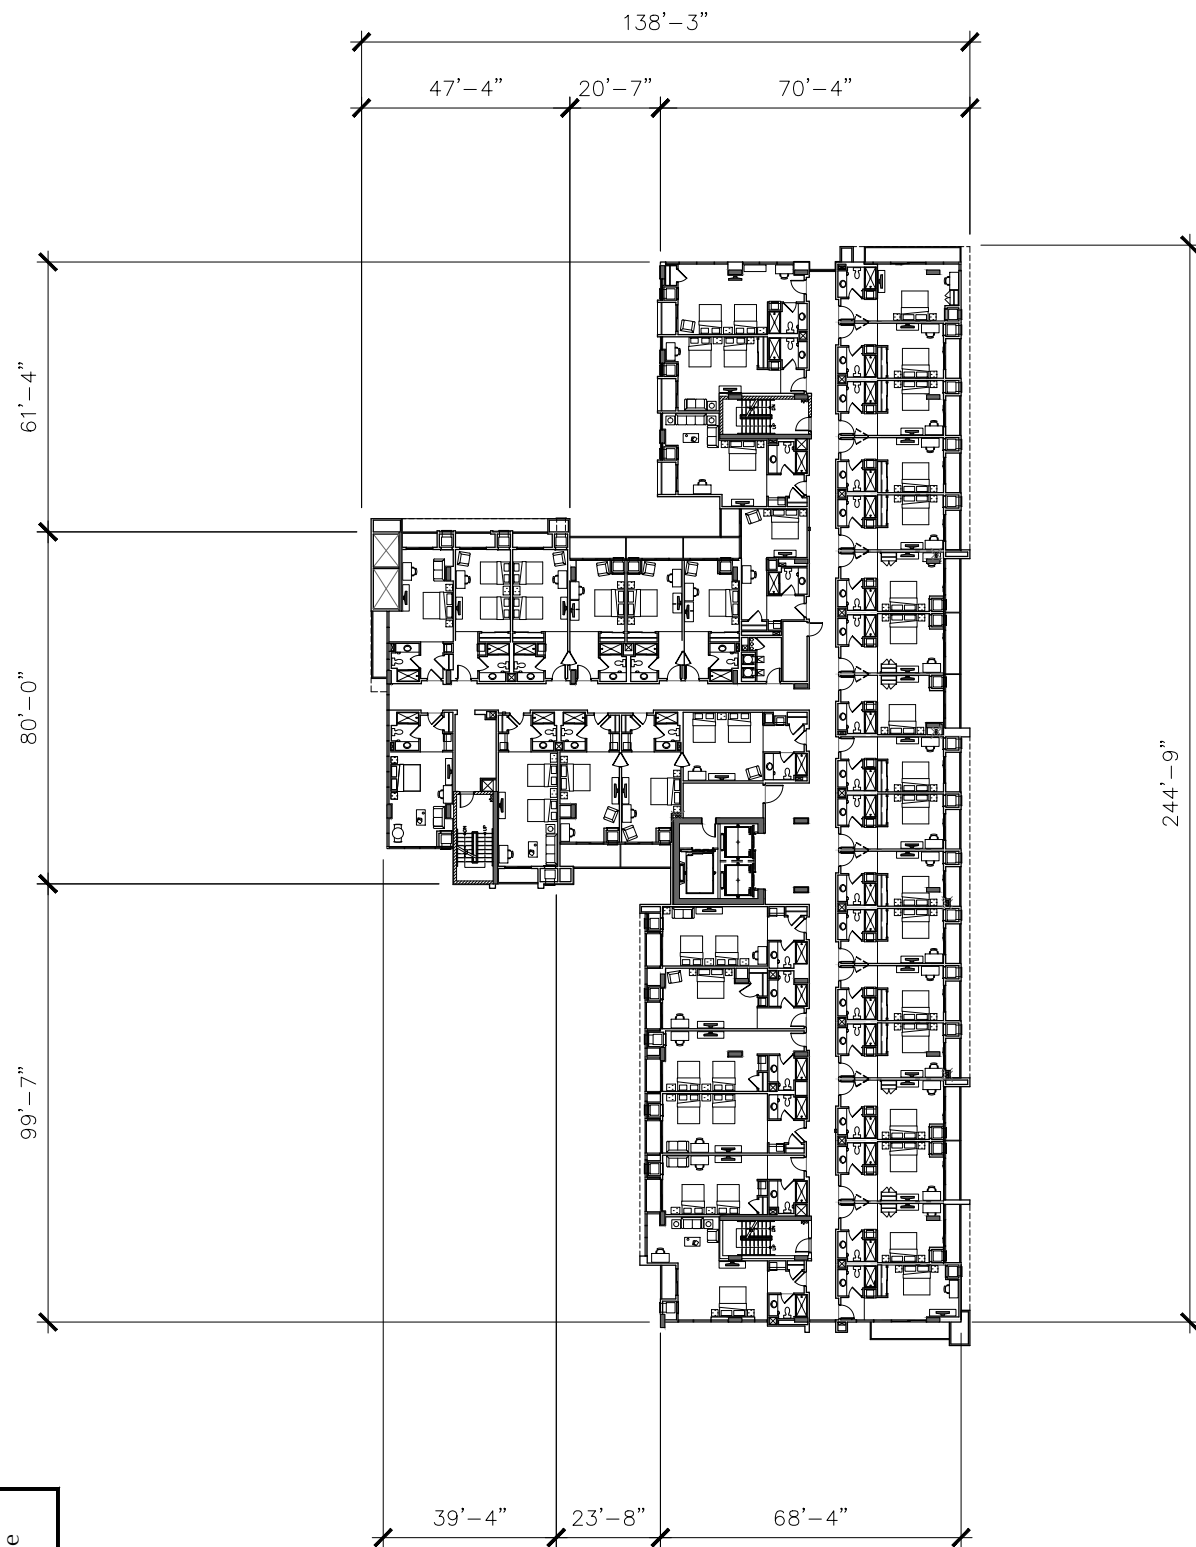


SIXTH FLOOR

19,345 S.F.
39 ROOMS

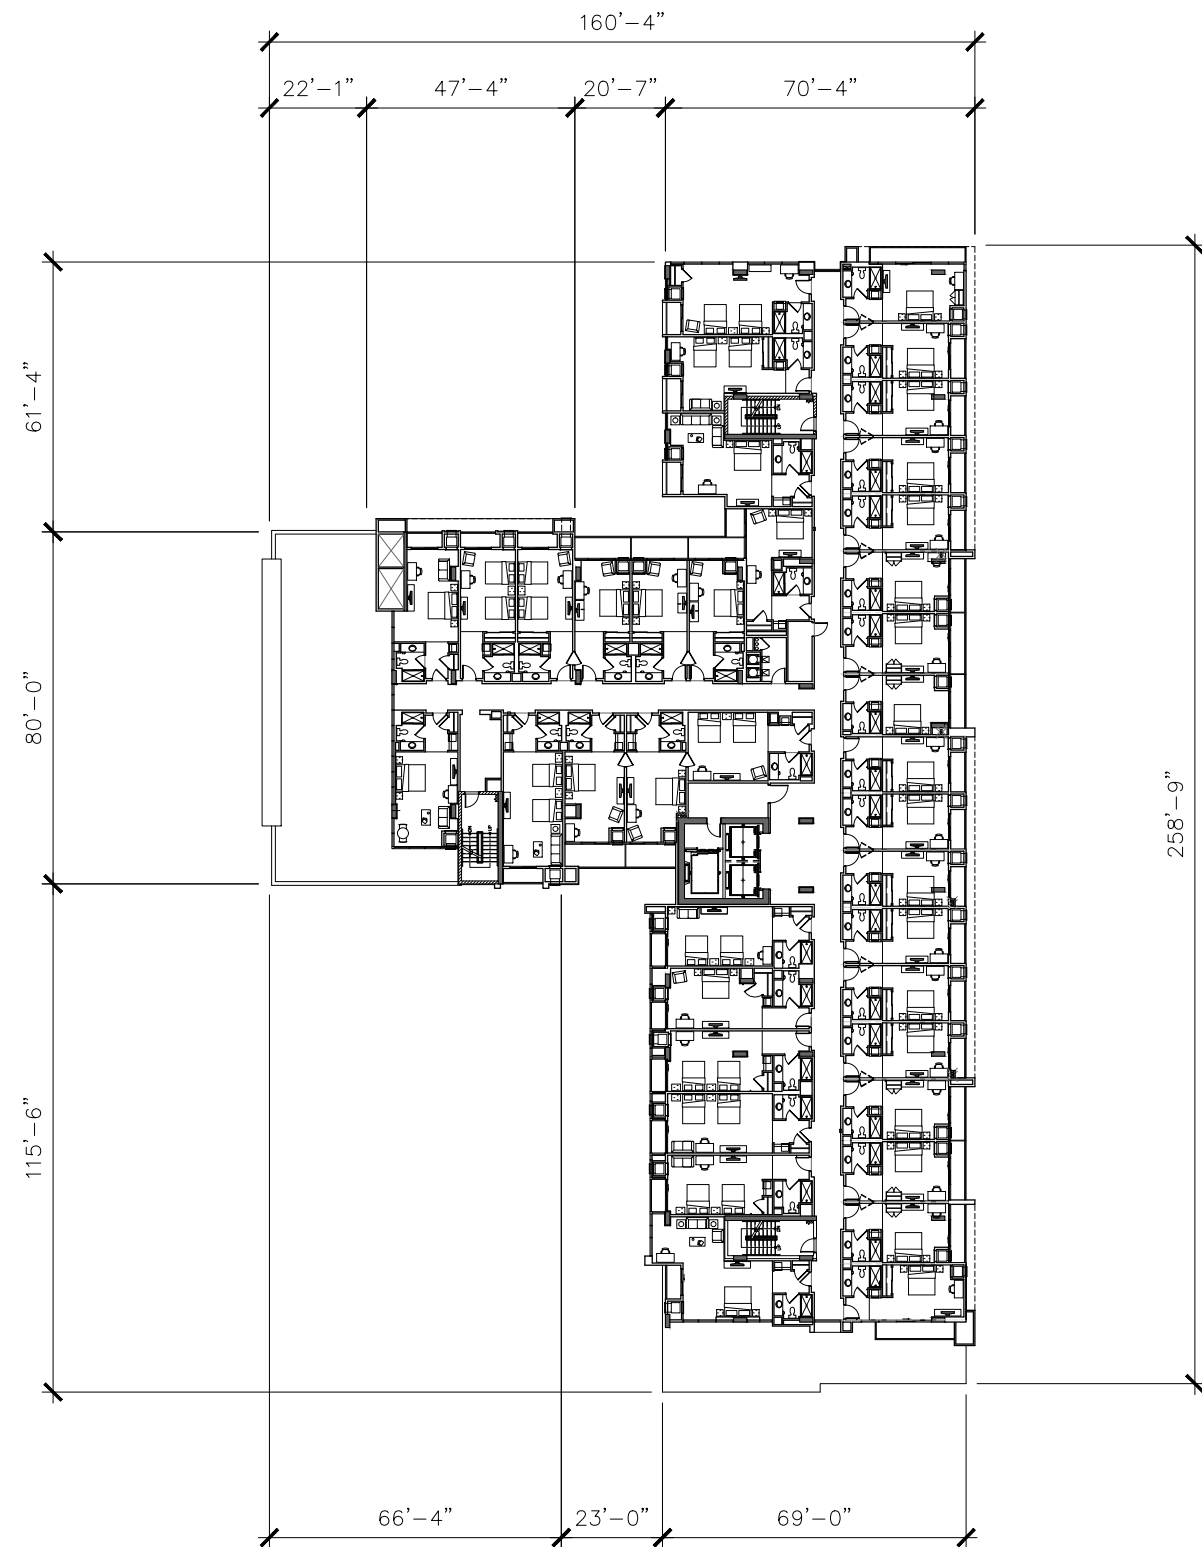

FIFTH FLOOR

19,345 S.F.
39 ROOMS

 

BUILDING
PLANS

A2.4

SCALE: 1"=20'-0"


10-21-24

preliminary not for construction

biltform
architecture


biltform architecture
group, inc.
11460 north cave creek road, suite 11
phoenix, arizona 85020
Phone 602.285.9200
www.biltform.com

WINFIELD HOTEL AND RESIDENCES - Scottsdale, Arizona

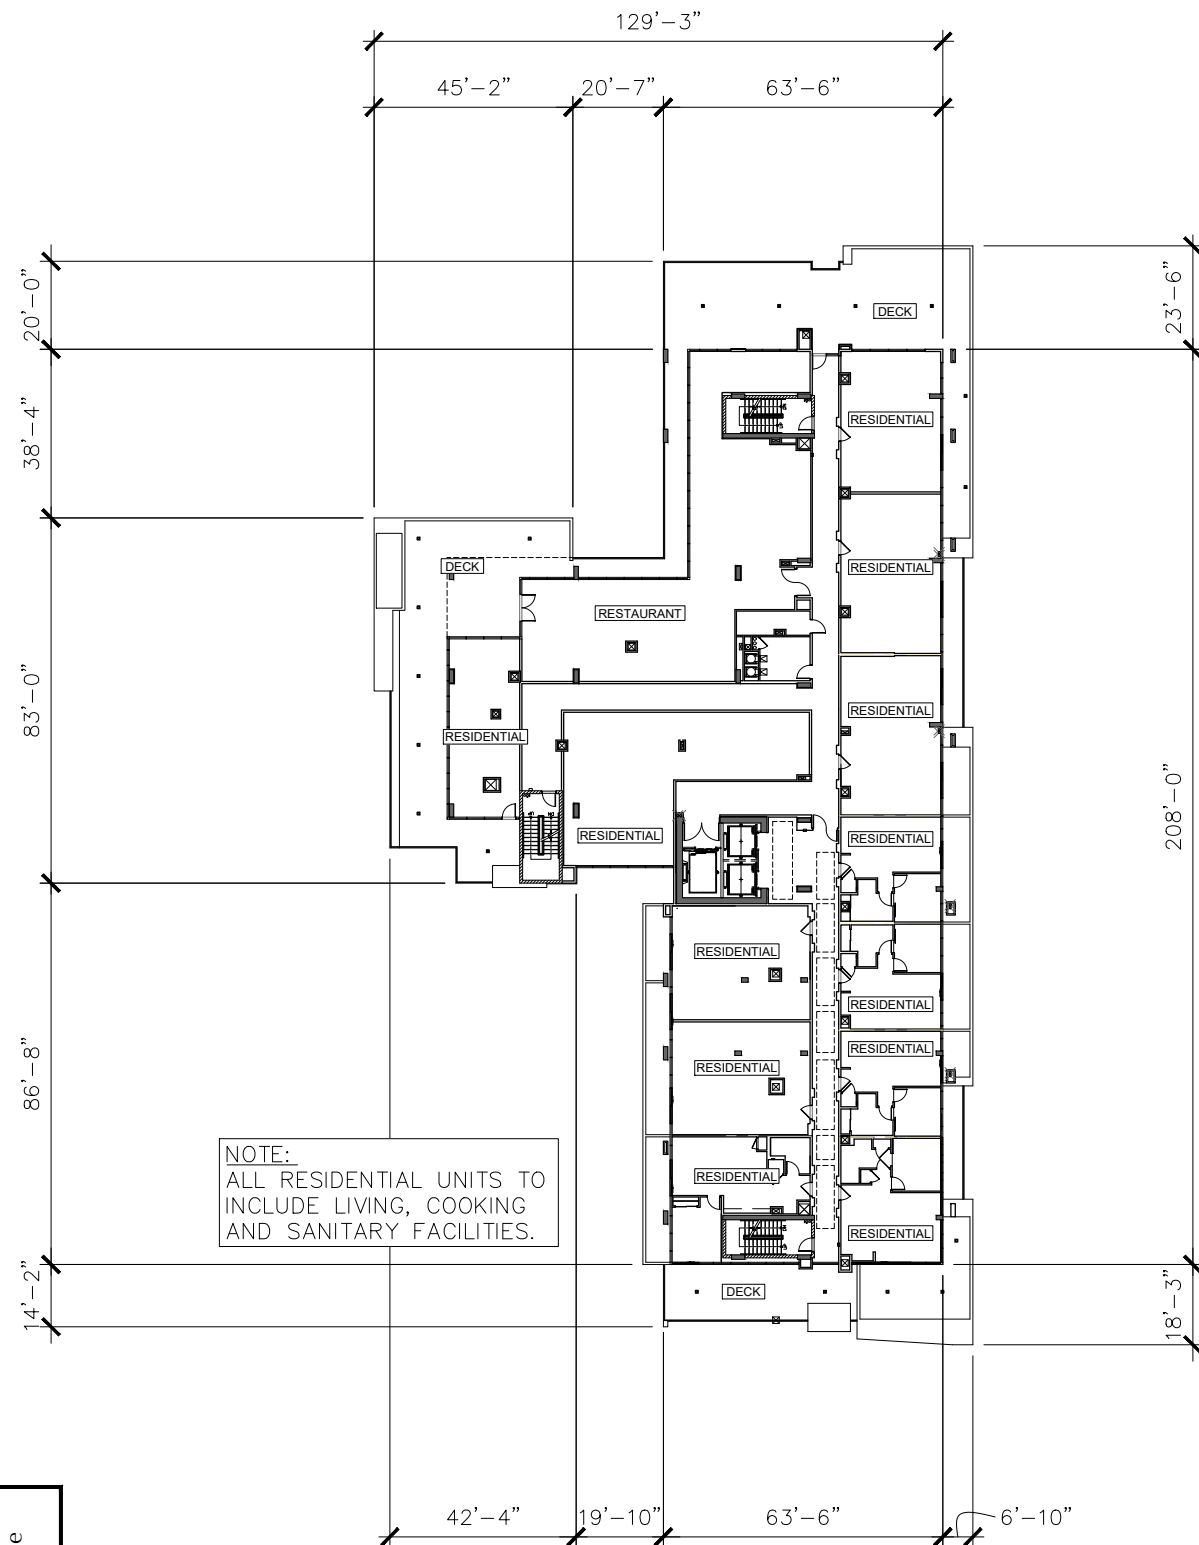

EIGHTH FLOOR

14,844 S.F.
12 DUs

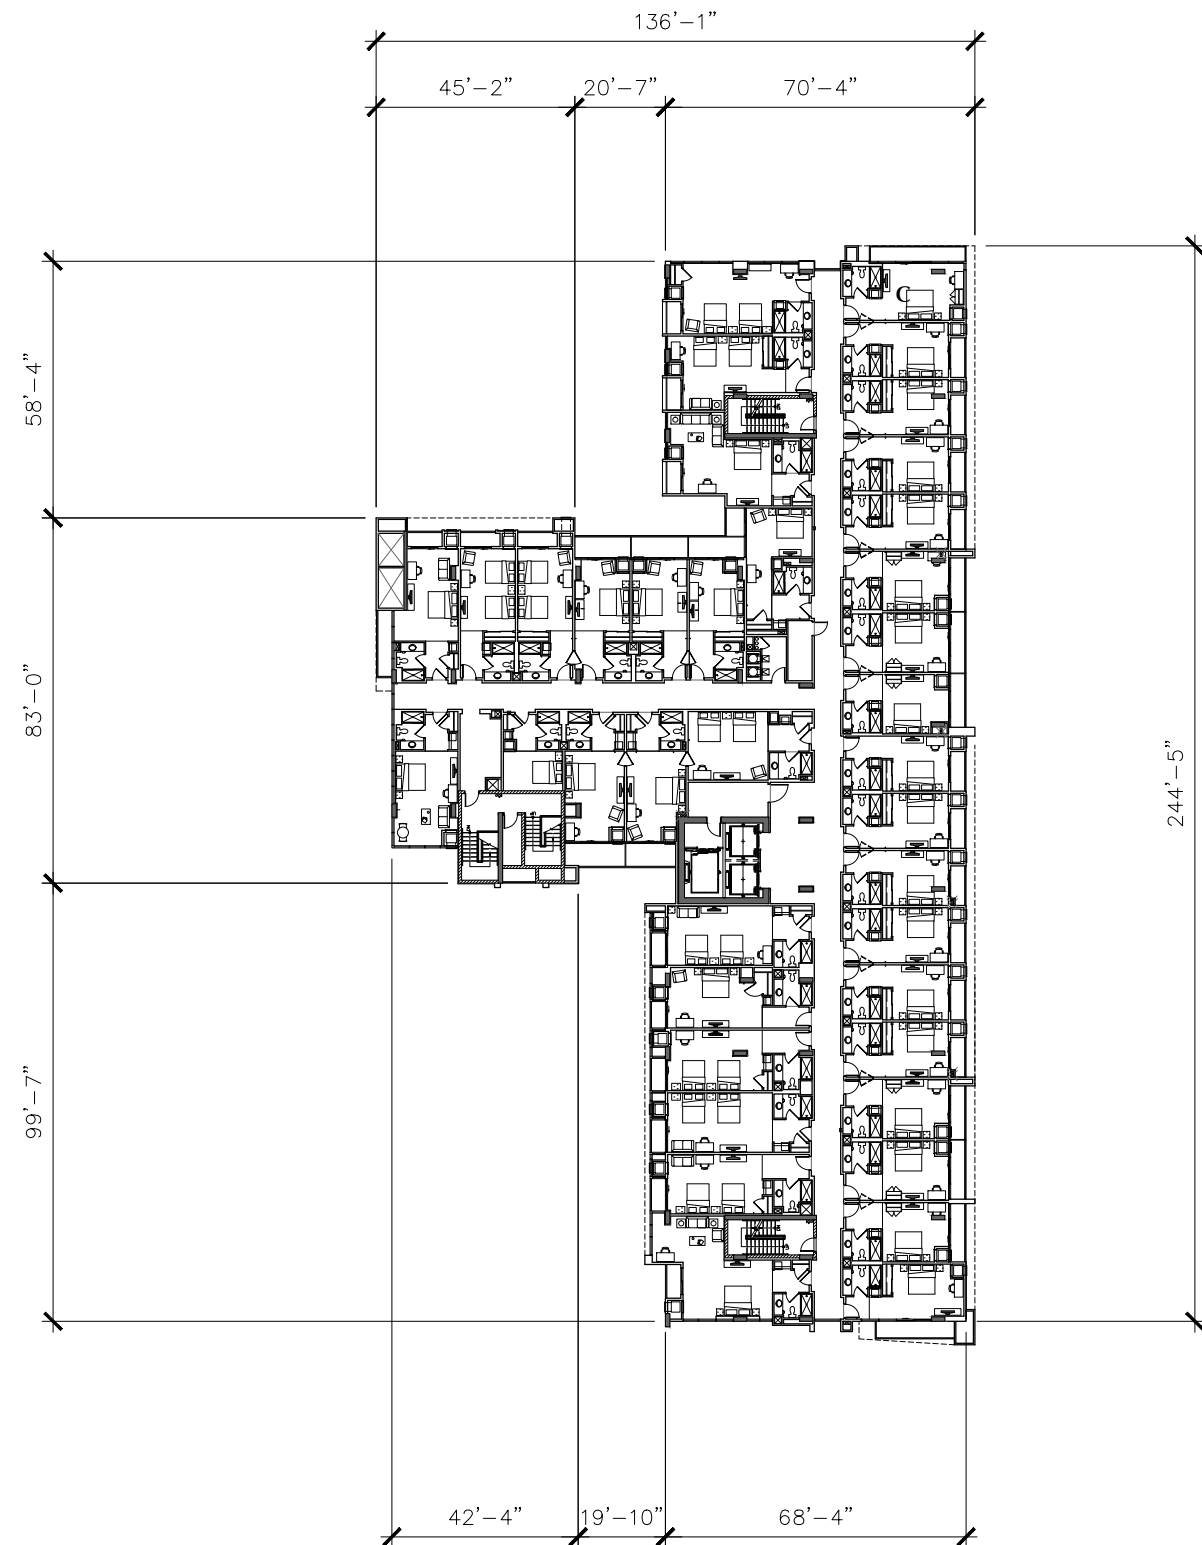

SEVENTH FLOOR

19,345 S.F.
39 ROOMS

BUILDING
PLANS

A2.5


10-21-24

preliminary not for construction


biltform
architecture

biltform architecture
group, inc.
11460 north cave creek road, suite 11
phoenix, arizona 85020
Phone 602.285.9200
www.biltform.com


WINFIELD HOTEL AND RESIDENCES - Scottsdale, Arizona

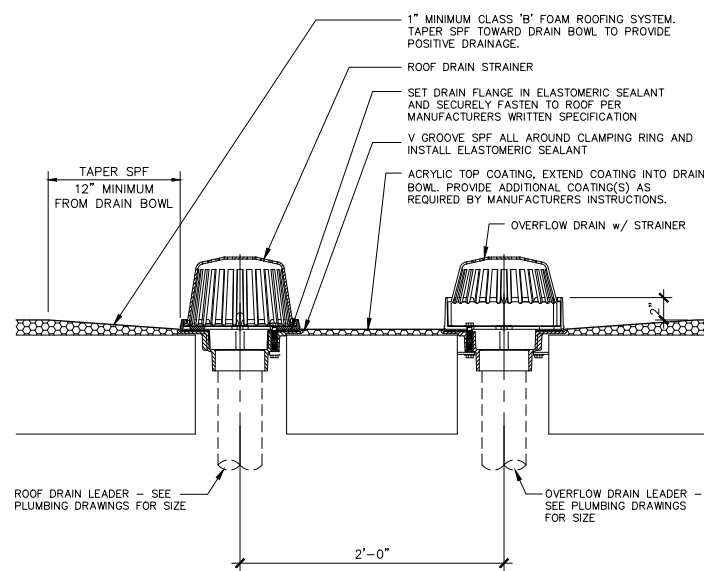

65 ROOF DRAIN AND OVERFLOW DRAIN
 SCALE: 1-1/2" = 1'-0"

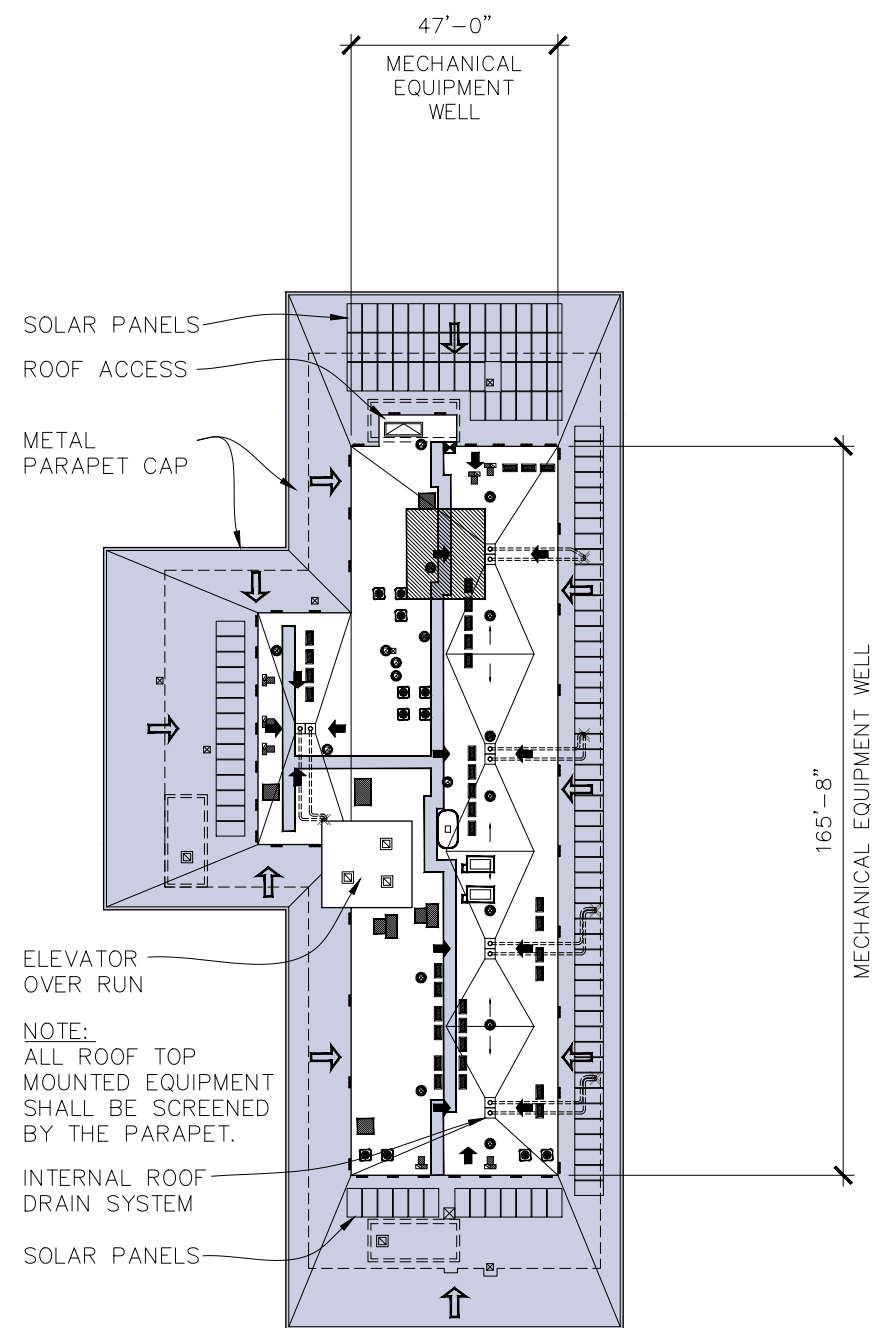


ROOF PLAN

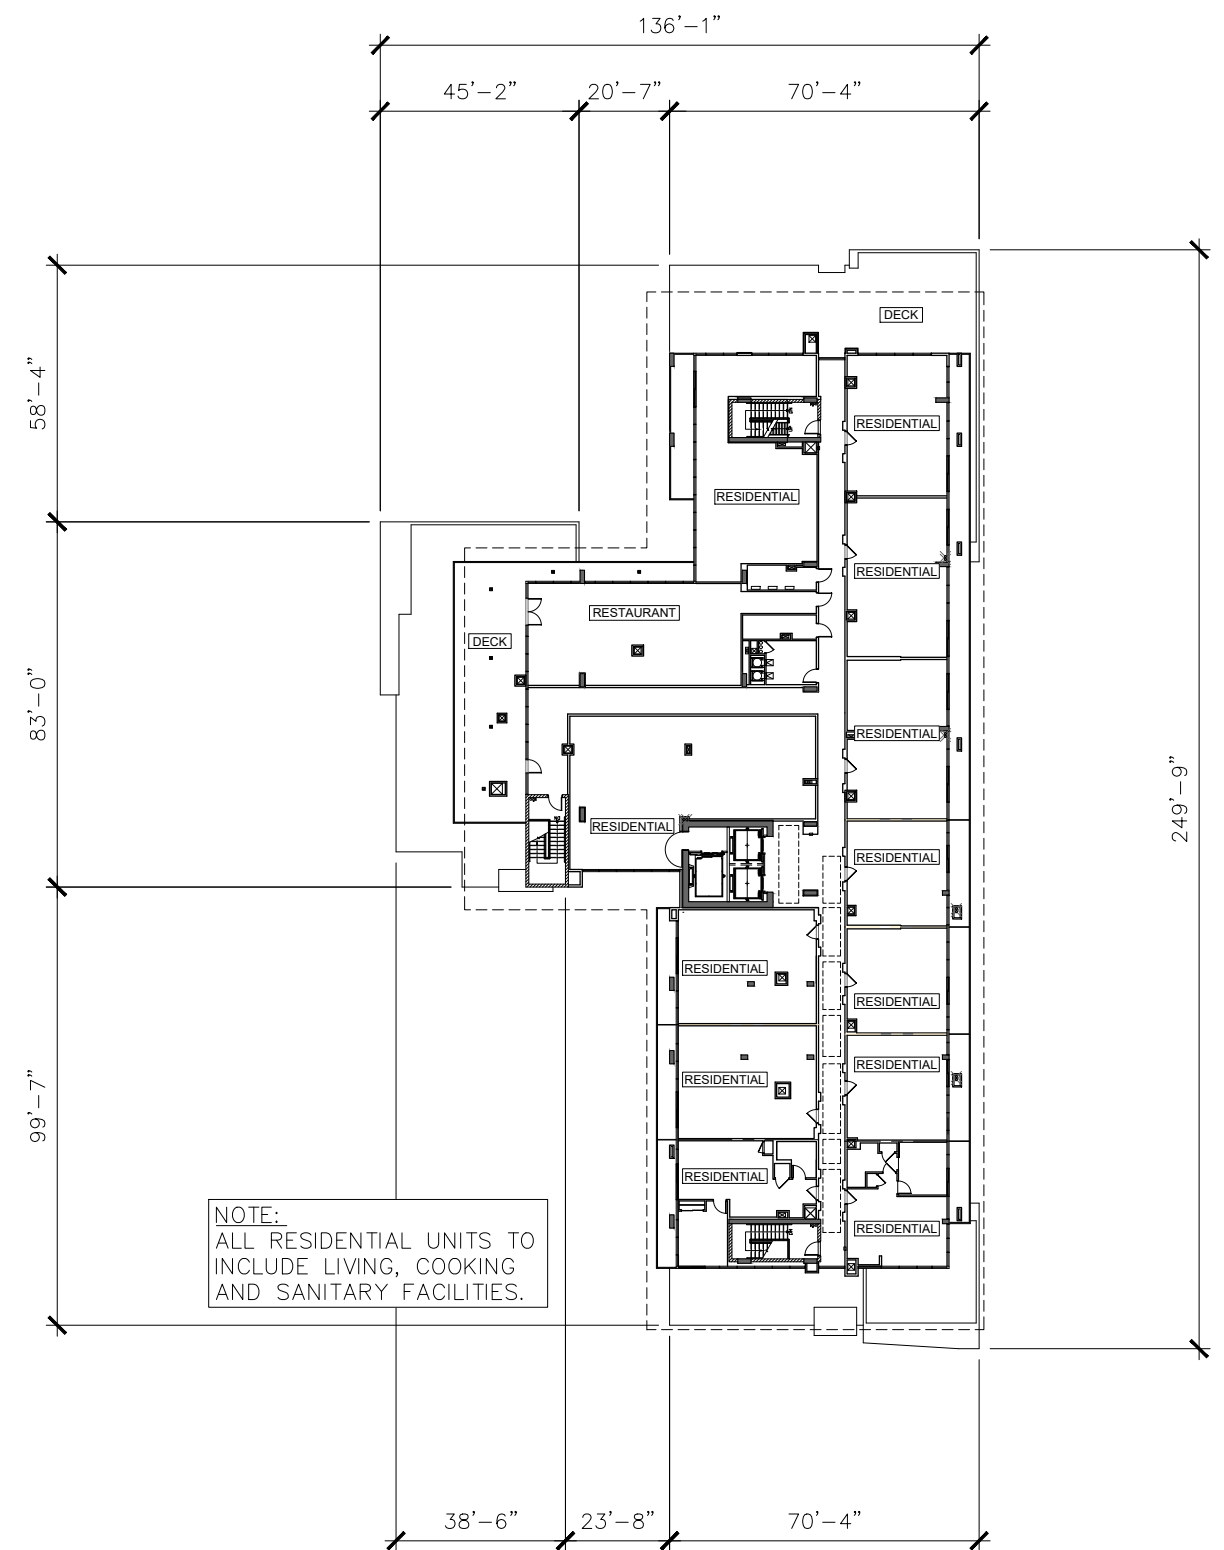

NOTE:
 ALL RESIDENTIAL UNITS TO
 INCLUDE LIVING, COOKING
 AND SANITARY FACILITIES.

NINTH FLOOR

14,066 S.F.
 12 DUs

 

BUILDING & ROOF PLAN **A2.6**
 SCALE: 1"=20'-0"

10-21-24

preliminary not for construction




biltform architecture
 group, inc.
 11460 north cave creek road, suite 11
 phoenix, arizona 85020
 Phone 602.285.9200
 www.biltform.com

WINFIELD HOTEL AND RESIDENCES - Scottsdale, Arizona

TYPE	SYMBOL	MANUFACTURE / MODEL NUMBER	VA	VOLT.	LAMPS		DESCRIPTION AND NOTES
					QTY.	TYPE	
A		REBELLE LIGHTING #5413-1x23L-30-120- VWFL-3-RAL	26	120	N/A	23W LED	EXTERIOR WALL SCONCE - MOUNT AT 12"-6" A.F.F.
B		REBELLE LIGHTING #3204-2x12L-30-120- VWFL-3-RAL	28	120	N/A	24W LED	EXTERIOR WALL SCONCE - MOUNT AT 12"-6" A.F.F.
C		REBELLE LIGHTING #3101-12L-30-120-T3- RAL	13	120	N/A	13W LED	EXTERIOR WALL SCONCE - MOUNT AT 12"-6" A.F.F.
D		SISTEMALUX #S-7261W-UNV-14	24	120	N/A	24W LED	WALKWAY BOLLARD
E		PRESCOLITE #LF6ML-120-6LFML30L- 30K-FL35-SS	37	120	N/A	36W LED	6" OPEN DOWNLIGHT


LIGHTING FIXTURE SCHEDULE

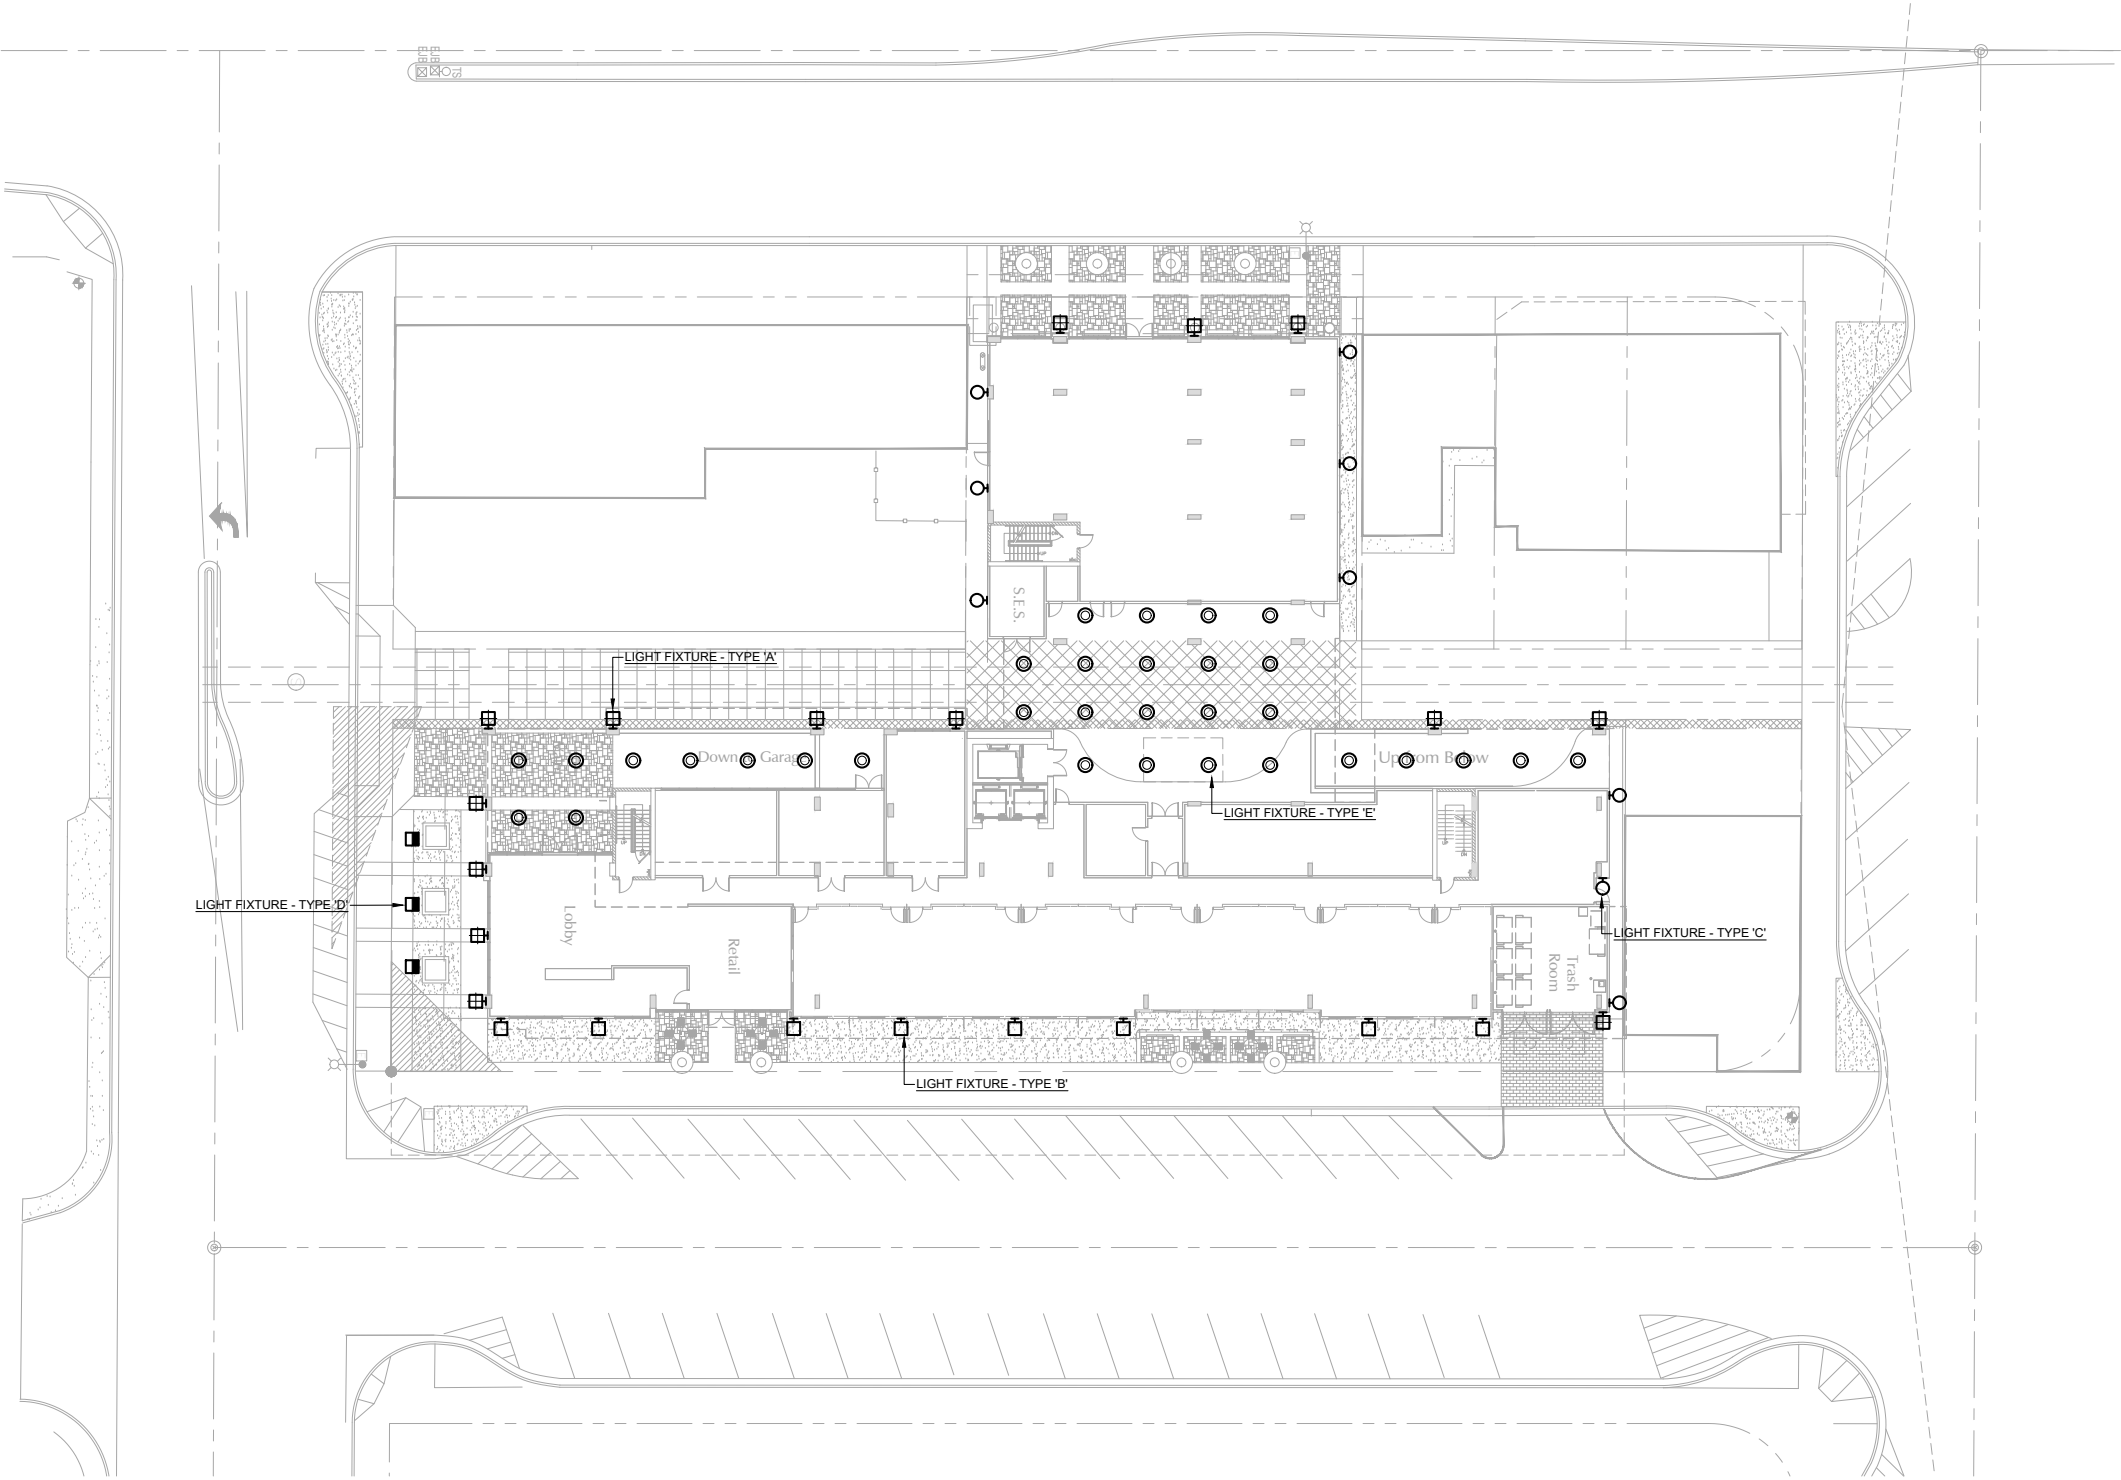

rtm
engineering consultants
34300 Gateway Drive, Suite 120
Palm Desert, CA 92211
rtmassociates.com | 760.348.8885

biltform
architecture
11460 north cave creek road, suite 11
phoenix, arizona 85020
Phone 602.285.9200
www.biltform.com

WINFIELD HOTEL AND RESIDENCES - Scottsdale, Arizona

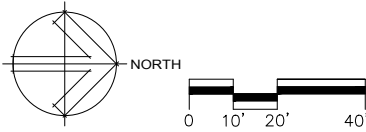


SITE LIGHTING PLAN

SCALE: 1"=20'-0"


preliminary not for construction

E1



9-24-18

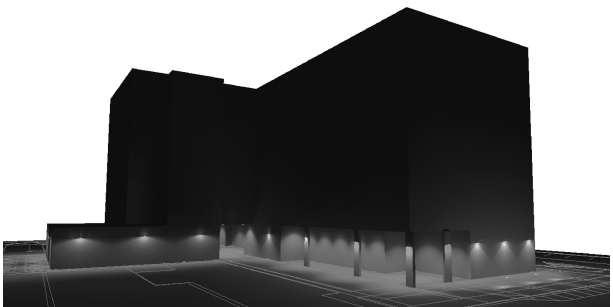

RENDERING - SOUTHWEST

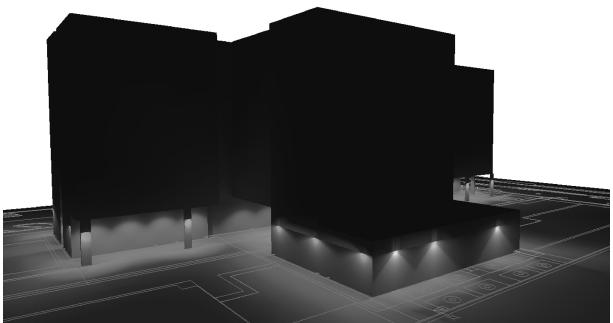

RENDERING - NORTHWEST

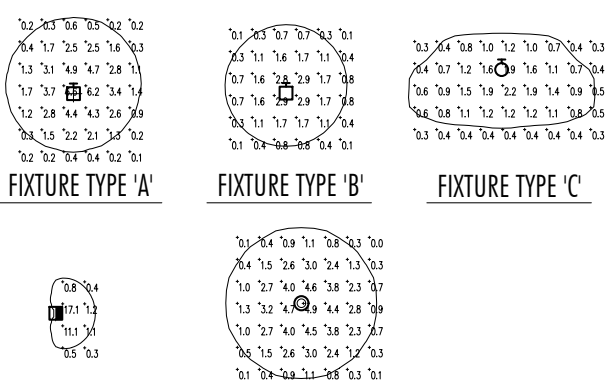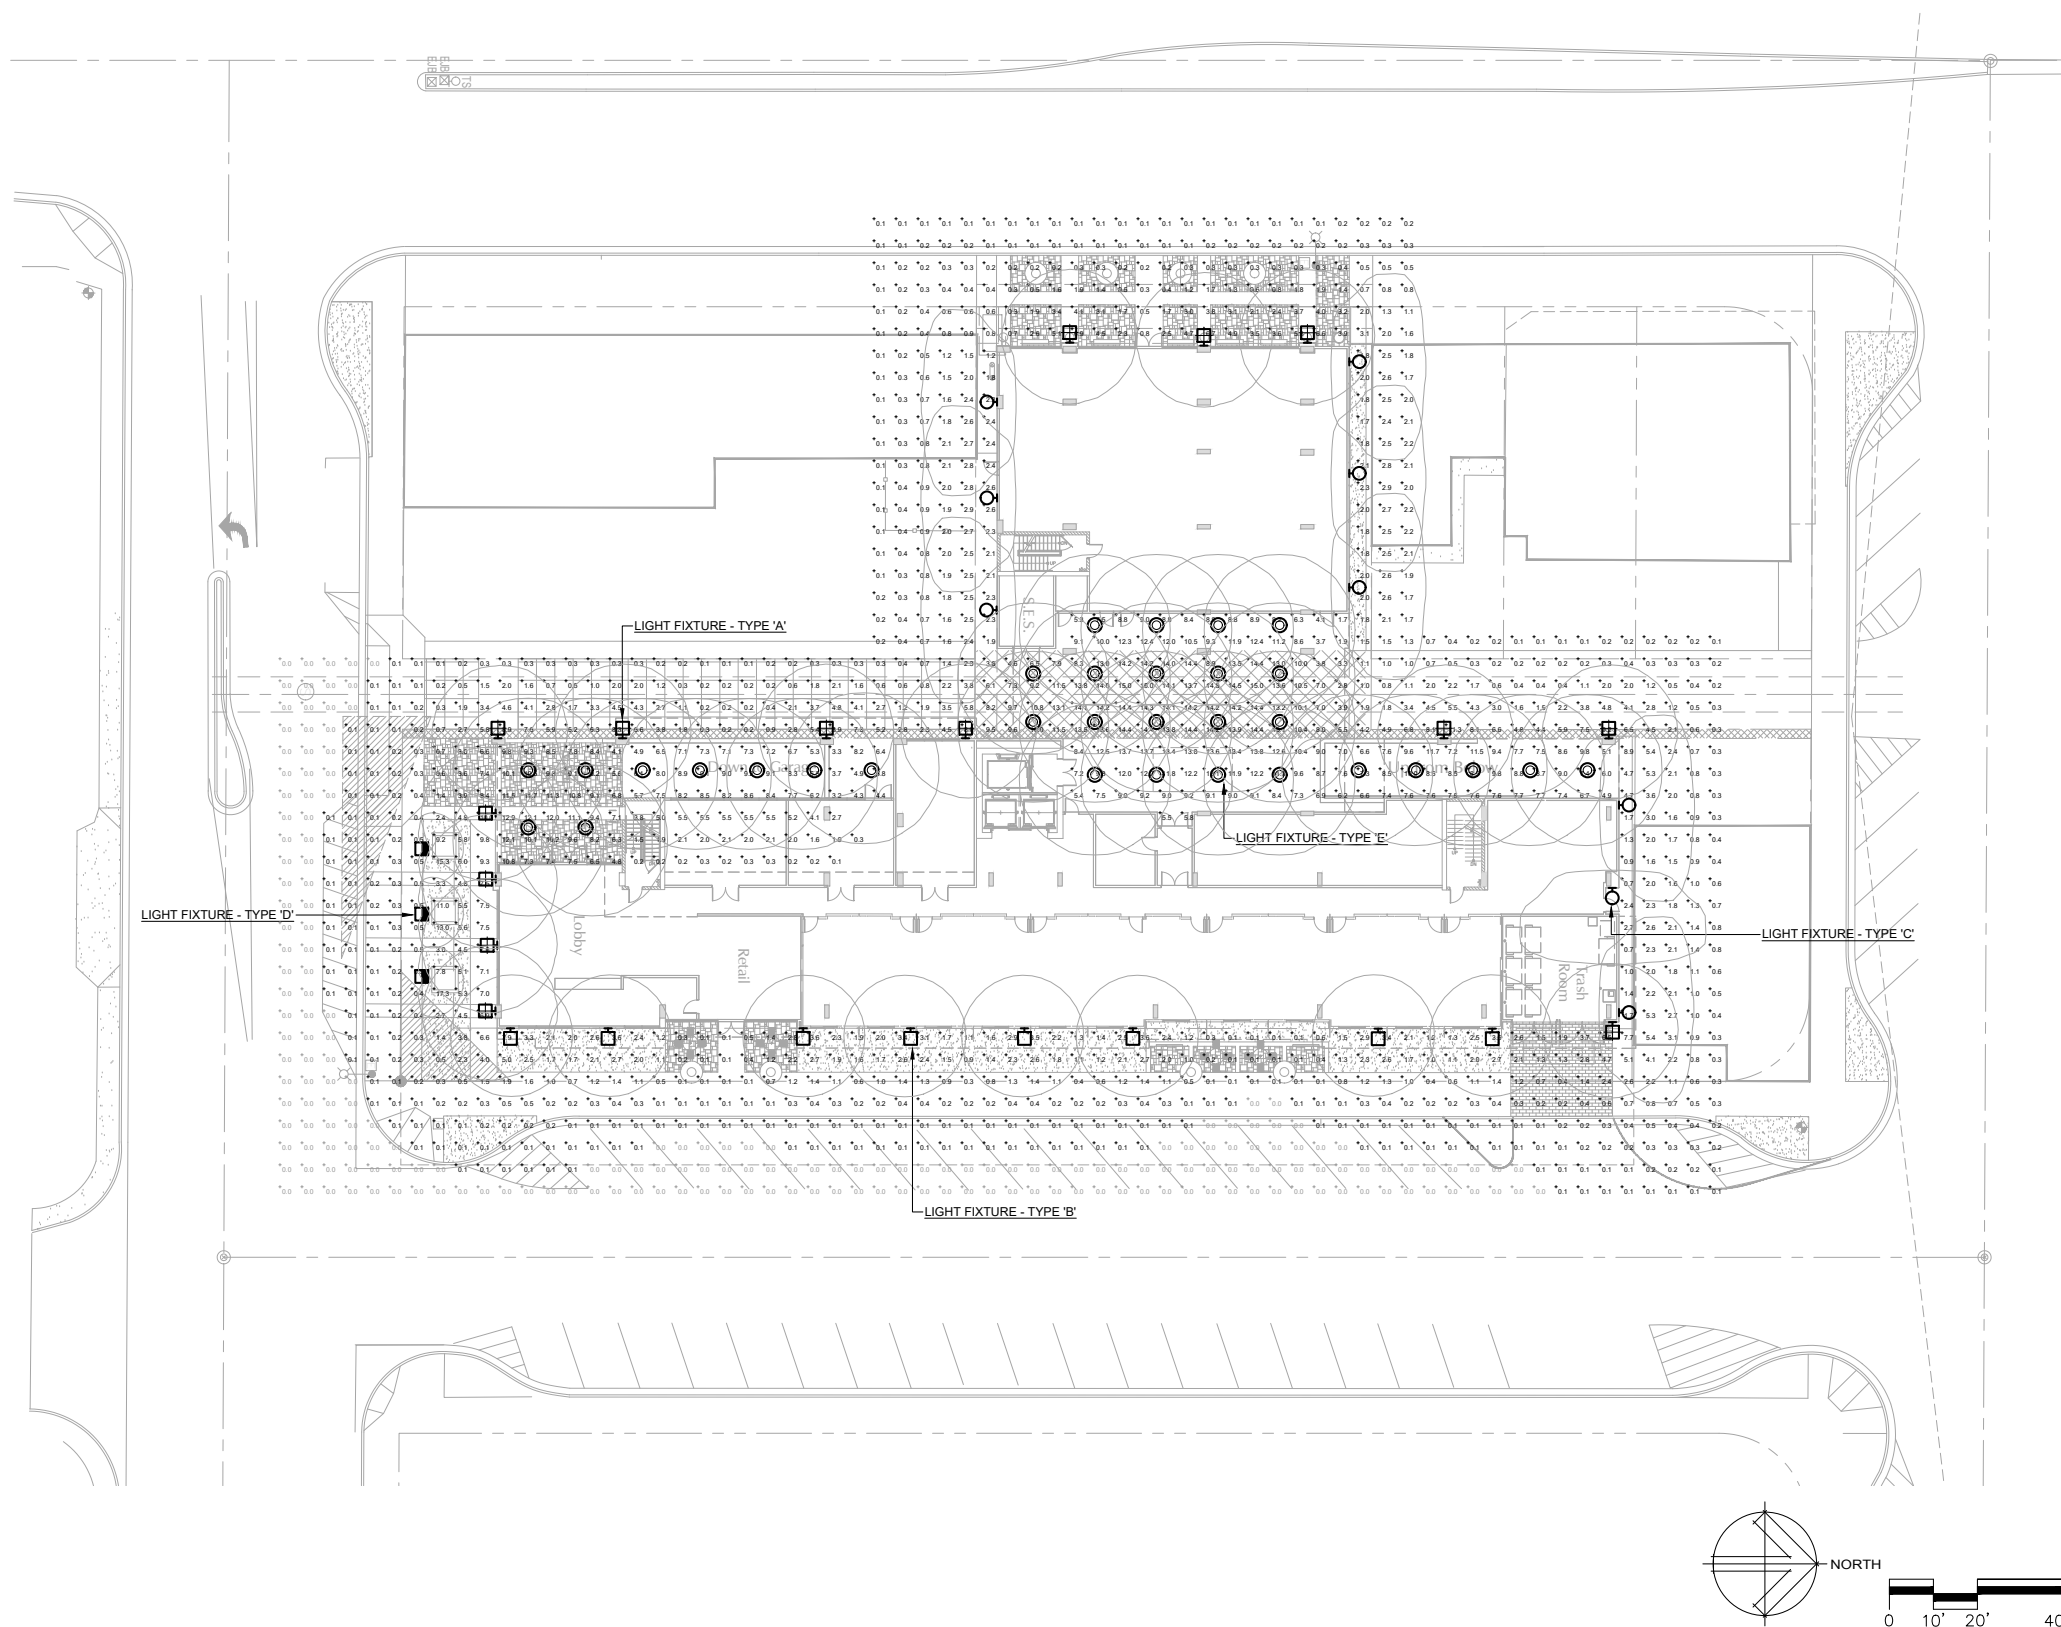

INDIVIDUAL FIXTURE PHOTOMETRICS

DESCRIPTION	SYMBOL	AVG.	MAX.	MIN.	MAX/MIN	AVG/MIN	L.L.F.
HORIZONTAL AT GRADE	+	1.8 FC	17.3 FC	0.0 FC	N/A	N/A	.90

STATISTICS

PHOTOMETRIC PLAN-
HORIZONTAL AT GRADE
SCALE: 1"=20'-0"
preliminary not for construction


rtm
engineering consultants
34300 Gateway Drive, Suite 120
Palm Desert, CA 92211
rtmassociates.com | 760.348.8865

biltform
architecture
biltform architecture
group, inc.
11460 north cave creek road, suite 11
phoenix, arizona 85020
Phone 602.285.9200
www.biltform.com

WINFIELD HOTEL AND RESIDENCES - Scottsdale, Arizona

DESCRIPTION	SYMBOL	AVG.	MAX.	MIN.	MAX/MIN	AVG/MIN	L.L.F.
VERTICAL AT 6'-0" A.F.G. - NORTH SECTION 1	x	2.0 FC	3.7 FC	0.1 FC	37.0 : 1	20.0 : 1	1.0
VERTICAL AT 6'-0" A.F.G. - NORTH SECTION 2	□	2.5 FC	7.9 FC	0.4 FC	19.8 : 1	6.3 : 1	1.0
VERTICAL AT 6'-0" A.F.G. - EAST	■	0.4 FC	2.2 FC	0.0 FC	N/A	N/A	1.0
VERTICAL AT 6'-0" A.F.G. - SOUTH SECTION 1	○	0.4 FC	0.4 FC	0.2 FC	2.0 : 1	2.0 : 1	1.0
VERTICAL AT 6'-0" A.F.G. - SOUTH SECTION 2	◇	1.9 FC	3.7 FC	0.2 FC	18.5 : 1	9.5 : 1	1.0
VERTICAL AT 6'-0" A.F.G. - WEST SECTION 1	●	0.8 FC	3.1 FC	0.0 FC	N/A	N/A	1.0
VERTICAL AT 6'-0" A.F.G. - WEST SECTION 2	◆	0.6 FC	1.5 FC	0.3 FC	5.0 : 1	2.0 : 1	1.0
VERTICAL AT 6'-0" A.F.G. - WEST SECTION 3	+	2.4 FC	3.7 FC	1.6 FC	2.3 : 1	1.5 : 1	1.0

STATISTICS

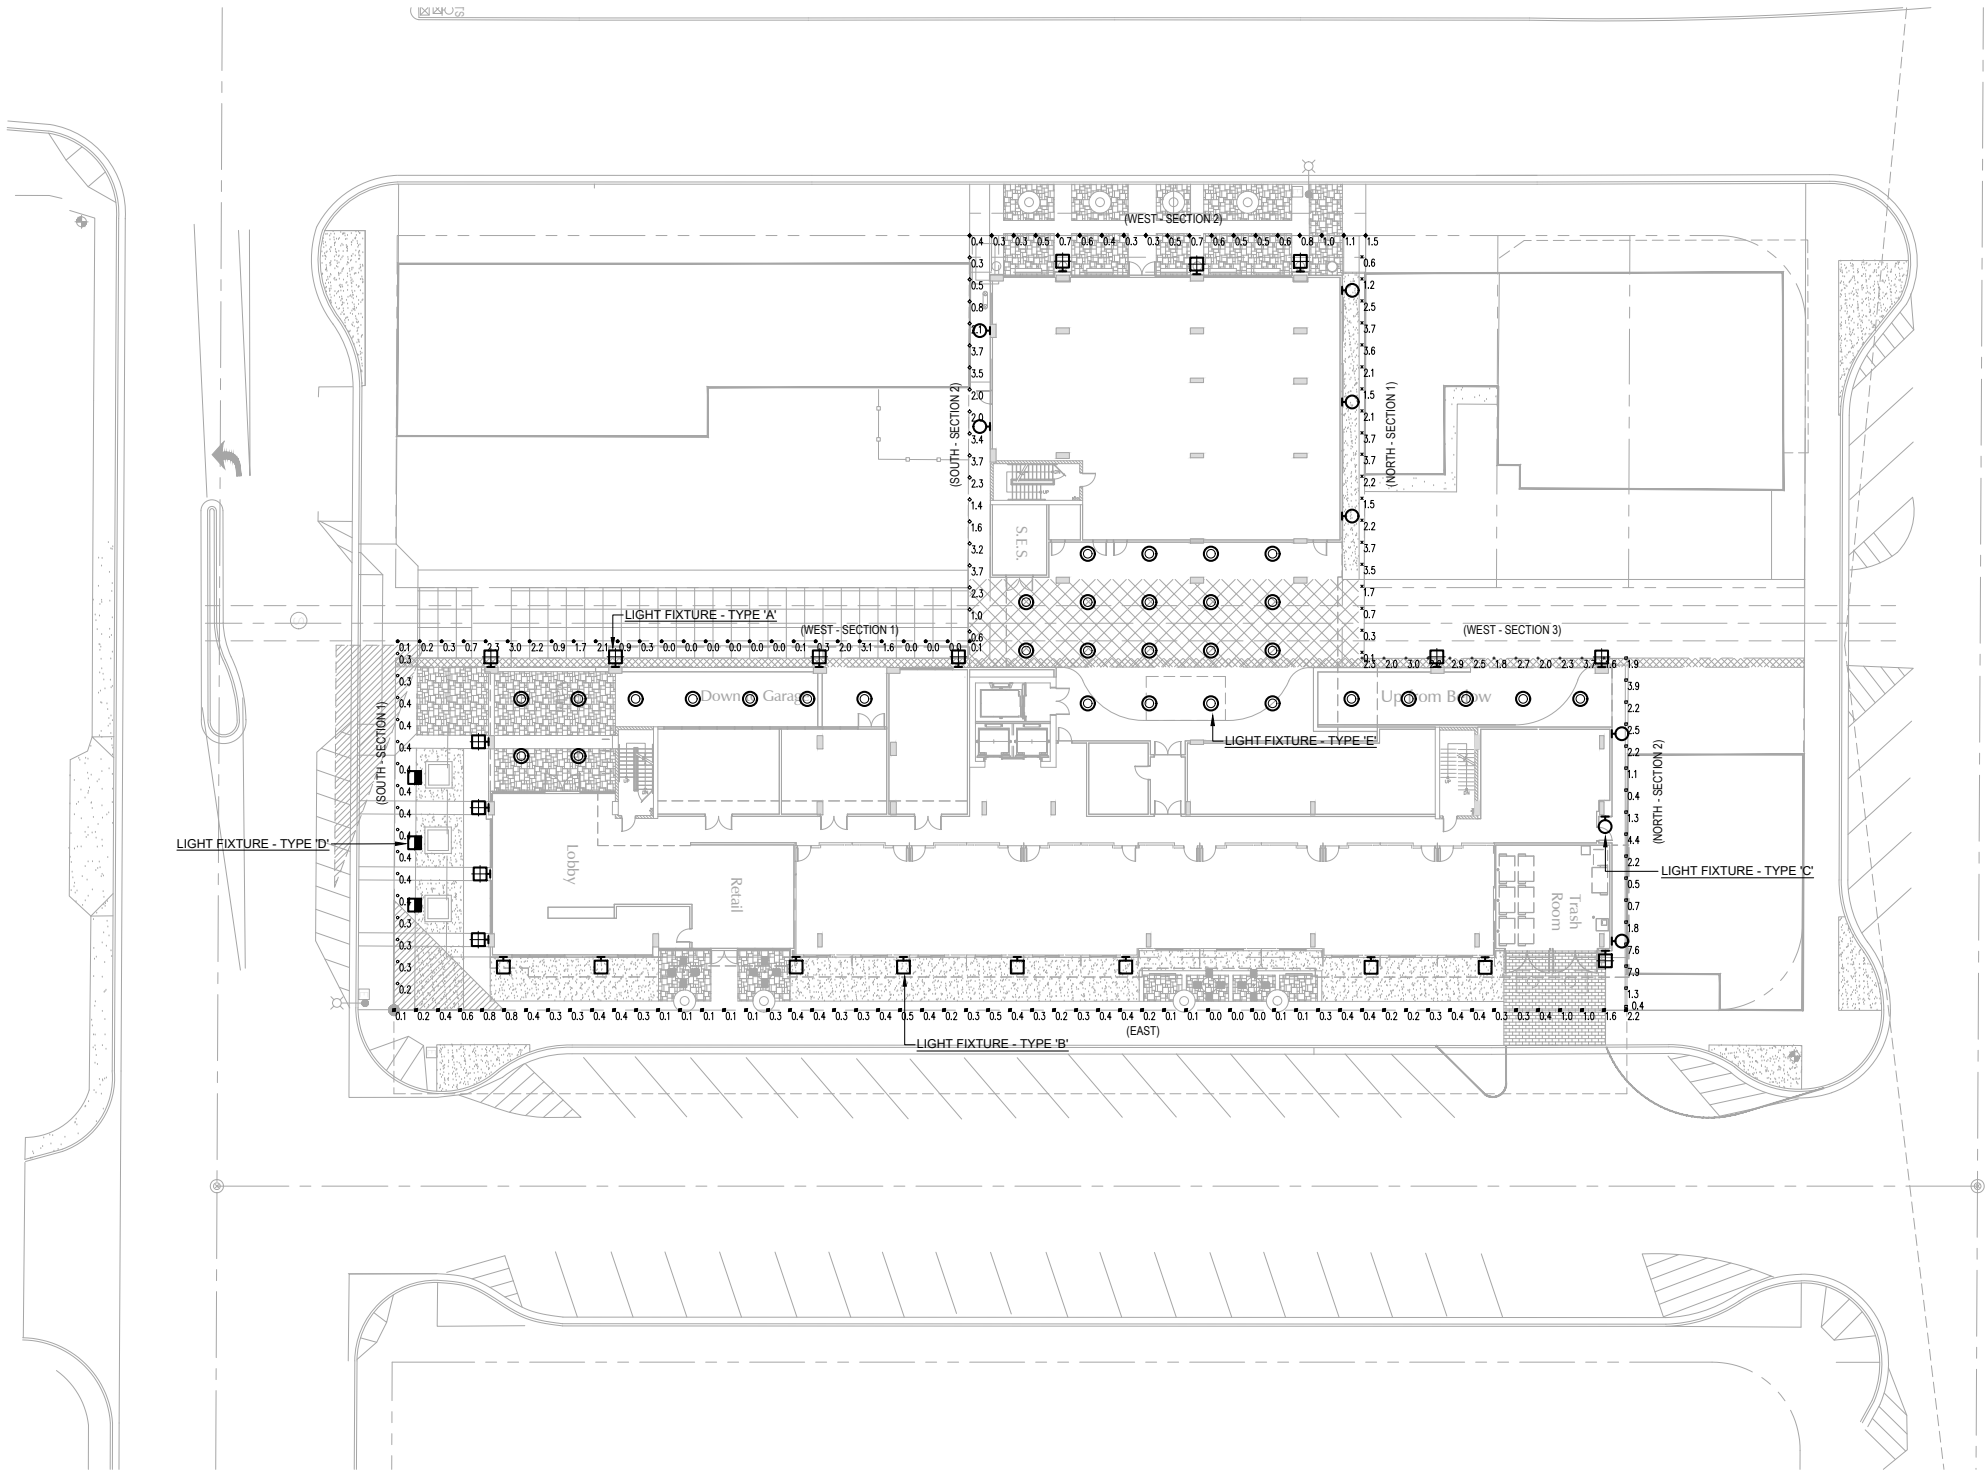

WINFIELD HOTEL AND RESIDENCES - Scottsdale, Arizona

PHOTOMETRIC PLAN-
VERTICAL AT 6' A.F.F.

SCALE: 1"=20'-0"

preliminary not for construction

E3

9-24-18

