

10405 E MCDOWELL MTN RANCH RD
SCOTTSDALE AZ 85255

[illegible]

NOT FOR CONSTRUCTION

SHEET TITLE:
FLOOR PLAN - BUILDING A



ISSUE DATE: 01/10/25

DRAWN BY: _____

CHECKED BY: _____

PROJECT No: _____

A2.1.1A

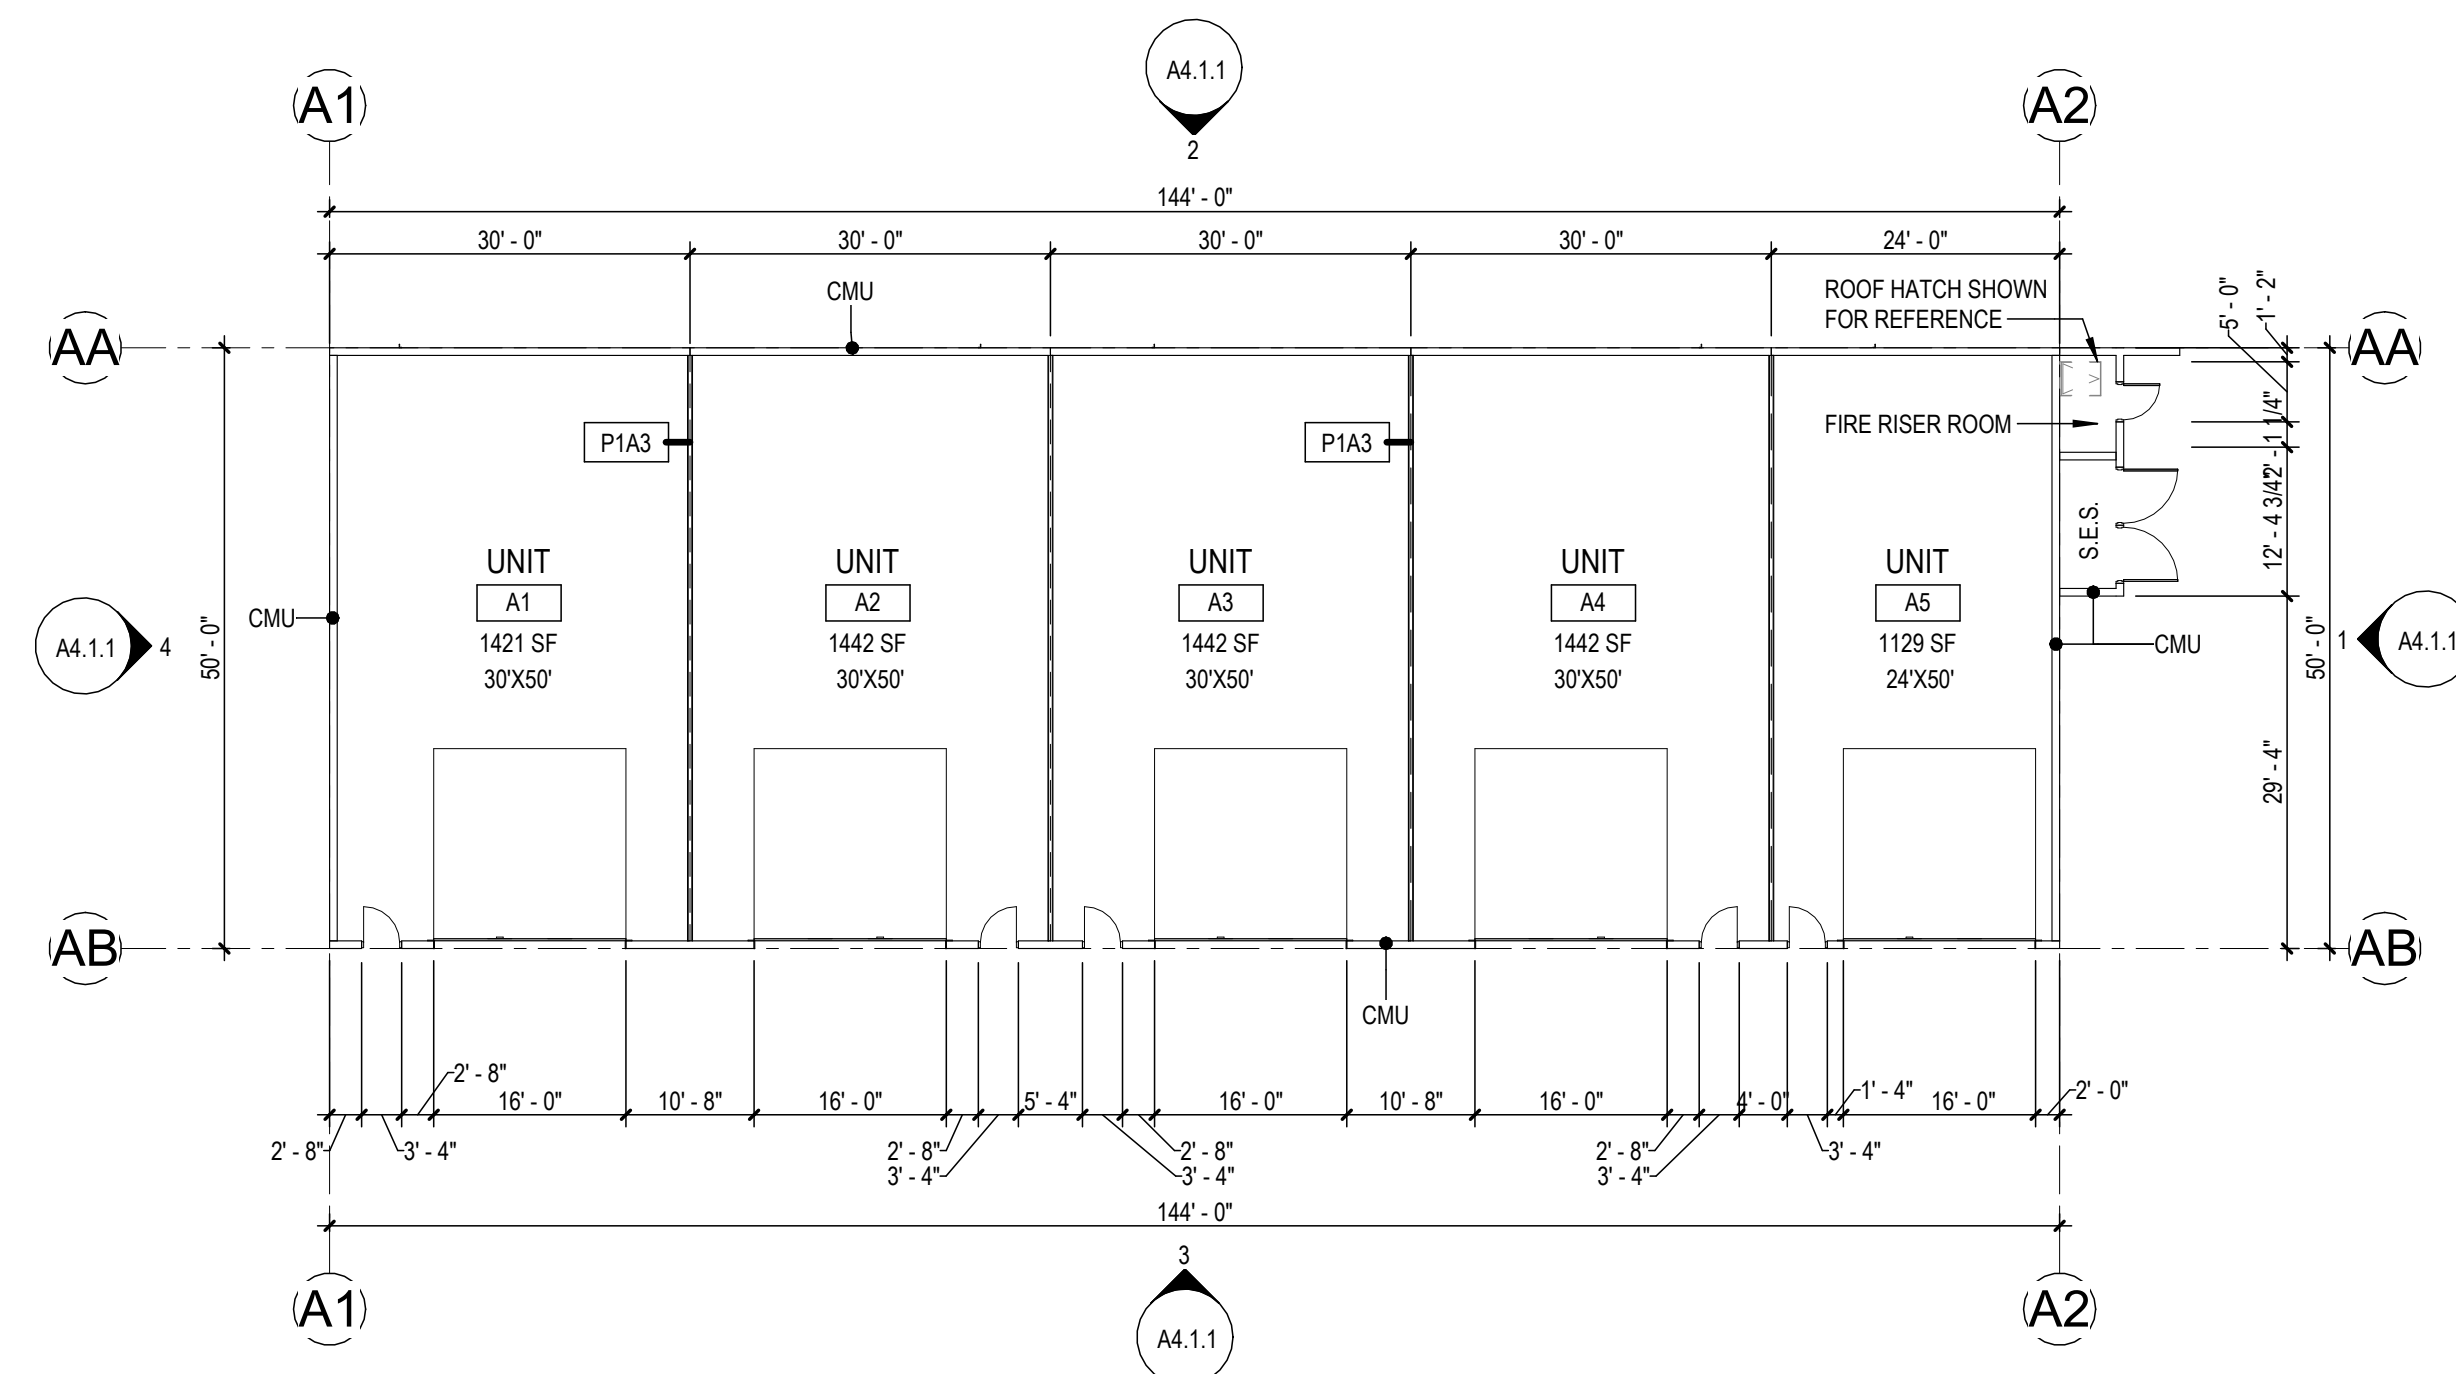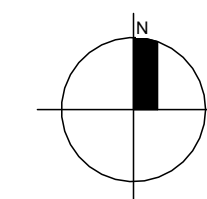

1 FLOOR PLAN - BUILDING A

1/16" = 1'-0"

GENERAL FINISH & CORE SHELL NOTES

REFER TO BUILDING ELEVATIONS FOR FINISH & CORE SHELL MATERIALS.

AREA CALCULATIONS

BUILDING A AREA - USABLE		BUILDING AREA - GROSS	
Number	AREA	NAME	GROSS AREA
A1	1421 SF	BUILDING A	7200 SF
A2	1442 SF	BUILDING B	21000 SF
A3	1442 SF	CLUB HOUSE	1630 SF
A4	1442 SF	BUILDING C	12000 SF
A5	1129 SF	BUILDING D	16500 SF
Grand total	6876 SF	BUILDING E	16782 SF
		CLUB HOUSE	1483 SF
		Area	178 SF

BUILDING AREA - GROSS

REFERENCE KEYNOTES

GENERAL DRAWING NOTES

- | | |
|----|--|
| A. | REFER TO THE A0.X SERIES DRAWINGS FOR ARCHITECTURAL GENERAL NOTES, MATERIAL SYMBOLS, ABBREVIATIONS, AND DIMENSIONING CONVENTIONS USED ON THIS DRAWING. |
| B. | FOR BASIC LIFE SAFETY AND CODE INFORMATION APPLYING TO THIS PROJECT, REFER TO G.X SERIES LOCATED PER THE PROJECT DRAWING INDEX. |
| C. | REFER TO A3.X.X SERIES FOR REFLECTED CEILING PLAN |
| D. | REFER TO A5.X.X SERIES FOR ENCLOSURE INFORMATION, PARTITION SYSTEMS TYPES AND DETAILS. |
| E. | [APPLICABLE FOR INTERIOR SCOPE ONLY] - REFER TO THE A0.X.X SERIES DRAWINGS FOR INTERIOR DETAILS, TYPES, AND DETAILS. |
| F. | [APPLICABLE FOR INTERIOR SCOPE ONLY] - REFER TO THE 'AF' SERIES DRAWINGS FOR INTERIOR FINISH INFORMATION. |
| G. | [APPLICABLE FOR INTERIOR SCOPE ONLY] - REFER TO THE 'AI' SERIES DRAWINGS FOR INTERIOR FURNISHING INFORMATION. |

COLLECTOR'S GARAGE
AT WESTWORLD
10405 E MCDOWELL MTN RANCH RD
SCOTTSDALE, AZ 85255

LGE DESIGNBUILD

#	REVISION	DATE

NOT FOR CONSTRUCTION

SHEET TITLE:
FLOOR PLAN - BUILDING B


ISSUE DATE:
01/10/25

DRAWN BY:
LGE DESIGN GROUP

CHECKED BY:
--

PROJECT No:
--

A2.1.1B

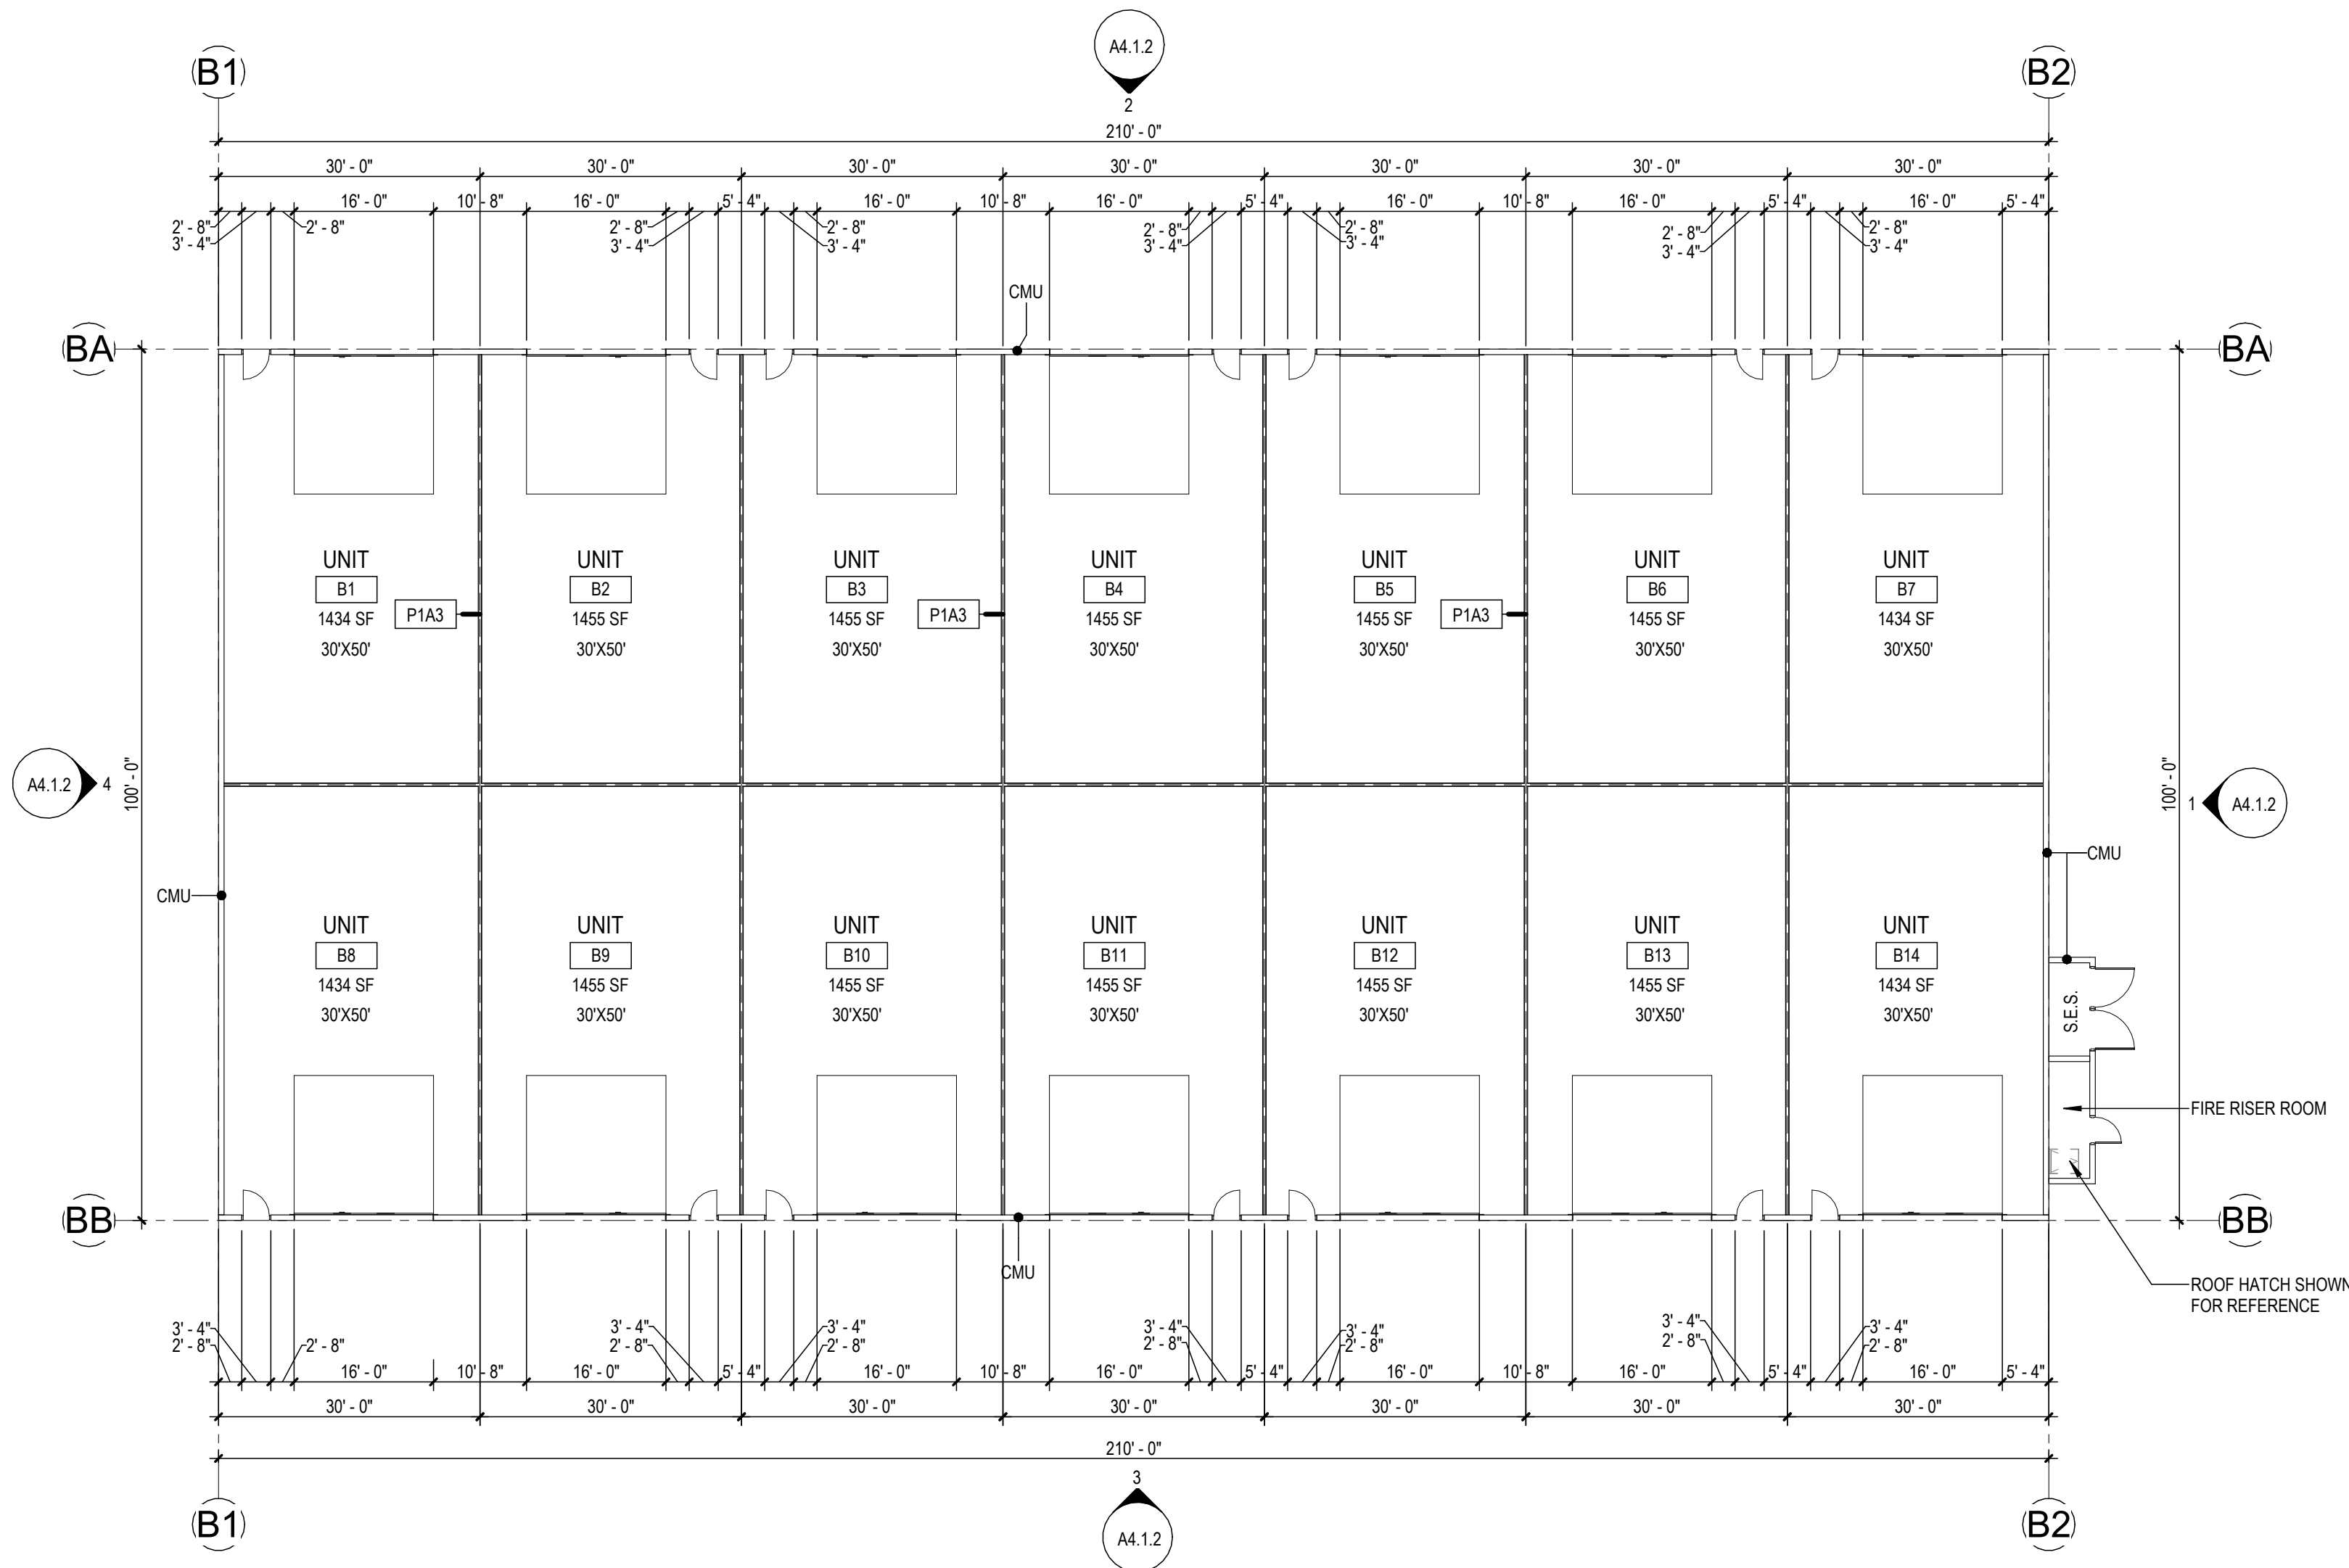

1 FLOOR PLAN - BUILDING B
1/16" = 1'-0"

GENERAL FINISH & CORE SHELL NOTES		AREA CALCULATIONS		REFERENCE KEYNOTES	GENERAL DRAWING NOTES
REFER TO BUILDING ELEVATIONS FOR FINISH & CORE SHELL MATERIALS.		BUILDING B AREA - USABLE		BUILDING AREA - GROSS	A. REFER TO THE A0.X.X SERIES DRAWINGS FOR ARCHITECTURAL GENERAL NOTES, MATERIAL SYMBOLS, ABBREVIATIONS, AND DIMENSIONING CONVENTIONS USED ON THIS DRAWING. B. FOR BASIC LIFE SAFETY AND CODE INFORMATION APPLYING TO THIS PROJECT, REFER TO G.X SERIES LOCATED PER THE PROJECT DRAWING INDEX. C. REFER TO A3.X.X SERIES FOR REFLECTED CEILING PLAN D. REFER TO A5.X.X SERIES FOR ENCLOSURE INFORMATION, PARTITION SYSTEMS TYPES AND DETAILS. E. [APPLICABLE FOR FOR INTERIOR SCOPE ONLY] - REFER TO THE A3.X.X SERIES DRAWINGS FOR INTERIOR DETAILS, TYPES, AND DETAILS. F. [APPLICABLE FOR FOR INTERIOR SCOPE ONLY] - REFER TO THE 'AF' SERIES DRAWINGS FOR INTERIOR FINISH INFORMATION. G. [APPLICABLE FOR FOR INTERIOR SCOPE ONLY] - REFER TO THE 'AT' SERIES DRAWINGS FOR INTERIOR FURNISHING INFORMATION.
		Number	AREA		
		B1	1434 SF		
		B2	1455 SF		
		B3	1455 SF		
		B4	1455 SF		
		B5	1455 SF		
		B6	1455 SF		
		B7	1434 SF		
		B8	1434 SF		
		B9	1455 SF		
		B10	1455 SF		
		B11	1455 SF		
		B12	1455 SF		
		B13	1455 SF		
		B14	1434 SF		
		Grand total	20283 SF		

COLLECTOR'S GARAGE
AT WESTWORLD


10405 E MCDOWELL MTN RANCH RD
SCOTTSDALE, AZ 85255

#	REVISION	DATE

NOT FOR CONSTRUCTION

SHEET TITLE:	FLOOR PLAN - BUILDING C
ISSUE DATE:	01/10/25
DRAWN BY:	LGE DESIGN GROUP
CHECKED BY:	--
PROJECT No:	--

A2.1.1C

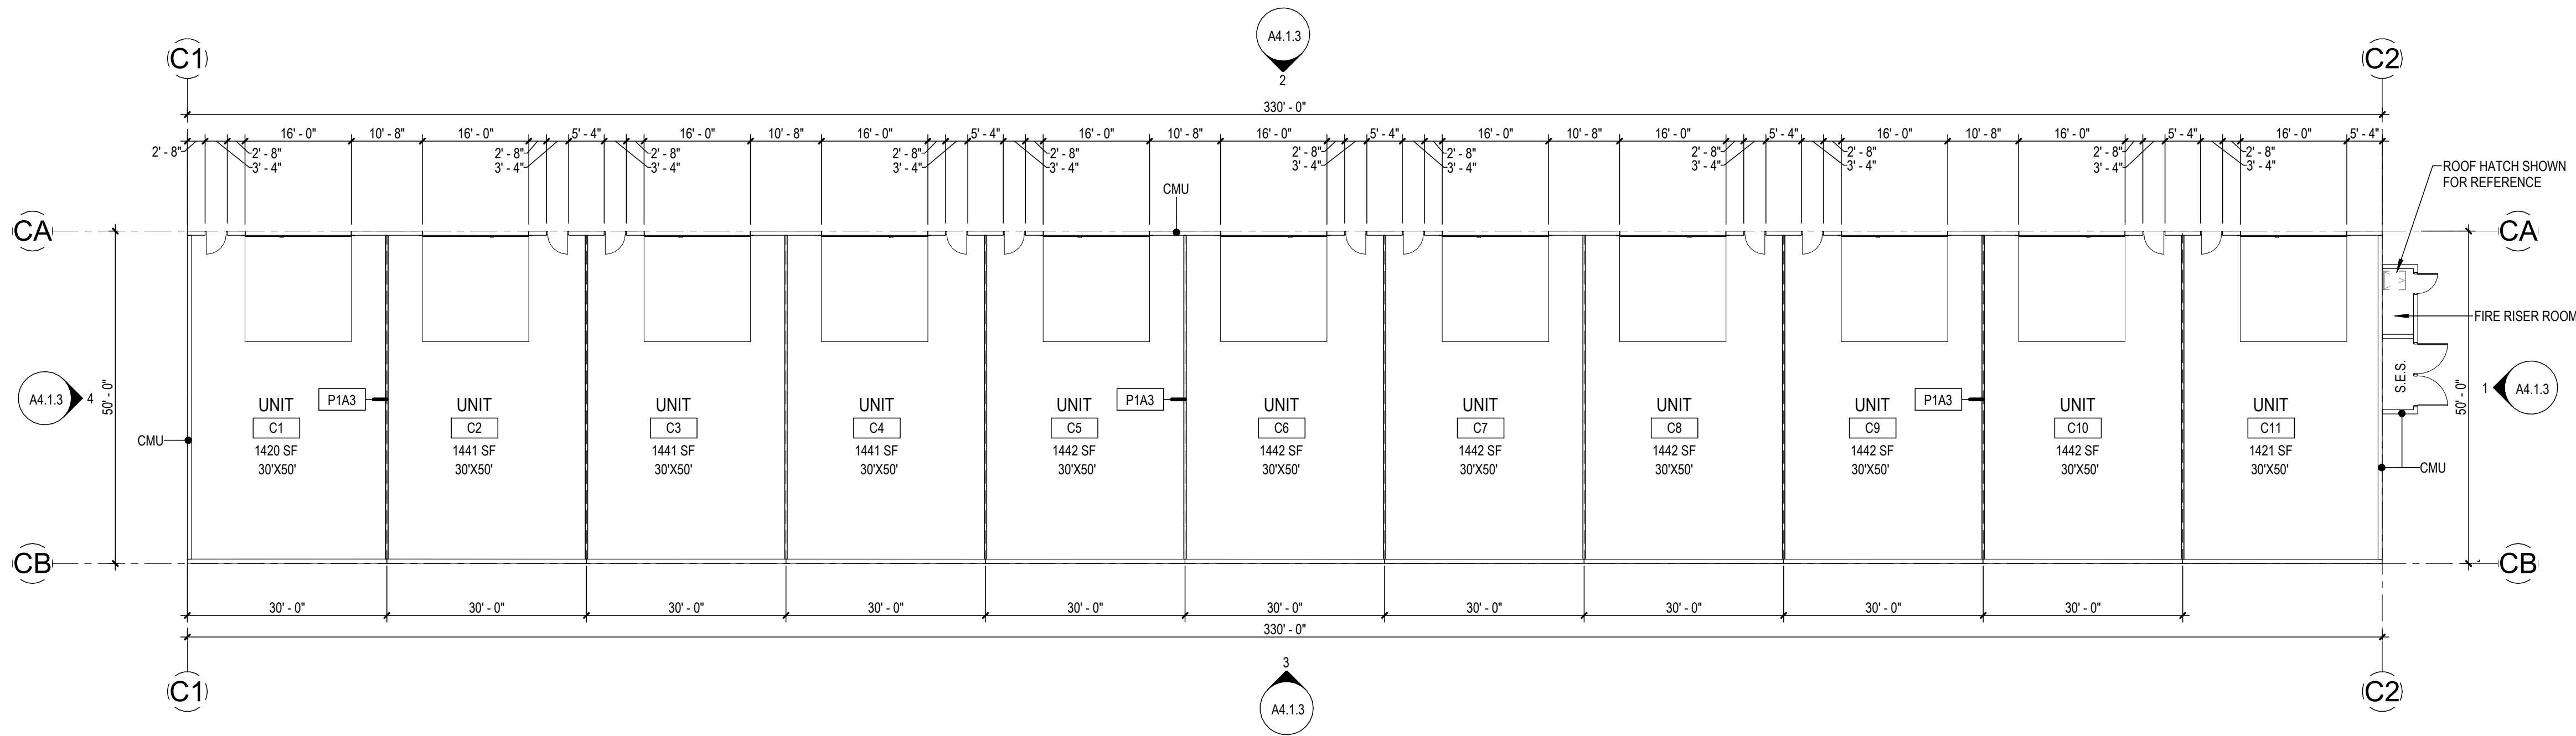

1 FLOOR PLAN - BUILDING C
1/16" = 1'-0"

GENERAL FINISH & CORE SHELL NOTES

REFER TO BUILDING ELEVATIONS FOR FINISH & CORE SHELL MATERIALS.

AREA CALCULATIONS

BUILDING C AREA - USABLE

Number	AREA
C1	1420 SF
C2	1441 SF
C3	1441 SF
C4	1441 SF
C5	1442 SF
C6	1442 SF
C7	1442 SF
C8	1442 SF
C9	1442 SF
C10	1442 SF
C11	1421 SF
Grand total	15816 SF

BUILDING AREA - GROSS

NAME	GROSS AREA
BUILDING A	7200 SF
BUILDING B	21000 SF
CLUB HOUSE	1630 SF
BUILDING C	12000 SF
BUILDING D	16500 SF
BUILDING E	16782 SF
CLUB HOUSE	1483 SF
Area	178 SF

REFERENCE KEYNOTES

GENERAL DRAWING NOTES

- REFER TO THE A0.X SERIES DRAWINGS FOR ARCHITECTURAL GENERAL NOTES, MATERIAL SYMBOLS, ABBREVIATIONS, AND DIMENSIONING CONVENTIONS USED ON THIS DRAWING.
- FOR BASIC LIFE SAFETY AND CODE INFORMATION APPLYING TO THIS PROJECT, REFER TO G.X SERIES LOCATED PER THE PROJECT DRAWING INDEX.
- REFER TO A3.X.X SERIES FOR REFLECTED CEILING PLAN
- REFER TO A5.X.X SERIES FOR ENCLOSURE INFORMATION, PARTITION SYSTEMS TYPES AND DETAILS.
- [APPLICABLE FOR FOR INTERIOR SCOPE ONLY] - REFER TO THE A3.X.X SERIES DRAWINGS FOR INTERIOR DETAILS, TYPES, AND DETAILS.
- [APPLICABLE FOR FOR INTERIOR SCOPE ONLY] - REFER TO THE 'AF' SERIES DRAWINGS FOR INTERIOR FINISH INFORMATION.
- [APPLICABLE FOR FOR INTERIOR SCOPE ONLY] - REFER TO THE 'AT' SERIES DRAWINGS FOR INTERIOR FURNISHING INFORMATION.

COLLECTOR'S GARAGE
AT WESTWORLD
10405 E MCDOWELL MTN RANCH RD
SCOTTSDALE, AZ 85255


LGE DESIGNBUILD

#	REVISION	DATE

NOT FOR CONSTRUCTION

SHEET TITLE:	
FLOOR PLAN - BUILDING D	
ISSUE DATE:	01/10/25
DRAWN BY:	LGE DESIGN GROUP
CHECKED BY:	--
PROJECT No:	--

A2.1.1D

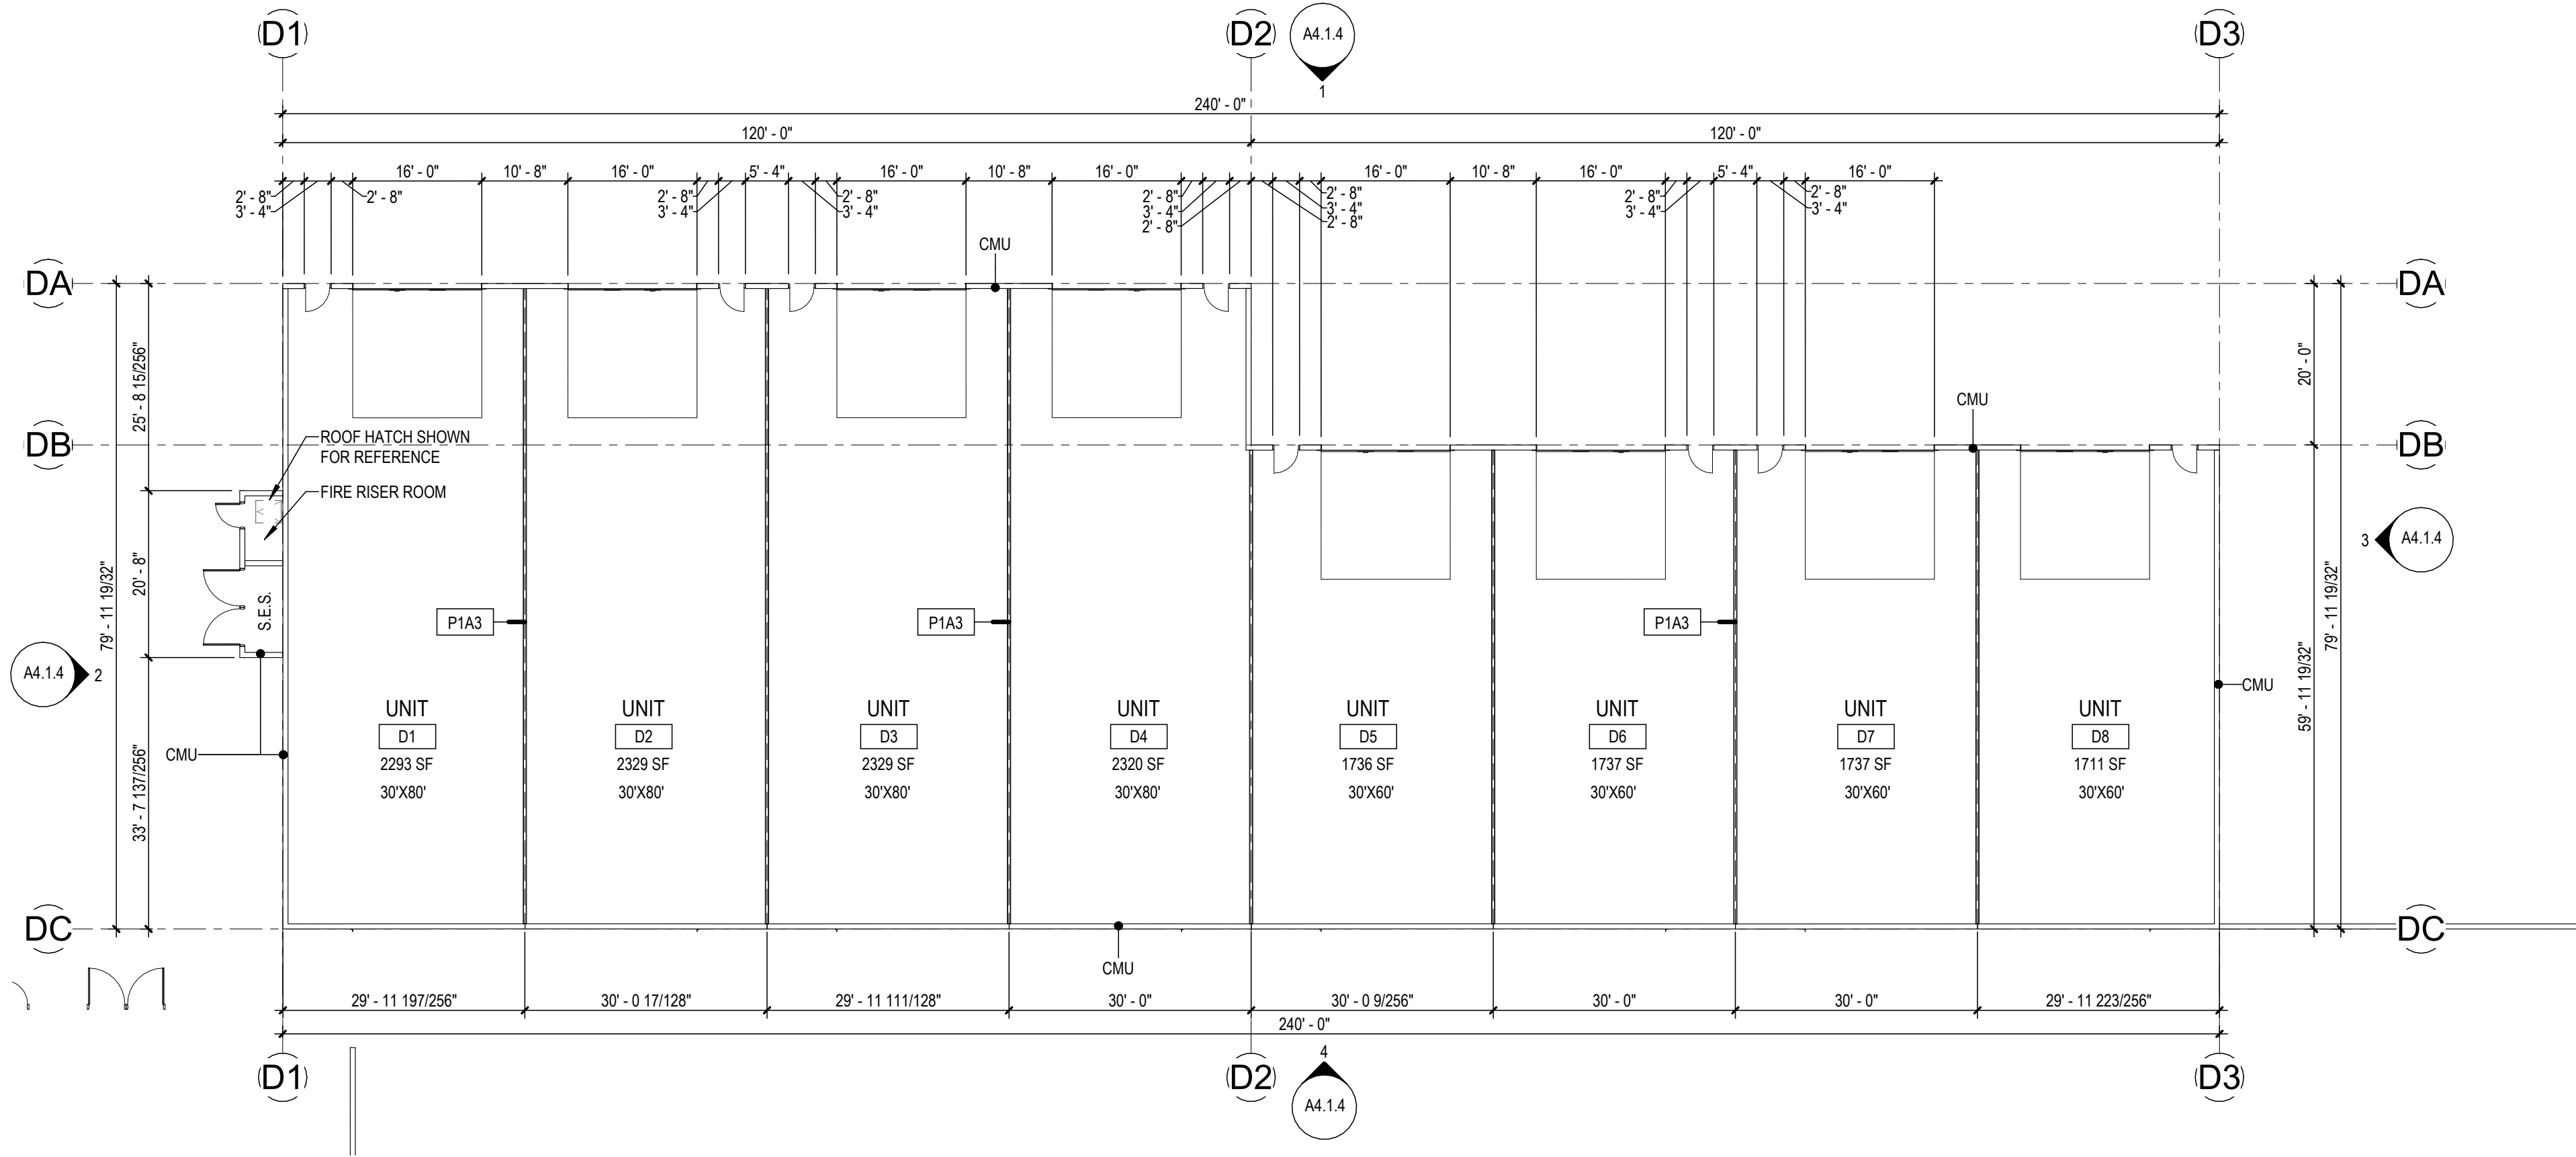

1 FLOOR PLAN - BUILDING D
1/16" = 1'-0"

GENERAL FINISH & CORE SHELL NOTES		AREA CALCULATIONS		REFERENCE KEYNOTES	GENERAL DRAWING NOTES
REFER TO BUILDING ELEVATIONS FOR FINISH & CORE SHELL MATERIALS.		BUILDING D AREA - USABLE		BUILDING AREA - GROSS	<p>A. REFER TO THE A0.X SERIES DRAWINGS FOR ARCHITECTURAL GENERAL NOTES, MATERIAL SYMBOLS, ABBREVIATIONS, AND DIMENSIONING CONVENTIONS USED ON THIS DRAWING.</p> <p>B. FOR BASIC LIFE SAFETY AND CODE INFORMATION APPLYING TO THIS PROJECT, REFER TO G.X SERIES LOCATED PER THE PROJECT DRAWING INDEX.</p> <p>C. REFER TO A3.X.X SERIES FOR REFLECTED CEILING PLAN</p> <p>D. REFER TO A5.X.X SERIES FOR ENCLOSURE INFORMATION, PARTITION SYSTEMS TYPES AND DETAILS.</p> <p>E. [APPLICABLE FOR FOR INTERIOR SCOPE ONLY] - REFER TO THE A3.X.X SERIES DRAWINGS FOR INTERIOR DETAILS, TYPES, AND DETAILS.</p> <p>F. [APPLICABLE FOR FOR INTERIOR SCOPE ONLY] - REFER TO THE 'AF' SERIES DRAWINGS FOR INTERIOR FINISH INFORMATION.</p> <p>G. [APPLICABLE FOR FOR INTERIOR SCOPE ONLY] - REFER TO THE 'AF' SERIES DRAWINGS FOR INTERIOR FURNISHING INFORMATION.</p>
		Number	AREA		
		D1	2293 SF		
		D2	2329 SF		
		D3	2329 SF		
		D4	2320 SF		
		D5	1736 SF		
		D6	1737 SF		
		D7	1737 SF		
		D8	1711 SF		
		Grand total	16192 SF		

COLLECTOR'S GARAGE

AT WESTWORLD

10405 E MCDOWELL MTN RANCH RD


SCOTTSDALE, AZ 85255

#	REVISION	DATE

NOT FOR CONSTRUCTION

SHEET TITLE:	
FLOOR PLAN - BUILDING E	
ISSUE DATE:	01/10/25
DRAWN BY:	LGE DESIGN GROUP
CHECKED BY:	--
PROJECT No:	--

A2.1.1E

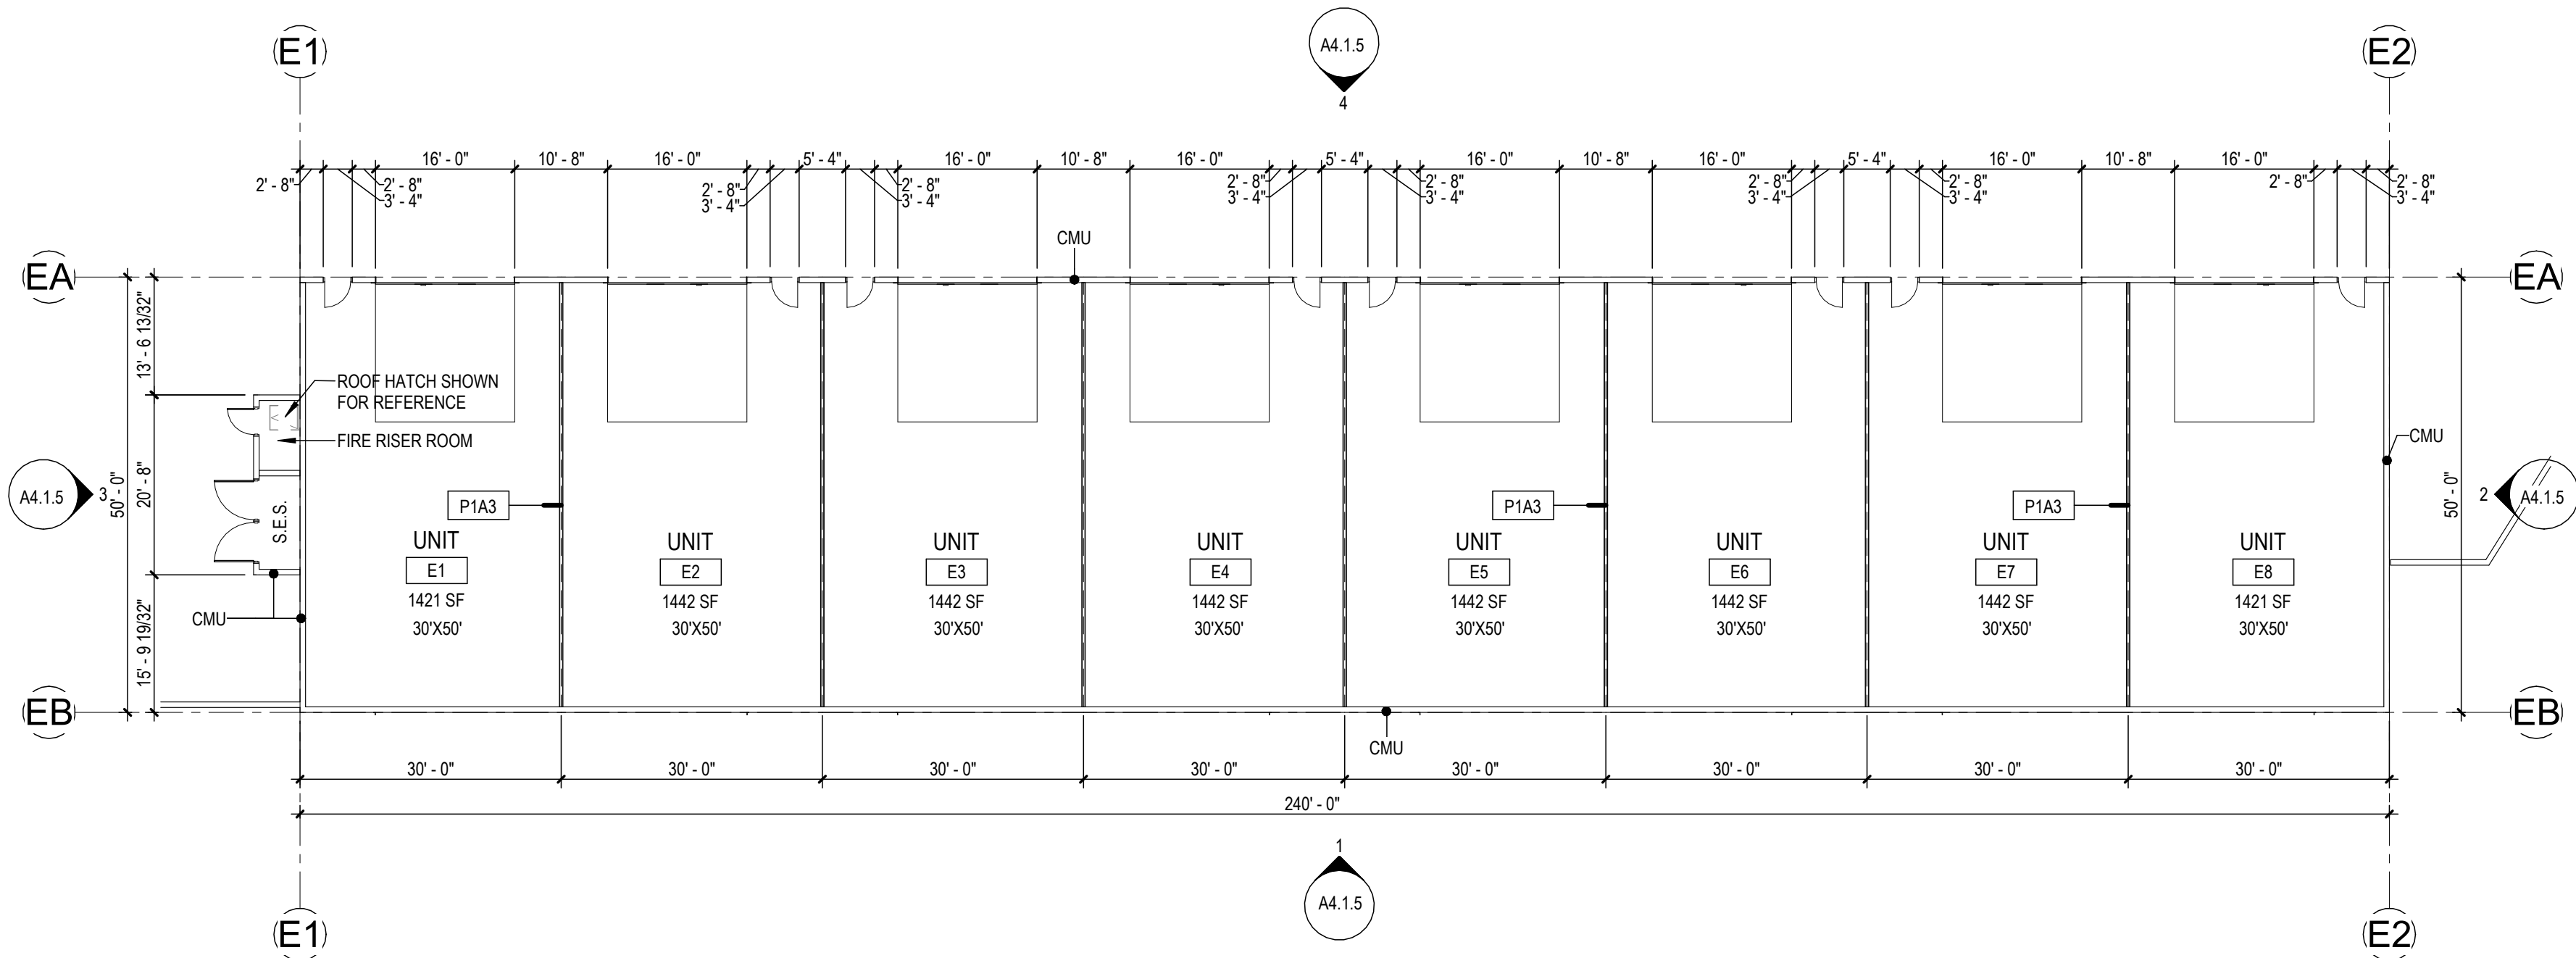

1 FLOOR PLAN - BUILDING E

1/16" = 1'-0"

GENERAL FINISH & CORE SHELL NOTES

REFER TO BUILDING ELEVATIONS FOR FINISH & CORE SHELL MATERIALS.

AREA CALCULATIONS

BUILDING E AREA - USABLE

Number	AREA
E1	1421 SF
E2	1442 SF
E3	1442 SF
E4	1442 SF
E5	1442 SF
E6	1442 SF
E7	1442 SF
E8	1421 SF
Grand total	11495 SF


BUILDING AREA - GROSS

NAME	GROSS AREA
BUILDING A	7200 SF
BUILDING B	21000 SF
CLUB HOUSE	1630 SF
BUILDING C	12000 SF
BUILDING D	16500 SF
BUILDING E	16782 SF
CLUB HOUSE	1483 SF
Area	178 SF


REFERENCE KEYNOTES

GENERAL DRAWING NOTES


- REFER TO THE A0.X SERIES DRAWINGS FOR ARCHITECTURAL GENERAL NOTES, MATERIAL SYMBOLS, ABBREVIATIONS, AND DIMENSIONING CONVENTIONS USED ON THIS DRAWING.
- FOR BASIC LIFE SAFETY AND CODE INFORMATION APPLYING TO THIS PROJECT, REFER TO G.X SERIES LOCATED PER THE PROJECT DRAWING INDEX.
- REFER TO A3.X.X SERIES FOR REFLECTED CEILING PLAN
- REFER TO A5.X.X SERIES FOR ENCLOSURE INFORMATION, PARTITION SYSTEMS TYPES AND DETAILS.
- [APPLICABLE FOR FOR INTERIOR SCOPE ONLY] - REFER TO THE A3.X.X SERIES DRAWINGS FOR INTERIOR DETAILS, TYPES, AND DETAILS.
- [APPLICABLE FOR FOR INTERIOR SCOPE ONLY] - REFER TO THE 'AF' SERIES DRAWINGS FOR INTERIOR FINISH INFORMATION.
- [APPLICABLE FOR FOR INTERIOR SCOPE ONLY] - REFER TO THE 'AT' SERIES DRAWINGS FOR INTERIOR FURNISHING INFORMATION.

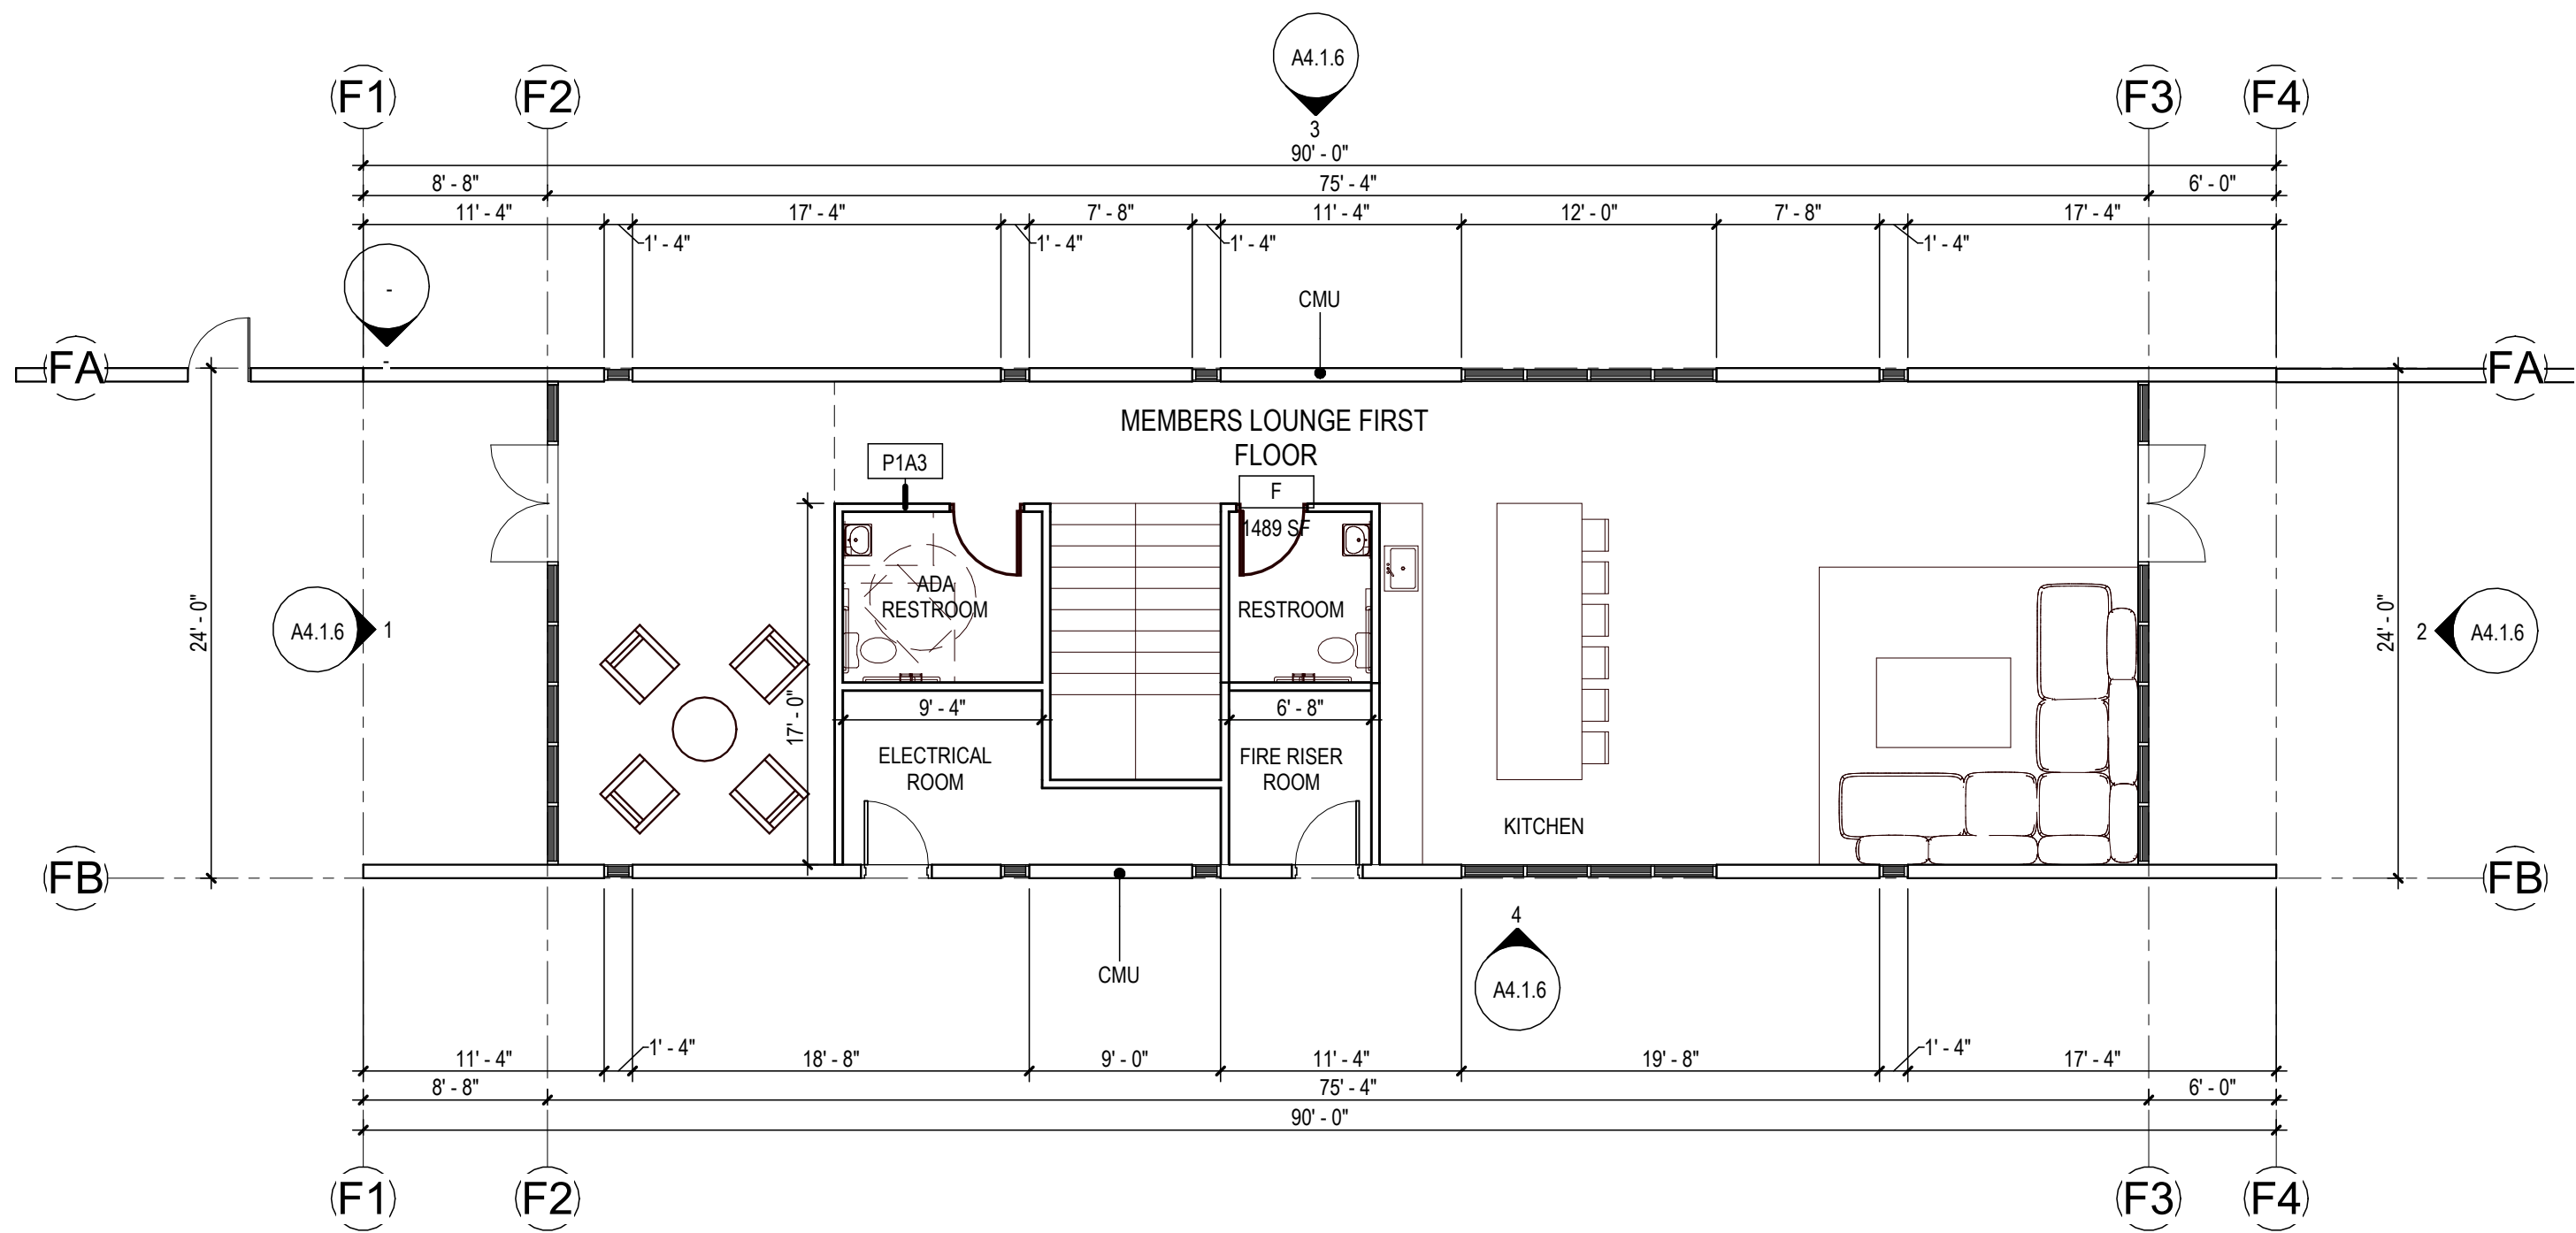

1 FLOOR PLAN - MEMBERS LOUNGE
1/8" = 1'-0"

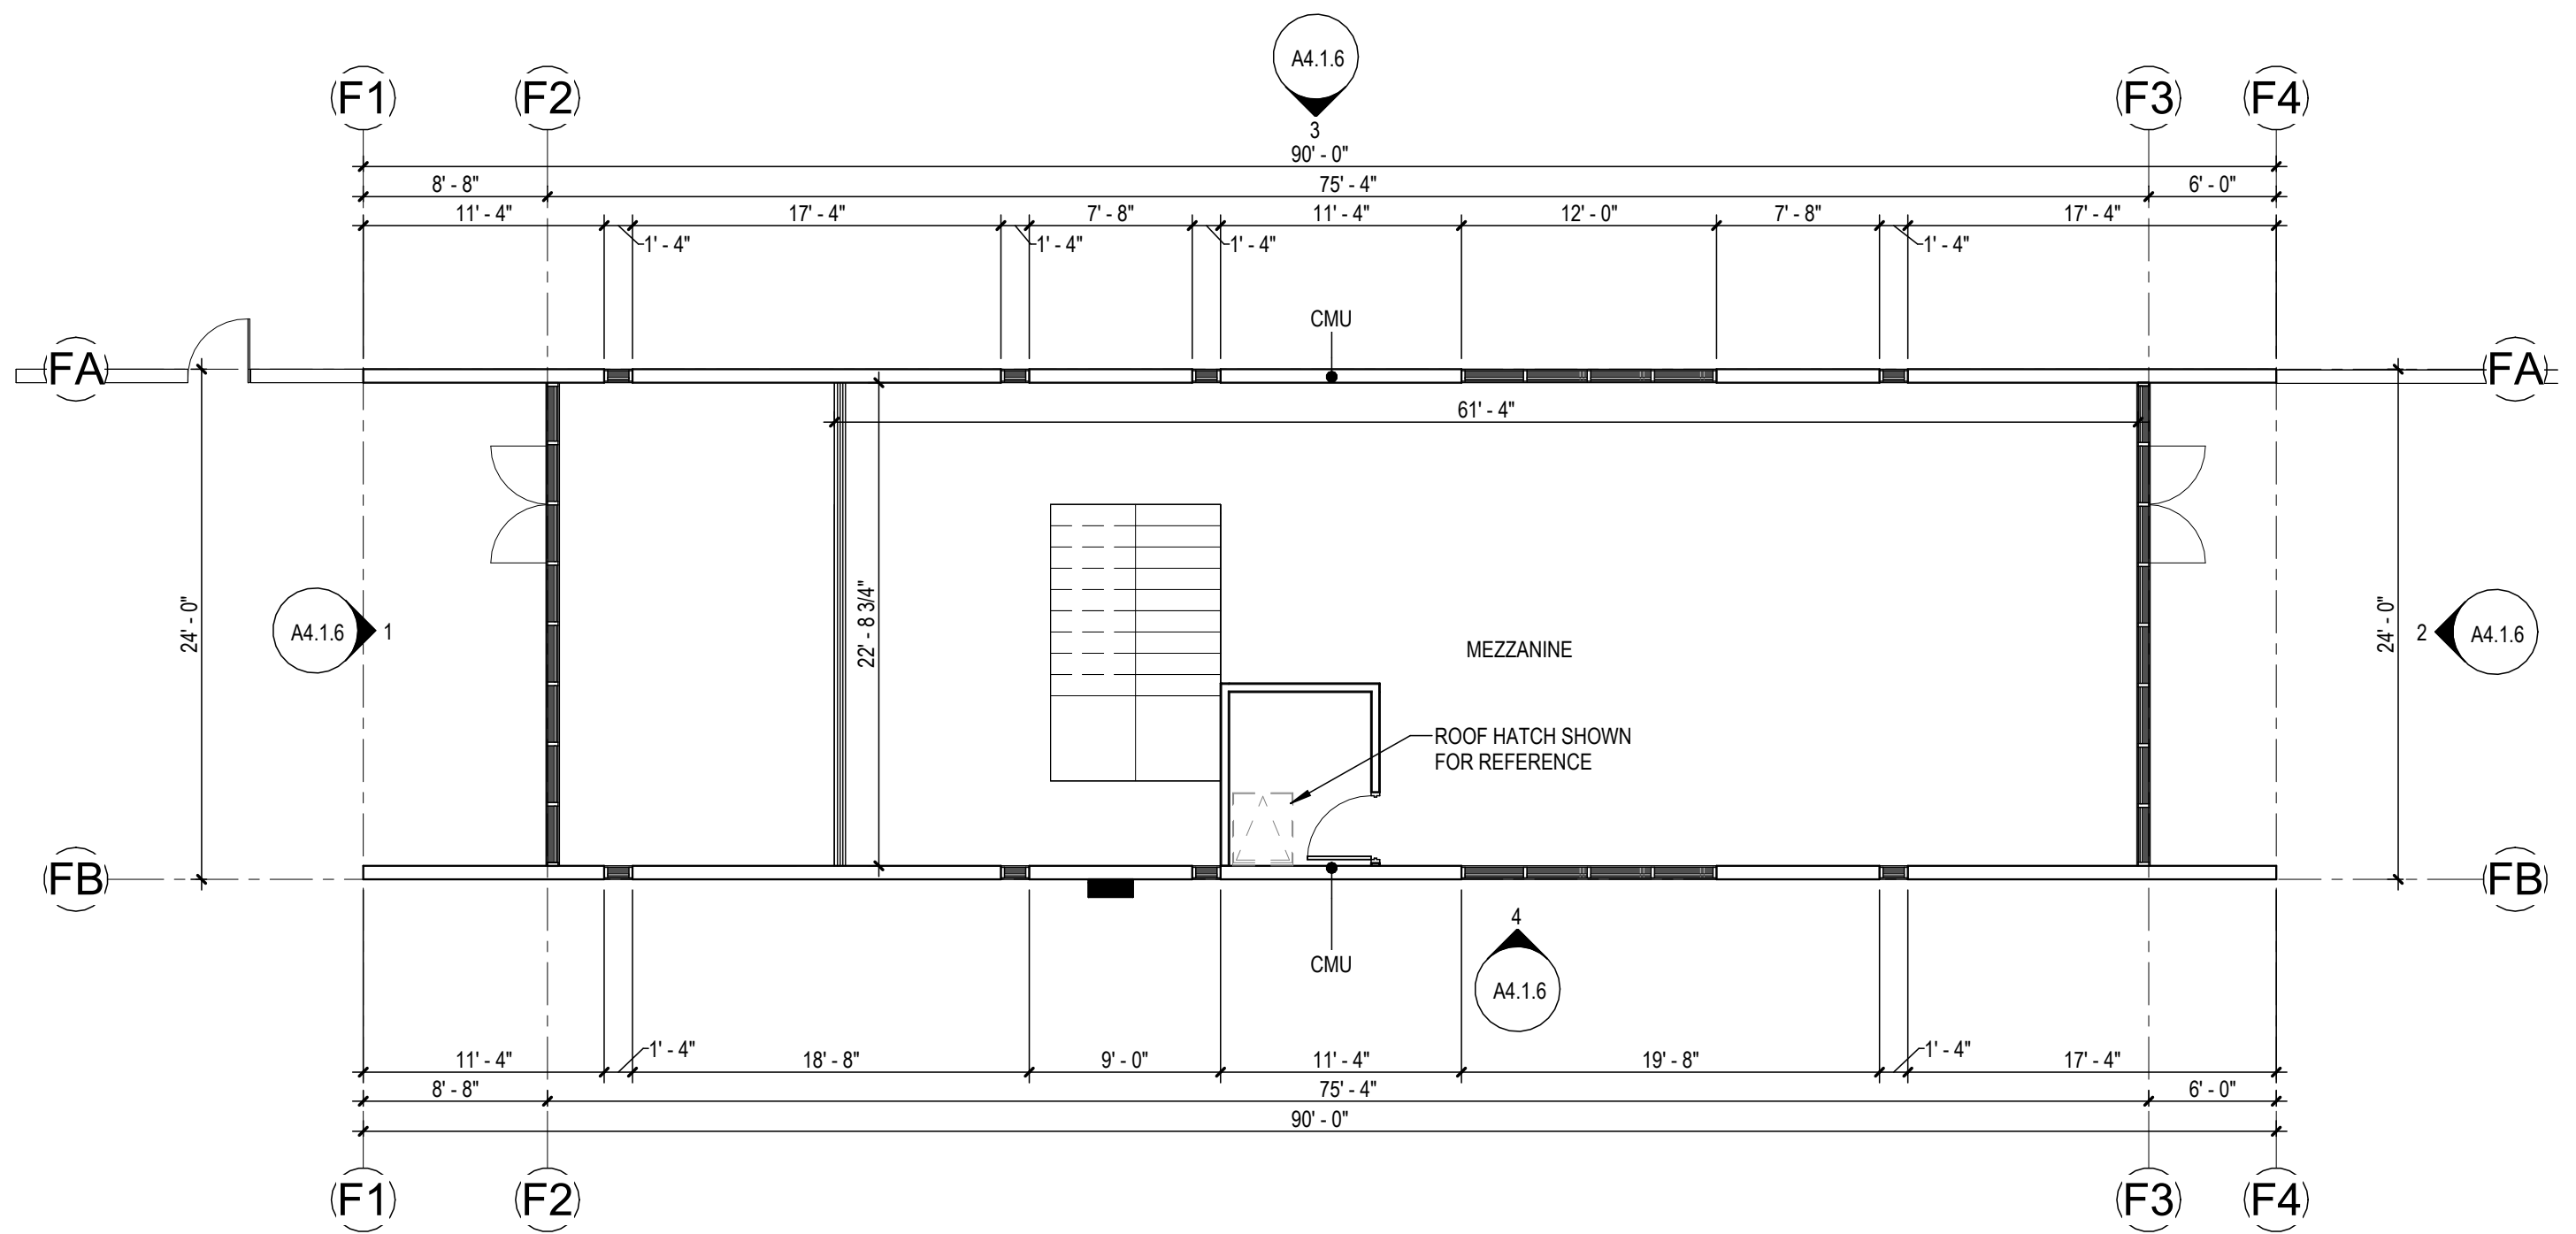

2 MEZZANINE - MEMBERS LOUNGE
1/8" = 1'-0"

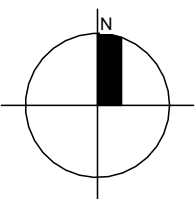

GENERAL FINISH & CORE SHELL NOTES

REFER TO BUILDING ELEVATIONS FOR FINISH & CORE SHELL MATERIALS.

AREA CALCULATIONS

BUILDING AREA - GROSS

NAME	GROSS AREA
BUILDING A	7200 SF
BUILDING B	21000 SF
CLUB HOUSE	1630 SF
BUILDING C	12000 SF
BUILDING D	16500 SF
BUILDING E	16782 SF
CLUB HOUSE	1483 SF
Area	178 SF

REFERENCE KEYNOTES

GENERAL DRAWING NOTES

- REFER TO THE A0.X SERIES DRAWINGS FOR ARCHITECTURAL GENERAL NOTES, MATERIAL SYMBOLS, ABBREVIATIONS, AND DIMENSIONING CONVENTIONS USED ON THIS DRAWING.
- FOR BASIC LIFE SAFETY AND CODE INFORMATION APPLYING TO THIS PROJECT, REFER TO G.X SERIES LOCATED PER THE PROJECT DRAWING INDEX.
- REFER TO A3.X.X SERIES FOR REFLECTED CEILING PLAN
- REFER TO A5.X.X SERIES FOR ENCLOSURE INFORMATION, PARTITION SYSTEMS TYPES AND DETAILS.
- [APPLICABLE FOR FOR INTERIOR SCOPE ONLY] - REFER TO THE A3.X.X SERIES DRAWINGS FOR INTERIOR DETAILS, TYPES, AND DETAILS.
- [APPLICABLE FOR FOR INTERIOR SCOPE ONLY] - REFER TO THE 'A' SERIES DRAWINGS FOR INTERIOR FINISH INFORMATION.
- [APPLICABLE FOR FOR INTERIOR SCOPE ONLY] - REFER TO THE 'A' SERIES DRAWINGS FOR INTERIOR FURNISHING INFORMATION.

COLLECTOR'S GARAGE AT WESTWORLD

10405 E MCDOWELL MTN RANCH RD
SCOTTSDALE, AZ 85255

LGE DESIGNBUILD

#	REVISION	DATE

NOT FOR CONSTRUCTION

SHEET TITLE:
FLOOR PLAN - MEMBERS LOUNGE
ISSUE DATE: 01/10/25
DRAWN BY: LGE DESIGN GROUP
CHECKED BY: --
PROJECT No: --

A2.1.1F

THESE DRAWINGS ARE AN INSTRUMENT OF SERVICE AND THE PROPERTY OF LGE DESIGN GROUP AND LGE DESIGN BUILD AND SHALL REMAIN THEIR PROPERTY. THE USE OF THIS DRAWING SHALL BE RESTRICTED TO THE ORIGINAL USE FOR WHICH THIS INSTRUMENT AND PRODUCTION THEREOF IS EXPRESSLY INTENDED TO SUCH.

LGE DESIGNGROUP
1200 N. 52nd Street • Phoenix, AZ • 85008
P. 480.966.4001