




CLUBHOUSE - WEST VIEW

SHADED CLUBHOUSE ENTRANCE
TO LIMIT ENERGY CONSUMPTION
IN SUMMER MONTHS - SEE
MATERIAL BOARD




NORTH VIEW - MAIN GATE

BUILDING COLOR AND MATERIAL
PALETTE COMPLEMENTS
SURROUNDING DEVELOPMENTS -
SEE MATERIAL BOARD

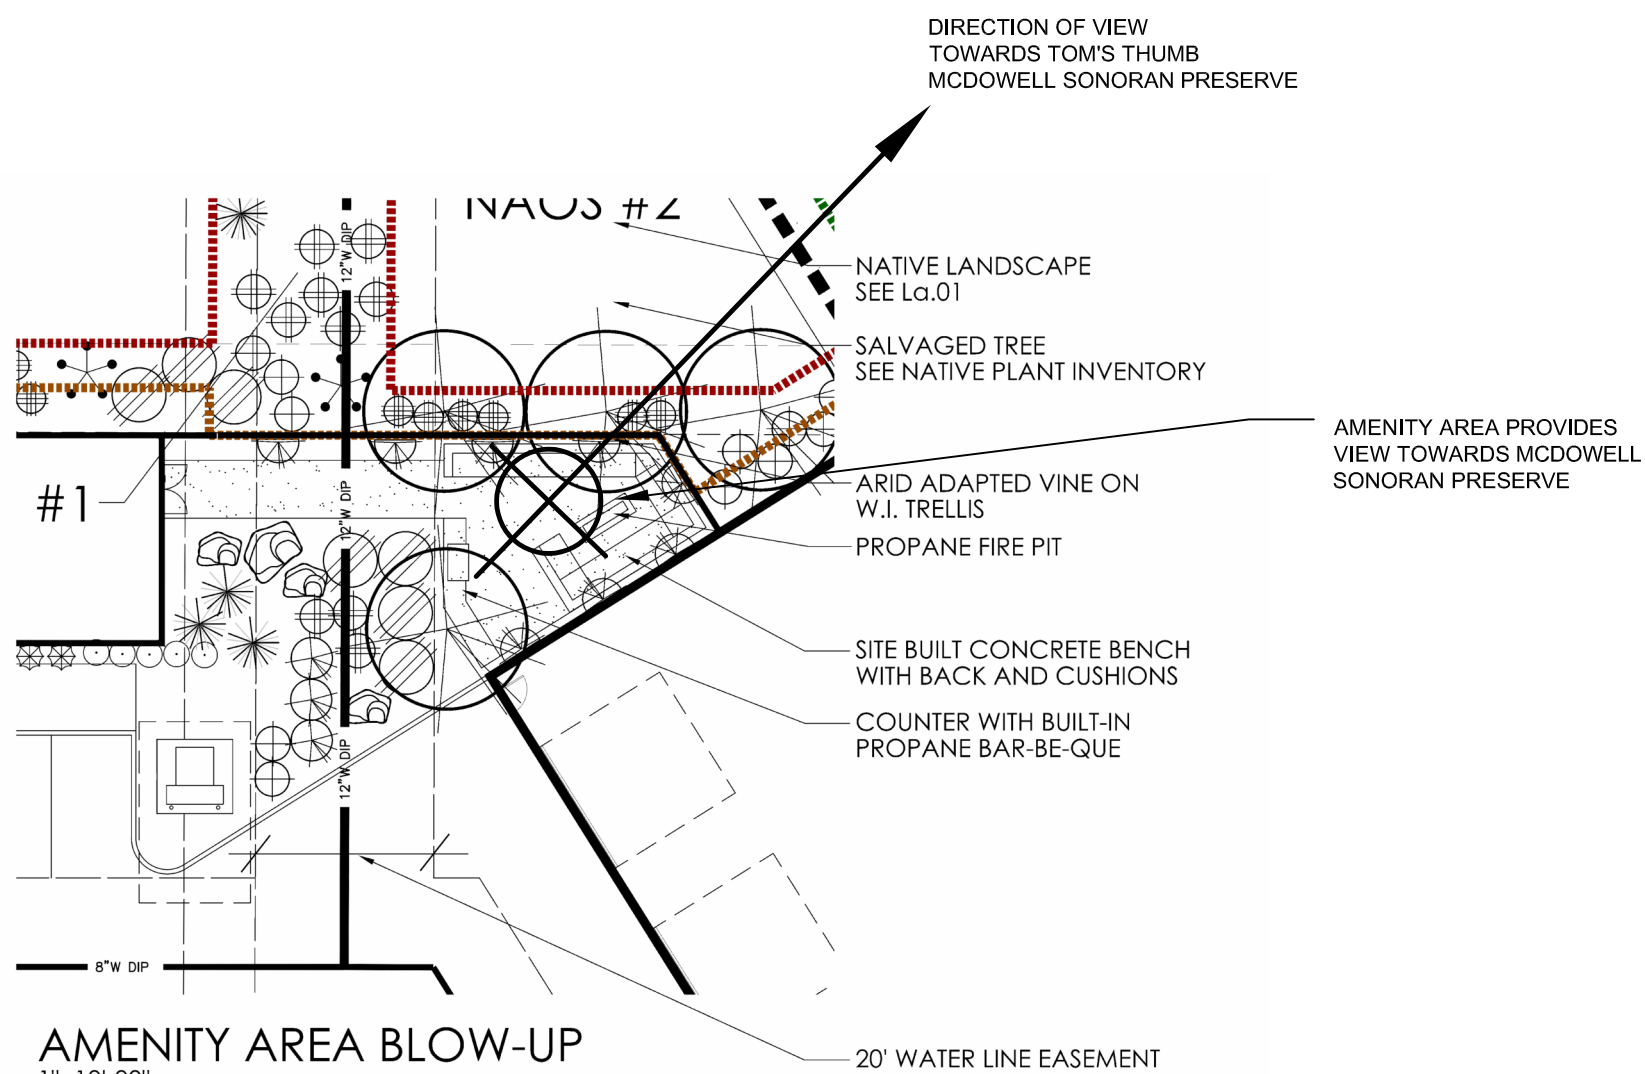

DESIGN INSPIRATION

AMENITY AREA DESIGN CONCEPT

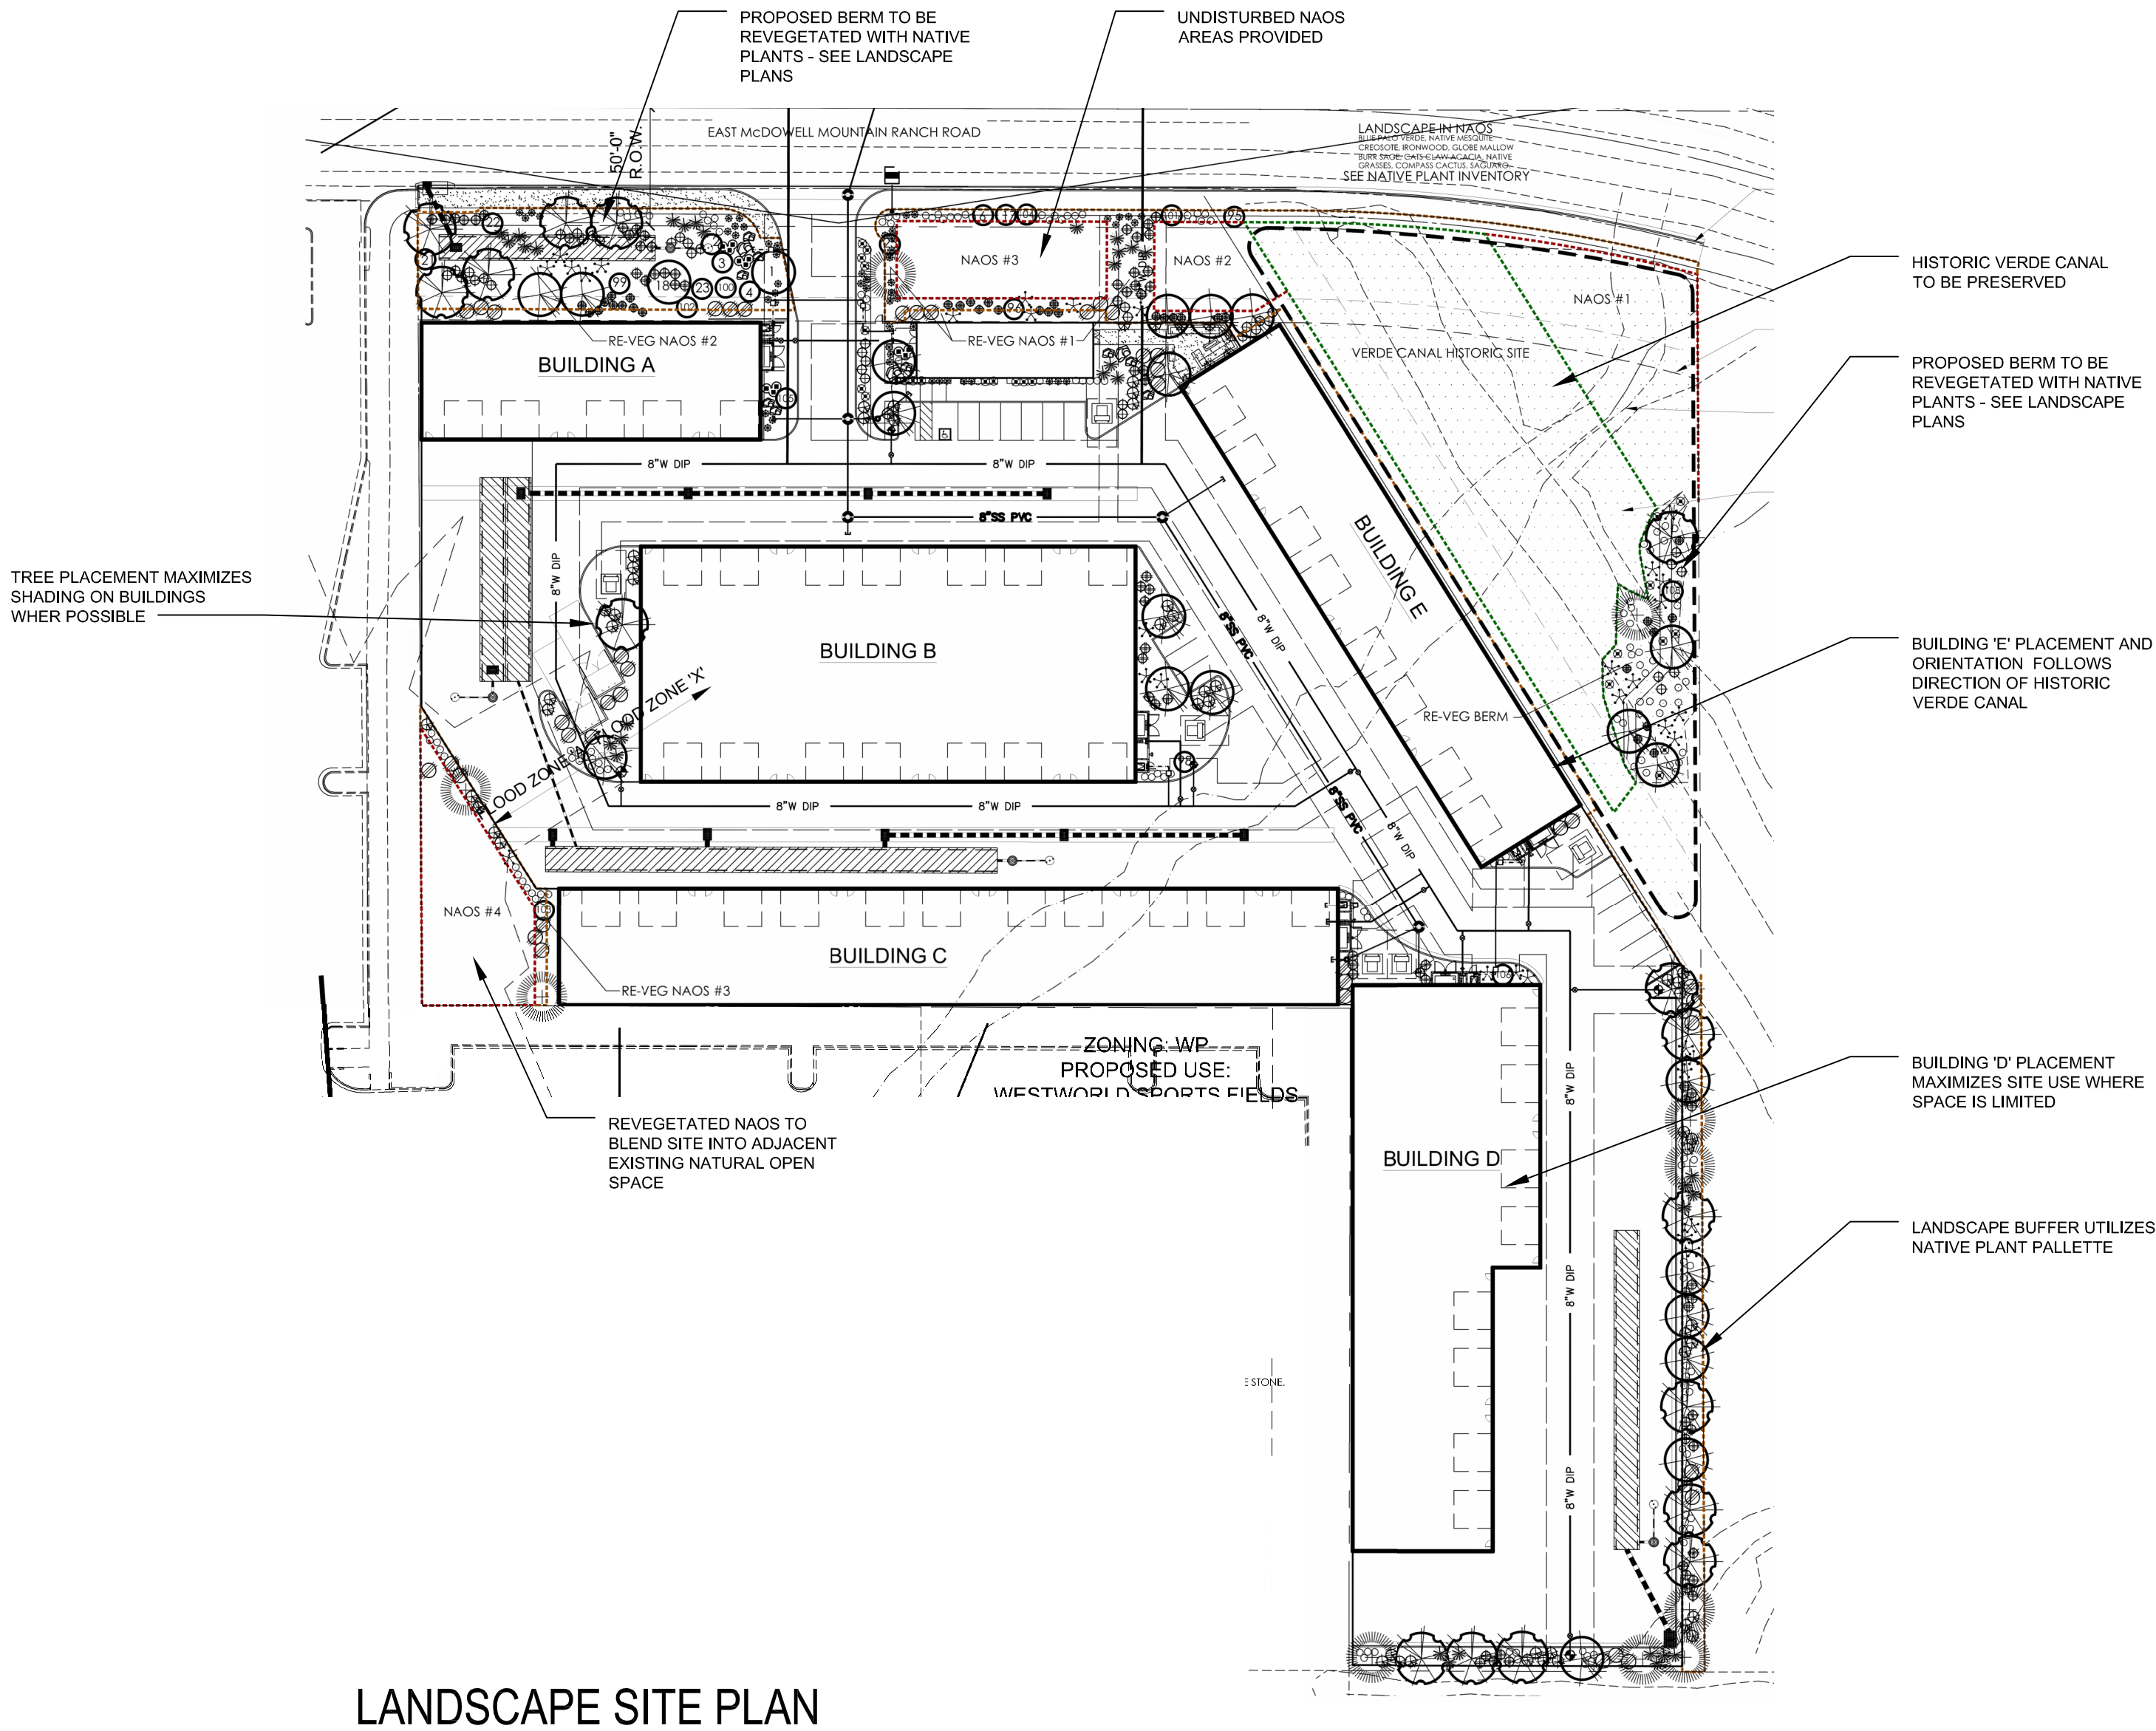

LANDSCAPE SITE PLAN

#	REVISION	DATE

SHEET TITLE:	SENSITIVE DESIGN CONCEPT PLAN
ISSUE DATE:	4/01/25
DRAWN BY:	LGE DESIGN GROUP
CHECKED BY:	
PROJECT NO:	