



Special Event Application

12/5/2025

Standard

168-SE-2025

Event Information

Event Name THE 2026 WM PHOENIX OPEN GOLF TOURNAMENT

Event Location 17020 N HAYDEN RD

Event URL WWW.WMPHOENIXOPEN.COM

Event Description THE WMPO IS THE 5TH OLDEST PGA TOUR EVENT AND IS PLAYED ANNUALLY AT THE TPC SCOTTSDALE STADIUM COURSE. THE EVENT IN 2026 WILL BE THE 91ST ANNUAL AND WILL BE HELD DURING THE WEEK OF FEBRUARY 2ND-8TH OF 2026. ACTIVITIES WILL OCCUR ON ALL DAYS FROM 7:00AM TO 6:00PM EACH DAY.

Event Dates

Event Dates (8)	<u>Start Date</u>	<u>End Date</u>	<u>Participant Attendance</u>	<u>Other Attendance</u>
	SAT 1/31/2026 3:00 PM	SAT 1/31/2026 10:00 PM	1	0
	MON 2/2/2026 7:00 AM	MON 2/2/2026 6:00 PM	1	0
	TUE 2/3/2026 7:00 AM	TUE 2/3/2026 6:00 PM	1	0
	WED 2/4/2026 7:00 AM	WED 2/4/2026 6:00 PM	1	0
	THU 2/5/2026 7:00 AM	THU 2/5/2026 6:00 PM	1	0
	FRI 2/6/2026 7:00 AM	FRI 2/6/2026 6:00 PM	1	0
	SAT 2/7/2026 7:00 AM	SAT 2/7/2026 6:00 PM	1	0
	SUN 2/8/2026 7:00 AM	SUN 2/8/2026 6:00 PM	1	0

Setup Date MON 9/15/2025 7:00 AM - 06:00 PM

Teardown Date MON 2/9/2026 8:00 AM - 06:00 PM

Applicant Information

Applicant THE THUNDERBIRDS

Applicant Address 7226 NORTH 16TH STREET, #100

Applicant City SCOTTSDALE, AZ 85020

Applicant Name CHANCE COZBY

Title EXECUTIVE DIRECTOR OF THE THUNDERBIRDS

Phone (602) 432-2520 Email CCOZBY@WMPHOENIXOPEN.COM

On-Site Contact JONATHAN JONES

Title WMPO CONSTRUCTION MANAGER

Phone (602) 689-1212 Email JJONES@WMPHOENIXOPEN.COM

Applicant Experience THE WMPO HAS SUCCESSFULLY TAKEN PLACE FOR 90 YEARS. THE THUNDERBIRD ORGANIZATION AS HOSTS, HAVE MANAGED AND RUN THE EVENT DURING THIS TIME.

Prior Events

Has this event been produced before? YES



Special Event Application

12/5/2025

Standard

168-SE-2025

Is this an annual event? YES Previous Years : 90

Are there any changes from previous years? YES MANY CHANGES HAVE TAKEN PLACE INCLUDING STYLE, PHYSICAL STRUCTURE, NAMES OF PRO GOLFERS, NUMBER OF PATRONS, REVENUE COLLECTED, AND CHARITABLE DONATIONS.

Event Elements

Elements CIVIC, CULTURAL, EDUCATIONAL, ENTERTAINMENT, RECREATIONAL

Description THE THUNDERBIRDS HOST THE WMPO WHICH IS ONE OF THE LARGEST PGA TOUR EVENTS IN THE COUNTRY. AS A RESULT, WE PROVIDE A PLATFORM TO SHOWCASE SCOTTSDALE, EDUCATE THE COMMUNITY ON SUSTAINABILITY IN COLLABORATION WITH OUR TITLE SPONSOR WM, IN ADDITION TO A CULTURE OF GIVING BACK TO THOSE IN NEED. THE BEST GOLFERS IN THE WORLD CALL SCOTTSDALE HOME FOR A WEEK PROVIDING SPORTS ENTERTAINMENT AND THE ABILITY TO ENJOY THE TPC SCOTTSDALE VENUE.

Public Property Criteria

Are there any cross promotions or collaborations with local businesses to encourage sales or visibility? NO

THE THUNDERBIRDS WORK WITH KEY SPONSORS MOLSON COORS, COCA-COLA, FAIRMONT PRINCESS, AND TPC SCOTTSDALE TO PROMOTE AND COLLABORATE IN EFFORTS TO INCREASE THE WMPO AND EACH RESPECTIVE BUSINESS. ALSO, WE USE LOCALLY OWNED COMM LINKS FOR PR PURPOSES.

Explain any anticipated regional, national, or international attendance.

ANTICIPATED ATTENDANCE IS DIFFICULT TO ASCERTAIN, HOWEVER THE WMPO IS THE LARGEST GOLF TOURNAMENT ON THE PGA TOUR AND IS ATTENDED BY MANY VISITORS FROM AROUND THE WORLD.

Is Scottsdale promoted in the special event marketing? YES

THE TPC SCOTTSDALE IS PROMOTED IN ALL ON-AIR ADVERTISING WITH NBC & CBS SPORTS, AND THE GOLF CHANNEL. IN ADDITION, OUR PR FIRM WORKS WITH VARIOUS MEDIA OUTLETS TO PROMOTE THE WMPO AND TPC SCOTTSDALE.

Explain how the community benefits from the event from a civic or cultural perspective.

WE HAVE PROVIDED OVER \$226 MILLION TO THE LOCAL COMMUNITY AS A DIRECT RESULT OF THE WMPO. THIS EVENT IS A DESTINATION IN ITSELF, PROVIDING A BROAD REACH OF EXPOSURE TO SCOTTSDALE AND SURROUNDING AREAS.

Does your event require a paid fee for participants and/or spectators? YES

Event Equipment

Stages	YES QTY: 2	Tables, Chairs, Furniture	YES
Generators	YES KW SIZE: 25 QTY: 12	Inflatables	YES QTY: 2
Portable Bars	YES QTY: 40	Amplified Sound	YES
Speakers	YES QTY: 5+	Temporary Restrooms	YES QTY: 1000
Fencing	YES HEIGHT: 6 TYPE: CHAIN	BBQ Grills or Propane Use	YES
Lighting	YES	Tents/Canopies	YES
		LARGER THAN 20' x 20' QTY: 32	

Vendor Sales

Retail Merchandise	YES QTY: 4	Food And Non-Alcoholic Beverages	YES QTY: 8
Food Trucks	NO	Alcohol	YES QTY: 8



Special Event Application

12/5/2025

Standard

168-SE-2025

Services NO

APPLICATION FOR : SPECIAL EVENT LIQUOR LICENSE

ORGANIZATION NAME : THUNDERBIRD CHARITIES

Signage Plan

On-Site Signs? YES QTY: 1 TYPE: PORTABLE (A-FRAME- SITS ON TOP OF GROUND)

Off-Premise Signs? YES QTY: 1 TYPE: PORTABLE (A-FRAME- SITS ON TOP OF GROUND)

Signage Plan Description:

OFF-PREMISES SIGNAGE IS LIMITED TO ADOT APPROVED DIRECTIONAL SIGNAGE. ALL OTHER OFF-SITE PARKING IS DIRECTIONAL ONLY. ON-SITE SIGNAGE IS SIMILAR TO PREVIOUS YEARS INCLUDING AT THE BIRDS NEST.

Parking Plan

City parking lot YES

City parking garage NO

On-street parking YES

On-site parking YES

Off-site parking YES

Shuttle service from off-site parking areas YES

NOT AVAILABLE AT THIS TIME

Valet service YES

Rider Provider NO

Valet Company : EPIC VALET
Contact Name : PHIL HAENEL

Parking Plan Description

NOT AVAILABLE AT THIS TIME.

Street Use

Street or Alley Use

Street Closure : YES

Number of Lanes : 8

Direction : S

Street Name : NOT AVAILABLE AT THIS TIME

Closure Dates : 1/29/2026 6:00:00 AM - 2/8/2026 11:00:00 PM

Public Parking Use

Parking Closure : YES

Parking Name : SOUTHBOUND HAYDEN ROAD & WESTBOUND BELL ROAD NEAR TPC SCOTTSDALE

Closure Dates : 2/2/2026 5:30:00 AM - 2/8/2026 7:00:00 PM

Sidewalk Use

Sidewalk Closure : YES

Sidewalk Name : SOUTHBOUND HAYDEN ROAD

Closure Dates : 1/30/2026 7:00:00 AM - 2/10/2026 8:00:00 AM

Barricade Company

Company Name : PRO EM/TRAFFICADE

Contact Name : BRADY CASTRO - PRO EM/JEFF JUTTEN - TRAFFICADE

Phone Number : (602) 318-5669

Entertainment - Amplification/Sound Plan

Entertainment



Special Event Application

12/5/2025

Standard

168-SE-2025

LIVE BAND, PRE-RECORDED MUSIC, DJ, SPEAKER/ANNOUNCER, OTHER PERFORMER

Sound Monitoring

Name : BRANDON BELL
Company : THE THUNDERBIRDS
Phone Number : (480) 223-3301

Time and type of outside sound and sound check times

FRIDAY, 1-30-26; 6:00PM FOR AUDIO CHECK; SATURDAY, 1-31-26: 10:00AM FOR SOUND CHECK, THEN 3:00-9:00 FOR THE C.I.C.; WEDNESDAY, 2-5/SATURDAY, 2-7 2026: 3:30-10:30PM FOR BIRDS NEST CONCERTS.

Plan for sound monitoring, containment, and mitigation

PER ARTISTS CONTRACTS, SOUND MIXING AND VOLUME LEVELS ARE CONTROLLED BY TOURING ENGINEERS EMPLOYED BY THE ARTISTS.

Police/Security

Security Personnel

Inhouse Security	YES	Estimated Number : 3000
Hired Security	YES	Estimated Number : 100 Company Name : PRO-EM Contact : BRUCE CIOLLI Phone : (480) 242-5227
Off Duty Police	YES	Estimated Number : 150 Scottsdale Police : YES Other Agency : YES Agency Name : SUBJECT TO AND MONITORED BY THE SPD Contact : BRUCE CIOLLI Phone : (480) 242-5227

Scottsdale Fire Department and Medical Standby Services

Fire Department Permit Required YES

Medical Standby YES Estimated Number : 60
Contact : KRISTI GAGNON

Fire Apparatus/Personnel Standby Required YES

Insurance

Insurance: Event activities on City/public property must be covered by insurance that protects the event sponsor/applicant and the City of Scottsdale. Various types and levels of liability insurance are required depending on the event. The required coverage and limits will be at the discretion of the Risk Management Division depending on the size and scope of the event. It is recommended that you submit your application and receive a determination on coverage and amounts before purchasing insurance coverage. Please refer to the Special Events Users Guide for more detailed information.

The following is a general guideline of the minimum limits that will be required:

Commercial General Liability Insurance coverage is required for all events with minimum limits of \$1,000,000 Each Occurrence, \$2,000,000 Products & Completed Operations Aggregates, \$2,000,000 General Aggregate. Liquor Liability Insurance of \$1,000,000 to \$5,000,000 Per Occurrence is required for any event where liquor is being served.

All Insurance must endorse the City of Scottsdale as an Additional Insured. A separate insurance addendum with additional insurance requirements may be added to this application and become part of this contract.

I have a race event and have submitted a copy of the participant waiver that includes waiving liability against the city of Scottsdale and holding the city of Scottsdale harmless? NO



Special Event Application

12/5/2025

Standard

168-SE-2025

I have included a copy of the insurance certificate showing appropriate limits and coverages as required and naming City of Scottsdale as additional insured? NO

Application Authorization

WARRANTY: Applicant warrants that the information provided in this application is true and accurate to the best of Applicant's knowledge and belief.

INDEMNIFICATION: To the fullest extent allowed by law, the Applicant agrees to defend, indemnify and hold harmless the City, its officers, officials, representatives, agents, employees and volunteers from and against all allegations, demands, proceedings, suits, actions, claims, damages, losses, expenses, including but not limited to, attorney fees, court costs, the cost of appellate proceedings, and all claim adjusting and handling expenses, arising from or related to any acts or omissions of the permit holder or its agents, contractors and subcontractors related to the Special Event including any claims, damages, or losses resulting from the City's or its employees' or agents' negligence.

The Applicant's signature below authorizes a City representative to inspect a special event on City or private property at any time, including setup.

AUTHORITY: For special events on public property, the Applicant warrants:

I am the permittee or an authorized agent of the permittee with authority to legally bind the permittee (an agent may sign only if the event is on private property) and agree to the conditions of this permit.

☒ Signature of Applicant - must be the same person listed on application.

Printed Name CHANCE COZBY

Date 12/5/2025

Title of Applicant EXECUTIVE DIRECTOR OF THE THUNDERBIRDS



HOSPITALITY VENUES

18 OVERLOOK
POWERED BY
POWER ELECTRONICS

37 1937 CLUB
BY THE FAIRMONT SCOTTSDALE
PRINCESS

BC BAY CLUB
PRESENTED BY
DRAFTKINGS SPORTSBOOK

17 COVE
PRESENTED BY COORS LIGHT

LL LOOKOUT LOUNGE
PRESENTED BY AXON

**DK DRAFTKINGS SPORTSBOOK
19TH HOLE**

18 E18HTEEN
PRESENTED BY COORS LIGHT

GG GOLDWATER GRILLE
PRESENTED BY
CROSSCOUNTRY MORTGAGE

GK GREENSKEEPER
PRESENTED BY AMERICAN SOUND

MC MEMBERS CLUB
PRESENTED BY
NORTH DAKOTA TOURISM

NE NINE
PRESENTED BY PALM TREE CREW

PO PATRIOTS' OUTPOST
OPEN TO ACTIVE, RESERVE,
& RETIRED MILITARY

PE THE PERCH
PRESENTED BY JSX

SK SCOREKEEPERS
PRESENTED BY CREST INSURANCE

VP M CULINARY/TBIRDS VIP

SB SKYBAR
PRESENTED BY
SMEAD CAPITAL MANAGEMENT

16 SKYBOX 16
PRESENTED BY COORS LIGHT

CONCESSIONS - PUBLIC

FZ TALKING STICK RESORT FAN ZONE

WM WM GREEN SCENE

CC CACTUS CORN

TG TITO'S GOLF CLUB

TP TORTAS PAQUIMÉ

W WATER - REFILL STATIONS

ZB ZINBURGER

f CONCESSION STAND

DO DESERT OASIS BBQ & BEER GARDEN

LM LITTLE MISS BBQ

CC CACTUS CORN

FH TAYLOR MORRISON FAIRWAY HOUSE

KC KIVA CLUB
PRESENTED BY PACIFIC LIFE

LG LIFEBIRD GRILL

GENERAL INFORMATION

ACCESSIBLE SEATING

DRIVING RANGE
PRESENTED BY PING

FIRST AID/LOST PERSONS

PARKING SHUTTLE

PUBLIC GRAND STAND

PUTTING GREEN
PRESENTED BY RADIX LAW

RESTROOM

SCOTTSDALE POLICE

TICKET WILL CALL

TPC MERCHANDISE PAVILION

INCLEMENT WEATHER POLICY FOR SPECTATORS

GREEN WEATHER POLICY

On-course screens display
weather policy information.

YELLOW BE AWARE

Observe on-course screens
for further updates.

ORANGE BE PREPARED

Prepare to take shelter
or exit the premises.

RED TAKE ACTION

Seek shelter immediately
or exit the premises.

PURPLE COURSE CLOSED

Exit grandstands,
temporary structures and
exit the premises.

17020 N HAYDEN RD
SCOTTSDALE, AZ 85255

CONFIDENTIAL DOCUMENT
NOT TO BE COPIED OR DISCLOSED WITHOUT
WRITTEN PERMISSION FROM INPRODUCTION.

COPYRIGHT 2024 - IN PRODUCTION THIS DRAWING MAY NOT BE USED OR REPRODUCED IN WHOLE OR IN PART WITHOUT THE EXPRESSED WRITTEN CONSENT OF INNOVOLUTION!

REVISIONS			
#	DATE	ITEM	BY
1			
2			
3			
4			
5			
6			

SCALE: 1" = 30'

EVENT DATE: 02-05-25

SHEET: 18T

18T

REVISION:	0
-----------	---

11065 LEADBETTER ROAD
ASHLAND, VA. 23005
(800) 999-5278
www.InProduction.net



REPRESENTATIVE:	DANNY ELLIS	PROJECT MGR:	DUSTIN MCALPINE
DATE:		SIZE:	DRAWING NAME:

REPRESENTATIVE:
DANNY ELLIS

DATE:

PROJECT MGR:	DUSTIN MCALPINE
SIZE:	DRAWING NA1

AWN BY:
J. A. COX

OB CODE:
25WAMA

PROJECT:

WM PHOENIX OPEN 2025
TPC SCOTTSDALE GOLF CLUB
17020 NORTH HAYDEN ROAD - SCOTTSDALE, AZ 85255
02-05-25 THROUGH 02-10-25

18 TEE STRUCTURE


WMPO SALES.DWG

COORS LIGHT BIRDS NEST CABANAS

FEBRUARY 4-7, 2026



Doors Open 3pm / Close 11pm / Sound off 10:30pm

2/4- Bailey Zimmerman/Chase Matthew
2/5- Zach Top/Earnest
2/6- Nelly/Ludacris/Ja Rule
2/7- John Summit/Bunt

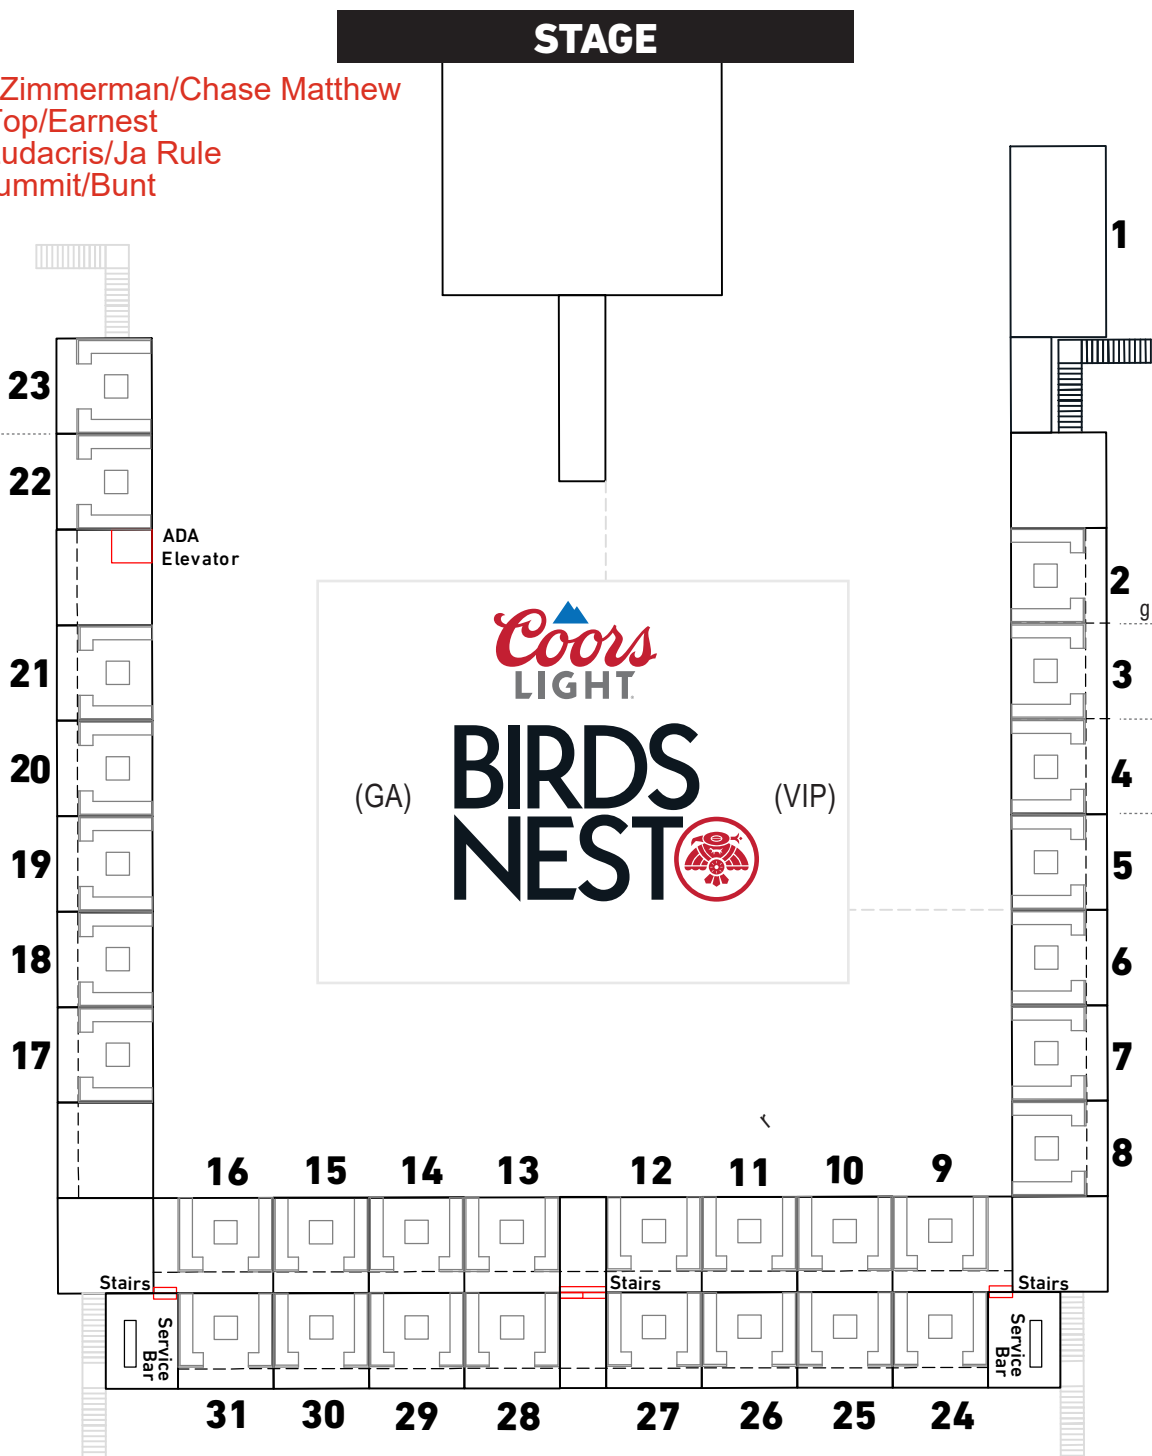



WM PHOENIX OPEN 2026 PARKING INFORMATION

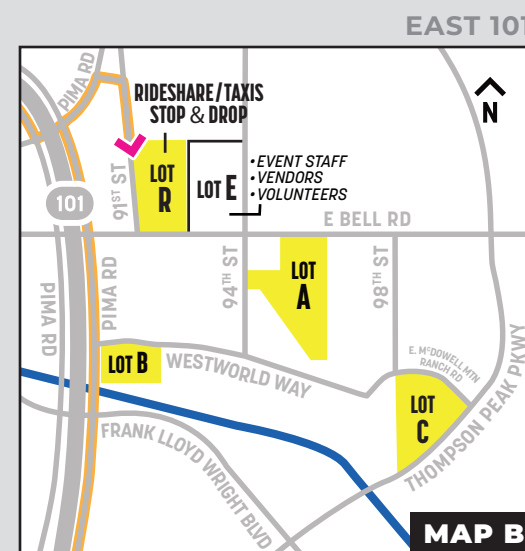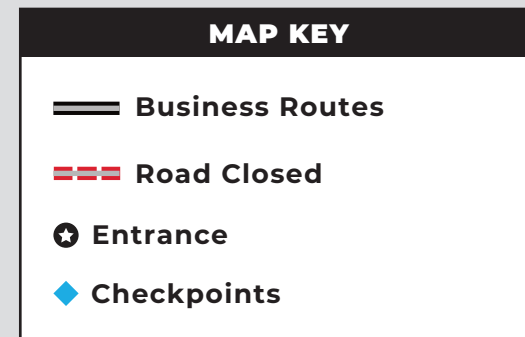

Follow event signage. Allow for extra travel time.

LOT A (Westworld) – Map B | Open Monday – Sunday

LOT B (Westworld) – Map B | Open Monday – Sunday

LOT C (Westworld) – Map B | Open Monday – Sunday

LOT R (Rideshare / Taxis / Stop & Drop) – Map B (Enter off Pima Rd.)

LOT SRF (Salt River Fields at Talking Stick) – Not Displayed

- Open Wednesday – Sunday | 9AM to 6PM
- 7.6 miles South of TPC Scottsdale
- Northbound Traffic: Exit the 101 at McDonald Dr.
- Southbound Traffic: Exit the 101 at Pima Rd. - 90TH St.
- **Free shuttle service available**

CHECK WMPHOENIXOPEN.COM FOR MOST UP-TO-DATE INFORMATION

WMPO | Road Closures and Local Traffic Access



 **Business Routes**

 **Main Entrance**

 **Road closed January 31- February 9.** The WMPO ends on 2/8; tournament organizers will reopen streets as soon as event equipment is removed from the roadway.*

 **Road closed January 31- February 9**

 **Road closed February 1-9**

 **WMPO Checkpoints**

This notification is being provided by the city of Scottsdale. Each year more than 500,000 people attend the WMPO; most of the event attendees are unfamiliar with the area. Residents and business owners should expect the unexpected when traveling to and from your homes and businesses. Plan ahead to avoid delays and be on the lookout for distracted drivers and pedestrians in the area.

Please visit the [WMPO](https://www.wmposcottsdale.com) website for complete information about the event including parking maps and frequently asked questions.

*All roads will be open by February 12.



CERTIFICATE OF LIABILITY INSURANCE

DATE (MM/DD/YYYY)

12/16/2025

THIS CERTIFICATE IS ISSUED AS A MATTER OF INFORMATION ONLY AND CONFERS NO RIGHTS UPON THE CERTIFICATE HOLDER. THIS CERTIFICATE DOES NOT AFFIRMATIVELY OR NEGATIVELY AMEND, EXTEND OR ALTER THE COVERAGE AFFORDED BY THE POLICIES BELOW. THIS CERTIFICATE OF INSURANCE DOES NOT CONSTITUTE A CONTRACT BETWEEN THE ISSUING INSURER(S), AUTHORIZED REPRESENTATIVE OR PRODUCER, AND THE CERTIFICATE HOLDER.

IMPORTANT: If the certificate holder is an **ADDITIONAL INSURED**, the policy(ies) must have **ADDITIONAL INSURED** provisions or be endorsed. If **SUBROGATION IS WAIVED**, subject to the terms and conditions of the policy, certain policies may require an endorsement. A statement on this certificate does not confer rights to the certificate holder in lieu of such endorsement(s).

PRODUCER Farmer Woods Group 919 North 1st Street Phoenix AZ 85004	CONTACT NAME: Adam Dunlap PHONE (A/C, No, Ext): (602) 845-5516 E-MAIL ADDRESS: adam-dunlap@leavitt.com FAX (A/C, No): (602) 277-4706																					
INSURED The Thunderbird Charities, Inc and The Thunderbirds dba WM Phoenix Open 7226 N 16th St #100 Phoenix AZ 85020	<table><tr><th colspan="2">INSURER(S) AFFORDING COVERAGE</th><th>NAIC #</th></tr><tr><td>INSURER A:</td><td>Golden Bear Insurance Company</td><td>39861</td></tr><tr><td>INSURER B:</td><td>QBE Specialty Insurance Company</td><td>39217</td></tr><tr><td>INSURER C:</td><td>Selective Insurance Company</td><td>19259</td></tr><tr><td>INSURER D:</td><td>CopperPoint Insurance Company</td><td>13043</td></tr><tr><td>INSURER E:</td><td>Homesite Insurance Company</td><td>17221</td></tr><tr><td>INSURER F:</td><td>Endurance American Insurance Company</td><td>10641</td></tr></table>	INSURER(S) AFFORDING COVERAGE		NAIC #	INSURER A:	Golden Bear Insurance Company	39861	INSURER B:	QBE Specialty Insurance Company	39217	INSURER C:	Selective Insurance Company	19259	INSURER D:	CopperPoint Insurance Company	13043	INSURER E:	Homesite Insurance Company	17221	INSURER F:	Endurance American Insurance Company	10641
INSURER(S) AFFORDING COVERAGE		NAIC #																				
INSURER A:	Golden Bear Insurance Company	39861																				
INSURER B:	QBE Specialty Insurance Company	39217																				
INSURER C:	Selective Insurance Company	19259																				
INSURER D:	CopperPoint Insurance Company	13043																				
INSURER E:	Homesite Insurance Company	17221																				
INSURER F:	Endurance American Insurance Company	10641																				

COVERAGES**CERTIFICATE NUMBER:** 2026 WM PHX OPEN**REVISION NUMBER:**

THIS IS TO CERTIFY THAT THE POLICIES OF INSURANCE LISTED BELOW HAVE BEEN ISSUED TO THE INSURED NAMED ABOVE FOR THE POLICY PERIOD INDICATED. NOTWITHSTANDING ANY REQUIREMENT, TERM OR CONDITION OF ANY CONTRACT OR OTHER DOCUMENT WITH RESPECT TO WHICH THIS CERTIFICATE MAY BE ISSUED OR MAY PERTAIN, THE INSURANCE AFFORDED BY THE POLICIES DESCRIBED HEREIN IS SUBJECT TO ALL THE TERMS, EXCLUSIONS AND CONDITIONS OF SUCH POLICIES. LIMITS SHOWN MAY HAVE BEEN REDUCED BY PAID CLAIMS.

INSR LTR	TYPE OF INSURANCE	ADDL INSD	SUBR WVD	POLICY NUMBER	POLICY EFF (MM/DD/YYYY)	POLICY EXP (MM/DD/YYYY)	LIMITS
A	☒ COMMERCIAL GENERAL LIABILITY ☐ CLAIMS-MADE ☒ OCCUR GEN'L AGGREGATE LIMIT APPLIES PER: ☒ POLICY ☐ PRO-JECT ☐ LOC OTHER:	Y	Y	GBL38000157-00	11/23/2025	11/23/2026	EACH OCCURRENCE \$ 1,000,000 DAMAGE TO RENTED PREMISES (Ea occurrence) \$ 50,000 MED EXP (Any one person) \$ 10,000 PERSONAL & ADV INJURY \$ 1,000,000 GENERAL AGGREGATE \$ 2,000,000 PRODUCTS - COMP/OP AGG \$ 2,000,000 Liquor Liability \$ 1,000,000
A	AUTOMOBILE LIABILITY ☐ ANY AUTO ☐ OWNED AUTOS ONLY ☒ HIRED AUTOS ONLY ☐ SCHEDULED AUTOS ☒ NON-OWNED AUTOS ONLY	Y	Y	GBL38000157-00	11/23/2025	11/23/2026	COMBINED SINGLE LIMIT (Ea accident) \$ 1,000,000 BODILY INJURY (Per person) \$ BODILY INJURY (Per accident) \$ PROPERTY DAMAGE (Per accident) \$
B	☐ UMBRELLA LIAB ☒ EXCESS LIAB ☐ CLAIMS-MADE	Y	Y	140002162	11/23/2025	11/23/2026	EACH OCCURRENCE \$ 5,000,000 AGGREGATE \$ 5,000,000 Includes Liquor \$
D	WORKERS COMPENSATION AND EMPLOYERS' LIABILITY ANY PROPRIETOR/PARTNER/EXECUTIVE OFFICER/MEMBER EXCLUDED? (Mandatory in NH) If yes, describe under DESCRIPTION OF OPERATIONS below Y/N ☒ Y	N/A	Y	1010094	01/01/2026	01/01/2027	☒ PER STATUTE ☐ OTH-ER E.L. EACH ACCIDENT \$ 1,000,000 E.L. DISEASE - EA EMPLOYEE \$ 1,000,000 E.L. DISEASE - POLICY LIMIT \$ 1,000,000
	See Page 2 for further Coverage	Y	Y				

DESCRIPTION OF OPERATIONS / LOCATIONS / VEHICLES (ACORD 101, Additional Remarks Schedule, may be attached if more space is required)

RE: WM Phoenix Open - Includes Set up and Tear down 1/31/26 - 2/8/26

Excess Liability extends over all other liability.

City of Scottsdale is Additionally insured on a primary-noncontributory & waiver of subrogation applies as required in written contract per the attached forms.
Excess follows form over General Liability & Liquor Liability.

CERTIFICATE HOLDER**CANCELLATION**City of Scottsdale
3939 N Drinkwater Blvd

Scottsdale

AZ 85251

SHOULD ANY OF THE ABOVE DESCRIBED POLICIES BE CANCELLED BEFORE THE EXPIRATION DATE THEREOF, NOTICE WILL BE DELIVERED IN ACCORDANCE WITH THE POLICY PROVISIONS.

AUTHORIZED REPRESENTATIVE

© 1988-2015 ACORD CORPORATION. All rights reserved.

THIS ENDORSEMENT CHANGES THE POLICY. PLEASE READ IT CAREFULLY.

**WAIVER OF TRANSFER OF RIGHTS
OF RECOVERY AGAINST OTHERS TO US**

This endorsement modifies insurance provided under the following:

COMMERCIAL GENERAL LIABILITY COVERAGE PART

SCHEDULE

Name of Person or Organization:

City of Scottsdale
3939 N Drinkwater Blvd. Scottsdale, AZ, 85251

RE:

Use of Location:
17020 N Hayden Road, Scottsdale, AZ, 85255

(If no entry appears above, information required to complete this endorsement will be shown in the Declarations as applicable to this endorsement.)

The TRANSFER OF RIGHTS OF RECOVERY AGAINST OTHERS TO US Condition (Section **IV** – COMMERCIAL GENERAL LIABILITY CONDITIONS) is amended by the addition of the following:

We waive any right of recovery we may have against the person or organization shown in the Schedule above

because of payments we make for injury or damage arising out of your ongoing operations or “your work” done under a contract with that person or organization and included in the “products-completed operations hazard.” This waiver applies only to the person or organization shown in the Schedule above.

THIS ENDORSEMENT CHANGES THE POLICY. PLEASE READ IT CAREFULLY.

**ADDITIONAL INSURED – STATE OR GOVERNMENTAL
AGENCY OR SUBDIVISION OR POLITICAL
SUBDIVISION – PERMITS OR AUTHORIZATIONS**

This endorsement modifies insurance provided under the following:

COMMERCIAL GENERAL LIABILITY COVERAGE PART

SCHEDULE

State Or Governmental Agency Or Subdivision Or Political Subdivision:

City of Scottsdale
3939 N Drinkwater Blvd.
Scottsdale, AZ 85251

Information required to complete this Schedule, if not shown above, will be shown in the Declarations.

Section II – Who Is An Insured is amended to include as an insured any state or governmental agency or subdivision or political subdivision shown in the Schedule, subject to the following provisions:

1. This insurance applies only with respect to operations performed by you or on your behalf for which the state or governmental agency or subdivision or political subdivision has issued a permit or authorization.
2. This insurance does not apply to:
 - a. "Bodily injury", "property damage" or "personal and advertising injury" arising out of operations performed for the federal government, state or municipality; or
 - b. "Bodily injury" or "property damage" included within the "products-completed operations hazard".

ADDITIONAL COVERAGES

Ref # E	Description Cyber Liability Policy YPB-702762-00 Term 11/23/2025 to 11/23/2026				Coverage Code	Form No.	Edition Date
Limit 1 2,000,000	Limit 2	Limit 3	Deductible Amount 15,000	Deductible Type	Premium		
Ref # F	Description Excess Liability Policy ELD30103397500 Term 11/23/2025 to 11/23/2026				Coverage Code	Form No.	Edition Date
Limit 1 5,000,000	Limit 2	Limit 3	Deductible Amount 0	Deductible Type	Premium		
Ref # A	Description Participant Legal Liability included in General Liability and Excess Liability Policies				Coverage Code	Form No.	Edition Date
Limit 1	Limit 2	Limit 3	Deductible Amount	Deductible Type	Premium		
Ref # A	Description Liquor Legal Liability included in General Liability and Excess Liability Policies				Coverage Code	Form No.	Edition Date
Limit 1	Limit 2	Limit 3	Deductible Amount	Deductible Type	Premium		
Ref #	Description				Coverage Code	Form No.	Edition Date
Limit 1	Limit 2	Limit 3	Deductible Amount	Deductible Type	Premium		
Ref #	Description				Coverage Code	Form No.	Edition Date
Limit 1	Limit 2	Limit 3	Deductible Amount	Deductible Type	Premium		

- (3) The nature and location of any injury or damage arising out of the "occurrence" or offense.

b. If a claim is made or "suit" is brought against any insured, you must:

- (1) Immediately record the specifics of the claim or "suit" and the date received; and
- (2) Notify us as soon as practicable.

You must see to it that we receive written notice of the claim or "suit" as soon as practicable.

c. You and any other involved insured must:

- (1) Immediately send us copies of any demands, notices, summonses or legal papers received in connection with the claim or "suit";
- (2) Authorize us to obtain records and other information;
- (3) Cooperate with us in the investigation or settlement of the claim or defense against the "suit"; and
- (4) Assist us, upon our request, in the enforcement of any right against any person or organization which may be liable to the insured because of injury or damage to which this insurance may also apply.

d. No insured will, except at that insured's own cost, voluntarily make a payment, assume any obligation, or incur any expense, other than for first aid, without our consent.

3. Legal Action Against Us

No person or organization has a right under this Coverage Part:

- a. To join us as a party or otherwise bring us into a "suit" asking for damages from an insured; or
- b. To sue us on this Coverage Part unless all of its terms have been fully complied with.

A person or organization may sue us to recover on an agreed settlement or on a final judgment against an insured; but we will not be liable for damages that are not payable under the terms of this Coverage Part or that are in excess of the applicable limit of insurance. An agreed settlement means a settlement and release of liability signed by us, the insured and the claimant or the claimant's legal representative.

4. Other Insurance

If other valid and collectible insurance is available to the insured for a loss we cover under Coverages **A** or **B** of this Coverage Part, our obligations are limited as follows:

a. Primary Insurance

This insurance is primary except when Paragraph **b.** below applies. If this insurance is primary, our obligations are not affected unless any of the other insurance is also primary. Then, we will share with all that other insurance by the method described in Paragraph **c.** below.

b. Excess Insurance

(1) This insurance is excess over:

- (a) Any of the other insurance, whether primary, excess, contingent or on any other basis:
 - (i) That is Fire, Extended Coverage, Builder's Risk, Installation Risk or similar coverage for "your work";
 - (ii) That is Fire insurance for premises rented to you or temporarily occupied by you with permission of the owner;
 - (iii) That is insurance purchased by you to cover your liability as a tenant for "property damage" to premises rented to you or temporarily occupied by you with permission of the owner; or
 - (iv) If the loss arises out of the maintenance or use of aircraft, "autos" or watercraft to the extent not subject to Exclusion **g.** of Section **I** – Coverage **A** – Bodily Injury And Property Damage Liability.
- (b) Any other primary insurance available to you covering liability for damages arising out of the premises or operations, or the products and completed operations, for which you have been added as an additional insured by attachment of an endorsement.

(2) When this insurance is excess, we will have no duty under Coverages **A** or **B** to defend the insured against any "suit" if any other insurer has a duty to defend the insured against that "suit". If no other insurer defends, we will undertake to do so, but we will be entitled to the insured's rights against all those other insurers.

THIS ENDORSEMENT CHANGES THE POLICY. PLEASE READ IT CAREFULLY.

HIRED AUTO AND NON-OWNED AUTO LIABILITY

This endorsement modifies insurance provided under the following:

COMMERCIAL GENERAL LIABILITY COVERAGE PART

SCHEDULE

Insurance is provided only with respect to those coverages for which a specific premium charge is shown:

Coverage	Additional Premium
Non-Ownership Liability	\$0 Included
Hired Auto Liability	\$0 Included

(If no entry appears above, information required to complete this endorsement will be shown in the Declarations as applicable to this endorsement.)

HIRED AUTO LIABILITY

The insurance provided under COVERAGE A (Section I) applies to "bodily injury" or "property damage" arising out of the maintenance or use of a "hired auto" by you or your employees in the course of your business.

With respect to the insurance provided by this endorsement:

1. The exclusions, under COVERAGE A (Section I), other than exclusions a, b, d, f and i and the Nuclear Energy Liability Exclusion (Broad Form) are deleted and replaced by the following:

- a. "Bodily injury:"

- (1) To an employee of the insured arising out of and in the course of employment by the insured; or
- (2) To the spouse, child, parent, brother or sister of that employee as a consequence of (1) above.

This exclusion applies:

- (1) Whether the insured may be liable as an employer or in any other capacity; and
- (2) To any obligation to share damages with or repay someone else who must pay damages because of injury.

This exclusion does not apply to:

- (1) Liability assumed by the insured under an "insured contract;" or
- (2) "Bodily injury" arising out of and in the course of domestic employment by the insured unless benefits for such injury are in whole or in part either payable or required to be provided under any workers compensation law.

- b. "Property damage" to:

- (1) Property owned or being transported by, or rented or loaned to the insured; or

- (2) Property in the care, custody or control of the insured.

2. WHO IS AN INSURED (Section II) is replaced by the following:

Each of the following is an insured under this insurance to the extent set forth below:

- a. You;
- b. Any other person using a "hired auto" with your permission;
- c. With respect to a "non-owned auto," any partner or executive officer of yours, but only while such "non-owned auto" is being used in your business.
- d. Any other person or organization, but only with respect to their liability because of acts or omissions of an insured under a., b., or c. above.

None of the following is an insured:

- a. Any person engaged in the business of his or her employer with respect to "bodily injury" to any co-employee of such person injured in the course of employment;
- b. Any partner or executive officer with respect to any "auto" owned by such partner or officer or a member of his or her household;
- c. Any person while employed in or otherwise engaged in duties in connection with an "auto business," other than an "auto business" you operate;
- d. The owner or lessee (of whom you are a sublessee) of a "hired auto" or the owner of a

"non-owned auto" or any agent or employee of any such owner or lessee;

- e. Any person or organization with respect to the conduct of any current or past partnership or joint venture that is not shown as a Named Insured in the Declarations.

NON-OWNED AUTO LIABILITY

The insurance provided under COVERAGE A (Section I) applies to "bodily injury" or "property damage" arising out of the use of any "non-owned auto" in your business by any person other than you.

The following additional definitions apply:

"Auto business" means the business or occupation of selling, repairing, servicing, storing or parking "autos."

"Hired auto" means any "auto" you lease, hire, or borrow. This does not include any "auto" you lease, hire, or borrow from any of your employees or members of their households, or from any partner or executive officer of yours.

"Non-owned auto" means any "auto" you do not own, lease, hire or borrow which are used in connection with your business. However, if you are a partnership a "non-owned auto" does not include any auto owned by any partner.

WAIVER OF OUR RIGHT TO RECOVER FROM OTHERS ENDORSEMENT

We have the right to recover our payments from anyone liable for an injury covered by this policy. We will not enforce our right against the person or organization named in the Schedule. (This agreement applies only to the extent that you perform work under a written contract that requires you to obtain this agreement from us).

This agreement shall not operate directly or indirectly to benefit anyone not named in the Schedule.

	Schedule
State	Blanket/Schedule/State
AZ	BLANKET

Blanket Waiver: Anyone for whom you have agreed to provide this Waiver subject to the terms of this endorsement

This endorsement changes the policy to which it is attached and is effective on the date issued unless otherwise stated.
This document may have been uploaded to the CopperPoint Portal.

(The information below is required only when this endorsement is issued subsequent to preparation of the policy.)

Endorsement Effective 01/01/2026	Policy No. 1010094	Endorsement No. 9
Insured The Thunderbirds		Premium \$
Insurance Company CopperPoint General Insurance Company	Countersigned by	



Golden Bear Insurance Company

Commercial General Liability Declarations

Policy Number GBL38000157-00

Named Insured and Mailing Address	Producer
The Thunderbirds; dba: WM Phoenix Open 7226 N 16th St #100 Phoenix, AZ 85020	Risk Placement Services, Inc. 8800 E. Raintree Drive, Suite 250 Scottsdale, AZ 85260-3965

Policy Period from **November 23, 2025** to **November 23, 2026** - 12:01 A.M. Standard Time at the mailing address

Policy Type Occurrence

In return for the payment of the premium and subject to all the terms and conditions of this policy, we agree with you to provide the insurance as stated in this policy.

Coverage and Limits of Insurance

General Liability Coverage	Limits of Insurance
Each Occurrence	\$1,000,000
General Aggregate	\$2,000,000
Products-Completed Operations Aggregate	\$2,000,000
Personal and Advertising Injury	\$1,000,000
Damage to Premises Rented to You	\$50,000
Medical Expenses	Excluded
Deductible Per Occurrence	\$100,000

Liquor Liability Coverage	Limits of Insurance
Each Common Cause	\$1,000,000
Aggregate	\$2,000,000
Deductible Per Occurrence	\$100,000

Description of Business and Location Premises

Form of Business: Not For Profit
Business Description: Non Profit Organizations
Locations of All Premises You Own, Rent or Occupy: 17020 N Hayden Rd, Scottsdale, AZ 85255

Rating and Premium (Adjustable)

Classification	Class Code	Exposure	Premium Basis	Prem/Ops Rate	Prod/CO Rate	Liquor Rate	Advance Premium
Clubs - civic, service or social - having buildings or premises owned or leased - Not-For-Profit only	41668	\$0	Flat	Flat	Flat	Flat	\$375,000



EXCESS LIABILITY INSURANCE POLICY

SECTION I – COVERAGE

1. Insuring Agreement

- a. We will pay on behalf of the insured those sums in excess of the "retained limit" that the insured becomes legally obligated to pay as damages by reason of liability covered by and as described in the "controlling underlying insurance".
- b. This policy will follow the terms, conditions, exclusions, definitions, and provisions of the "controlling underlying insurance" except as otherwise stated in this policy.
- c. Where "underlying insurance" includes terms, conditions, exclusions, definitions, or provisions more restrictive than "controlling underlying insurance", then this policy shall follow and apply the more restrictive item(s).

2. Defense

- a. Upon exhaustion of the "retained limit", we will follow and apply the right and duty to defend if applied, and as described by the "controlling underlying insurance".
 - b. When we have no duty to defend, we will have the right to investigate, defend, or to participate in the defense of the insured against any claim or suit. We shall also have the right to settle any claim or suit that may involve this insurance.
3. Our duty to pay those sums and defend the insured shall end when we have used up our Limits of Insurance in the payment of any judgment, settlement, or where applicable, defense expenses, to which this insurance applies.

SECTION II – LIMITS OF INSURANCE

1. The Limits of Insurance of this policy apply as follows:

- a. The Aggregate Limit is the most we will pay for the sum of all damages to which this policy applies.
However, this Aggregate Limit only applies to damages that are subject to an aggregate limit of insurance under the "controlling underlying insurance".
 - b. Subject to Paragraph 1.a. above, the Each Occurrence Limit is the most we will pay for the sum of all damages under this insurance arising out of any one "event".
 - c. If the Limits of Insurance of the "controlling underlying insurance" are reduced by defense expenses, then any payment for defense expenses we make will reduce our Limits of Insurance in the same manner.
2. If any "controlling underlying insurance" or "underlying insurance" has a policy period that is different from the policy period of this policy, then for the purposes of this policy, the "retained limit" will only be reduced or exhausted by payments made for those sums covered under this insurance.
3. If any coverage provided by "controlling underlying insurance" or "underlying insurance" is subject to a sublimit, then the coverage provided by this policy shall not apply to any claim, suit, damages, or defense expenses subject to such sublimit. However, this policy shall recognize the erosion of the "retained limit" to the extent of any payment made within such sublimit.



© QBE, 2022

Includes copyrighted material of Insurance Services Office, Inc.,
with its permission.

Special Event Permit
Case # 168-SE-2025
The Thunderbirds 2026 WM Phoenix Open
Golf Tournament and Concert in the Coliseum

1/31/2026 through 2/08/2026

ADDENDUM

Commercial General Liability and Liquor Liability: The Applicant shall maintain "occurrence" form Commercial General Liability insurance with a limit of not less than \$10,000,000 for each occurrence and a \$10,000,000 General Aggregate Limit and Liquor Liability with a limit of not less than \$10,000,000 for each occurrence and a \$10,000,000 General Aggregate Limit, both of which cover all areas shown on the site plan attached to the Application. The insurance shall be obtained from insurance companies properly licensed by the State of Arizona (admitted insurer) with an AM Best, Inc. rating of B ++ 6 or above or an equivalent qualified unlicensed insurer by the State of Arizona (non-admitted insurer) with policies and forms satisfactory to City of Scottsdale. The City of Scottsdale shall be named as an additional insured on the policies. The policies must cover liability arising from premises, operations, independent contractors, products-completed operations, personal injury and advertising injury. If any Excess insurance is utilized to fulfill the requirements of this paragraph, the Excess insurance must be "follow form" equal or broader in coverage scope than underlying.

Coverage Term: All insurance required by this Addendum must be maintained in full force and effect during set up of the special event, occurrence of the event and tear down for the event. Insurance required by this Addendum is primary, with any insurance or self-insurance program maintained by the City of Scottsdale being non-contributory except loss resulting from the sole negligence of the City of Scottsdale.

Event Description: The event description under the special events permit is herewith clarified to include the event venues known as "the birds nest" and "the concert in the coliseum". It shall include all activities involved in the set up, programing, tear-down and all use of the temporary structures.

Event Hours: The hours of operation for the Special Event Permit is herewith amended to 24 hours per day for the dates of 1/31/2026 through 2/08/2026. The event may be extended to 2/09/2026 if weather conditions require additional day of play.


HANCE 02/01

2026 WM Phoenix Open

January 16, 2026 Pre-Event VMS



Pre-Event Message Boards

January 16, 2026






2026 WM Phoenix Open Golf Tournament	
Pre Event Advisory Message Boards	
Traffic Barricade Plan	TOC

Pre-Event VMS screens January 16, 2026

VMS #	Location	Screen 1	Screen 2	Screen 3
1	S/B Hayden Rd. 200 ft. south of Loop 101	EVENT ADVISORY HAYDEN RD	CLOSED JAN 31 TO FEB 9	PRINCESS TO FLW BLVD
2	E/B Bell Rd 300 ft. east of Loop 101	EVENT ADVISORY HAYDEN RD	CLOSED JAN 31 TO FEB 9	PRINCESS TO FLW BLVD
3	S/B Pima Rd. 300 ft. east of Loop 101	EVENT ADVISORY HAYDEN RD	CLOSED JAN 31 TO FEB 9	PRINCESS TO FLW BLVD
4	N/B Greenway Hayden 300 ft. north of FLW Place just north of the CAP canal on east shoulder	EVENT ADVISORY HAYDEN RD	CLOSED JAN 31 TO FEB 9	PRINCESS TO FLW BLVD

2026 WM Phoenix Open


January 26-30, 2026 Barricades

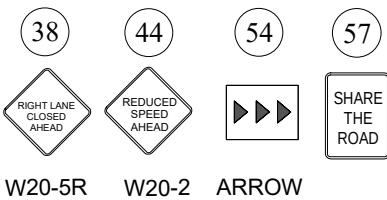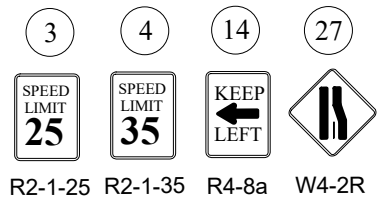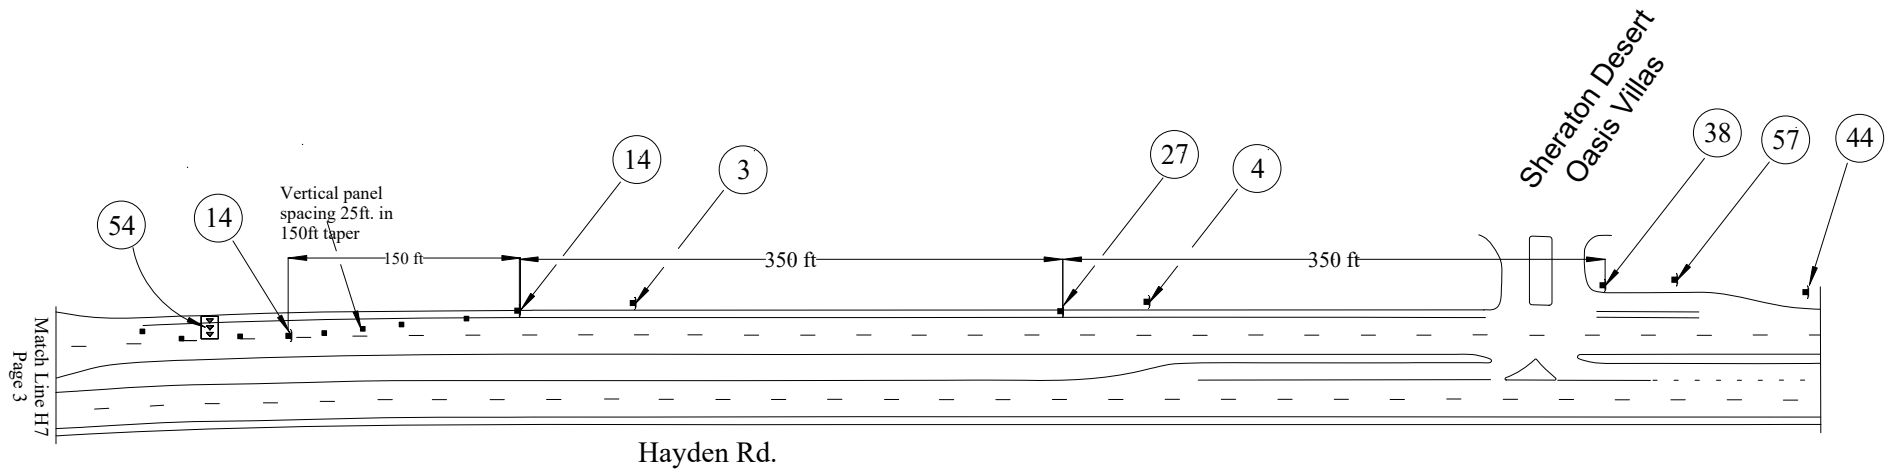

NOTE: ALL CONFLICTING SIGNS SHALL BE COVERED OR TURNED

SYMBOL LEGEND

- | | |
|----------------------------|----------------------------------|
| ■ TYPE II BARRICADE | • TRAFFIC CONE/REFLECTIVE STRIPS |
| ■ TYPE 1 - VP BARRICADE | ⊞ TYPE III BARRICADE |
| ⊞ SIGN ON TYPE 1 BARRICADE | ⊞ LAW ENFORCEMENT OFFICER |
| ⊞ SIGN ON TYPE 1 BARRICADE | ⊞ SIGN W/ WINDMASTER |

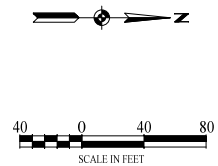


2026 WM Phoenix Open
Golf Tournament

Jan 26, 2026 - Greenway-Hayden H6

Traffic Barricade Plan

Page 2

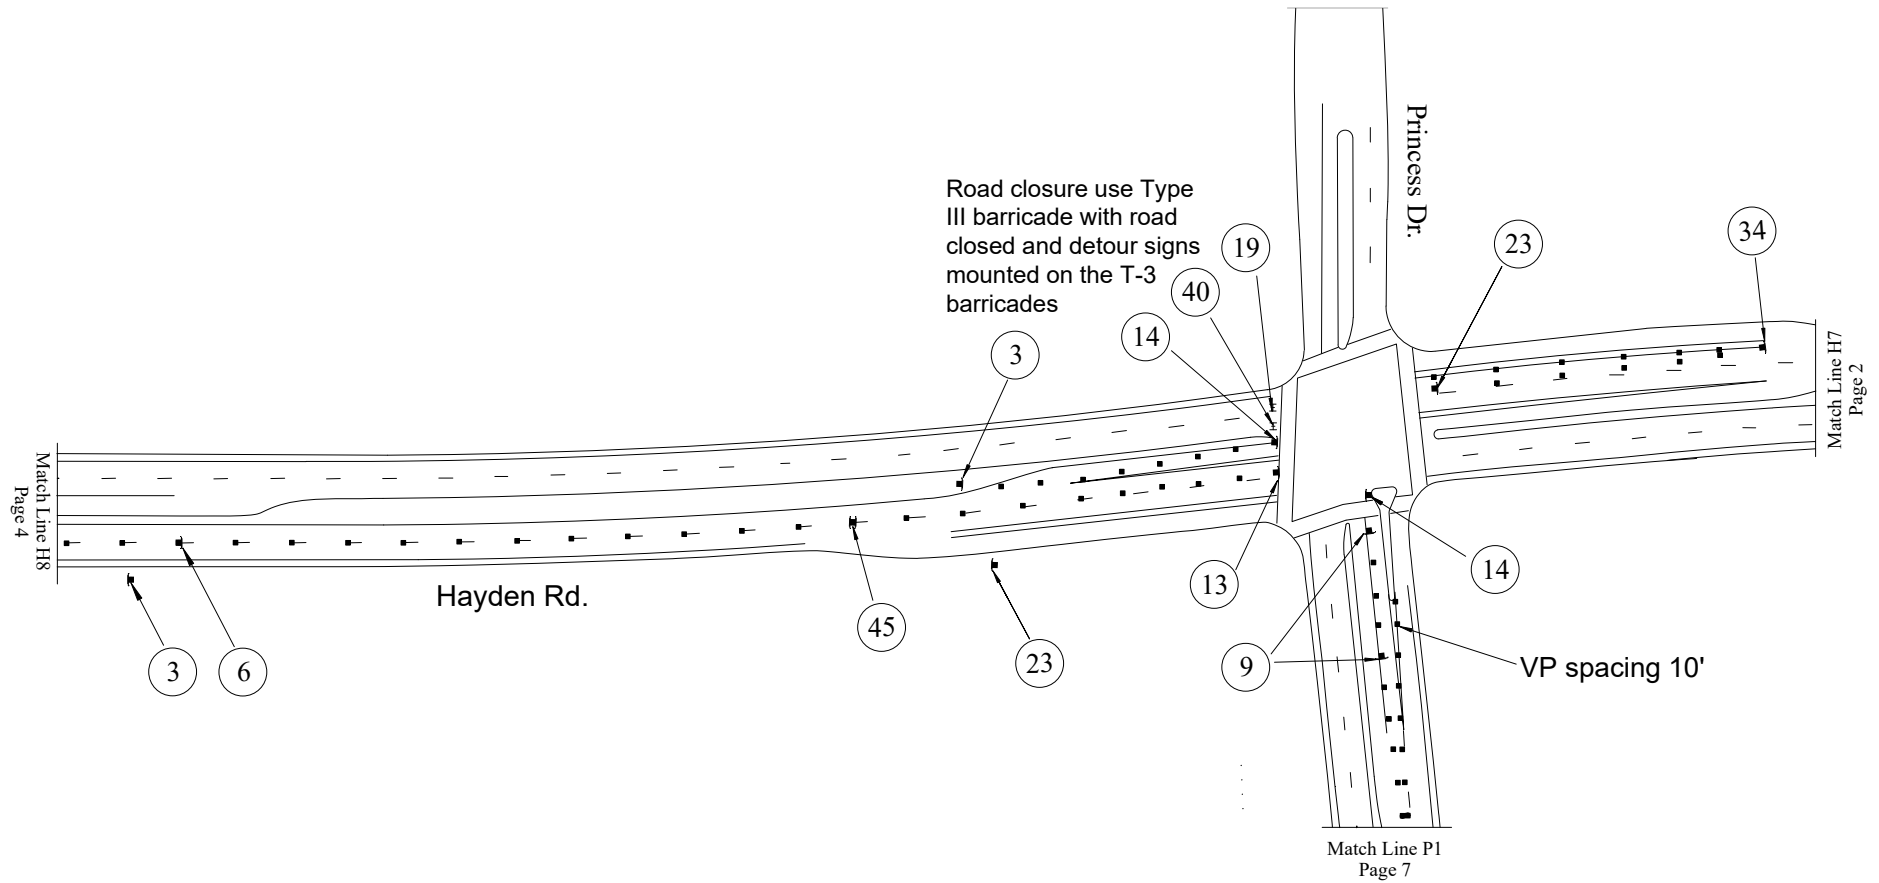


3	6	9	13		
R2-1-25	R3-2	R3-5L	R3-7a		
14	19	23	34	40	45
R4-8a	R11-2	W1-4L	W12-1	R11-2 w/ M4-10L	W6-4

NOTE: ALL CONFLICTING SIGNS SHALL BE COVERED OR TURNED



SYMBOL LEGEND

- | | |
|----------------------------|----------------------------------|
| ■ TYPE II BARRICADE | ● TRAFFIC CONE/REFLECTIVE STRIPS |
| ■ TYPE 1 - VP BARRICADE | ⊥ TYPE III BARRICADE |
| ⊥ SIGN ON TYPE 1 BARRICADE | ⊥ LAW ENFORCEMENT OFFICER |
| ⊥ SIGN ON TYPE 1 BARRICADE | ⊥ SIGN W/ WINDMASTER |

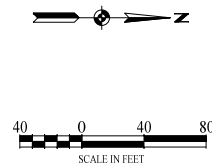

2026 WM Phoenix Open Golf Tournament	
Jan 26, 2026 - Greenway-Hayden H7	
Traffic Barricade Plan	Page 3


Southbound lanes for Grenway-Hayden Rd closed to traffic. The lanes are used for parking for Pro-EM and Thunderbirds Security support. There are spaces for the Police and Detention Officers near their break trailer.

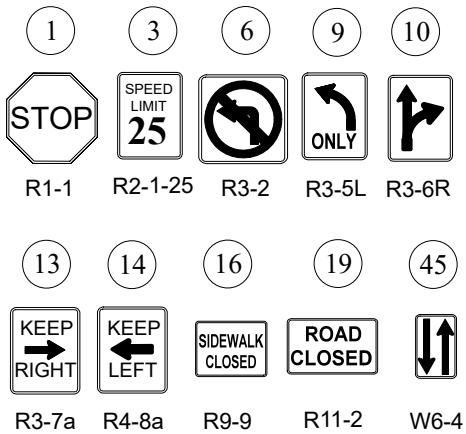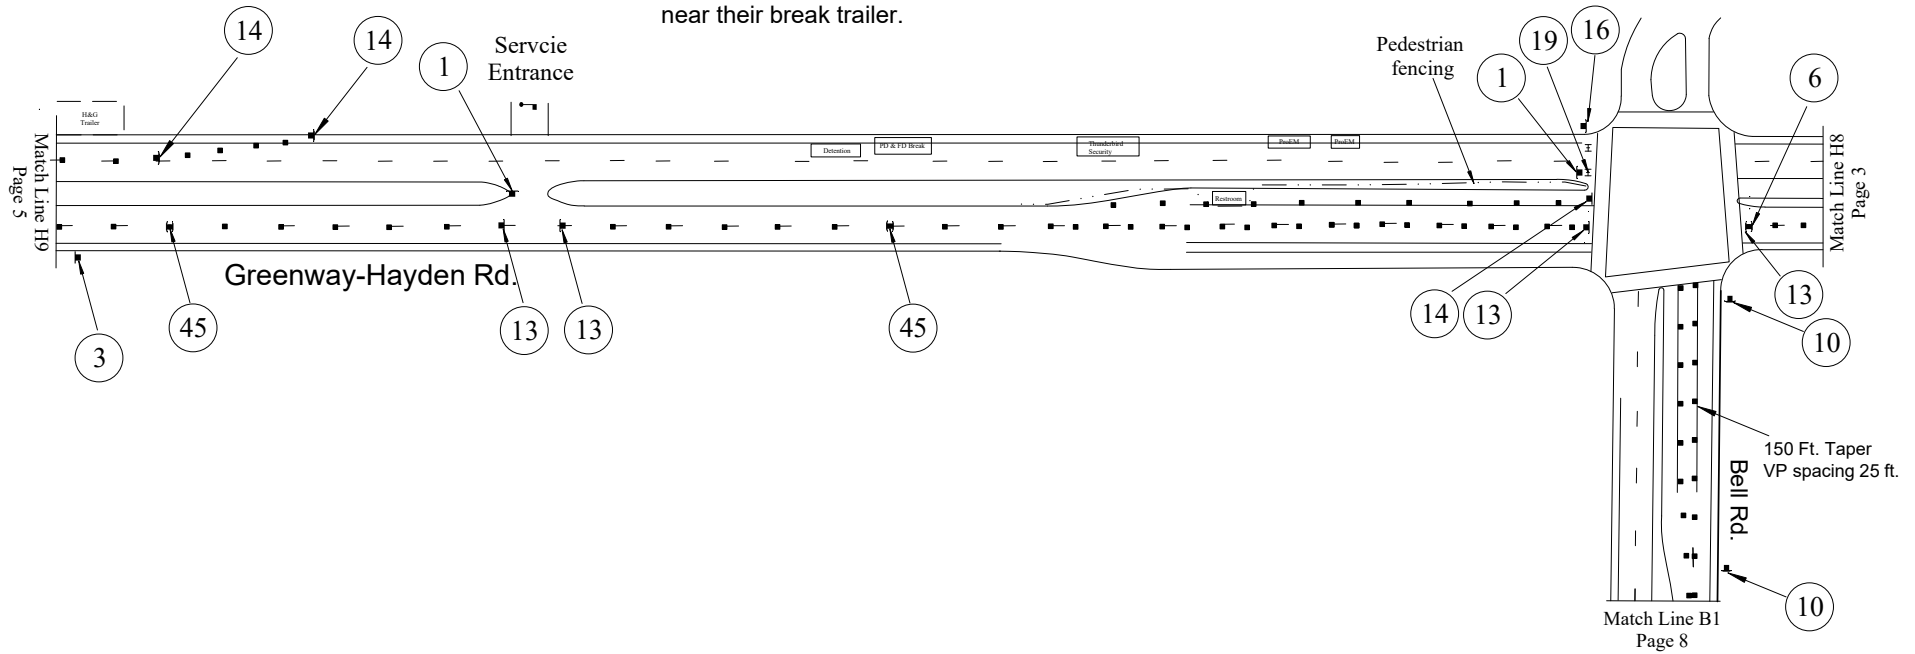

NOTE: ALL CONFLICTING SIGNS SHALL BE COVERED OR TURNED

SYMBOL LEGEND

- | | |
|----------------------------|----------------------------------|
| ■ TYPE II BARRICADE | ● TRAFFIC CONE/REFLECTIVE STRIPS |
| ■ TYPE 1 - VP BARRICADE | HI TYPE III BARRICADE |
| ⬆ SIGN ON TYPE 1 BARRICADE | ➡ LAW ENFORCEMENT OFFICER |
| ⬆ SIGN ON TYPE 1 BARRICADE | ➡ SIGN W/ WINDMASTER |


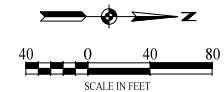


2026 WM Phoenix Open
Golf Tournament

Jan 26, 2026 - Greenway-Hayden H8

Traffic Barricade Plan


Page 4

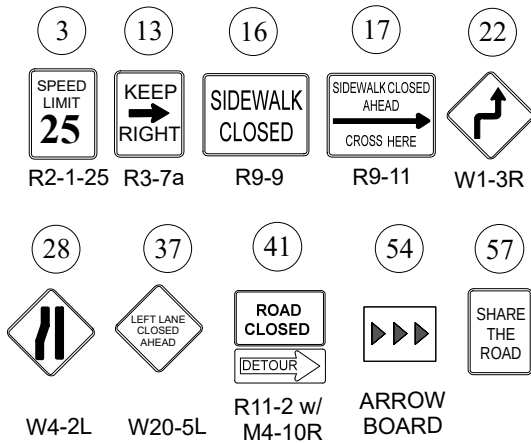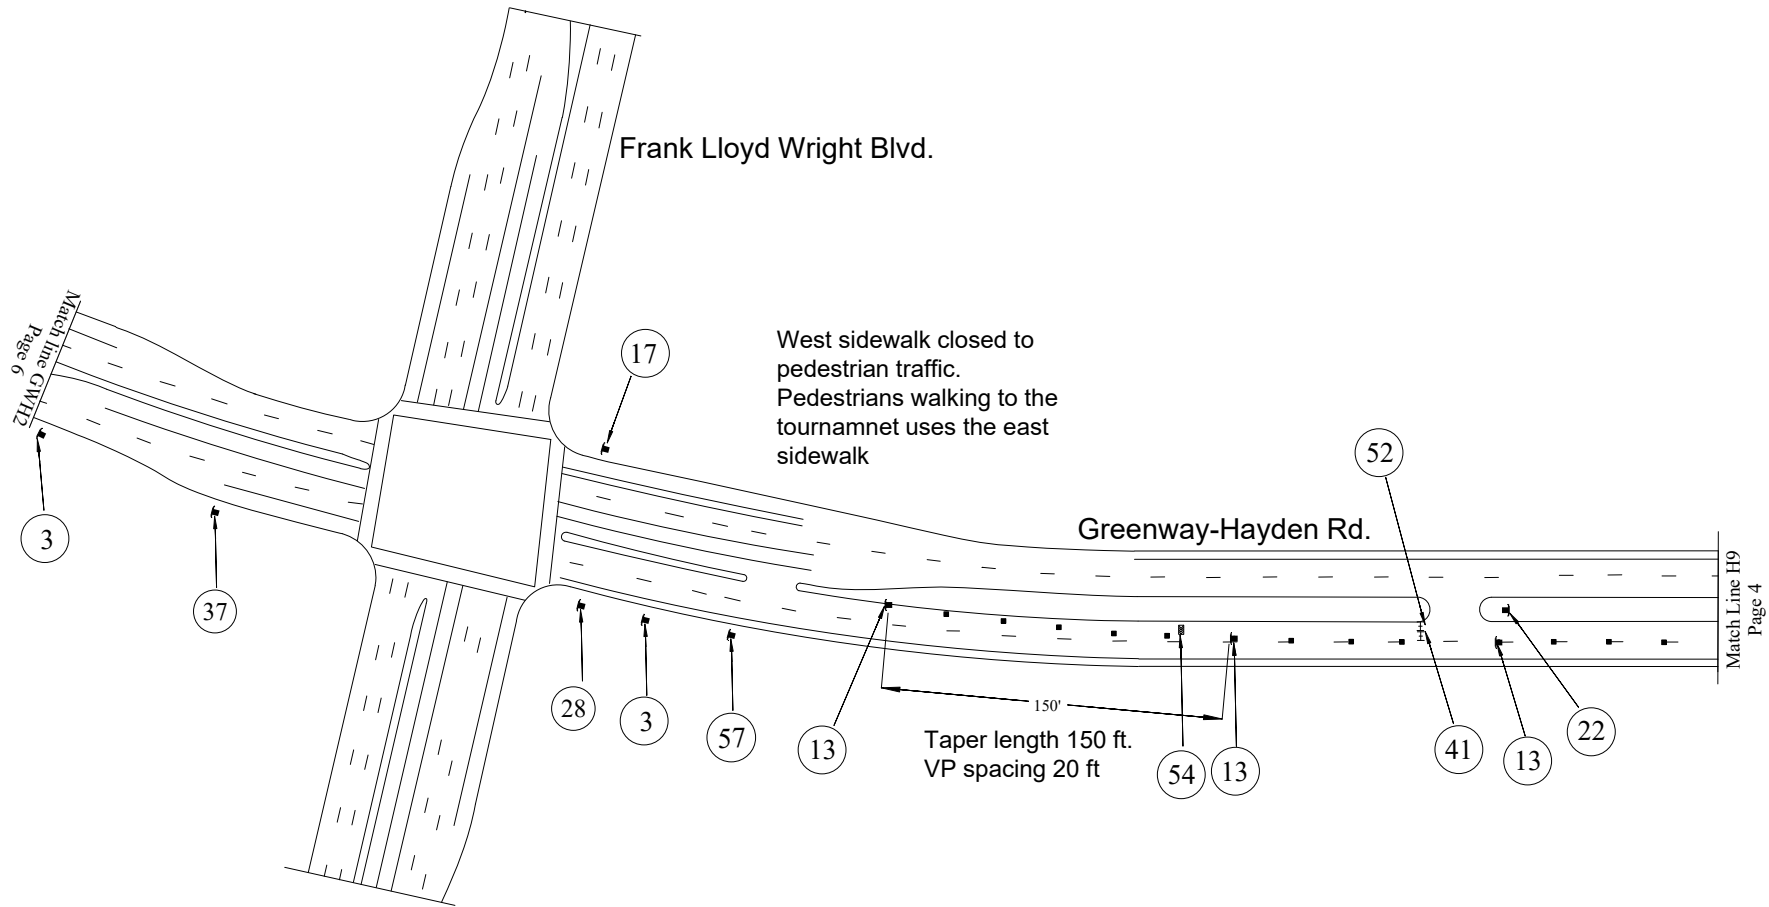

NOTE: ALL CONFLICTING SIGNS SHALL BE COVERED OR TURNED

SYMBOL LEGEND

- I TYPE II BARRICADE
- TYPE 1 - VP BARRICADE
- ⚡ SIGN ON TYPE 1 BARRICADE
- ⚡ SIGN ON TYPE 1 BARRICADE
- TRAFFIC CONE/REFLECTIVE STRIPS
- ⚡ TYPE III BARRICADE
- ⚡ LAW ENFORCEMENT OFFICER
- ⚡ SIGN W/ WINDMASTER


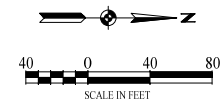


2026 WM Phoenix Open
Golf Tournament

Jan 26, 2026 - Greenway-Hayden H9

Traffic Barricade Plan

Page 5

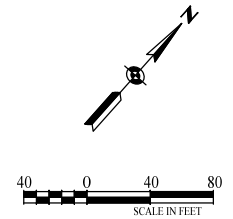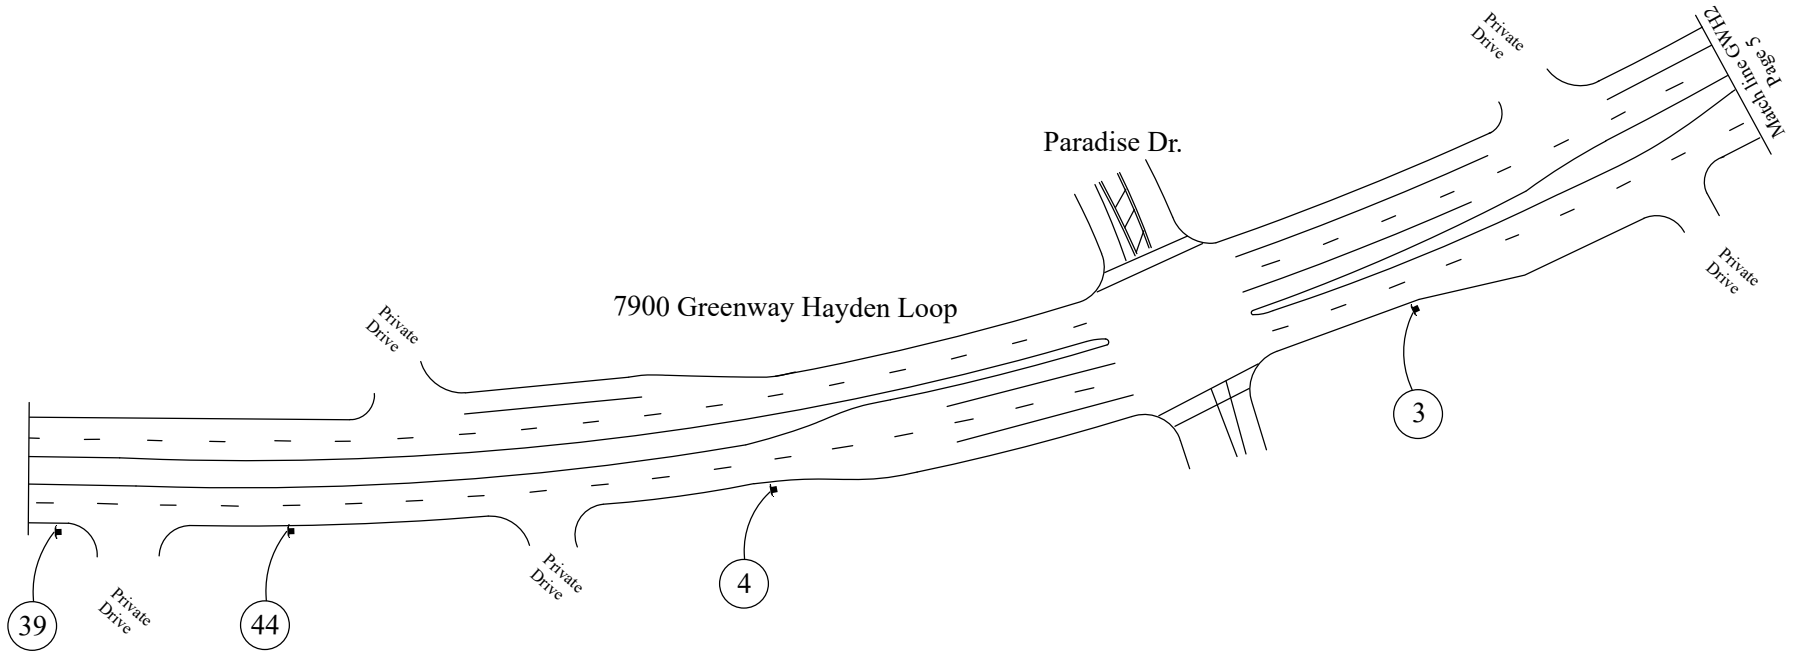

3

SPEED LIMIT

25

R2-1-25

4

SPEED LIMIT

35

R2-1-35

39

SPECIAL EVENT AHEAD

W20-2

44

REDUCED SPEED AHEAD

NOTE: ALL CONFLICTING SIGNS SHALL BE COVERED OR TURNED




- SYMBOL LEGEND
- | | |
|--------------------------|--------------------------------|
| TYPE II BARRICADE | TRAFFIC CONE/REFLECTIVE STRIPS |
| TYPE 1 - VP BARRICADE | TYPE III BARRICADE |
| SIGN ON TYPE 1 BARRICADE | LAW ENFORCEMENT OFFICER |
| SIGN ON TYPE 1 BARRICADE | SIGN W/ WINDMASTER |

2026 WM Phoenix Open
Golf Tournament

Jan 26, 2026 - GWH 2

Traffic Barricade Plan

Page 6

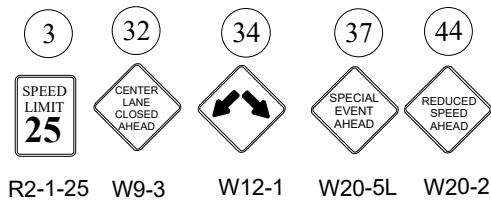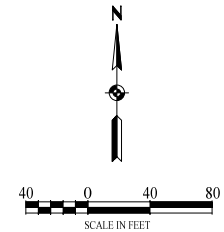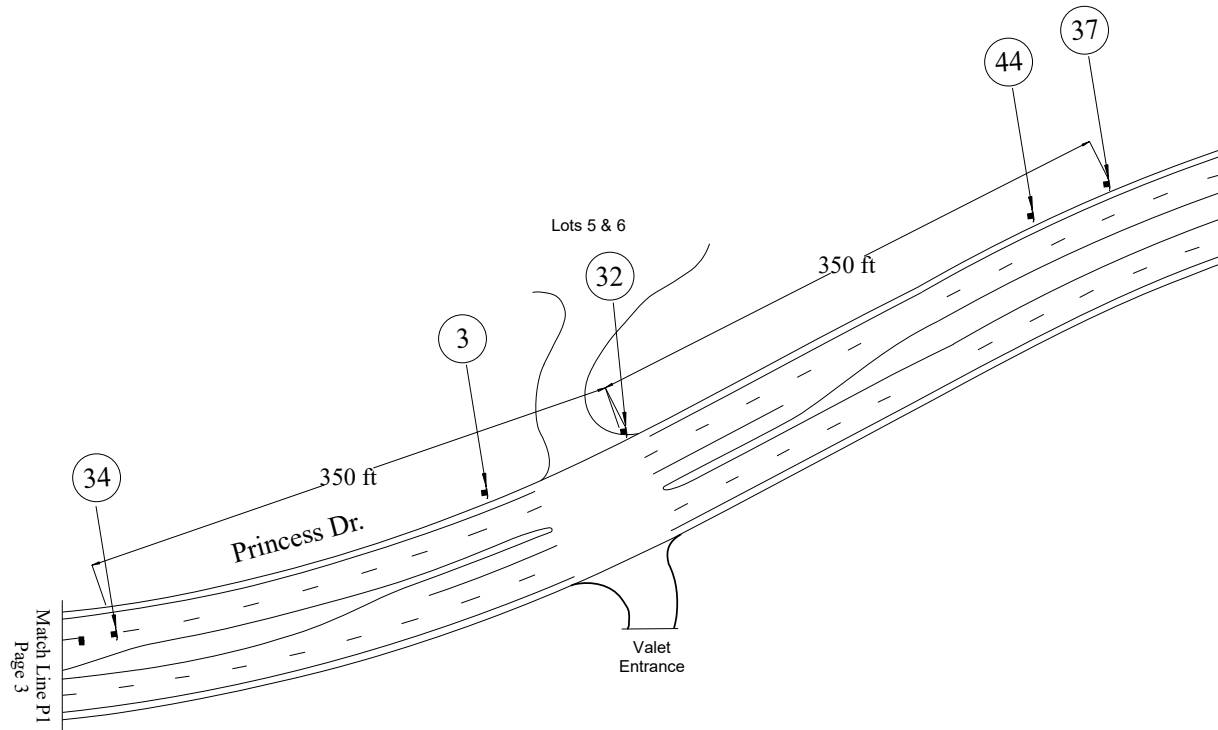

NOTE: ALL CONFLICTING SIGNS SHALL BE COVERED OR TURNED

SYMBOL LEGEND



- I TYPE II BARRICADE
- TYPE 1 - VP BARRICADE
- ⚡ SIGN ON TYPE 1 BARRICADE
- ⚡ SIGN ON TYPE 1 BARRICADE
- TRAFFIC CONE/REFLECTIVE STRIPS
- ⚡ TYPE III BARRICADE
- ⚡ LAW ENFORCEMENT OFFICER
- ⚡ SIGN W/WINDMASTER

2026 WM Phoenix Open
Golf Tournament

Jan 26, 2026 - Greenway-Hayden P1

Traffic Barricade Plan


Page 7

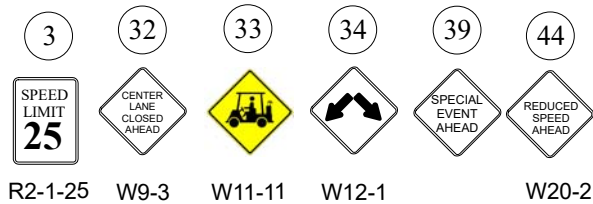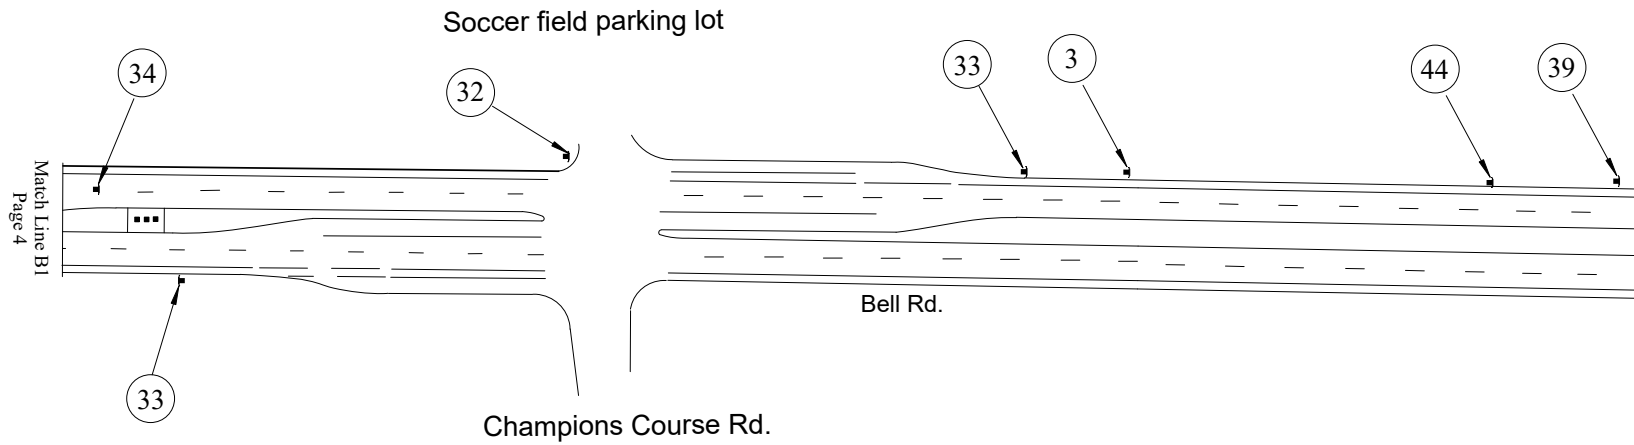

NOTE: ALL CONFLICTING SIGNS SHALL BE COVERED OR TURNED

SYMBOL LEGEND

- TYPE II BARRICADE
- TYPE I - VP BARRICADE
- SIGN ON TYPE 1 BARRICADE
- SIGN ON TYPE 1 BARRICADE
- TRAFFIC CONE/REFLECTIVE STRIPS
- TYPE III BARRICADE
- LAW ENFORCEMENT OFFICER
- SIGN W/ WINDMASTER

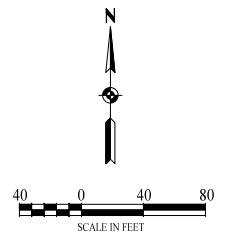

2026 WM Phoenix Open Golf Tournament


Jan 26, 2026 - 8000 block Bell Rd.

Traffic Barricade Plan

Page 8

2026 WM Phoenix Open

Jan 31 to Feb 1, 2026 Barricades

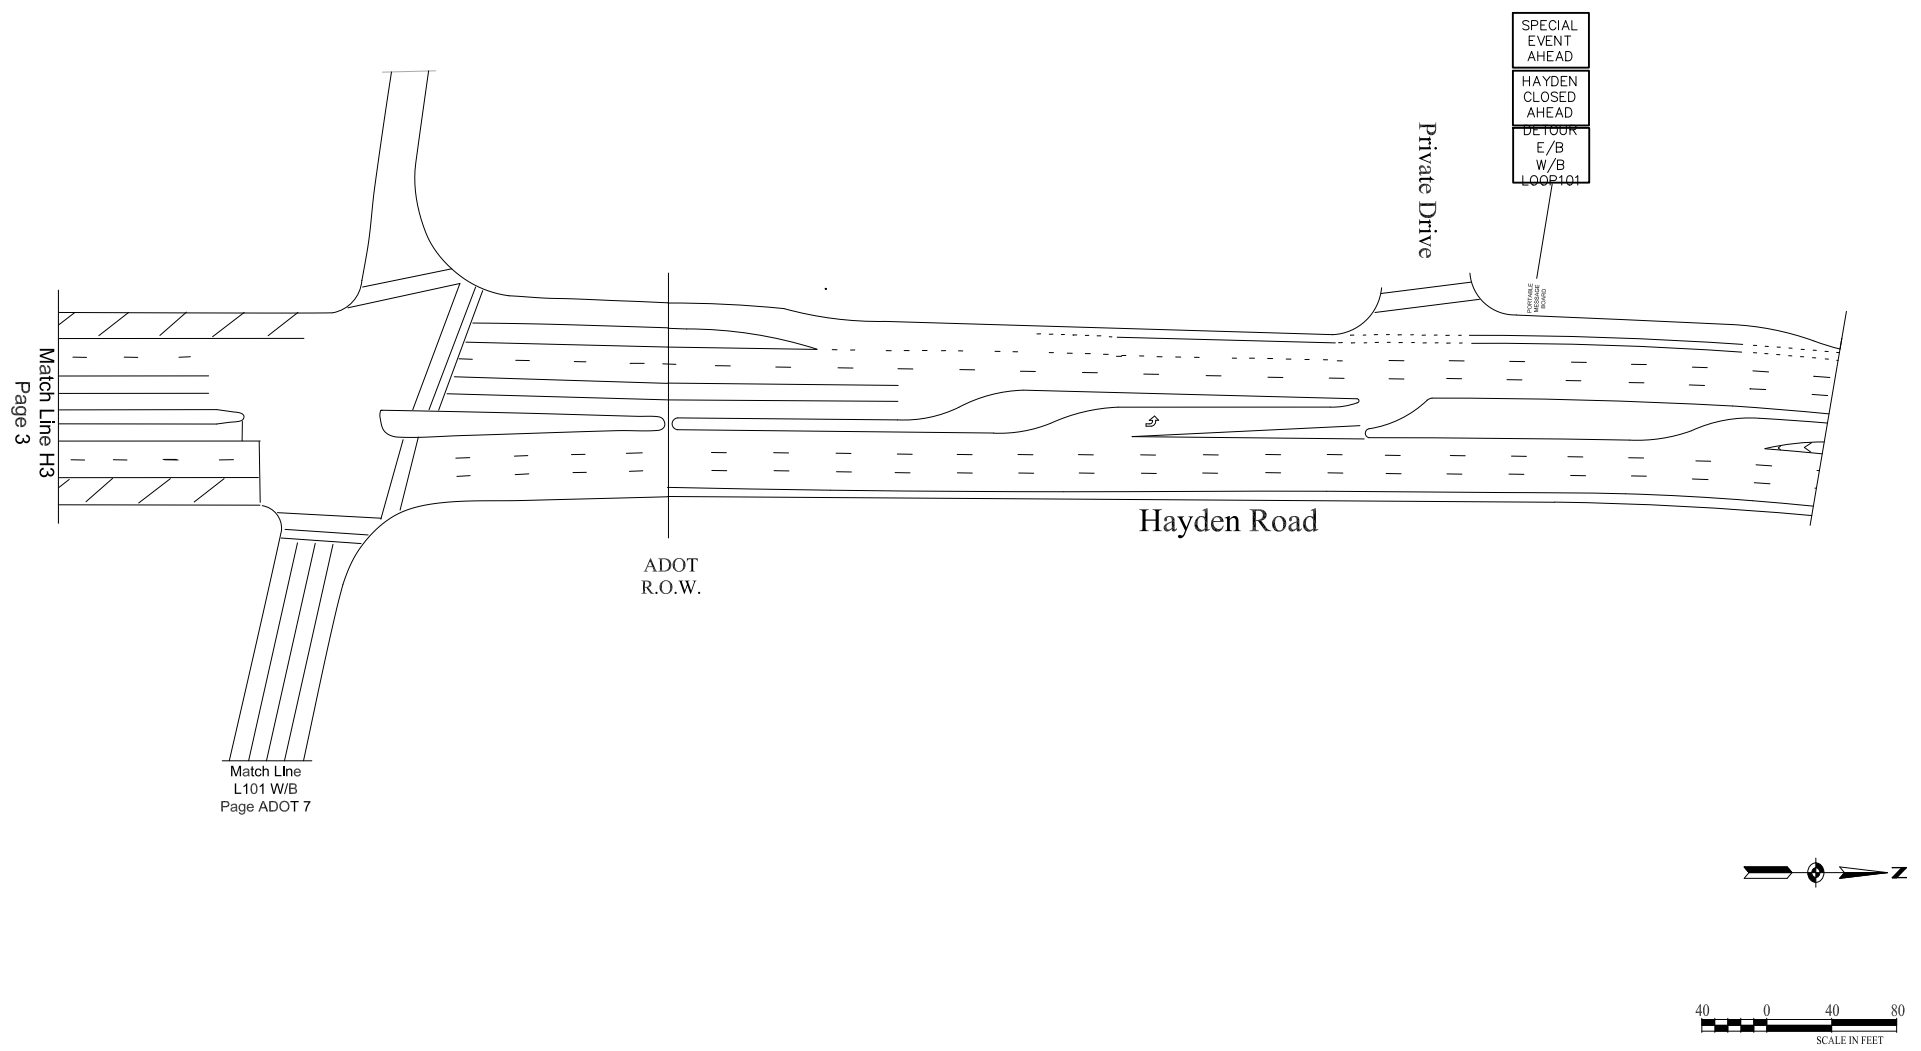

NOTE: ALL CONFLICTING SIGNS SHALL BE COVERED OR TURNED

SYMBOL LEGEND


- | | | | |
|---|--------------------------|---|--------------------------------|
| I | TYPE II BARRICADE | • | TRAFFIC CONE/REFLECTIVE STRIPS |
| ■ | TYPE 1 - VP BARRICADE | H | TYPE III BARRICADE |
| ▤ | SIGN ON TYPE 1 BARRICADE | ↔ | LAW ENFORCEMENT OFFICER |
| ▥ | SIGN ON TYPE 1 BARRICADE | ↔ | SIGN W/ WINDMASTER |

2026 WM Phoenix Open
Golf Tournament

Jan 31, 2026 H3 Barricades

Traffic Barricade Plan

Page 2

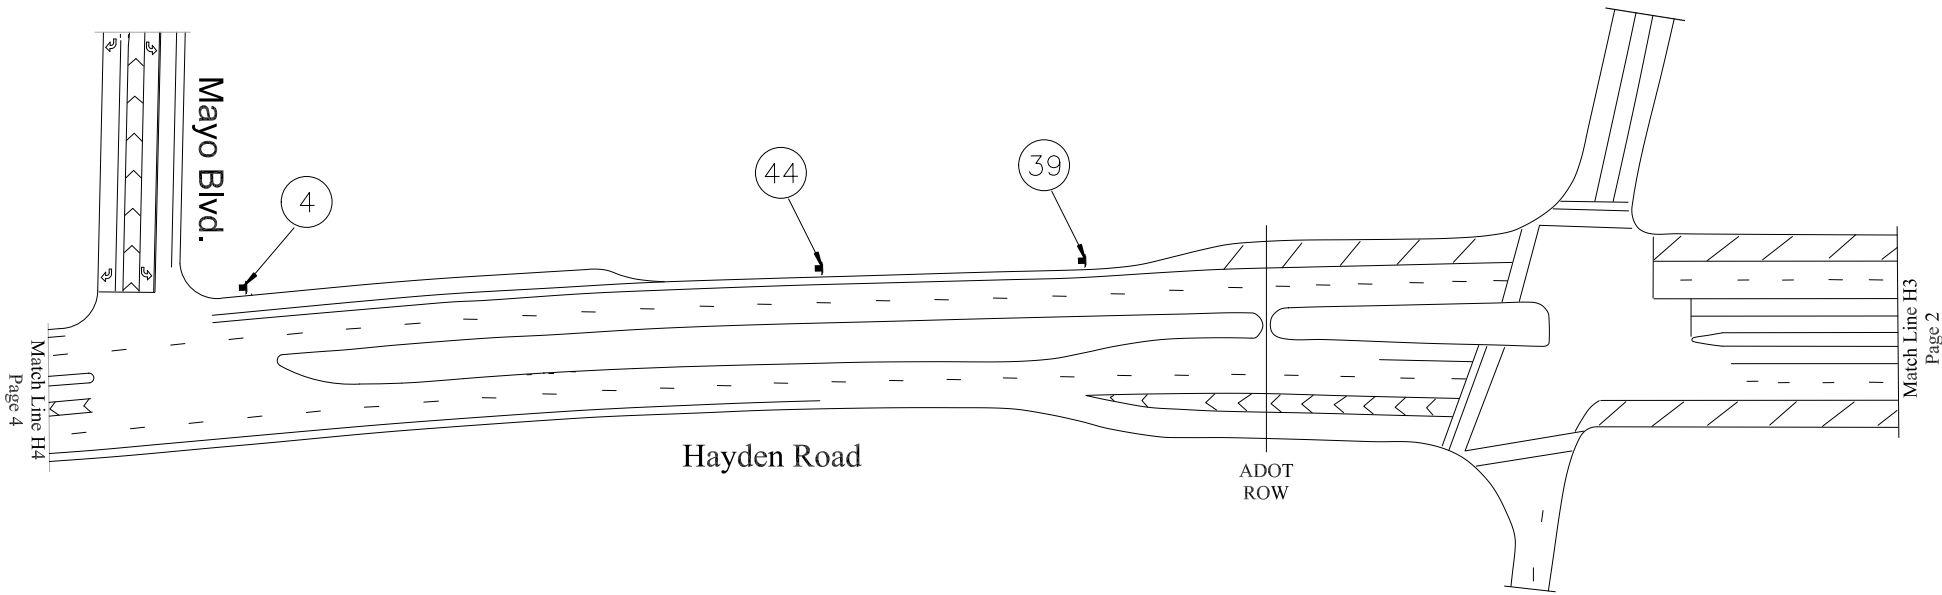

4

SPEED LIMIT

35

R2-1-35

39

SPECIAL EVENT AHEAD

W20-2

44

REDUCED SPEED AHEAD

NOTE: ALL CONFLICTING SIGNS SHALL BE COVERED OR TURNED


SYMBOL LEGEND			
	TYPE II BARRICADE		TRAFFIC CONE/REFLECTIVE STRIPS
	TYPE 1 - VP BARRICADE		TYPE III BARRICADE
	SIGN ON TYPE 1 BARRICADE		LAW ENFORCEMENT OFFICER
	SIGN ON TYPE 1 BARRICADE		SIGN W/ WINDMASTER

2026 WM Phoenix Open
Golf Tournament

Jan 31, 2026 H4 Barricades

Traffic Barricade Plan

Page 3

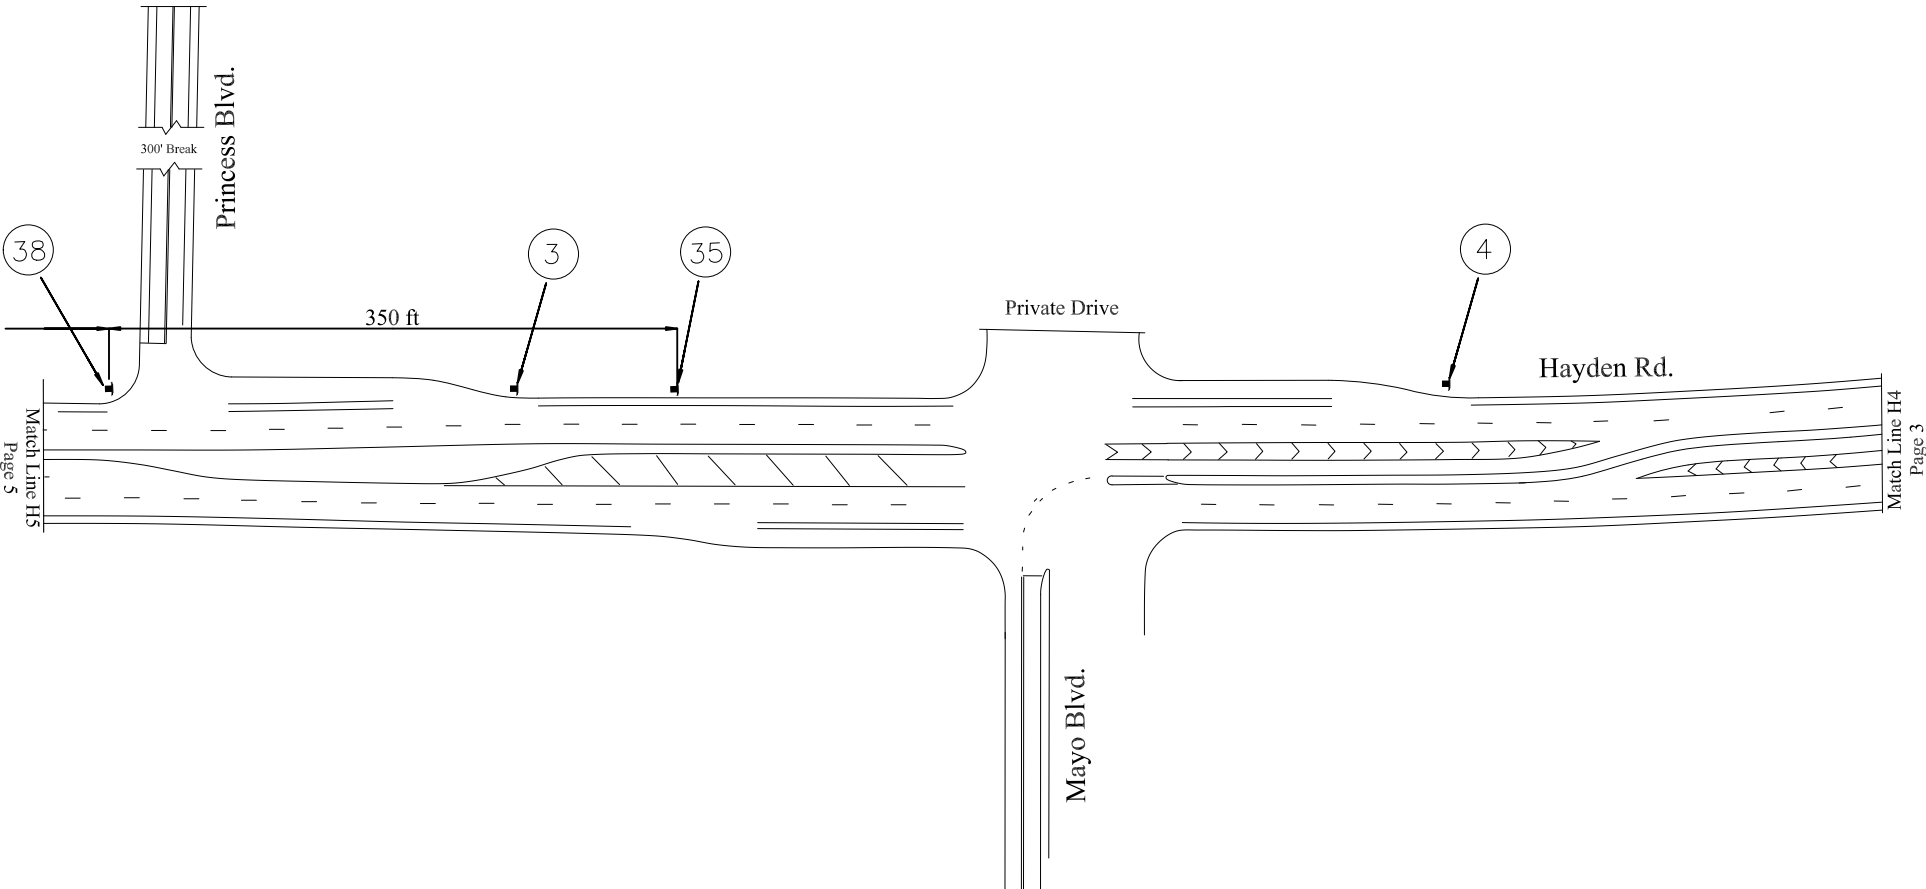

3

SPEED LIMIT

25

R2-1-25

4

SPEED LIMIT

35

R2-1-35

35

DETOUR AHEAD

W20-2a

38

RIGHT LANE CLOSED AHEAD

W20-5R

NOTE: ALL CONFLICTING SIGNS SHALL BE COVERED OR TURNED

- TYPE II BARRICADE

TYPE 1 - VP BARRICADE


SIGN ON TYPE 1 BARRICADE

SIGN ON TYPE 1 BARRICADE
- TRAFFIC CONE/REFLECTIVE STRIPS

TYPE III BARRICADE

LAW ENFORCEMENT OFFICER

SIGN W/ WINDMASTER

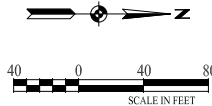


2026 WM Phoenix Open
Golf Tournament

Jan 31, 2026 H5 Barricades

Traffic Barricade Plan

Page 4

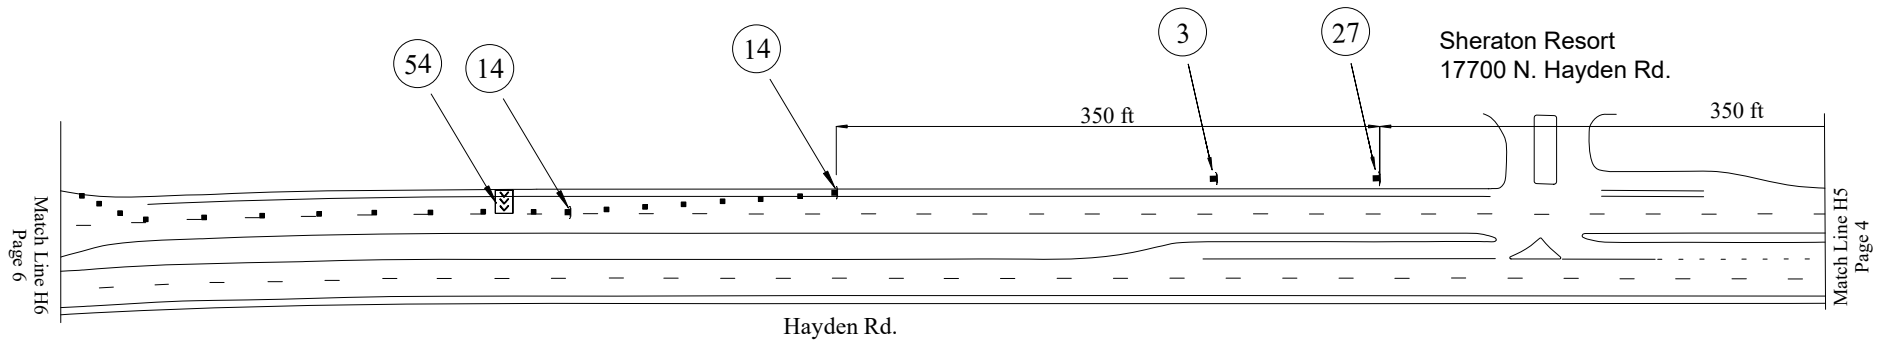


R2-1-25



R4-8a



W4-2R

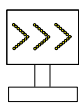

ARROW



NOTE: ALL CONFLICTING SIGNS SHALL BE COVERED OR TURNED

SYMBOL LEGEND



- | | |
|----------------------------|----------------------------------|
| ■ TYPE II BARRICADE | ● TRAFFIC CONE/REFLECTIVE STRIPS |
| ■ TYPE I - VP BARRICADE | ⊢ TYPE III BARRICADE |
| ⊢ SIGN ON TYPE 1 BARRICADE | ⊢ LAW ENFORCEMENT OFFICER |
| ⊢ SIGN ON TYPE 1 BARRICADE | ⊢ SIGN W/ WINDMASTER |

2026 WM Phoenix Open
Golf Tournament


Jan 31, 2026 - H6 Barricades

Traffic Barricade Plan

Page 5

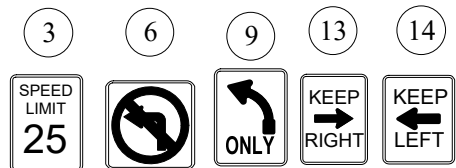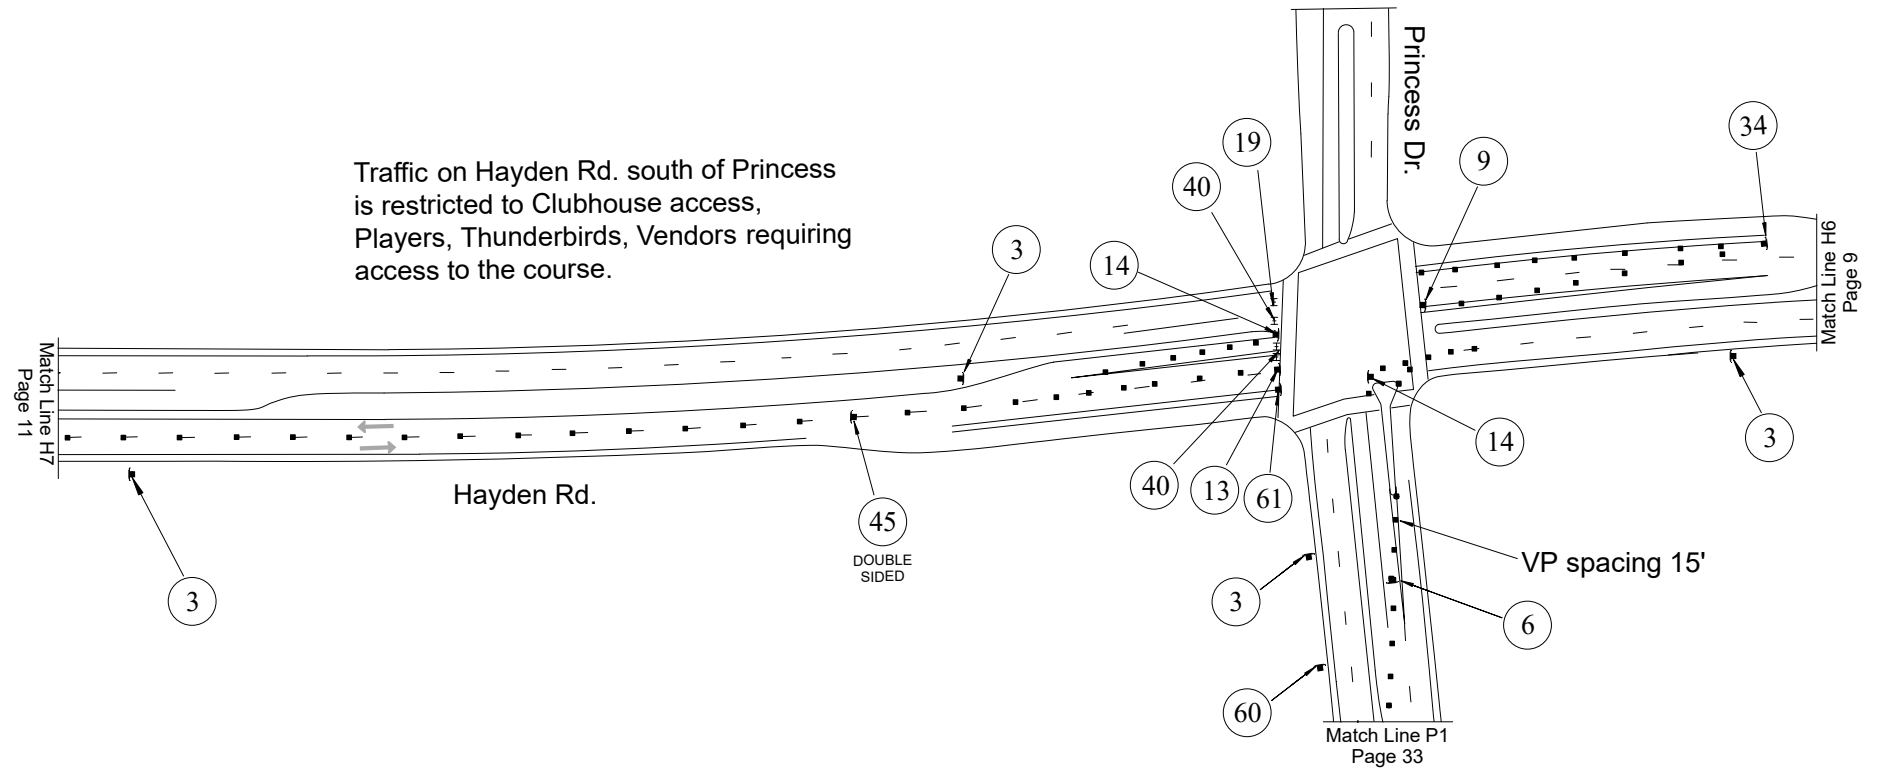

R2-1-25 R3-2 R3-5L R3-7a R4-8a

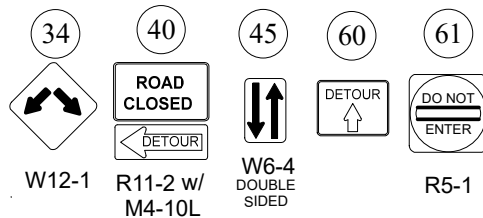
W12-1 R11-2 w/
M4-10L W6-4
DOUBLE
SIDED R5-1

NOTE: ALL CONFLICTING SIGNS SHALL BE COVERED OR TURNED

SYMBOL LEGEND

- TYPE II BARRICADE
- TYPE I - VP BARRICADE
- ▲ SIGN ON TYPE 1 BARRICADE
- ▲ SIGN ON TYPE 1 BARRICADE
- TRAFFIC CONE/REFLECTIVE STRIPS
- ⊢ TYPE III BARRICADE
- ▲ LAW ENFORCEMENT OFFICER
- ▲ SIGN W/ WINDMASTER

All W/B traffic on Princess Dr.
must turn north on Hayden
Rd. except CH and TB


 


2026 WM Phoenix Open
Golf Tournament

Jan 31, 2026 - H7 Barricades

Traffic Barricade Plan

Page 6

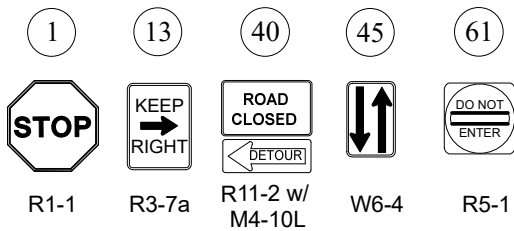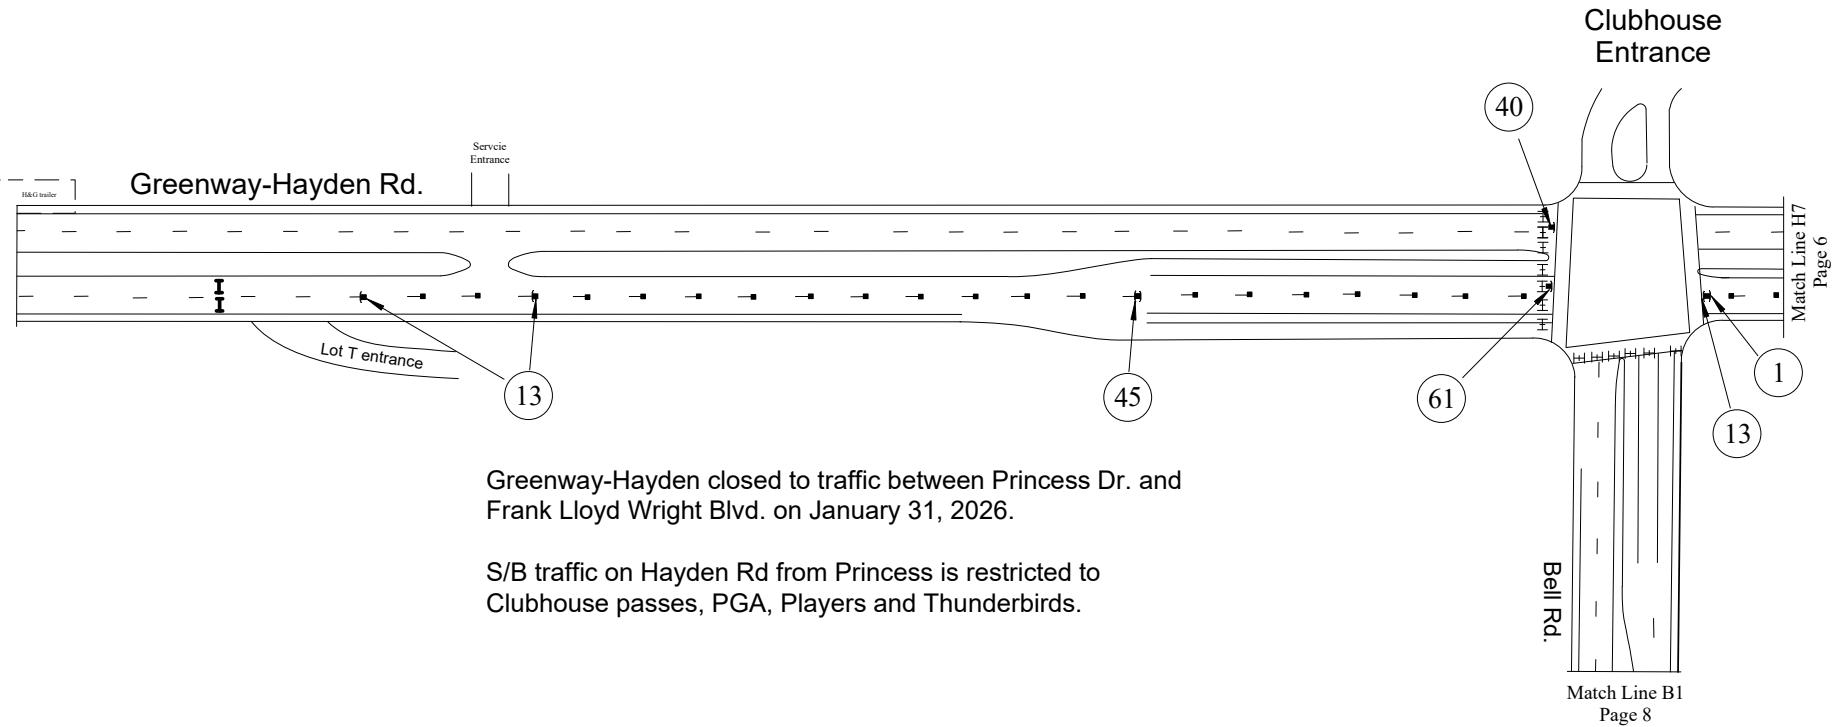

NOTE: ALL CONFLICTING SIGNS SHALL BE COVERED OR TURNED

SYMBOL LEGEND

- | | |
|----------------------------|----------------------------------|
| ■ TYPE II BARRICADE | ● TRAFFIC CONE/REFLECTIVE STRIPS |
| ■ TYPE I - VP BARRICADE | ⊢ TYPE III BARRICADE |
| ⊢ SIGN ON TYPE 1 BARRICADE | ⊢ LAW ENFORCEMENT OFFICER |
| ⊢ SIGN ON TYPE 1 BARRICADE | ⊢ SIGN W/ WINDMASTER |






2026 WM Phoenix Open
Golf Tournament

Jan 31, 2026 H8 Barricades

Traffic Barricade Plan

Page 7

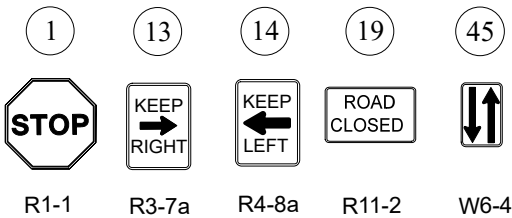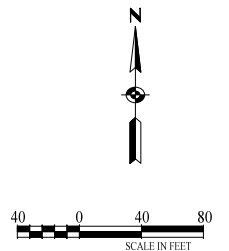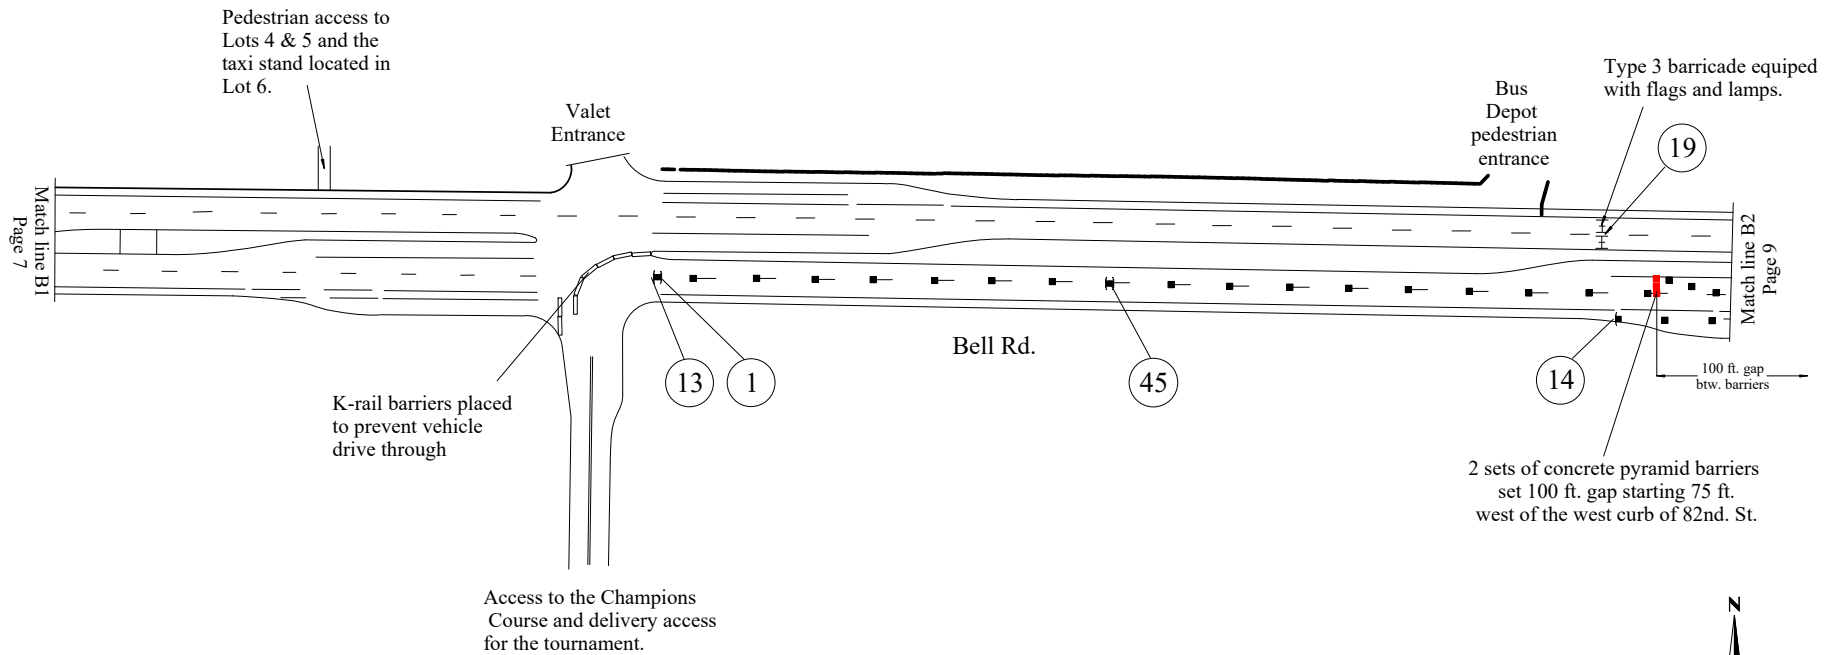

NOTE: ALL CONFLICTING SIGNS SHALL BE COVERED OR TURNED

SYMBOL LEGEND

- | | |
|----------------------------|----------------------------------|
| ■ TYPE II BARRICADE | ● TRAFFIC CONE/REFLECTIVE STRIPS |
| ■ TYPE 1 - VP BARRICADE | ⊞ TYPE III BARRICADE |
| ⊞ SIGN ON TYPE 1 BARRICADE | ⊞ LAW ENFORCEMENT OFFICER |
| ⊞ SIGN ON TYPE 1 BARRICADE | ⊞ SIGN W/ WINDMASTER |



2026 WM Phoenix Open
Golf Tournament

Jan 31, 2026 B1 Barricades

Traffic Barricade Plan

Page 8

The sidewalk on the west side of 82nd St. is closed for pedestrian traffic. All pedestrians are directed to use the east sidewalk to proceed northbound.

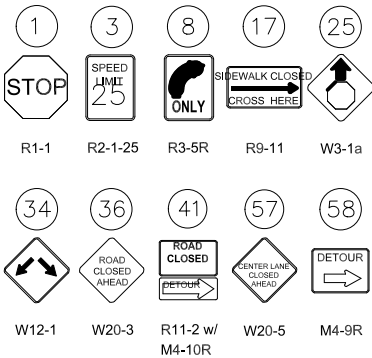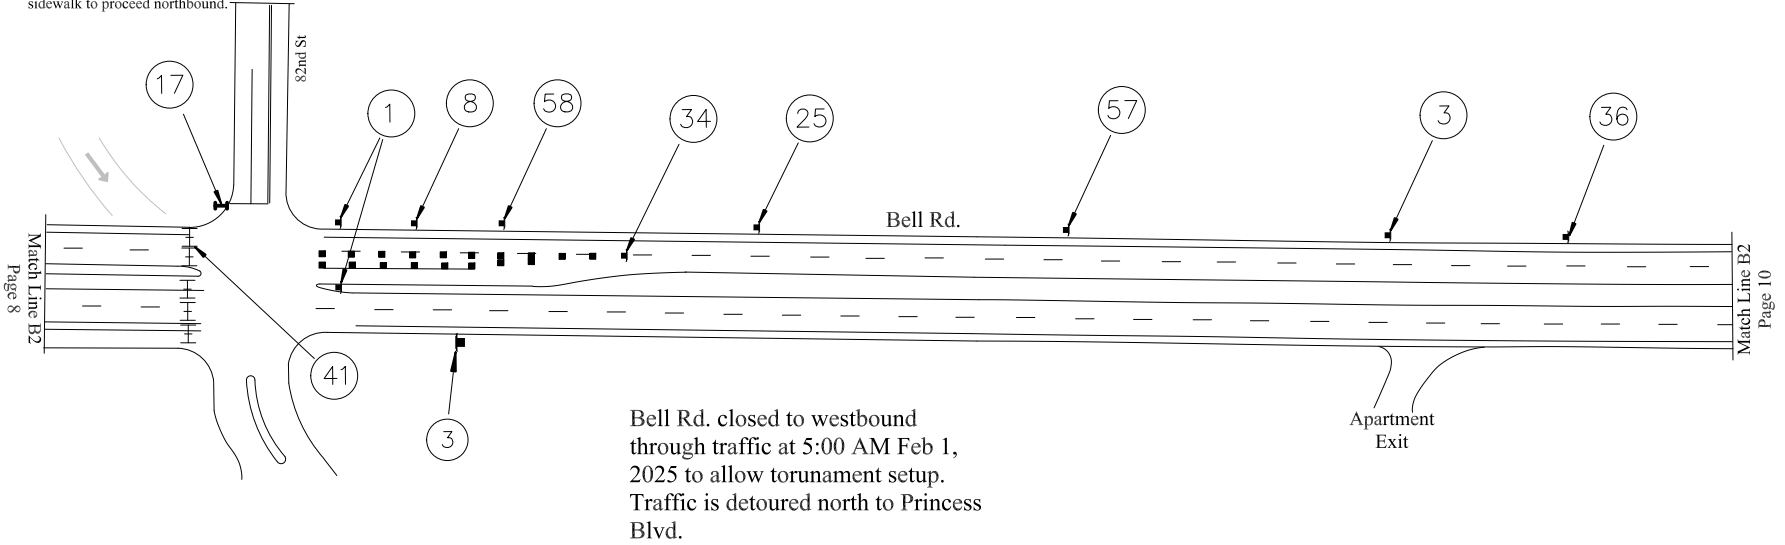

NOTE: ALL CONFLICTING SIGNS SHALL BE COVERED OR TURNED

SYMBOL LEGEND



- TYPE II BARRICADE
- TYPE I - VP BARRICADE
- SIGN ON TYPE 1 BARRICADE
- SIGN ON TYPE 1 BARRICADE
- TRAFFIC CONE/REFLECTIVE STRIPS
- TYPE III BARRICADE
- LAW ENFORCEMENT OFFICER
- SIGN W/ WINDMASTER

2026 WM Phoenix Open
Golf Tournament

Jan 31, 2026 Bell Rd. - B2

Traffic Barricade Plan

Page 9

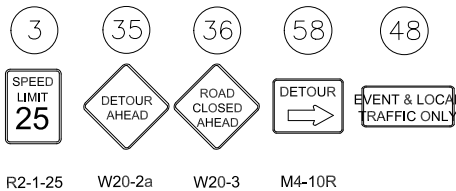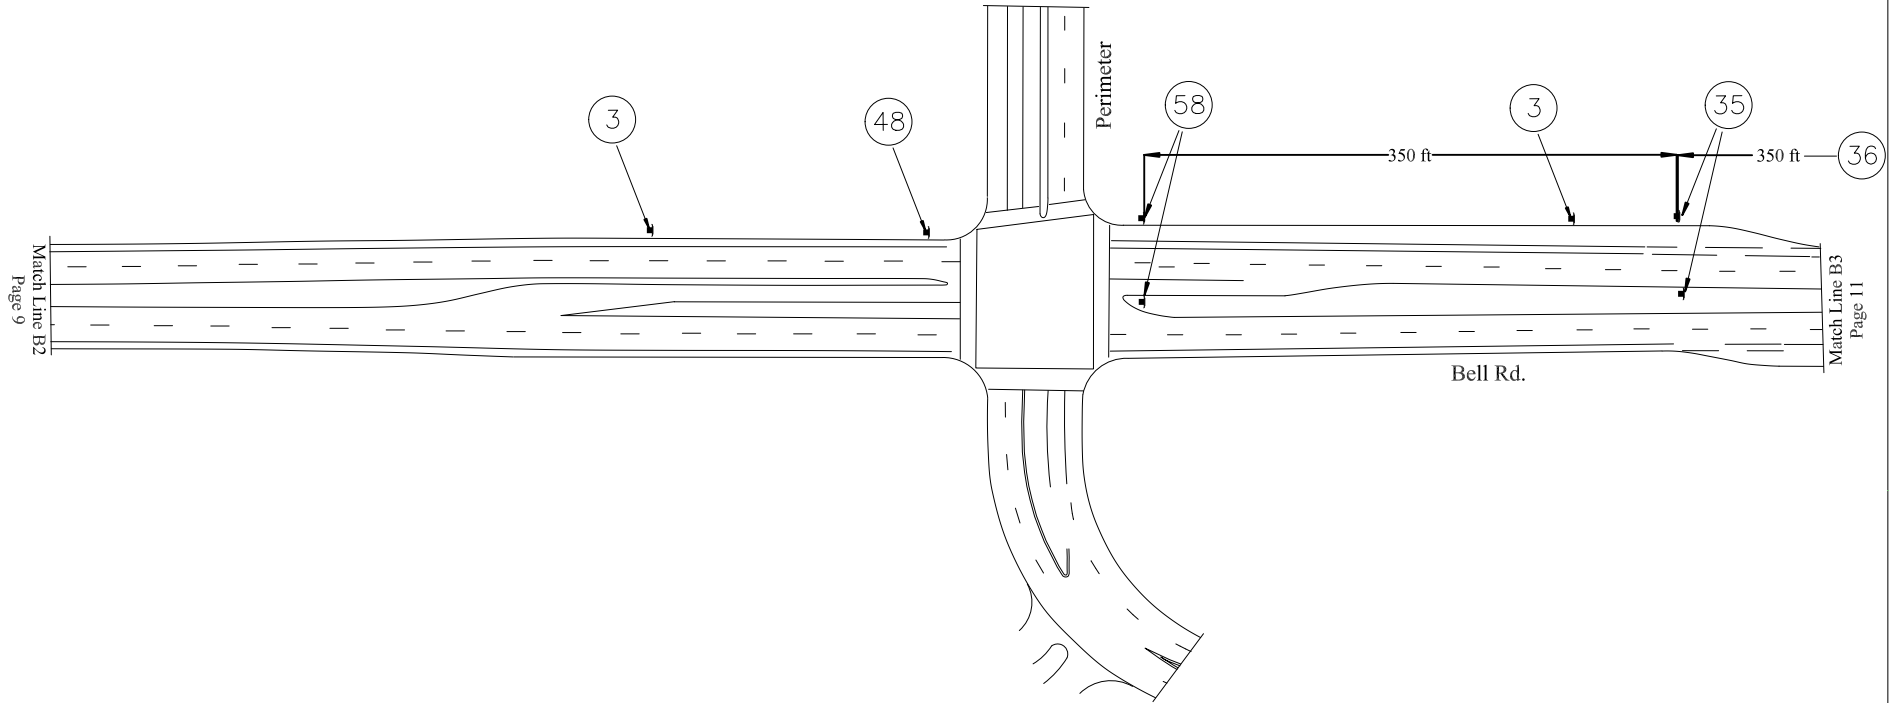

NOTE: ALL CONFLICTING SIGNS SHALL BE COVERED OR TURNED

SYMBOL LEGEND



- TYPE II BARRICADE
- TYPE 1 - VP BARRICADE
- SIGN ON TYPE 1 BARRICADE
- SIGN ON TYPE 1 BARRICADE
- TRAFFIC CONE/REFLECTIVE STRIPS
- TYPE III BARRICADE
- LAW ENFORCEMENT OFFICER
- SIGN W/ WINDMASTER

2026 WM Phoenix Open
Golf Tournament

Jan 31, 2026 - Bell Rd - B3

Traffic Barricade Plan


Page 10

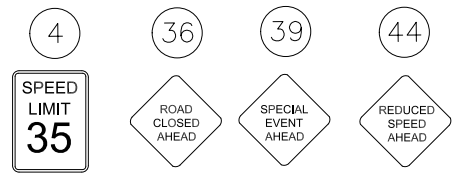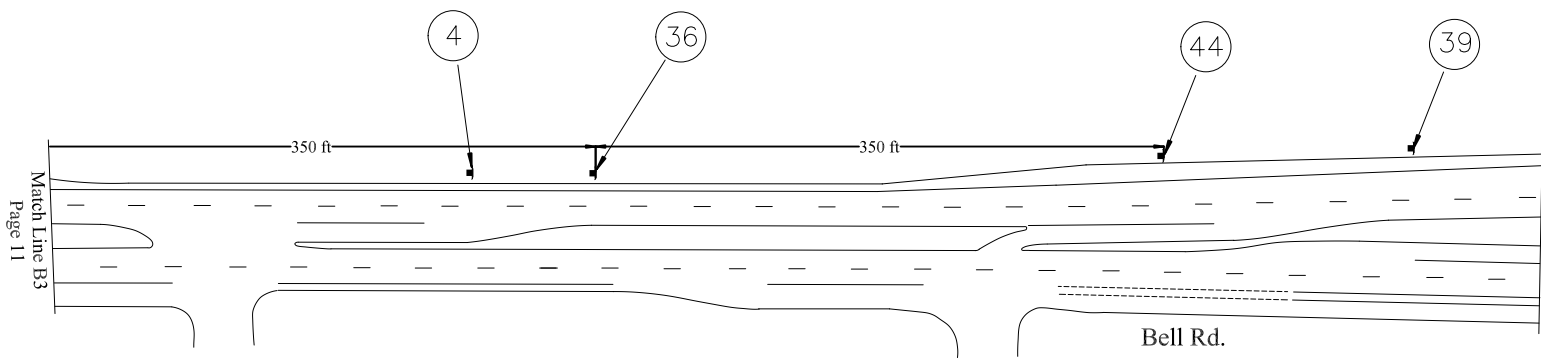


R2-1-35 W20-3 W20-2

NOTE: ALL CONFLICTING SIGNS SHALL BE COVERED OR TURNED
SYMBOL LEGEND

- | | |
|----------------------------|----------------------------------|
| ■ TYPE II BARRICADE | • TRAFFIC CONE/REFLECTIVE STRIPS |
| ■ TYPE 1 - VP BARRICADE | ⊥ TYPE III BARRICADE |
| ➤ SIGN ON TYPE 1 BARRICADE | ➤ LAW ENFORCEMENT OFFICER |
| ➤ SIGN ON TYPE 1 BARRICADE | ➤ SIGN W/ WINDMASTER |

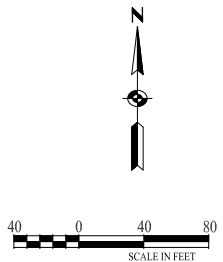


2026 WM Phoenix Open Golf Tournament	
Jan 31, 2026 B4 Barricades	
Traffic Barricade Plan	Page 11



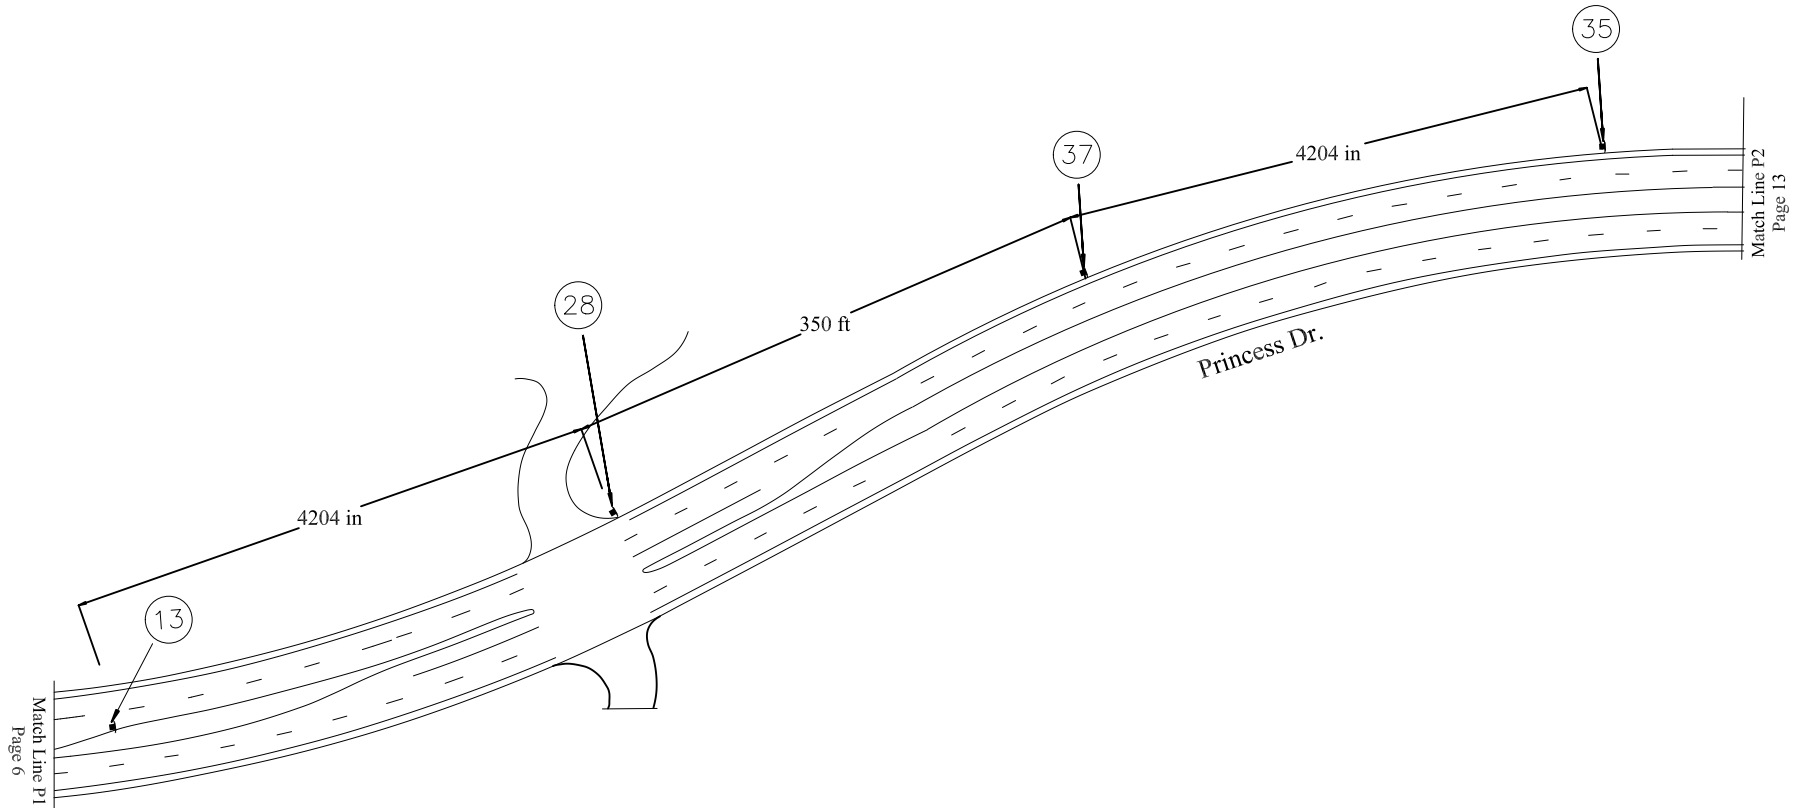


R2-1-25	R3-7a	W4-2L	W20-5L	W20-2a

- NOTE: ALL CONFLICTING SIGNS SHALL BE COVERED OR TURNED
- SYMBOL LEGEND
- | | |
|--------------------------|--------------------------------|
| TYPE II BARRICADE | TRAFFIC CONE/REFLECTIVE STRIPS |
| TYPE 1 - VP BARRICADE | TYPE III BARRICADE |
| SIGN ON TYPE 1 BARRICADE | LAW ENFORCEMENT OFFICER |
| SIGN ON TYPE 1 BARRICADE | SIGN W/ WINDMASTER |

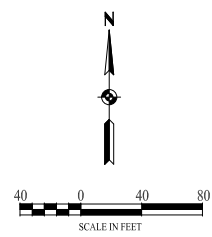

2026 WM Phoenix Open Golf Tournament	
Jan 31, 2026 - Greenway-Hayden P1	
Traffic Barricade Plan	Page 12

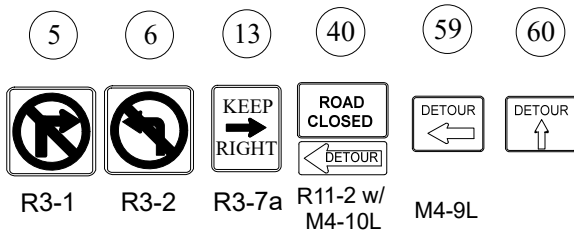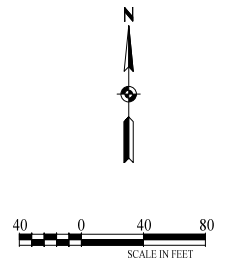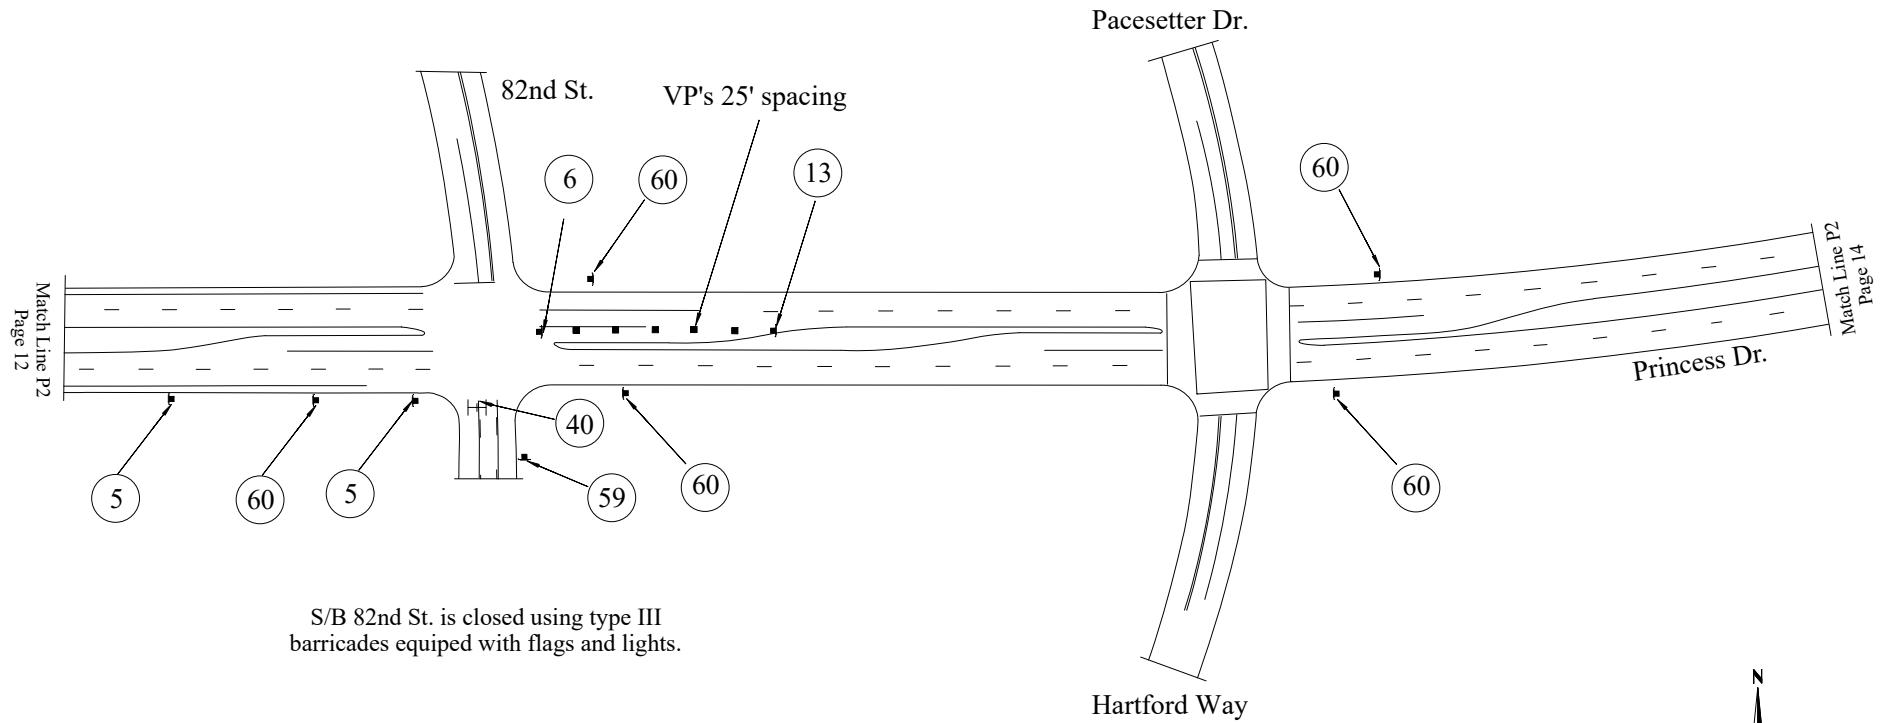

NOTE: ALL CONFLICTING SIGNS SHALL BE COVERED OR TURNED

SYMBOL LEGEND




- | | |
|----------------------------|----------------------------------|
| ■ TYPE II BARRICADE | • TRAFFIC CONE/REFLECTIVE STRIPS |
| ■ TYPE 1 - VP BARRICADE | ⊥ TYPE III BARRICADE |
| ⊥ SIGN ON TYPE 1 BARRICADE | ⊥ LAW ENFORCEMENT OFFICER |
| ⊥ SIGN ON TYPE 1 BARRICADE | ⊥ SIGN W/ WINDMASTER |

2026 WM Phoenix Open
Golf Tournament

Jan 31, 2026 P2 Barricades

Traffic Barricade Plan

Page 13

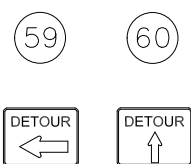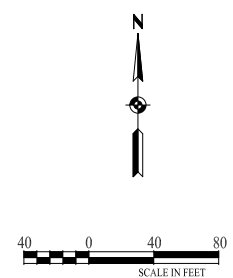
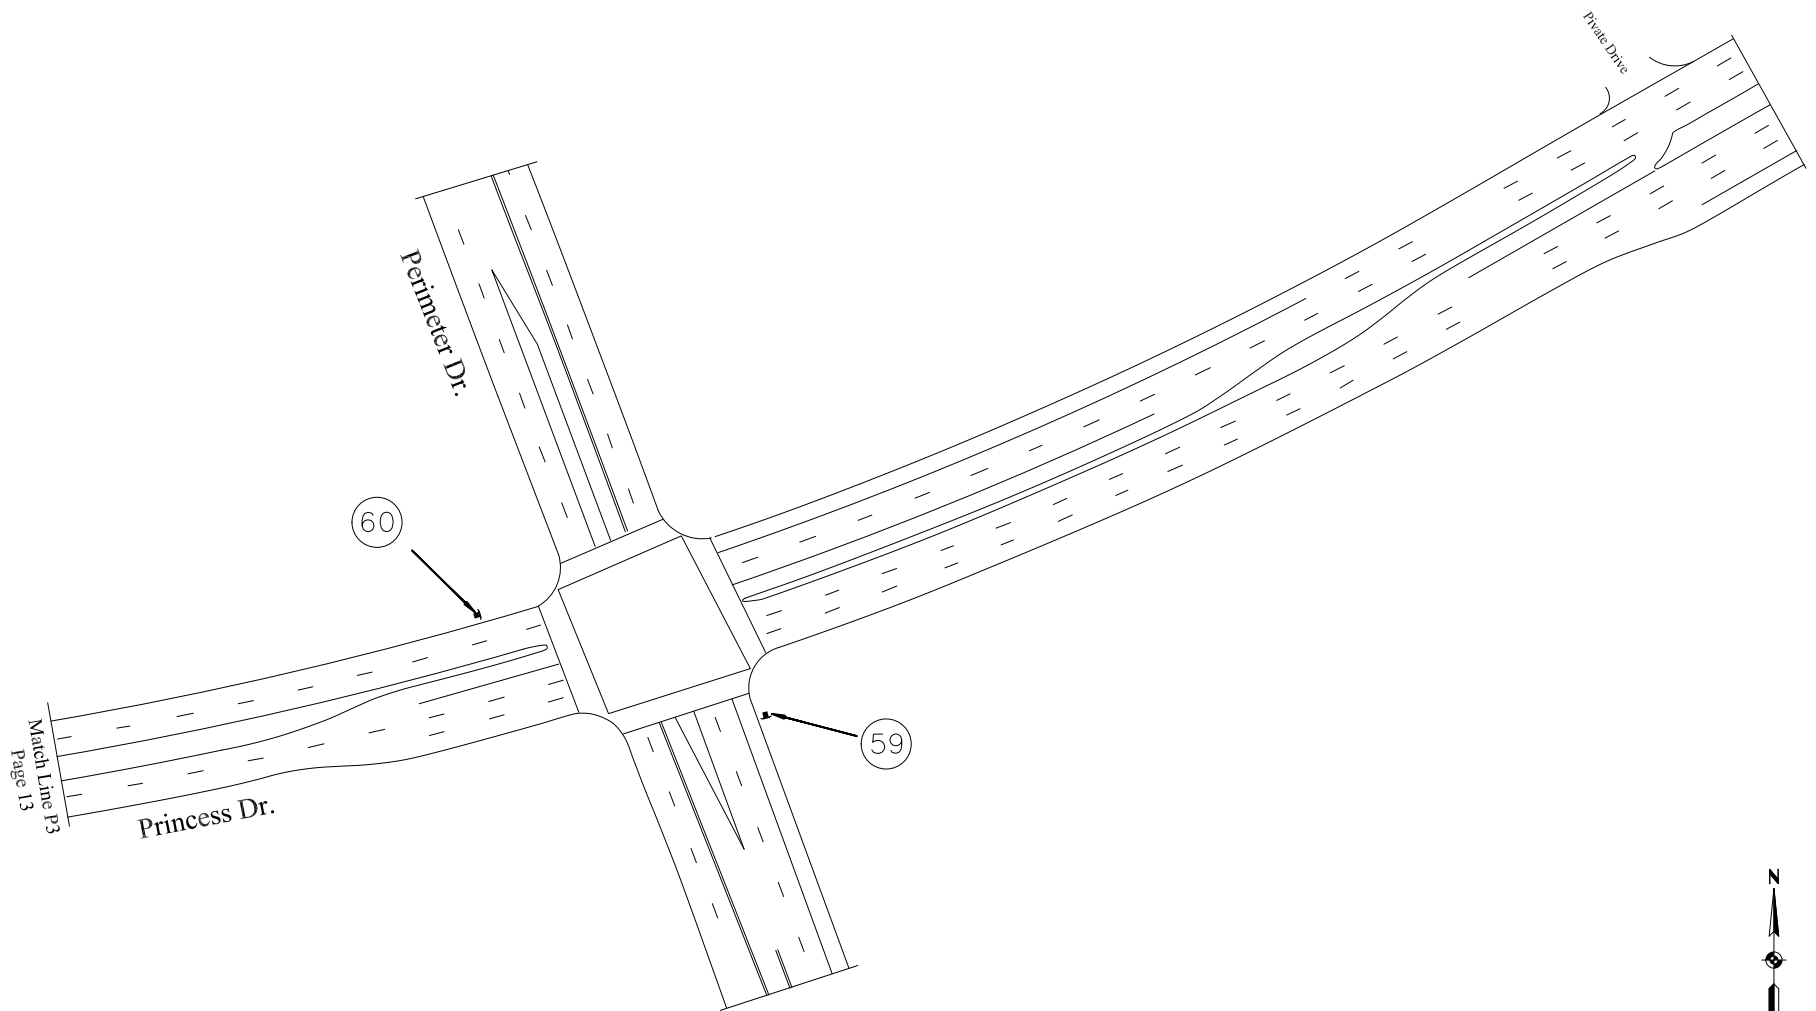


M4-9L

NOTE: ALL CONFLICTING SIGNS SHALL BE COVERED OR TURNED

SYMBOL LEGEND	
	TYPE II BARRICADE
	TYPE 1 - VP BARRICADE
	SIGN ON TYPE 1 BARRICADE
	SIGN ON TYPE 1 BARRICADE
	TRAFFIC CONE/REFLECTIVE STRIPS
	TYPE III BARRICADE
	LAW ENFORCEMENT OFFICER
	SIGN W/ WINDMASTER

2026 WM Phoenix Open Golf Tournament	
Jan 31, 2026 P3 Barricades	
Traffic Barricade Plan	Page 14

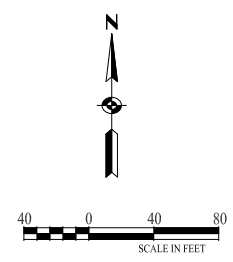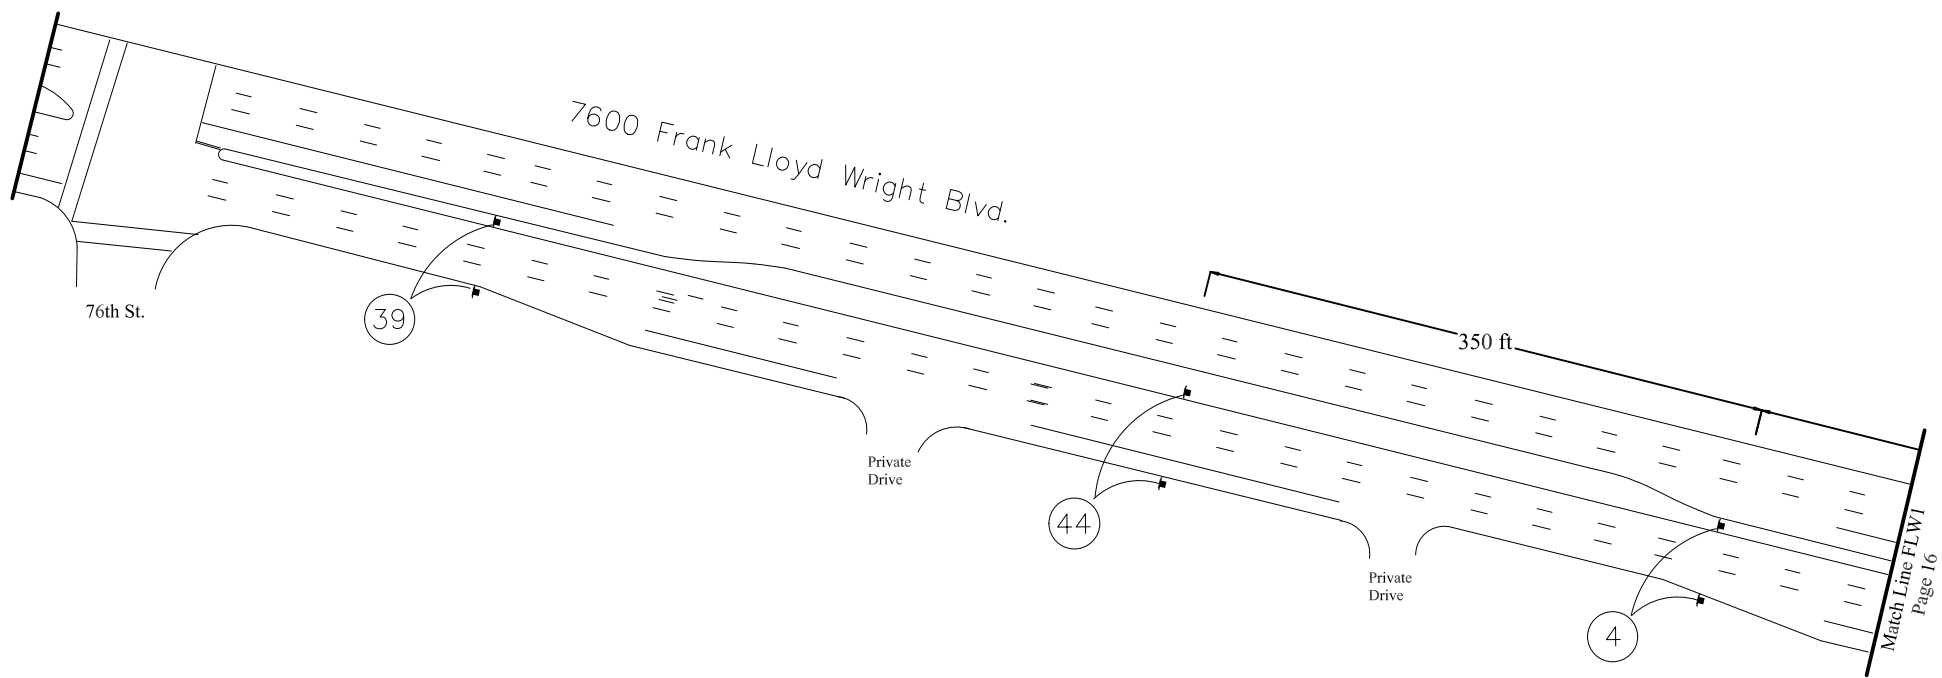

4

39

44

SPEED LIMIT

35

SPECIAL EVENT AHEAD

REDUCED SPEED AHEAD

R2-1-35

W20-2


- NOTE: ALL CONFLICTING SIGNS SHALL BE COVERED OR TURNED
- SYMBOL LEGEND
- | | | | |
|---|--------------------------|---|--------------------------------|
| I | TYPE II BARRICADE | • | TRAFFIC CONE/REFLECTIVE STRIPS |
| ■ | TYPE 1 - VP BARRICADE | ⊢ | TYPE III BARRICADE |
| ⬢ | SIGN ON TYPE 1 BARRICADE | ⬢ | LAW ENFORCEMENT OFFICER |
| ⬢ | SIGN ON TYPE 1 BARRICADE | ⬢ | SIGN W/ WINDMASTER |

2026 WM Phoenix Open
Golf Tournament

Jan 31, 2026 - FLW 1

Traffic Barricade Plan

Page 15

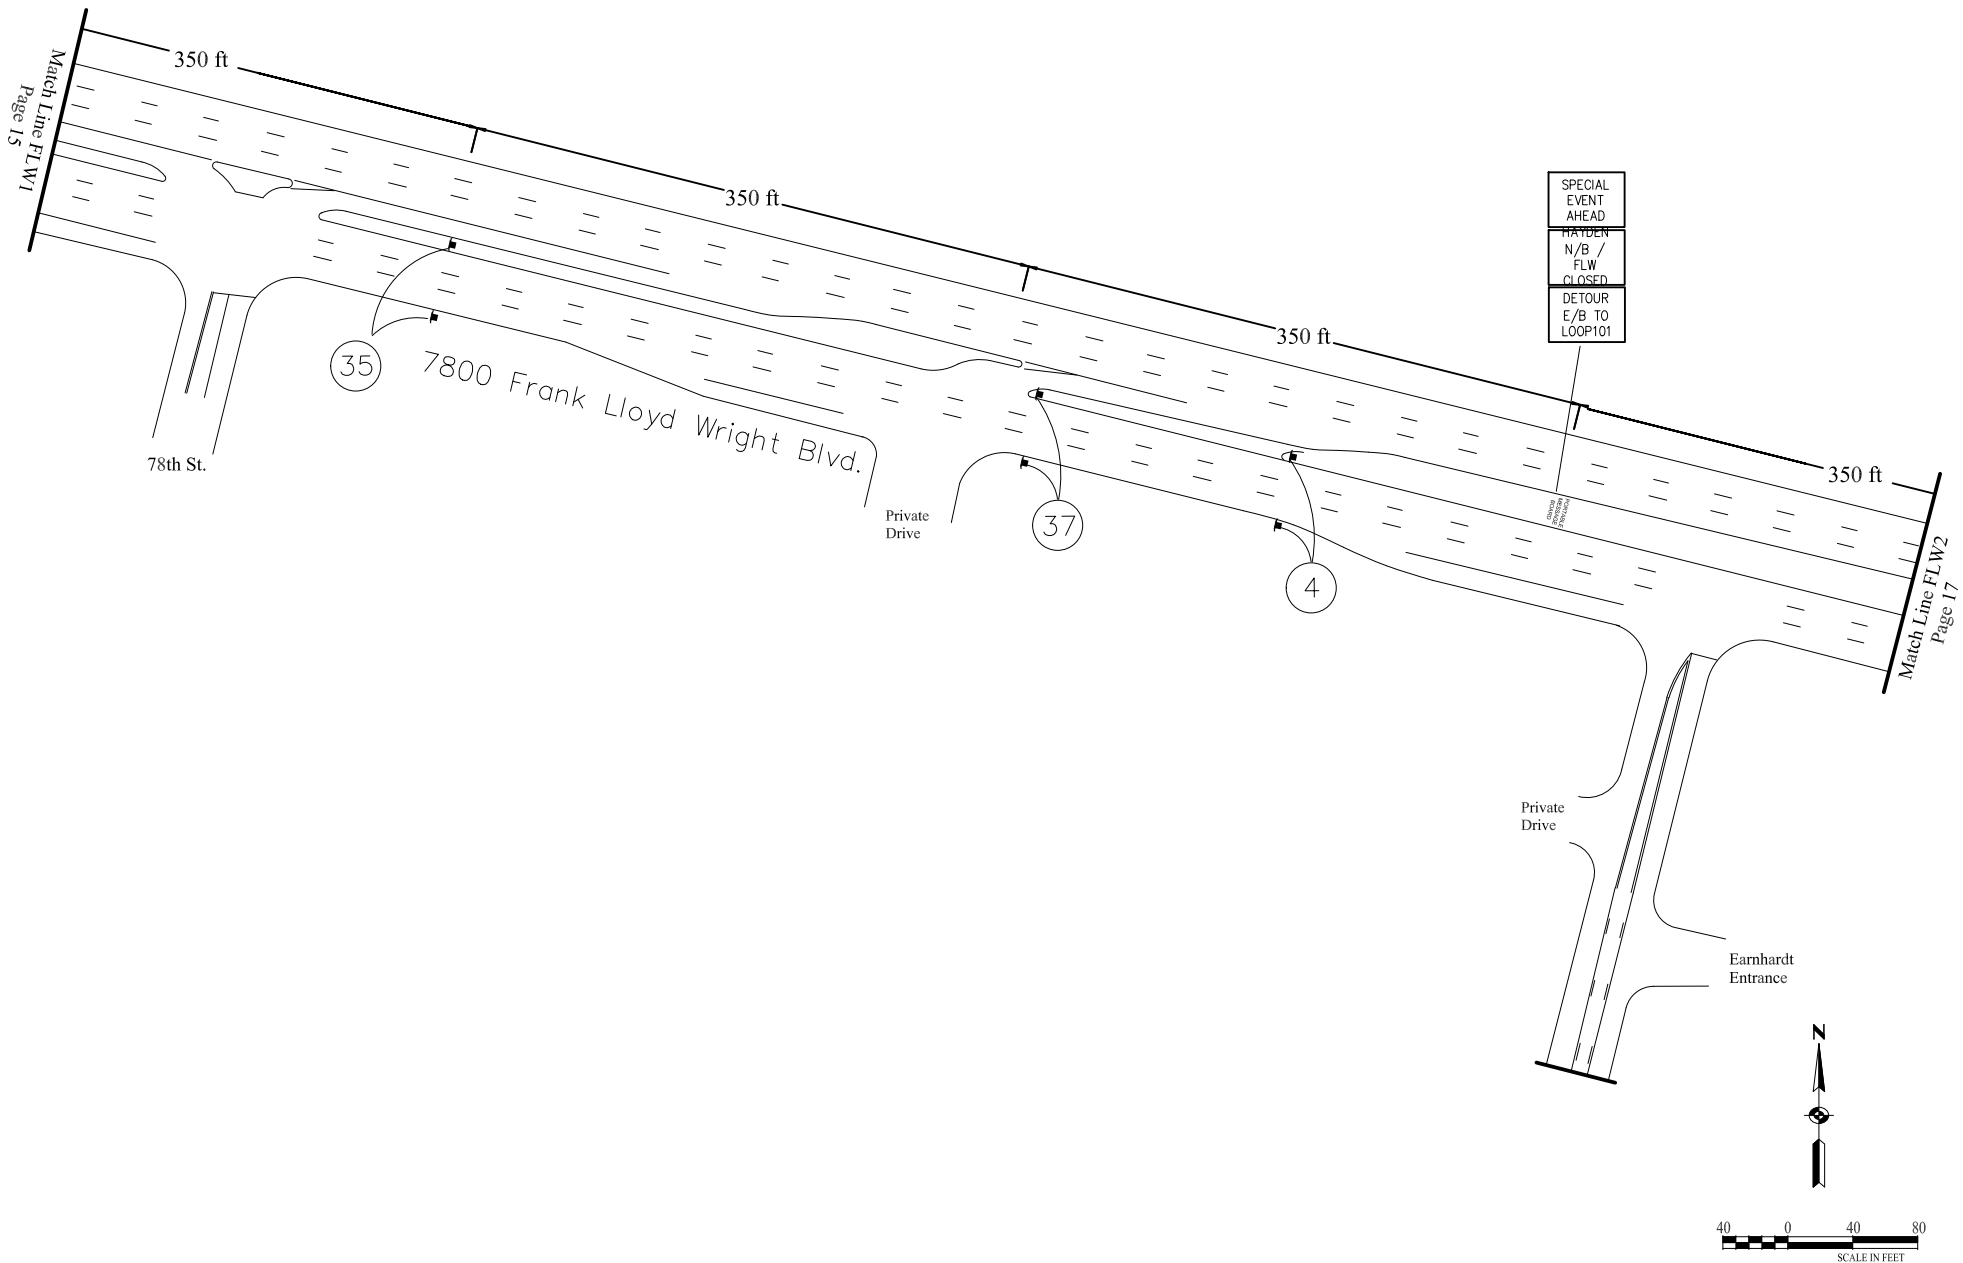

4

SPEED LIMIT

35

R2-1-35

35

DETOUR AHEAD

W20-2a

37

LEFT LANE CLOSED AHEAD

W20-5L

- NOTE: ALL CONFLICTING SIGNS SHALL BE COVERED OR TURNED
- SYMBOL LEGEND
- | | | | |
|---|--------------------------|---|--------------------------------|
| I | TYPE II BARRICADE | • | TRAFFIC CONE/REFLECTIVE STRIPS |
| ■ | TYPE 1 - VP BARRICADE | ⊢ | TYPE III BARRICADE |
| ⊢ | SIGN ON TYPE 1 BARRICADE | ⊢ | LAW ENFORCEMENT OFFICER |
| ⊢ | SIGN ON TYPE 1 BARRICADE | ⊢ | SIGN W/ WINDMASTER |


2026 WM Phoenix Open
Golf Tournament

Jan 31, 2026 FLW2

Traffic Barricade Plan

Page 16

Greenway-Hayden Rd closed to
all traffic during the tournament
January 31 to February 10, 2026

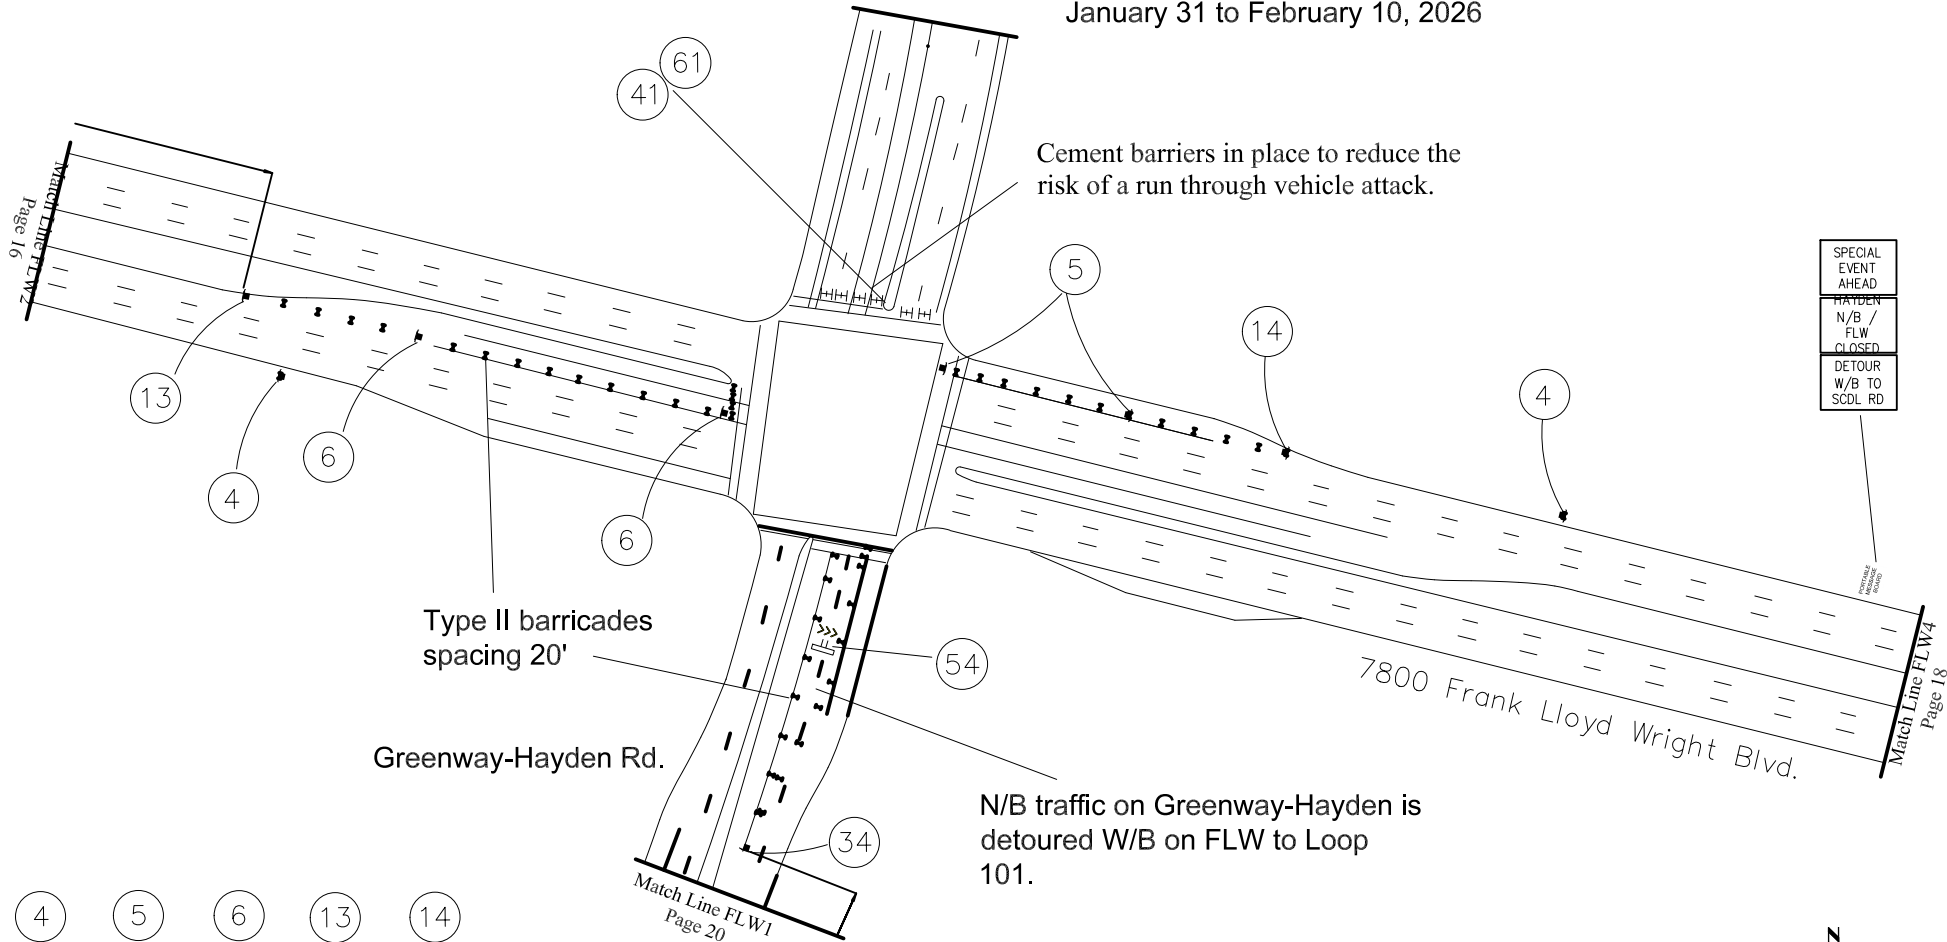

4

5

6

13

14

SPEED LIMIT

35

NO RIGHT TURN

NO LEFT TURN

KEEP RIGHT

KEEP LEFT

R2-1-35

R3-1

R3-2

R3-7a

R4-8a

34

41

54

61

ROAD CLOSED

DETOUR

DO NOT ENTER

W12-1

R11-2 w/ M4-10R


ARROW



R5-1

NOTE: ALL CONFLICTING SIGNS SHALL BE COVERED OR TURNED

SYMBOL LEGEND

I	TYPE II BARRICADE	•	TRAFFIC CONE/REFLECTIVE STRIPS
■	TYPE 1 - VP BARRICADE	H	TYPE III BARRICADE
▲	SIGN ON TYPE 1 BARRICADE	→	LAW ENFORCEMENT OFFICER
■	SIGN ON TYPE 1 BARRICADE	←	SIGN W/ WINDMASTER

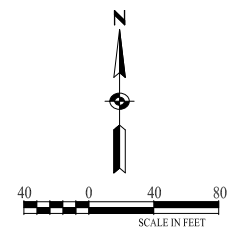

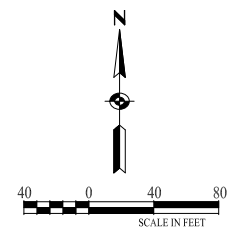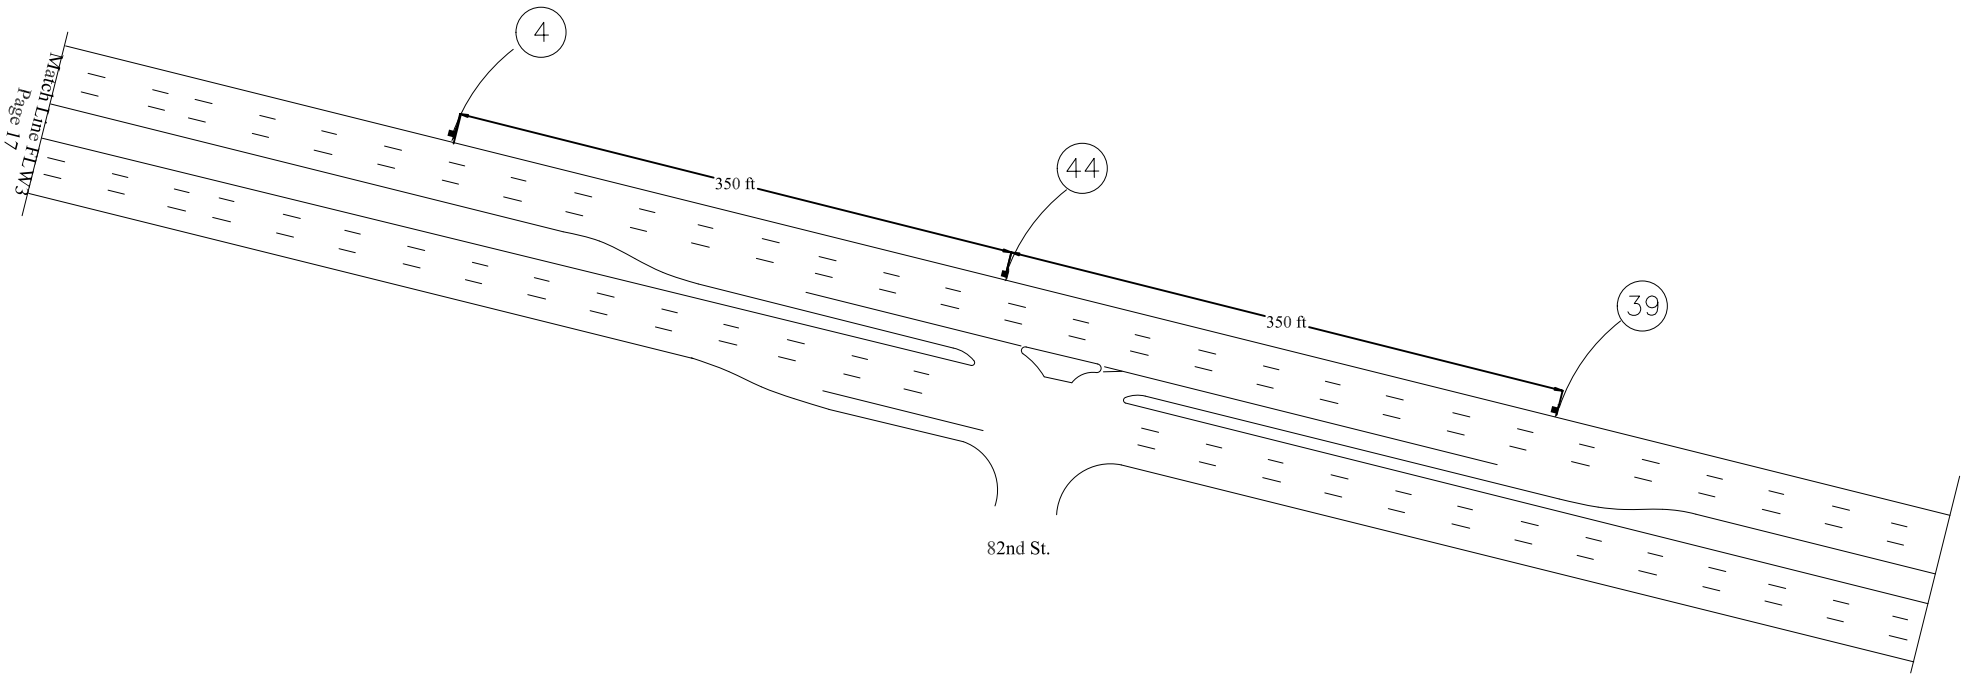

4

SPEED LIMIT

35

R2-1-35

39

SPECIAL EVENT AHEAD

W20-2

44

REDUCED SPEED AHEAD

NOTE: ALL CONFLICTING SIGNS SHALL BE COVERED OR TURNED

- SYMBOL LEGEND

I TYPE II BARRICADE

■ TYPE 1 - VP BARRICADE

▣ SIGN ON TYPE 1 BARRICADE

▤ SIGN ON TYPE 1 BARRICADE

● TRAFFIC CONE/REFLECTIVE STRIPS

⊢ TYPE III BARRICADE

⬢ LAW ENFORCEMENT OFFICER



⬡ SIGN W/ WINDMASTER

2026 WM Phoenix Open
Golf Tournament

Jan 31, 2026 FLW 4

Traffic Barricade Plan

Page 18

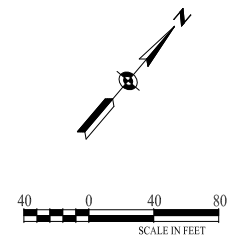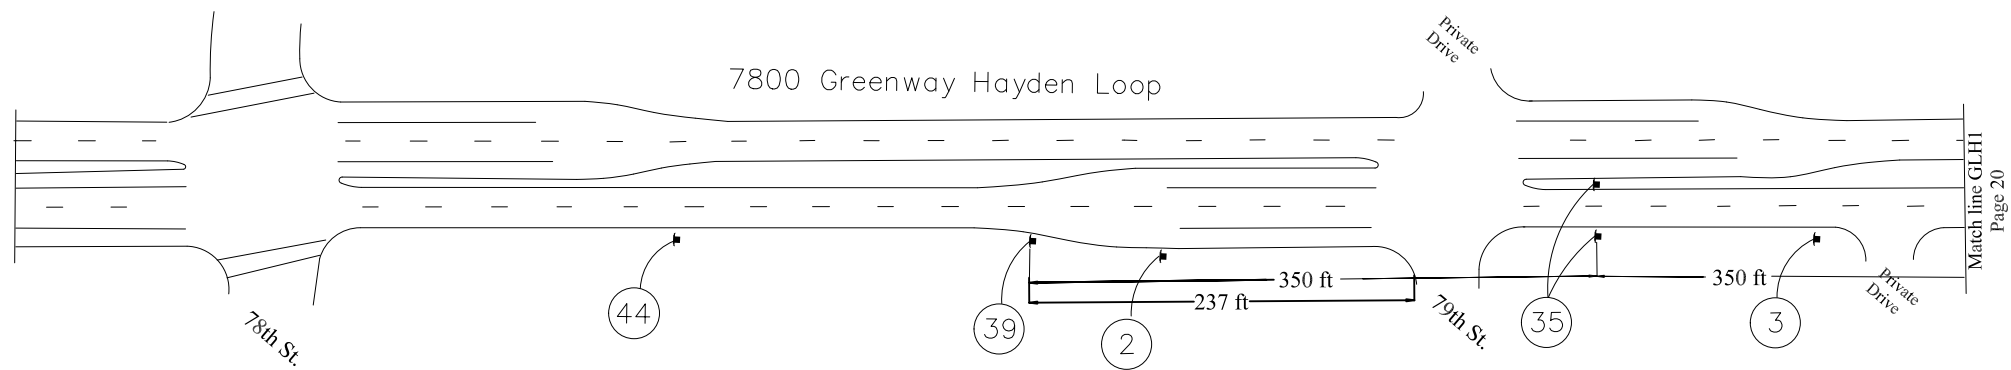

3

SPEED LIMIT

25

R2-1-25

4

SPEED LIMIT

35

R2-1-35

35

DETOUR AHEAD

W20-2a

39

SPECIAL EVENT AHEAD

44

REDUCED SPEED AHEAD

W20-2


- NOTE: ALL CONFLICTING SIGNS SHALL BE COVERED OR TURNED
- SYMBOL LEGEND
- | | | | |
|---|--------------------------|---|--------------------------------|
| I | TYPE II BARRICADE | • | TRAFFIC CONE/REFLECTIVE STRIPS |
| ■ | TYPE 1 - VP BARRICADE | ≡ | TYPE III BARRICADE |
| ⌞ | SIGN ON TYPE 1 BARRICADE | ⚓ | LAW ENFORCEMENT OFFICER |
| ⌞ | SIGN ON TYPE 1 BARRICADE | ↙ | SIGN W/ WINDMASTER |

2026 WM Phoenix Open
Golf Tournament

Jan 31, 2026 - GHL1

Traffic Barricade Plan

Page 19

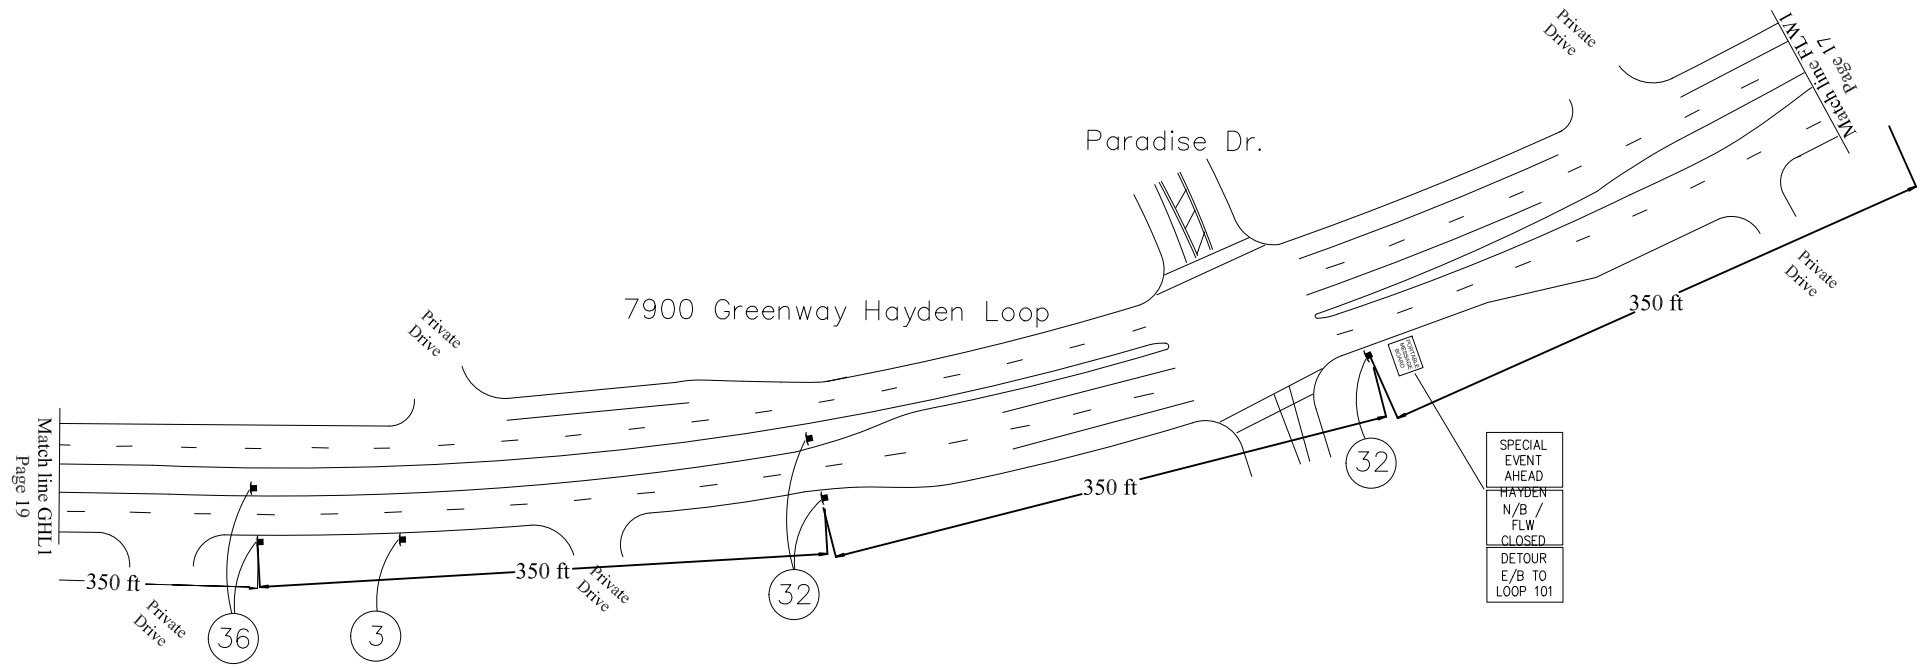

3

32

36

SPEED LIMIT

25

CENTER LANE CLOSED AHEAD

ROAD CLOSED AHEAD

R2-1-25

W9-3

W20-3

- NOTE: ALL CONFLICTING SIGNS SHALL BE COVERED OR TURNED
- SYMBOL LEGEND
- | | | | |
|---|--------------------------|---|--------------------------------|
| I | TYPE II BARRICADE | • | TRAFFIC CONE/REFLECTIVE STRIPS |
| ■ | TYPE 1 - VP BARRICADE | ⊥ | TYPE III BARRICADE |
| ⬆ | SIGN ON TYPE 1 BARRICADE | ⬆ | LAW ENFORCEMENT OFFICER |
| ⬆ | SIGN ON TYPE 1 BARRICADE | ⬆ | SIGN W/ WINDMASTER |

2026 WM Phoenix Open

Golf Tournament


Jan 31, 2026 - GWH 2

Traffic Barricade Plan

Page 20

2026
WM Phoenix Open
Golf Tournament

Barricade Plan

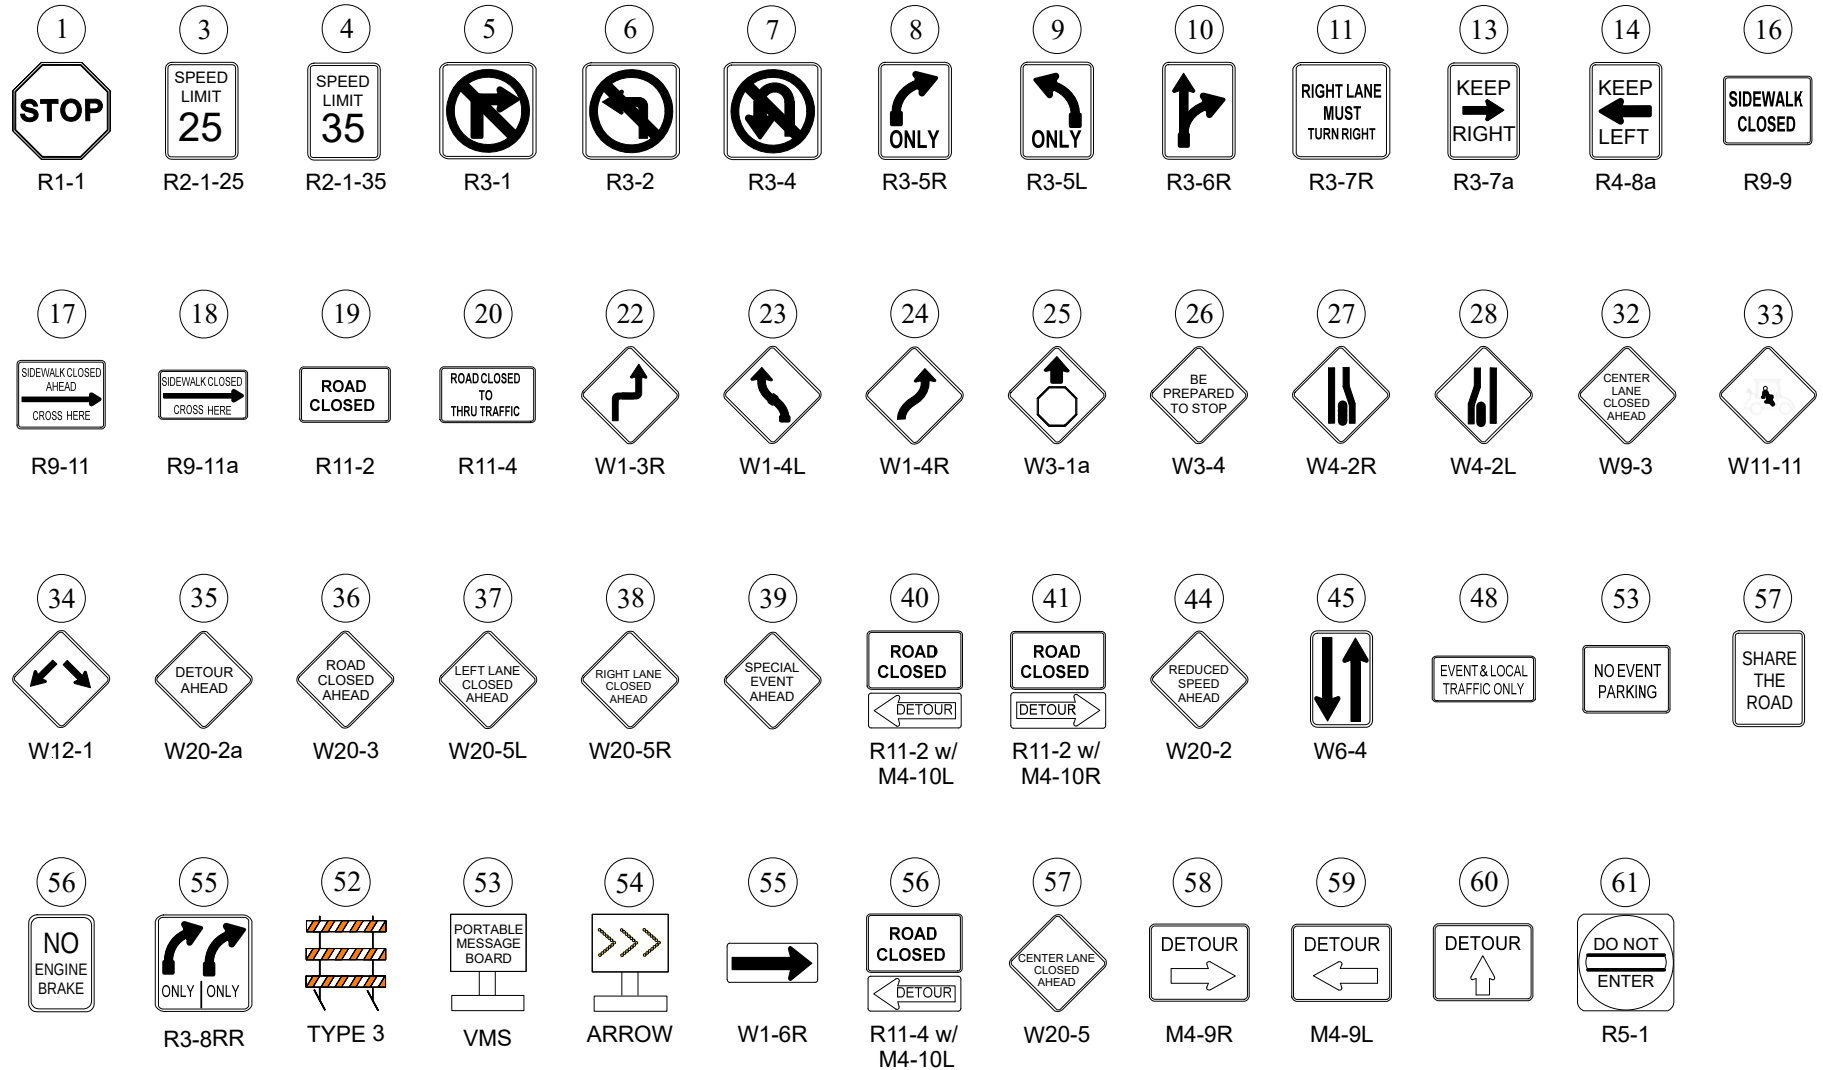

SYMBOL LEGEND

- | | |
|----------------------------|----------------------------------|
| ■ TYPE II BARRICADE | ● TRAFFIC CONE/REFLECTIVE STRIPS |
| ■ TYPE 1 - VP BARRICADE | ⊞ TYPE III BARRICADE |
| ⊞ SIGN ON TYPE 1 BARRICADE | ⊞ LAW ENFORCEMENT OFFICER |
| ⊞ SIGN ON TYPE 1 BARRICADE | ⊞ SIGN W/ WINDMASTER |

2026 WM Phoenix Open
Golf Tournament


Sign Master List

2026 WM Phoenix Open
February 1 through 8, 2026
Barricade Plan

2026 WM Phoenix Open

February 1 through 8, 2026

Hayden Rd Barricades

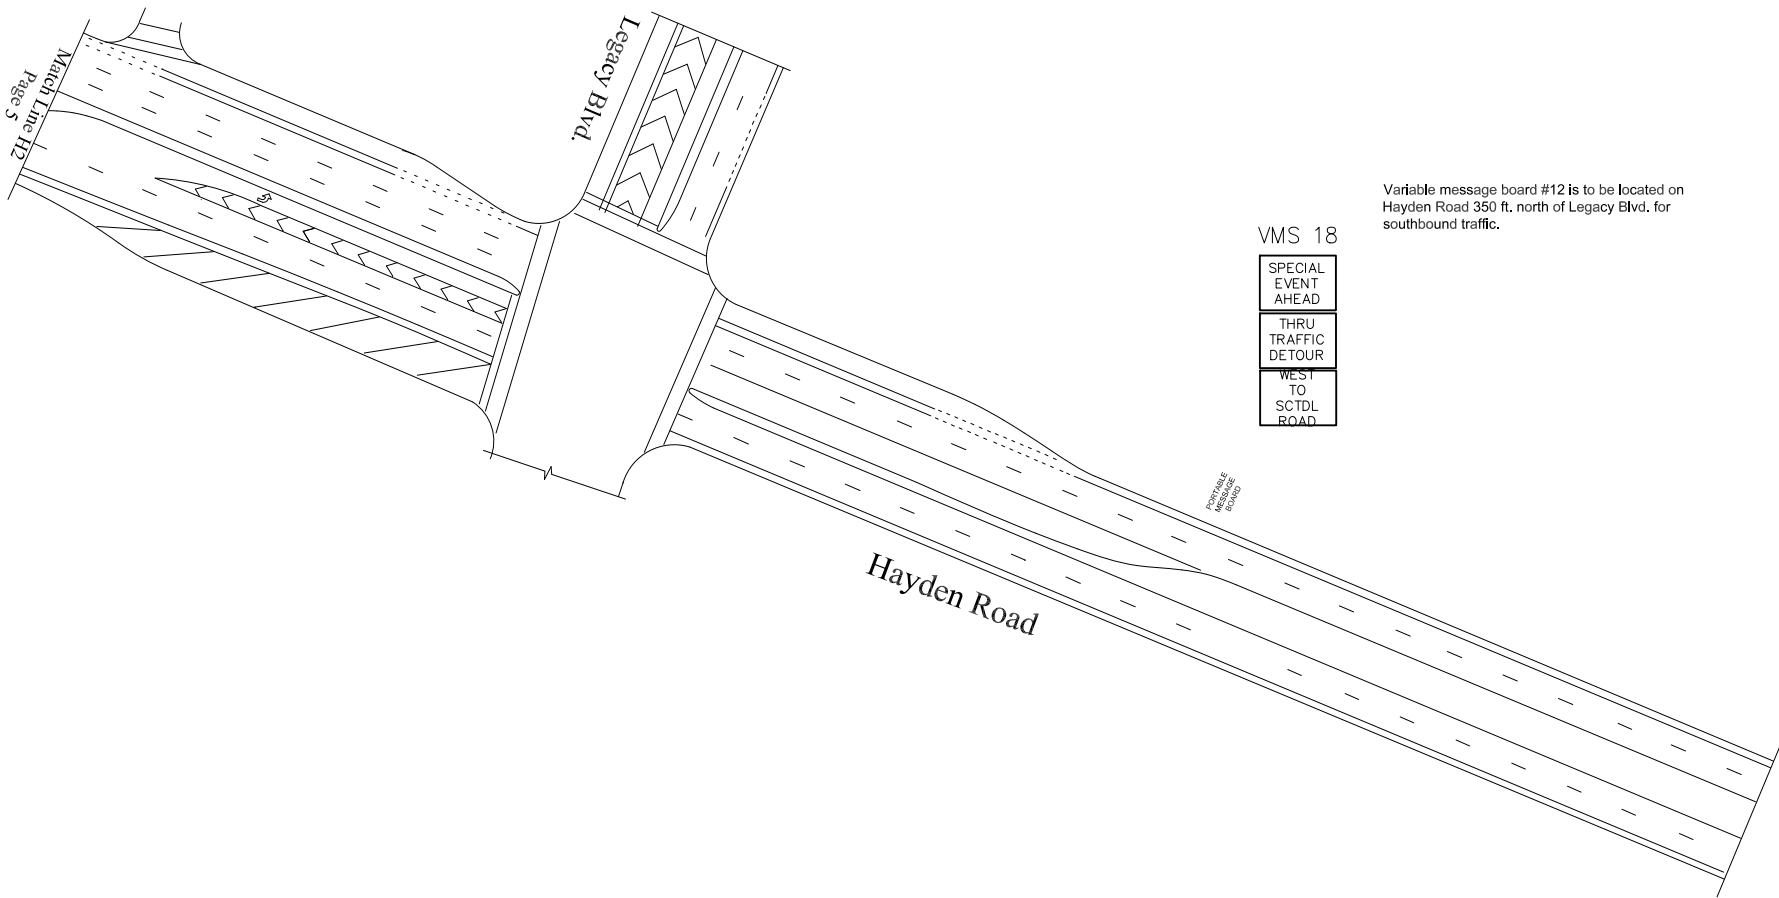

Variable message board #12 is to be located on Hayden Road 350 ft. north of Legacy Blvd. for southbound traffic.

VMS 18



PORTABLE MESSAGE BOARD

VMS



NOTE: ALL CONFLICTING SIGNS SHALL BE COVERED OR TURNED

SYMBOL LEGEND

- | | | | |
|----------|--------------------------|---|--------------------------------|
| I | TYPE II BARRICADE | ● | TRAFFIC CONE/REFLECTIVE STRIPS |
| ■ | TYPE 1 - VP BARRICADE | ⊢ | TYPE III BARRICADE |
| ▤ | SIGN ON TYPE 1 BARRICADE | ⚡ | LAW ENFORCEMENT OFFICER |
| ▥ | SIGN ON TYPE 1 BARRICADE | ⬅ | SIGN W/ WINDMASTER |

2026 WM Phoenix Open
Golf Tournament

Feb 1, 2026 H1 Barricades

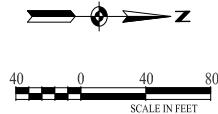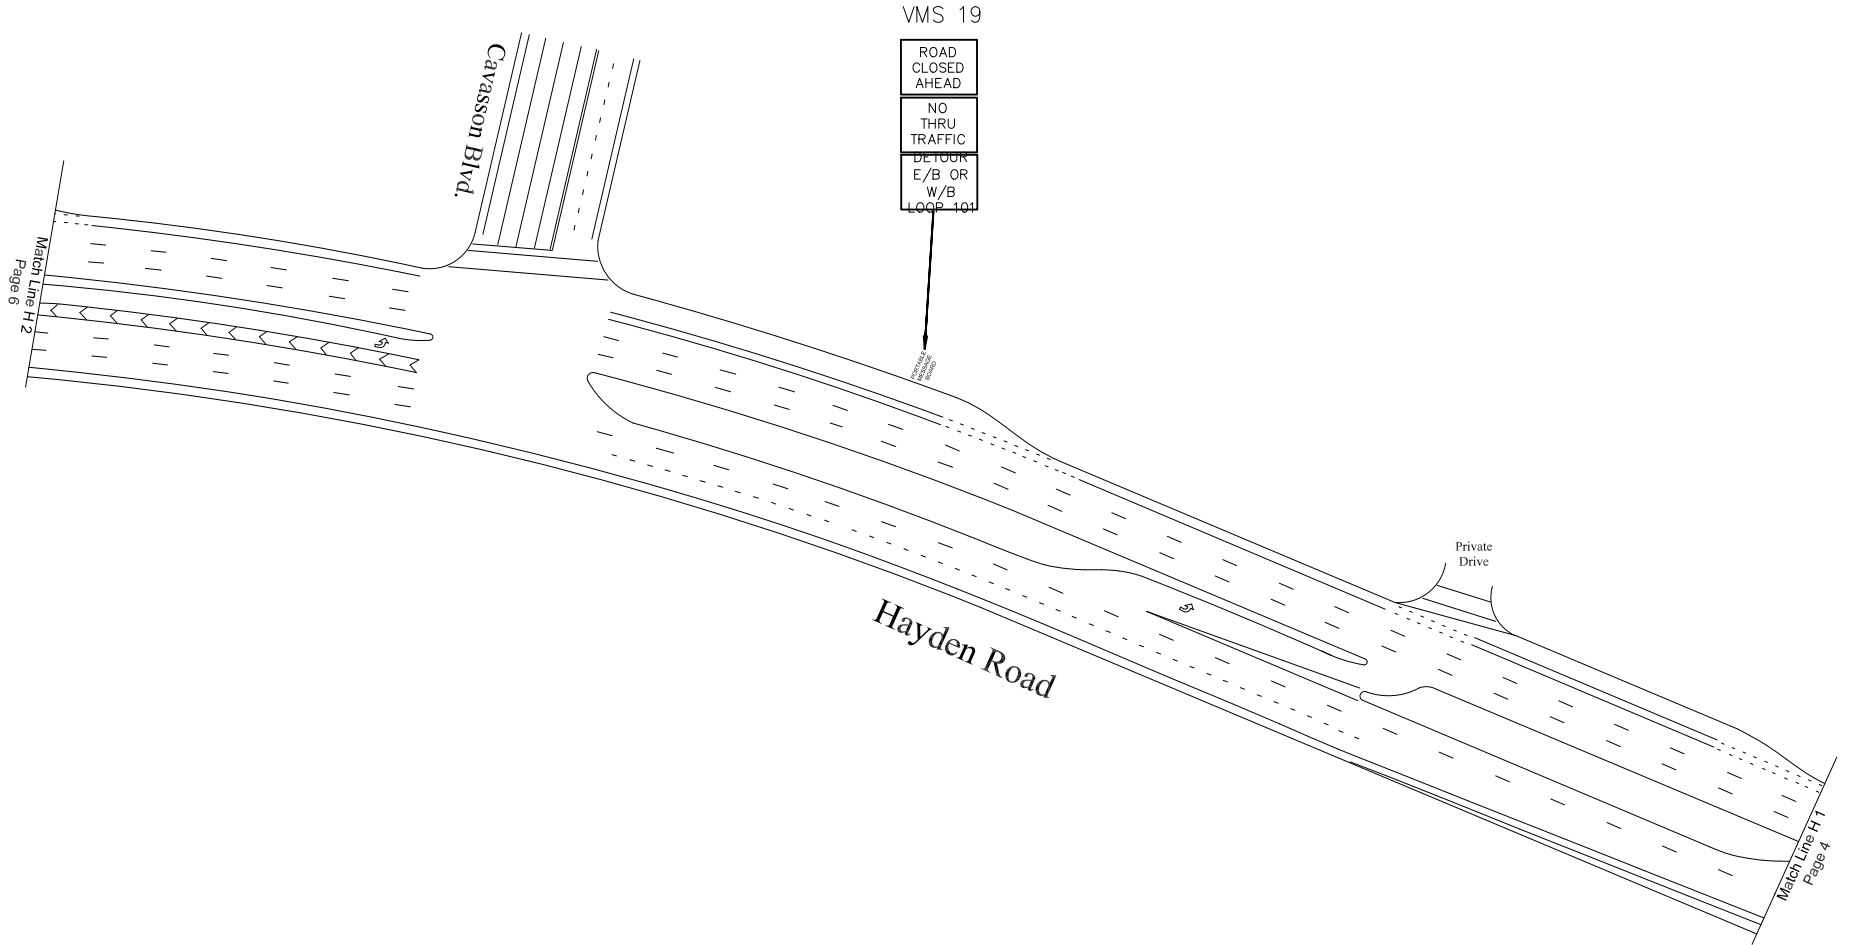

NOTE: ALL CONFLICTING SIGNS SHALL BE COVERED OR TURNED

SYMBOL LEGEND

- | | |
|-----------------------------------|----------------------------------|
| I TYPE II BARRICADE | • TRAFFIC CONE/REFLECTIVE STRIPS |
| ■ TYPE 1 - VP BARRICADE | H TYPE III BARRICADE |
| ▤ SIGN ON TYPE 1 BARRICADE | ⚡ LAW ENFORCEMENT OFFICER |
| ▥ SIGN ON TYPE 1 BARRICADE | ⚡ SIGN W/ WINDMASTER |

PORTABLE
MESSAGE
BOARD



VMS

2026 WM Phoenix Open
Golf Tournament

Feb 1, 2026 H2 Barricades

Traffic Barricade Plan

Page 5

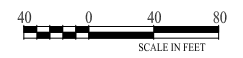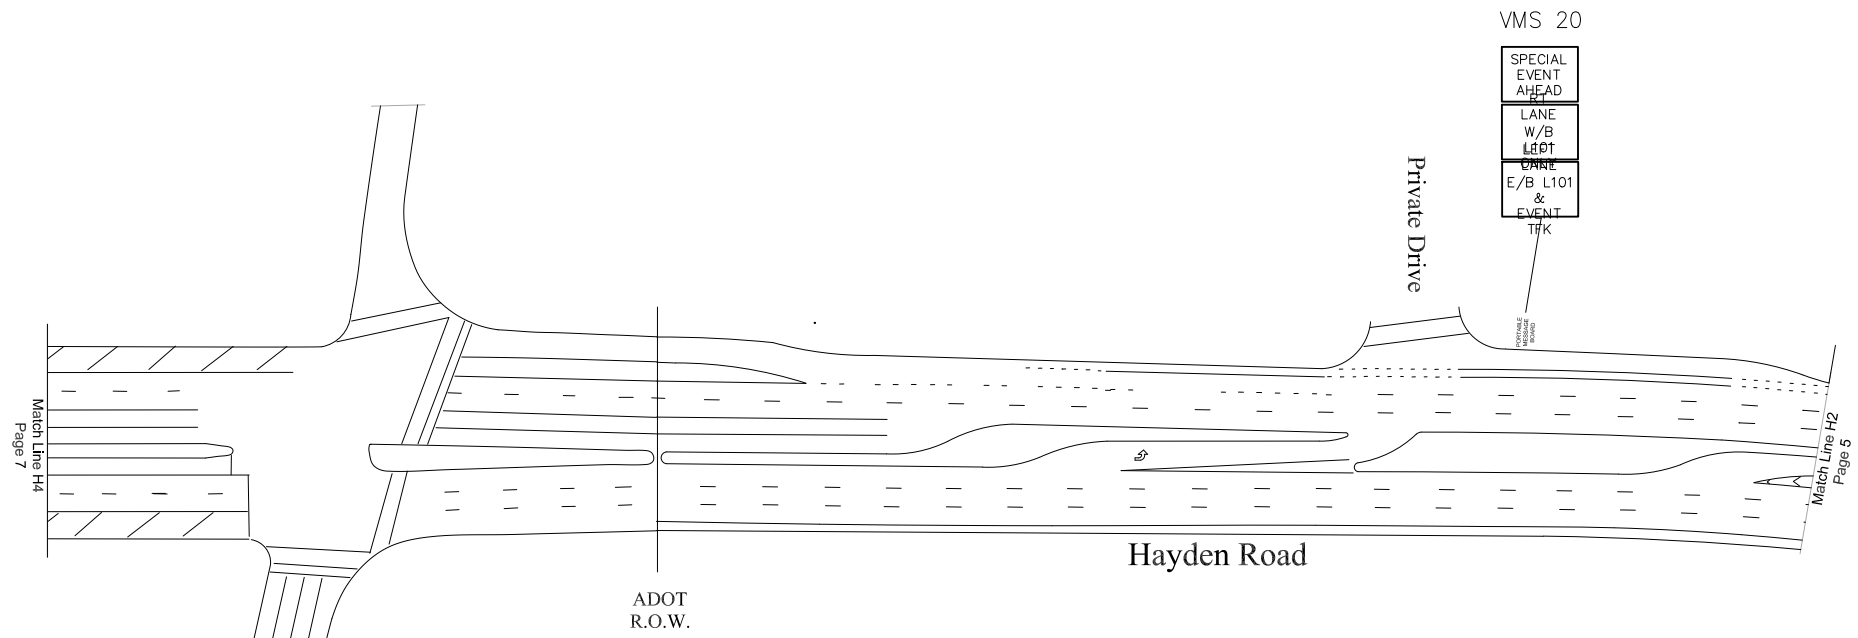

3

SPEED
LIMIT
25

R2-1-25

NOTE: ALL CONFLICTING SIGNS SHALL BE COVERED OR TURNED

SYMBOL LEGEND




- | | | | |
|---|--------------------------|---|--------------------------------|
| I | TYPE II BARRICADE | • | TRAFFIC CONE/REFLECTIVE STRIPS |
| ■ | TYPE 1 - VP BARRICADE | H | TYPE III BARRICADE |
| ▤ | SIGN ON TYPE 1 BARRICADE | → | LAW ENFORCEMENT OFFICER |
| ▥ | SIGN ON TYPE 1 BARRICADE | ↖ | SIGN W/ WINDMASTER |

2026 WM Phoenix Open
Golf Tournament

Feb 1, 2026 H3 Barricades

Traffic Barricade Plan

Page 6

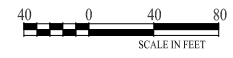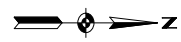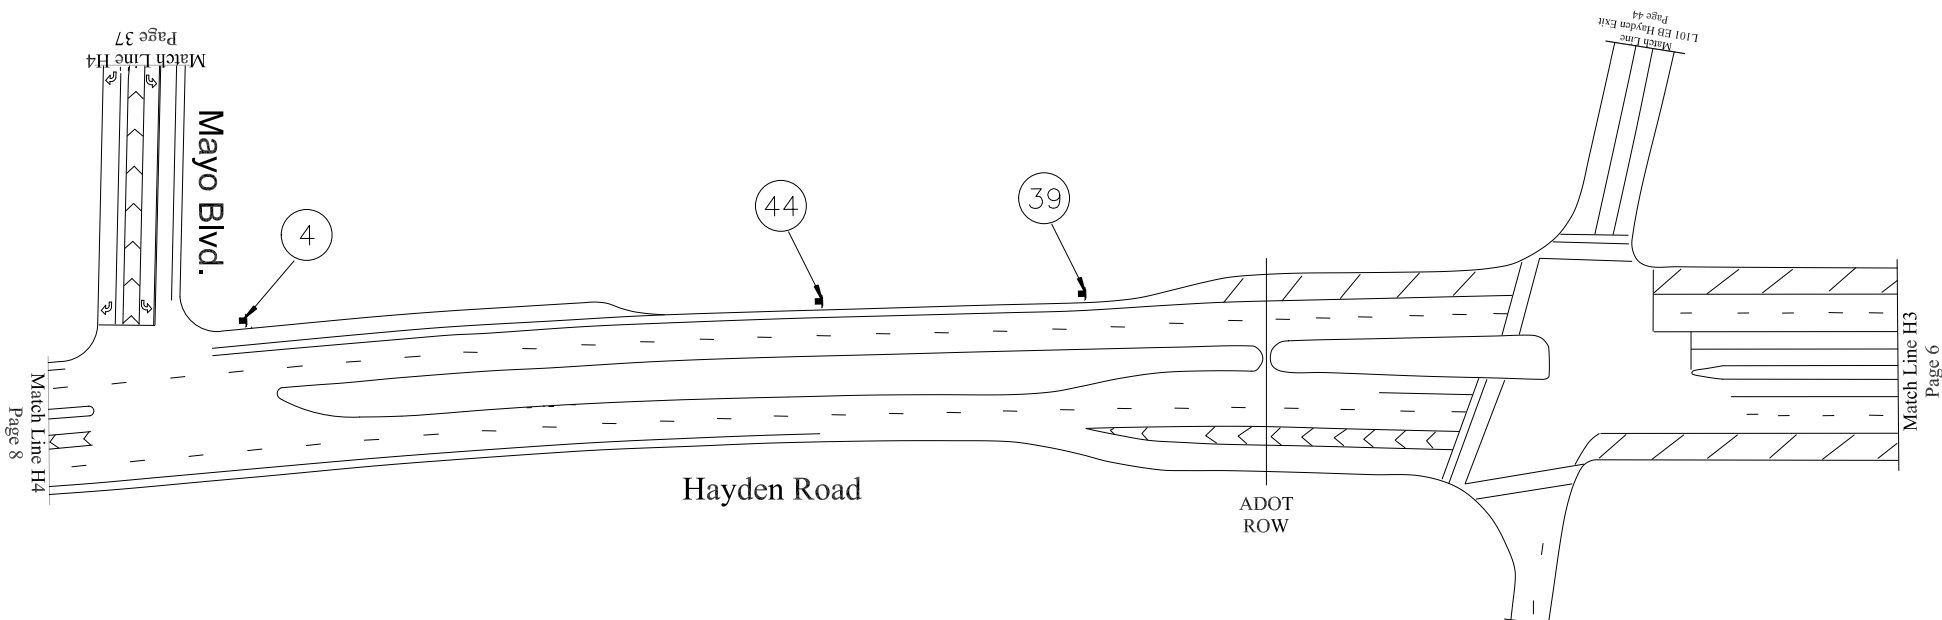

4

SPEED LIMIT

35

R2-1-35

39

SPECIAL EVENT AHEAD

W20-2

44

REDUCED SPEED AHEAD



NOTE: ALL CONFLICTING SIGNS SHALL BE COVERED OR TURNED

SYMBOL LEGEND

- | | |
|--------------------------|--------------------------------|
| TYPE II BARRICADE | TRAFFIC CONE/REFLECTIVE STRIPS |
| TYPE 1 - VP BARRICADE | TYPE III BARRICADE |
| SIGN ON TYPE 1 BARRICADE | LAW ENFORCEMENT OFFICER |
| SIGN ON TYPE 1 BARRICADE | SIGN W/ WINDMASTER |

2026 WM Phoenix Open
Golf Tournament

Feb 1, 2026 H4 Barricades

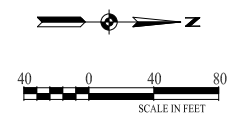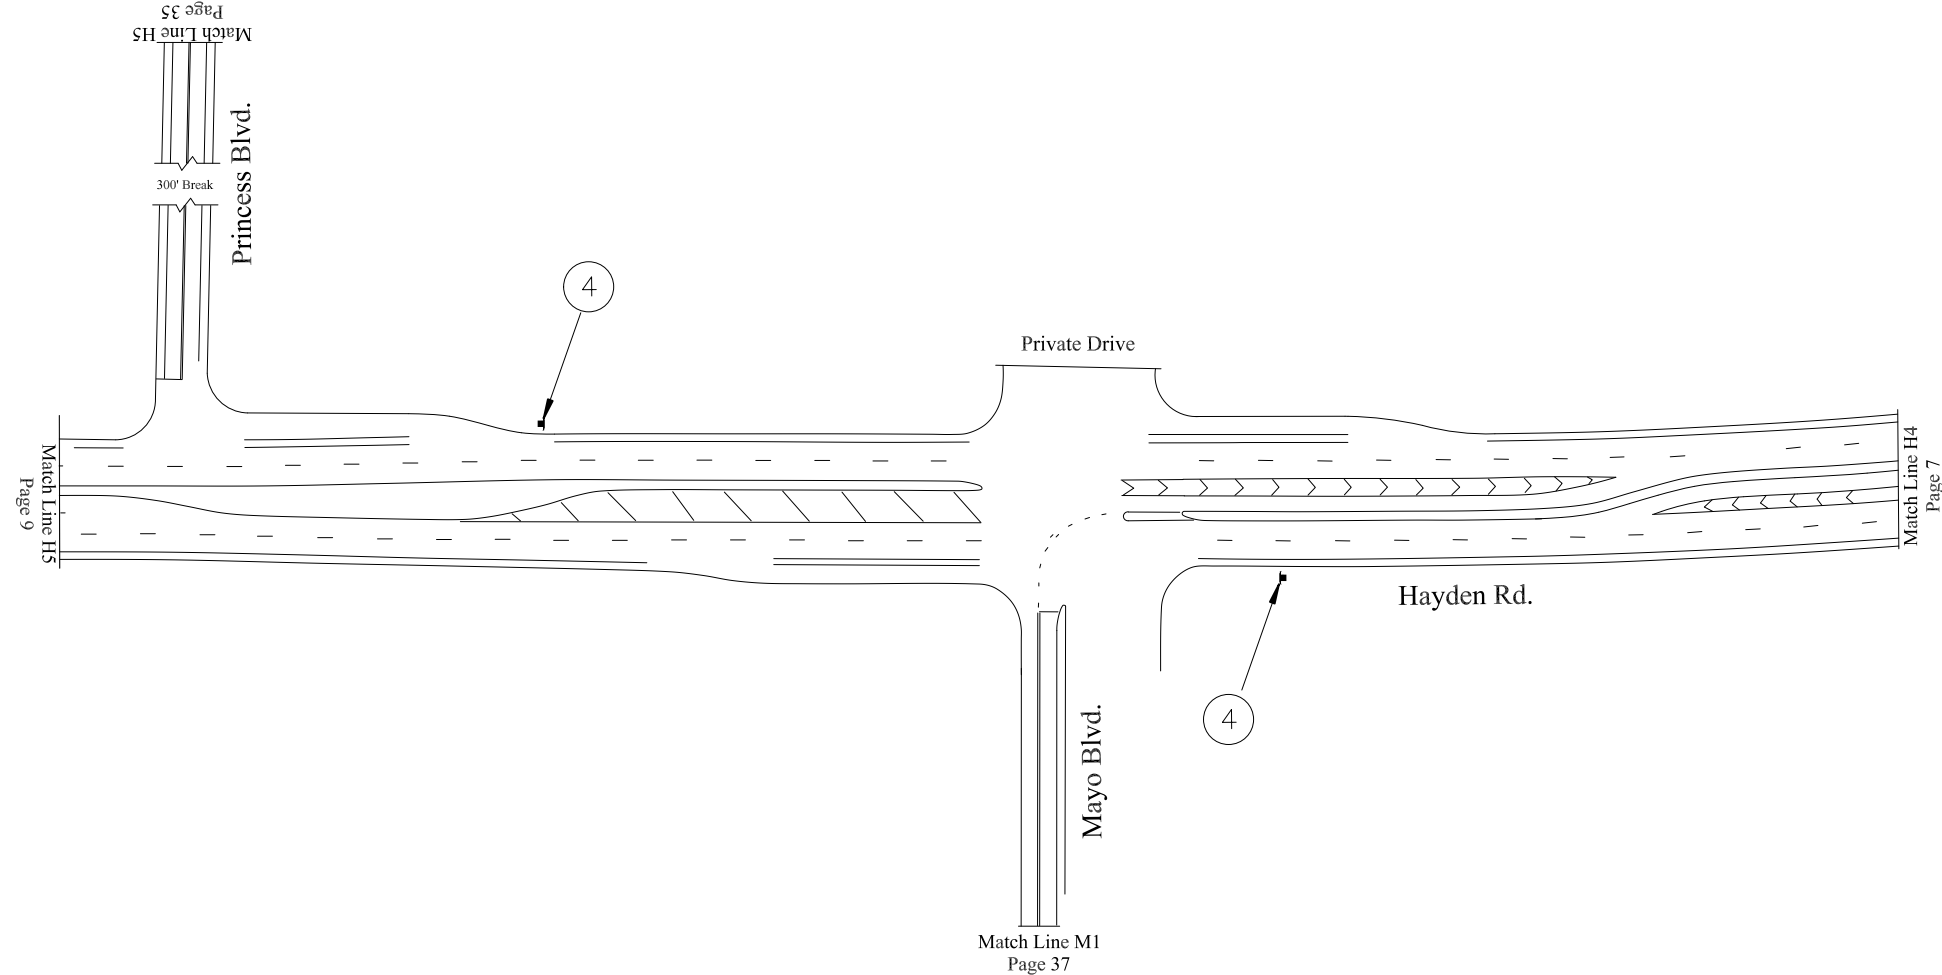

NOTE: ALL CONFLICTING SIGNS SHALL BE COVERED OR TURNED

SYMBOL LEGEND			
	TYPE II BARRICADE		TRAFFIC CONE/REFLECTIVE STRIPS
	TYPE 1 - VP BARRICADE		TYPE III BARRICADE
	SIGN ON TYPE 1 BARRICADE		LAW ENFORCEMENT OFFICER
	SIGN ON TYPE 1 BARRICADE		SIGN W/ WINDMASTER



2026 WM Phoenix Open Golf Tournament	
Feb 1, 2026 H5 Barricades	
Traffic Barricade Plan	Page 8

4

SPEED
LIMIT

35

R2-1-35

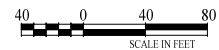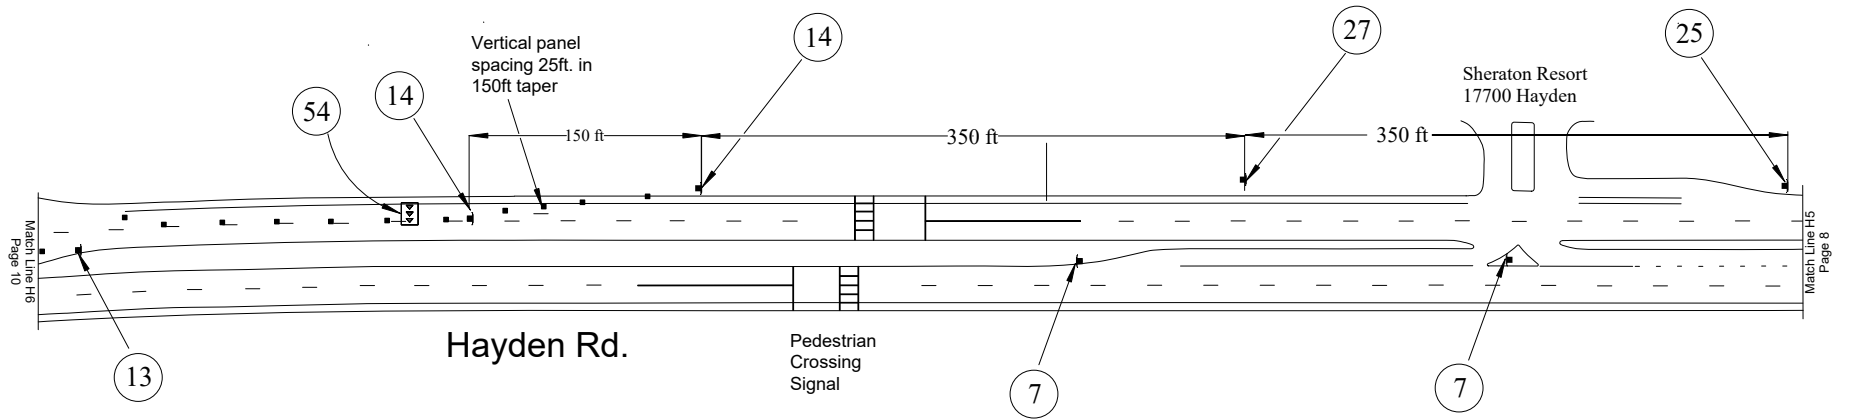

R2-1-25	R3-4	R3-7a	R4-8a	W4-2R	W3-1a	ARROW BOARD

NOTE: ALL CONFLICTING SIGNS SHALL BE COVERED OR TURNED

SYMBOL LEGEND



- | | | | |
|--|--------------------------|--|--------------------------------|
| | TYPE II BARRICADE | | TRAFFIC CONE/REFLECTIVE STRIPS |
| | TYPE 1 - VP BARRICADE | | TYPE III BARRICADE |
| | SIGN ON TYPE 1 BARRICADE | | LAW ENFORCEMENT OFFICER |
| | SIGN ON TYPE 1 BARRICADE | | SIGN W/ WINDMASTER |

2026 WM Phoenix Open
Golf Tournament


Feb 1, 2025 H6 Barricades

Traffic Barricade Plan

Page 9

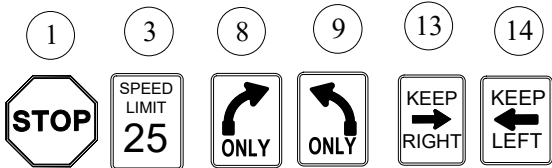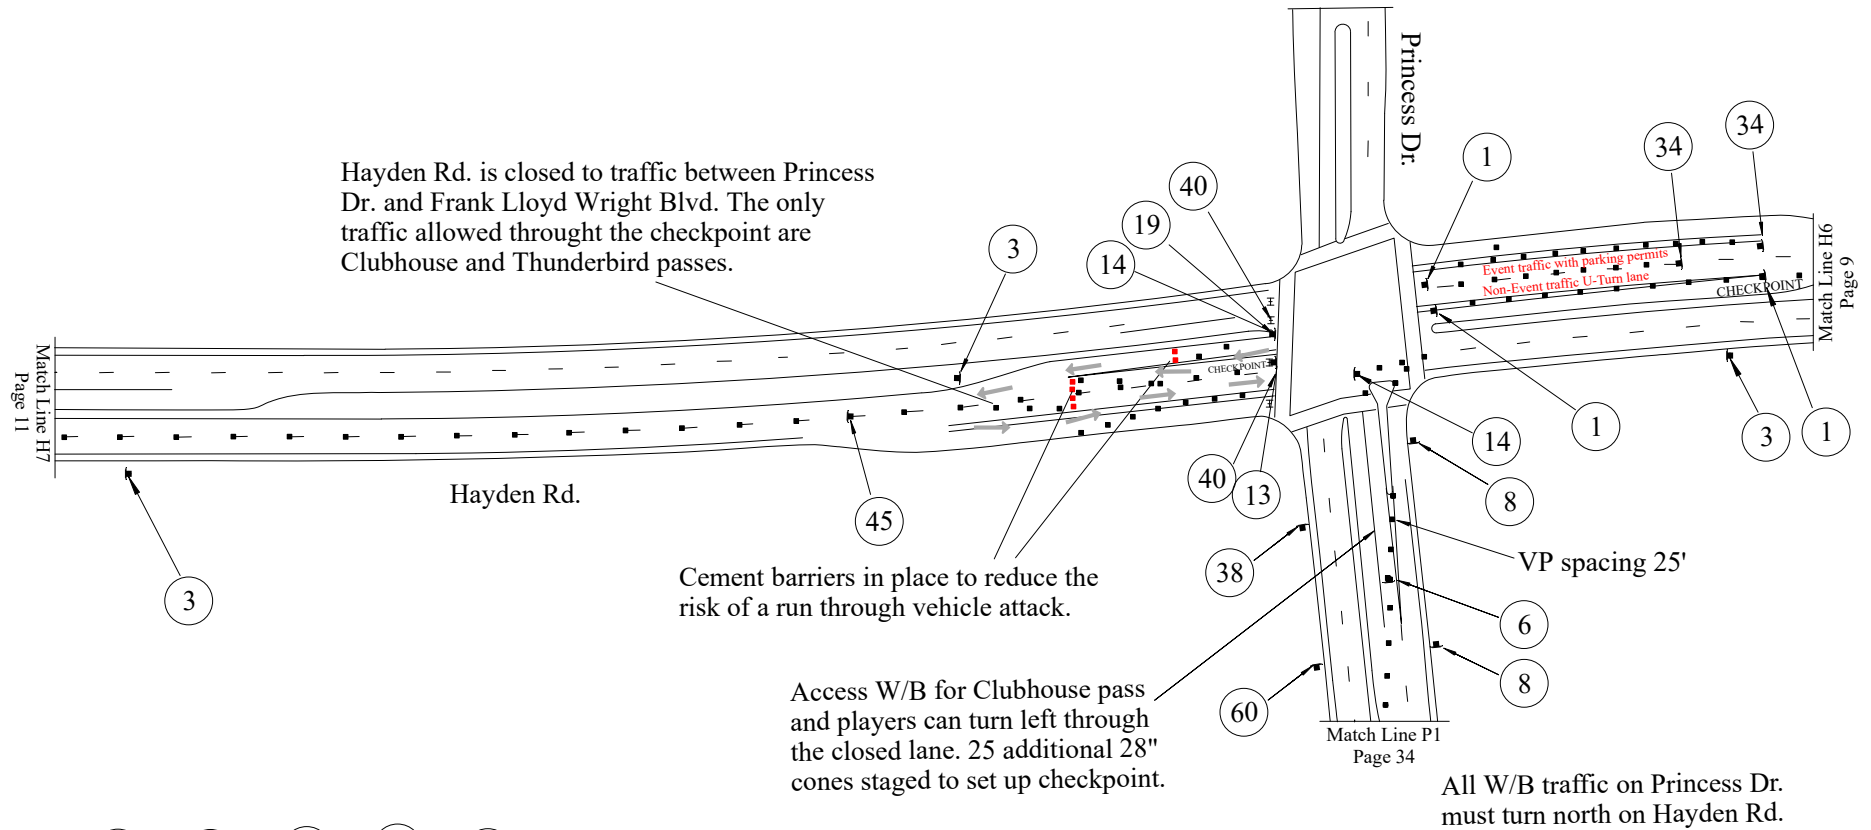

R1-1 R2-1-25 R3-5R R3-5L R3-7a R4-8a

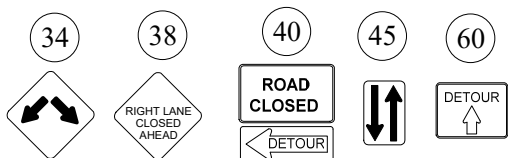

W12-1 W20-5R R11-2 w/
M4-10L W6-4

NOTE: ALL CONFLICTING SIGNS SHALL BE COVERED OR TURNED

SYMBOL LEGEND



- CEMENT BARRIER
- ▬ TYPE II BARRICADE
- ▬ TYPE 1 - VP BARRICADE
- ▬ SIGN ON TYPE 1 BARRICADE
- ▬ SIGN ON TYPE 1 BARRICADE
- TRAFFIC CONE/REFLECTIVE STRIPS
- ▬ TYPE III BARRICADE
- ▬ LAW ENFORCEMENT OFFICER
- ▬ SIGN W/ WINDMASTER

2026 WM Phoenix Open
Golf Tournament

Feb 1, 2026 H7 Barricades

Traffic Barricade Plan

Page 10

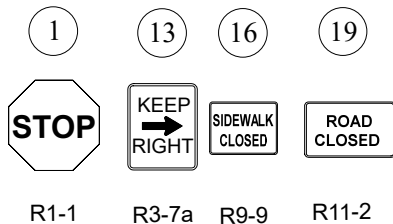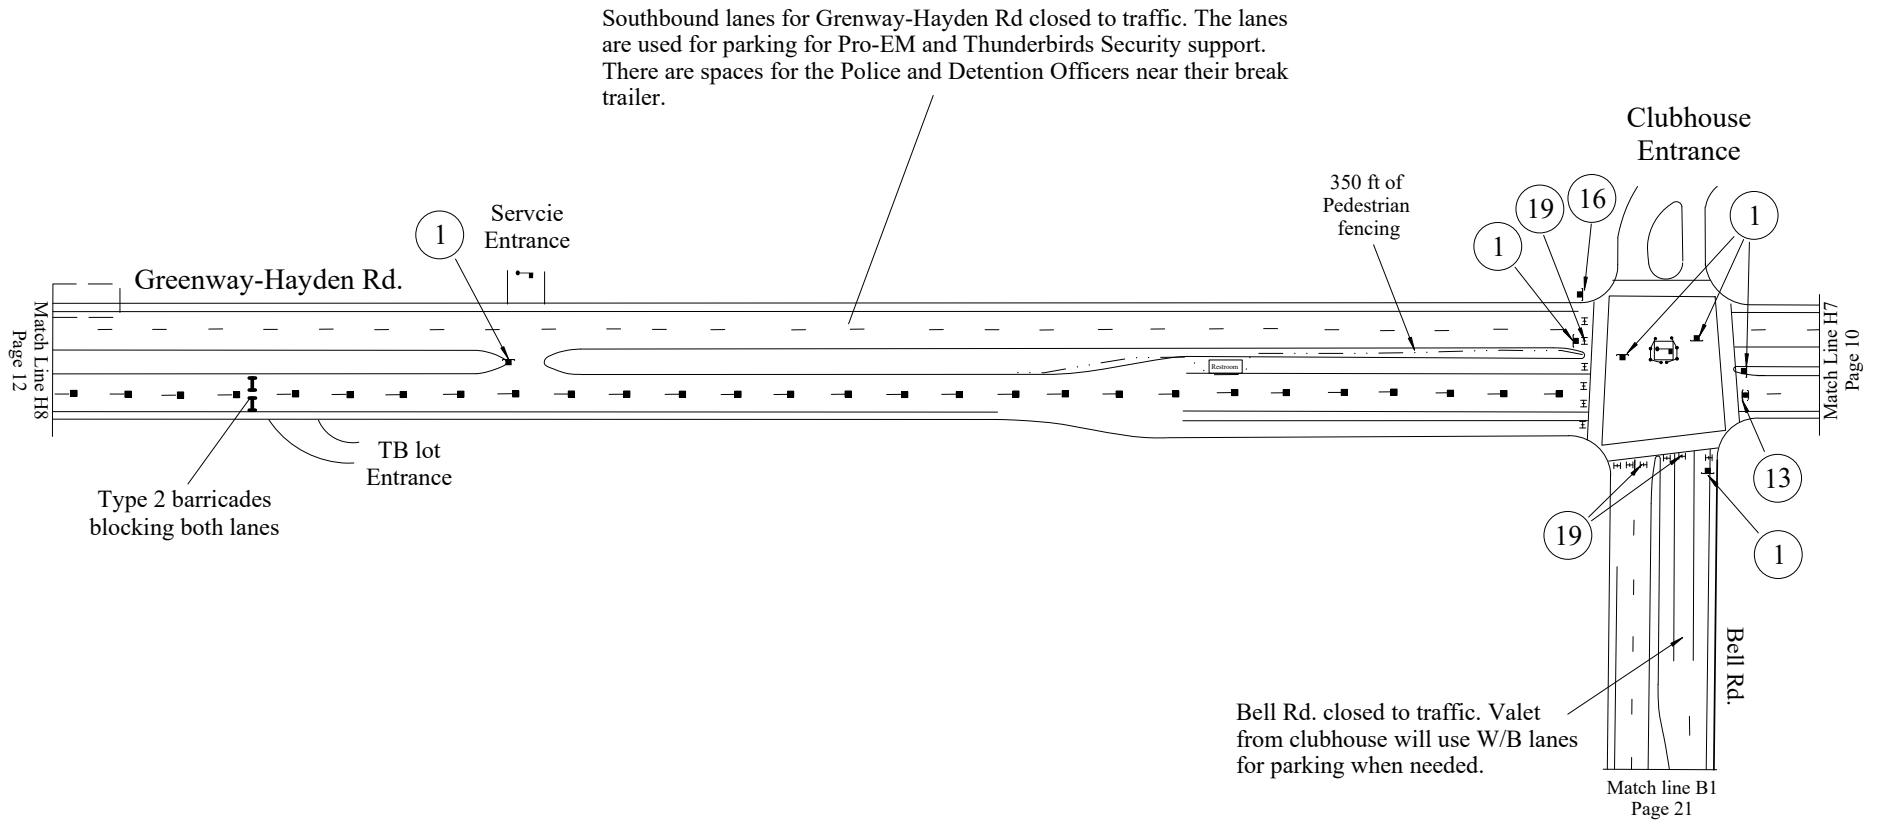

NOTE: ALL CONFLICTING SIGNS SHALL BE COVERED OR TURNED

SYMBOL LEGEND



- | | |
|----------------------------|----------------------------------|
| ■ TYPE II BARRICADE | ● TRAFFIC CONE/REFLECTIVE STRIPS |
| ■ TYPE I - VP BARRICADE | ⊥ TYPE III BARRICADE |
| ⊥ SIGN ON TYPE 1 BARRICADE | ⊥ LAW ENFORCEMENT OFFICER |
| ⊥ SIGN ON TYPE 1 BARRICADE | ⊥ SIGN W/ WINDMASTER |

2026 WM Phoenix Open
Golf Tournament

Feb 1, 2026 H8 Barricades

Traffic Barricade Plan


Page 11

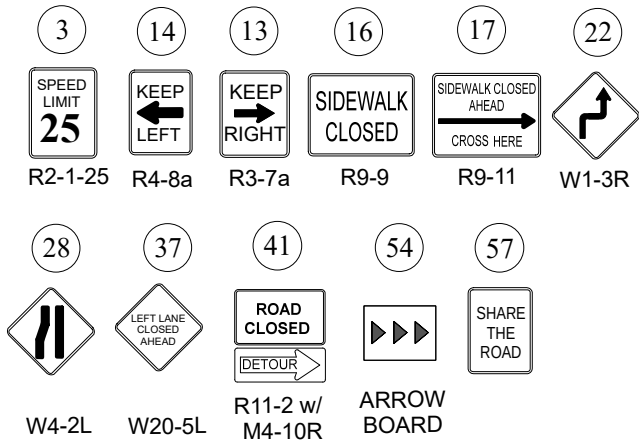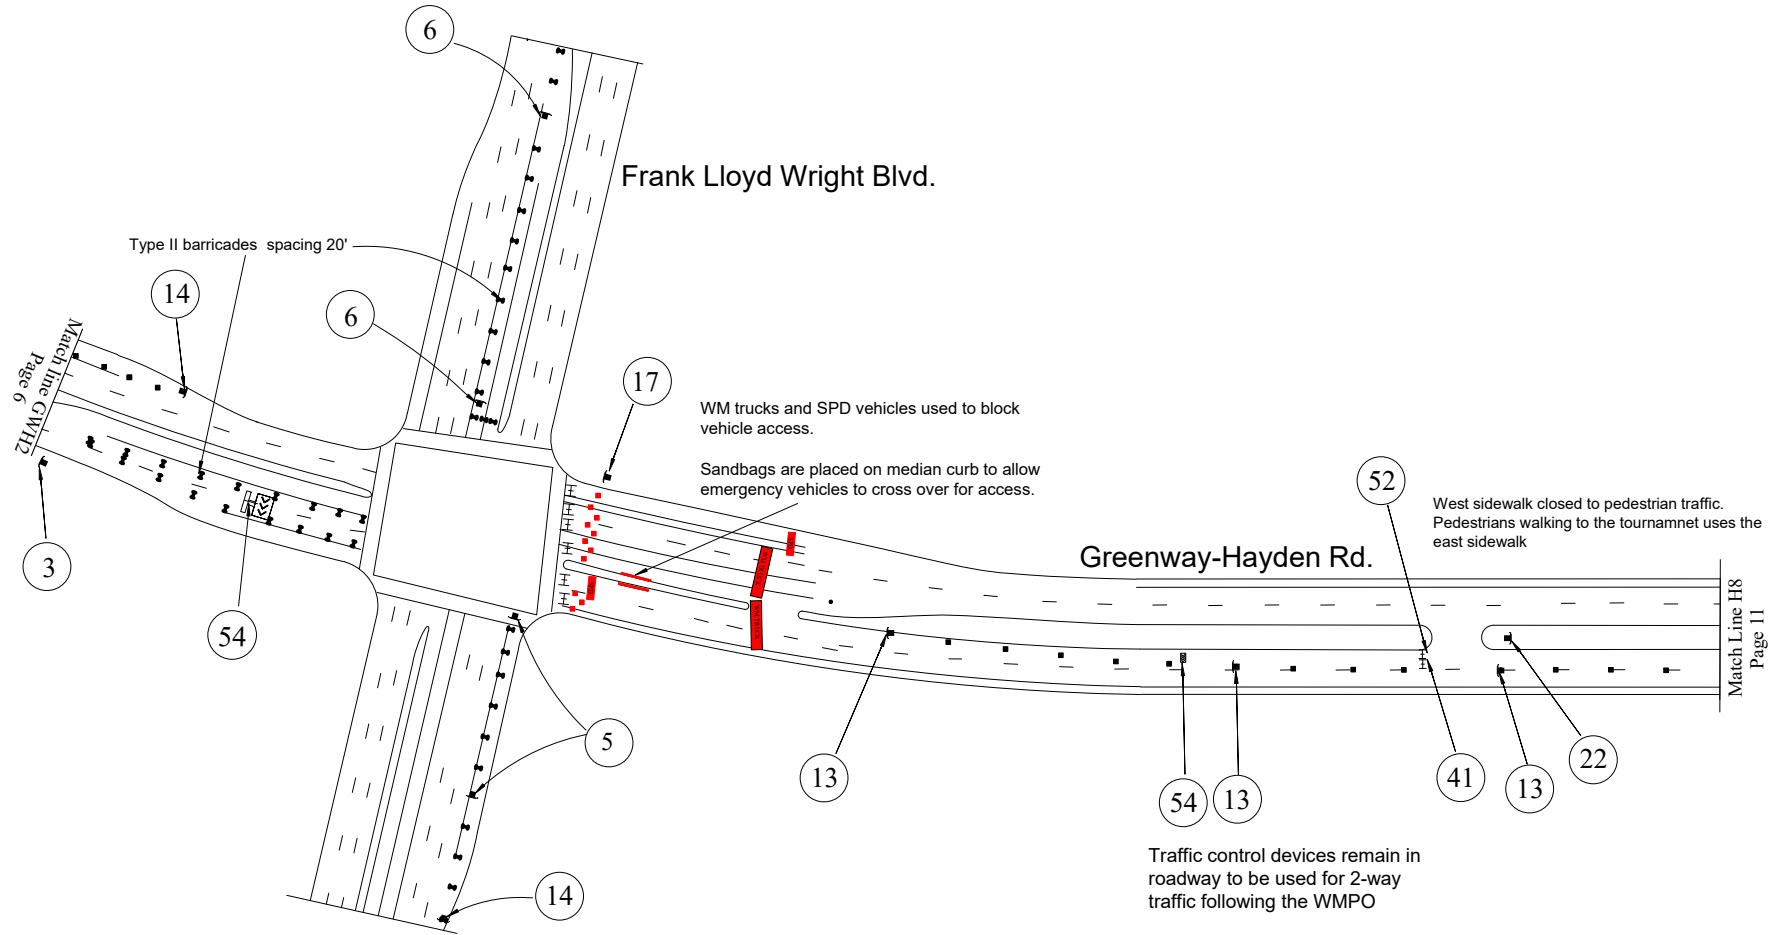

NOTE: ALL CONFLICTING SIGNS SHALL BE COVERED OR TURNED

SYMBOL LEGEND

- I TYPE II BARRICADE
- TYPE 1 - VP BARRICADE
- ⚡ SIGN ON TYPE 1 BARRICADE
- ⚡ SIGN ON TYPE 1 BARRICADE
- TRAFFIC CONE/REFLECTIVE STRIPS
- ⚡ TYPE III BARRICADE
- ⚡ LAW ENFORCEMENT OFFICER
- ⚡ SIGN W/ WINDMASTER

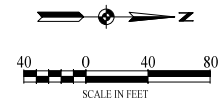


2026 WM Phoenix Open
Golf Tournament



Feb 1, 2026 H9 Barricades

Traffic Barricade Plan

Page 12

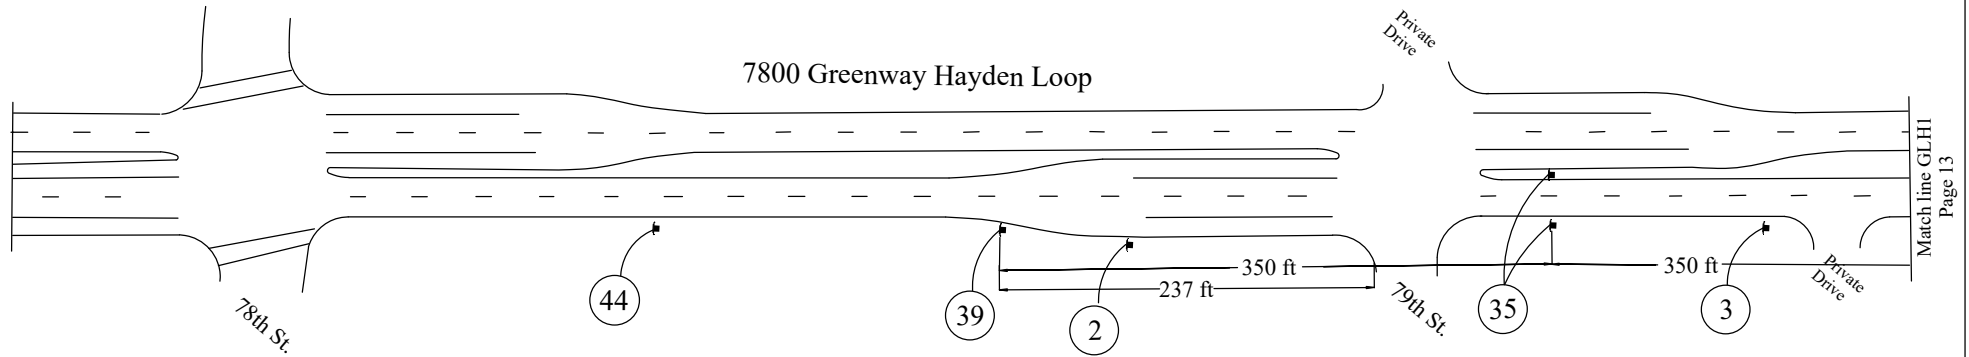

Match line GLH1
Page 13

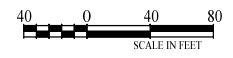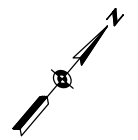

3

R2-1-25

4

R2-1-35

35

W20-2a

39

W20-2

44

SPEED LIMIT

25

SPEED LIMIT

35

DETOUR AHEAD

SPECIAL EVENT AHEAD

REDUCED SPEED AHEAD

NOTE: ALL CONFLICTING SIGNS SHALL BE COVERED OR TURNED

SYMBOL LEGEND




- | | |
|----------------------------|----------------------------------|
| █ TYPE II BARRICADE | ● TRAFFIC CONE/REFLECTIVE STRIPS |
| ■ TYPE 1 - VP BARRICADE | ≡ TYPE III BARRICADE |
| ⌄ SIGN ON TYPE 1 BARRICADE | ⚓ LAW ENFORCEMENT OFFICER |
| ⌄ SIGN ON TYPE 1 BARRICADE | ➔ SIGN W/ WINDMASTER |

2026 WM Phoenix Open
Golf Tournament

Feb 1, 2026 - GHL1

Traffic Barricade Plan

Page 14

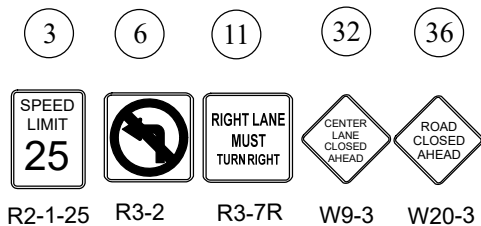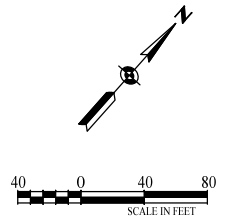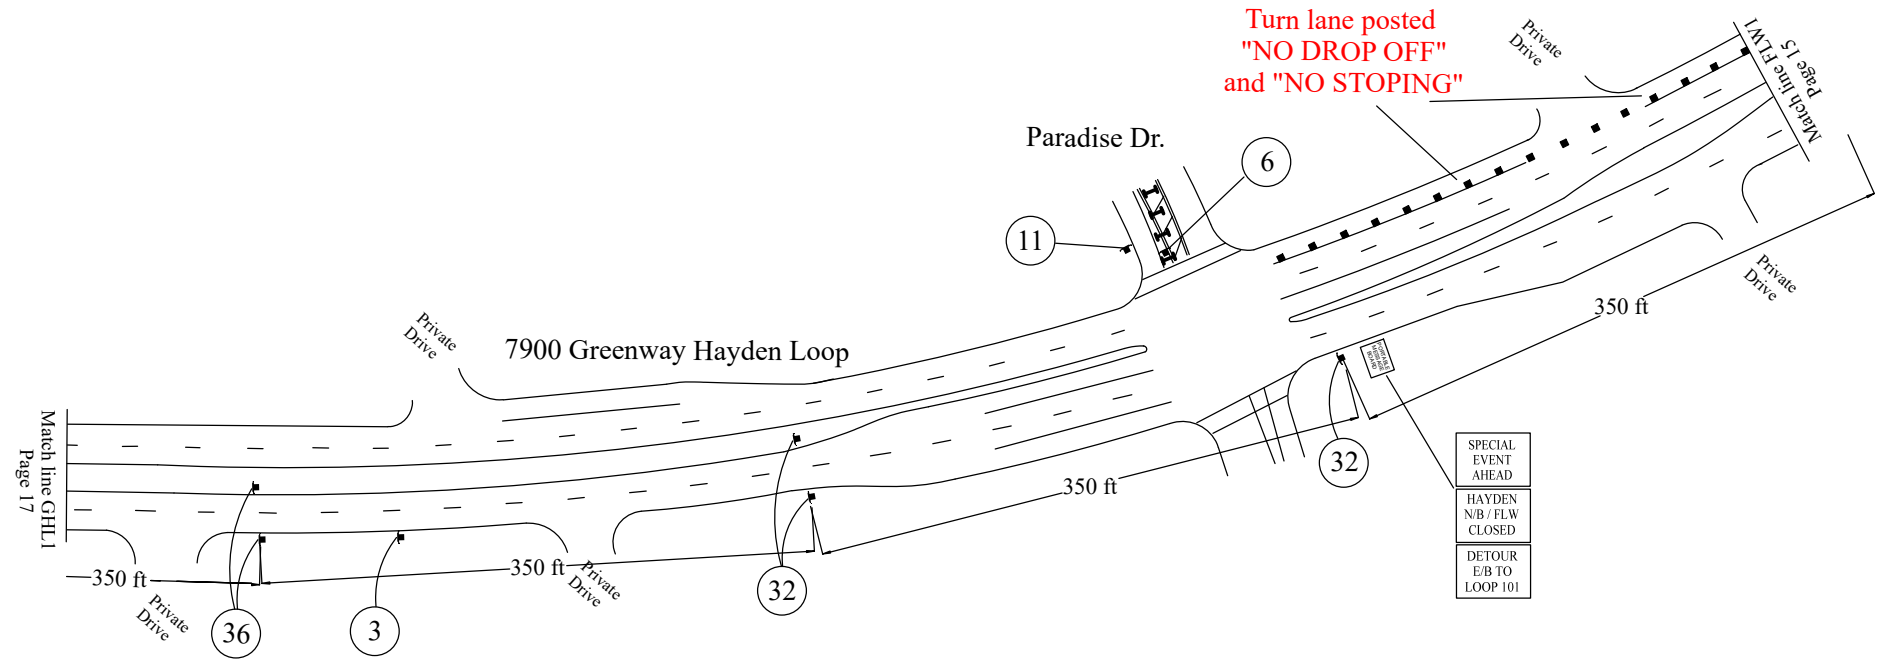

NOTE: ALL CONFLICTING SIGNS SHALL BE COVERED OR TURNED

SYMBOL LEGEND

- | | |
|----------------------------|----------------------------------|
| ■ TYPE II BARRICADE | ● TRAFFIC CONE/REFLECTIVE STRIPS |
| ■ TYPE 1 - VP BARRICADE | ⊥ TYPE III BARRICADE |
| ⊥ SIGN ON TYPE 1 BARRICADE | ⬆ LAW ENFORCEMENT OFFICER |
| ⊥ SIGN ON TYPE 1 BARRICADE | ⬆ SIGN W/ WINDMASTER |

2026 WM Phoenix Open
Golf Tournament

Feb 1, 2026 - GWH 2



Traffic Barricade Plan

Page 18

2026 WM Phoenix Open

February 1 through 8, 2026

Frank Lloyd Wright Blvd. Barricades

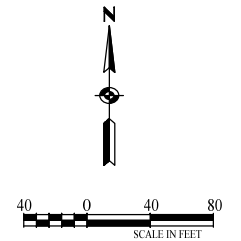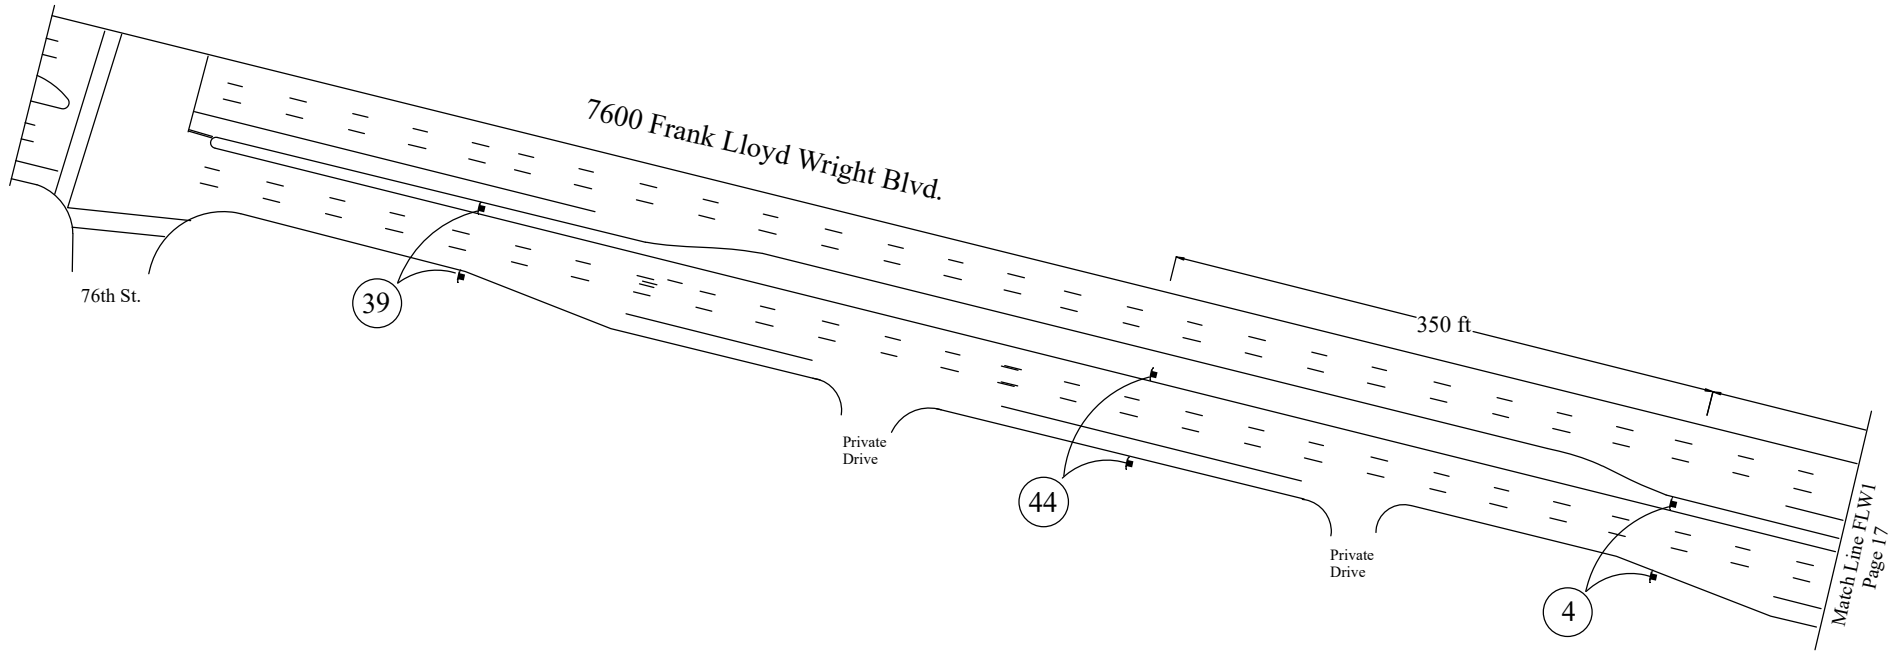

R2-1-35

W20-2

NOTE: ALL CONFLICTING SIGNS SHALL BE COVERED OR TURNED

SYMBOL LEGEND



- | | | | |
|---|--------------------------|---|--------------------------------|
| I | TYPE II BARRICADE | • | TRAFFIC CONE/REFLECTIVE STRIPS |
| ■ | TYPE 1 - VP BARRICADE | H | TYPE III BARRICADE |
| ⌞ | SIGN ON TYPE 1 BARRICADE | ⚓ | LAW ENFORCEMENT OFFICER |
| ⌞ | SIGN ON TYPE 1 BARRICADE | ➔ | SIGN W/ WINDMASTER |

2026 WM Phoenix Open
Golf Tournament

Feb 1, 2026 - FLW 1

Traffic Barricade Plan

Page 16

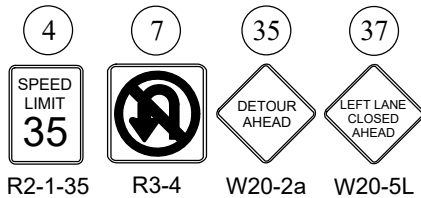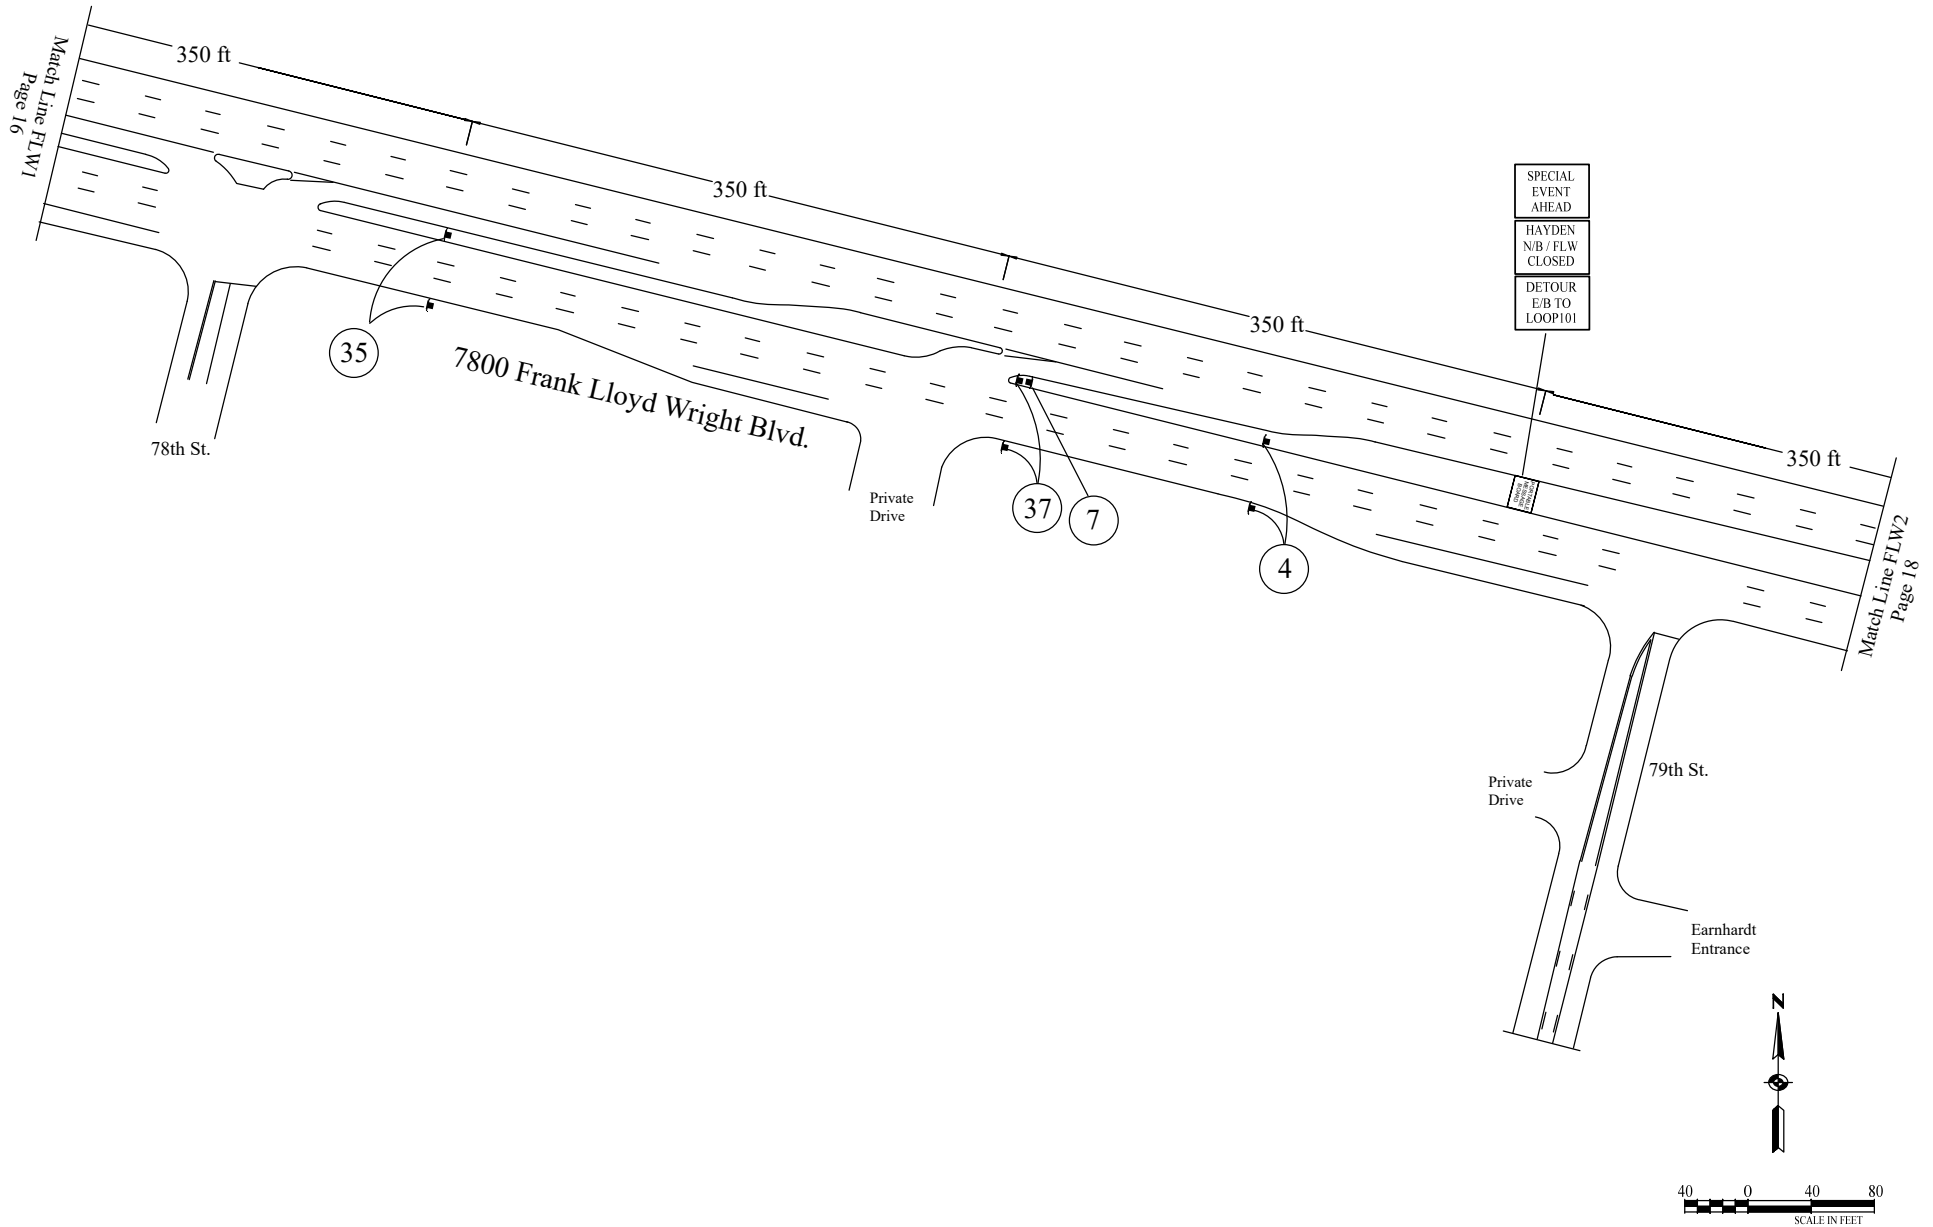

NOTE: ALL CONFLICTING SIGNS SHALL BE COVERED OR TURNED

SYMBOL LEGEND

- | | |
|----------------------------|----------------------------------|
| ■ TYPE II BARRICADE | ● TRAFFIC CONE/REFLECTIVE STRIPS |
| ■ TYPE 1 - VP BARRICADE | ⊥ TYPE III BARRICADE |
| ⊥ SIGN ON TYPE 1 BARRICADE | ⊥ LAW ENFORCEMENT OFFICER |
| ⊥ SIGN ON TYPE 1 BARRICADE | ⊥ SIGN W/ WINDMASTER |

2026 WM Phoenix Open
Golf Tournament

Feb 1, 2026 FLW2




Traffic Barricade Plan

Page 17

Greenway-Hayden Rd closed to
all traffic during the tournament
January 31 to February 10, 2026

Sandbags placed against median to
allow emergency vehicles to cross
over .

Cement barriers in place to reduce the
risk of a run through vehicle attack.

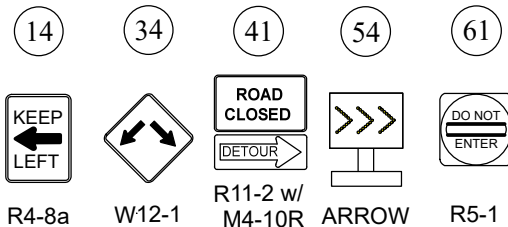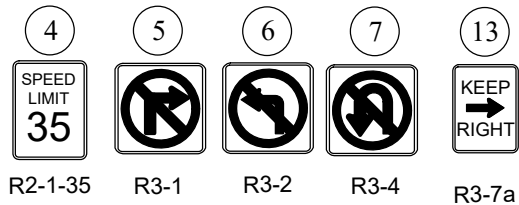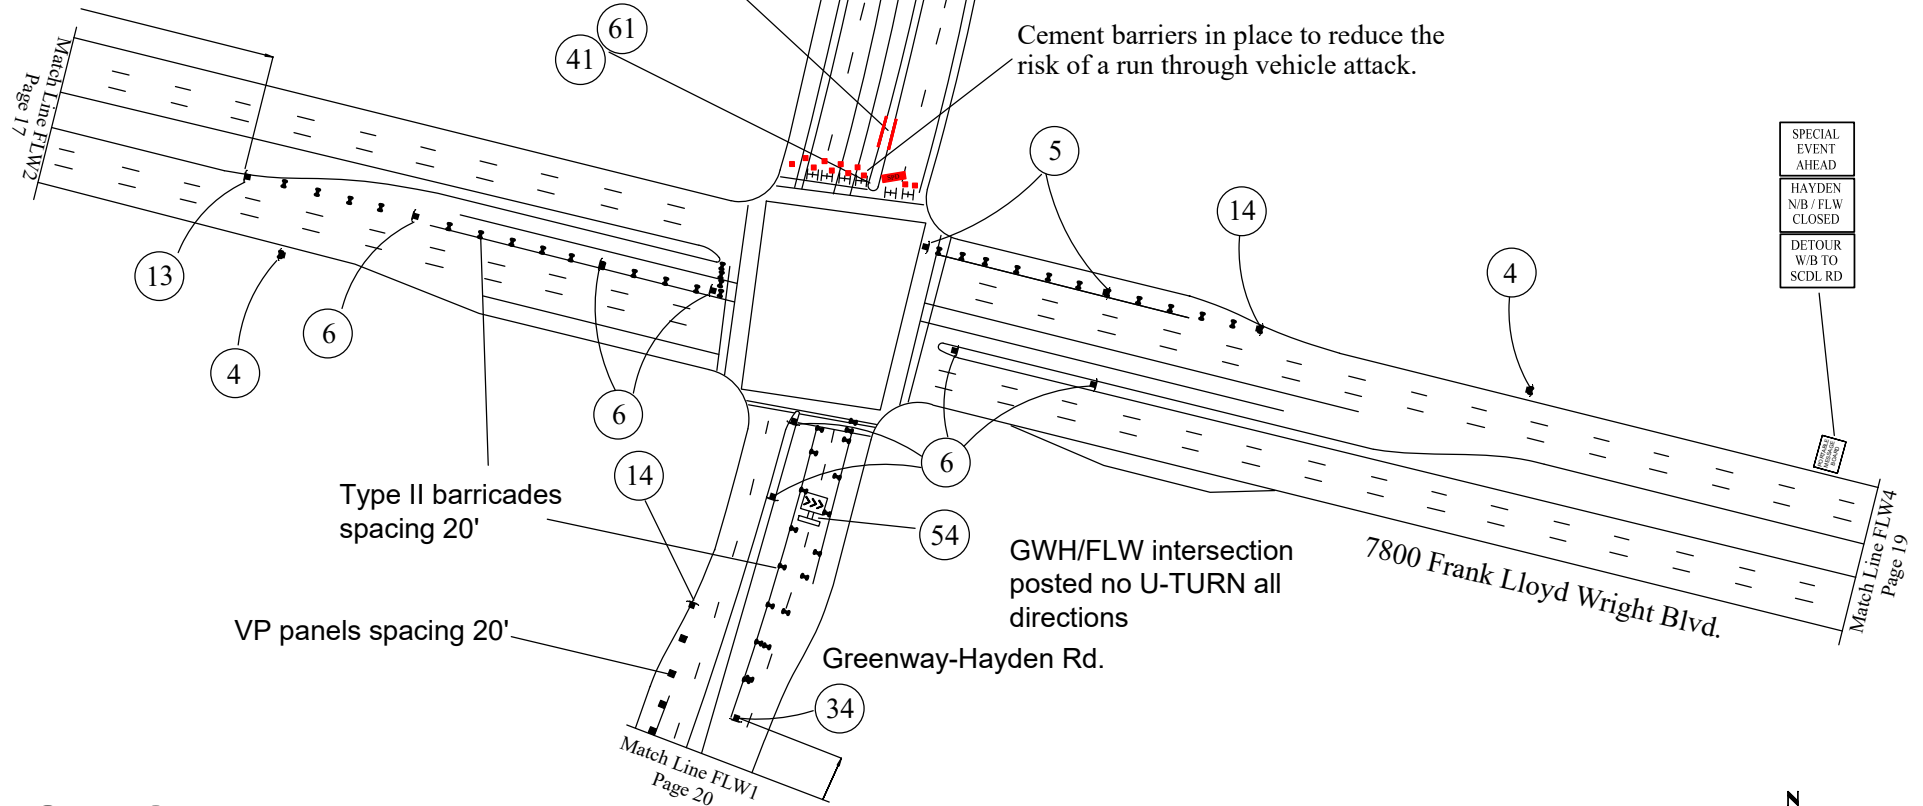


N/B traffic on Greenway-Hayden
is detoured W/B on FLW to Loop
101.

NOTE: ALL CONFLICTING SIGNS SHALL BE COVERED OR TURNED

SYMBOL LEGEND

- TYPE II BARRICADE
- TYPE 1 - VP BARRICADE
- SIGN ON TYPE 1 BARRICADE
- SIGN ON TYPE 1 BARRICADE
- TRAFFIC CONE/REFLECTIVE STRIPS
- TYPE III BARRICADE
- LAW ENFORCEMENT OFFICER
- SIGN W/ WINDMASTER

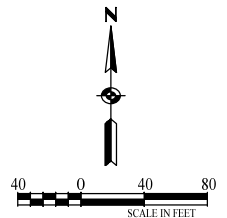


2026 WM Phoenix Open
Golf Tournament

Feb 1, 2026 FLW3

Traffic Barricade Plan

Page 18

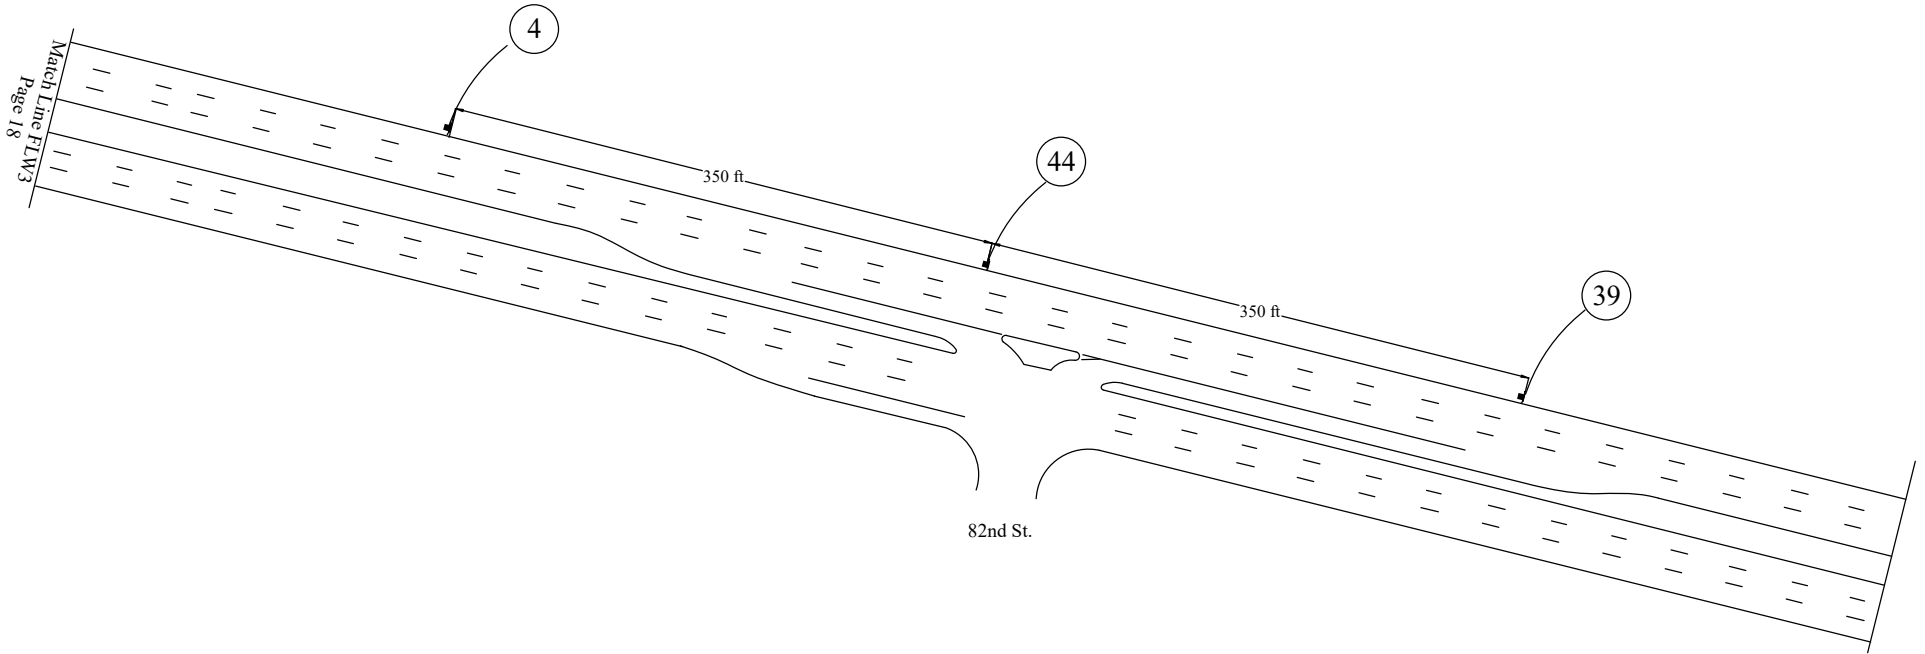

4

SPEED LIMIT

35

R2-1-35

39

SPECIAL EVENT AHEAD


W20-2

44

REDUCED SPEED AHEAD

NOTE: ALL CONFLICTING SIGNS SHALL BE COVERED OR TURNED

SYMBOL LEGEND	
TYPE II BARRICADE	TRAFFIC CONE/REFLECTIVE STRIPS
TYPE 1 - VP BARRICADE	TYPE III BARRICADE
SIGN ON TYPE 1 BARRICADE	LAW ENFORCEMENT OFFICER
SIGN ON TYPE 1 BARRICADE	SIGN W/ WINDMASTER


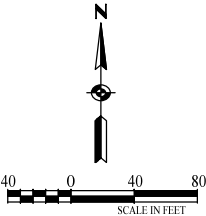


2026 WM Phoenix Open Golf Tournament	
Feb 1, 2026 FLW 4	
Traffic Barricade Plan	Page 19

2026 WM Phoenix Open

February 1 through 8, 2026


Bell Rd. Barricades

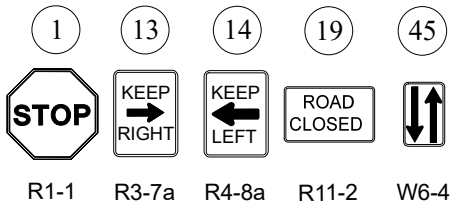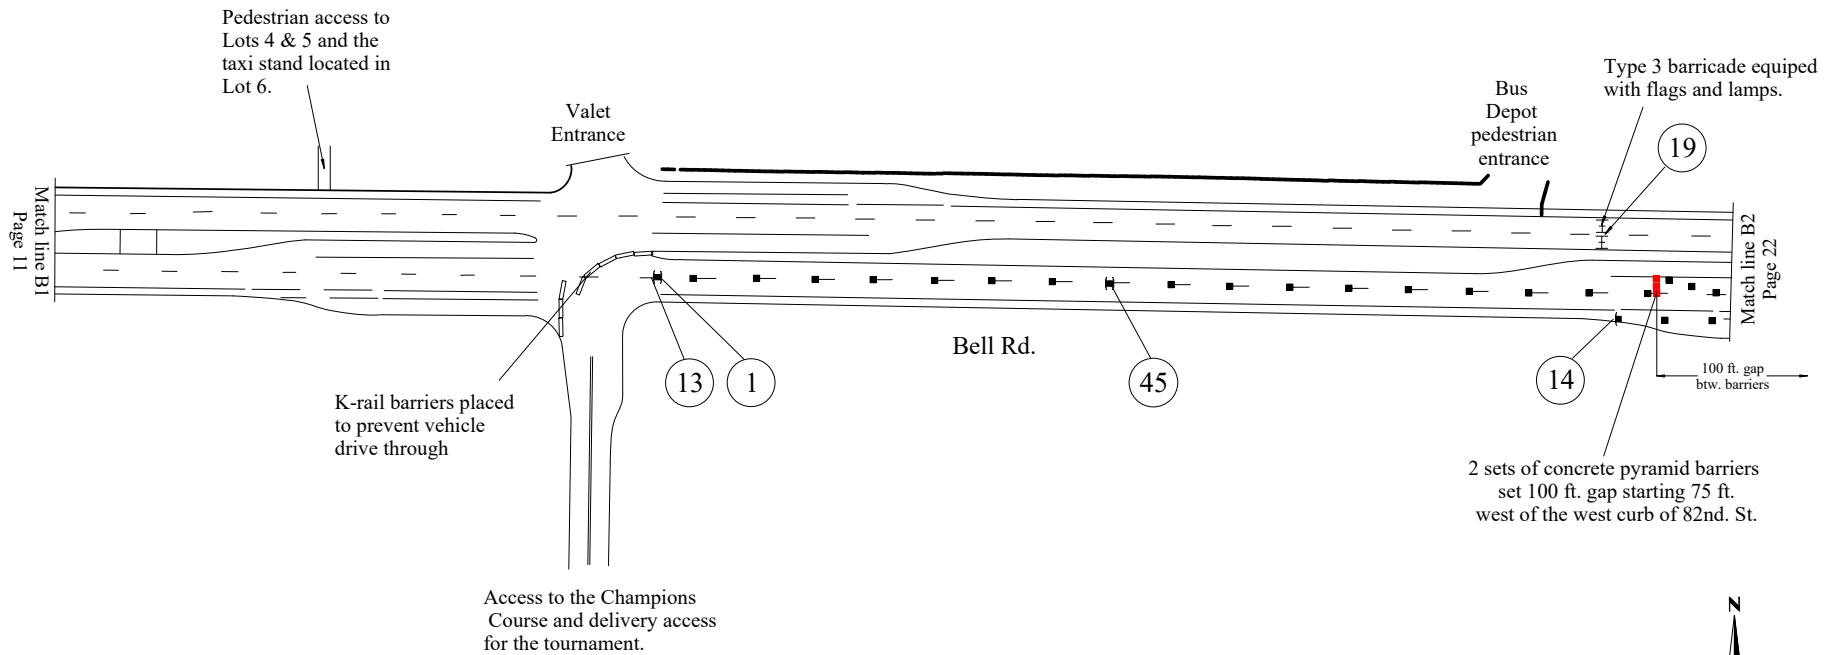

NOTE: ALL CONFLICTING SIGNS SHALL BE COVERED OR TURNED

SYMBOL LEGEND

- TYPE II BARRICADE
- TYPE 1 - VP BARRICADE
- SIGN ON TYPE 1 BARRICADE
- SIGN ON TYPE 1 BARRICADE
- TRAFFIC CONE/REFLECTIVE STRIPS
- TYPE III BARRICADE
- LAW ENFORCEMENT OFFICER
- SIGN W/ WINDMASTER

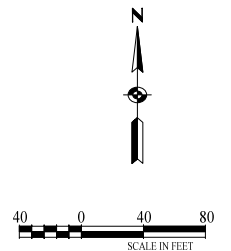


2026 WM Phoenix Open
Golf Tournament

Feb 1, 2026 B1 Barricades

Traffic Barricade Plan




Page 21

The sidewalk on the west side of 82nd St. is closed for pedestrian traffic. All pedestrians are directed to use the east sidewalk to proceed northbound.

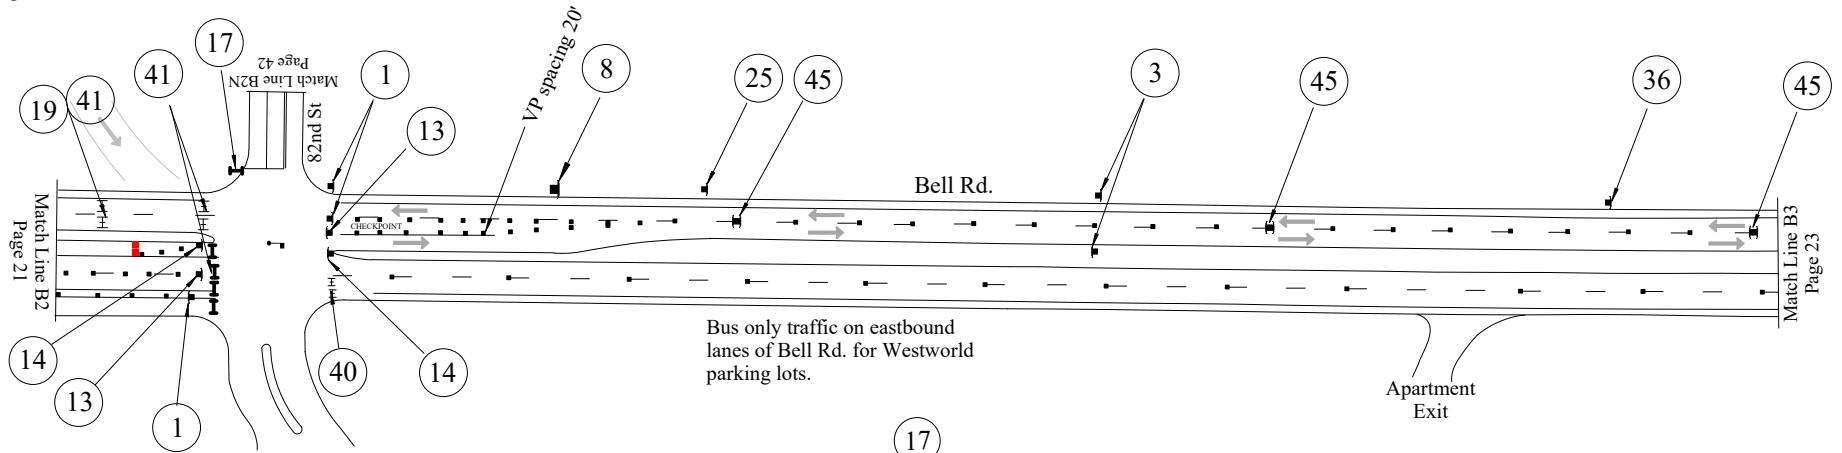

Bell Rd. closed to westbound through traffic at 6:00 AM on Feb 4, 2024 to allow tournament setup. Traffic is detoured north to Princess Blvd.


Bell Rd. closure using type 3 barricades with M4-9R and R11-2 mounted on them

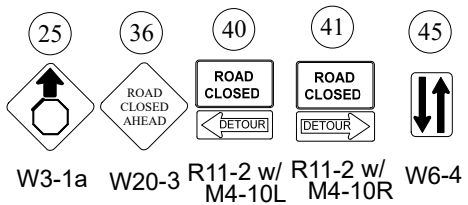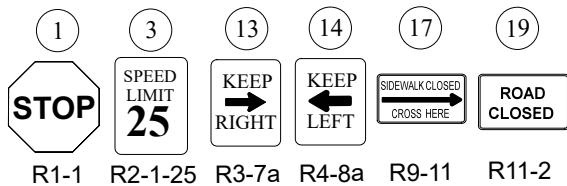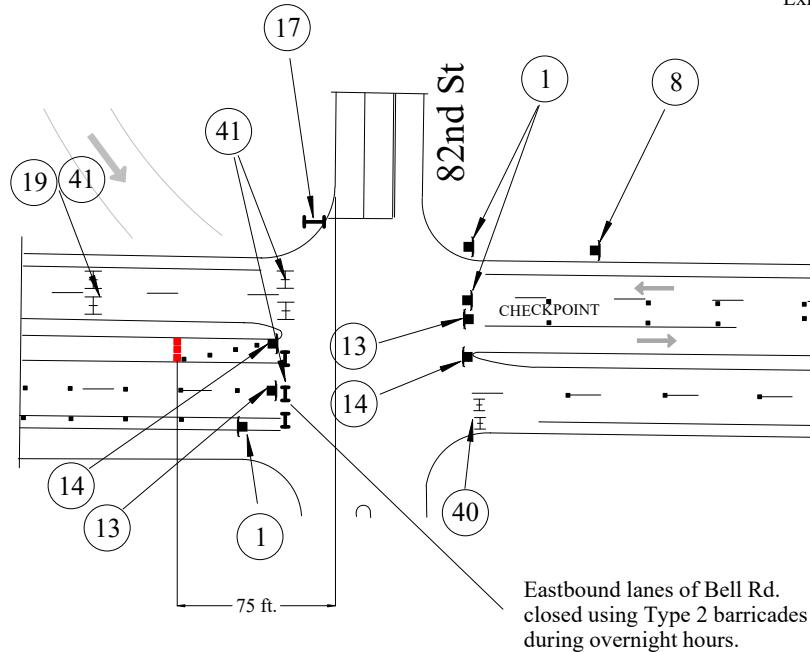

NOTE: ALL CONFLICTING SIGNS SHALL BE COVERED OR TURNED

SYMBOL LEGEND

- TYPE II BARRICADE
- TYPE I - VP BARRICADE
- SIGN ON TYPE 1 BARRICADE
- SIGN W/ WINDMASTER
- TRAFFIC CONE/REFLECTIVE STRIPS
- ⊥ TYPE III BARRICADE
- ⊥ LAW ENFORCEMENT OFFICER

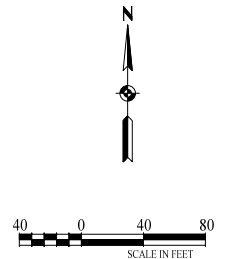

2026 WM Phoenix Open
Golf Tournament

Feb 1, 2026 B2 Barricades

Traffic Barricade Plan

Page 22



All traffic enroute to PHX is detoured around to Loop 101 frontage to FLW Blvd.

Checkpoint for S/B Perimeter
advised traffic W/B Bell Rd.
closed except for valid passes.



	TYPE II BARRICADE		TRAFFIC CONE/REFLECTIVE STRIPS
	TYPE 1 - VP BARRICADE		TYPE III BARRICADE
	SIGN ON TYPE 1 BARRICADE		LAW ENFORCEMENT OFFICER
	SIGN ON TYPE 1 BARRICADE		SIGN W/ WINDMASTER



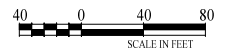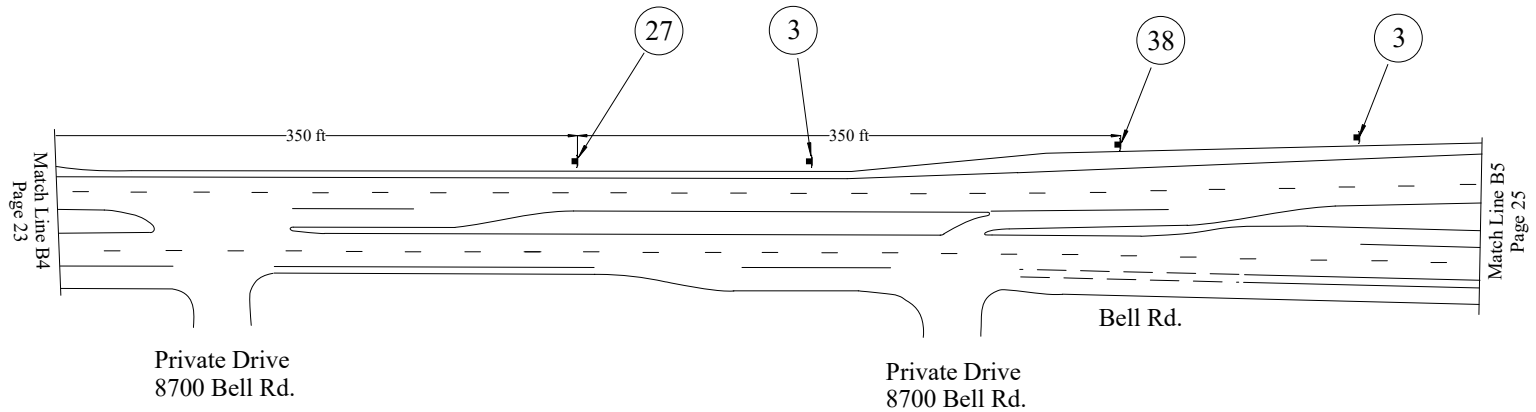

(3)	(14)	(27)	(38)
 SPEED LIMIT 25	 KEEP LEFT	 RIGHT LANE CLOSED AHEAD	
R2-1-25	R4-8a	W4-2R	W20-5R

NOTE: ALL CONFLICTING SIGNS SHALL BE COVERED OR TURNED

SYMBOL LEGEND




- | | |
|----------------------------|----------------------------------|
| ■ TYPE II BARRICADE | ● TRAFFIC CONE/REFLECTIVE STRIPS |
| ■ TYPE 1 - VP BARRICADE | ⊞ TYPE III BARRICADE |
| ⊞ SIGN ON TYPE 1 BARRICADE | ⊞ LAW ENFORCEMENT OFFICER |
| ⊞ SIGN ON TYPE 1 BARRICADE | ⊞ SIGN W/ WINDMASTER |

**2026 WM Phoenix Open
Golf Tournament**

Feb 1, 2026 B4 Barricades

Traffic Barricade Plan

Page 24

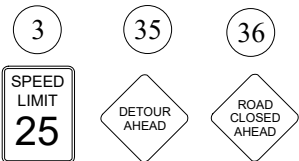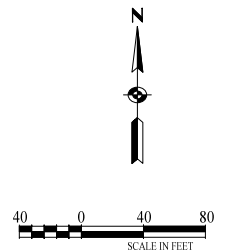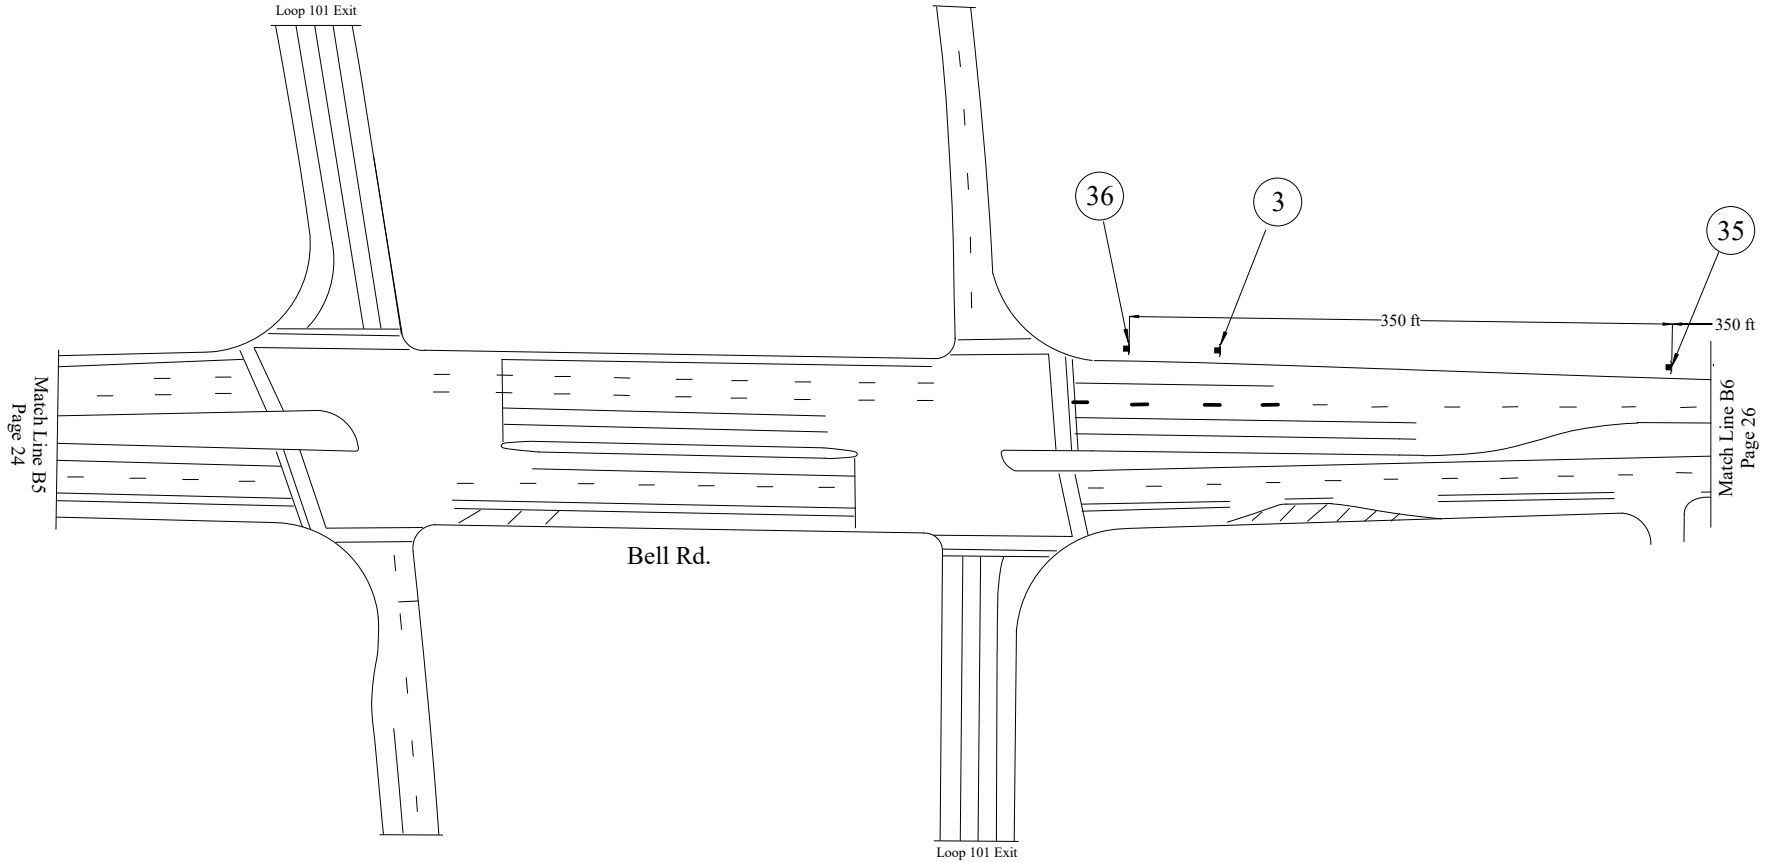

NOTE: ALL CONFLICTING SIGNS SHALL BE COVERED OR TURNED

SYMBOL LEGEND

- | | |
|----------------------------|----------------------------------|
| ■ TYPE II BARRICADE | ● TRAFFIC CONE/REFLECTIVE STRIPS |
| ■ TYPE 1 - VP BARRICADE | ⊞ TYPE III BARRICADE |
| ⊞ SIGN ON TYPE 1 BARRICADE | ⊞ LAW ENFORCEMENT OFFICER |
| ⊞ SIGN ON TYPE 1 BARRICADE | ⊞ SIGN W/ WINDMASTER |



2026 WM Phoenix Open
Golf Tournament

Feb 1, 2026 B5 Barricades

Traffic Barricade Plan

Page 25


R2-1-25 W20-2a W20-3

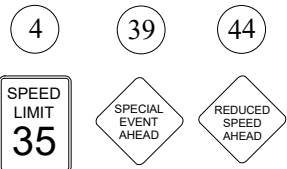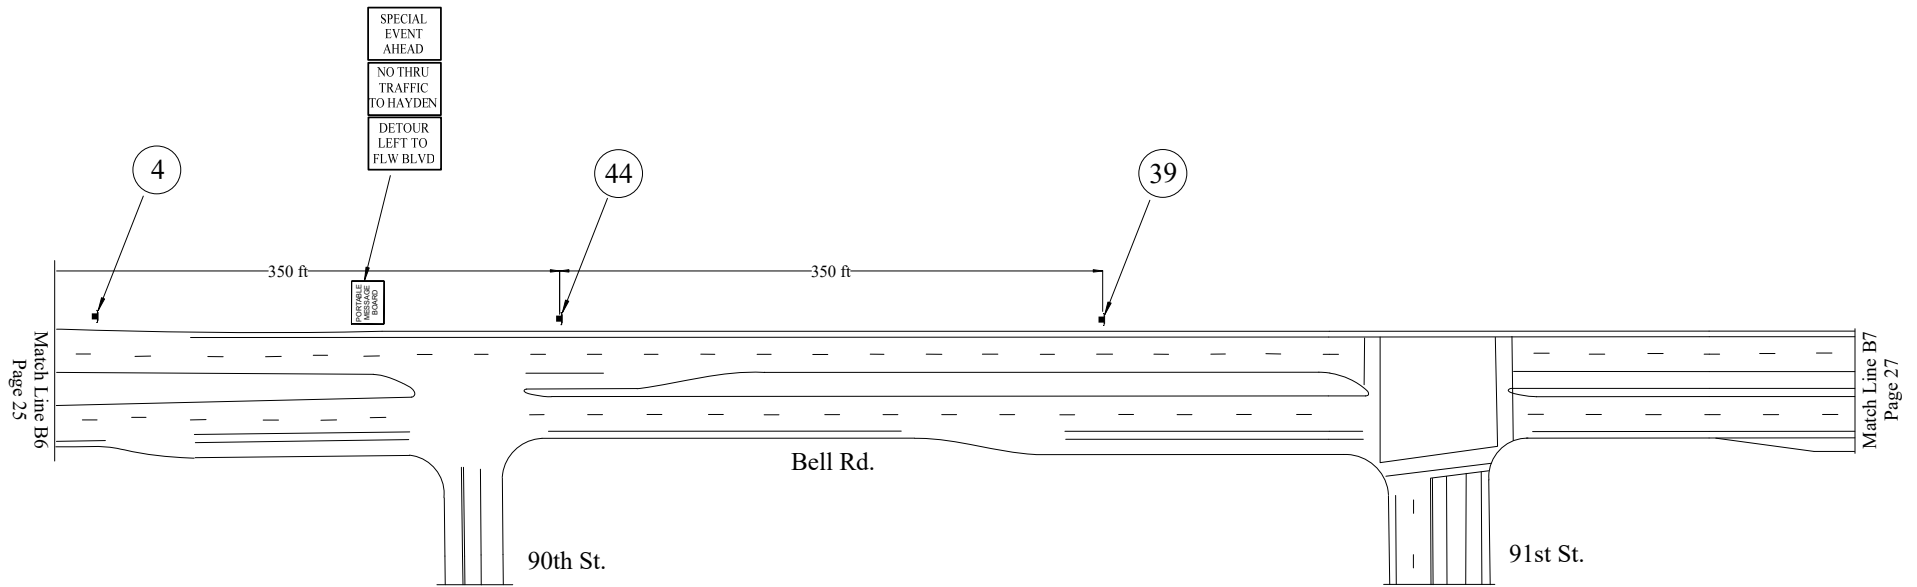

NOTE: ALL CONFLICTING SIGNS SHALL BE COVERED OR TURNED

SYMBOL LEGEND

- | | |
|----------------------------|----------------------------------|
| ■ TYPE II BARRICADE | • TRAFFIC CONE/REFLECTIVE STRIPS |
| ■ TYPE 1 - VP BARRICADE | ⊢ TYPE III BARRICADE |
| ⊢ SIGN ON TYPE 1 BARRICADE | ⊢ LAW ENFORCEMENT OFFICER |
| ⊢ SIGN ON TYPE 1 BARRICADE | ⊢ SIGN W/ WINDMASTER |

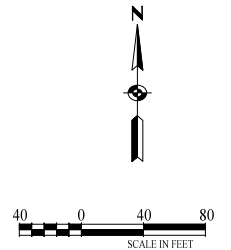

2026 WM Phoenix Open
Golf Tournament



Feb 1, 2026 B6 Barricades

Traffic Barricade Plan

Page 26

R2-1-35

W20-2

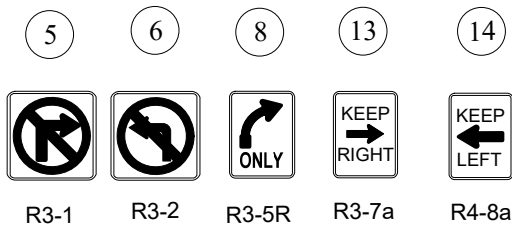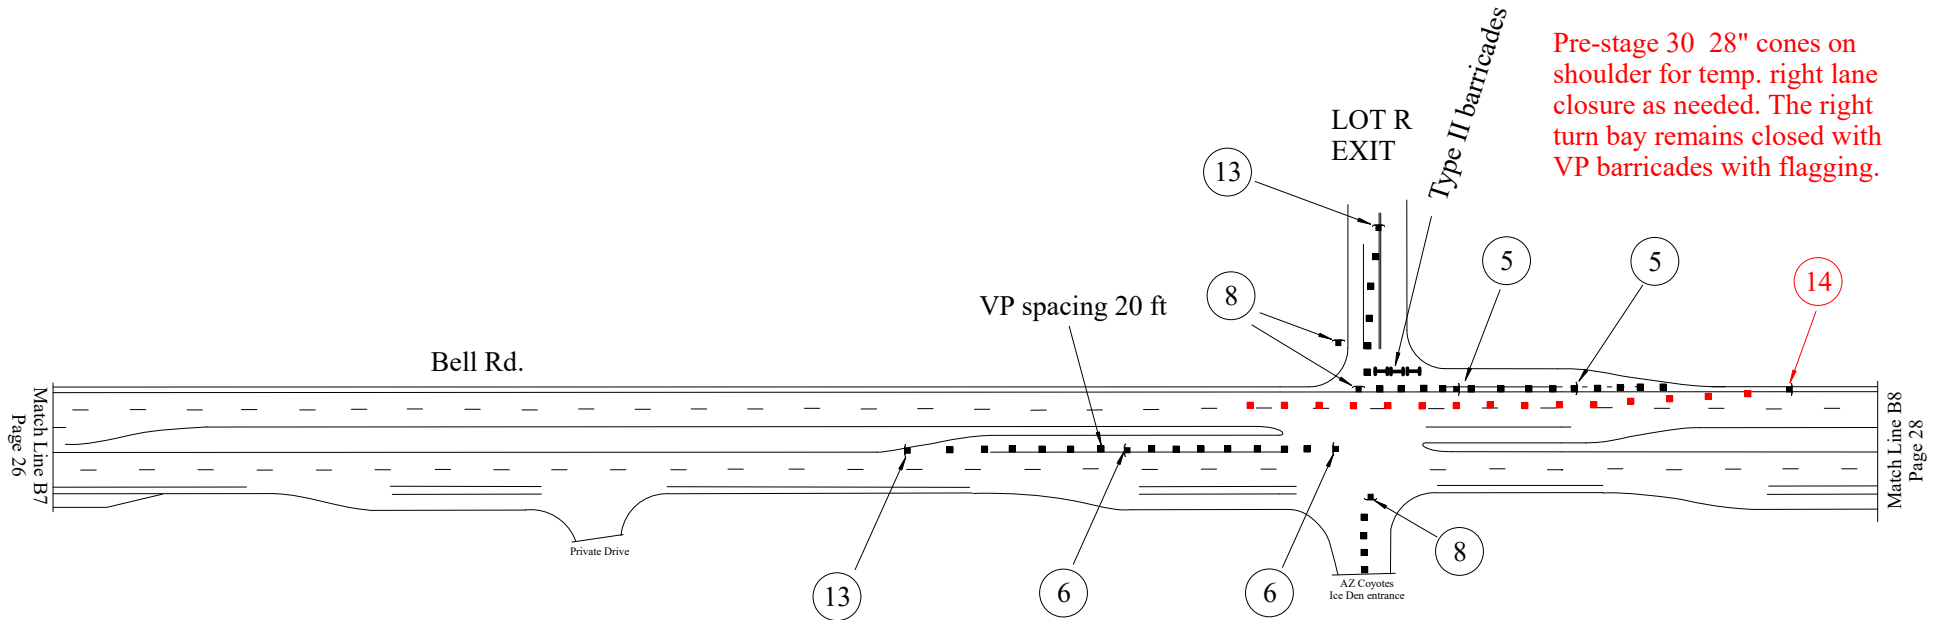

NOTE: ALL CONFLICTING SIGNS SHALL BE COVERED OR TURNED

SYMBOL LEGEND



- TYPE II BARRICADE
- TYPE I - VP BARRICADE
- SIGN ON TYPE 1 BARRICADE
- SIGN ON TYPE 1 BARRICADE
- TRAFFIC CONE/REFLECTIVE STRIPS
- ⊥ TYPE III BARRICADE
- ⚡ LAW ENFORCEMENT OFFICER
- ⚡ SIGN W/ WINDMASTER

2026 WM Phoenix Open
Golf Tournament

Feb 1, 2026 B7 Barricades

Traffic Barricade Plan

Page 27

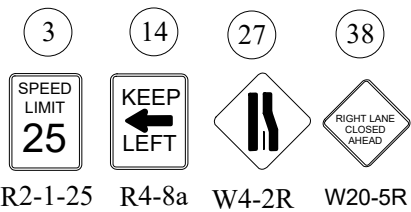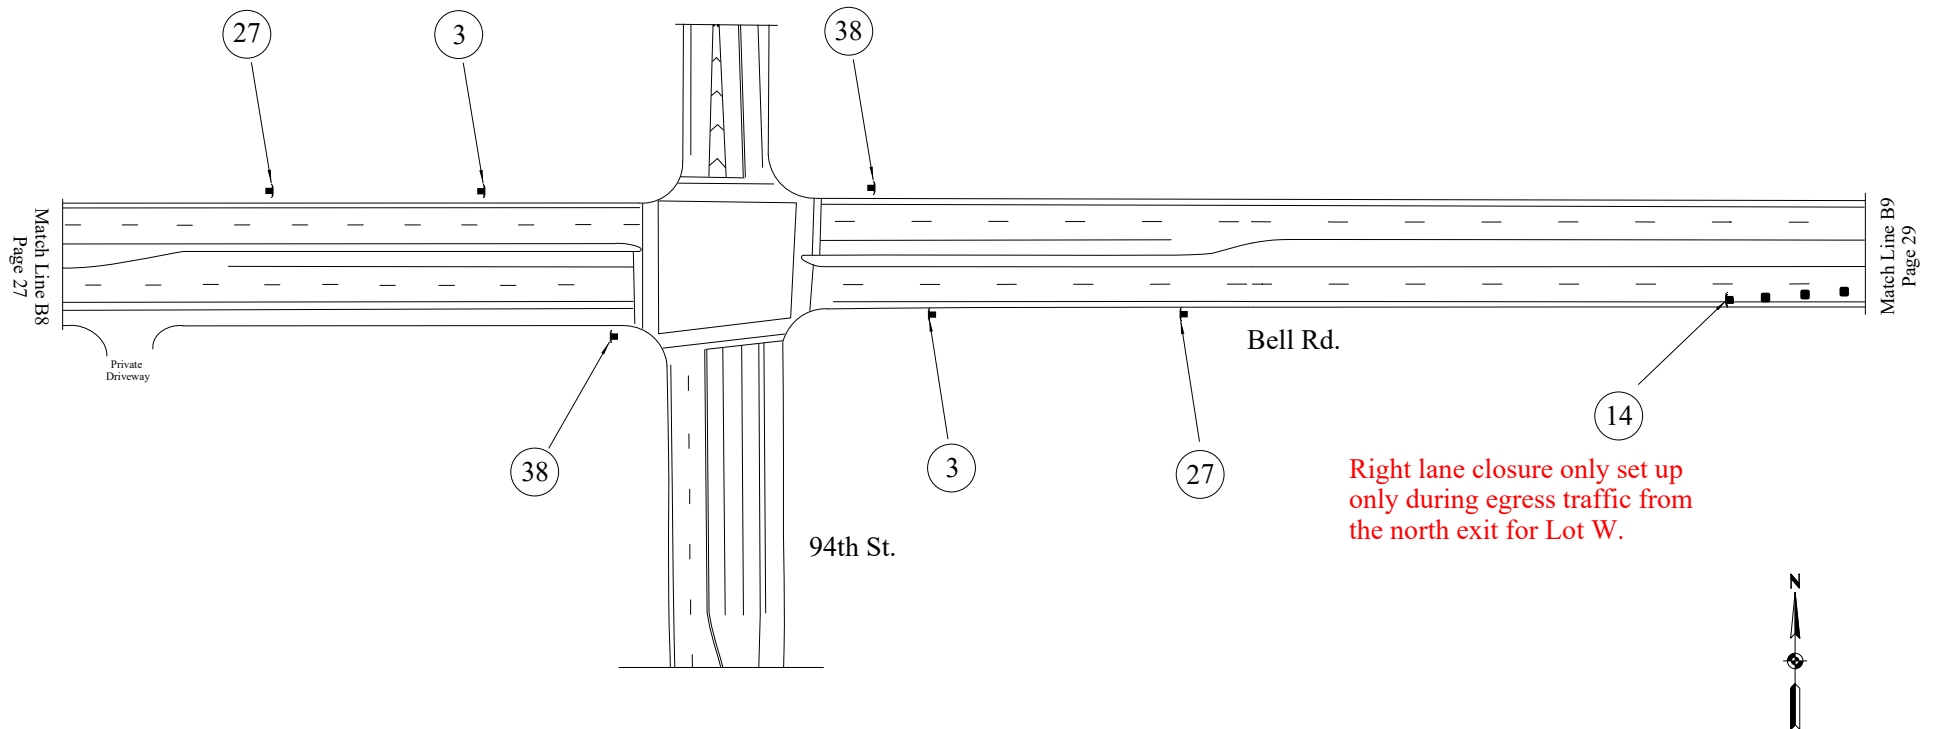

NOTE: ALL CONFLICTING SIGNS SHALL BE COVERED OR TURNED

SYMBOL LEGEND


- | | |
|----------------------------|----------------------------------|
| ■ TYPE II BARRICADE | • TRAFFIC CONE/REFLECTIVE STRIPS |
| ■ TYPE 1 - VP BARRICADE | ⊥ TYPE III BARRICADE |
| ⊥ SIGN ON TYPE 1 BARRICADE | ⊥ LAW ENFORCEMENT OFFICER |
| ⊥ SIGN ON TYPE 1 BARRICADE | ⊥ SIGN W/ WINDMASTER |

2026 WM Phoenix Open
Golf Tournament

Feb 1, 2026 B8 Barricades

Traffic Barricade Plan

Page 28

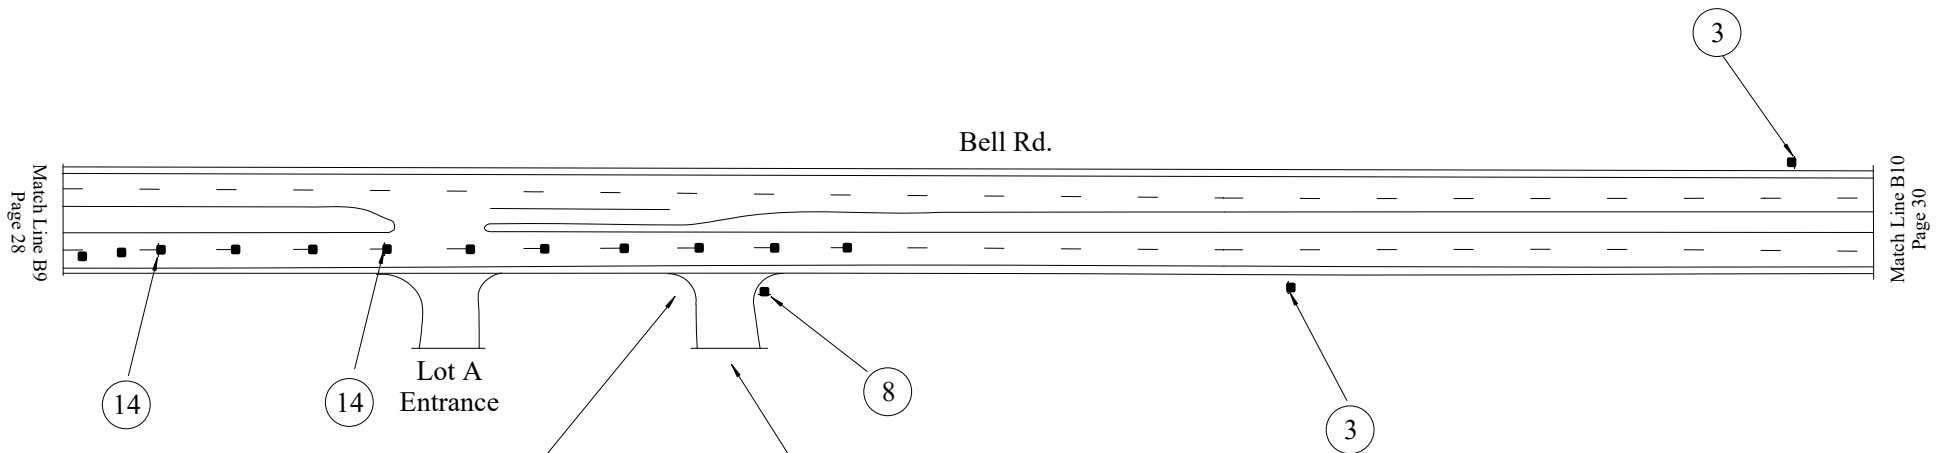


Left lane closure set up only
for egress traffic from Lot A

Barricades are pre staged on
shoulder to be used as needed.

25 28" cones to be staged on
the south curb at the Lot A exit
to be used during egress.

Traffic exiting via the north
exit of LOT A is routed east
on Bell Rd to Thompson
Peak Rd.

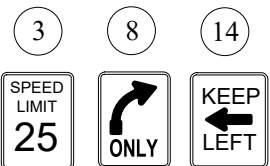


R2-1-25 R3-5R R4-8a

NOTE: ALL CONFLICTING SIGNS SHALL BE COVERED OR TURNED

SYMBOL LEGEND

- | | |
|----------------------------|----------------------------------|
| ■ TYPE II BARRICADE | • TRAFFIC CONE/REFLECTIVE STRIPS |
| ■ TYPE I - VP BARRICADE | ⊥ TYPE III BARRICADE |
| ⊥ SIGN ON TYPE 1 BARRICADE | ⊥ LAW ENFORCEMENT OFFICER |
| ⊥ SIGN ON TYPE 1 BARRICADE | ⊥ SIGN W/ WINDMASTER |

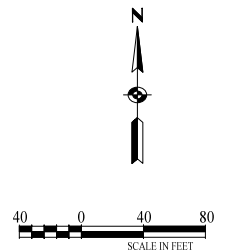


2026 WM Phoenix Open
Golf Tournament

Feb 1, 2026 B9 Barricades


Traffic Barricade Plan

Page 29

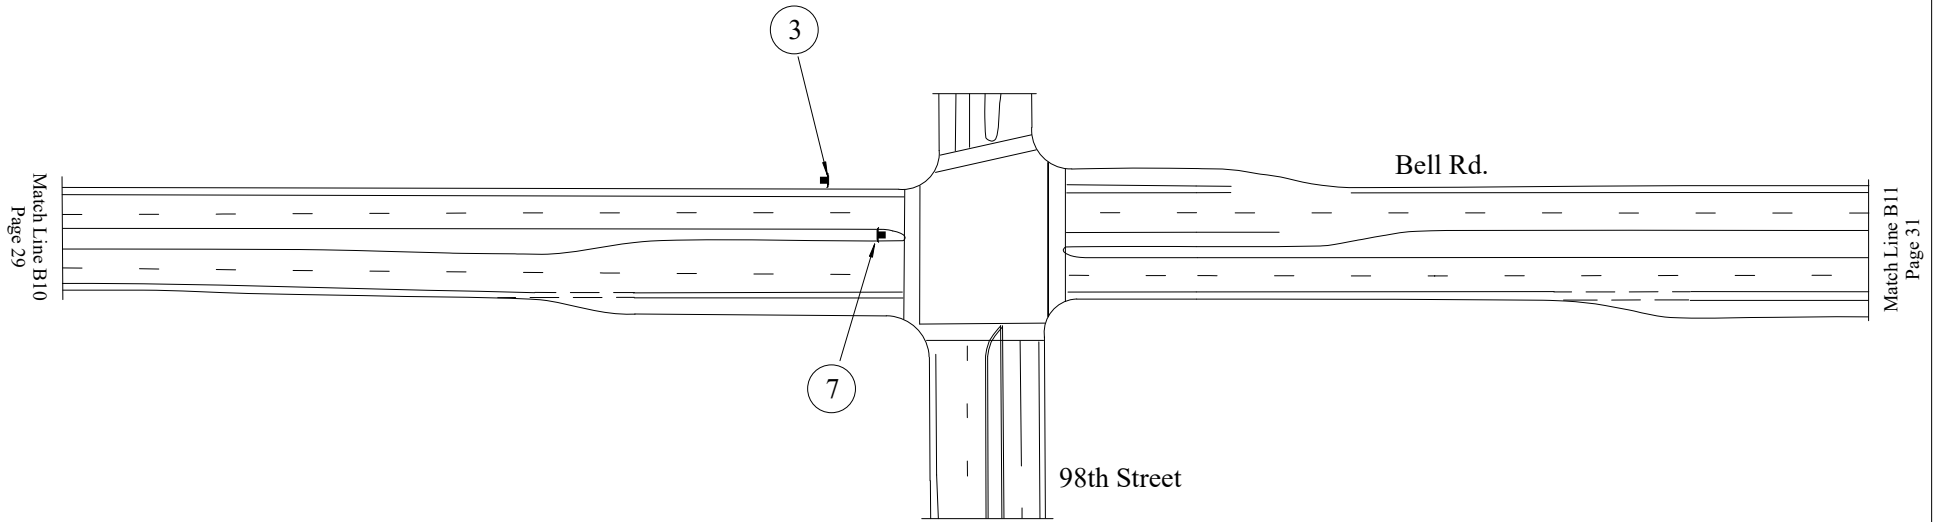

NOTE: ALL CONFLICTING SIGNS SHALL BE COVERED OR TURNED
SYMBOL LEGEND

- | | |
|----------------------------|----------------------------------|
| ■ TYPE II BARRICADE | ● TRAFFIC CONE/REFLECTIVE STRIPS |
| ■ TYPE I - VP BARRICADE | ⊢ TYPE III BARRICADE |
| ⊢ SIGN ON TYPE 1 BARRICADE | ⊢ LAW ENFORCEMENT OFFICER |
| ⊢ SIGN ON TYPE 1 BARRICADE | ⊢ SIGN W/ WINDMASTER |

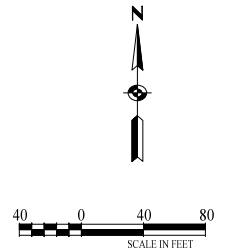



2026 WM Phoenix Open
Golf Tournament

Feb 1, 2026 Bell Rd - B10

Traffic Barricade Plan

Page 30


R2-1-25 R3-4

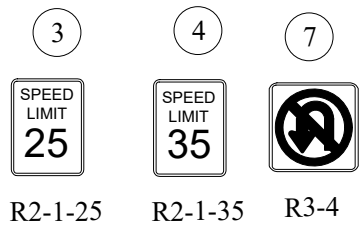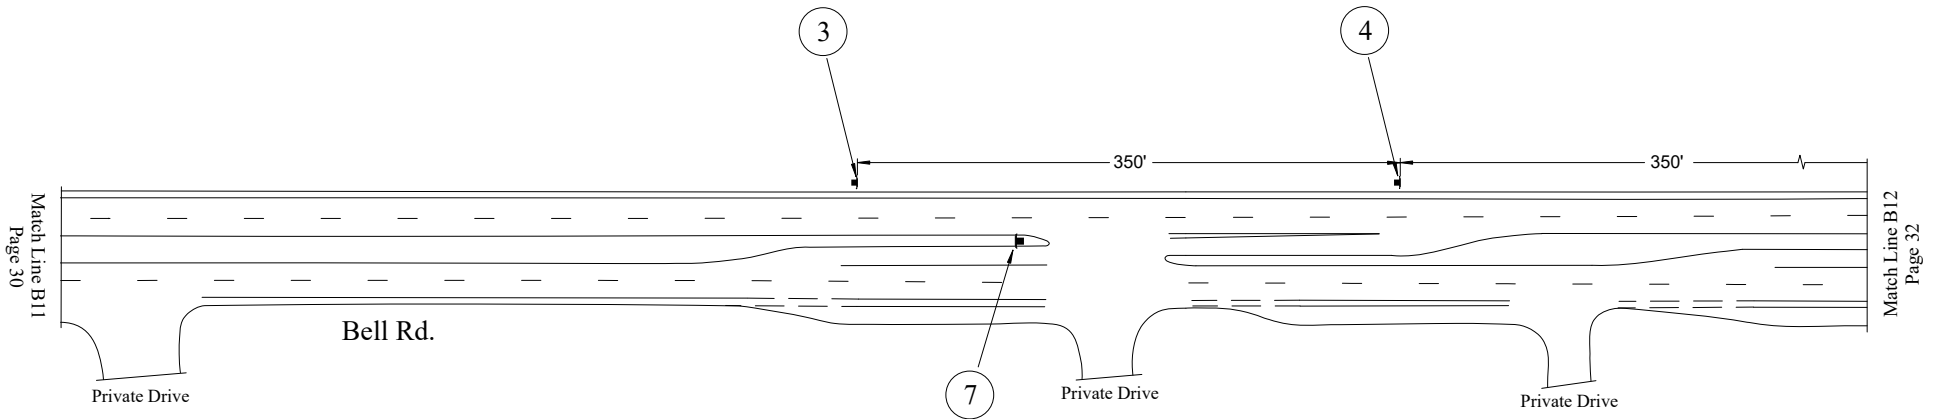

NOTE: ALL CONFLICTING SIGNS SHALL BE COVERED OR TURNED

SYMBOL LEGEND

- | | |
|----------------------------|----------------------------------|
| ■ TYPE II BARRICADE | • TRAFFIC CONE/REFLECTIVE STRIPS |
| ■ TYPE 1 - VP BARRICADE | ⊥ TYPE III BARRICADE |
| ⊥ SIGN ON TYPE 1 BARRICADE | ⊥ LAW ENFORCEMENT OFFICER |
| ⊥ SIGN ON TYPE 1 BARRICADE | ⊥ SIGN W/ WINDMASTER |

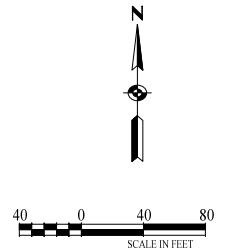


2026 WM Phoenix Open
Golf Tournament

Feb 1, 2026 B11 Barricades

Traffic Barricade Plan

Page 31

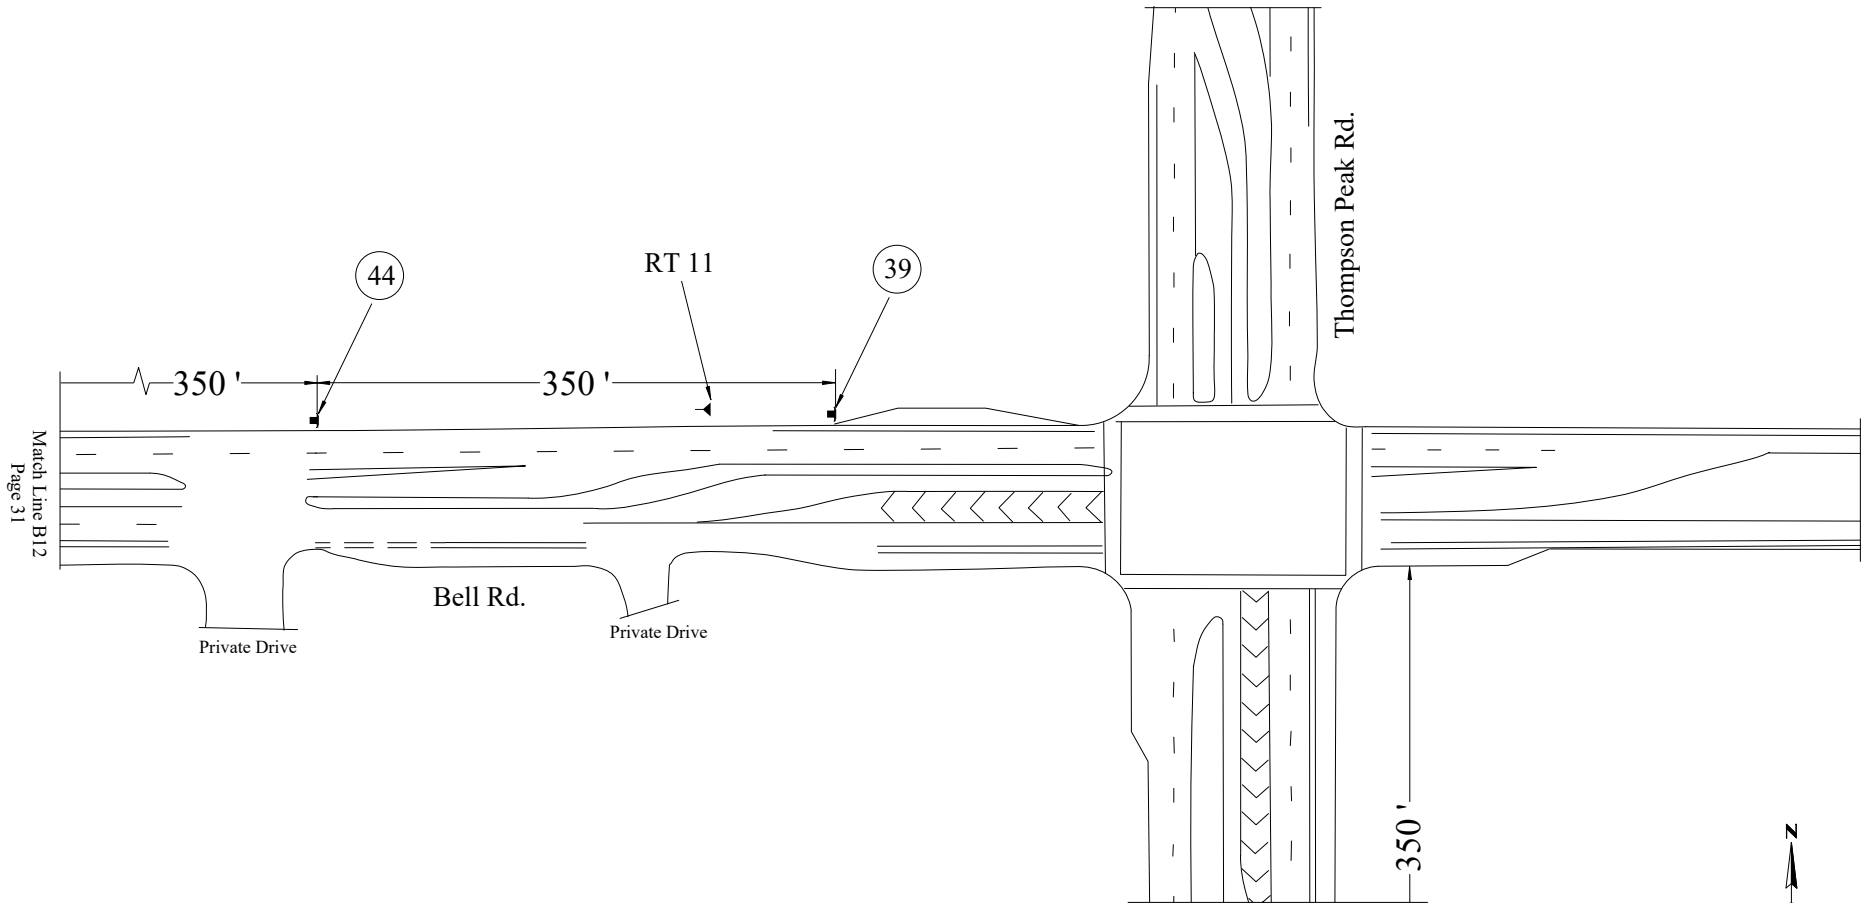

39

SPECIAL
EVENT
AHEAD

44

REDUCED
SPEED
AHEAD

W20-2

NOTE: ALL CONFLICTING SIGNS SHALL BE COVERED OR TURNED

SYMBOL LEGEND

- | | |
|----------------------------|----------------------------------|
| ■ TYPE II BARRICADE | ● TRAFFIC CONE/REFLECTIVE STRIPS |
| ■ TYPE I - VP BARRICADE | ⊢ TYPE III BARRICADE |
| ⊢ SIGN ON TYPE 1 BARRICADE | ⊢ LAW ENFORCEMENT OFFICER |
| ⊢ SIGN ON TYPE 1 BARRICADE | ⊢ SIGN W/ WINDMASTER |

2026 WM Phoenix Open
Golf Tournament



Feb 1, 2026 B12 Barricades

Traffic Barricade Plan

Page 32


2026 WM Phoenix Open
February 1 through 8, 2026
Princess Dr. Barricades

Morning Ingress Traffic Setup

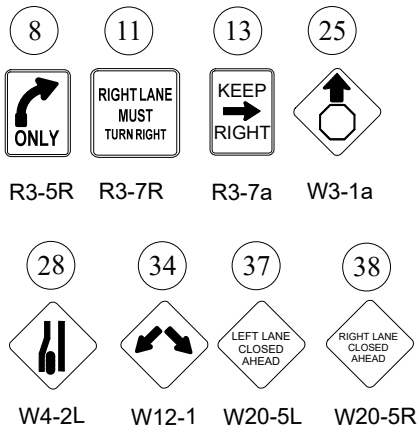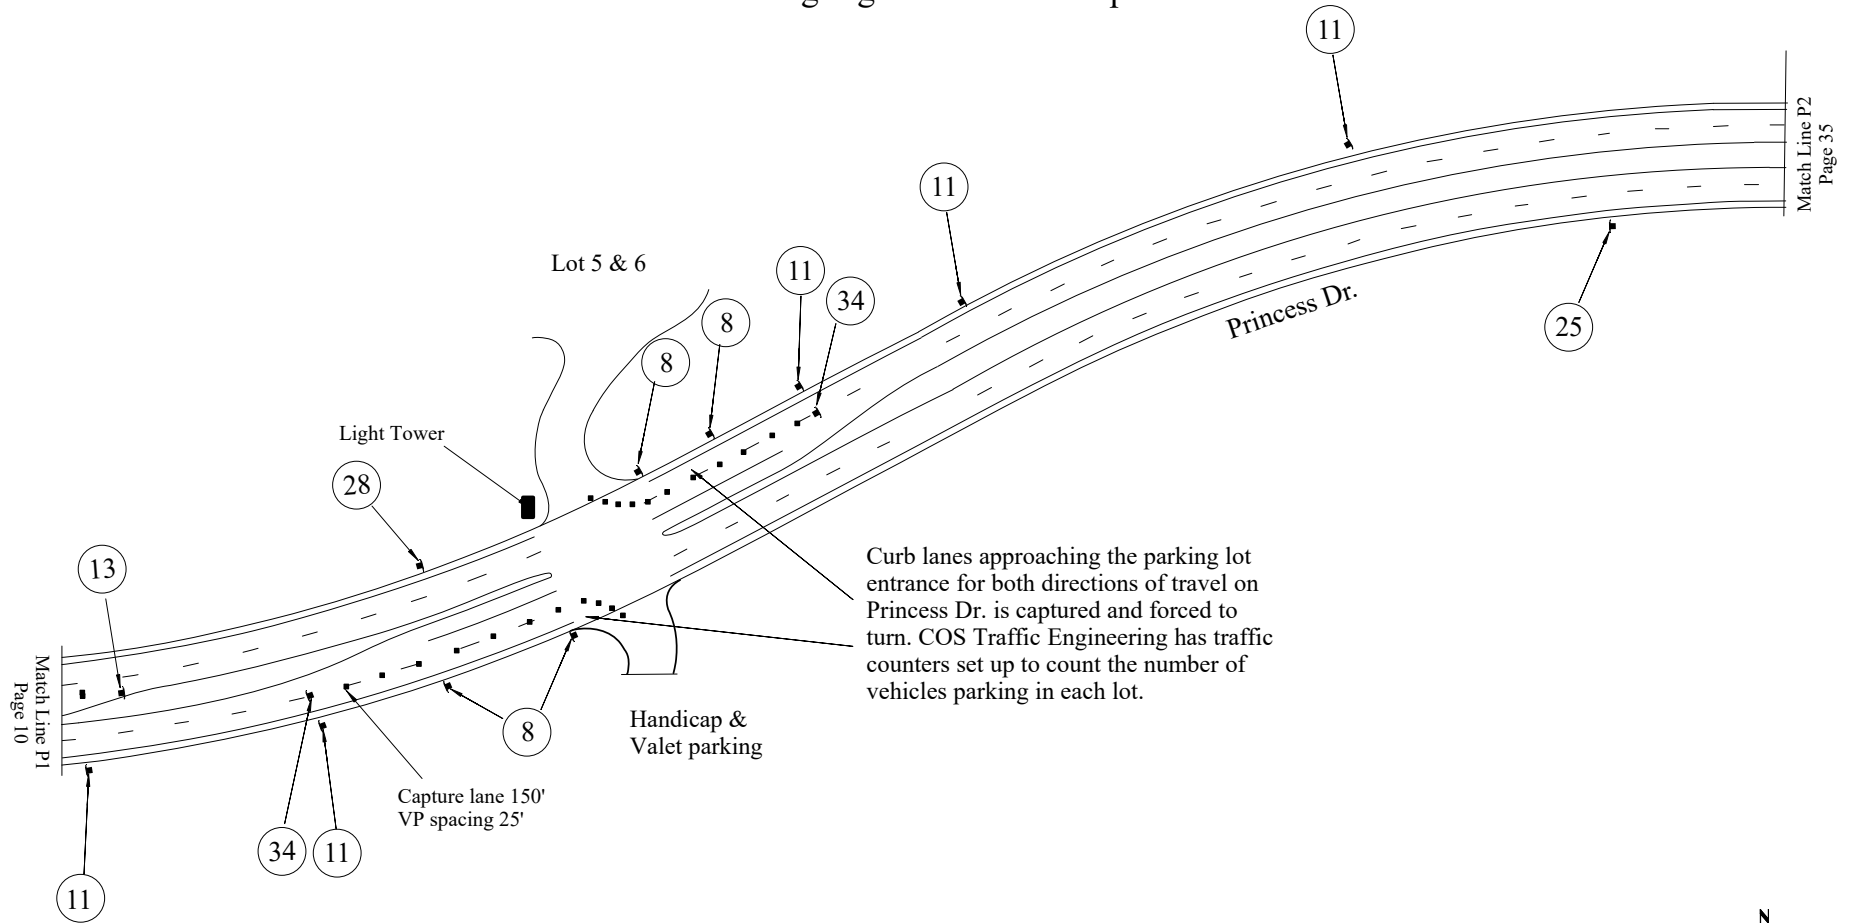

NOTE: ALL CONFLICTING SIGNS SHALL BE COVERED OR TURNED
SYMBOL LEGEND

- TYPE II BARRICADE
- TYPE I - VP BARRICADE
- SIGN ON TYPE 1 BARRICADE
- SIGN ON TYPE 1 BARRICADE
- TRAFFIC CONE/REFLECTIVE STRIPS
- TYPE III BARRICADE
- LAW ENFORCEMENT OFFICER
- SIGN W/ WINDMASTER

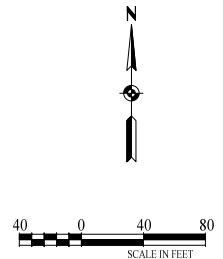



2026 WM Phoenix Open
Golf Tournament

Feb 1, 2026 PR-1 Ingress

Traffic Barricade Plan

Page 34A

Afternoon Setup for Egress

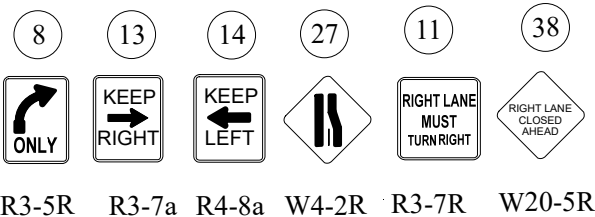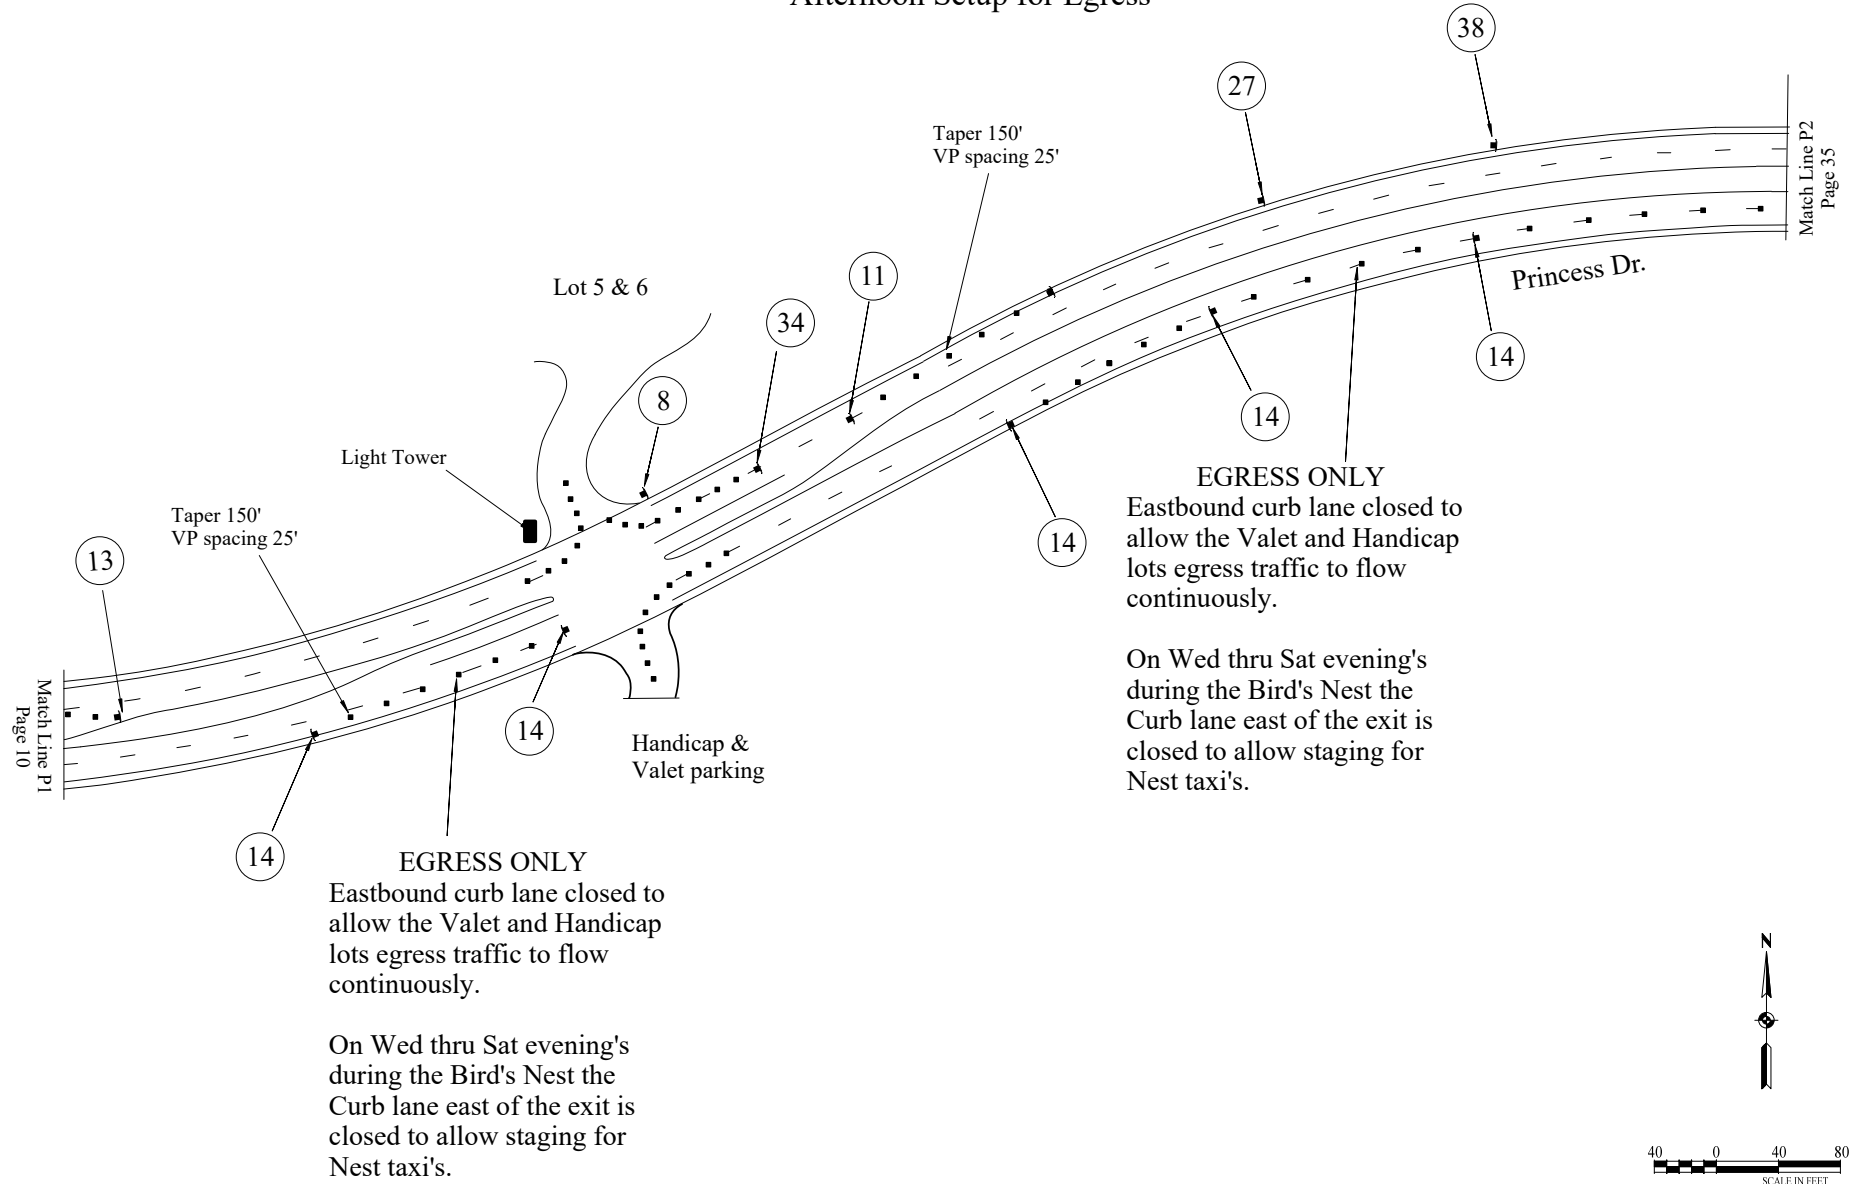

NOTE: ALL CONFLICTING SIGNS SHALL BE COVERED OR TURNED

SYMBOL LEGEND


- | | |
|----------------------------|----------------------------------|
| ■ TYPE II BARRICADE | • TRAFFIC CONE/REFLECTIVE STRIPS |
| ■ TYPE 1 - VP BARRICADE | ⊥ TYPE III BARRICADE |
| ⊥ SIGN ON TYPE 1 BARRICADE | ⊥ LAW ENFORCEMENT OFFICER |
| ⊥ SIGN ON TYPE 1 BARRICADE | ⊥ SIGN W/ WINDMASTER |

2026 WM Phoenix Open
Golf Tournament

Feb 1, 2026 PR-1 Egress

Traffic Barricade Plan

Page 34B

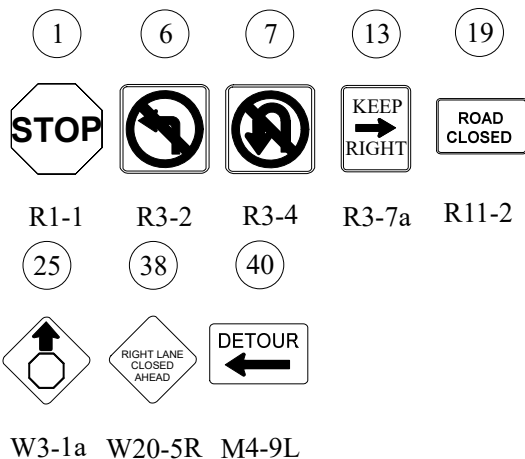



	TYPE II BARRICADE		TRAFFIC CONE/REFLECTIVE STRIPS
	TYPE 1 - VP BARRICADE		TYPE III BARRICADE
	SIGN ON TYPE 1 BARRICADE		LAW ENFORCEMENT OFFICER
	SIGN ON TYPE 1 BARRICADE		SIGN W/ WINDMASTER



Feb 1, 2026 PR-2 Barricades


Traffic Barricade Plan

Page 35

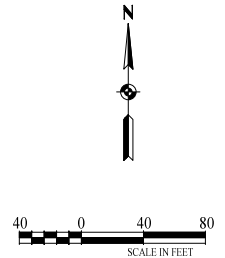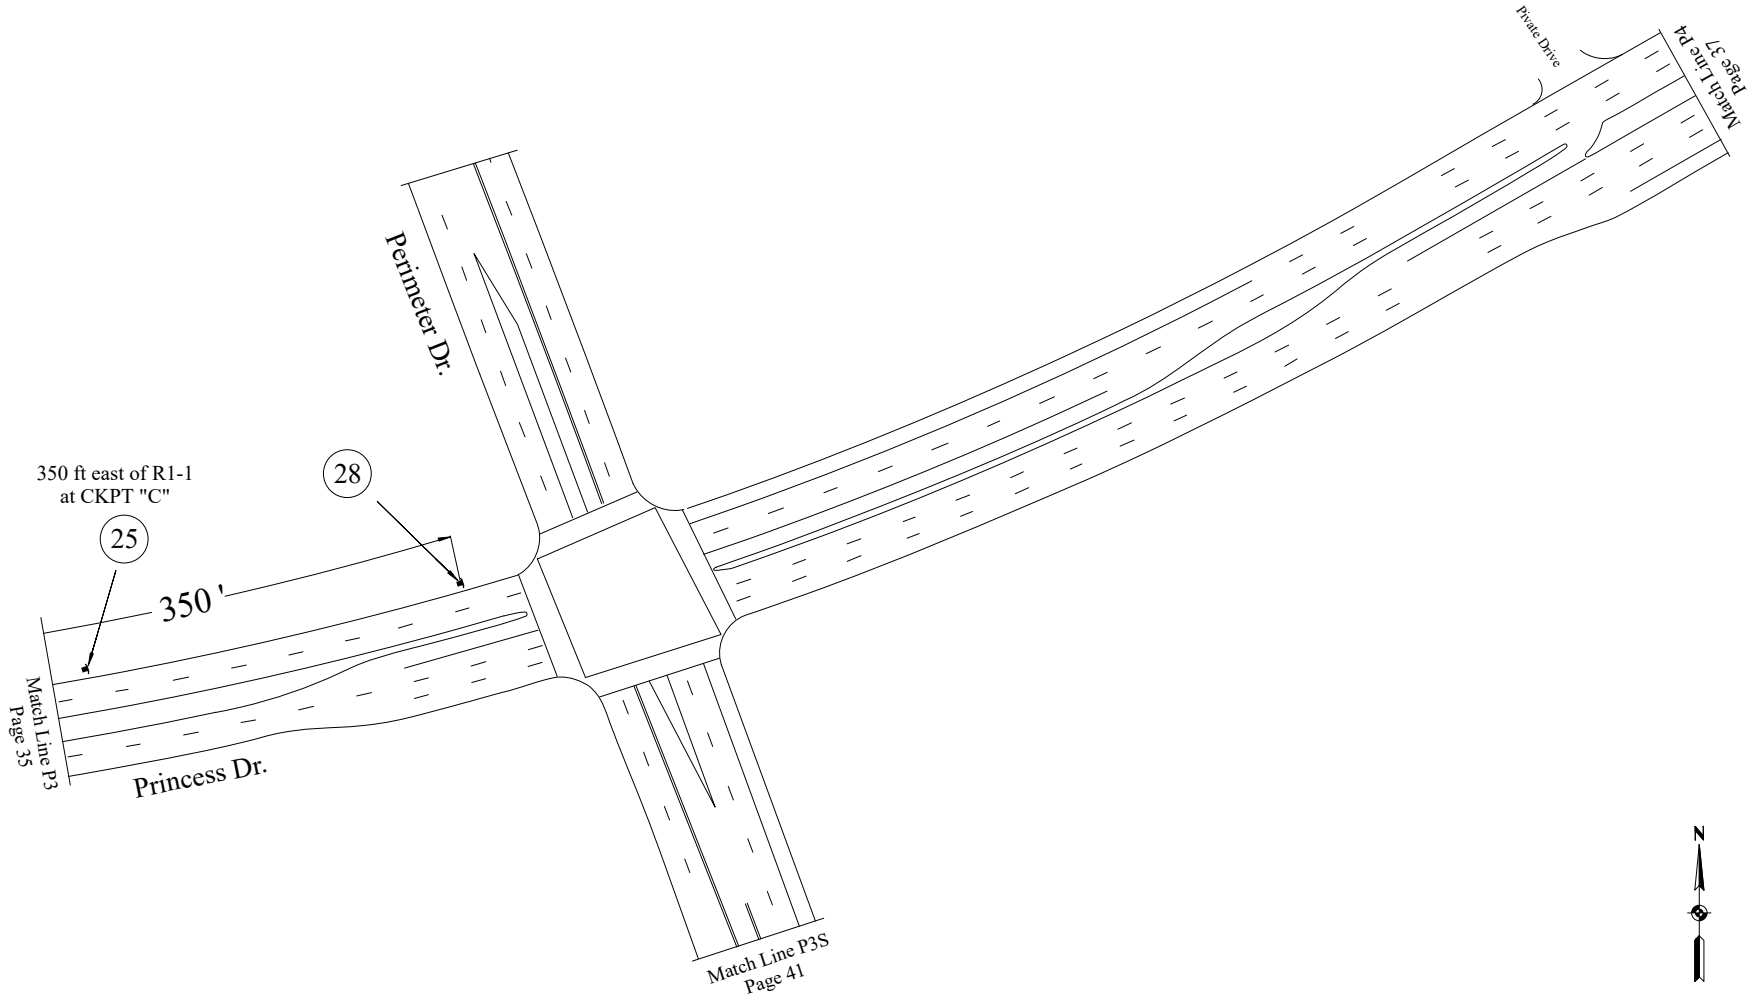

NOTE: ALL CONFLICTING SIGNS SHALL BE COVERED OR TURNED
SYMBOL LEGEND

- | | |
|----------------------------|----------------------------------|
| ■ TYPE II BARRICADE | ● TRAFFIC CONE/REFLECTIVE STRIPS |
| ■ TYPE 1 - VP BARRICADE | ⊥ TYPE III BARRICADE |
| ⊥ SIGN ON TYPE 1 BARRICADE | ⊥ LAW ENFORCEMENT OFFICER |
| ⊥ SIGN ON TYPE 1 BARRICADE | ⊥ SIGN W/ WINDMASTER |

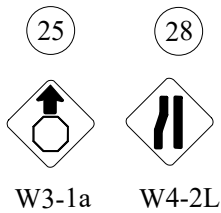


2026 WM Phoenix Open
Golf Tournament

Feb 1, 2026 Princess - PR-3

Traffic Barricade Plan

Page 36

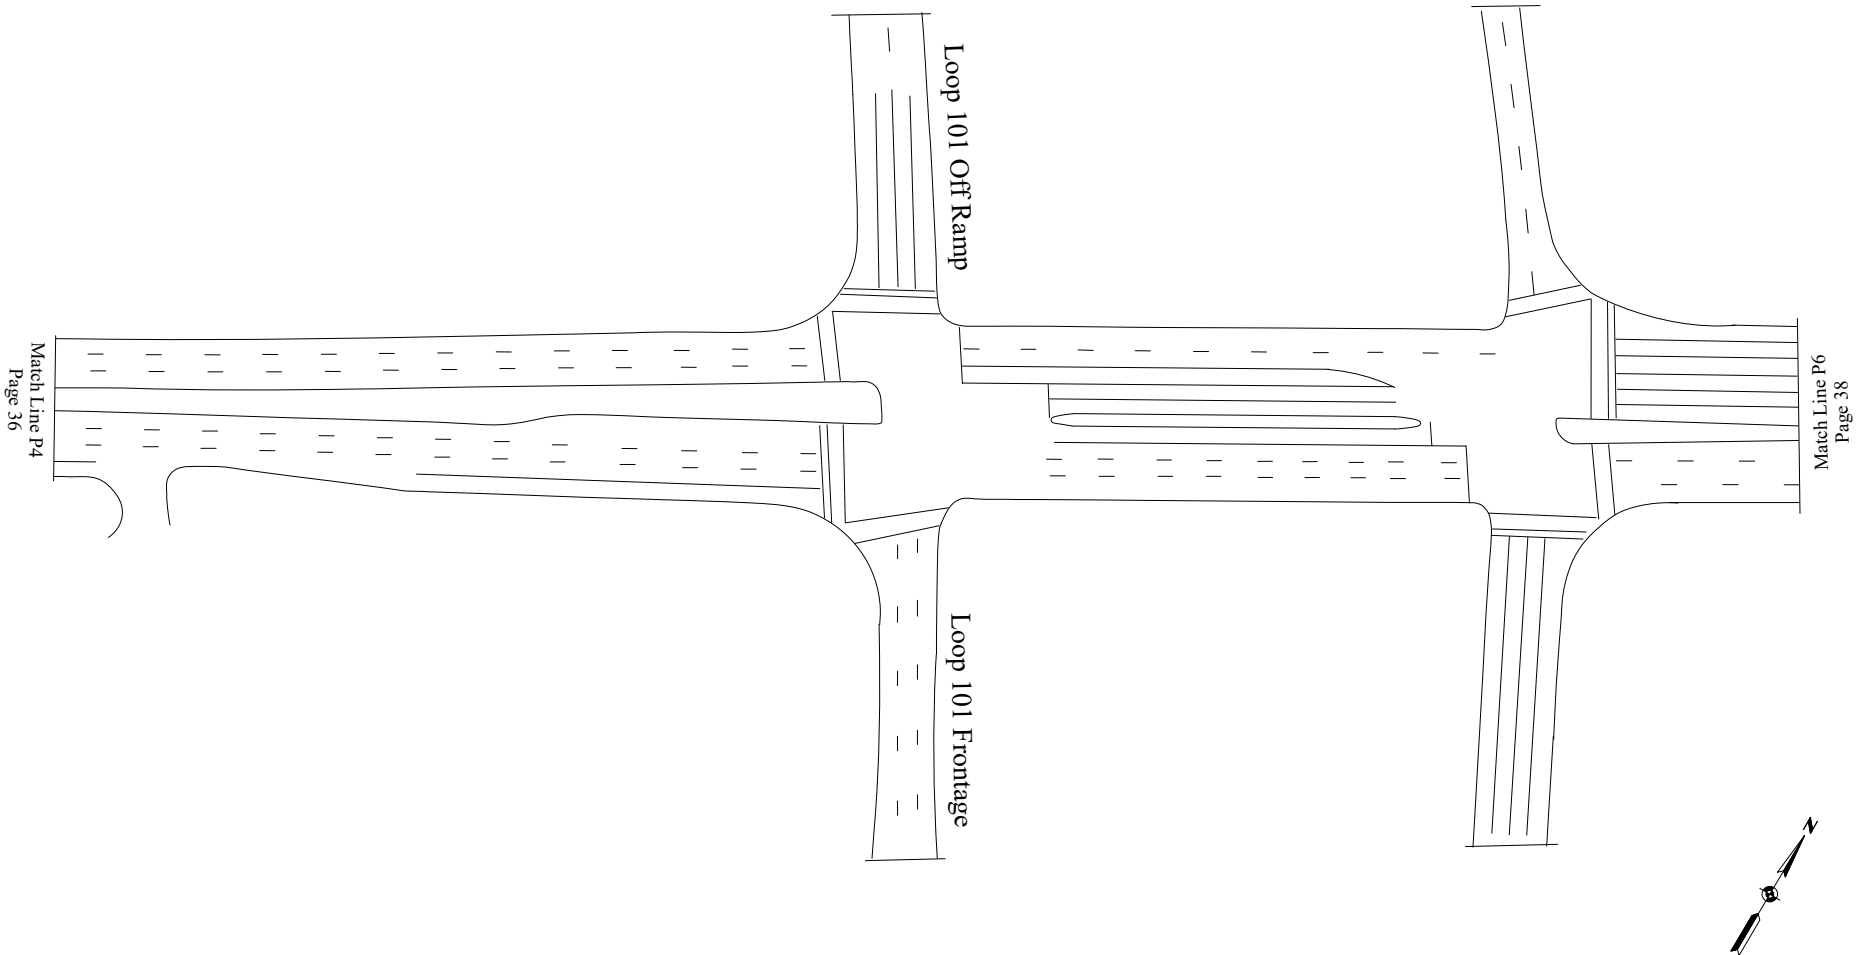

NOTE: ALL CONFLICTING SIGNS SHALL BE COVERED OR TURNED
SYMBOL LEGEND

- | | |
|----------------------------|----------------------------------|
| ■ TYPE II BARRICADE | ● TRAFFIC CONE/REFLECTIVE STRIPS |
| ■ TYPE 1 - VP BARRICADE | ⊢ TYPE III BARRICADE |
| ⊢ SIGN ON TYPE 1 BARRICADE | ⊢ LAW ENFORCEMENT OFFICER |
| ⊢ SIGN ON TYPE 1 BARRICADE | ⊢ SIGN W/ WINDMASTER |


2026 WM Phoenix Open
Golf Tournament

Feb 1, 2026 Princess - PR-4

Traffic Barricade Plan

Page 37

Variable message board
#27 is to be located on
Pima Rd. 350 ft. north of
Loop 101 for
southbound traffic.

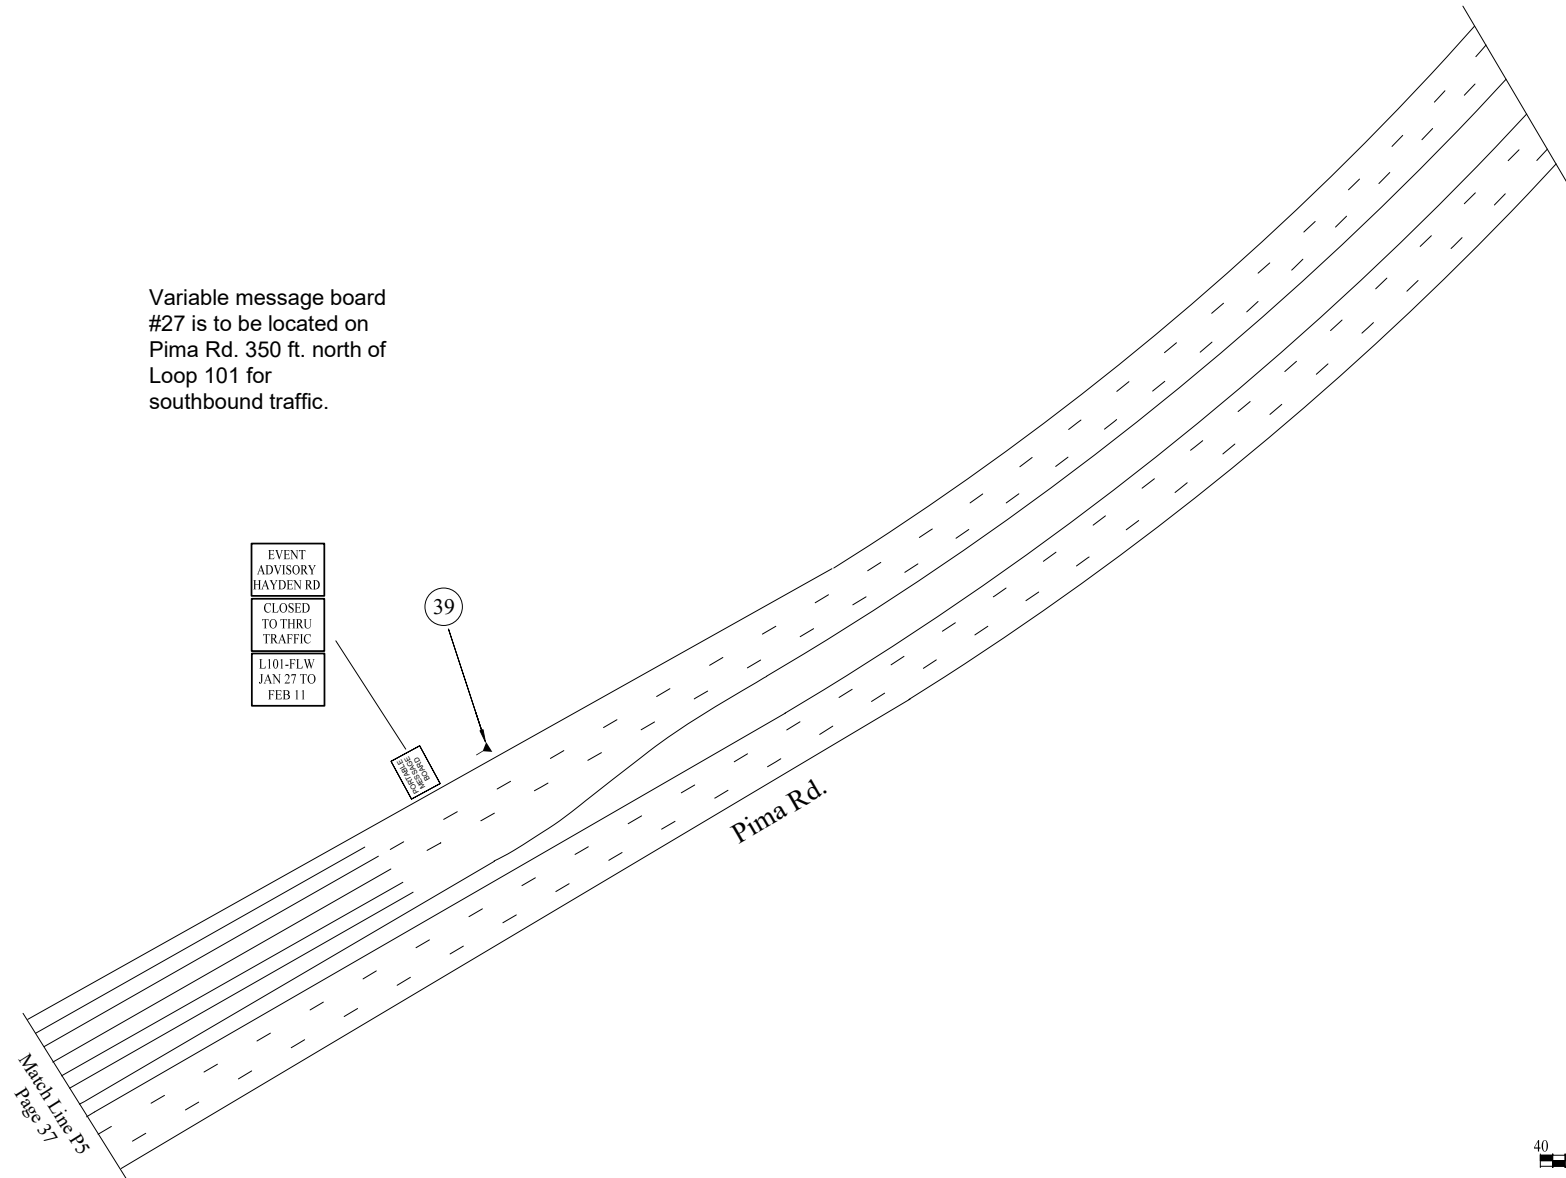

39



NOTE: ALL CONFLICTING SIGNS SHALL BE COVERED OR TURNED

SYMBOL LEGEND


- | | |
|----------------------------|----------------------------------|
| ■ TYPE II BARRICADE | ● TRAFFIC CONE/REFLECTIVE STRIPS |
| ■ TYPE 1 - VP BARRICADE | ⊥ TYPE III BARRICADE |
| ⊥ SIGN ON TYPE 1 BARRICADE | ⊥ LAW ENFORCEMENT OFFICER |
| ⊥ SIGN ON TYPE 1 BARRICADE | ⊥ SIGN W/ WINDMASTER |

2026 WM Phoenix Open
Golf Tournament

Feb 1, 2026 Princess - PR-5

Traffic Barricade Plan

Page 38

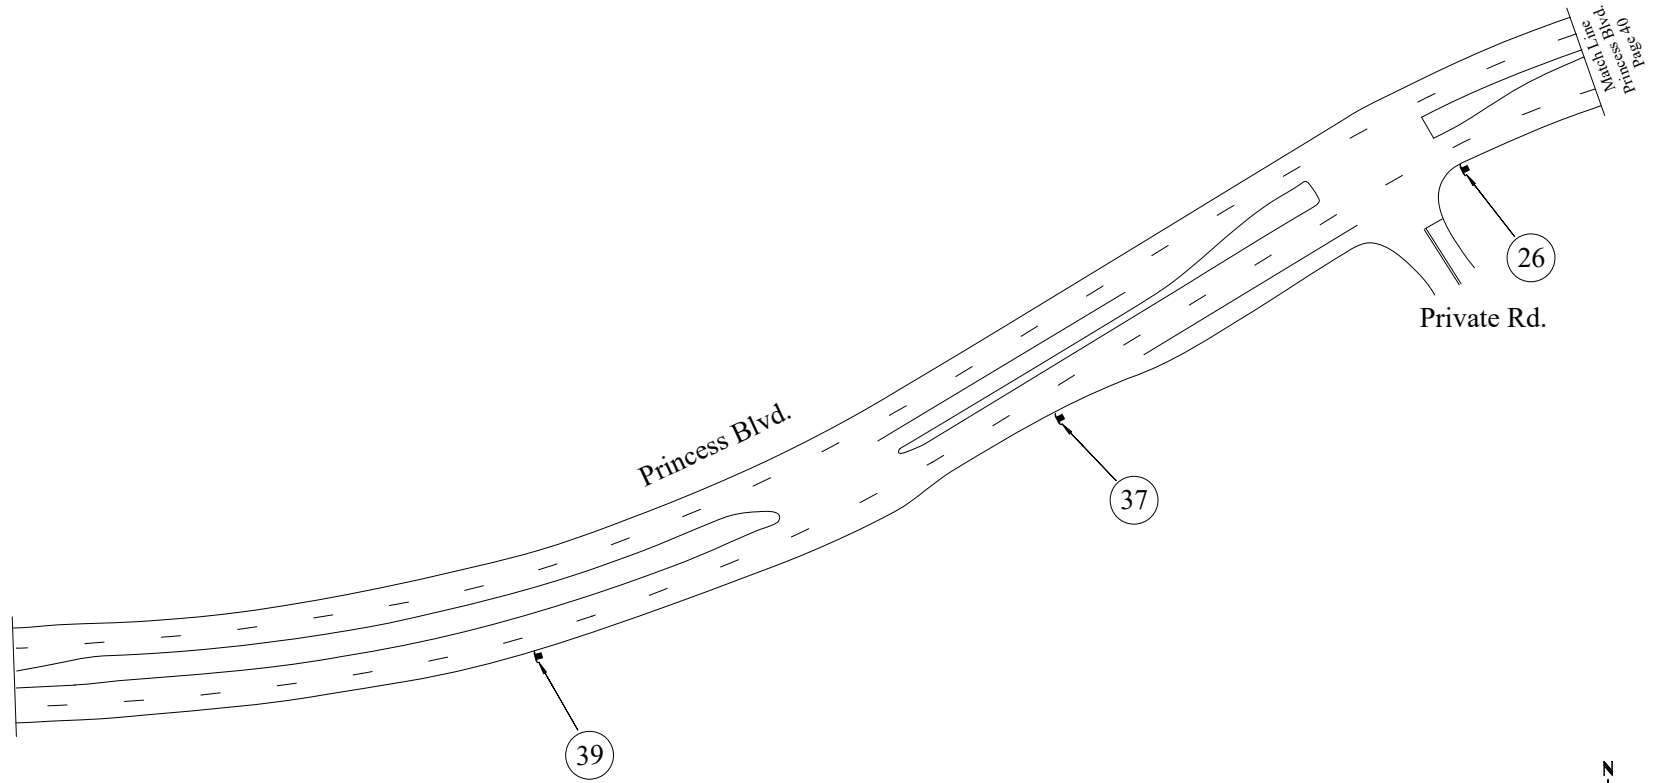

26 37 39



W3-4



W20-5L



NOTE: ALL CONFLICTING SIGNS SHALL BE COVERED OR TURNED

SYMBOL LEGEND



- | | |
|----------------------------|----------------------------------|
| ■ TYPE II BARRICADE | • TRAFFIC CONE/REFLECTIVE STRIPS |
| ■ TYPE 1 - VP BARRICADE | ⊥ TYPE III BARRICADE |
| ⊥ SIGN ON TYPE 1 BARRICADE | ⊥ LAW ENFORCEMENT OFFICER |
| ⊥ SIGN ON TYPE 1 BARRICADE | ⊥ SIGN W/ WINDMASTER |

2026 WM Phoenix Open
Golf Tournament

Feb 1, 2026 72-7300 Princess

Traffic Barricade Plan

Page 39

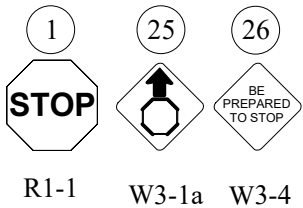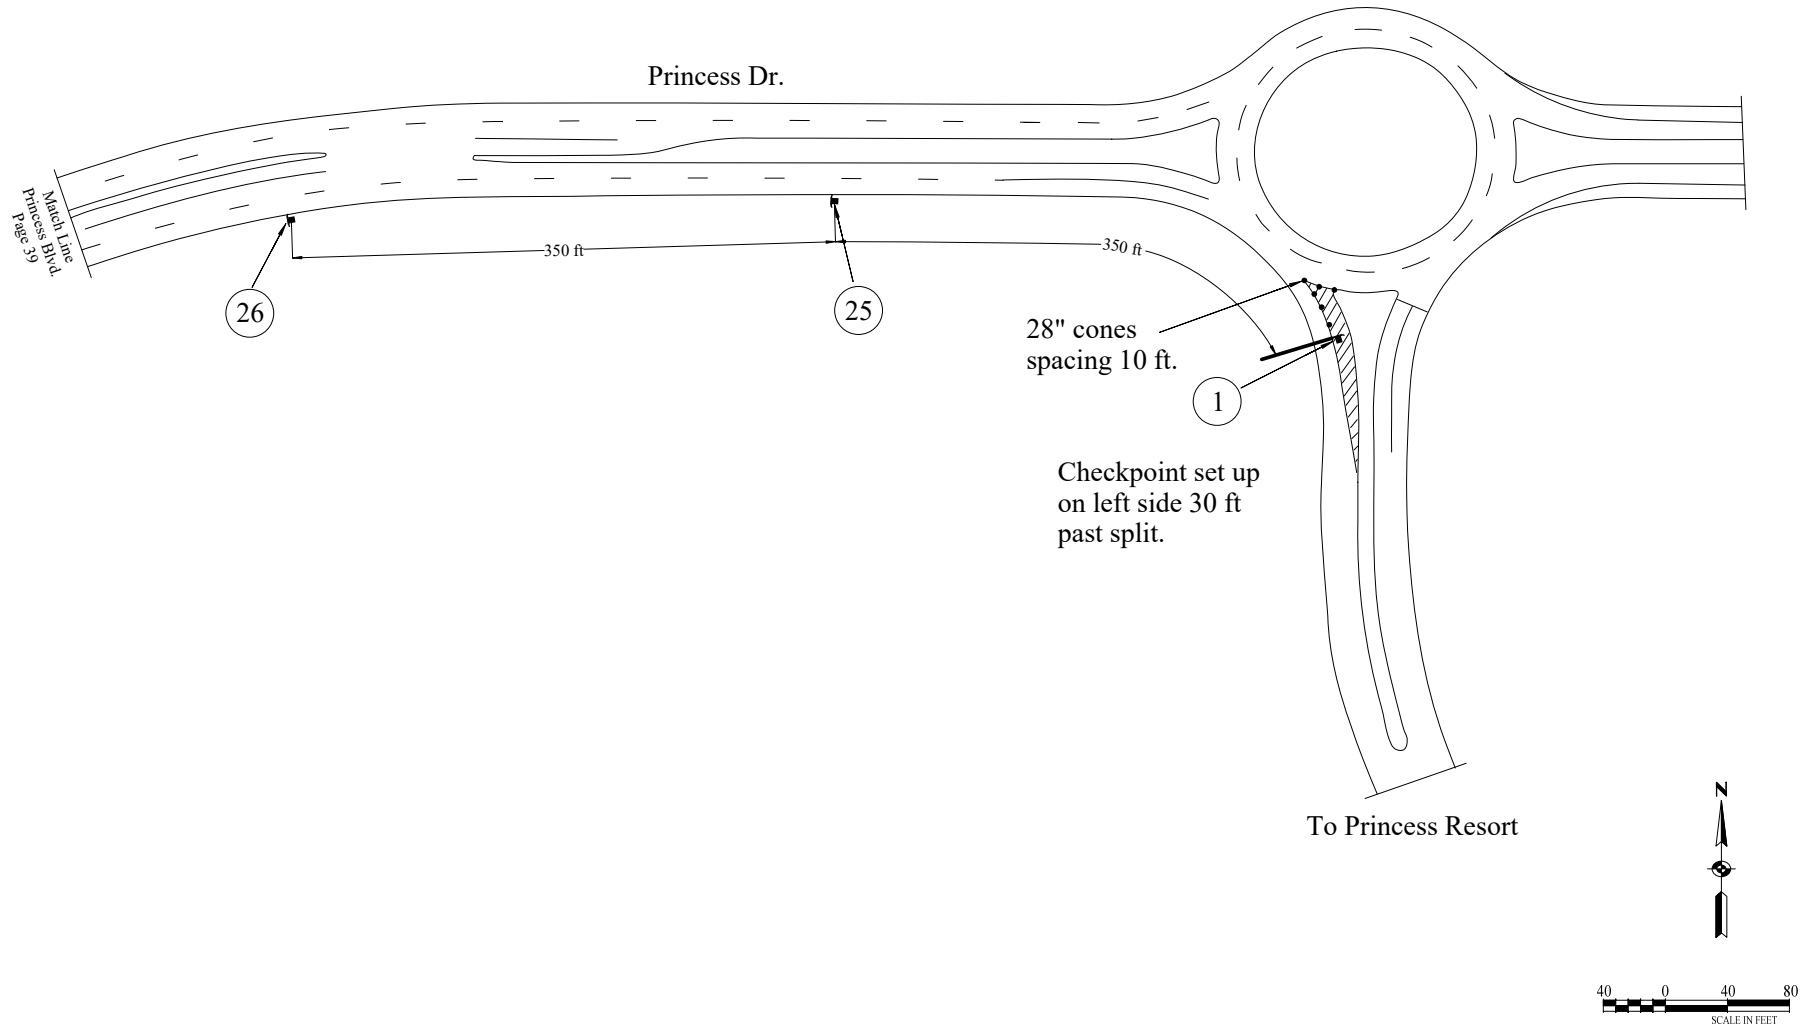

NOTE: ALL CONFLICTING SIGNS SHALL BE COVERED OR TURNED

SYMBOL LEGEND



- | | |
|----------------------------|----------------------------------|
| ■ TYPE II BARRICADE | • TRAFFIC CONE/REFLECTIVE STRIPS |
| ■ TYPE 1 - VP BARRICADE | ⊢ TYPE III BARRICADE |
| ⊢ SIGN ON TYPE 1 BARRICADE | ⊢ LAW ENFORCEMENT OFFICER |
| ⊢ SIGN ON TYPE 1 BARRICADE | ⊢ SIGN W/ WINDMASTER |

2026 WM Phoenix Open
Golf Tournament

Feb 1, 2026 Princess Circle

Traffic Barricade Plan

Page 40

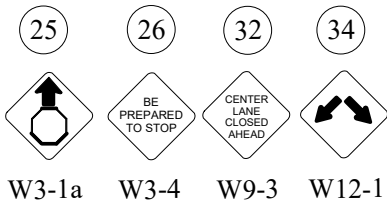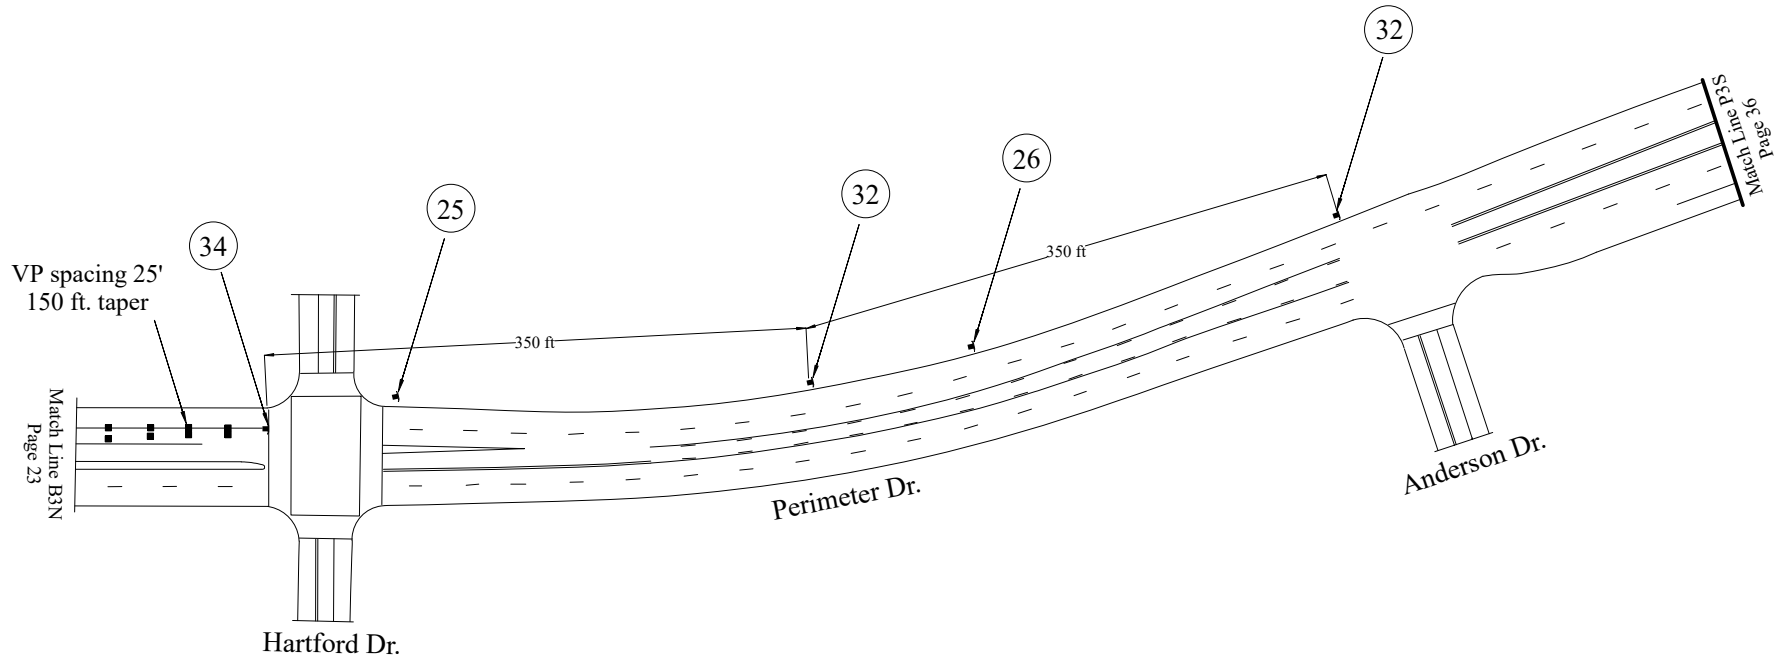

NOTE: ALL CONFLICTING SIGNS SHALL BE COVERED OR TURNED

SYMBOL LEGEND

- | | |
|----------------------------|----------------------------------|
| ■ TYPE II BARRICADE | • TRAFFIC CONE/REFLECTIVE STRIPS |
| ■ TYPE 1 - VP BARRICADE | ⊥ TYPE III BARRICADE |
| ⊥ SIGN ON TYPE 1 BARRICADE | ⊥ LAW ENFORCEMENT OFFICER |
| ⊥ SIGN ON TYPE 1 BARRICADE | ⊥ SIGN W/ WINDMASTER |

2026 WM Phoenix Open
Golf Tournament



Feb 1, 2026 17000 block Perimeter

Traffic Barricade Plan

Page 41

82nd St. between Princess Dr. and Bell Rd. is closed to all traffic except authorized shuttle buses from public lots H & W.

Taxi traffic is allowed during the Bird's Nest operations Wednesday through Saturday nights.

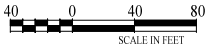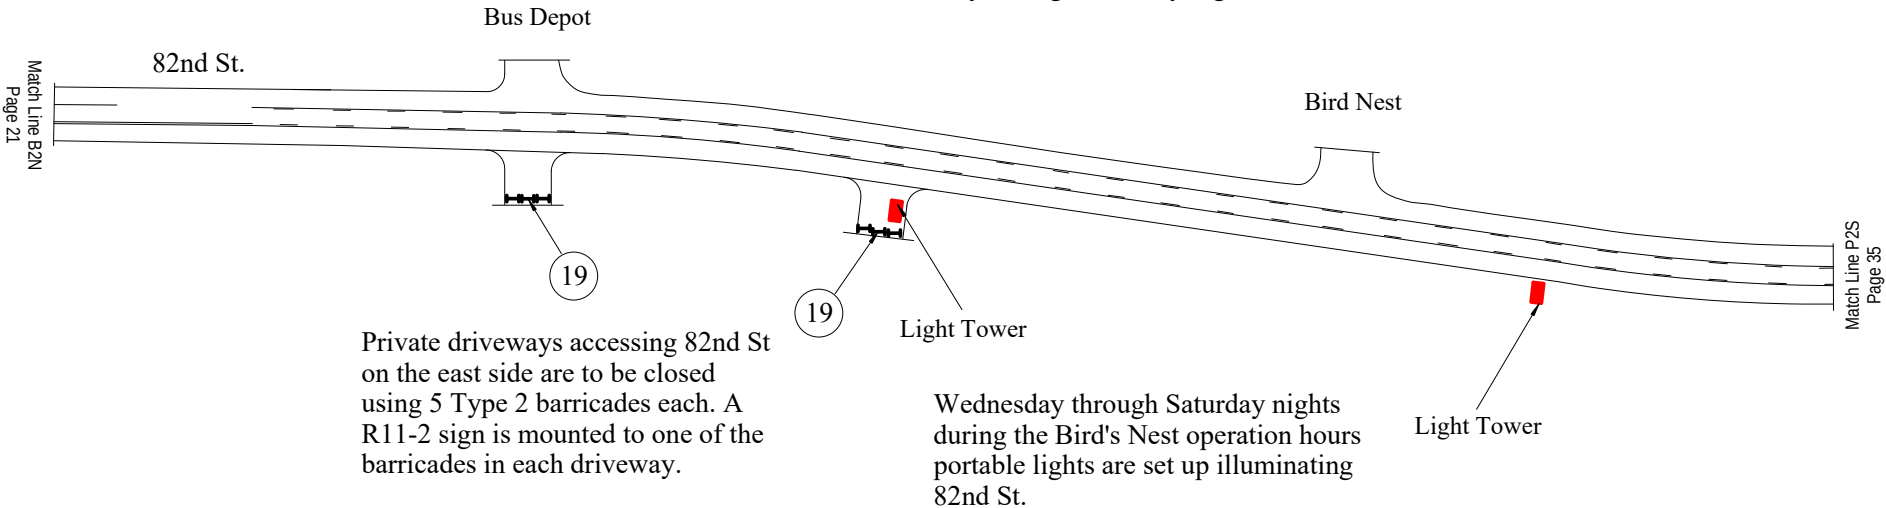

19

ROAD
CLOSED

R11-2

NOTE: ALL CONFLICTING SIGNS SHALL BE COVERED OR TURNED
SYMBOL LEGEND




- | | |
|----------------------------|----------------------------------|
| ■ TYPE II BARRICADE | ● TRAFFIC CONE/REFLECTIVE STRIPS |
| ■ TYPE 1 - VP BARRICADE | ⊞ TYPE III BARRICADE |
| ⊞ SIGN ON TYPE 1 BARRICADE | ⊞ LAW ENFORCEMENT OFFICER |
| ⊞ SIGN ON TYPE 1 BARRICADE | ⊞ SIGN W/ WINDMASTER |

2026 WM Phoenix Open
Golf Tournament

Feb 1, 2026 17000 Block 82 St

Traffic Barricade Plan

Page 42

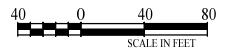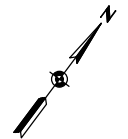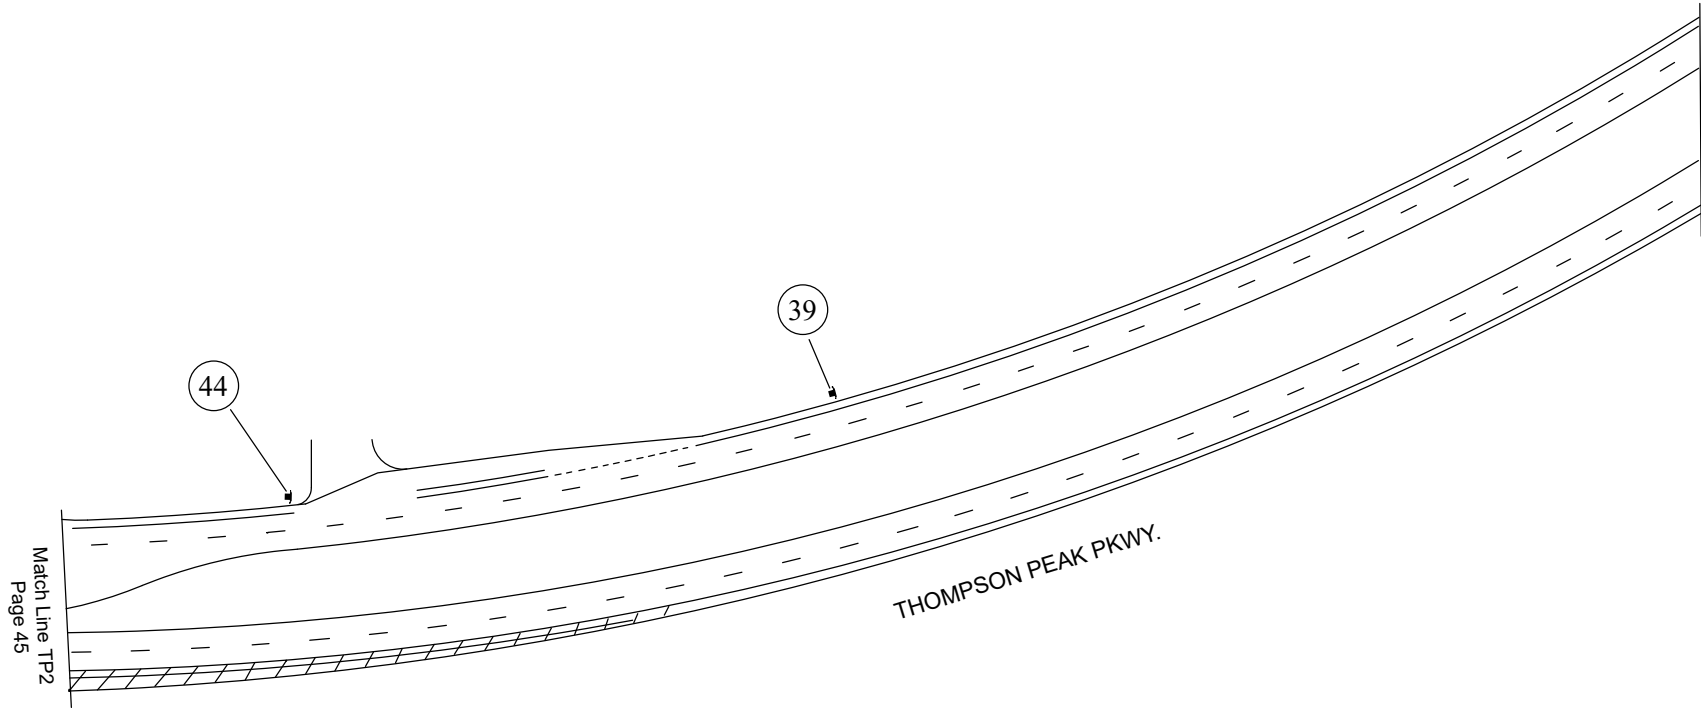

NOTE: ALL CONFLICTING SIGNS SHALL BE COVERED OR TURNED

SYMBOL LEGEND

- | | | | |
|---|--------------------------|---|--------------------------------|
| I | TYPE II BARRICADE | • | TRAFFIC CONE/REFLECTIVE STRIPS |
| ■ | TYPE 1 - VP BARRICADE | H | TYPE III BARRICADE |
| ⌞ | SIGN ON TYPE 1 BARRICADE | ⌞ | LAW ENFORCEMENT OFFICER |
| ⌞ | SIGN ON TYPE 1 BARRICADE | ⌞ | SIGN W/ WINDMASTER |

2026 WM Phoenix Open
Golf Tournament


Feb 1, 2026 TP3 - Ride Share Exit

Traffic Barricade Plan



Page 44



W20-2

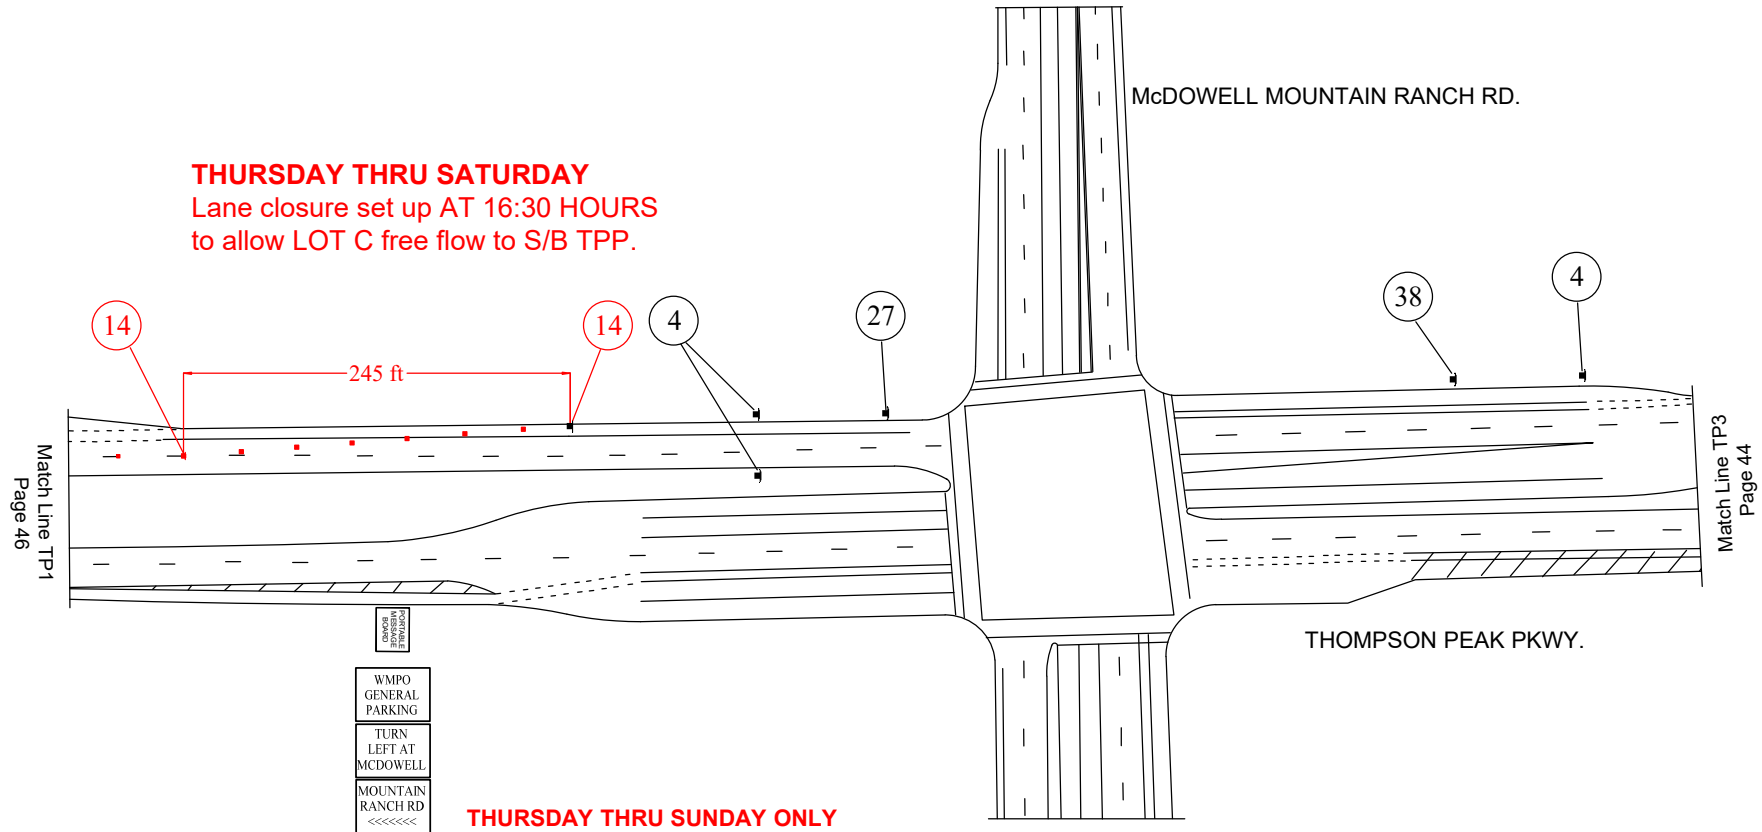**THURSDAY THRU SUNDAY ONLY**

Variable message board is to be
located on Thompson Peak 350 ft.
south of McDowell Mountain Ranch
Rd. for northbound traffic.

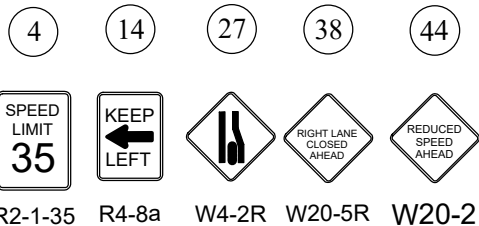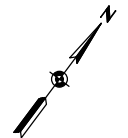

NOTE: ALL CONFLICTING SIGNS SHALL BE COVERED OR TURNED

SYMBOL LEGEND


- | | |
|----------------------------|----------------------------------|
| ■ TYPE II BARRICADE | • TRAFFIC CONE/REFLECTIVE STRIPS |
| ■ TYPE 1 - VP BARRICADE | ⊥ TYPE III BARRICADE |
| ⊥ SIGN ON TYPE 1 BARRICADE | ⊥ LAW ENFORCEMENT OFFICER |
| ⊥ SIGN ON TYPE 1 BARRICADE | ⊥ SIGN W/ WINDMASTER |

2026 WM Phoenix Open
Golf Tournament

Feb 1, 2026 TP2 - Ride Share Exit


Traffic Barricade Plan

Page 45

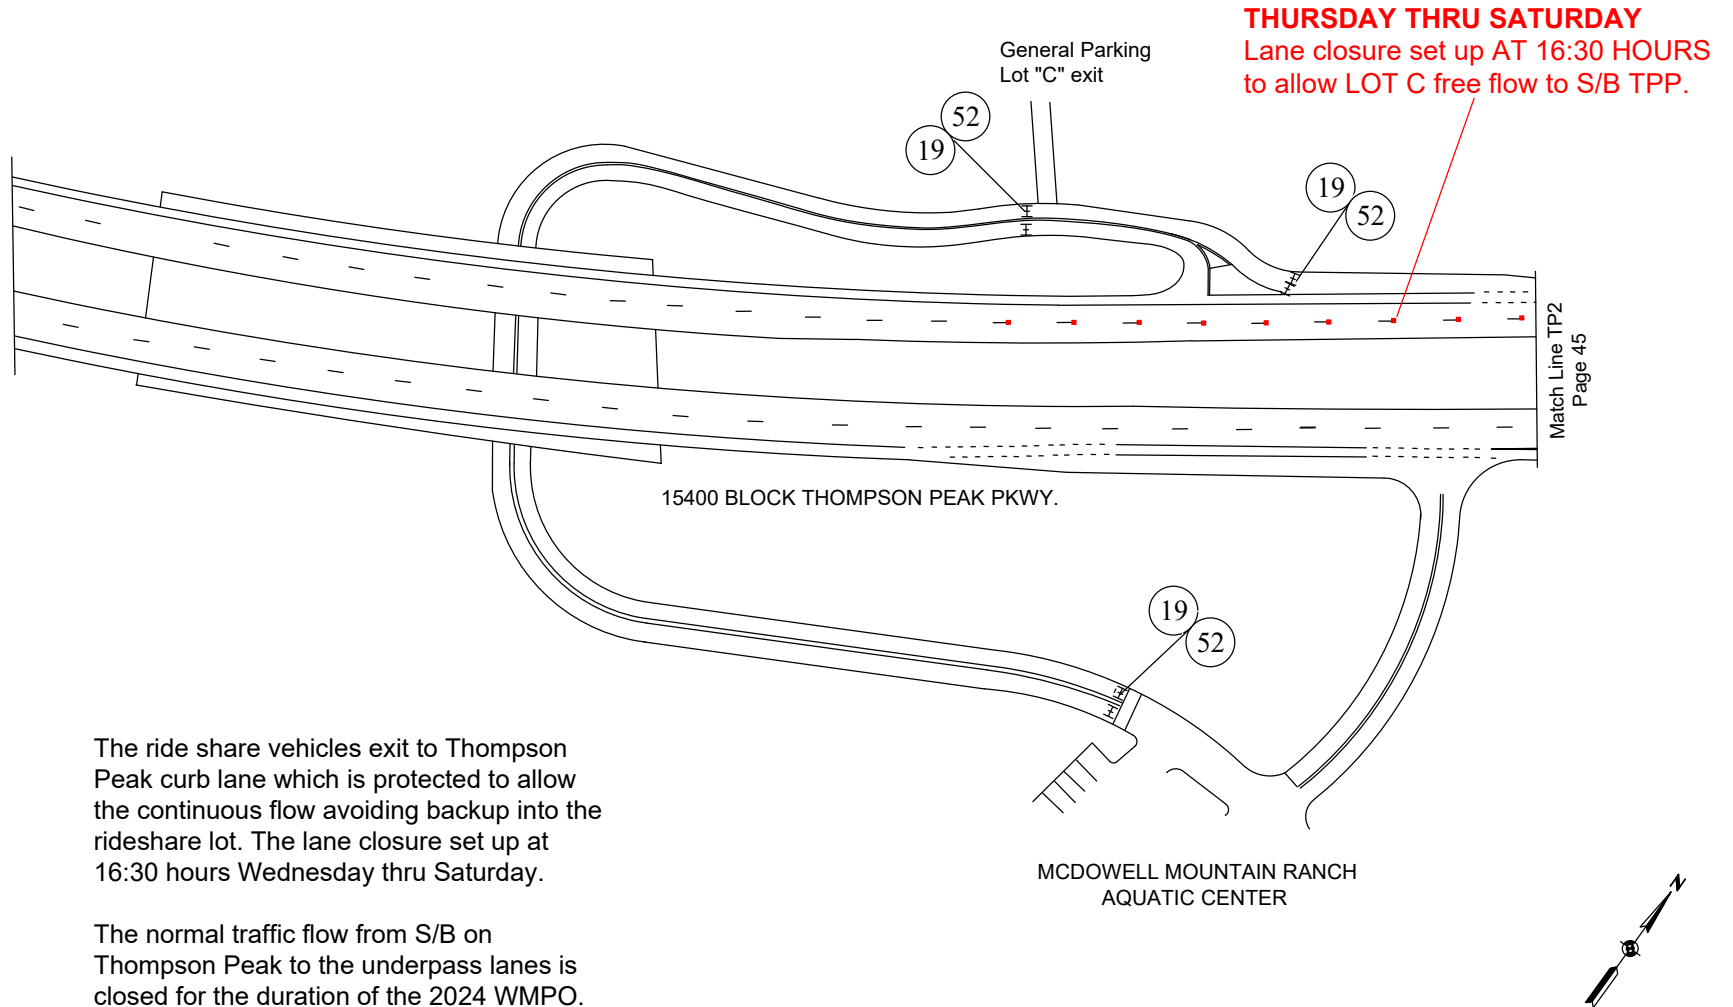

The ride share vehicles exit to Thompson Peak curb lane which is protected to allow the continuous flow avoiding backup into the rideshare lot. The lane closure set up at 16:30 hours Wednesday thru Saturday.


The normal traffic flow from S/B on Thompson Peak to the underpass lanes is closed for the duration of the 2024 WMPO.

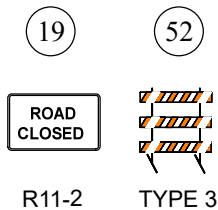

NOTE: ALL CONFLICTING SIGNS SHALL BE COVERED OR TURNED

SYMBOL LEGEND

- | | |
|----------------------------|----------------------------------|
| ■ TYPE II BARRICADE | ● TRAFFIC CONE/REFLECTIVE STRIPS |
| ■ TYPE 1 - VP BARRICADE | ⊥ TYPE III BARRICADE |
| ⊥ SIGN ON TYPE 1 BARRICADE | ⊥ LAW ENFORCEMENT OFFICER |
| ⊥ SIGN ON TYPE 1 BARRICADE | ⊥ SIGN W/ WINDMASTER |

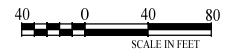

2026 WM Phoenix Open
Golf Tournament




Feb 1, 2026 TP1 - Ride Share Exit

Traffic Barricade Plan

Page 46

2026 WM Phoenix Open


Feb 9, 2026 Barricades

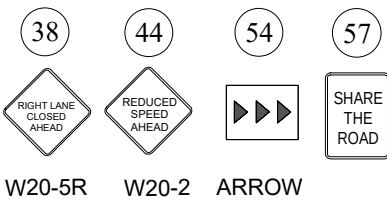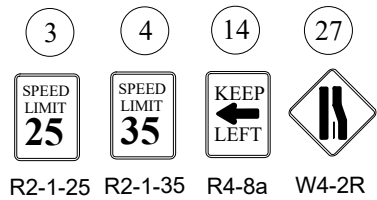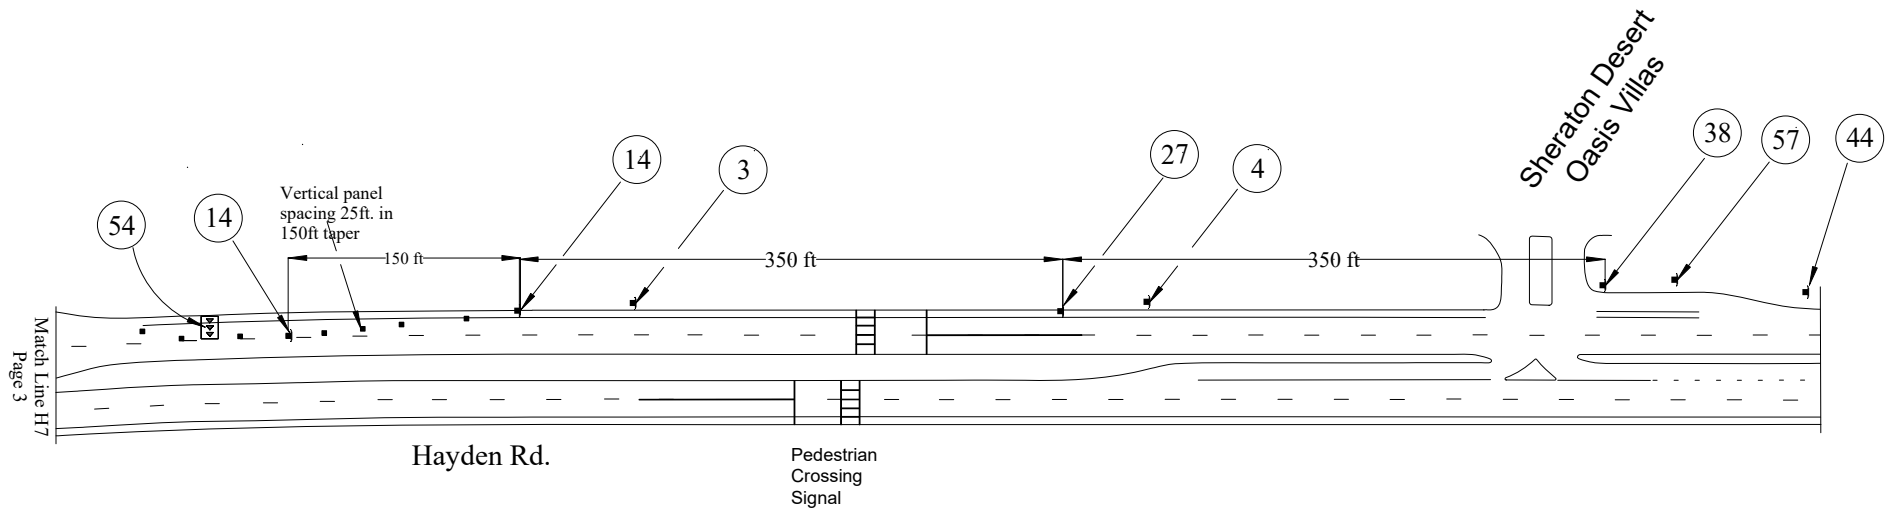

NOTE: ALL CONFLICTING SIGNS SHALL BE COVERED OR TURNED

SYMBOL LEGEND

- | | |
|----------------------------|----------------------------------|
| ■ TYPE II BARRICADE | ● TRAFFIC CONE/REFLECTIVE STRIPS |
| ■ TYPE 1 - VP BARRICADE | ⊞ TYPE III BARRICADE |
| ⊞ SIGN ON TYPE 1 BARRICADE | ⊞ LAW ENFORCEMENT OFFICER |
| ⊞ SIGN ON TYPE 1 BARRICADE | ⊞ SIGN W/ WINDMASTER |


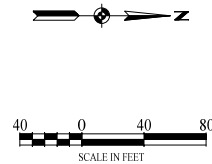


2026 WM Phoenix Open
Golf Tournament

Feb 9, 2026 H6 Barricades

Traffic Barricade Plan

Page 2

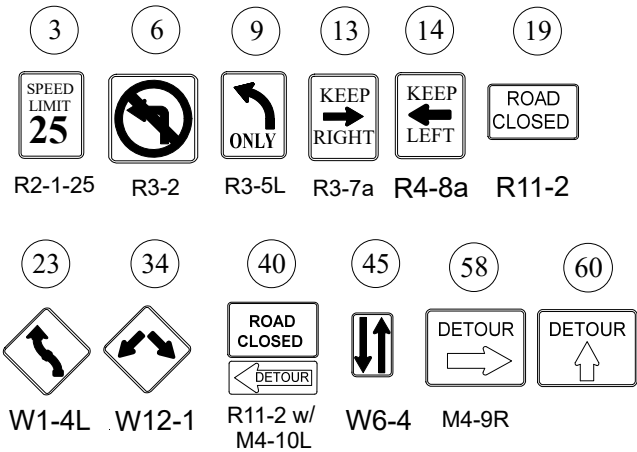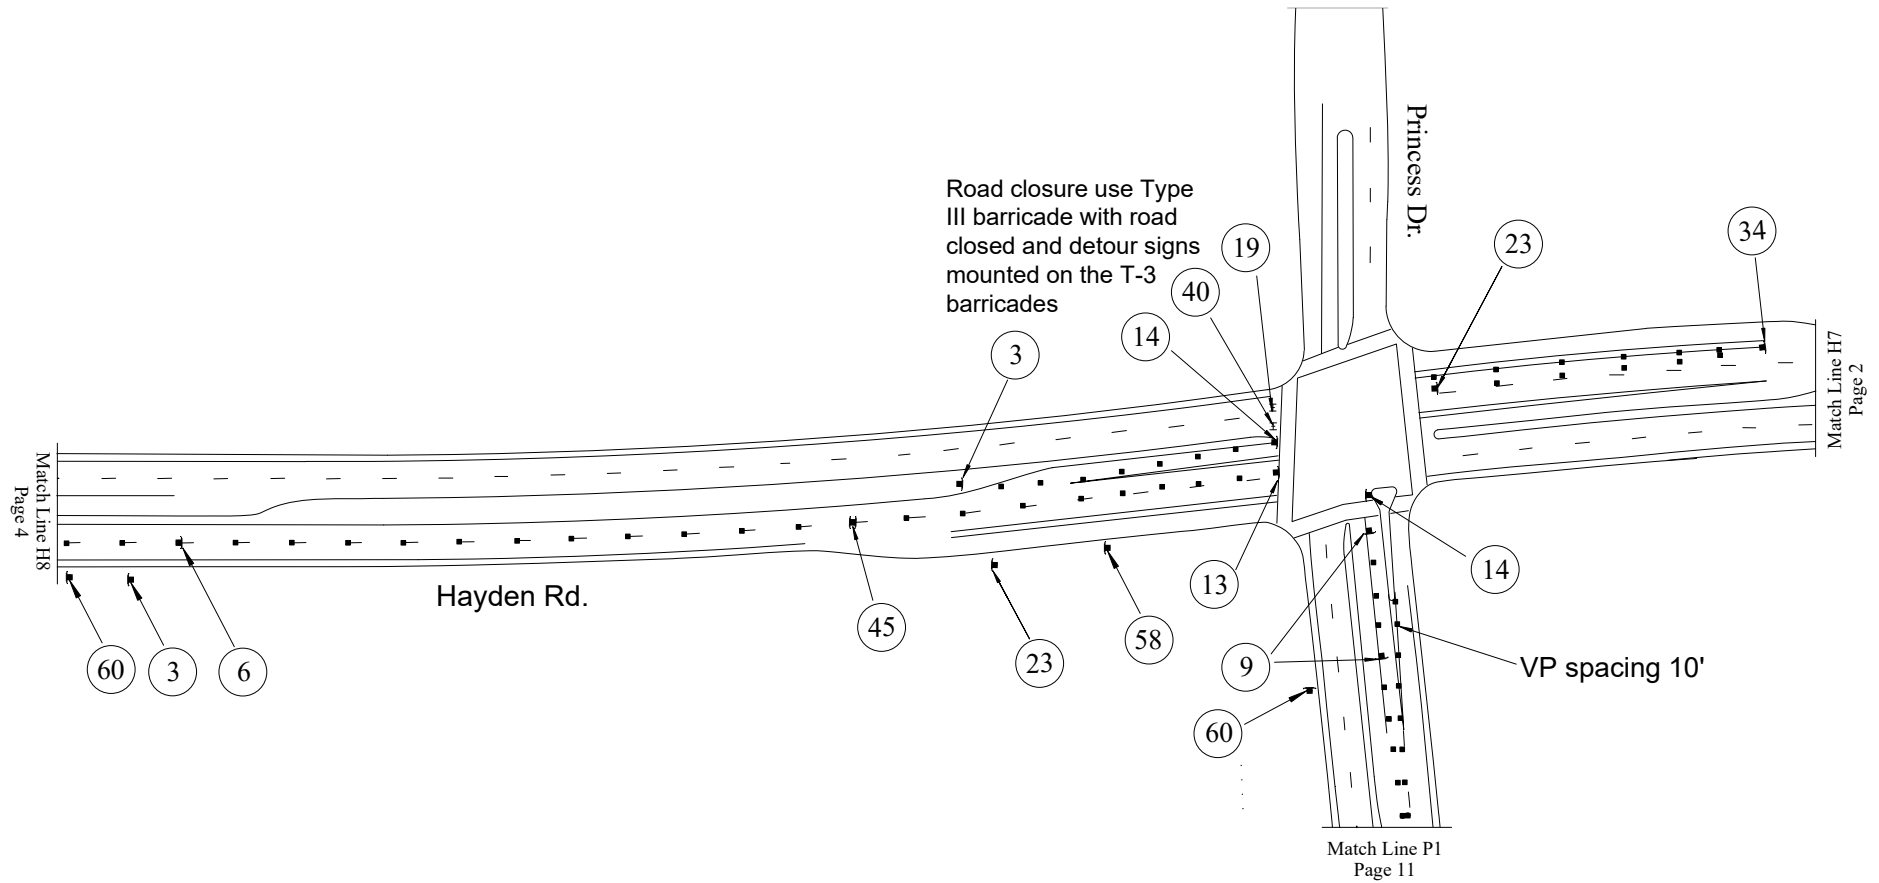

NOTE: ALL CONFLICTING SIGNS SHALL BE COVERED OR TURNED

SYMBOL LEGEND



- I TYPE II BARRICADE
- TYPE 1 - VP BARRICADE
- ⬆ SIGN ON TYPE 1 BARRICADE
- ⬇ SIGN ON TYPE 1 BARRICADE
- TRAFFIC CONE/REFLECTIVE STRIPS
- ⬆ TYPE III BARRICADE
- ⬆ LAW ENFORCEMENT OFFICER
- ⬆ SIGN W/ WINDMASTER

2026 WM Phoenix Open
Golf Tournament

Feb 9, 2026 H7 Barricades

Traffic Barricade Plan


Page 3

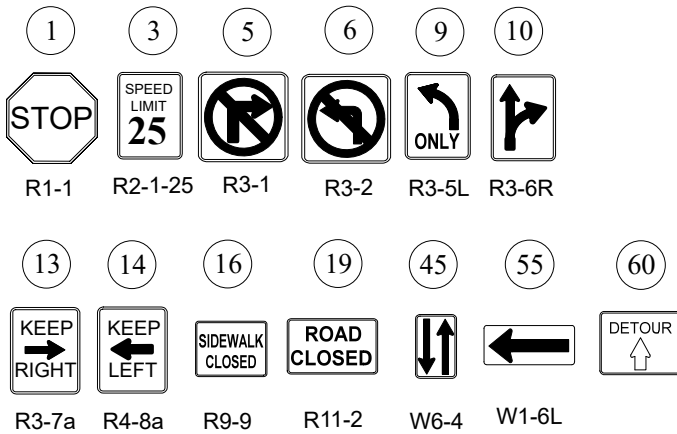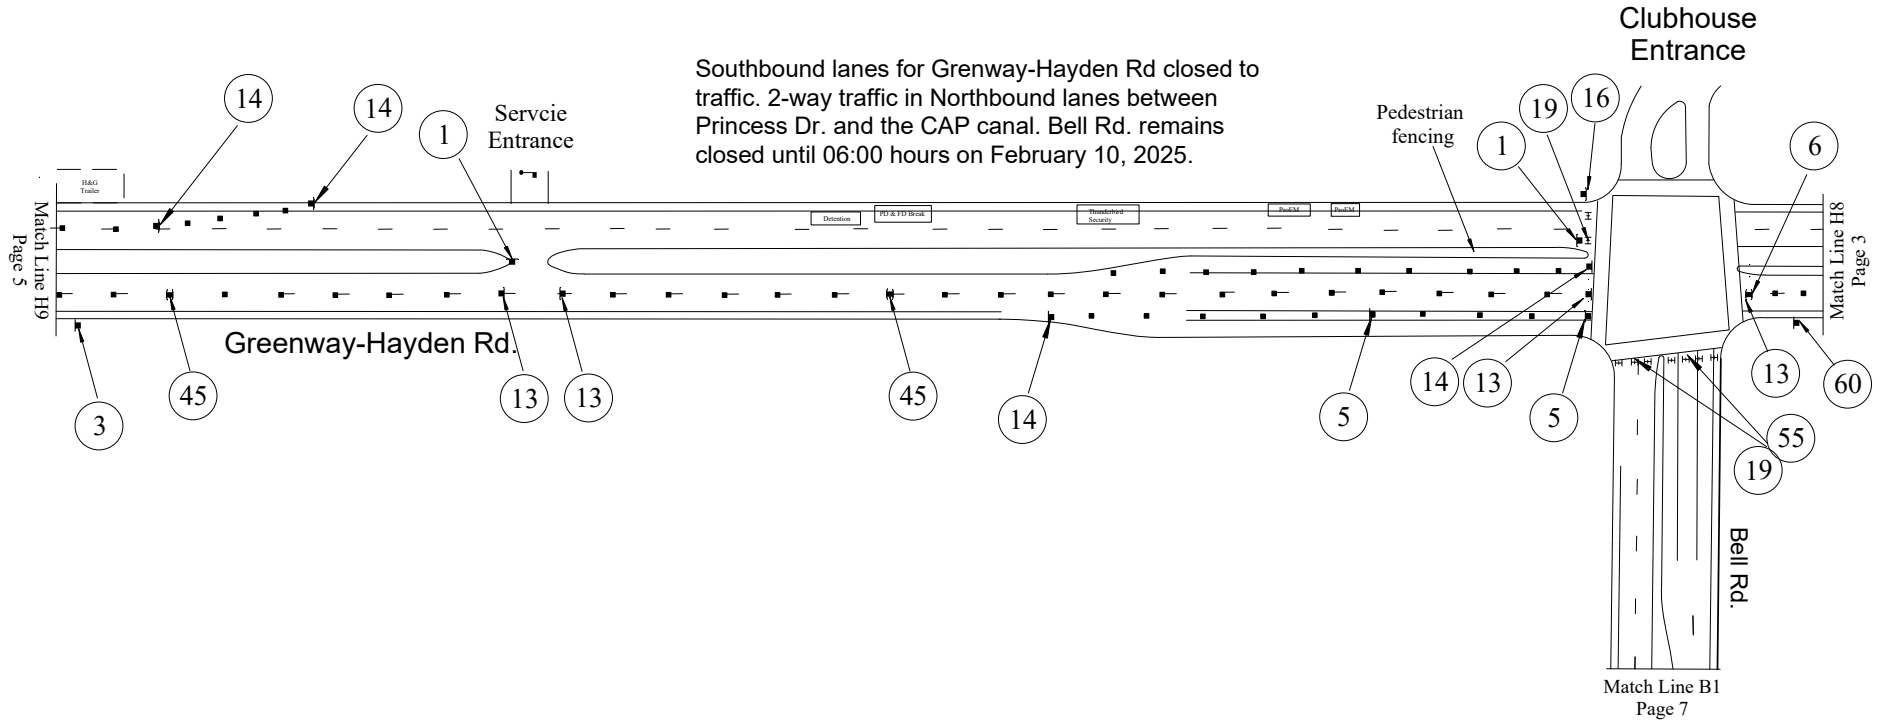

NOTE: ALL CONFLICTING SIGNS SHALL BE COVERED OR TURNED

SYMBOL LEGEND

- | | |
|--------------------------|--------------------------------|
| TYPE II BARRICADE | TRAFFIC CONE/REFLECTIVE STRIPS |
| TYPE 1 - VP BARRICADE | TYPE III BARRICADE |
| SIGN ON TYPE 1 BARRICADE | LAW ENFORCEMENT OFFICER |
| SIGN ON TYPE 1 BARRICADE | SIGN W/ WINDMASTER |


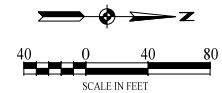


2026 WM Phoenix Open
Golf Tournament

Feb 9, 2026 H8 Barricades

Traffic Barricade Plan


Page 4

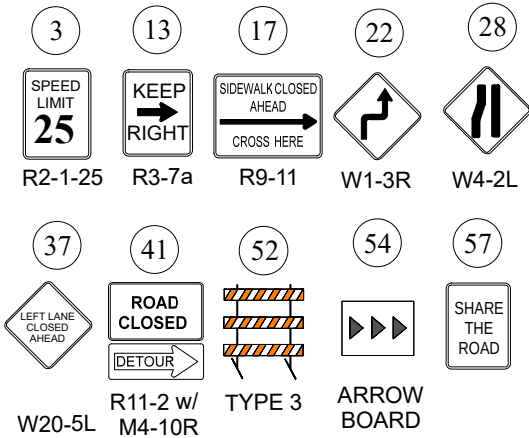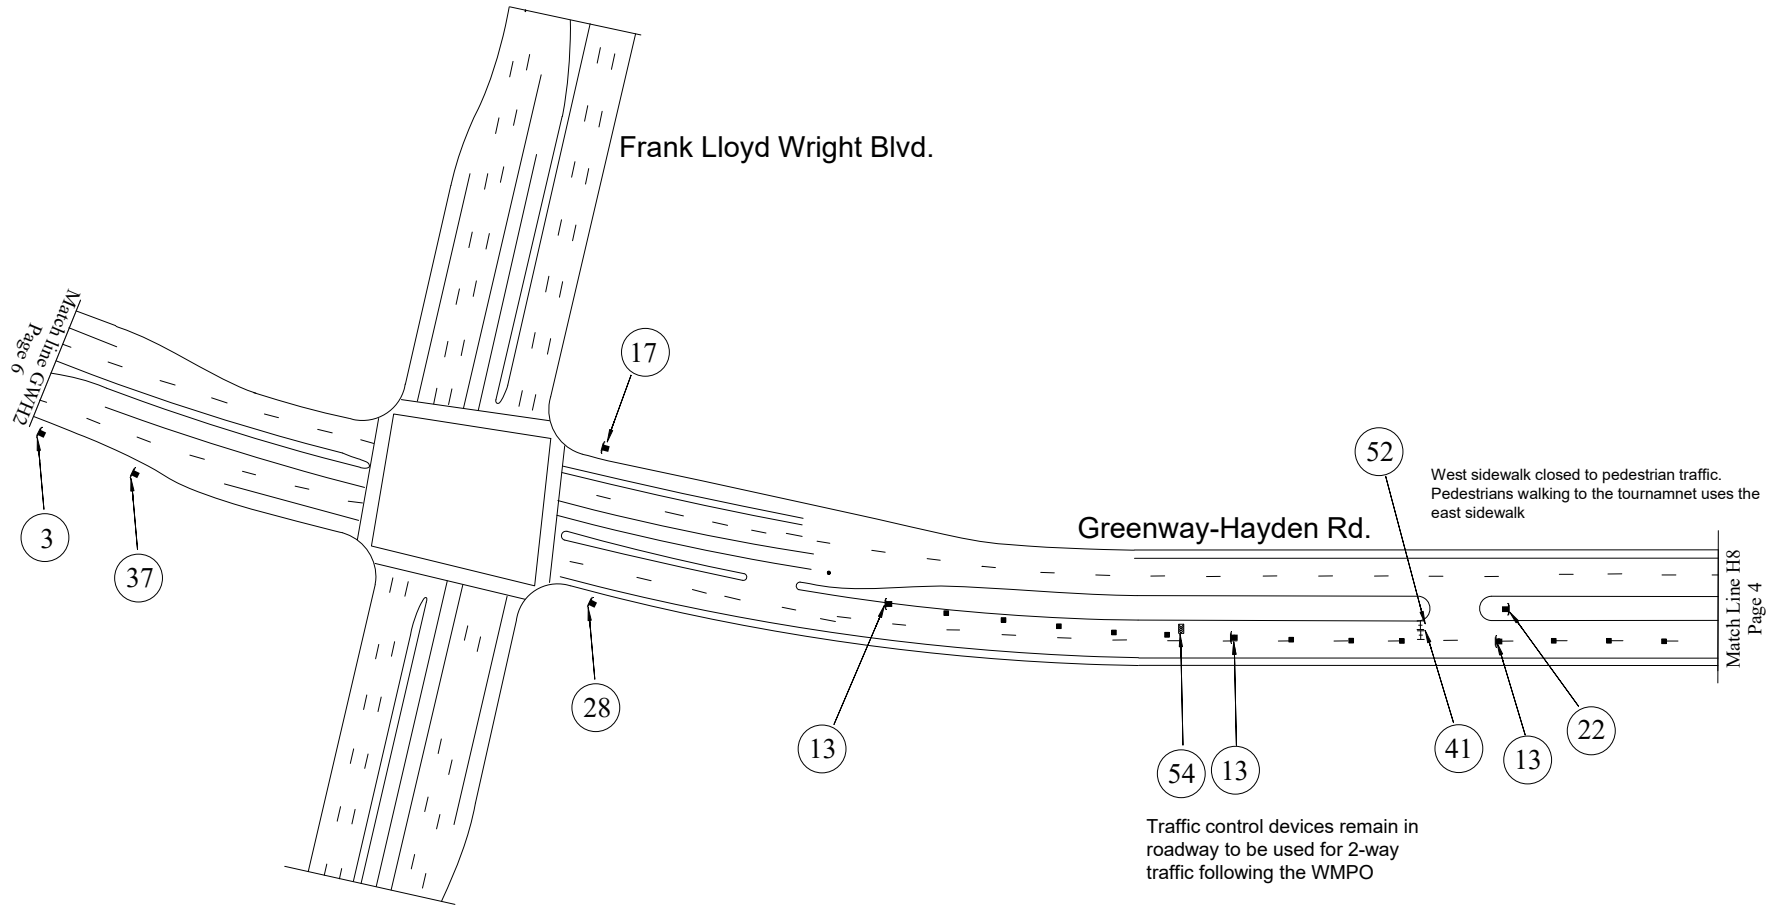

NOTE: ALL CONFLICTING SIGNS SHALL BE COVERED OR TURNED

SYMBOL LEGEND

- I TYPE II BARRICADE
- TYPE 1 - VP BARRICADE
- ⚡ SIGN ON TYPE 1 BARRICADE
- ⚡ SIGN ON TYPE 1 BARRICADE
- TRAFFIC CONE/REFLECTIVE STRIPS
- ⚡ TYPE III BARRICADE
- ⚡ LAW ENFORCEMENT OFFICER
- ⚡ SIGN W/ WINDMASTER




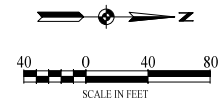


2026 WM Phoenix Open
Golf Tournament

Feb 9, 2026 H9 Barricades

Traffic Barricade Plan

Page 5

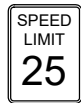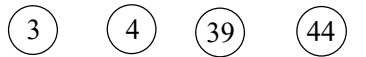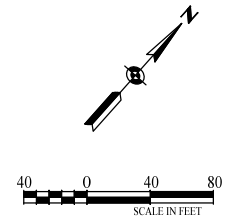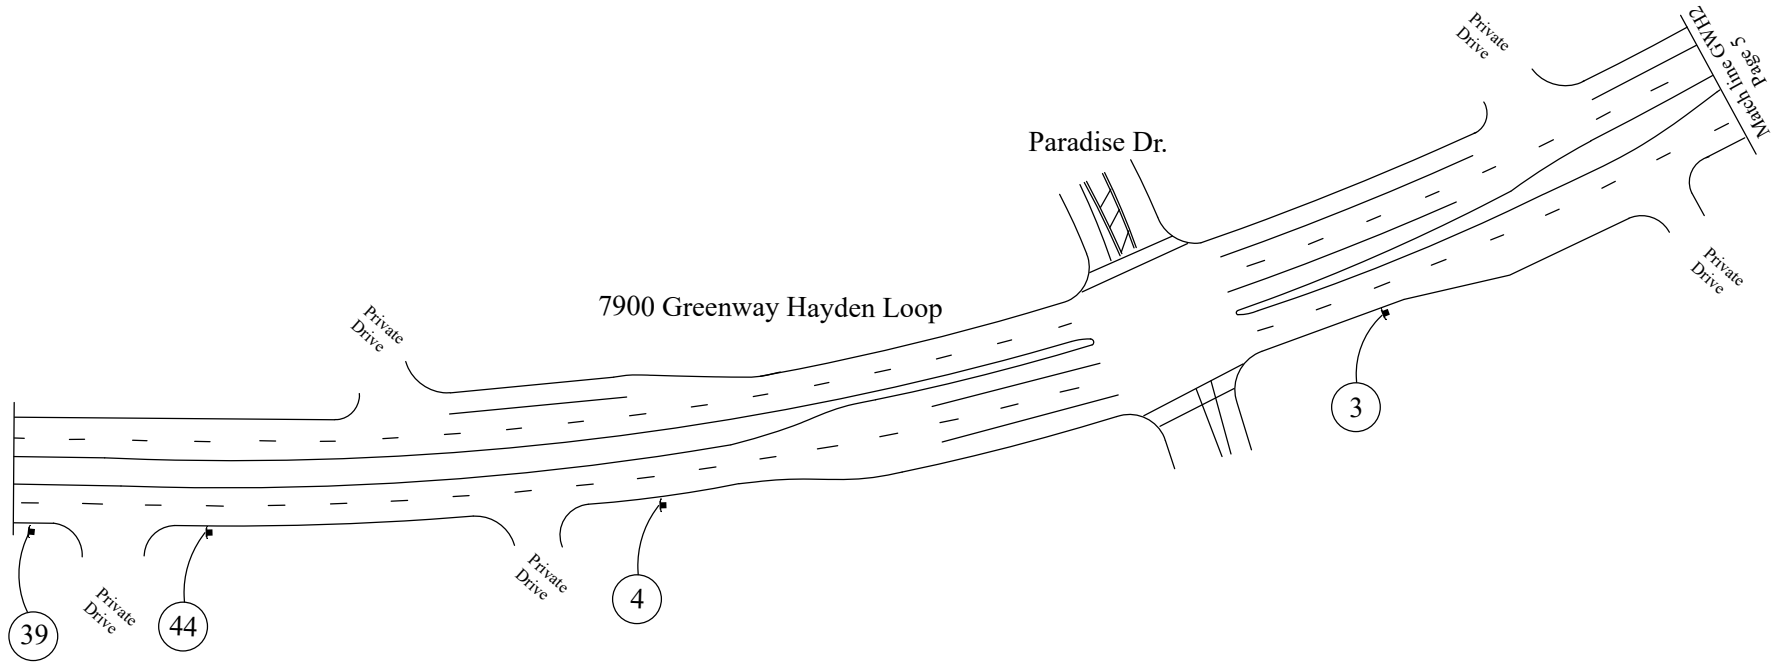

R2-1-25



R2-1-35



NOTE: ALL CONFLICTING SIGNS SHALL BE COVERED OR TURNED

SYMBOL LEGEND


- | | |
|----------------------------|----------------------------------|
| ■ TYPE II BARRICADE | ● TRAFFIC CONE/REFLECTIVE STRIPS |
| ■ TYPE 1 - VP BARRICADE | ⊞ TYPE III BARRICADE |
| ⊞ SIGN ON TYPE 1 BARRICADE | ⬆ LAW ENFORCEMENT OFFICER |
| ⊞ SIGN ON TYPE 1 BARRICADE | ➡ SIGN W/ WINDMASTER |

2026 WM Phoenix Open
Golf Tournament

Feb 9, 2026 - GWH 2

Traffic Barricade Plan

Page 6

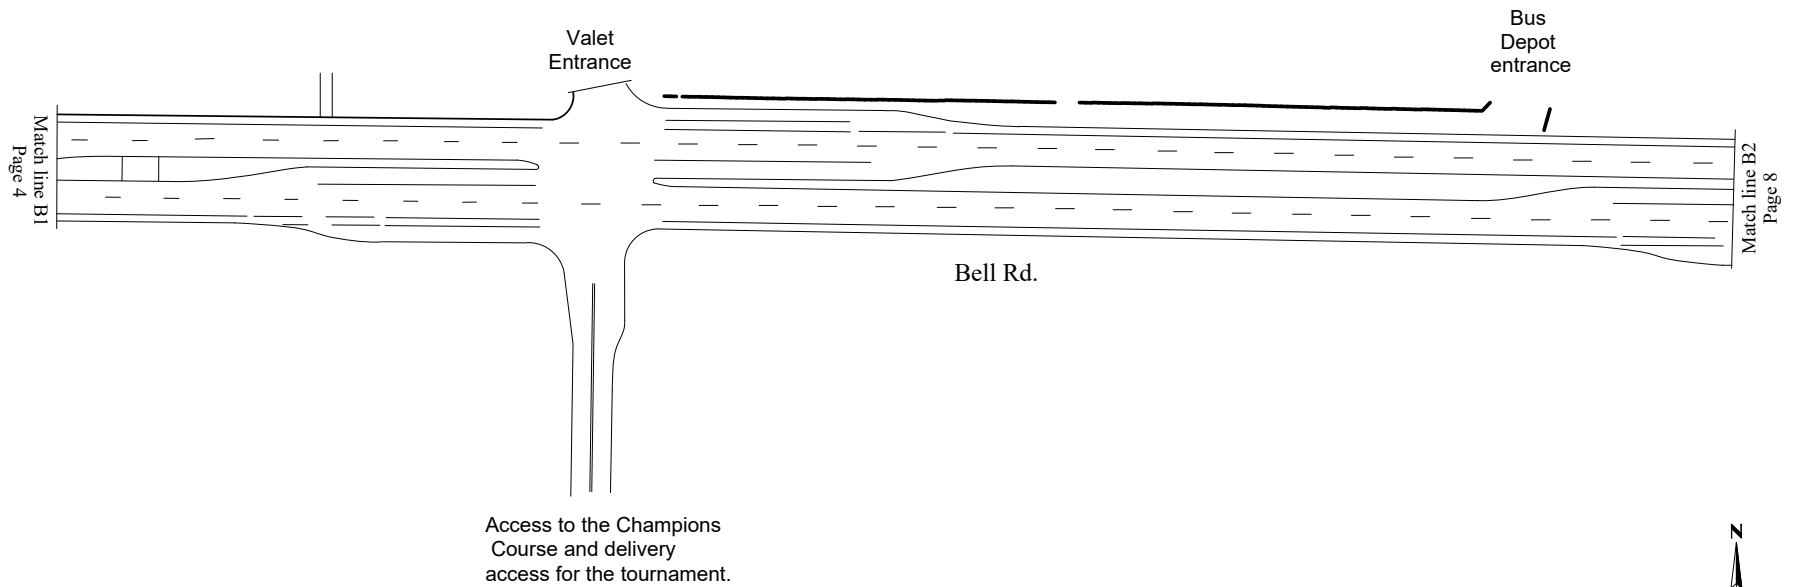

NOTE: ALL CONFLICTING SIGNS SHALL BE COVERED OR TURNED

SYMBOL LEGEND



- | | |
|----------------------------|----------------------------------|
| ■ TYPE II BARRICADE | ● TRAFFIC CONE/REFLECTIVE STRIPS |
| ■ TYPE 1 - VP BARRICADE | ⊥ TYPE III BARRICADE |
| ⊥ SIGN ON TYPE 1 BARRICADE | ⊥ LAW ENFORCEMENT OFFICER |
| ⊥ SIGN ON TYPE 1 BARRICADE | ⊥ SIGN W/ WINDMASTER |

2026 WM Phoenix Open
Golf Tournament

Feb 9, 2026 Bell Rd-B1

Traffic Barricade Plan


Page 7

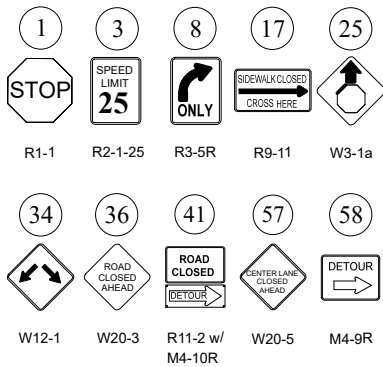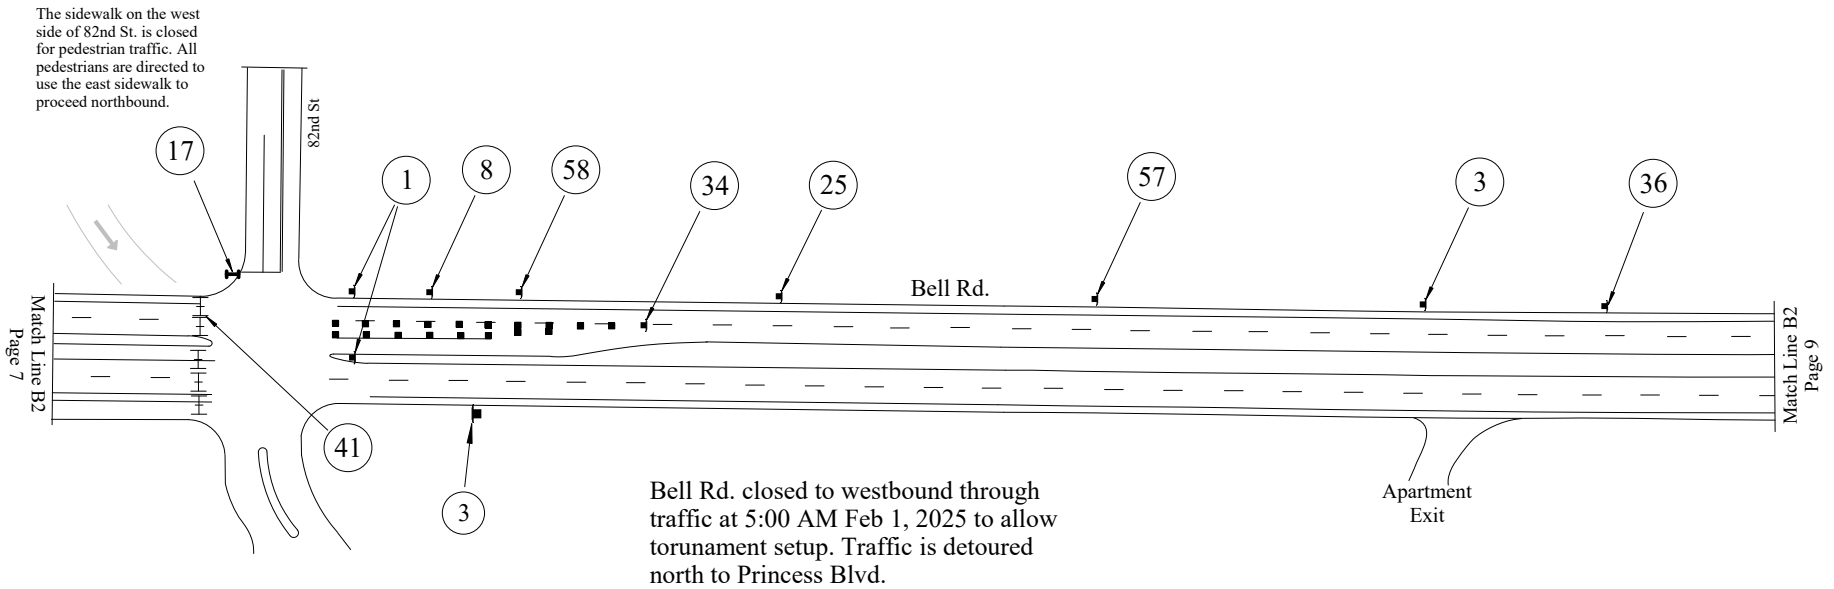

NOTE: ALL CONFLICTING SIGNS SHALL BE COVERED OR TURNED

SYMBOL LEGEND

- | | |
|----------------------------|----------------------------------|
| ■ TYPE II BARRICADE | • TRAFFIC CONE/REFLECTIVE STRIPS |
| ▬ TYPE I - VP BARRICADE | ⊢ TYPE III BARRICADE |
| ⬮ SIGN ON TYPE 1 BARRICADE | ⬮ LAW ENFORCEMENT OFFICER |
| ⬮ SIGN ON TYPE 1 BARRICADE | ⬮ SIGN W/ WINDMASTER |


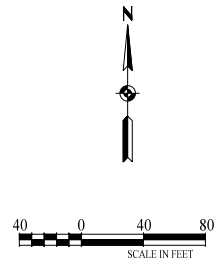


2026 WM Phoenix Open
Golf Tournament

Feb 9, 2026 Bell Rd. - B2


Traffic Barricade Plan

Page 8

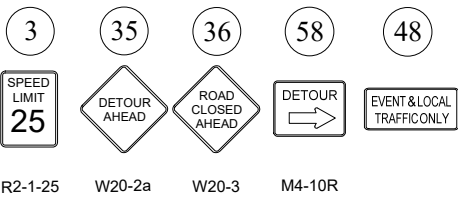
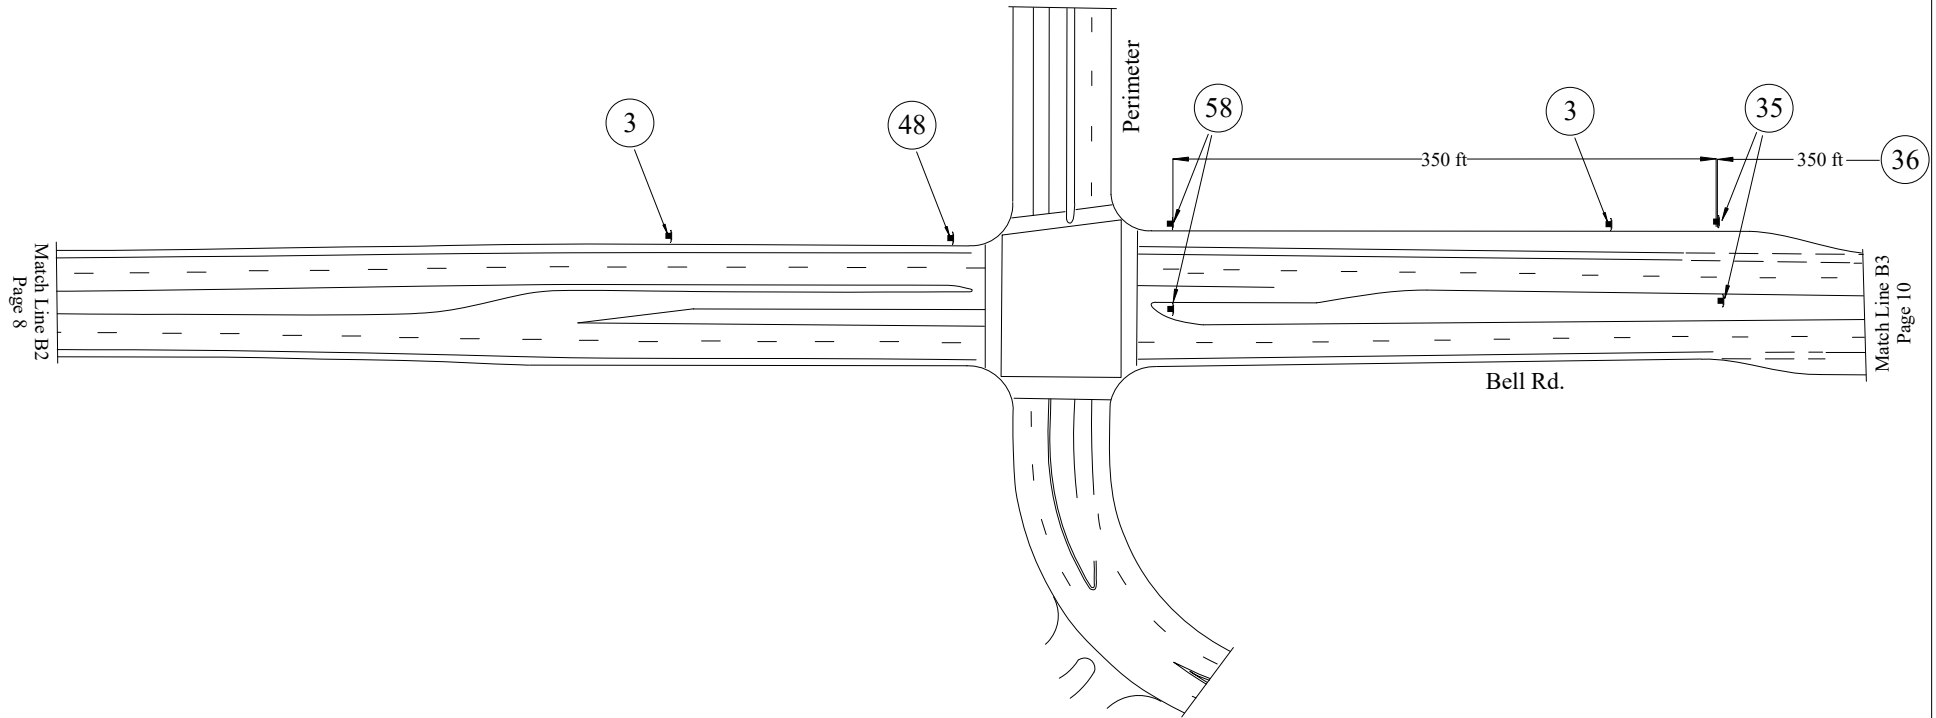


NOTE: ALL CONFLICTING SIGNS SHALL BE COVERED OR TURNED

SYMBOL LEGEND

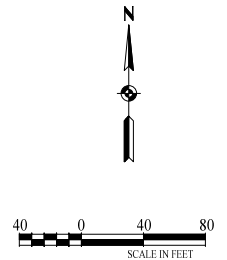

2026 WM Phoenix Open Golf Tournament	
Feb 9, 2026 - Bell Rd - B3	
Traffic Barricade Plan	Page 9

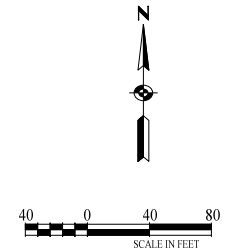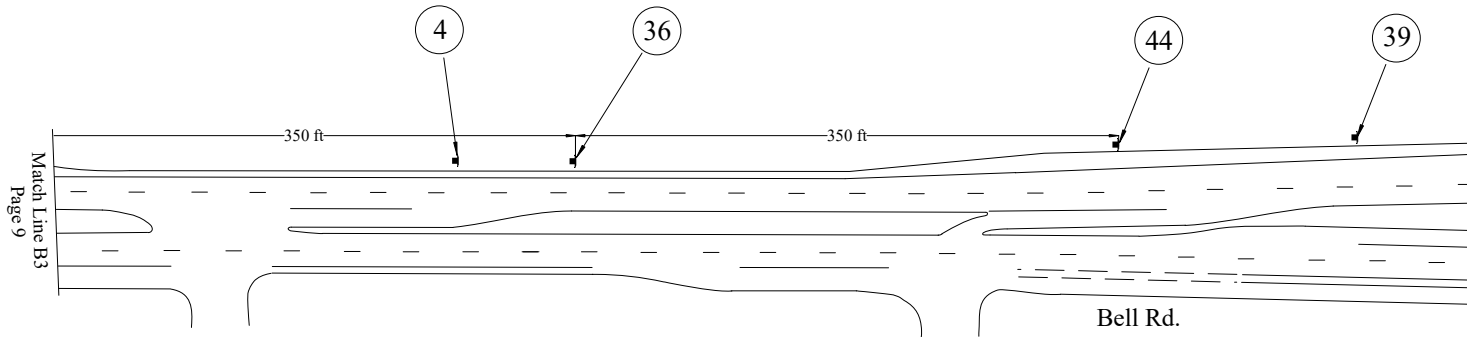

4

SPEED
LIMIT
35

R2-1-35

36

ROAD
CLOSED
AHEAD

W20-3

39

SPECIAL
EVENT
AHEAD

W20-2

44

REDUCED
SPEED
AHEAD

NOTE: ALL CONFLICTING SIGNS SHALL BE COVERED OR TURNED

SYMBOL LEGEND




- | | |
|--|---|
| <ul style="list-style-type: none"> ■ TYPE II BARRICADE ■ TYPE 1 - VP BARRICADE ⌞ SIGN ON TYPE 1 BARRICADE ⌞ SIGN ON TYPE 1 BARRICADE | <ul style="list-style-type: none"> ● TRAFFIC CONE/REFLECTIVE STRIPS ⌞ TYPE III BARRICADE ⌞ LAW ENFORCEMENT OFFICER ⌞ SIGN W/ WINDMASTER |
|--|---|

2026 WM Phoenix Open
Golf Tournament

Feb 9, 2026 B4 Barricades

Traffic Barricade Plan

Page 10

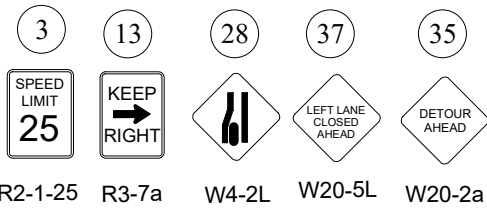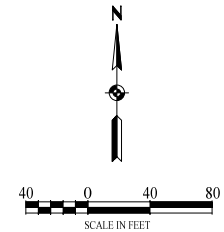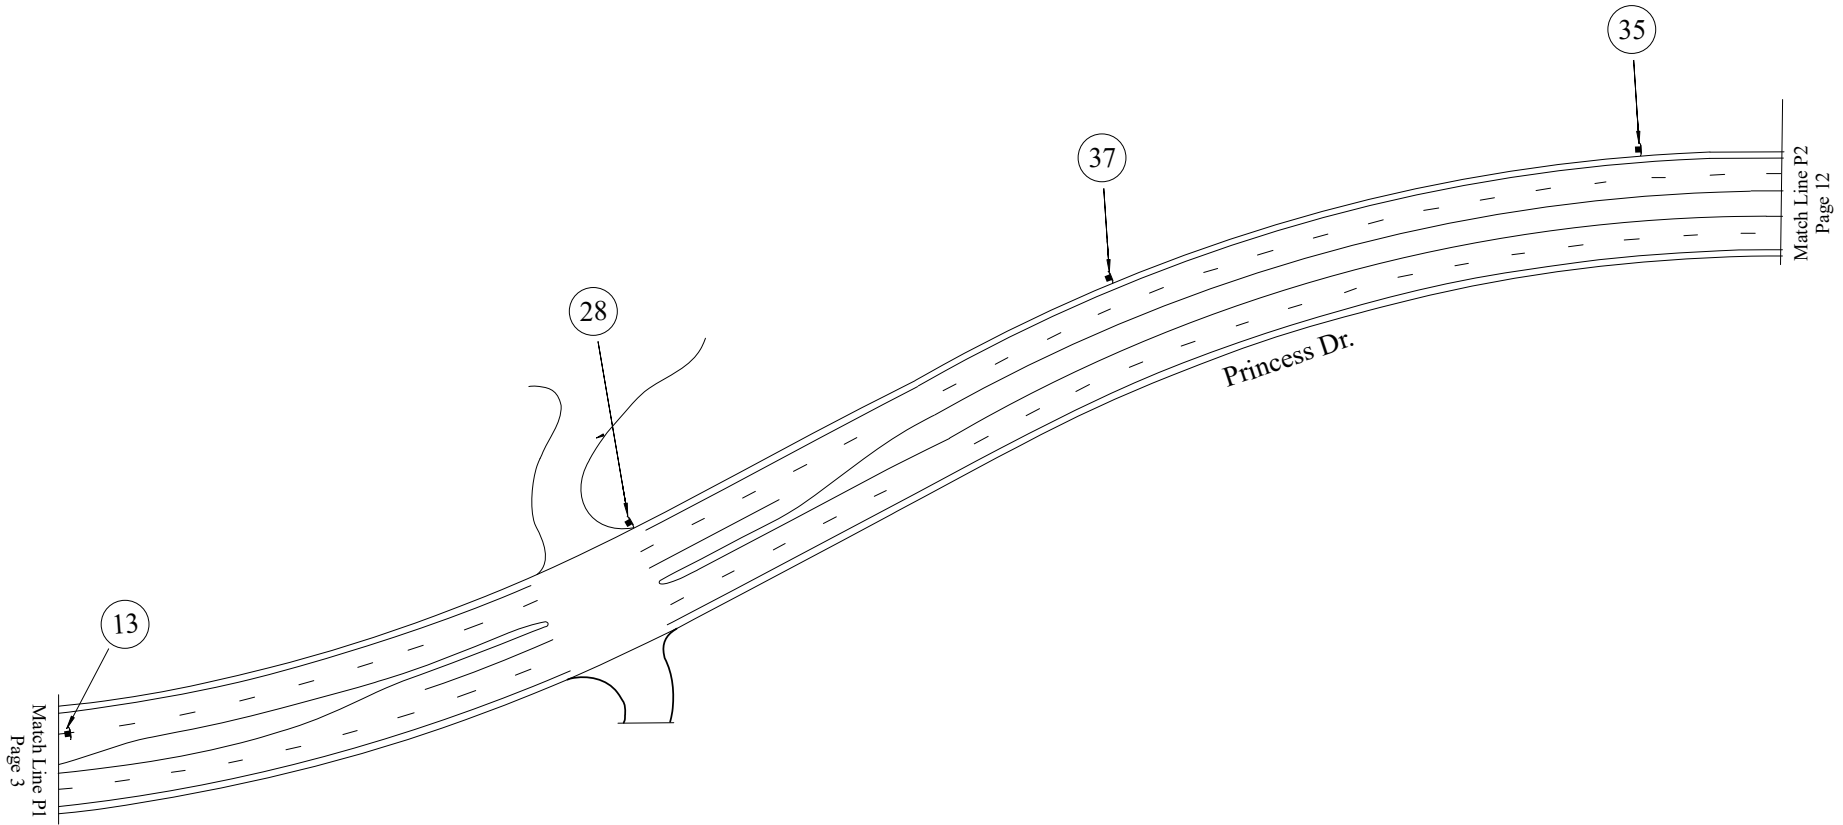

NOTE: ALL CONFLICTING SIGNS SHALL BE COVERED OR TURNED

SYMBOL LEGEND



- TYPE II BARRICADE
- TYPE 1 - VP BARRICADE
- SIGN ON TYPE 1 BARRICADE
- SIGN ON TYPE 1 BARRICADE
- TRAFFIC CONE/REFLECTIVE STRIPS
- TYPE III BARRICADE
- LAW ENFORCEMENT OFFICER
- SIGN W/WINDMASTER

2026 WM Phoenix Open
Golf Tournament

Feb 9, 2026 - Greenway-Hayden P1

Traffic Barricade Plan

Page 11

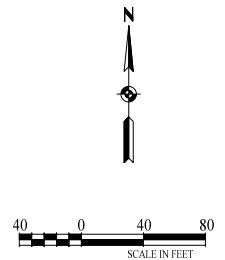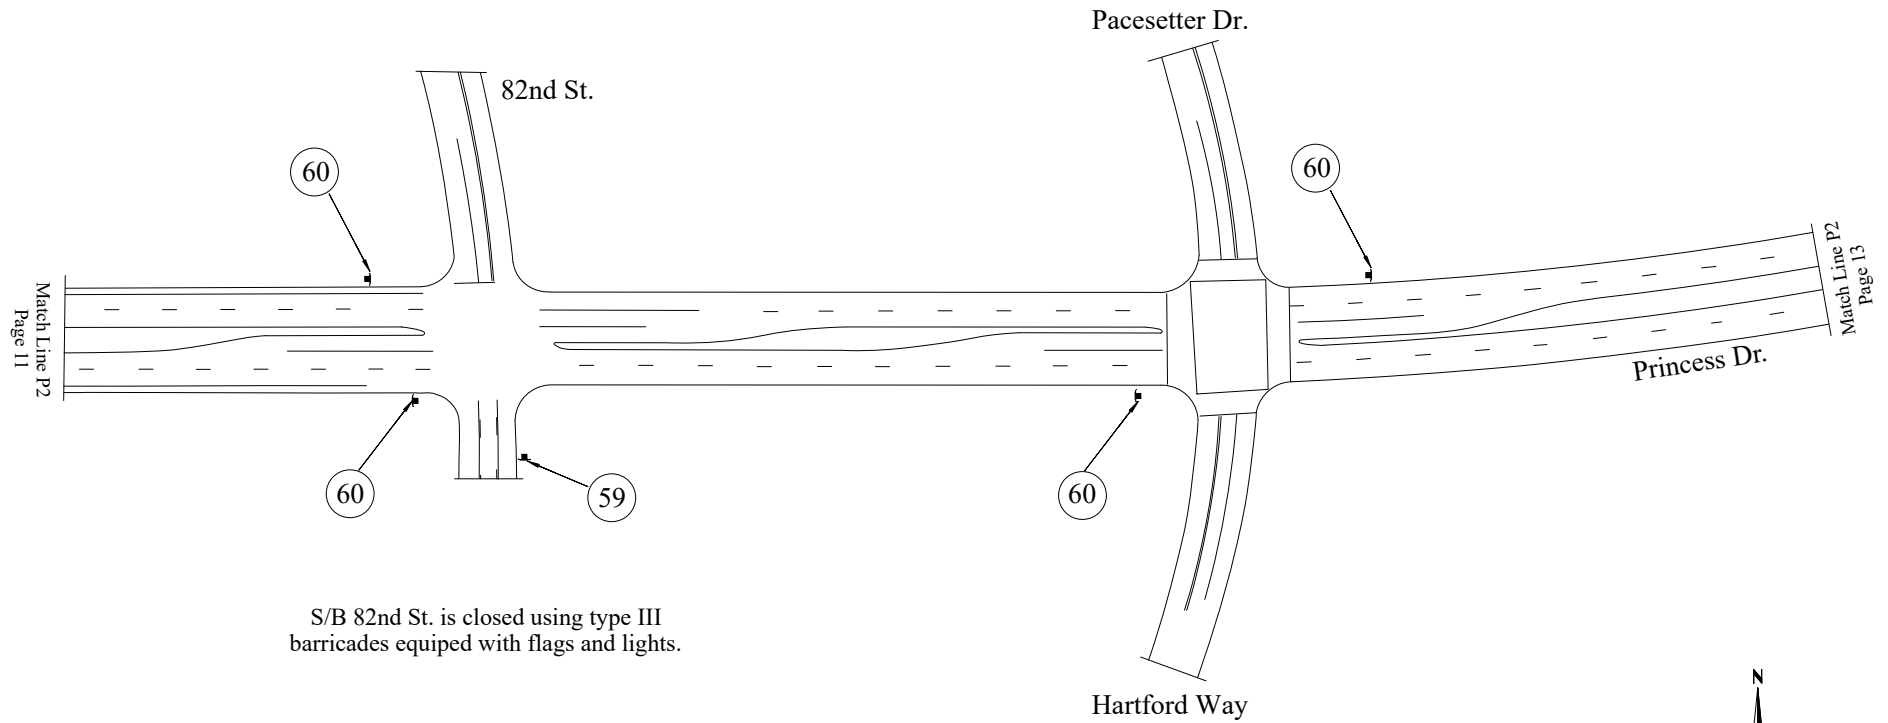

59 60



M4-9L

NOTE: ALL CONFLICTING SIGNS SHALL BE COVERED OR TURNED

SYMBOL LEGEND



- | | |
|----------------------------|----------------------------------|
| I TYPE II BARRICADE | • TRAFFIC CONE/REFLECTIVE STRIPS |
| ■ TYPE 1 - VP BARRICADE | ⊥ TYPE III BARRICADE |
| ⊥ SIGN ON TYPE 1 BARRICADE | ⊥ LAW ENFORCEMENT OFFICER |
| ⊥ SIGN ON TYPE 1 BARRICADE | ⊥ SIGN W/ WINDMASTER |

2026 WM Phoenix Open
Golf Tournament

Feb 9, 2026 P2 Barricades

Traffic Barricade Plan

Page 12

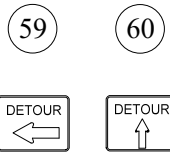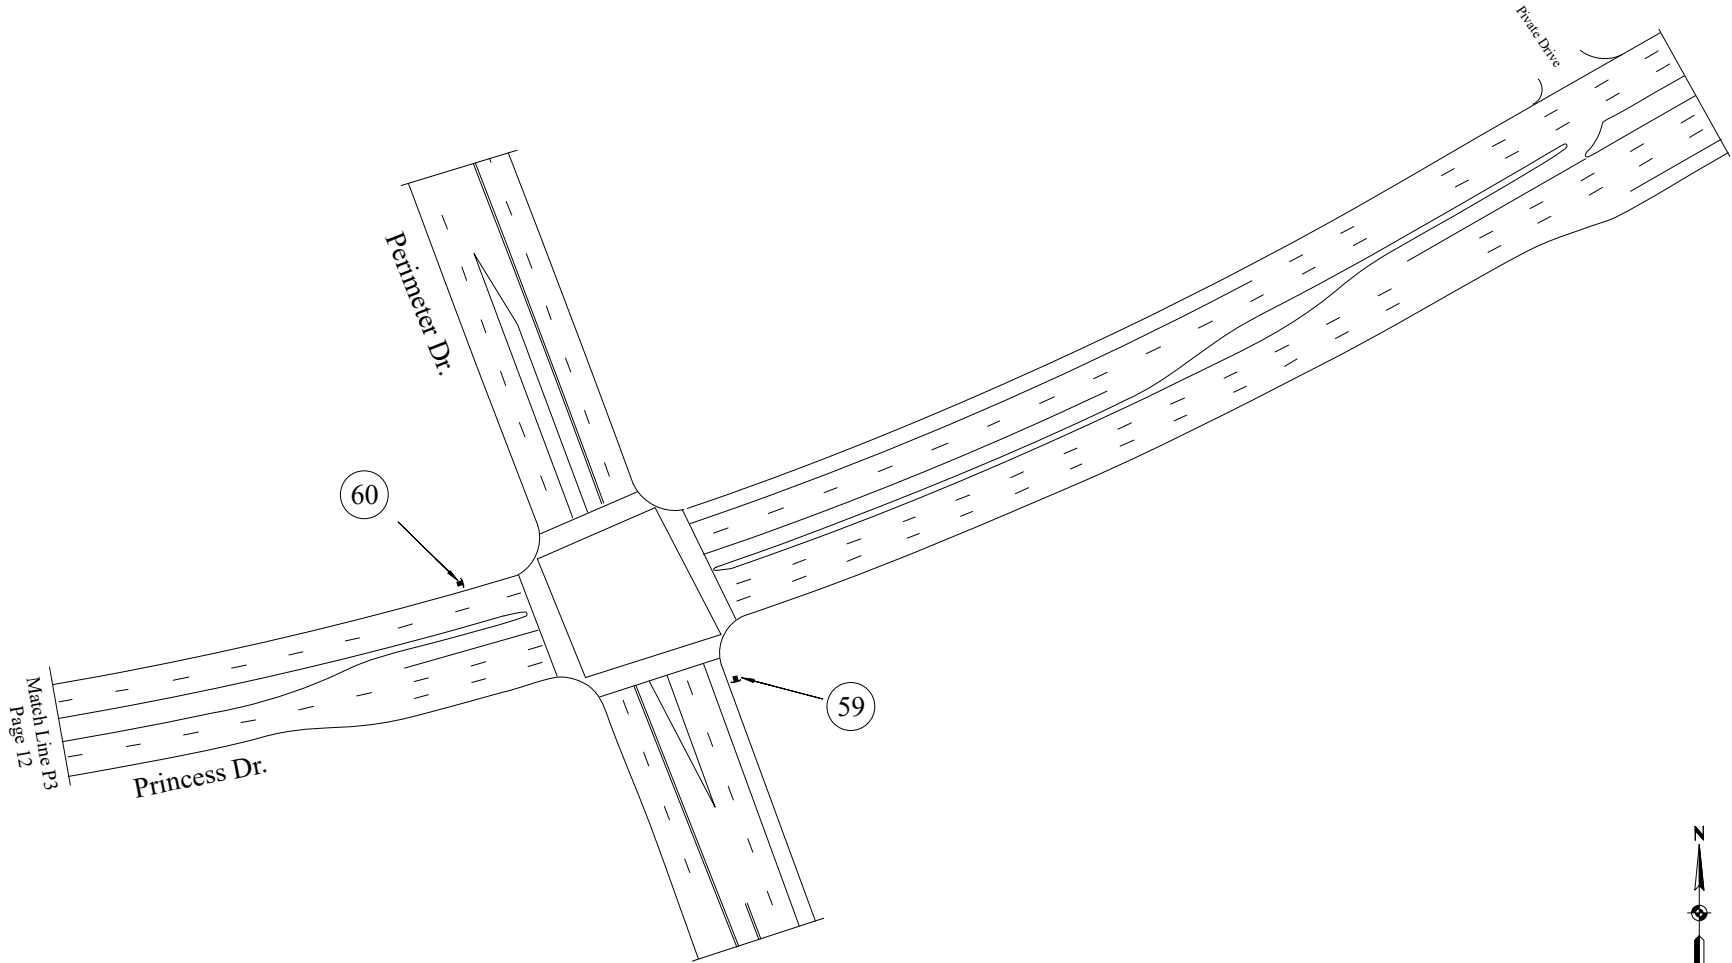

M4-9L

NOTE: ALL CONFLICTING SIGNS SHALL BE COVERED OR TURNED

SYMBOL LEGEND

- | | |
|----------------------------|----------------------------------|
| ■ TYPE II BARRICADE | ● TRAFFIC CONE/REFLECTIVE STRIPS |
| ■ TYPE 1 - VP BARRICADE | ⊥ TYPE III BARRICADE |
| ⊥ SIGN ON TYPE 1 BARRICADE | ⊥ LAW ENFORCEMENT OFFICER |
| ⊥ SIGN ON TYPE 1 BARRICADE | ⊥ SIGN W/ WINDMASTER |

2026 WM Phoenix Open
Golf Tournament



Feb 9, 2026 P3 Barricades

Traffic Barricade Plan

Page 13

2026 WM Phoenix Open

February 10, 2026 Barricades

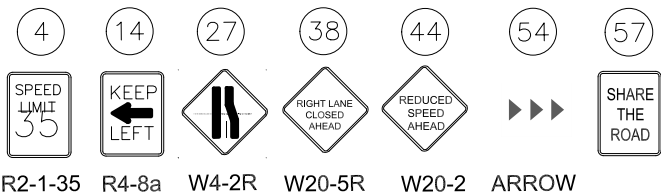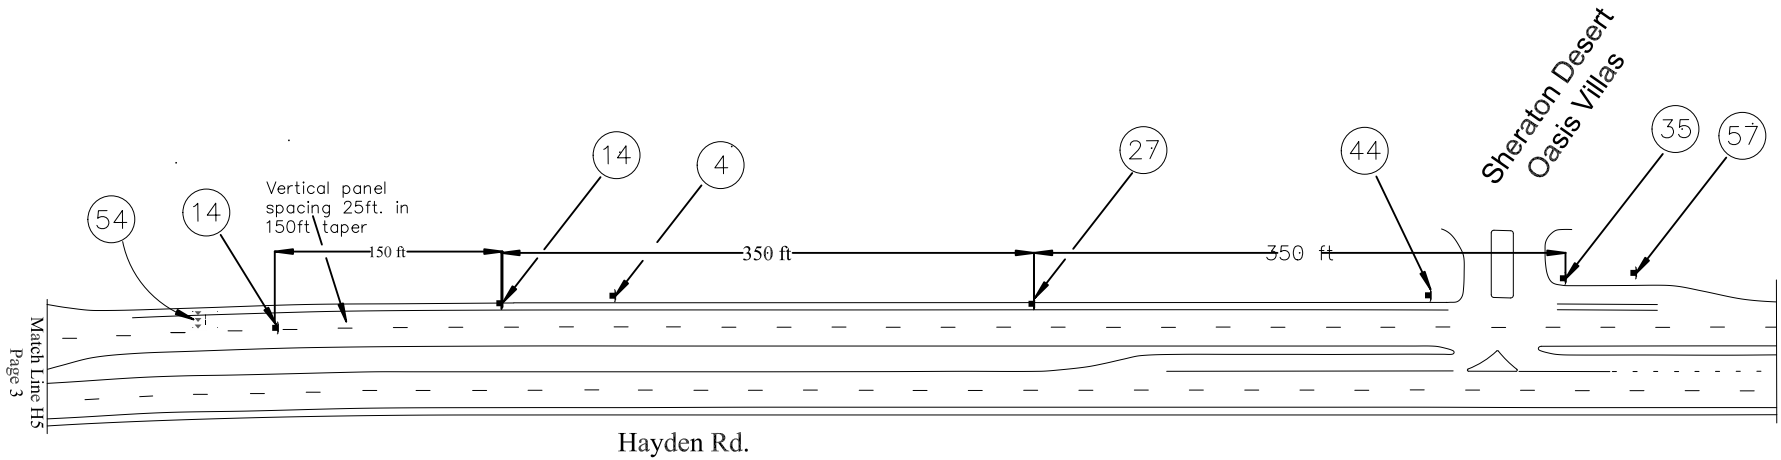

NOTE: ALL CONFLICTING SIGNS SHALL BE COVERED OR TURNED

SYMBOL LEGEND



- I TYPE II BARRICADE
- TYPE 1 - VP BARRICADE
- SIGN ON TYPE 1 BARRICADE
- SIGN ON TYPE 1 BARRICADE
- TRAFFIC CONE/REFLECTIVE STRIPS
- ⊞ TYPE III BARRICADE
- ⊞ LAW ENFORCEMENT OFFICER
- ⊞ SIGN W/ WINDMASTER

2026 WM Phoenix Open
Golf Tournament

Feb 10, 2026 - Greenway-Hayden H5

Traffic Barricade Plan

Page 2

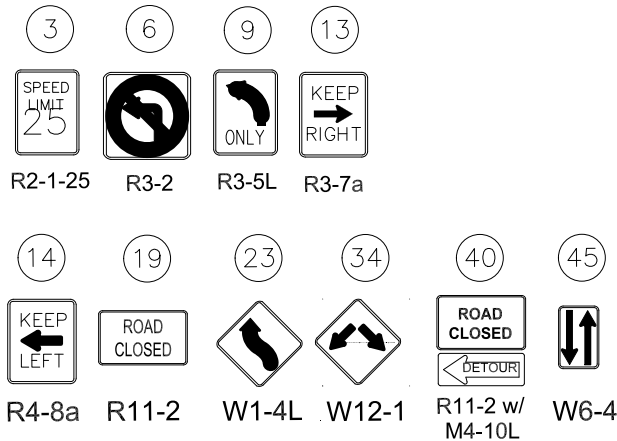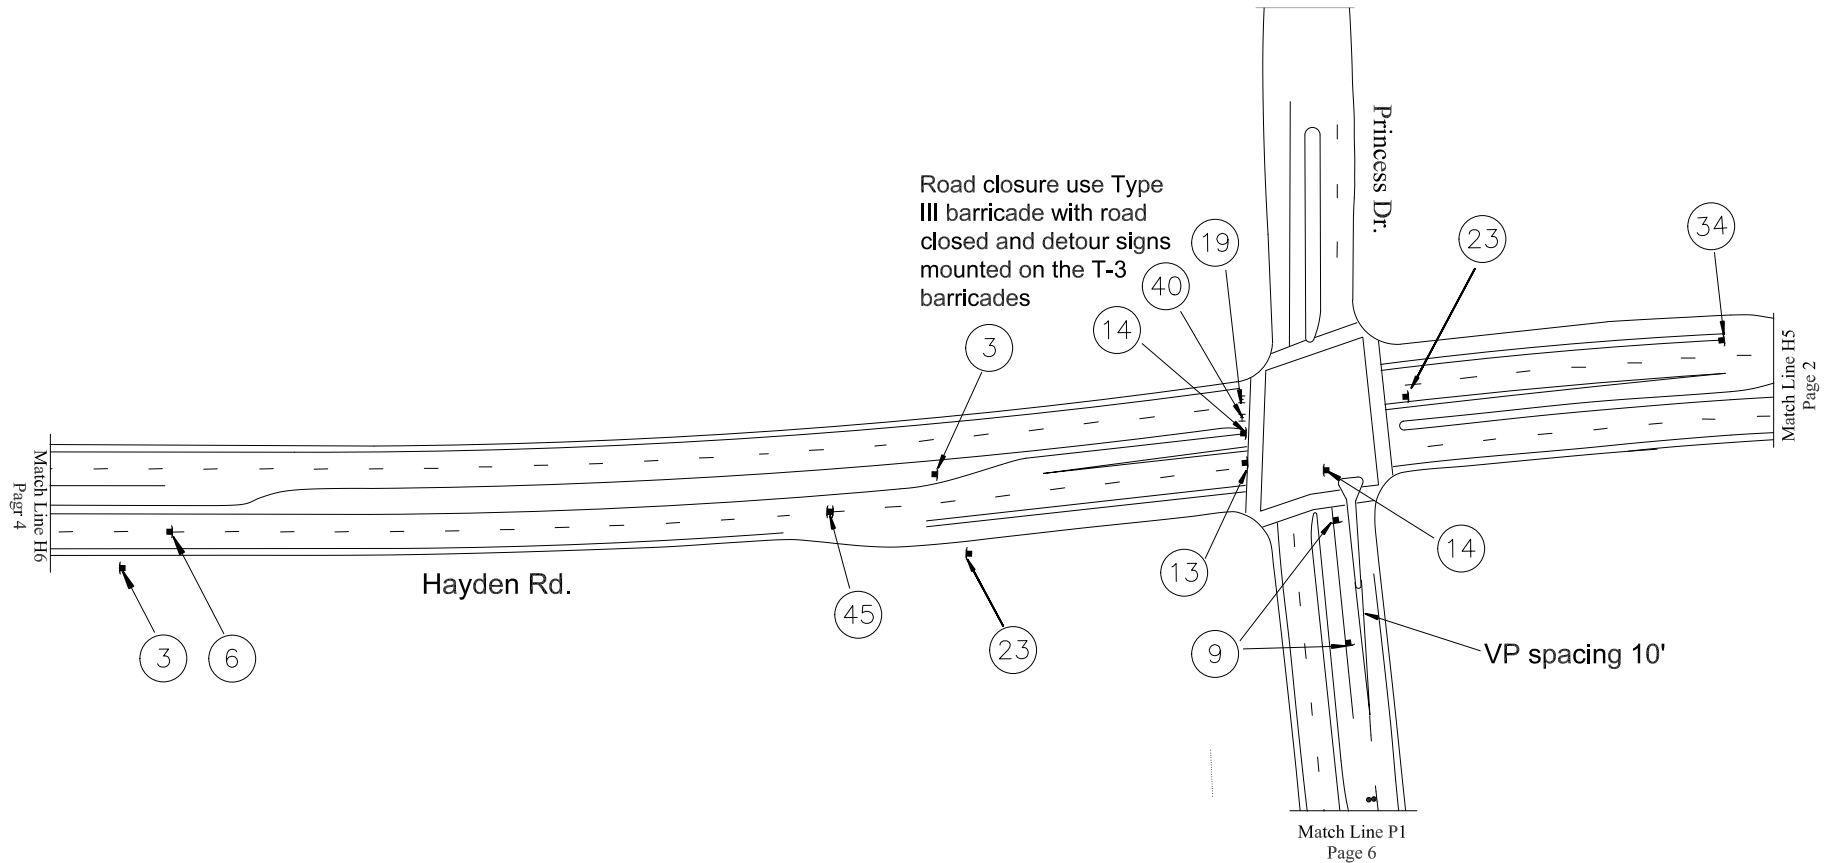

NOTE: ALL CONFLICTING SIGNS SHALL BE COVERED OR TURNED

SYMBOL LEGEND

- TYPE II BARRICADE
- TYPE 1 - VP BARRICADE
- SIGN ON TYPE 1 BARRICADE
- SIGN ON TYPE 1 BARRICADE
- TRAFFIC CONE/REFLECTIVE STRIPS
- ⊥ TYPE III BARRICADE
- ⬅️ LAW ENFORCEMENT OFFICER
- ➡️ SIGN W/ WINDMASTER





2026 WM Phoenix Open
Golf Tournament

Feb 10, 2026 - Greenway-Hayden H6

Traffic Barricade Plan


Page 3

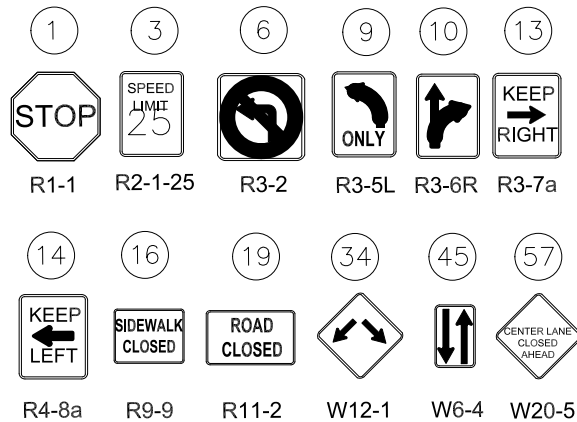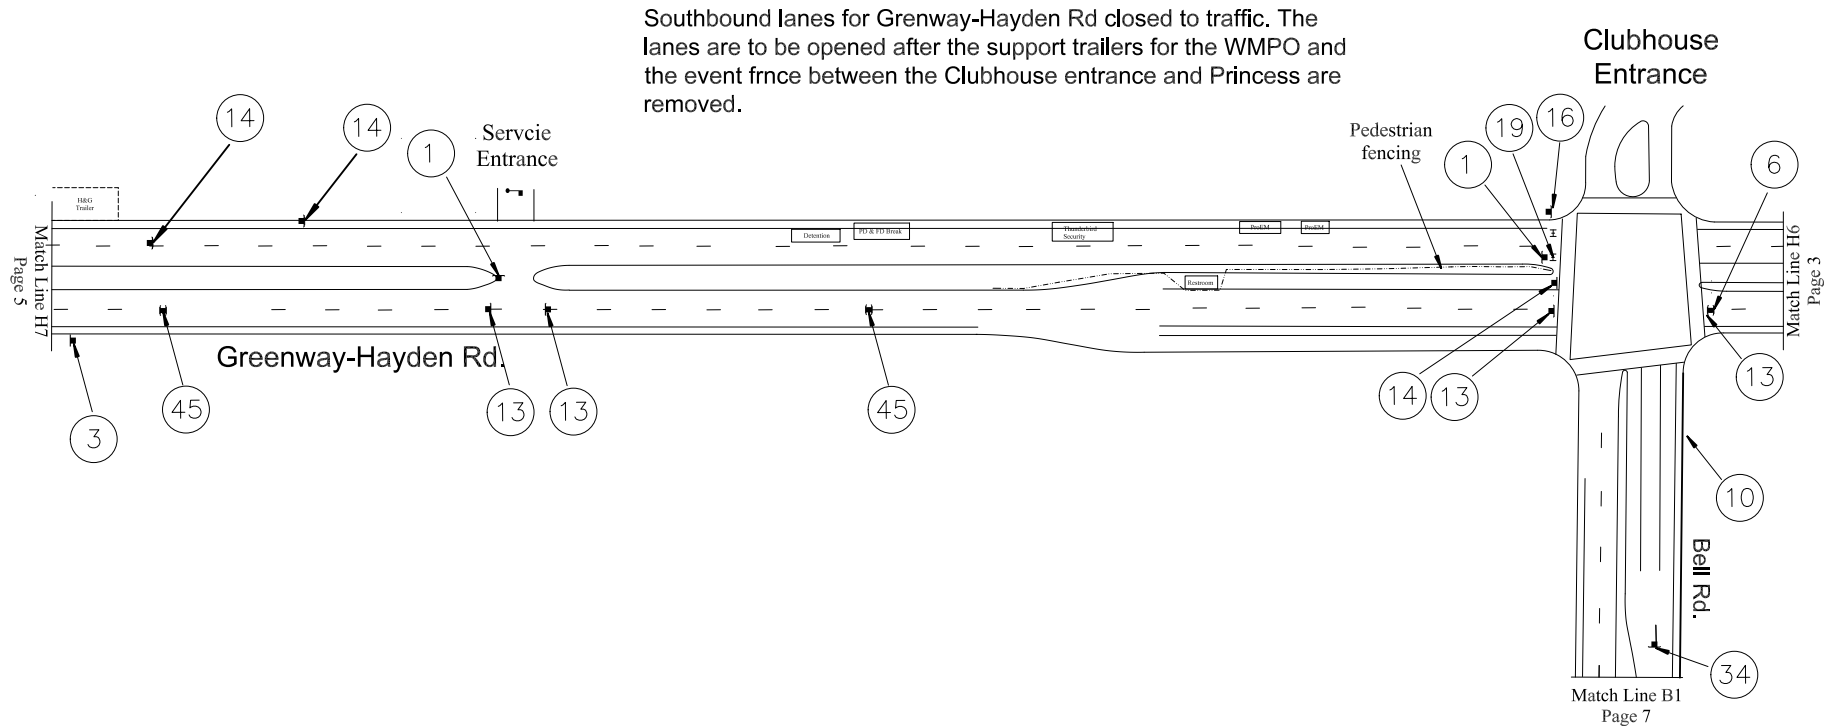

NOTE: ALL CONFLICTING SIGNS SHALL BE COVERED OR TURNED

SYMBOL LEGEND

- | | |
|--------------------------|--------------------------------|
| TYPE II BARRICADE | TRAFFIC CONE/REFLECTIVE STRIPS |
| TYPE I - VP BARRICADE | TYPE III BARRICADE |
| SIGN ON TYPE 1 BARRICADE | LAW ENFORCEMENT OFFICER |
| SIGN ON TYPE 1 BARRICADE | SIGN W/ WINDMASTER |



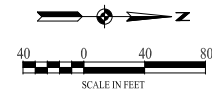


2026 WM Phoenix Open
Golf Tournament

Feb 10, 2026 - Greenway-Hayden H7

Traffic Barricade Plan


Page 4

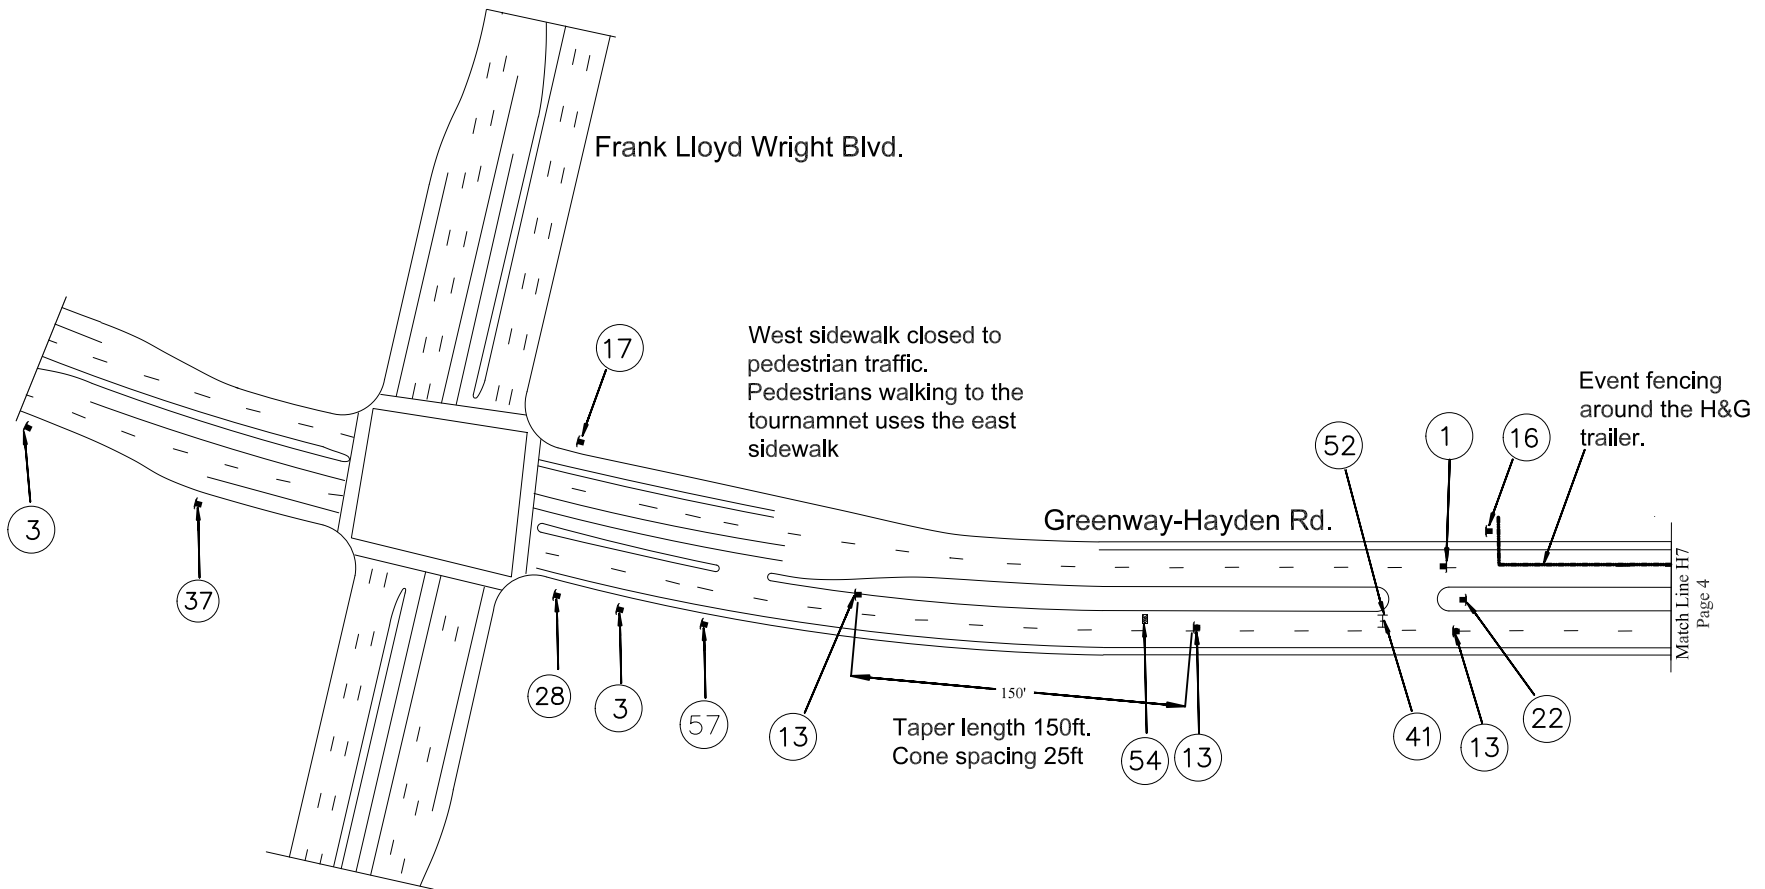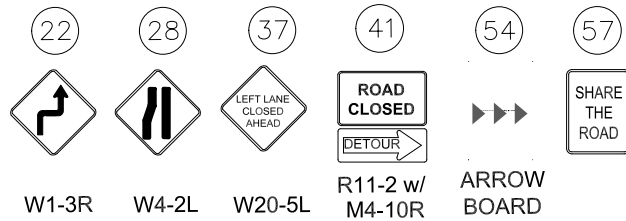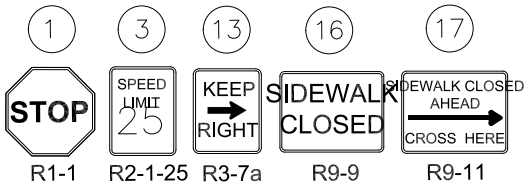Match Line H7
Page 4

NOTE: ALL CONFLICTING SIGNS SHALL BE COVERED OR TURNED

SYMBOL LEGEND

- | | |
|----------------------------|----------------------------------|
| ■ TYPE II BARRICADE | ● TRAFFIC CONE/REFLECTIVE STRIPS |
| ■ TYPE 1 - VP BARRICADE | ⊥ TYPE III BARRICADE |
| ⊥ SIGN ON TYPE 1 BARRICADE | ⊥ LAW ENFORCEMENT OFFICER |
| ⊥ SIGN ON TYPE 1 BARRICADE | ⊥ SIGN W/ WINDMASTER |



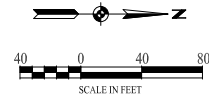


2026 WM Phoenix Open
Golf Tournament

Feb 10, 2026 - Greenway-Hayden H8

Traffic Barricade Plan

Page 5

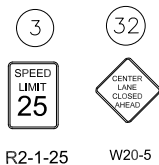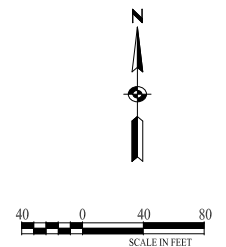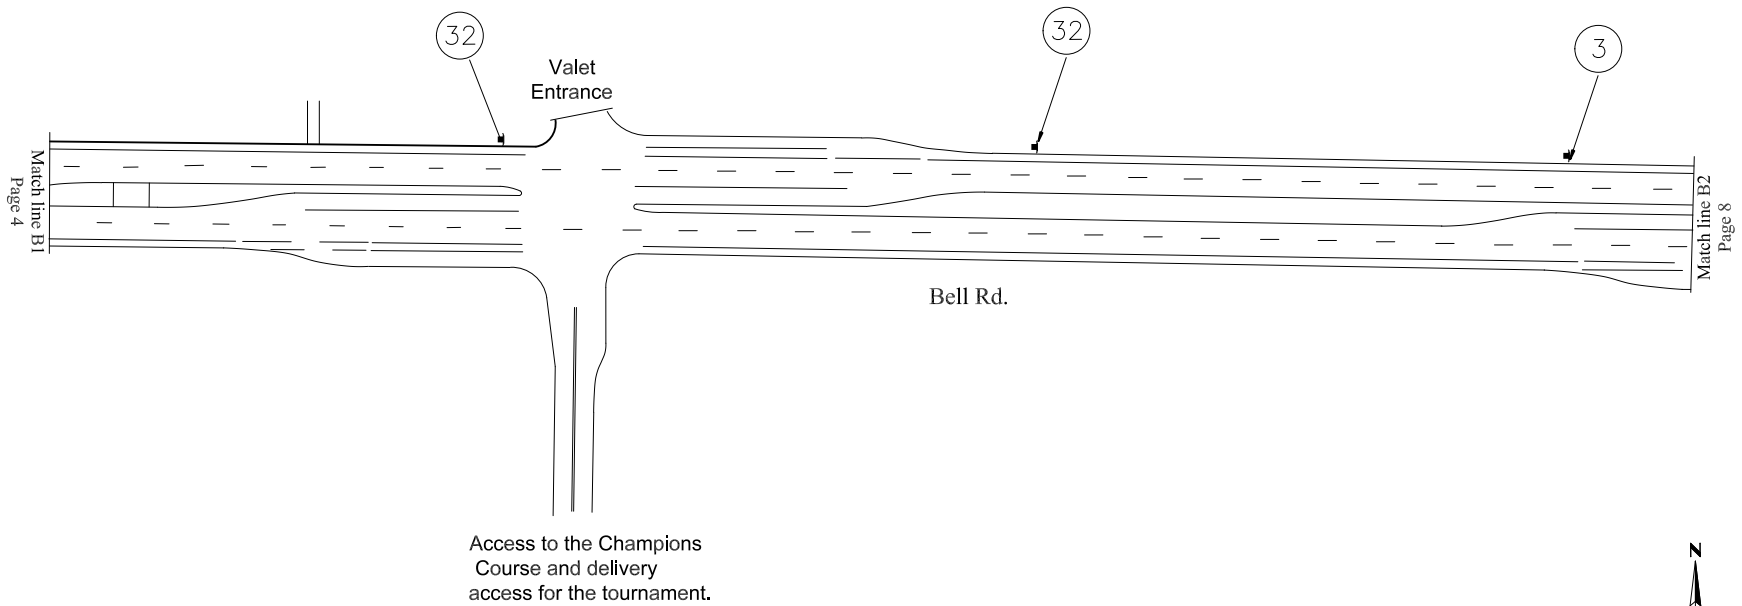

NOTE: ALL CONFLICTING SIGNS SHALL BE COVERED OR TURNED

SYMBOL LEGEND



- | | |
|----------------------------|----------------------------------|
| ■ TYPE II BARRICADE | • TRAFFIC CONE/REFLECTIVE STRIPS |
| ■ TYPE 1 - VP BARRICADE | ⊞ TYPE III BARRICADE |
| ⊞ SIGN ON TYPE 1 BARRICADE | ⚡ LAW ENFORCEMENT OFFICER |
| ⊞ SIGN ON TYPE 1 BARRICADE | ⚡ SIGN W/ WINDMASTER |

2026 WM Phoenix Open
Golf Tournament

Feb 10, 2026 - Bell Rd-B1

Traffic Barricade Plan


Page 7

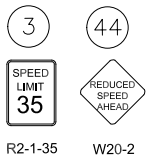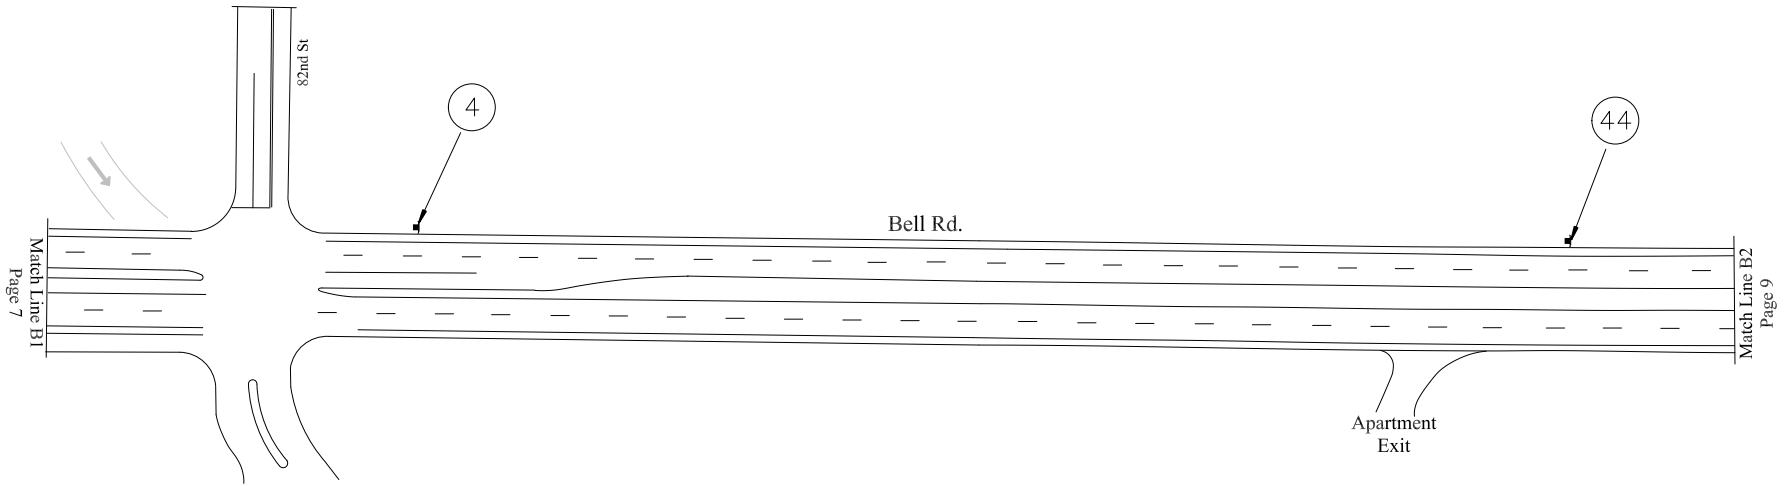

NOTE: ALL CONFLICTING SIGNS SHALL BE COVERED OR TURNED

SYMBOL LEGEND

- | | |
|----------------------------|----------------------------------|
| I TYPE II BARRICADE | • TRAFFIC CONE/REFLECTIVE STRIPS |
| ■ TYPE 1 - VP BARRICADE | ⊥ TYPE III BARRICADE |
| ▤ SIGN ON TYPE 1 BARRICADE | ➔ LAW ENFORCEMENT OFFICER |
| ▥ SIGN ON TYPE 1 BARRICADE | ➔ SIGN W/ WINDMASTER |

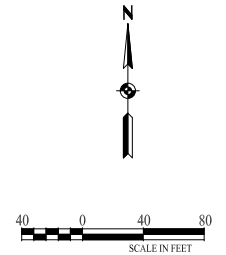

2026 WM Phoenix Open
Golf Tournament

Feb 10, 2026 - Bell Rd. - B2


Traffic Barricade Plan

Page 8

2026 WM Phoenix Open



February 12, 2026 Barricades

West Sidewalk closure Hayden Rd.

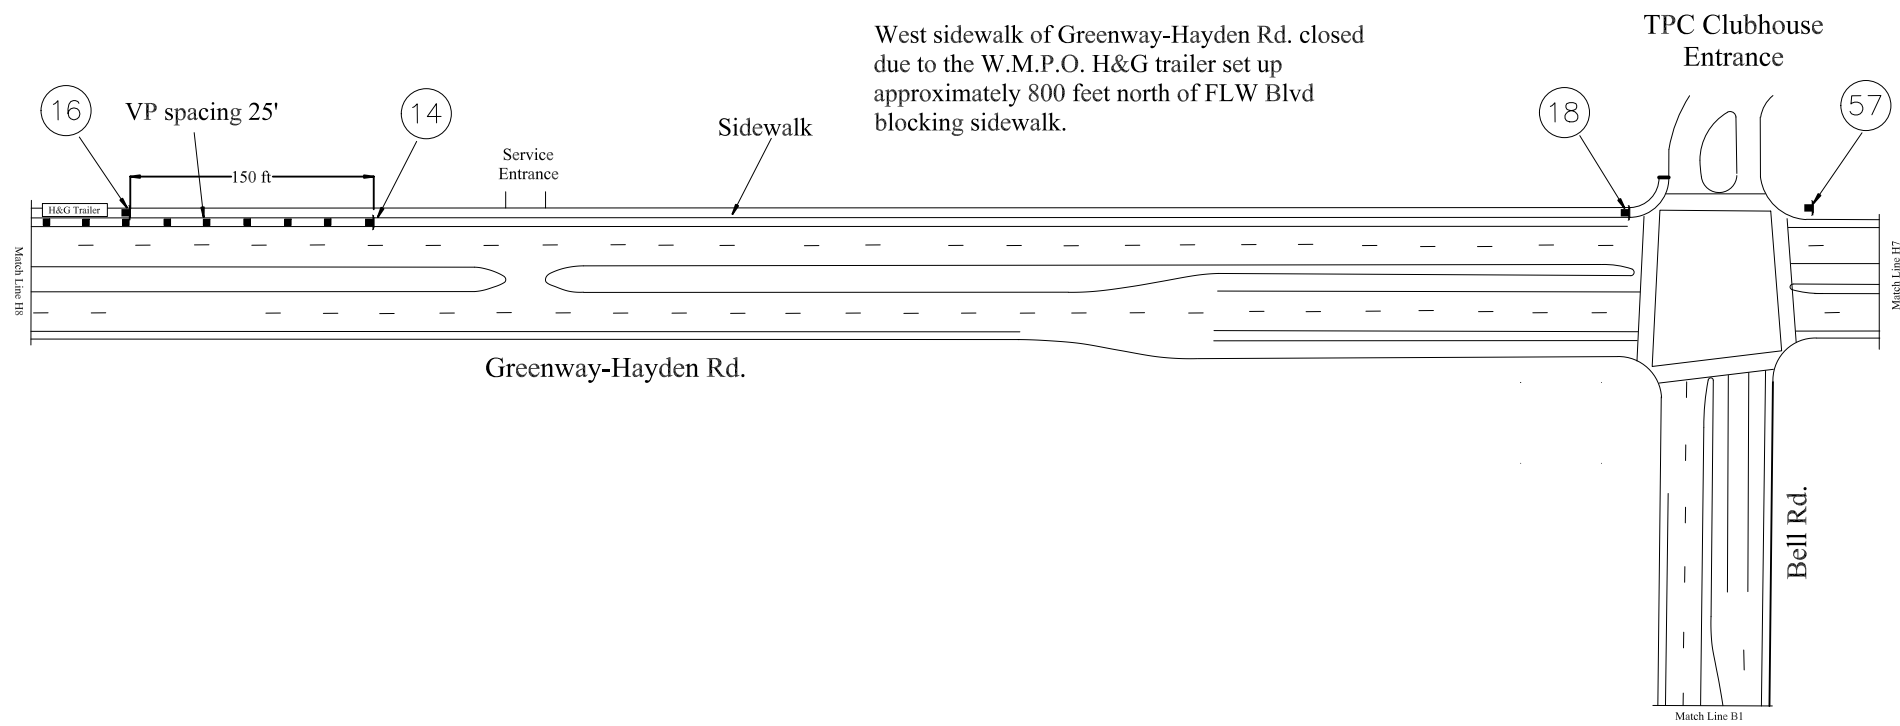

- 14
KEEP LEFT
R4-8a
- 16
SIDEWALK CLOSED
R9-9
- 18
SIDEWALK CLOSED
CROSS HERE
R9-11a
- 57
SHARE THE ROAD
W16-1

2026 WM Phoenix Open Golf Tournament	
Feb 12, 2026 Greenway-Hayden H7	
Traffic Barricade Plan	

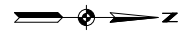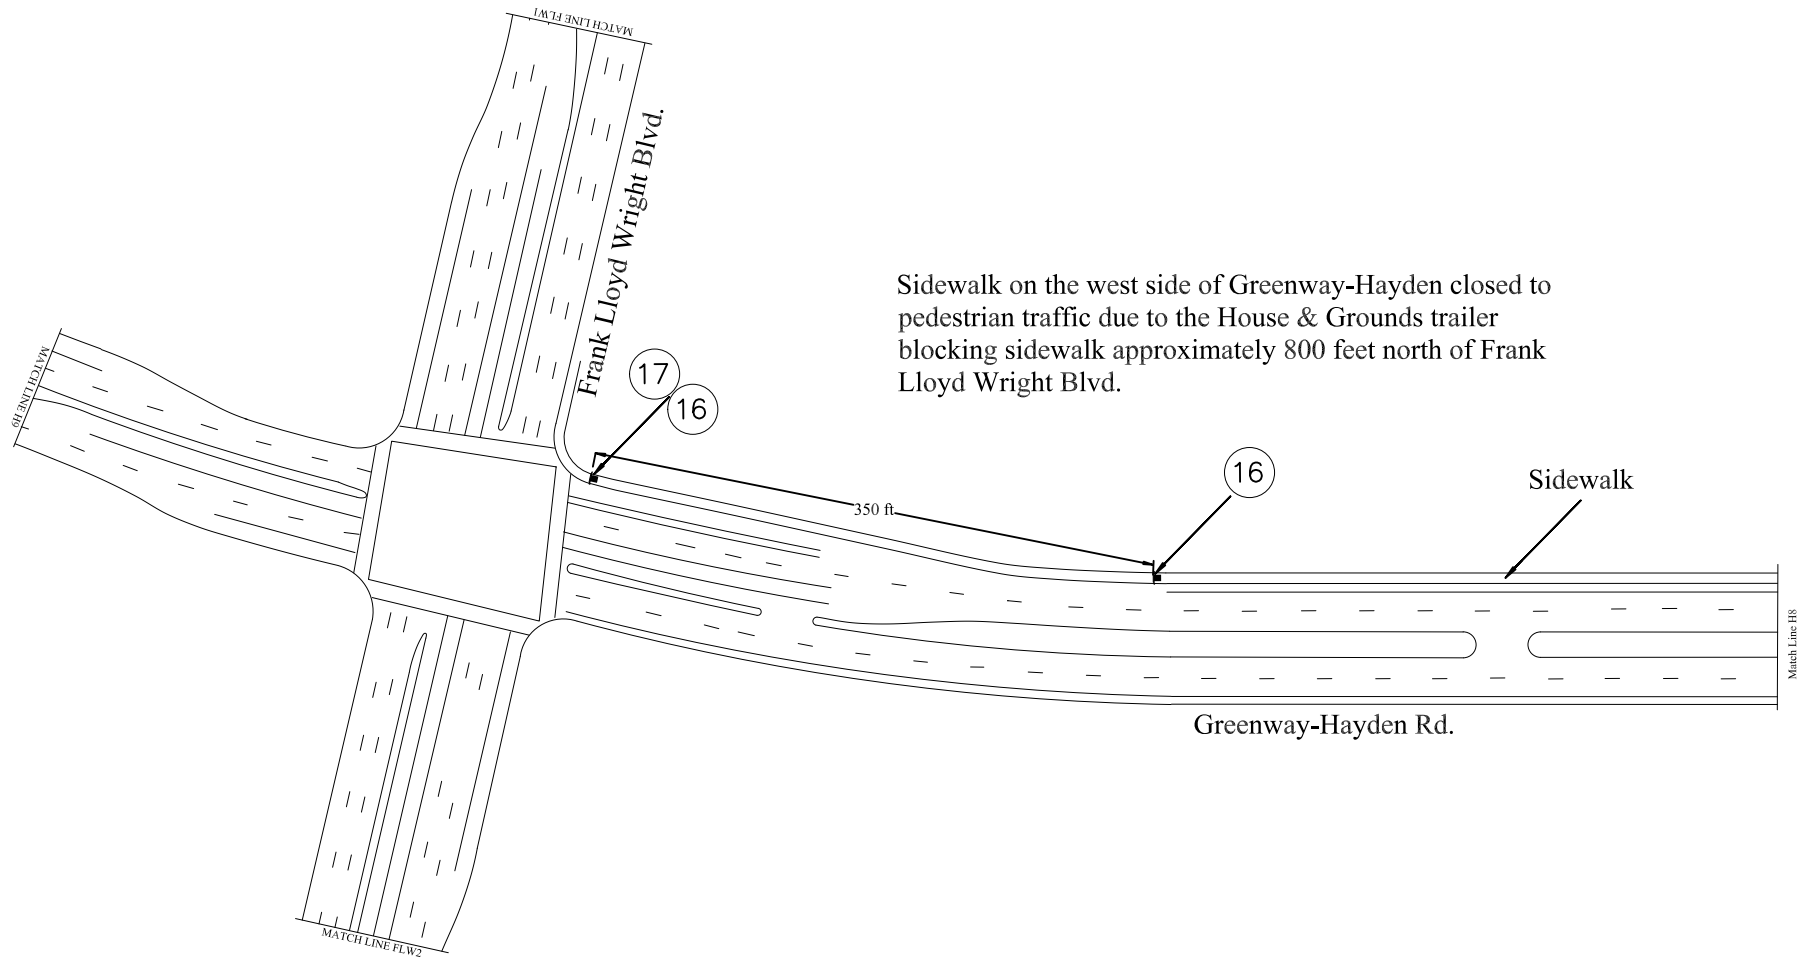

16

SIDEWALK
CLOSED

R9-9


17

SIDEWALK CLOSED
AHEAD
CROSS HERE

R9-11


2026 WM Phoenix Open Golf Tournament	
Feb 12, 2026 Greenway-Hayden H8	
Traffic Barricade Plan	

2026 WMPO Public parking at Salt River
Fields starts on Wednesday February 4
through Sunday February 8, 2026.

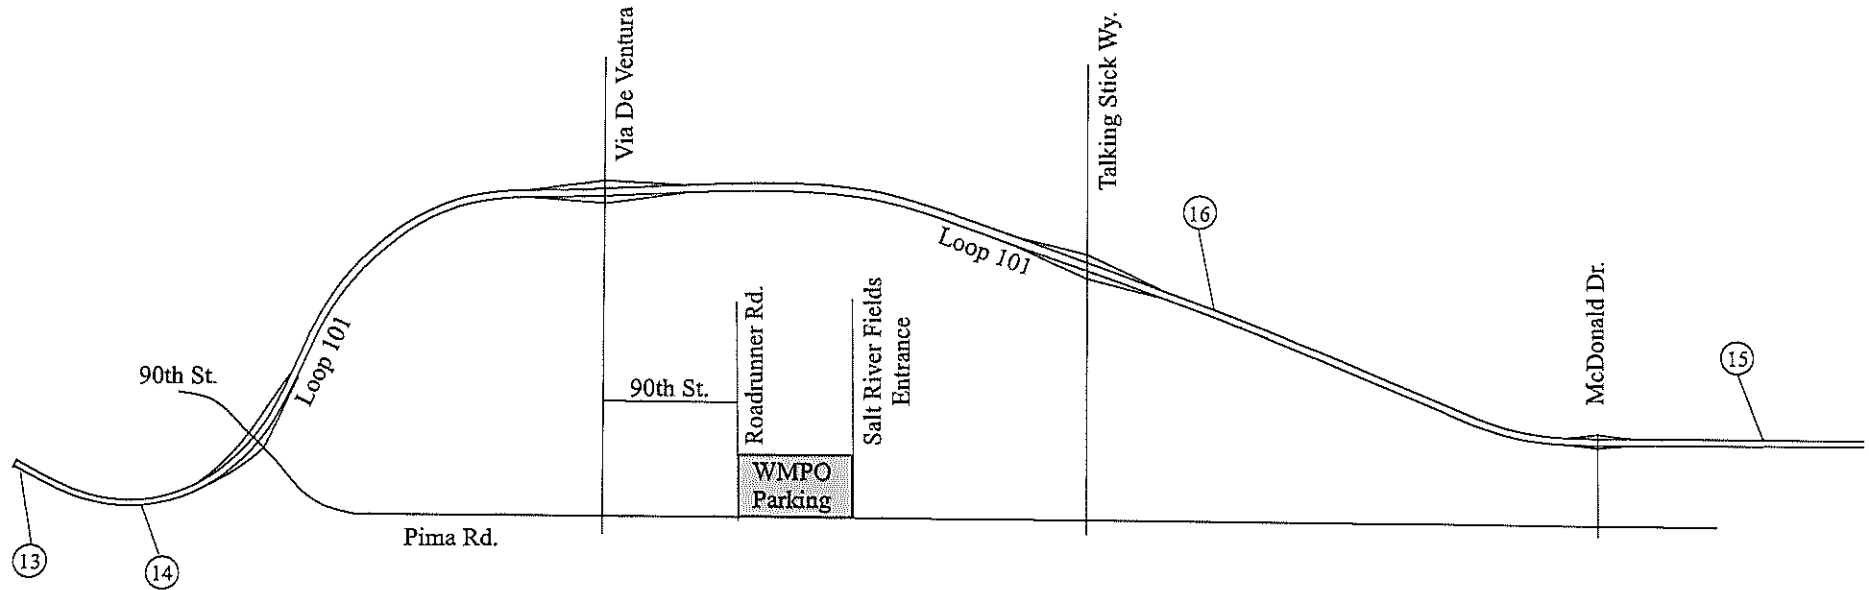

Public parking traffic S/B on Loop 101 is directed off at Pima Rd. exit. The traffic continues S/B on Pima Rd to the Salt River Fields main entrance. The traffic is then directed to the open parking lots.

Public parking traffic N/B on Loop 101 is directed off at Pima Rd. exit. The traffic continues N/B on Pima Rd to the Salt River Fields main entrance. The traffic is then directed to the open parking lots.

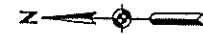

NOTES:

1. Changeable message boards will be placed on the Loop 101 at designated locations to guide WMPO attendees.
2. All changeable message boards will be turned off during overnight hours.

2026 W M Phoenix Open
Golf Tournament

Loop 101 & Salt River Fields VMS


Traffic Barricade Plan

ADOT 11

L101 VMS screens for Salt River Fields February 4 to 8, 2026

VMS #	Location	Screen 1	Screen 2	Screen 3
13	S/B L101 1500' north of Pima off ramp.	GOLF EVENT GENERAL	PARKING EXIT PIMA	
14	S/B L101 750' north of Pima off ramp.	GOLF EVENT GENERAL	PARKING EXIT >>>>>>	
15	N/B L101 750' south of McDonald off ramp.	GOLF EVENT GENERAL	PARKING EXIT >>>>>>	
16	N/B L101 750' south of Indian Bend off ramp	GOLF GEN PKG EXIT PIMA	NO EXIT AT IND BEND	


Surface Street Message Boards

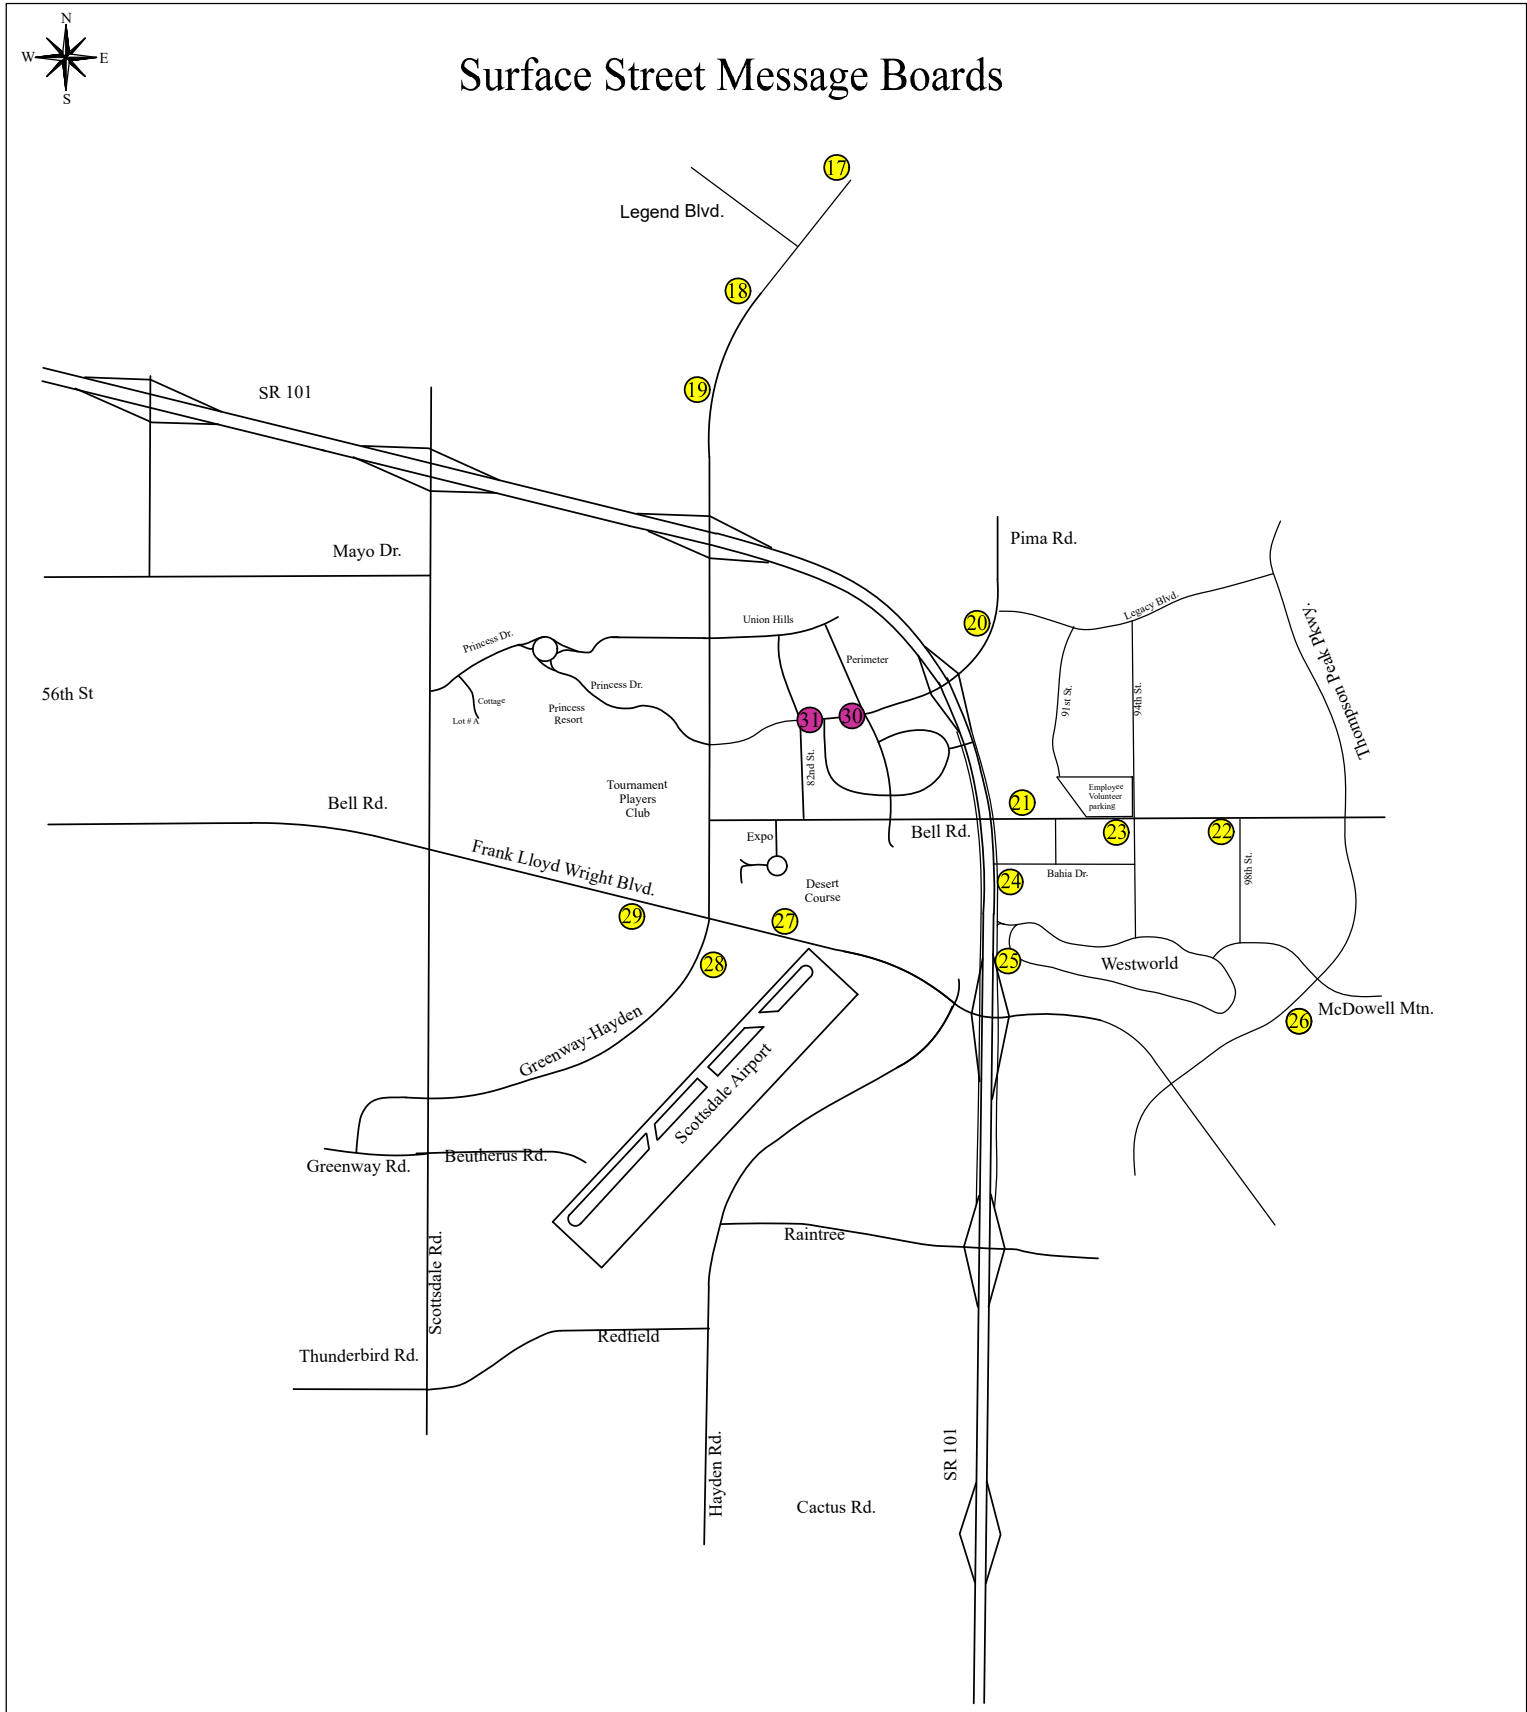

2026 WM Phoenix Open Golf Tournament	
Surface Street Message Boards	
Traffic Barricade Plan	TOC

Surface Street message boards February 2 to 8, 2026

VMS #	Location	Screen 1	Screen 2	Screen 3
17	S/B Hayden 300 ft. north of Legend Blvd.	EVENT ROAD CLOSURE	HAYDEN CLOSED PRINCESS	TO FLW JAN 27 TO FEB 11
18	S/B Hayden 300 ft. north of Cavasson Blvd.	HAYDEN RD CLOSED AHEAD	DETOUR E/B L101 EXIT FLW	OR W/B L101 TO SCTDL ROAD
19	S/B Hayden 700 ft. north of Loop 101.	HAYDEN RD CLOSED AHEAD	DETOUR E/B L101 EXIT FLW	OR W/B L101 TO SCTDL ROAD
20	W/B Pima Rd. 300 ft. east of Loop 101	SPECIAL EVENT AHEAD	SB HAYDN CLOSED AHEAD	DETOUR E/B - W/B LOOP 101
21	W/B Bell Rd. 300 ft. east Loop 101.	SPECIAL EVENT AHEAD	SB HAYDN CLOSED AHEAD	DETOUR E/B - W/B LOOP 101
22	E/B Bell Rd. 700 ft. east of 94 th St.	WMPO GEN PKG >>>>>>	WMPO GEN PKG >>>>>>	WMPO GEN PKG >>>>>>
23	E/B Bell Rd. 300 ft. west of 94 th St.	WMPO GEN PKG STRAIGHT	NO TURN ON 94 TH ST	
24	N/B L101 frontage 500 ft. south of Bell Rd.	WMPO GEN PKG R/T BELL	2-6 & ADA STRAIT TO PRINCESS	LOTS 1 & 7 LEFT TURN AT BELL
25	N/B L101 frontage 300 ft. south Westworld	WMPO GEN PKG STRAIT	LOTS E&R STRAIT TO PIMA RD	GEN PARK RT BELL >>>>>>
26	N/B Thompson Peak 350 ft. south of McDowell Mountain Ranch Rd. THURSDAY THRU SUNDAY ONLY	WMPO GENERAL PARKING	LEFT TURN AT MCDOWELL	MOUNTAIN RANCH RD <<<<<<<
27	W/B Frank Lloyd Wright Blvd. 750 ft. east of Greenway Hayden	N/B TRAF GWY-HAY CLOSED	FLW BLVD TO PRINCESS	FROM JAN 31 TO FEB 10
28	N/B Greenway Hayden 300 ft. south of FLW	GRW-HAY CLOSED AHEAD	FLW BLVD TO PRINCESS	FROM JAN 31 TO FEB 10
29	E/B Frank Lloyd Wright Blvd. 750 ft. west of Greenway Hayden on median	N/B TRAF GWY-HAY CLOSED	FLW BLVD TO PRINCESS	FROM JAN 31 TO FEB 10
30	W/B Princess placed in median midway between Perimeter and Hartford facing east WED THRU SAT NIGHT FOR BIRDS NEST PICKUP	RIDE SHARE ONLY	LEFT TURN ON HARTFORD	FOR PATRON PICKUP
31	Princess placed in W/B left turn bay at 82nd St facing west for E/B traffic WED THRU SAT NIGHT FOR BIRDS NEST PICKUP	RIDE SHARE ONLY	RIGHT TURN ON HARTFORD	FOR PATRON PICKUP

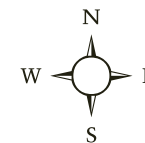




PRO EM | NATIONAL
EVENT
SERVICES

1450 E. Grant St. Phoenix, Arizona 85034

www.PROEM.org

480-507-0999

PHOENIX - CHICAGO - LOS ANGELES - ORLANDO - SAN FRANCISCO

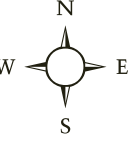






NATIONAL
EVENT
SERVICES

1450 E. Grant St. Phoenix, Arizona 85034

www.PROEM.org 480-507-0999

PHOENIX - CHICAGO - LOS ANGELES - ORLANDO - SAN FRANCISCO

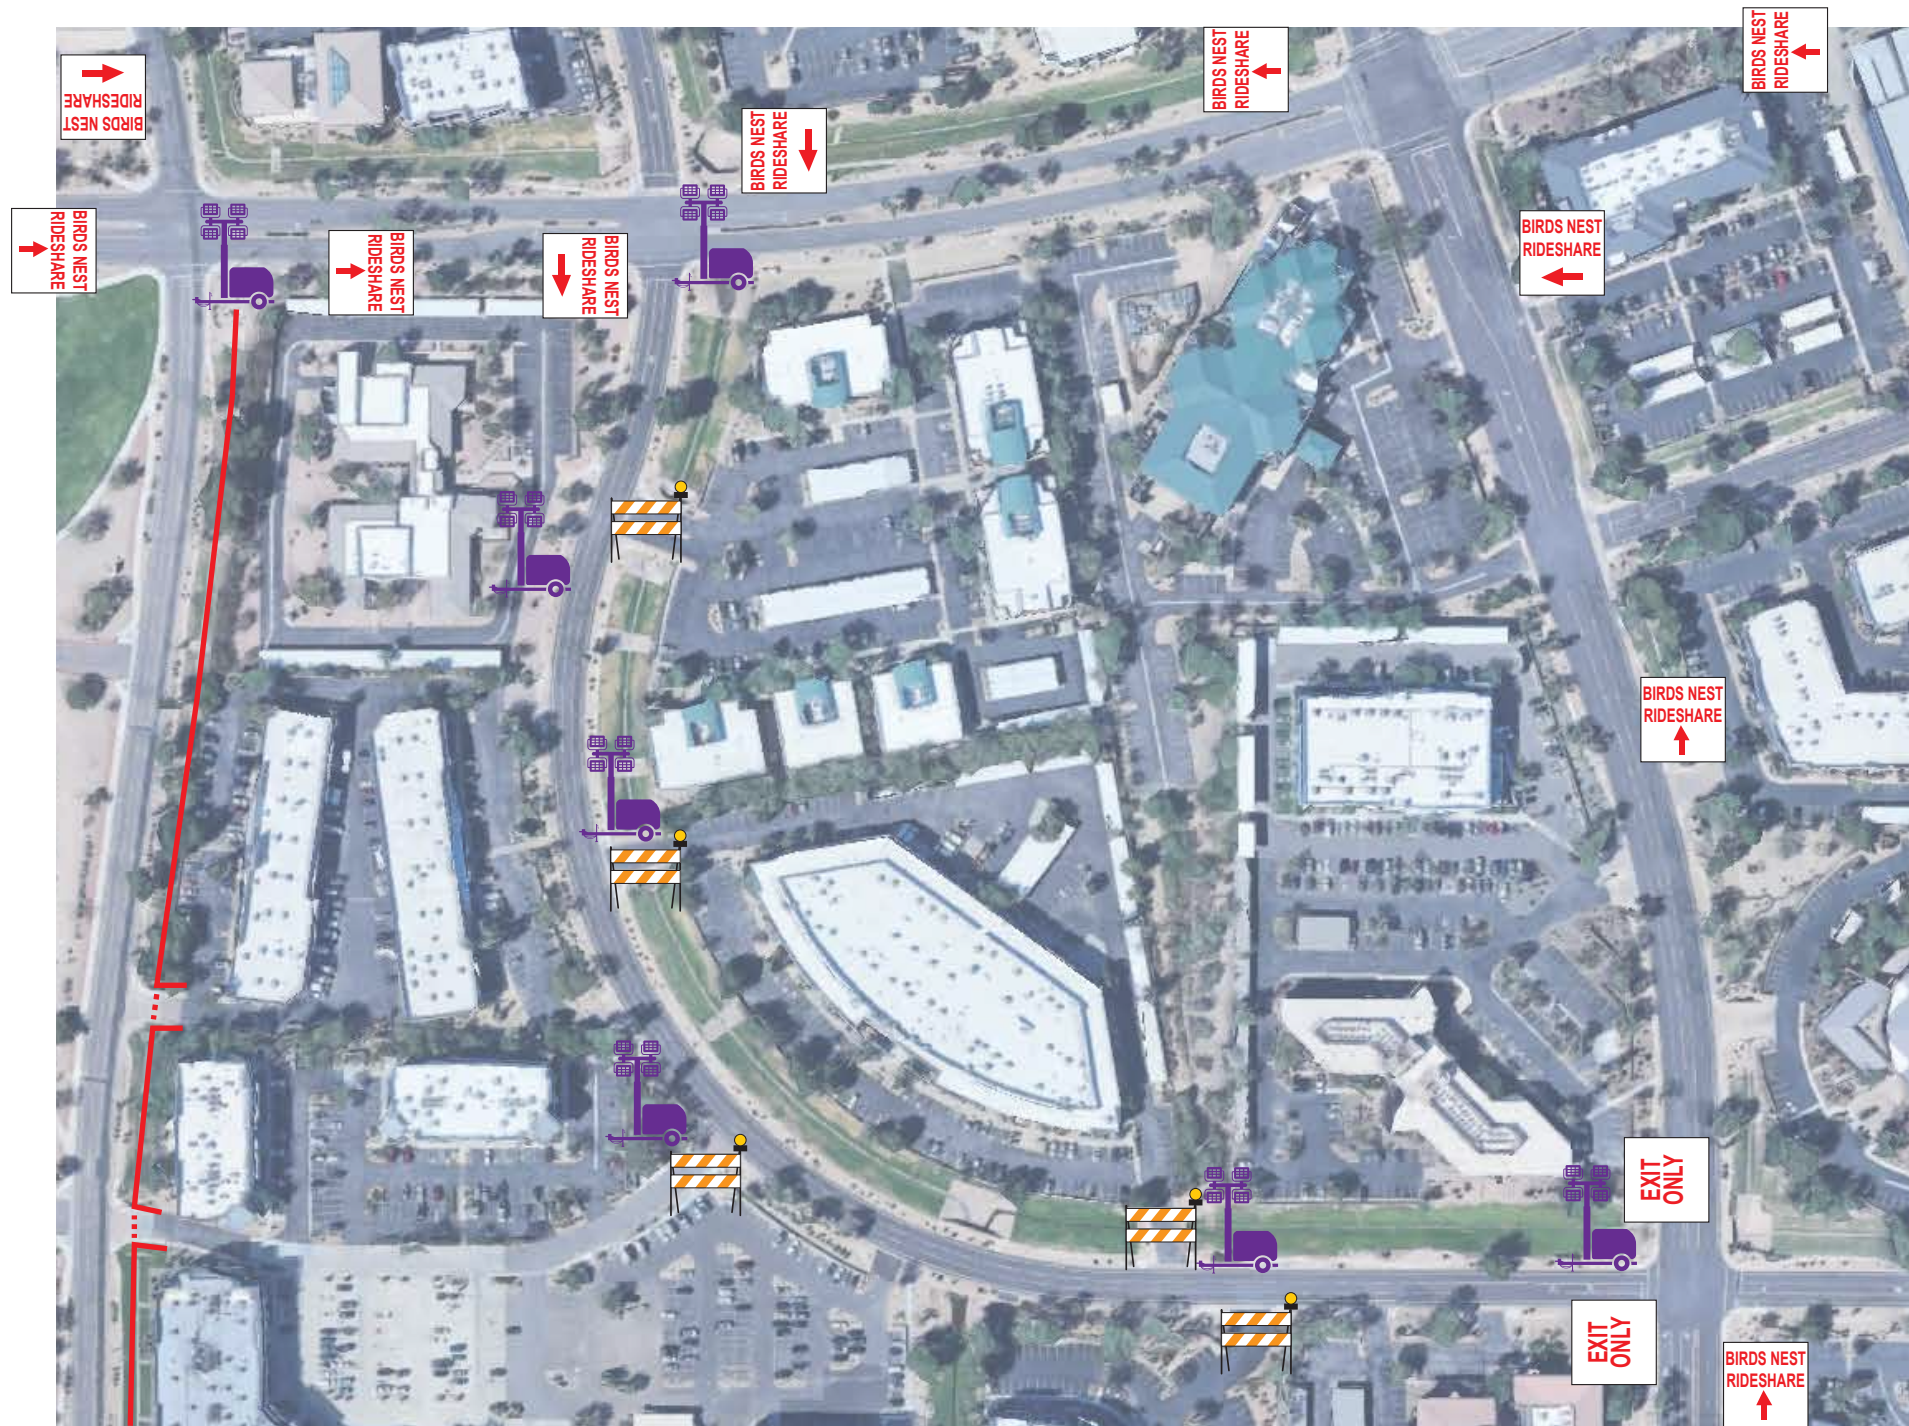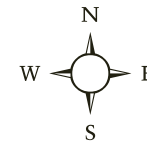

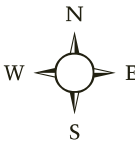






PRO EM

NATIONAL
EVENT
SERVICES

1450 E. Grant St. Phoenix, Arizona 85034 www.PROEM.org 480-507-0999

PHOENIX - CHICAGO - LOS ANGELES - ORLANDO - SAN FRANCISCO

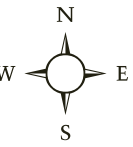




PRO EM

NATIONAL
EVENT
SERVICES

1450 E. Grant St. Phoenix, Arizona 85034 www.PROEM.org 480-507-0999

PHOENIX - CHICAGO - LOS ANGELES - ORLANDO - SAN FRANCISCO

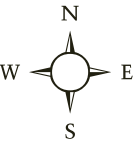




PRO EM NATIONAL
EVENT
SERVICES

1450 E. Grant St. Phoenix, Arizona 85034

www.PROEM.org 480-507-0999

PHOENIX - CHICAGO - LOS ANGELES - ORLANDO - SAN FRANCISCO

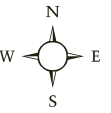







PRO EM | NATIONAL
EVENT
SERVICES

1450 E. Grant St. Phoenix, Arizona 85034

www.PROEM.org 480-507-0999

PHOENIX - CHICAGO - LOS ANGELES - ORLANDO - SAN FRANCISCO

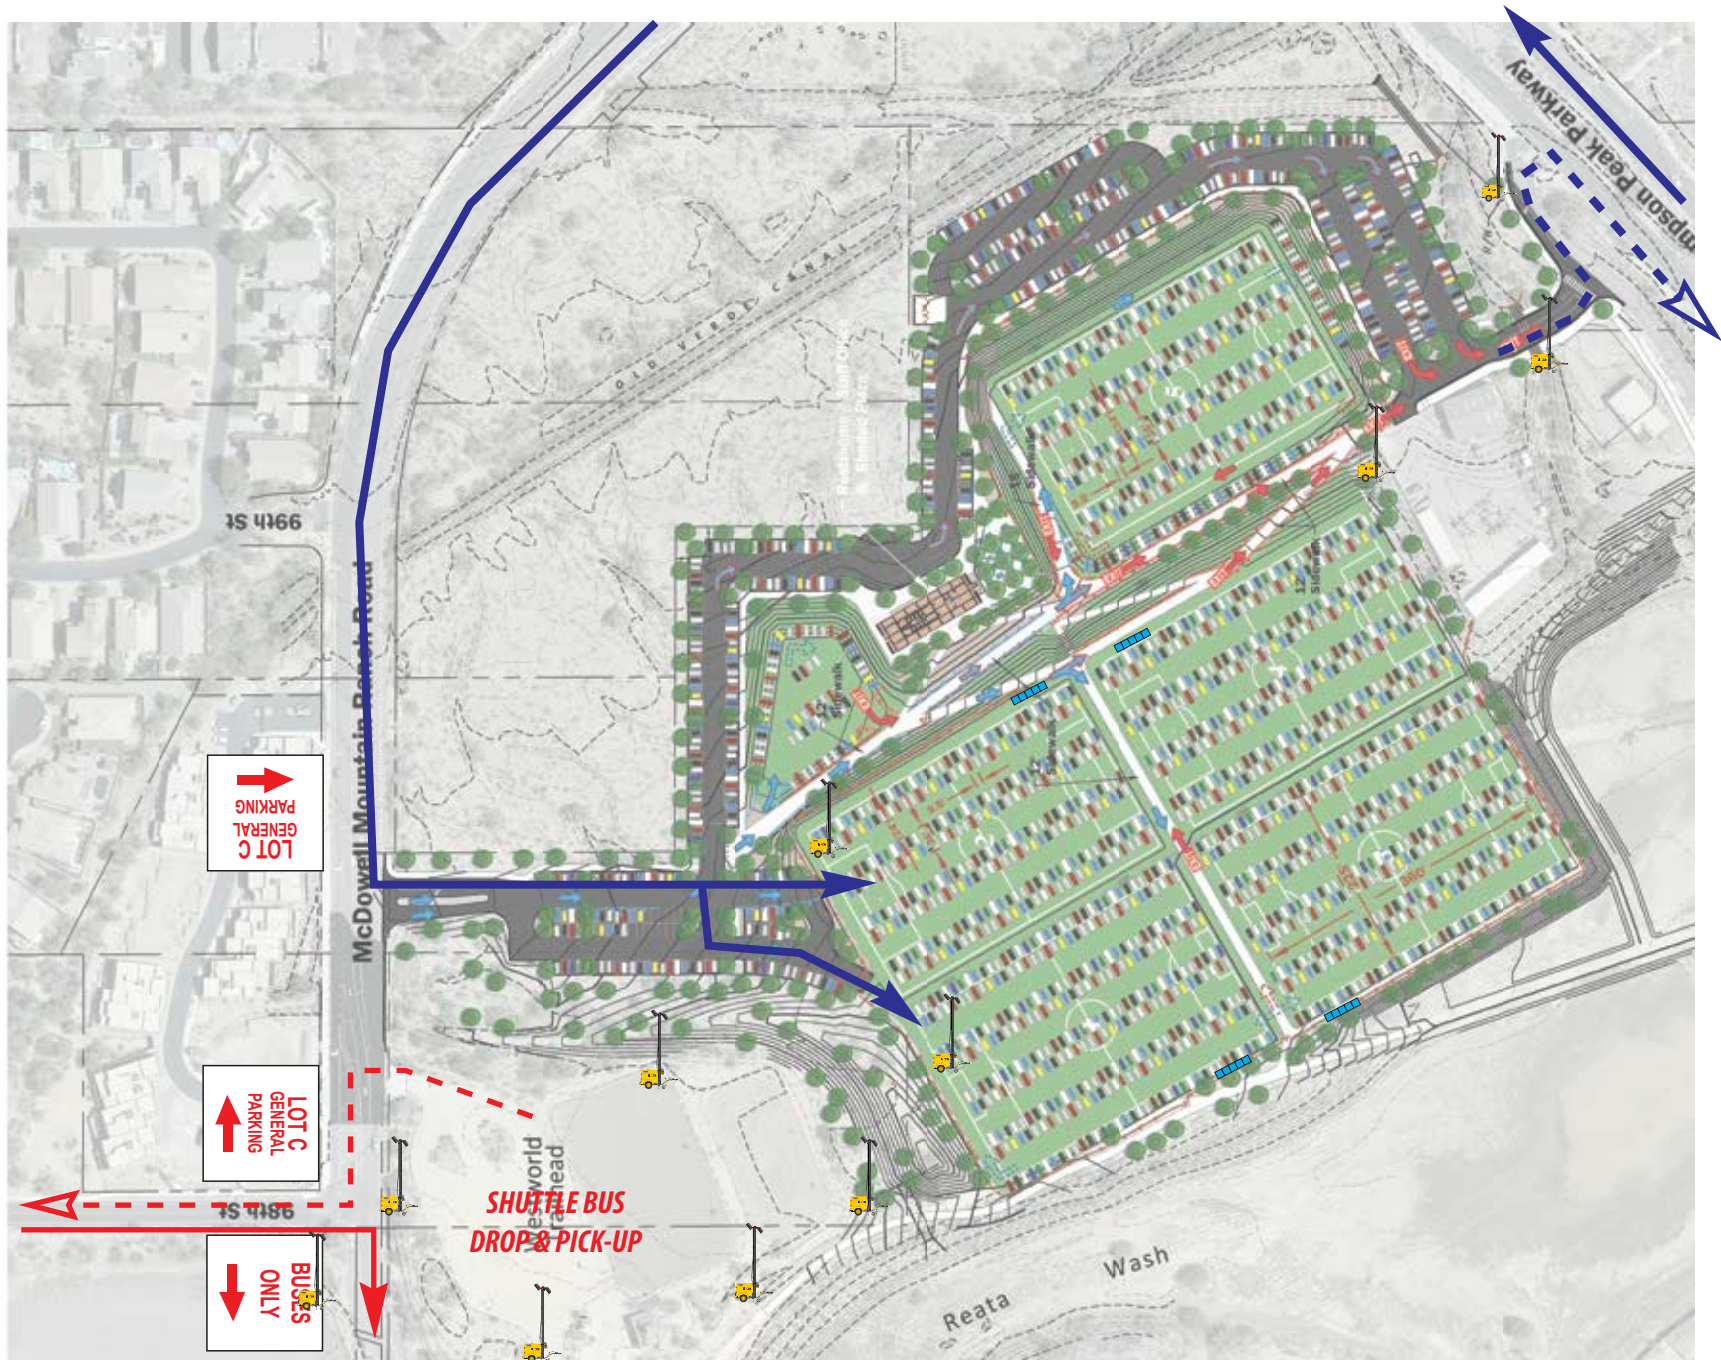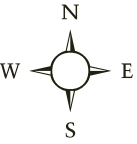




PRO EM NATIONAL
EVENT
SERVICES

1450 E. Grant St. Phoenix, Arizona 85034 www.PROEM.org 480-507-0999

PHOENIX - CHICAGO - LOS ANGELES - ORLANDO - SAN FRANCISCO

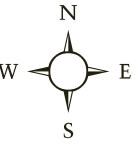



- 
SPONSOR BUSES- (4) BUSES
- 
LOT SRF PICK-UP - (8) BUSES


- 
LOT C SHUTTLES - (8) BUSES


- 
LOT R SHUTTLES - (6) BUSES









PRO EM

NATIONAL
EVENT
SERVICES

1450 E. Grant St. Phoenix, Arizona 85034 www.PROEM.org 480-507-0999 PHOENIX - CHICAGO - LOS ANGELES - ORLANDO - SAN FRANCISCO

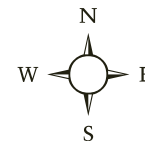

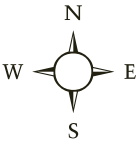

**LOT 2 SET UP MONDAY 2/02
& TUESDAY 2/03**

****LOT T PASSES ALLOWED TO PARK
ON MONDAY & TUESDAY BUT
NOT IN ADA PACES**

**LOT 2 SET UP WEDNESDAY 2/04
THRU SUNDAY 2/08**






PRO EM

NATIONAL
EVENT
SERVICES

1450 E. Grant St. Phoenix, Arizona 85034

www.PROEM.org 480-507-0999

PHOENIX - CHICAGO - LOS ANGELES - ORLANDO - SAN FRANCISCO

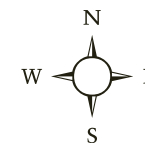






PRO EM NATIONAL
EVENT
SERVICES

1450 E. Grant St. Phoenix, Arizona 85034 www.PROEM.org 480-507-0999

PHOENIX - CHICAGO - LOS ANGELES - ORLANDO - SAN FRANCISCO

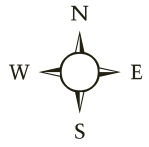

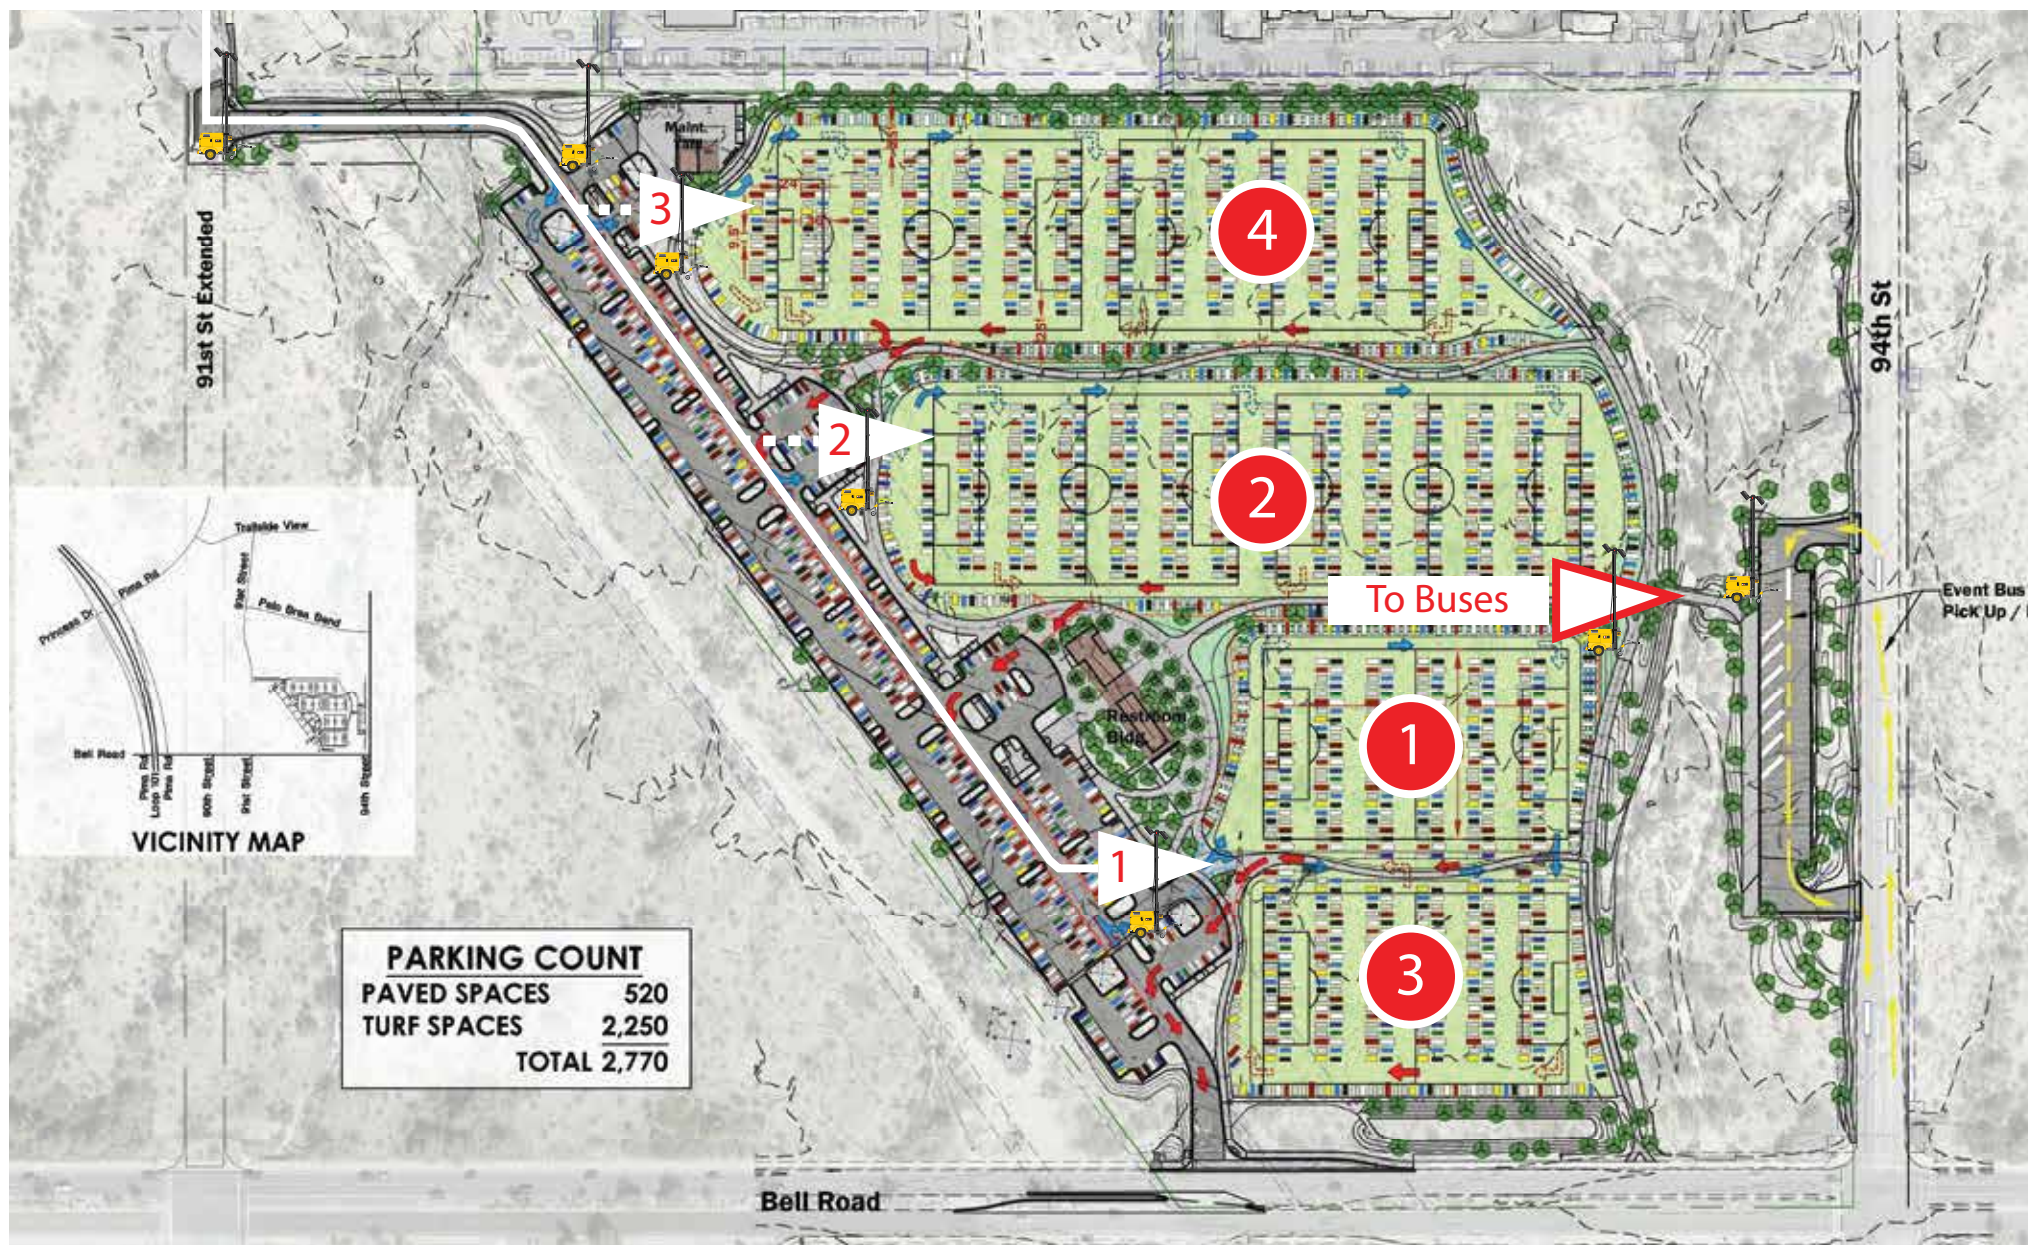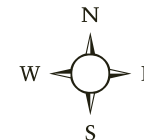





PRO EM | NATIONAL
EVENT
SERVICES

1450 E. Grant St. Phoenix, Arizona 85034 www.PROEM.org 480-507-0999

PHOENIX - CHICAGO - LOS ANGELES - ORLANDO - SAN FRANCISCO

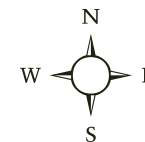

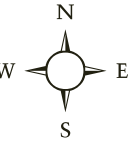

1

ALL WMPO
TRAFFIC
USE LEFT
LANE

2

NO GA
ACCESS
MUST U-TURN
AT MAYO

3

LEGACY TO
SCOTTSDALE
SCOTTSDALE
TO 101 EAST

4

WMPO
PARKING
←

5


WMPO PKNG
USE
SCOTTSDALE
TO 101 EAST

6

ALL PASSES
STRAIGHT
GA USE 101 E
EXIT AT
PRINCESS

7

ALL PASSES
STRAIGHT
GA LEFT
USE EB 101

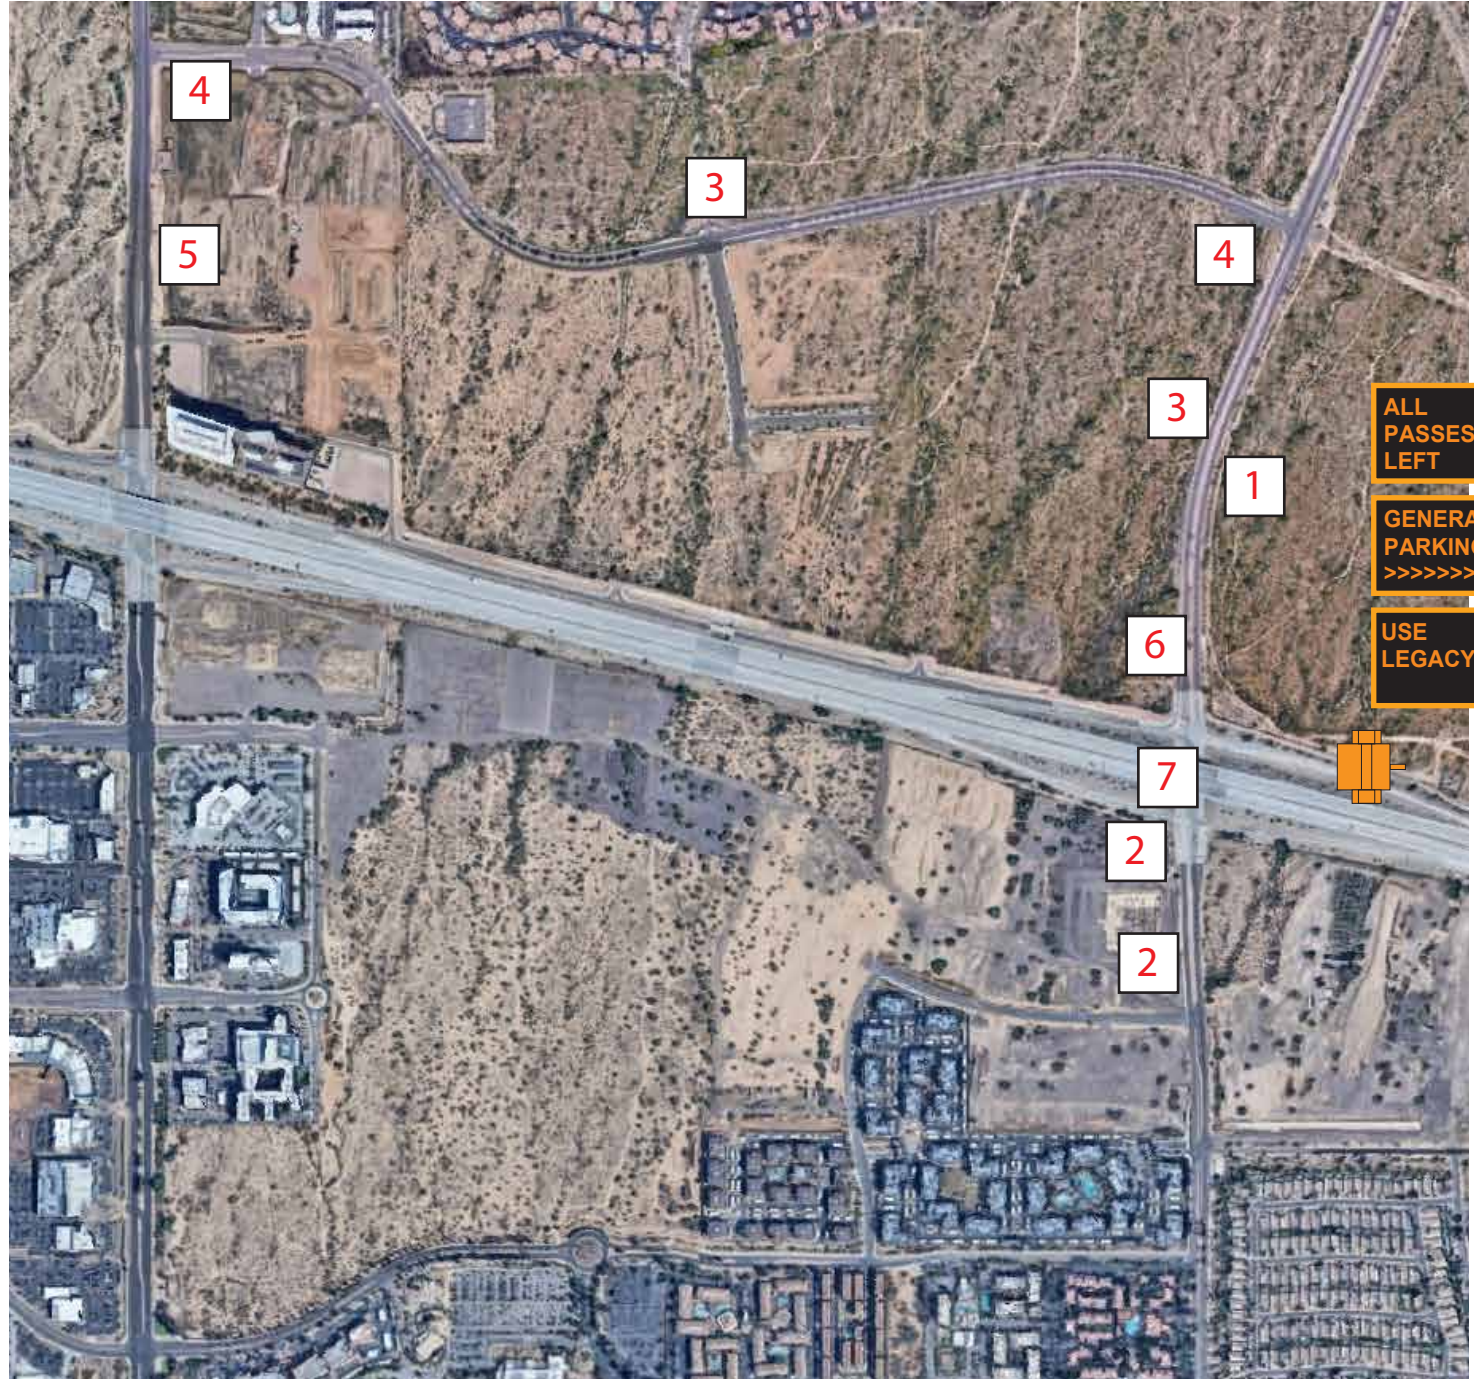

ALL
PASSES
LEFT

GENERAL
PARKING
>>>>>>>

USE
LEGACY





Dust Control Plan

Temporary Parking on Unpaved Vacant Lots/Open Areas

For Special Events and Vehicle Parking on Unpaved Surfaces

(Please type or print and submit with your Special Event Permit Application)

Submit a Site Drawing with this Plan.

Dust Control Plan must be submitted 30 days before the Special Event and/or temporary parking use of an unpaved vacant lot or open land area.

Applicant: Jonathan Jones

OFFICE USE ONLY

Special Event Case #: 168-SE-2025

Applicant Address: 7226 N 16th Street

Or Other Unpaved Parking Type: _____

City: Phoenix State: AZ Zip: 85020

Date Issued: 1/22/26

Phone: 602-757-8394 FAX: _____

Plan Reviewer: Justin Suryanata

E-mail JJones@WMPhoenixOpen.com

Name of Event: WM Phoenix Open Event Date(s): 2-2-26 - 2-8-26

Event Address: TPC Scottsdale - 17020 N Hayden Road Zip: 85255


Size of Unpaved Parking Area: Approx 92 acres

Event Primary Contact Person: Jonathan Jones

Property Owner and Contact Information (if different from Applicant):

AZ Trust Land / City of Scottsdale / Axon / Sam Brown
480-242-4125

CERTIFICATION: I certify that I am familiar with the parking operations presented in this application and agree to conduct all parking and event operations in compliance with the attached dust control plan, City dust control ordinances, and all applicable environmental regulations.

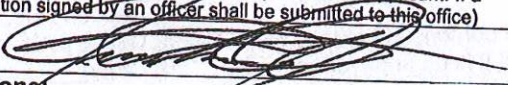Authorized Applicant Name (Print): <u>Jonathan Jones</u>		Title: <u>Dir. Operations</u>
(The responsible official is an officer or designated signer from the company named as applicant. If a designated signer is used, a written designation signed by an officer shall be submitted to this office)		
Authorized Applicant Signature: 		Date: <u>1-22-26</u>
Onsite Phone: <u>480-689-1212</u>	Off site Phone: <u>480-689-1212</u>	Pager/Mobile Phone: <u>480-689-1212</u>

Planning and Development Services Department

7447 E. Indian School Rd., Scottsdale, AZ 85251 • Phone: 480-312-7000 • Fax: 480-312-7088



Dust Control Plan

Temporary Parking on Unpaved Vacant Lots/Open Areas

For Special Events and Vehicle Parking on Unpaved Surfaces

Dust Control Commitments and Site Plan:

OFFICE USE ONLY

Directions:

- Dust must be controlled before, during and after the event.
- In the spaces below, indicate primary and contingency (back up) control measures from the options to the right using the letters and numbers corresponding to the individual Materials and/or Methods.
- The Primary control measure(s) is/are most likely to be used at the event for controlling dust. More than one primary material and/or method may be listed for controlling dust.
- The Contingency measure(s) will be used in those situations where the Primary measure(s) prove(s) to be inadequate.
- Permanent stabilization is required after the event. The same materials can be used for permanent stabilization.
- Both Track Out Control measures listed below are required.
- Site Plan drawing must contain certain key items (see below)

Special Event Case #: 168-SE-2025

Or Other Unpaved Parking Type: _____

Date Issued: 1/22/26

Plan Reviewer: Justin Suryanata

Dust Control Measure Options

Materials:

- a) Watering
- b) Stabilization with gravel or decomposed granite
- c) Stabilization with recycled asphalt paving
- d) Stabilization with wood chips or other organic matter
- e) Dust suppressant/chemical stabilization application
- f) Standing vegetation
- g) Flat vegetative cover
- h) Grass
- i) Wind Fences
- j) Wind Screens
- k) Curbed perimeter
- l) Track out devices
- m) Paved access points
- n) Other _____

Methods:

- 1) Increase frequency and/or intensity of watering if dust is not controlled
- 2) Increase frequency/intensity of watering during high wind conditions
- 3) Limit vehicle access
- 4) Reduce vehicle speed
- 5) Cease parking temporarily
- 6) Other _____

Enter Commitments for all 4 items below:

1. Primary Measure(s): a, b, c, i, j
(print at least one letter or number above)

2. Contingency Measure(s): 2, 4, 6
(print at least one letter or number above)

3. Permanent Stabilization Material(s): b
(print at least one letter above)

4. Track Out Control Measure(s): Must do both below

- a) Vacuum/Wet Broom/Sweep any track-out onto a paved street immediately, at a minimum--daily
- b) Gravel/Recycled Asphalt Paving (RAP)/Other Approved Material Pad at all access points

Site Plan Drawing

Directions:

- Simplified drawing of the entire site, with a North Arrow
- Does not have to be to scale, fit to 8 1/2 X 11 sheet of paper
- Identify adjacent streets
- Clearly identify paved versus unpaved portions of the lot
- Indicate where parking will occur and if it is on unpaved surface
- Indicate approximate square footage of unpaved parking
- Indicate all access points to unpaved parking area
- Indicate flow of traffic onto and off of the unpaved parking area

Planning and Development Services Department

7447 E. Indian School Rd., Scottsdale, AZ 85251 • Phone: 480-312-7000 • Fax: 480-312-7088




Arizona Revised Statutes Notice

§9-834. Prohibited acts by municipalities and employees; enforcement; notice

- A. A municipality shall not base a licensing decision in whole or in part on a licensing requirement or condition that is not specifically authorized by statute, rule, ordinance or code. A general grant of authority does not constitute a basis for imposing a licensing requirement or condition unless the authority specifically authorizes the requirement or condition.
- B. Unless specifically authorized, a municipality shall avoid duplication of other laws that do not enhance regulatory clarity and shall avoid dual permitting to the maximum extent practicable.
- C. This section does not prohibit municipal flexibility to issue licenses or adopt ordinances or codes.
- D. A municipality shall not request or initiate discussions with a person about waiving that person's rights.
- E. This section may be enforced in a private civil action and relief may be awarded against a municipality. The court may award reasonable attorney fees, damages, and all fees associated with the license application to a party that prevails in an action against a municipality for a violation of this section.
- F. A municipal employee may not intentionally or knowingly violate this section. A violation of this section is cause for disciplinary action or dismissal pursuant to the municipality's adopted personnel policy.
- G. This section does not abrogate the immunity provided by section 12-820.01 or 12-820.02.

Planning and Development Services Department

7447 E Indian School Road, Suite 100, Scottsdale, AZ 85251 • Phone: 480-312-2500 • Fax: 480-312-7088

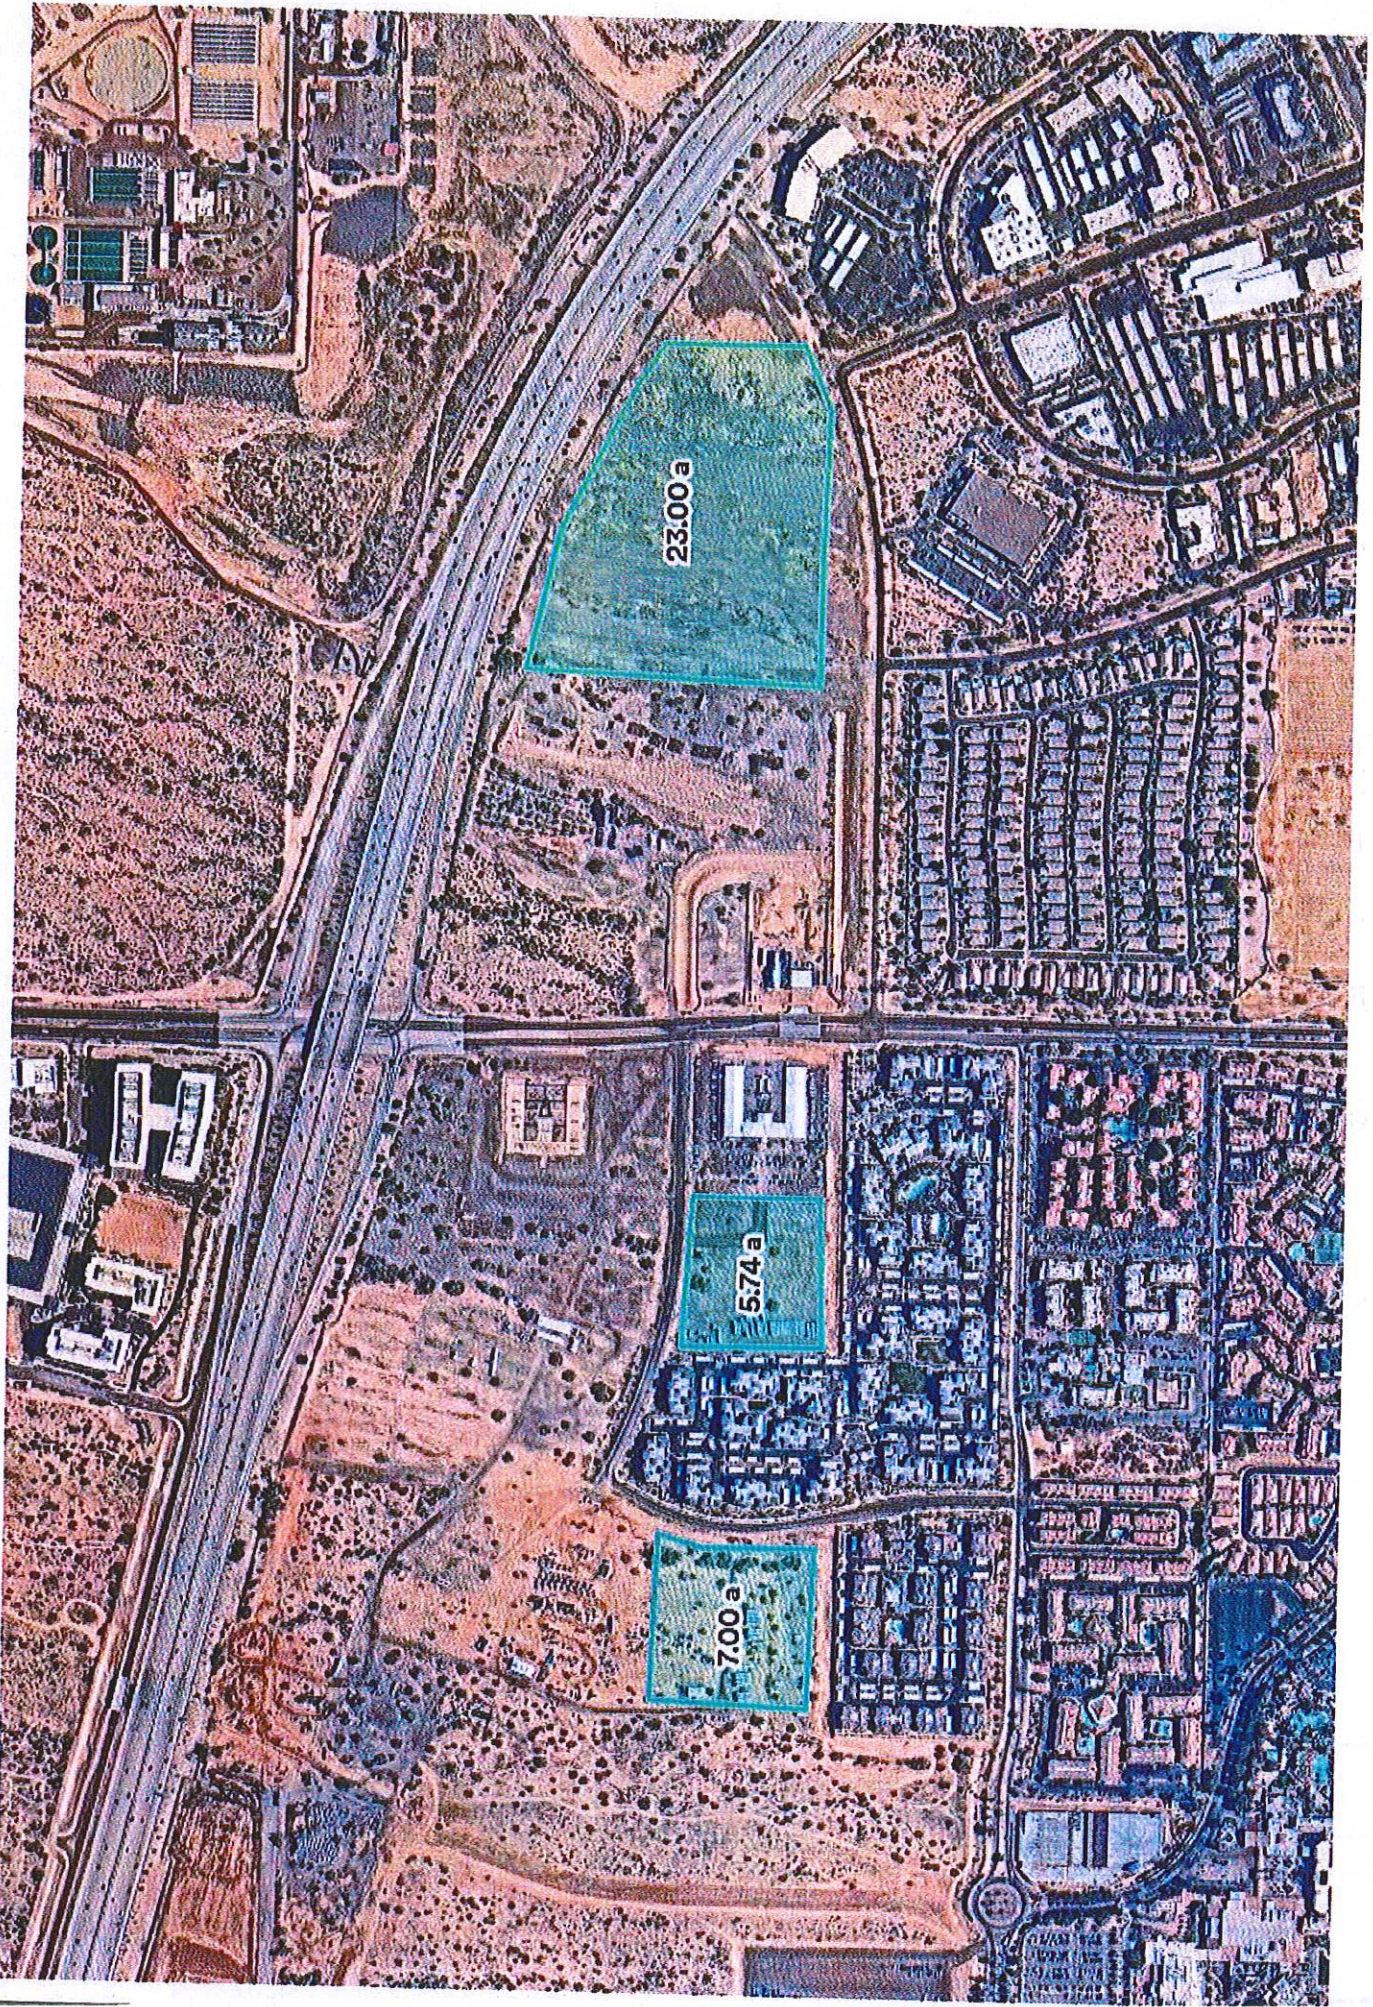



Code of Conduct



RESPECT THE PLAYERS

We take pride in the fact that the WM Phoenix Open has become one of the premiere sporting events in the country, attracting record-numbers of fans from throughout the United States and the world.

Disruptive Fan behavior will not be tolerated at the WM Phoenix Open. Those engaging in violations of the Fan Code of Conduct are subject to immediate ejection and potential criminal trespass.

To ensure a fun, safe and memorable experience for all, please adhere to the tournament's Code of Conduct

- Fans will respect the Tournament Players, Caddies, Officials and other fans.
- Fans will enjoy the WM Phoenix Open free from disruptive behavior including, but not limited to –FOUL OR ABUSIVE LANGUAGE, obscene gestures, fighting, throwing objects, attempting to disrupt play or distract Tournament Players from their professional game. Such behavior includes taunting players, caddies and officials, volunteers or other fans. Those who engage in any of these actions are subject to immediate ejection from the Tournament and subject to criminal trespass.
- Fans will avoid engaging in behavior that endangers the safety of Tournament Players, caddies, officials, volunteers or other spectators.
- Fans consuming alcoholic beverages will do so in a responsible manner. Impaired, or intoxicated fans will be removed from the tournament grounds and subject to criminal trespass or prosecution.
- Underage fans who are found to be consuming alcoholic beverages or any fan who assists in purchasing or supplying alcoholic beverages to underage fans will be removed from the tournament grounds in a prompt and safe manner and subject to criminal prosecution.
- Tournament volunteers, ambassadors, security and police personnel are trained to intervene where necessary to help ensure that the above expectations are met, and fans are encouraged to report any inappropriate behavior to the nearest tournament representative.
- The Thunderbirds reserve the right to deny entry or eject from the tournament fans displaying inappropriate behavior.
- Fans who choose not to adhere to any of these provisions will be subject to ejection without refund. Hospitality Package holders and/or their guests who are identified violating any of these provisions are subject to revocation of their hospitality suite, box and/or package for the remainder of the tournament and all future tournaments.

The Thunderbirds thank you in advance for adhering to the WM Phoenix Open Fan Code of Conduct. Your cooperation ensures the WM Phoenix Open will continue its tradition as not only the biggest event on the PGA TOUR, but also the best!

Neighborhood Notification

Tue. Jan. 13, 2026 – Neighborhood Meeting with Princess Communities + Stonebrook HOA

- Present: Police, WM Open staff/Thunderbirds, Pro-Em
- Discuss Details, Closures, Security, Access In & Out of Neighborhoods

From: Lenko, Cristina

Sent: Thursday, January 15, 2026 3:34 PM

Subject: FW: WMPO Road Closures | Jan. 31- Feb. 9

Howdy! The email below, and attached road closure map, were sent to residential developments and businesses adjacent to the WMPO / TPC this afternoon. A copy of my distribution list is also attached. Please let me know if you have any questions. Please also share the map and outreach efforts with anyone in your department or other departments you may be working with regarding the golf tournament and the associated road closures.

Thank you,

Cristina Lenko

Public Information Officer | City of Scottsdale

o 480-312-7517

From: Lenko, Cristina

Sent: Thursday, January 15, 2026 3:04 PM

Subject: WMPO Road Closures | Jan. 31- Feb. 9

Good Afternoon – The road closures for the 2026 WMPO will match those from the 2025 tournament.

- Greenway Hayden Loop from Frank Lloyd Wright Blvd. to Bell Rd. | Jan. 31 – Feb. 9
- Bell Rd. from Greenway Hayden Loop to 82nd St. | Jan. 31 – Feb. 9
- 82nd St. from Bell Rd. to Princess Dr. / Pima Rd. | Feb. 1-9

The tournament ends on Feb. 8. Event organizers will start to reopen streets as soon as their equipment is removed from the roadway. All streets will be open by Feb. 12.

Please share the attached map with your community residents, employees and anyone planning to visit your home or business during the tournament. I appreciate your assistance. Please visit the WMPO website for complete event information.

Cristina Lenko

Public Information Officer | City of Scottsdale

o 480-312-7517

Name of Business

Archway Academy - Great Hearts
Glen Eagles Apartments
McDowell Mountain Ranch
McDowell Mountain Ranch
Notre Dame Prep School
San Artes
San Bellara
Scottsdale Links Resort
Scottsdale Marriott at McDowell Mountain
Scottsdale Stonebrook I
Sheraton Oasis Villas
TPC Scottsdale
TPC Scottsdale
TPC Scottsdale
Earnhardt Cadillac
Curaleaf
Enterprise Rent-A-Car
Dillon Precision
Right Honda
Infiniti of Scottsdale
Right Toyota
Right Toyota
Right Toyota
Rod W. Gore DDS
Rod W. Gore DDS

Contact

Zoe Knight

Chris Richardson
Courtney Peters
Cherisse Gutzler

Breanna Meyer
Morgan Hovre
Jill Rieke
Jason Brommel
Brad Williams
Brandon Reese

Kenny Clayton

Cameron Adams
Pam Anthony
Marcy Henry
Jim Hedine
Jamie Steinseifer
Grifan Fair
Jake Francis
Rod Gore
Rod Gore Front Desk
Rod Gore Admin Lead

ENTERPRISE OPERATIONS

THE WM PHOENIX OPEN HAS BEEN AWARDED THE 2025 PGA TOUR EVENT OF THE YEAR!



The PGA TOUR announced its 2025 “Best Of” award winners, naming the WM Phoenix Open as “Event of the Year” for the sixth time. This honor recognizes tournaments that excel in fan and player experience, charitable impact and sponsor integration.

Held between Phoenix and Scottsdale since 1932 and at TPC Scottsdale since 1987, the event introduced major operational upgrades for 2025 under the theme “Better, Not Bigger.” Longstanding traditions like free early-week admission, free parking, and popular local food options were preserved. Enhancements such as wider walkways, redesigned entry points, improved hospitality and open-to-all areas elevated the experience for fans and players.

The WM Phoenix Open also continued its leadership in sustainability, remaining one of the world’s largest certified zero-waste sporting events. The tournament diverts materials from landfills through recycling, composting, donation, reuse and energy recovery. In 2025, its Working For Tomorrow FundSM generated more than \$420,000 to support environmental projects across Arizona.

9:16

86



Aa



THE PEOPLE'S OPEN

RESPECT THE FANS | RESPECT THE PLAYERS | RESPECT THE GAME



FEB 2-8
2026



THE PEOPLE'S OPEN
FEB 2 - 8 2026



FEBRUARY 2-8, 2026

Experience every moment of “The People’s Open.”

From practice rounds and pro-ams to tournament play, concerts, and special events, there's something exciting happening every day at TPC Scottsdale. Explore the full schedule below to plan your visit, find your favorite events, and make the most of your WM Phoenix Open experience.

Saturday - January 31st	▼
Concert in the Coliseum	
Monday - February 2nd	▼
All fans admitted free courtesy of Ford Free Days - Practice Rounds for PGA TOUR pros only 8:30 a.m. — Carlisle Pro-Am, TPC Scottsdale Stadium Course 3:30 p.m. – The Tesori Family Foundation All-Star Kids Clinic (TPC Champions)	
Tuesday - February 3rd	▼
All fans admitted free courtesy of Ford Free Days - Practice Rounds for PGA TOUR pros only 10 a.m. — R.S. Hoyt Jr. Family Foundation Dream Day Activities (intended for grades 4-6). Featuring PGA TOUR pro Chez Reavie, Larry Fitzgerald Jr., Zac Gallen, Merrill Kelly and Christian Kirk Trick Shot Show, Q and A Junior Golf Clinic Presented by PING. Located on the TPC Scottsdale Champions Course Practice Range 11 a.m. — San Tan Ford Special Olympics Putting Challenge. Located at the TPC Scottsdale Stadium Course Putting Green, the Special Olympics Putting Challenge features Special Olympics Arizona athletes, celebrities or sports stars and business leaders from the community. The event is open to all ticket holders and media and lasts about an hour. 11 a.m. – Operation Shower at Patriots Outpost	
Wednesday -February 4th	▼
8:30 a.m. — Annexus Pro-Am, TPC Scottsdale Stadium Course 3:30 p.m. — WHOOP Shot at Glory, TPC Scottsdale 16th hole 3:30 p.m. — Coors Light Birds Nest entertainment tent open – lineup features Bailey Zimmerman with special guest Chase Matthew	

Thursday - February 5th



7:30 a.m. — WM Phoenix Open 1st round

3:30 p.m. — Coors Light Birds Nest entertainment tent open – lineup features Zach Top with special guest Ernest

Friday - February 6th



7:30 a.m. — WM Phoenix Open 2nd round

3:30 p.m. — Coors Light Birds Nest entertainment tent open – lineup to be announced

Saturday - February 7th



9:00 a.m. — WM Phoenix Open 3rd round

3:30 p.m. — Coors Light Birds Nest entertainment tent open – lineup to be announced

ALL DAY GREEN OUT – for every person who wears green, a donation will be made to WM PHOENIX OPEN WORKING FOR TOMORROW fund, benefitting programs that provide environmental solutions to underserved communities.

Sunday - February 8th



9:00 am — WM Phoenix Open 4th round



Doors Open – 3p / Close - 10p. Location : 16th Hole at TPC

2026 CONCERT IN THE COLISEUM



SATURDAY JANUARY 31, 2026

CONCERT IN THE COLISEUM

The Thunderbirds are excited to announce internationally acclaimed rock band **The Killers** will take center stage with special guest Tyler Hubbard live from the iconic 16th hole at TPC Scottsdale as the official headliner for the 2026 edition of the Concert in the Coliseum presented by Swire Coca-Cola on Saturday, Jan. 31, just two days before the official start of WM Phoenix Open week.

[PURCHASE RESERVED SEATING](#)

[PURCHASE CONCERT SUITE](#)

