Plan Info:

Add metal awning to front over the carport. Similar to others in the neighborhood. (Refer to pictures) Also replace inlay. Remove old wood and replace with thin brick veneer in a terracotta color, and a single row of a glazed porcelan tile in a blue.

21-HP-2016
11/04/2016

TERRY Rocker
7659 E. Medlock Dr.
Scottsdale, Az. 85250

Awning:
289" X 28"
Tile area: 285" x 16½"

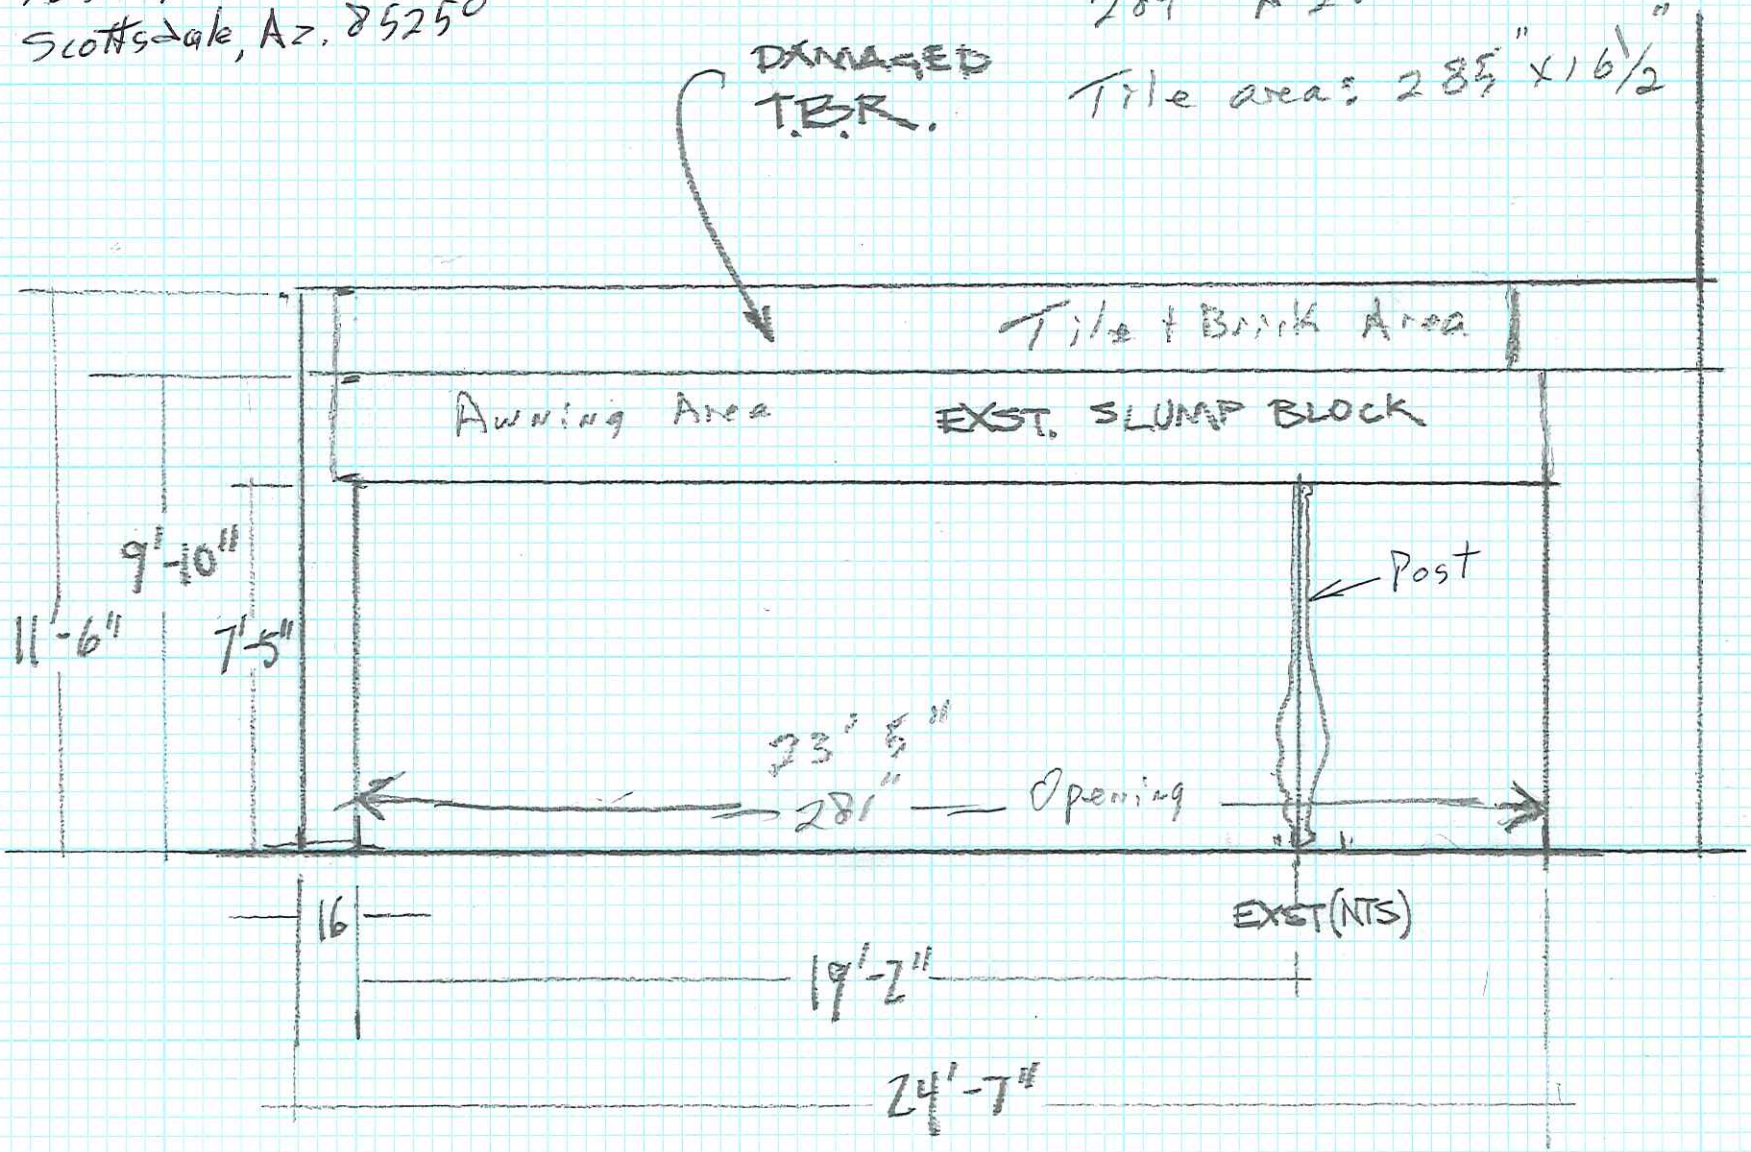

21-HP-2016
11/04/2016