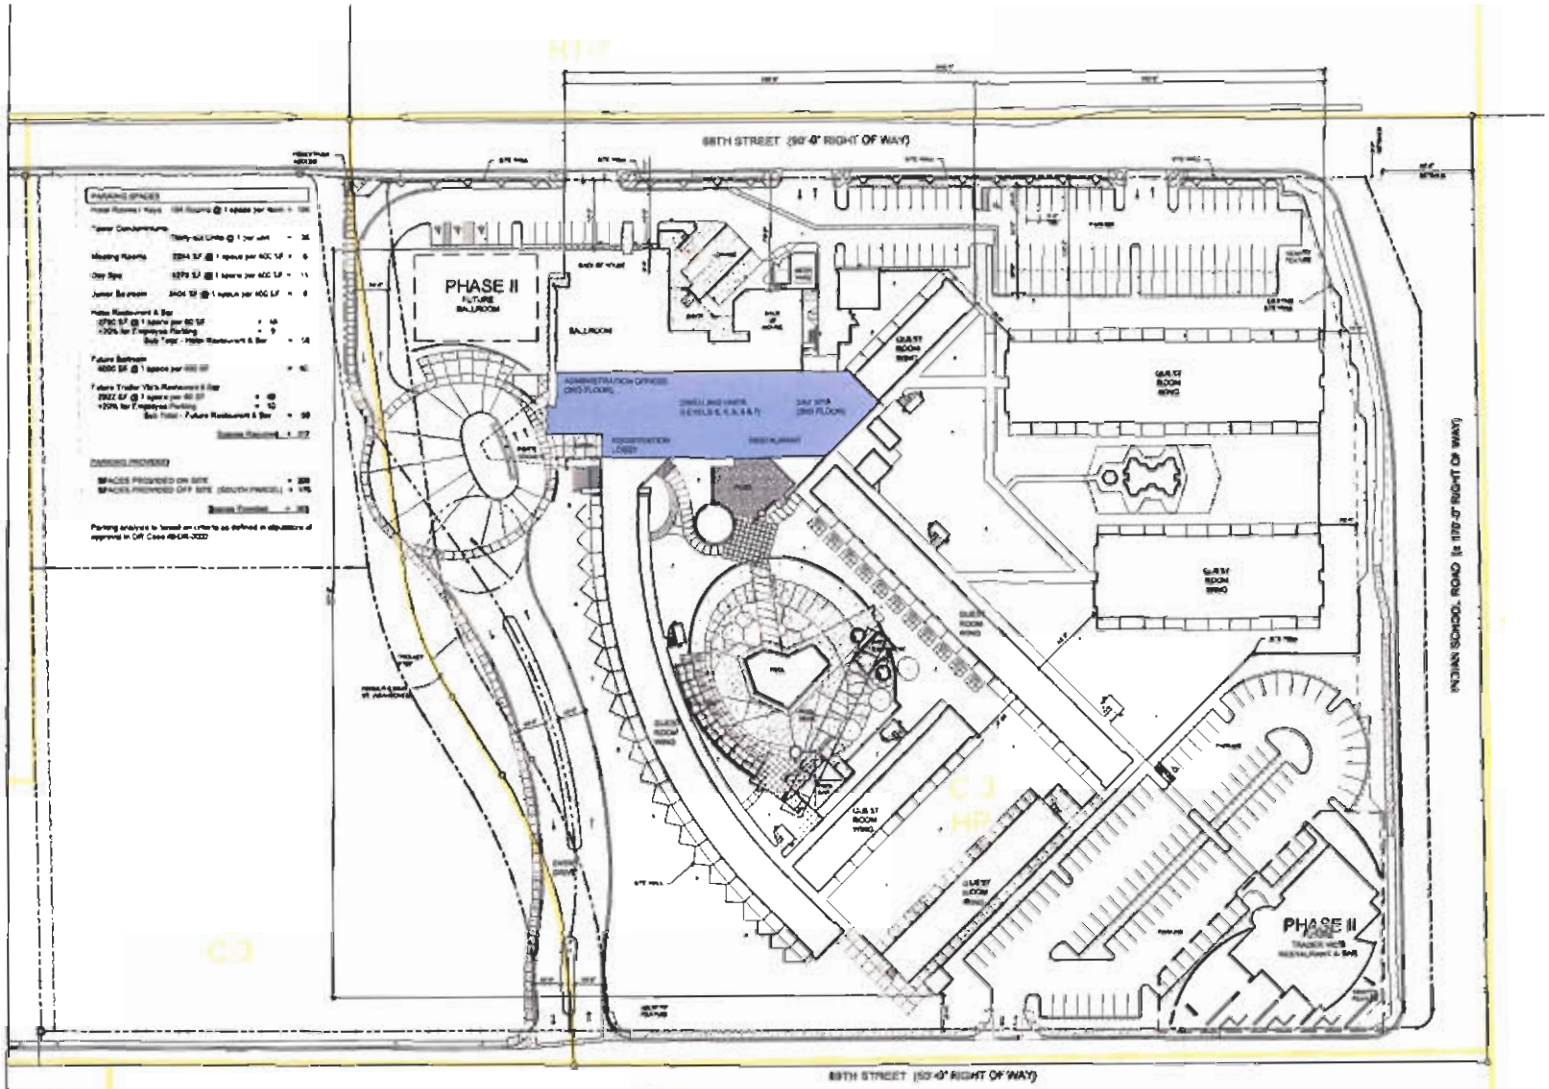

3-HP-2004 &
49-DR-2002#4

COMPOSITE SITE PLAN

HOTEL VALLEY HO
REHABILITATION

Allen

WESTROC HOSPITALITY

DEVELOPMENT SUMMARY
DATA:

ZONING KEY

Zoning - Existing

COMPOSITE SITE PLAN

A1.01

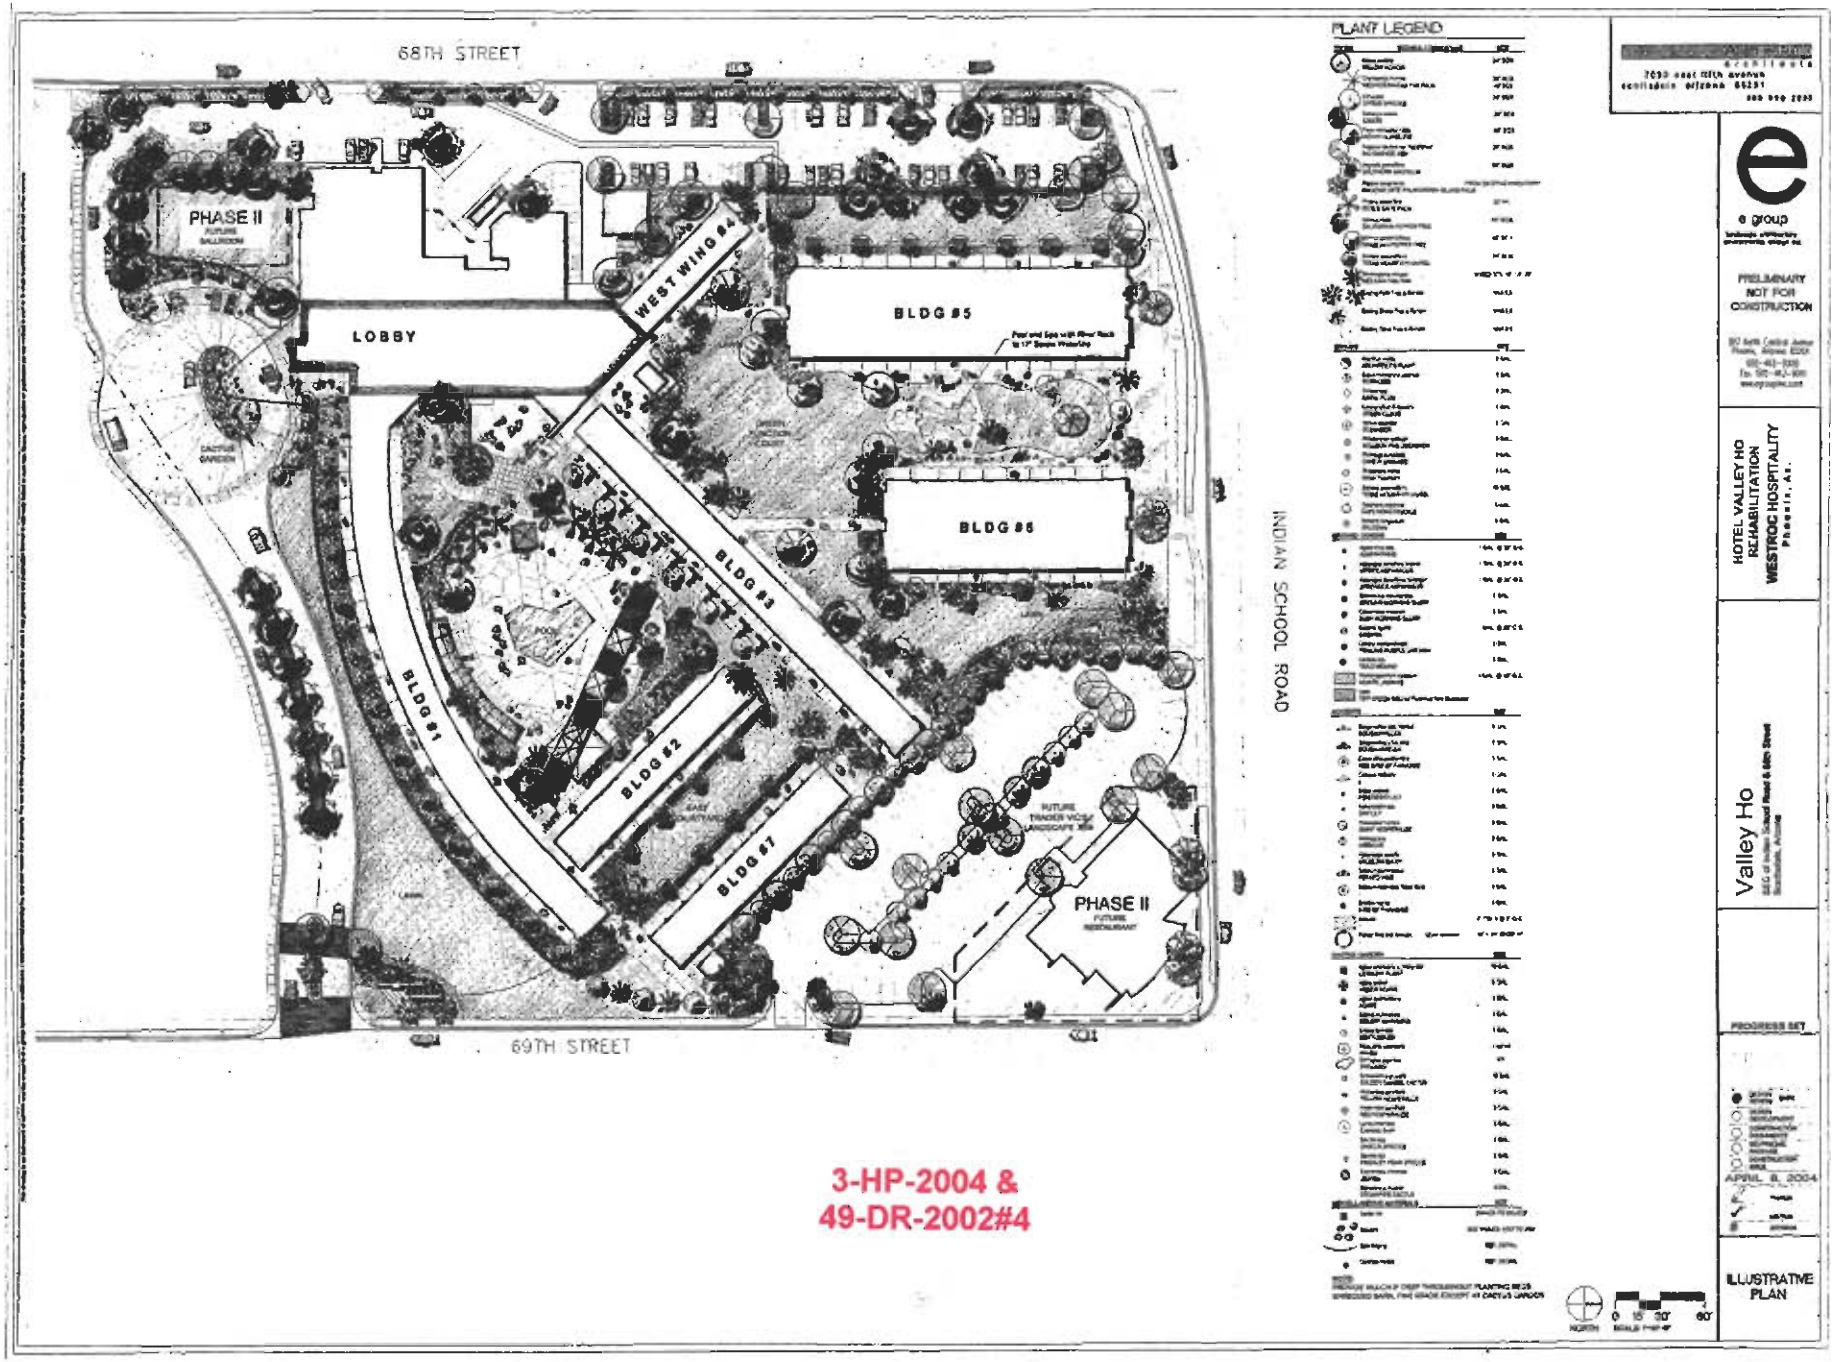

3-HP-2004 &
49-DR-2002#4