TEMPORARY INFORMATION CENTER
SIGNAGE
SITE PLAN AND SIGN LOCATOR

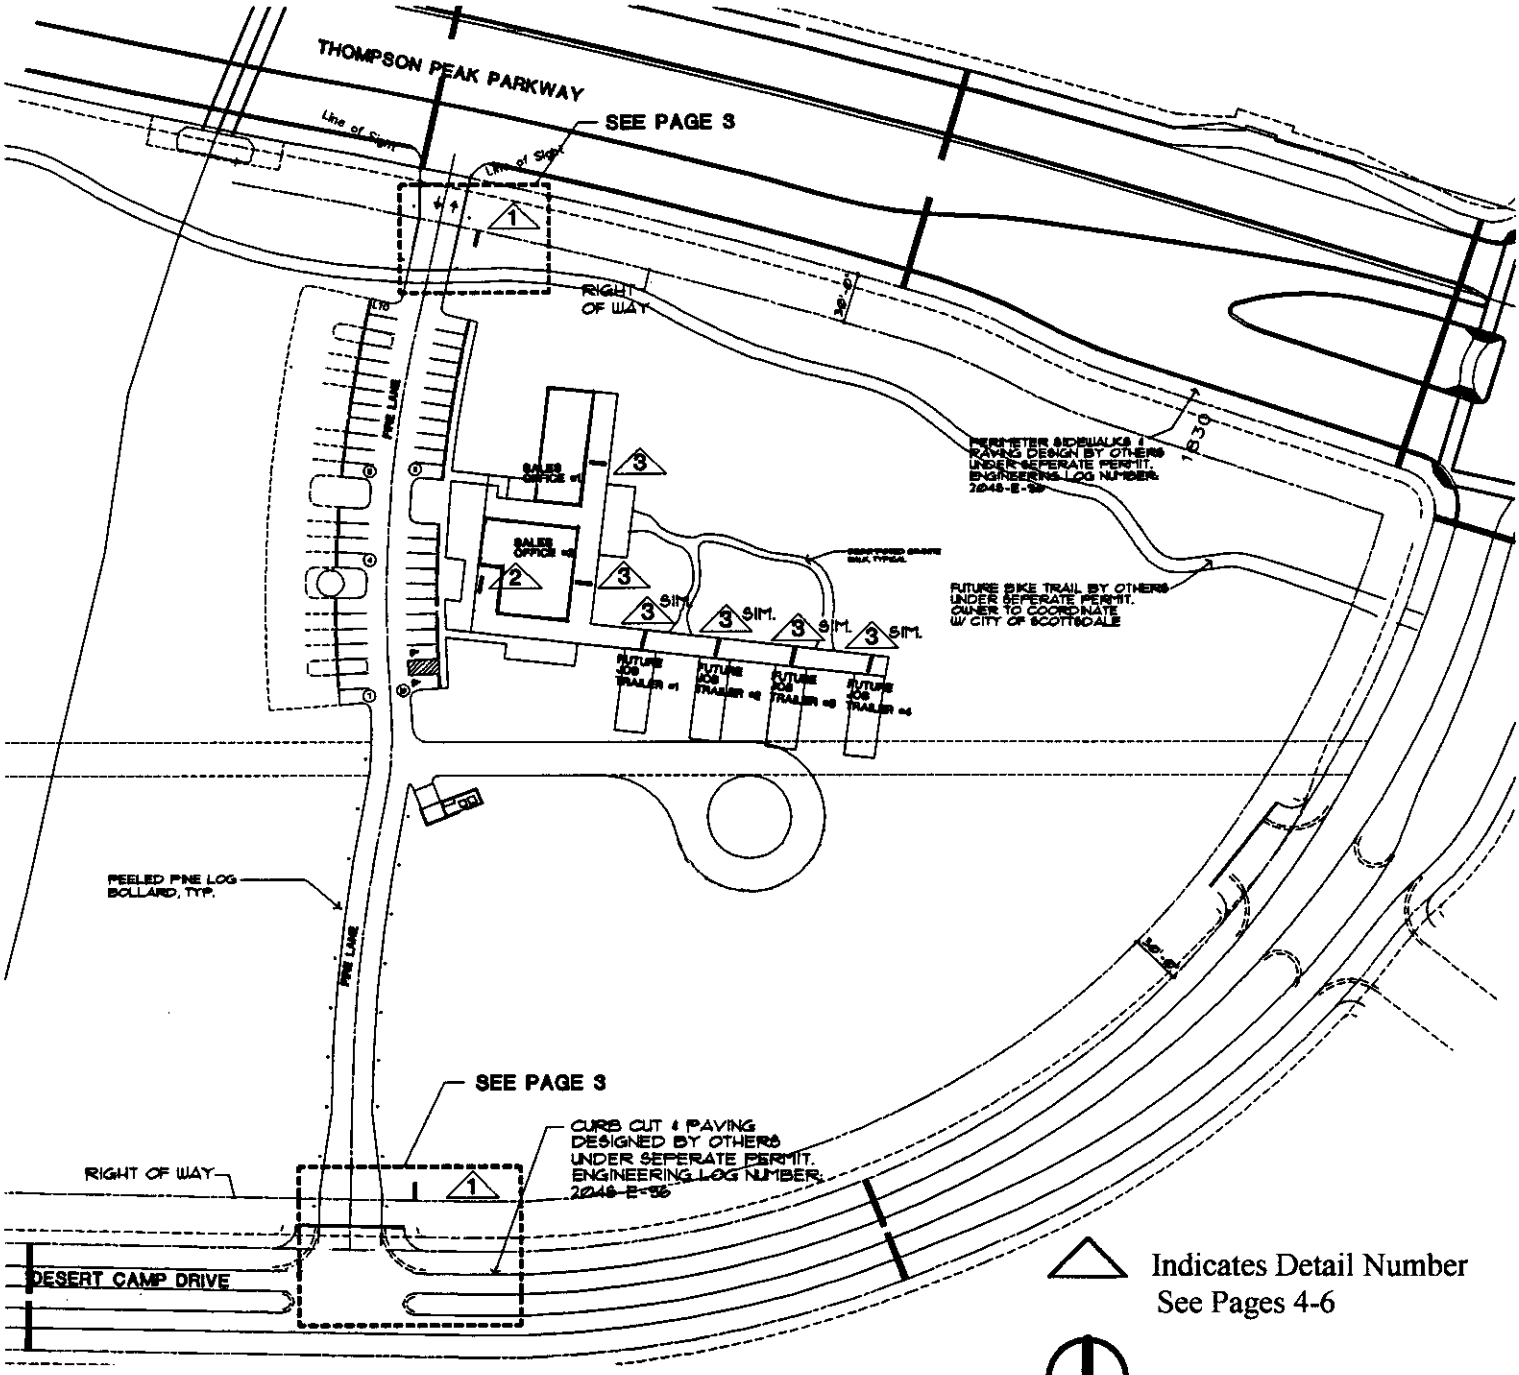

Indicates Detail Number
See Pages 4-6

North
Scale N.T.S.