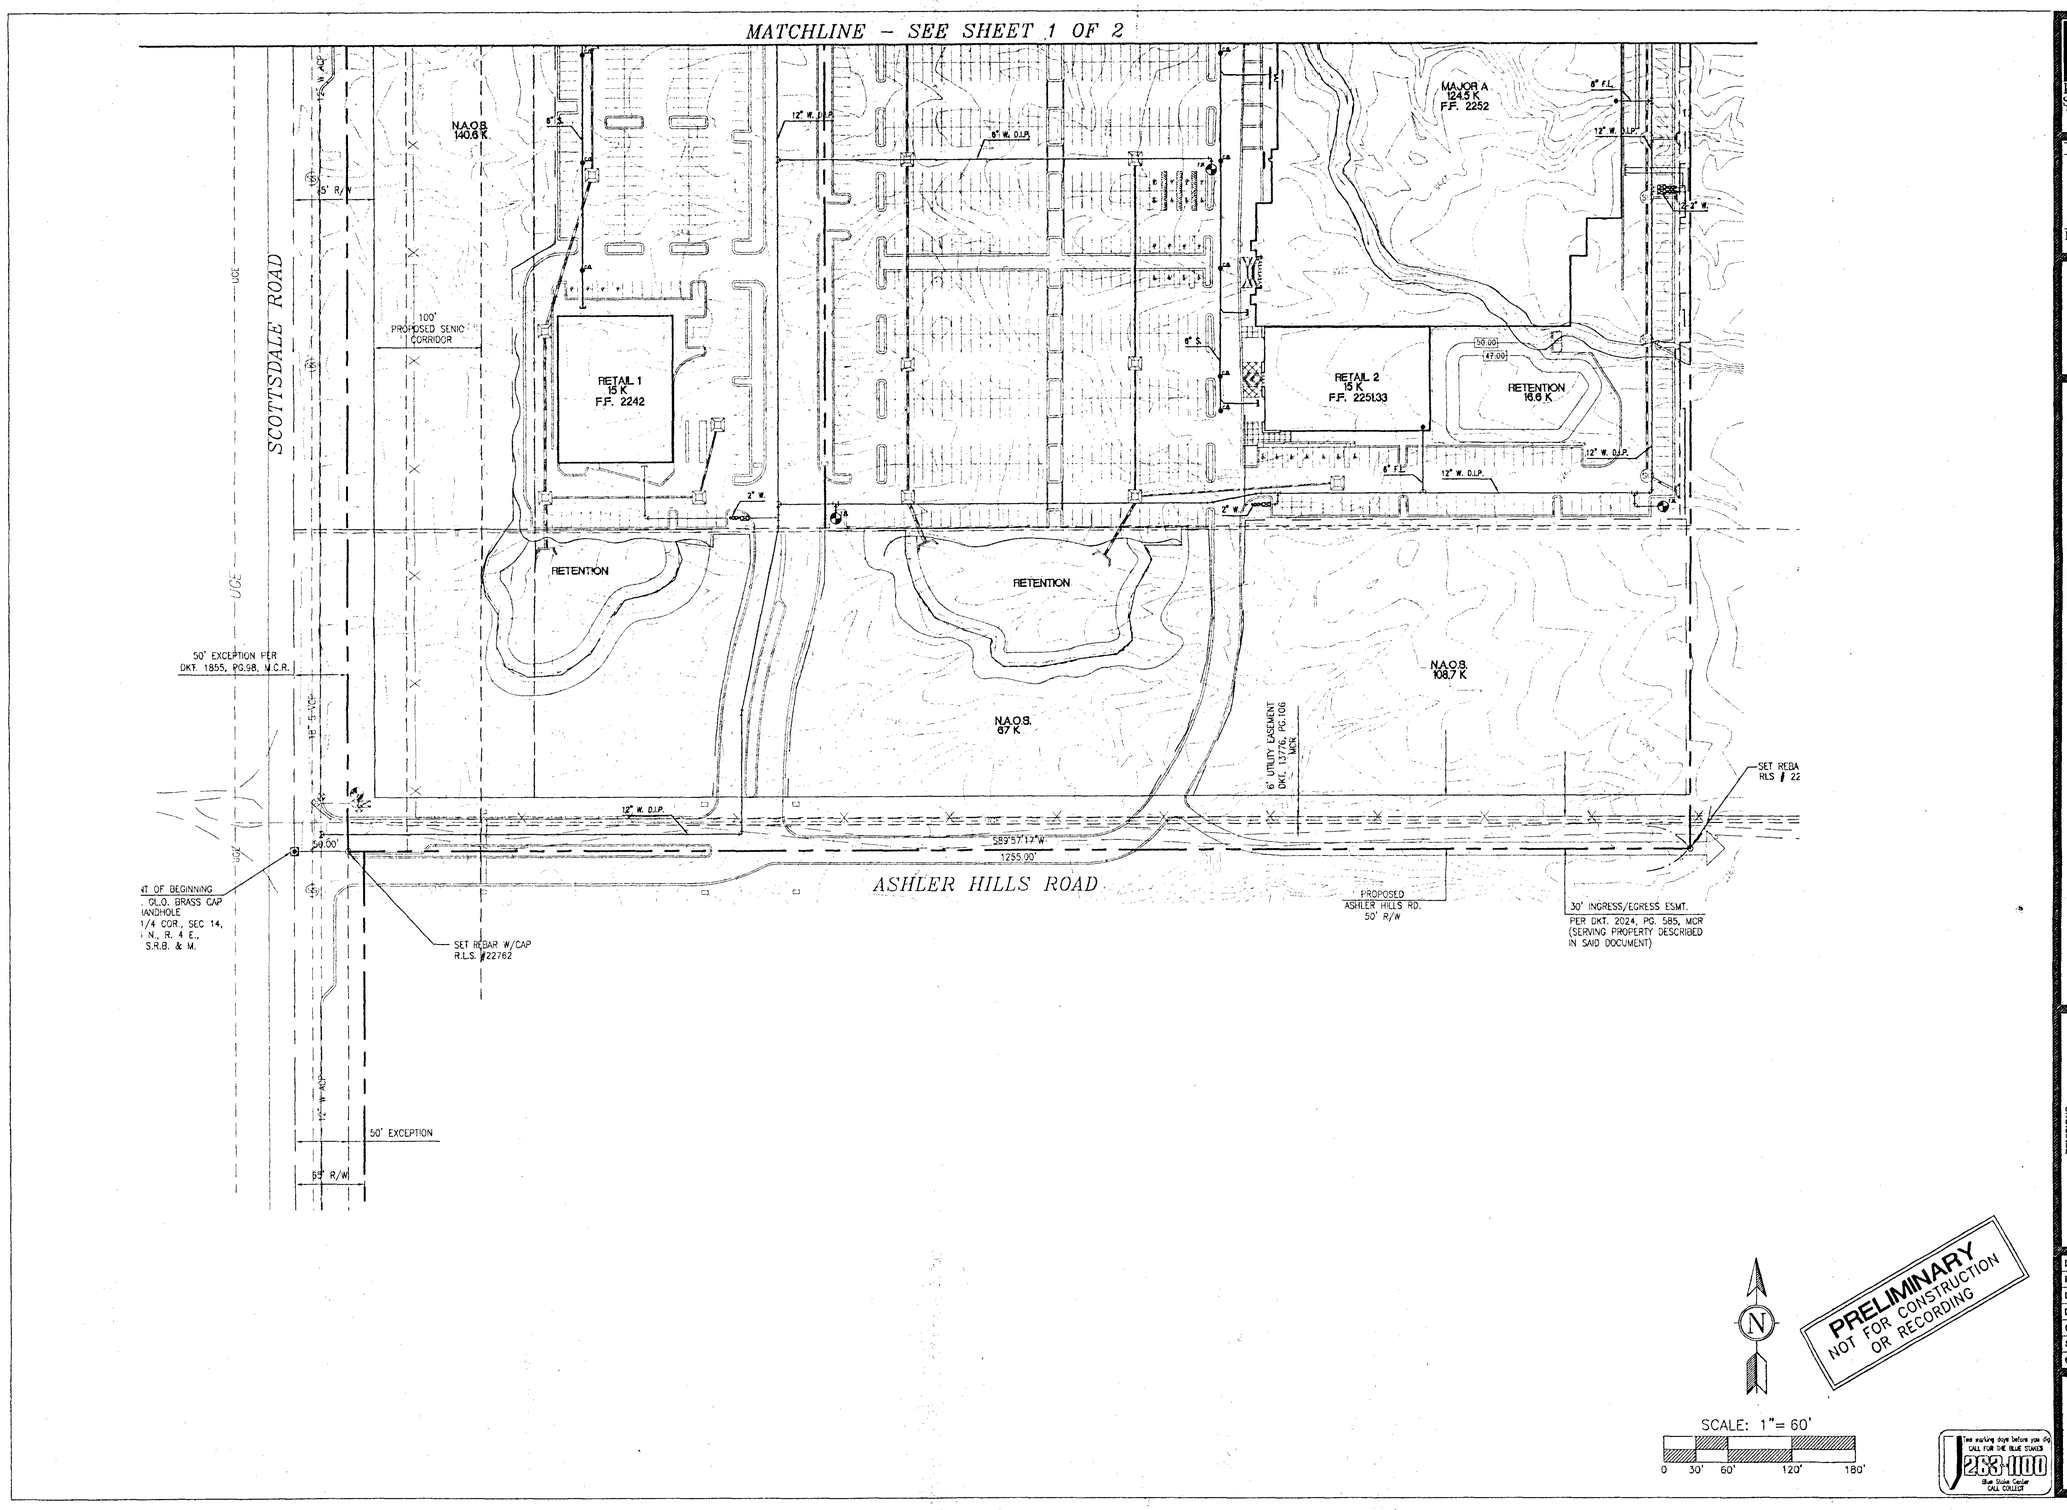

PRELIMINARY
NOT FOR CONSTRUCTION OR RECORDING

DEI PROFESSIONAL SERVICES, L.L.C.
7600 N. 15th Street, Suite 290
Phoenix, Arizona 85020
Phone: (602) 944-0038
Fax: (602) 944-8808

1982 - 1999
17 YEARS OF EXCELLENCE
DEI Professional Services, L.L.C.

SUMMIT AT SCOTTSDALE
SCOTTSDALE, ARIZONA
CONCEPTUAL UTILITY PLAN

REVISIONS

DATE:	10/18/99
PROJ. NO:	9102
DESIGN:	JSE
DRAWN:	BPT
CHECK:	JSE
SCALE:	1"=60'
CAD FILE:	9102CU02

C104
2 of 2

Two working days before you dig CALL FOR THE BLUE STAKES 263-1100 Blue Stake Center CALL COLLECT

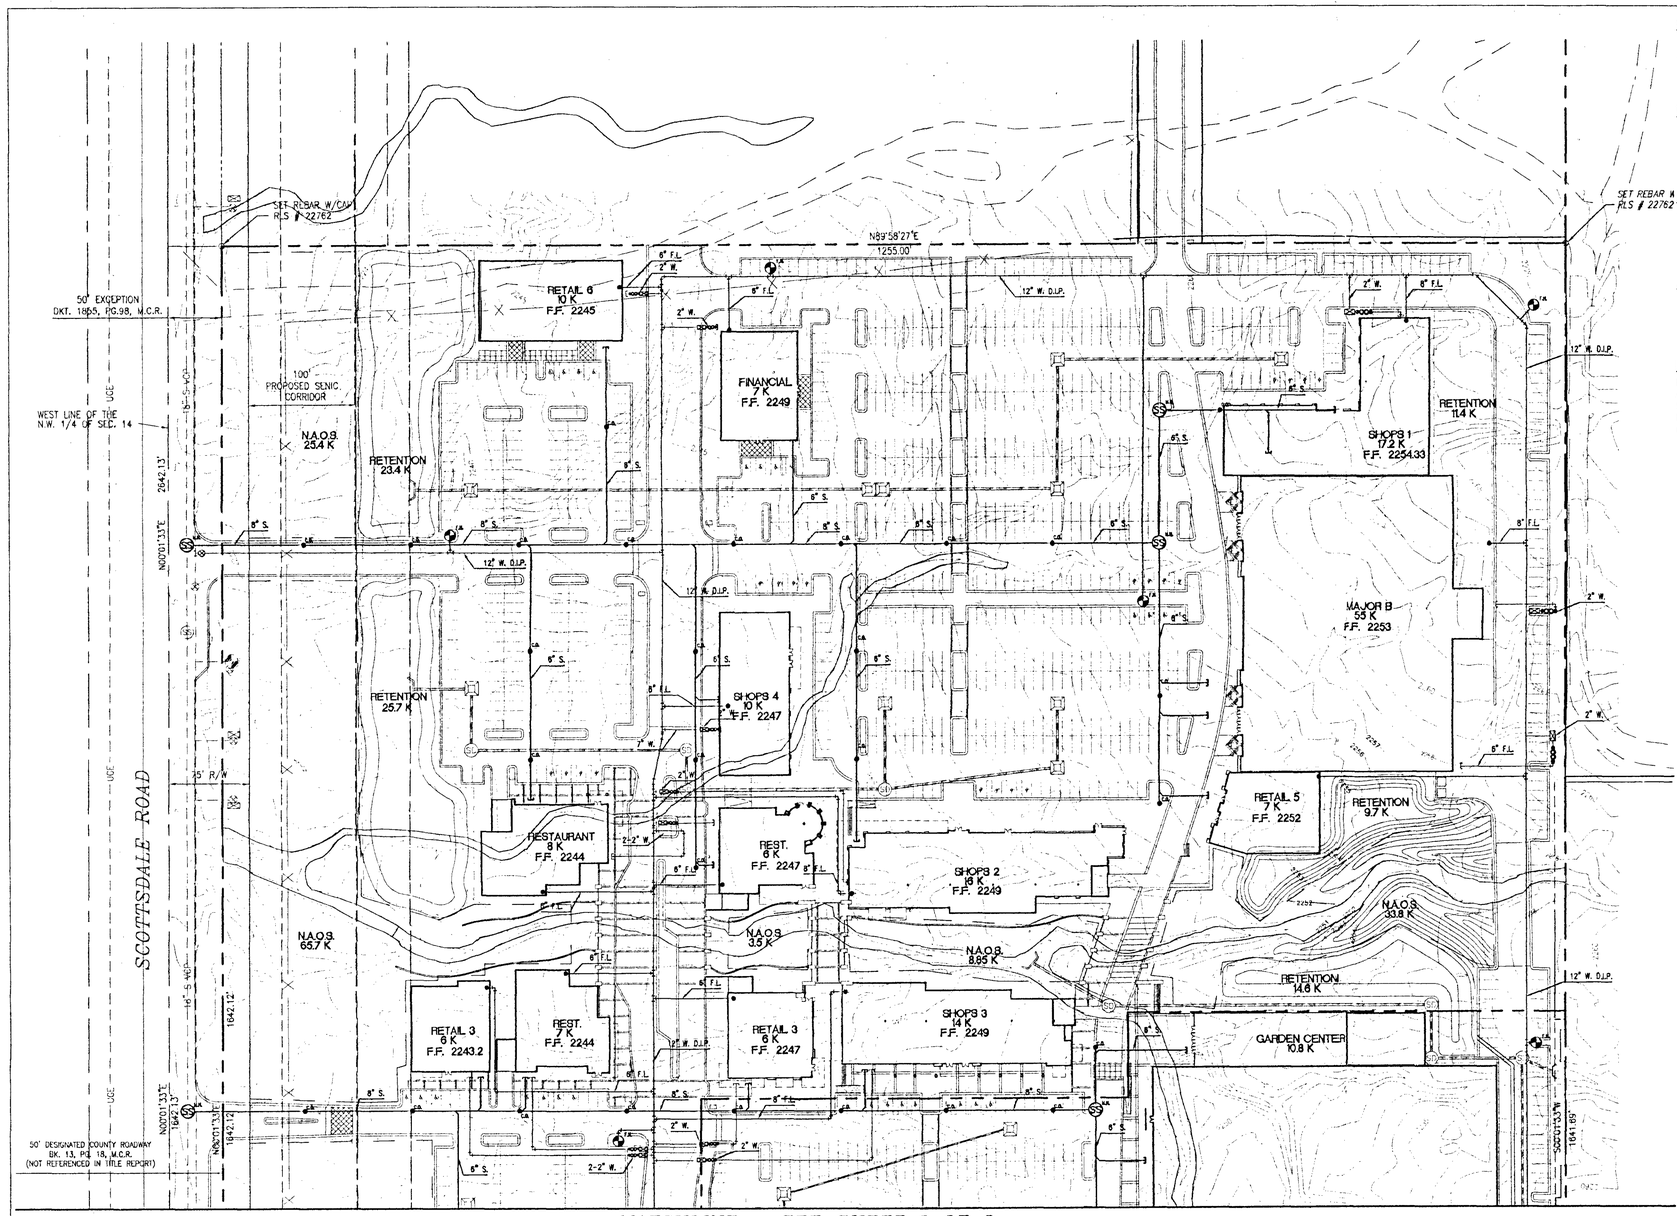

MATCHLINE – SEE SHEET 2 OF 2

OWNER:
DONAHUE/SHRIBER
3501 JAMBOREE RD
SUITE 300
NEWPORT BEACH, CA 92660
Ph: (000) 000-0000

DEVELOPER
KOLL DEVELOPMENT COMPANY
2777 E. CAMELBACK RD
SUITE 375
PHOENIX, AZ 85016
Ph: (602) 000-0000

ENGINEER:
DEI PROFESSIONAL SERVICES
7600 N. 15TH STREET
SUITE 290
PHOENIX, AZ 85020-4331
Ph: (602) 954-0038

ARCHITECT:
NELSON ARCHITECTS, INC.
7031 E. CAMELBACK RD
SUITE 100
SCOTTSDALE, AZ 85251
Ph: (000) 000-0000

BENCHMARK:
BRASS CAP IN HAND HOLE
AT INTERSECTION OF
SCOTTSDALE ROAD & ASHLER DRIVE
ELEV=2234.931
(CITY OF SCOTTSDALE DATUM)

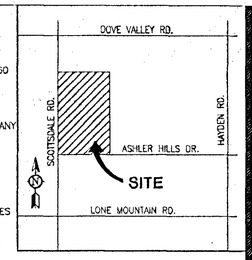

VICINITY MAP
NTS

LEGEND OF PROPOSED FEATURES:

- FIRE HYDRANT
- SEWER CLEAN OUT
- SEWER MANHOLE
- DOMESTIC WATER METER, SERVICE AND BACKFLOW
- SEWER LINE
- FIRE LINE
- WATER-DUCTILE IRON PIPE
- FIRE RISER

PRELIMINARY
NOT FOR CONSTRUCTION OR RECORDING

SCALE: 1"= 60'
0 30' 60' 120' 180'

Blue Stake, Inc. 263-1100
Two working days before you dig CALL FOR THE BLUE STAKE

DEI PROFESSIONAL SERVICES, L.L.C.
7600 N. 15th Street, Suite 290
Phoenix, Arizona 85020
Phone (602) 954-0038
Fax (602) 944-5008

1982 - 1999
17 YEARS OF EXCELLENCE
DEI Professional Services, L.L.C.

SUMMIT AT SCOTTSDALE
SCOTTSDALE, ARIZONA
CONCEPTUAL UTILITY PLAN

REVISIONS

DATE:	10/18/99
PROJ. NO:	9102
DESIGN:	JSE
DRAWN:	BPT
CHECK:	JSE
SCALE:	1"=60'
CAD FILE:	9102CU01

C103
1 of 2