THIS DRAWING IS AN INSTRUMENT OF SERVICE AND THE PROPERTY OF DFD ARCHITECTURE AND SHALL REMAIN THEIR PROPERTY. THE USE OF THIS DRAWING SHALL BE RESTRICTED TO THE ORIGINAL SITE FOR WHICH IT WAS PREPARED AND PUBLICATION THEREOF IS EXPRESSLY LIMITED TO SUCH USE. REUSE, REPRODUCTION OR PUBLICATION BY ANY METHOD IN WHOLE OR IN PART IS PROHIBITED WITHOUT THEIR WRITTEN CONSENT.

KEY NOTES

1. LIGHTING SHOWN ON BALCONIES OR AS KEYNOTED IS SPECIFIED AND CALLED FOR ON DRAWINGS PREPARED BY CREATIVE DESIGNS IN LIGHTING, INC. (602-248-7822). SEE THOSE DRAWINGS FOR ALL REQUIREMENTS.
2. ALL LIGHTING ON THIS CIRCUIT IS SPECIFIED BY CREATIVE DESIGNS IN LIGHTING, INC. (602-248-7822) SEE THOSE DRAWINGS FOR ALL REQUIREMENTS.
3. THIS CIRCUIT CONTROLLED VIA 'LCP'-6 PHOTO-CELL ON/OFF.
4. CIRCUITS 4, 5 & 6 '4HS1' CONTROLLED VIA 'LCP'-6 SO FIXTURES ARE PHOTO-CELL ON AT DUSK AND TIMECLOCK OFF AT 11:30 PM.
5. LOCATE 12" TO ℄ FROM END OF BEVELED CEILING.

NOTES

1. CONNECT ALL LIGHTING CIRCUITS EXCEPT NIGHT LIGHTS VIA LOW VOLTAGE CONTROL PANELS. SEE DETAILS ON E-003.
2. PROVIDE CONSTANT "HOT" WIRE TO ALL FIXTURES WITH EMERGENCY BATTERY PACKS AND ALL EXIT SIGNS.
3. LOW VOLTAGE SWITCHES ARE SHOWN CONNECTED TO LIGHTING FIXTURE CONTROLLED. THEY ARE NOT CONNECTED AS SHOWN BUT ARE CONNECTED TO RELAY IN LOW VOLTAGE CONTROL PANEL WHICH CONTROLS LIGHTING. SEE DRAWING E-003 FOR MORE INFO.

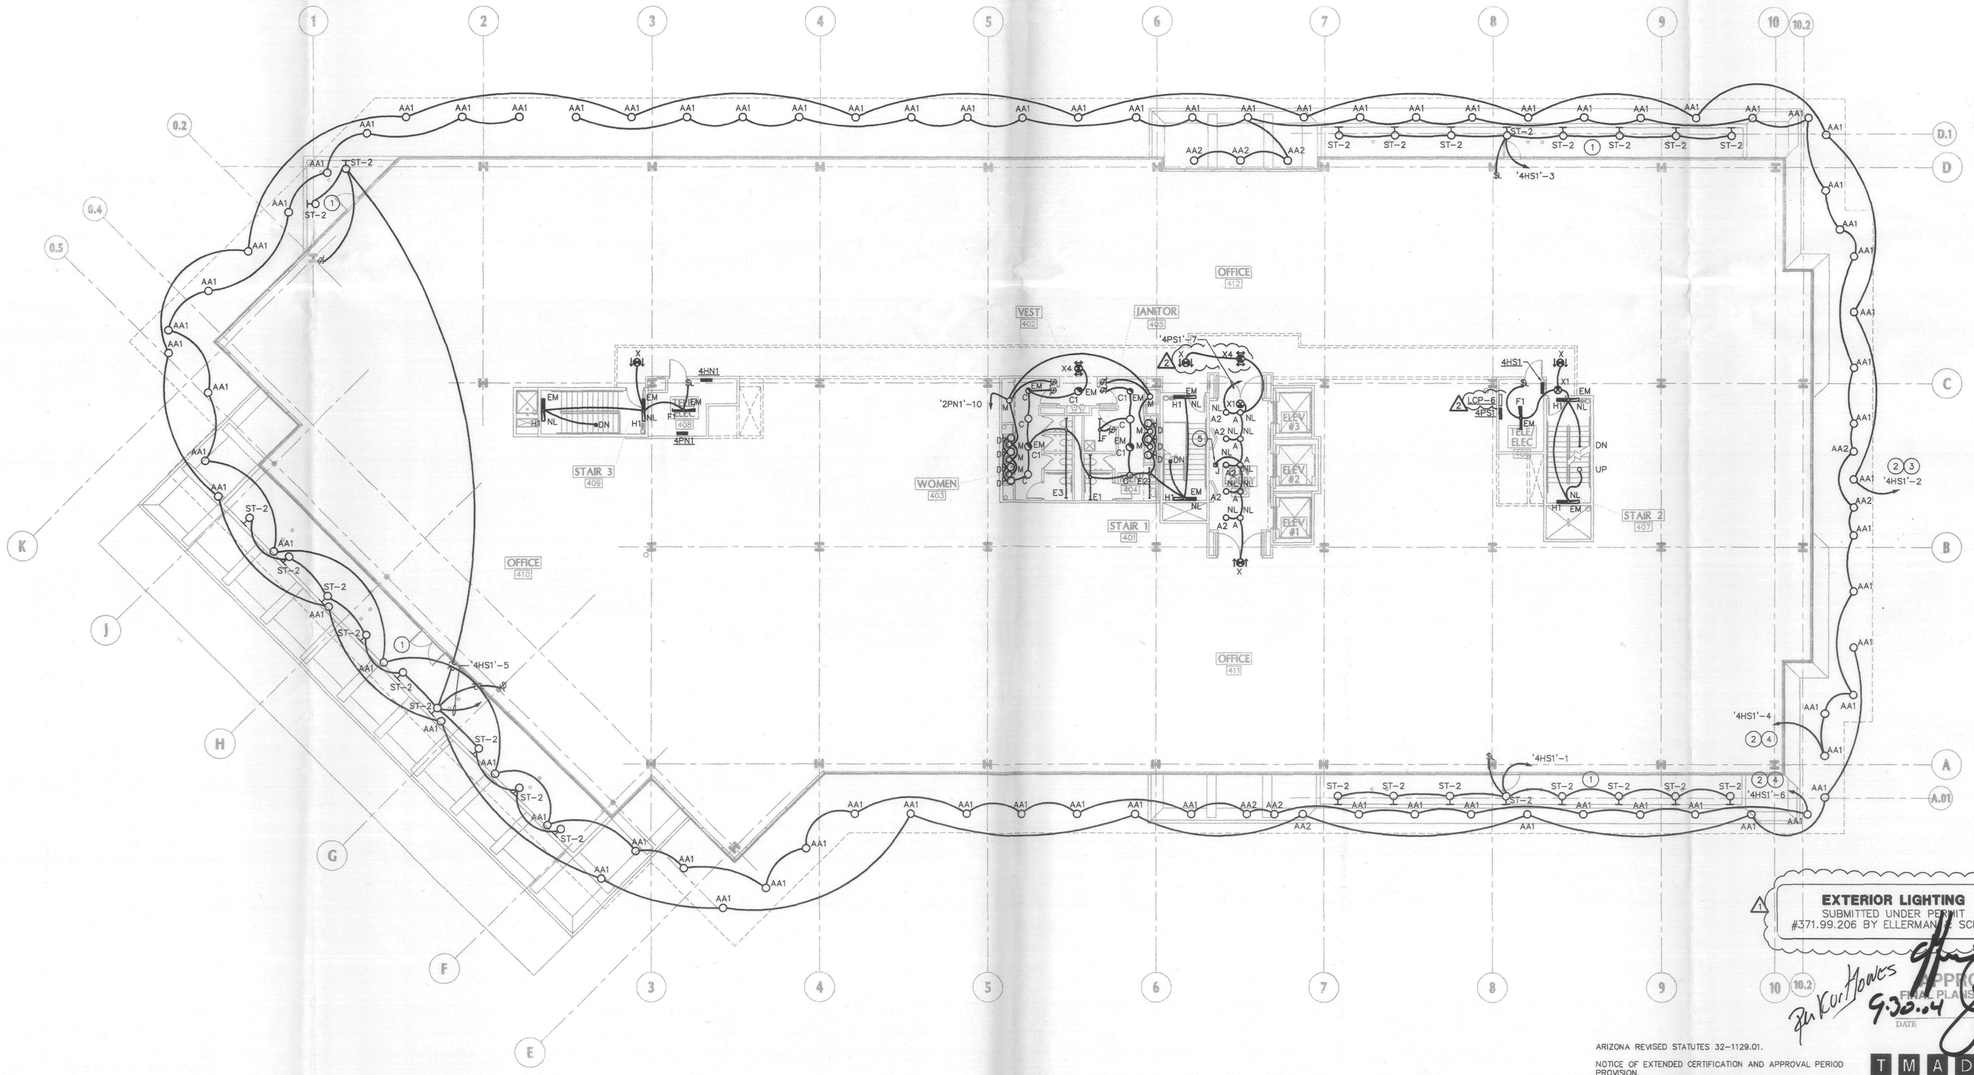

APPROVED FOR FINAL PLANS CHECKING
DATE 9.30.04 APPROVED BY

ARIZONA REVISED STATUTES 32-1129.01.

NOTICE OF EXTENDED CERTIFICATION AND APPROVAL PERIOD PROVISION.
This contract allows the owner to certify and approve billings and estimates within 30 days after the billings and estimates are received from the contractor.

NOTICE OF EXTENDED PAYMENT PROVISION.
This contract allows the owner to make payments within 30 days after certification and approval of billings and estimates.

TMAD Engineers
Mechanical, and Electrical Consulting Engineers
7250 N. 16th Street, Suite 200
Phoenix, Arizona 85020
(602) 371-1333
Job No. 201-031.00

DFD CornoyerHedrick
2425 E. Camelback Rd.
Suite 300
Phoenix, Arizona
85016
phone 602.381.4848
fax 602.381.4844
www.dfdch.com

THE PROMENADE

OFFICE BUILDING - B

SEC FRANK LLOYD BOULEVARD AND SCOTTSDALE ROAD
SCOTTSDALE, AZ

NOTICE OF EXTENDED PAYMENT PROVISION
THIS CONTRACT ALLOWS THE OWNER TO MAKE PAYMENT WITHIN 30 DAYS AFTER CERTIFICATION AND APPROVAL OF BILLINGS AND ESTIMATES.

THE ABOVE NOTICES ARE INCLUDED IN THESE PLANS AS A COURTESY TO AND AT THE REQUEST OF THE OWNER AND IS OTHERWISE REQUIRED BY LAW AND SHOULD NOT BE CONSTRUED AS IMPLYING THAT THE CONTRACTOR IS THE OWNER'S AGENT OR IS NOT ENTITLED TO CONTRACTUALLY ALTER ANY RELATIONSHIP BETWEEN OWNER AND ANY OF ITS SUBCONTRACTORS. THE SUBCONTRACTORS (IT DOES NOT) DEPLAY OF PAYMENTS THAT THE CONTRACTOR IS NOT THE AGENT OF THE OWNER FOR PURPOSES OF PAYMENTS BY OWNER TO SUBCONTRACTORS AND THAT THE CONTRACTOR IS ALSO NOT THE OWNER'S AGENT FOR PURPOSES OF PAYMENTS BY SUBCONTRACTORS AND RESPONSIBILITY OF LIABILITY WITH RESPECT TO THE SUBCONTRACTOR, IS THE SUBCONTRACTOR'S.

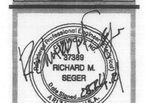

19 AUG 04	CITY CORRECTIONS
19 AUG 04	COORDINATION

- SCHEMATIC
- DESIGN DEVELOPMENT
- ✓ CONSTRUCTION DOCUMENTS
- BID/PRICING PACKAGE
- BUILDING DEPT. APPROVAL

DATE ISSUED	14 JUN 04
DRAWN BY	HJR
CHECKED BY	RMS
PROJECT NO.	00173o
CADD FILE	E-104
DRAWING NO.	E-104

LTG PLAN 4TH FLOOR

SCALE: 3/32" = 1'-0"