A rchitecture | Decorative | Art | Path | Task | Interior Design | View | Exterior™

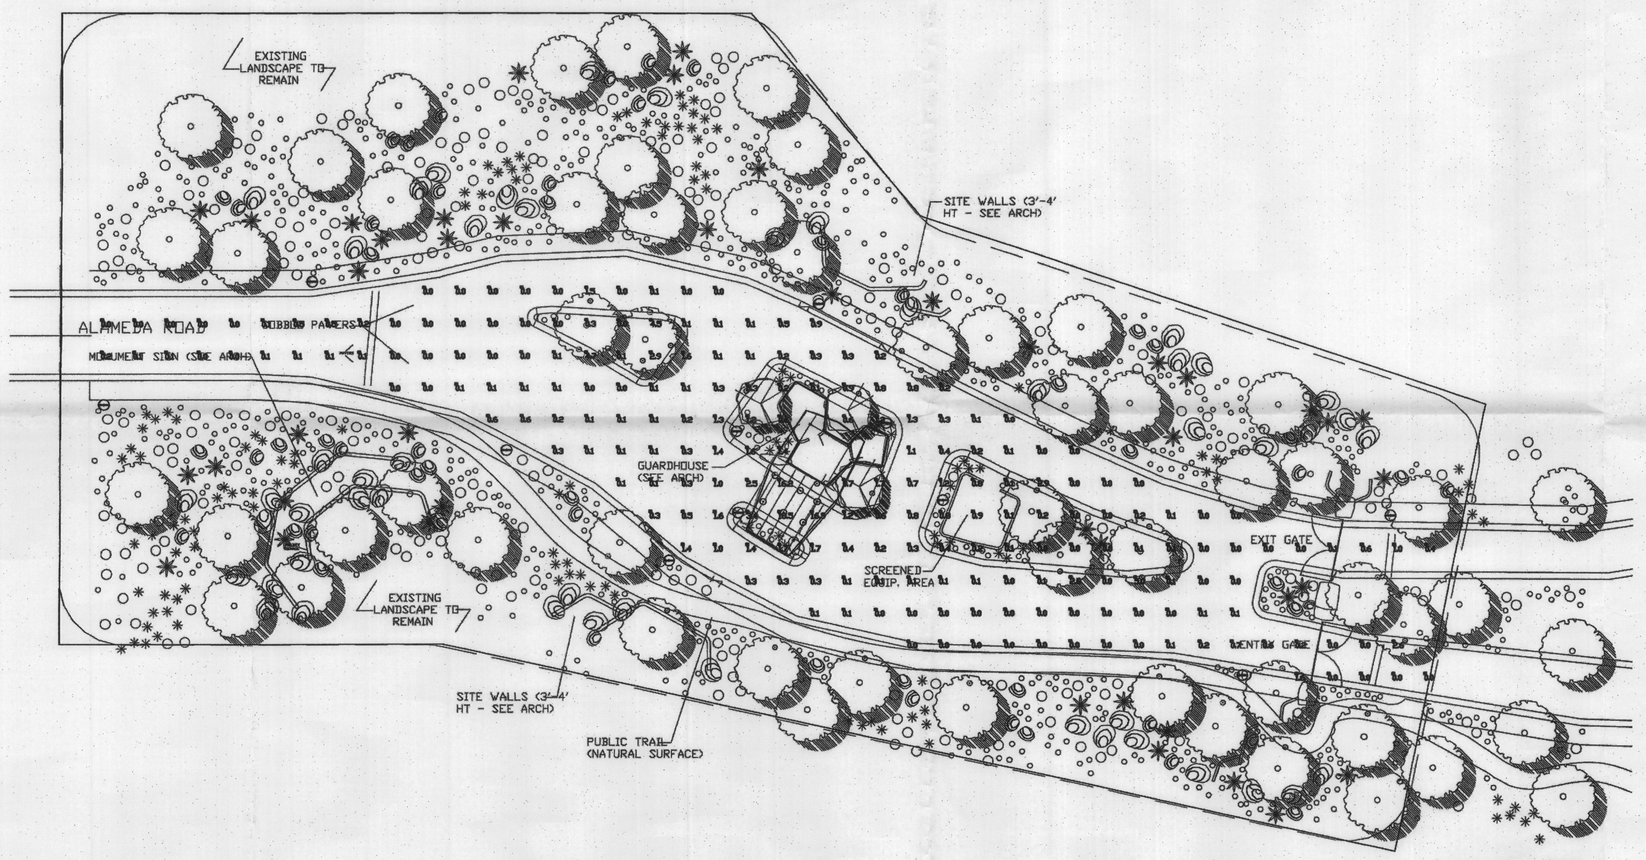

Numeric Summary							
Label	CalcType	Units	Avg	Max	Min	Avg/Min	Max/Min
Entry area	Illuminance	Fc	0.68	18.5	0.0	N.A.	N.A.
Pool area	Illuminance	Fc	0.83	6.2	0.0	N.A.	N.A.
Retreat area	Illuminance	Fc	1.39	12.0	0.0	N.A.	N.A.
Retreat Parking lot	Illuminance	Fc	0.39	1.3	0.0	N.A.	N.A.
Retreat Entry	Illuminance	Fc	1.74	18.6	0.1	17.40	186.00

ADAPTIVE DESIGN GROUP, INC
LIGHTING FOR ACCENT & SOUND AUTOMATION
A GLENN JENSEN COMPANY

Principals
Glenn Johnson LC, IALD
Kris Wilde LC, IALD
Chad Morris PE

4525 South Wasatch Blvd. #500
Salt Lake City, Utah 84124
801-274-9600 (Office)
801-274-9602 (Fax)
Emails: glenn.johnson@adaptivedg.com
kris.wilde@adaptivedg.com
chad.morris@adaptivedg.com
Website: www.adaptivedg.com

CONTRACTED SCOPE OF SERVICE:

A ☐ LIGHTING DESIGN & SPECIFICATIONS
B ☐ LIGHTING CONTROL DESIGN
C ☐ CONTROL PROCESSOR PROGRAMMING
D ☐ FULL ELECTRICAL ENGINEERING
E ☐ CONSTRUCTION MANAGEMENT
F ☐ FINAL AIM, TUNING, & SCENE SETTING
G ☒ LANDSCAPE LIGHTING DESIGN
H ☐ MOTORIZED BLIND/SHADE DESIGN
I ☐ TELEPHONE SYSTEM DESIGN
J ☐ HOME NETWORK DESIGN
K ☐ DISTRIBUTED AUDIO-VIDEO DESIGN
L ☐ SECURITY SYSTEM COORDINATION
M ☐ SYSTEM INTEGRATION DESIGN

ARCHITECT

INTERIOR DESIGNER

BUILDER

SERENO CANYON

PRINCIPAL SIGNATURE

© Copyright Protected
ADAPTIVE DESIGN GROUP INC.
2007

REVISIONS

DATE: 10/8/07
SCALE: 1"=20'-0"
JOB NUMBER: 20070424
DRAWN BY: SWD, JRK, MMJ

MAIN ENTRY LIGHTING PLAN PHOTOMETRICS

LS-9.0A

1655-07-3
APPROVED
FINAL PLANS PLANNING
4-16-08
APPROVED BY
113-DR-2005 #2
30-SA-2008