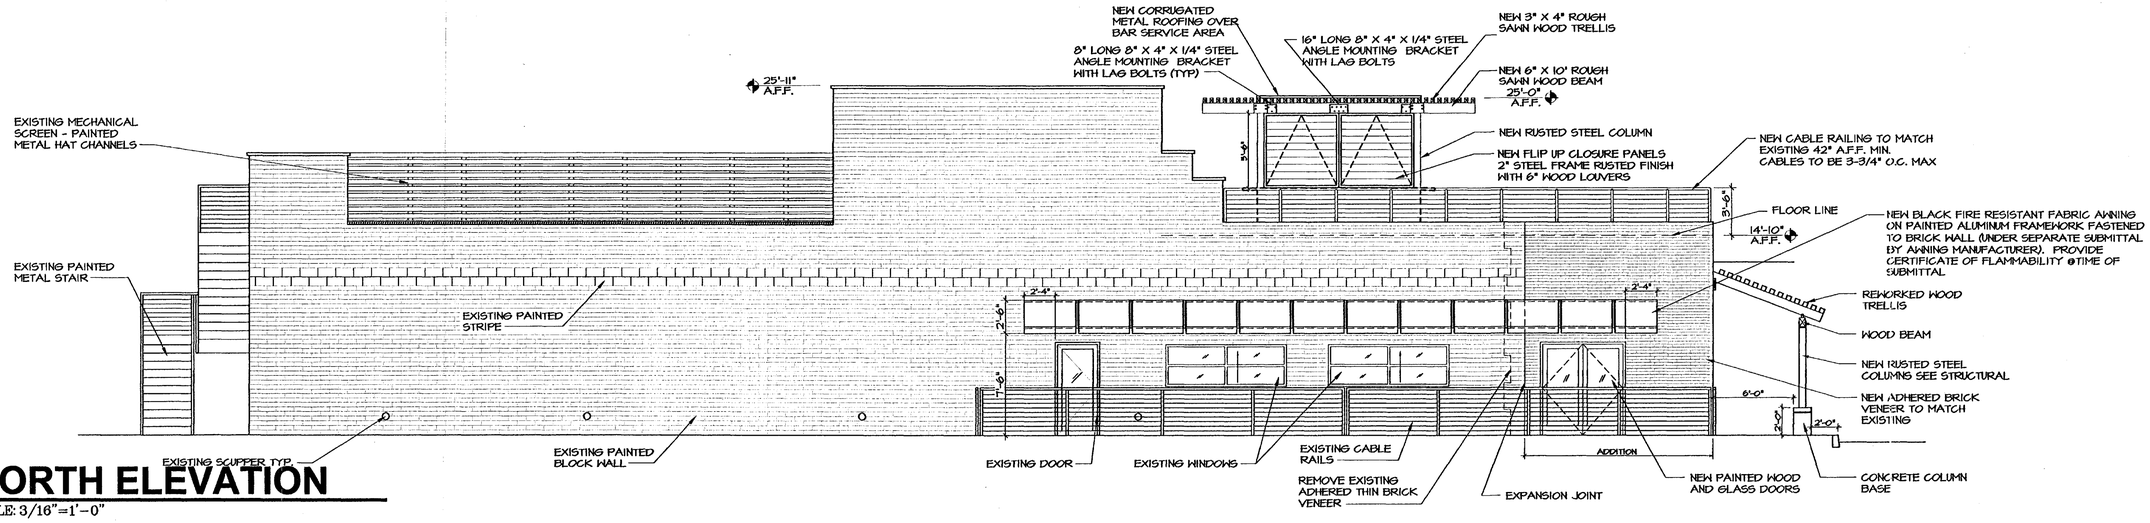

1 NORTH ELEVATION

SCALE: 3/16"=1'-0"

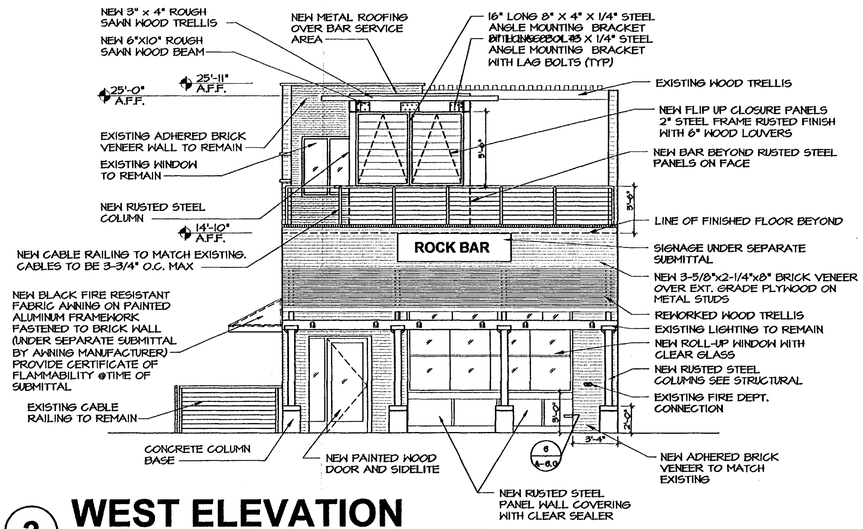

2 WEST ELEVATION

SCALE: 3/16"=1'-0"

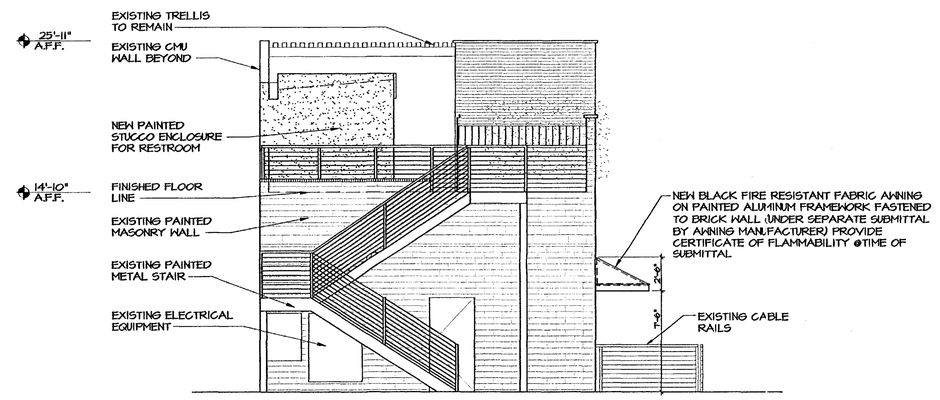

3 EAST ELEVATION

SCALE: 3/16"=1'-0"

NOTE:
"RUSTED STEEL FINISH" SHALL BE CORTEN STEEL OR EQUAL

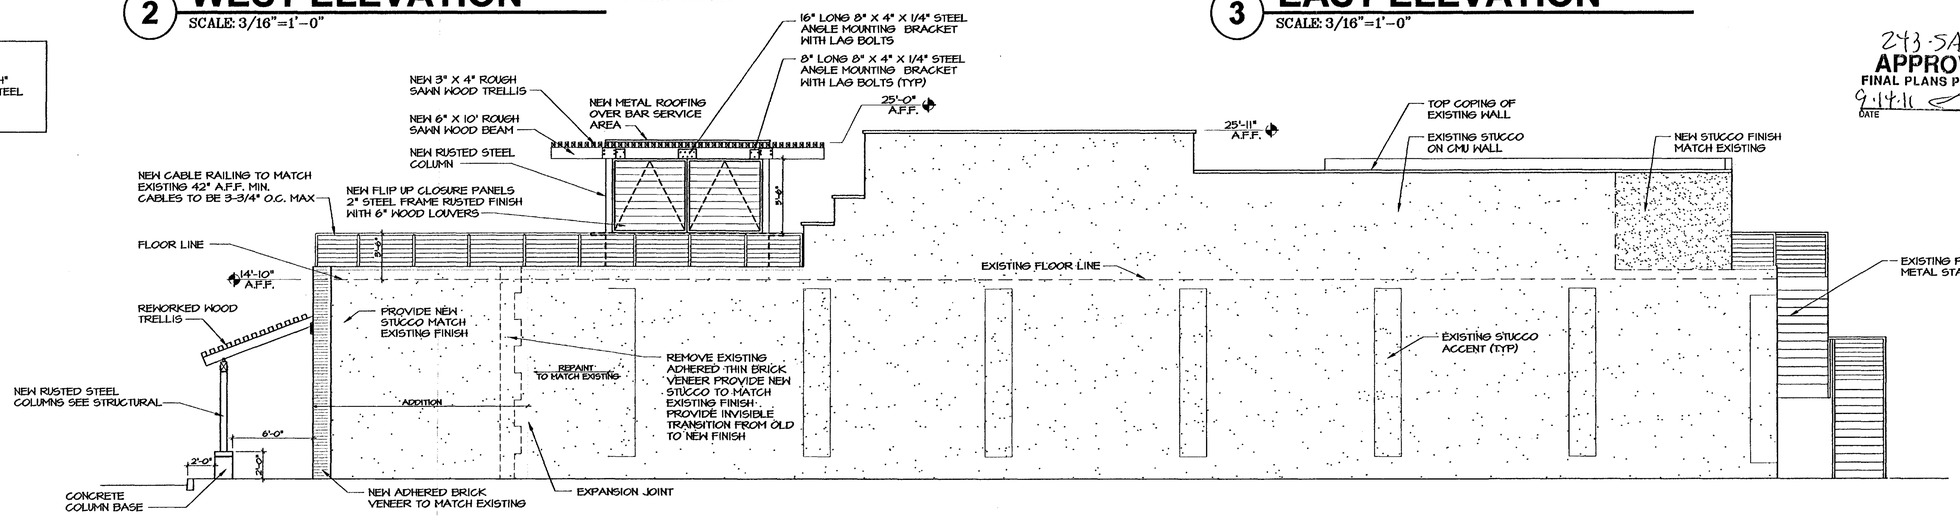

4 SOUTH ELEVATION

SCALE: 3/16"=1'-0"

243-SA-11
APPROVED
FINAL PLANS PLANNING
9-14-11
DATE
APPROVED BY

SIXTY FIRST PLACE ARCHITECTS, LTD.
7120 EAST INDIAN SCHOOL, SUITE L
SCOTTSDALE, ARIZONA 85251
PHONE (480) 947-6844 FAX (480) 947-9518

ROCK BAR INC.
4245 N. CRAFTSMAN COURT
SCOTTSDALE, ARIZONA

EXTERIOR ELEVATIONS

REGISTERED ARCHITECT CERTIFICATE NO. 23498 SCOTT KING Date Signed 8-5-11 ARIZONA, U.S.A.

REVISIONS

DATE	

SIXTY FIRST PLACE ARCHITECTS

JOB NUMBER 11024

DATE 8/5/11

SHEET NO. A-3.0