

Simulations
Records Packet
Photos
All Graphics (no plans)

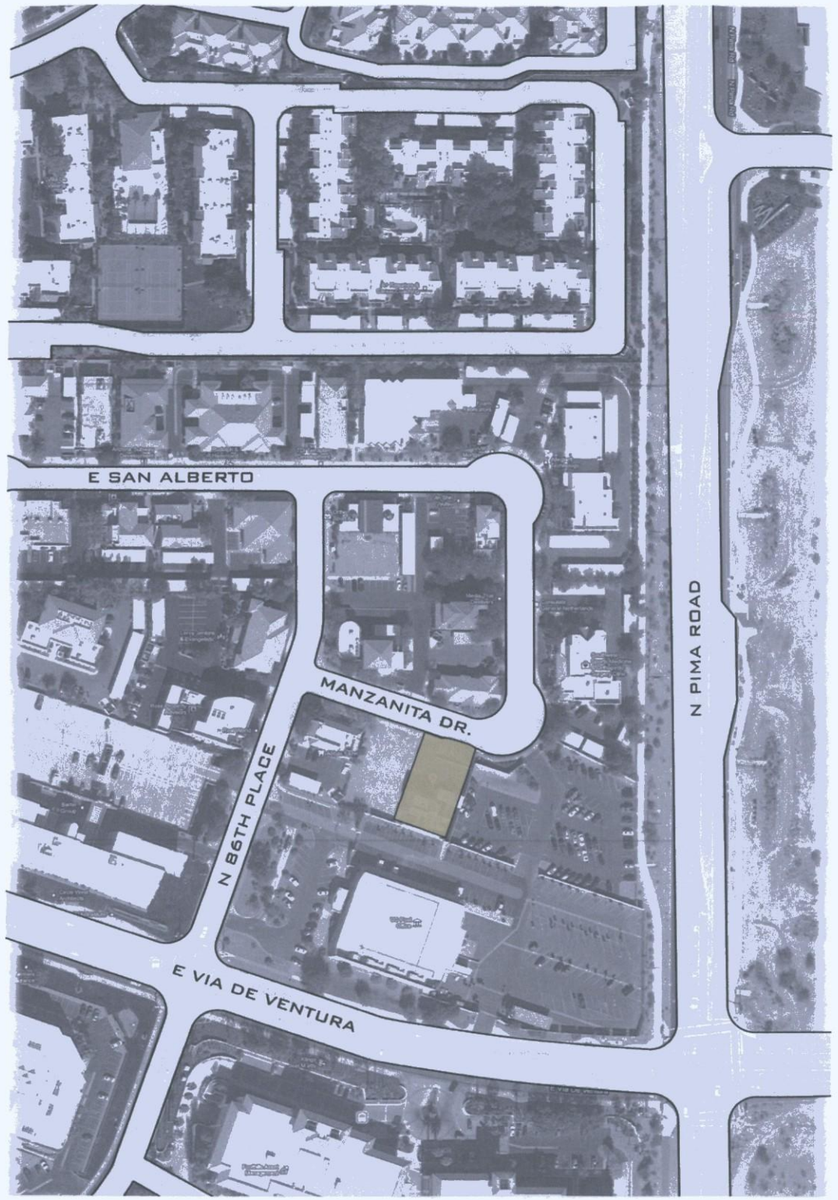

VICINITY MAP

SCALE: 1"=100'-0" 0' 100' 300' 50' 200'

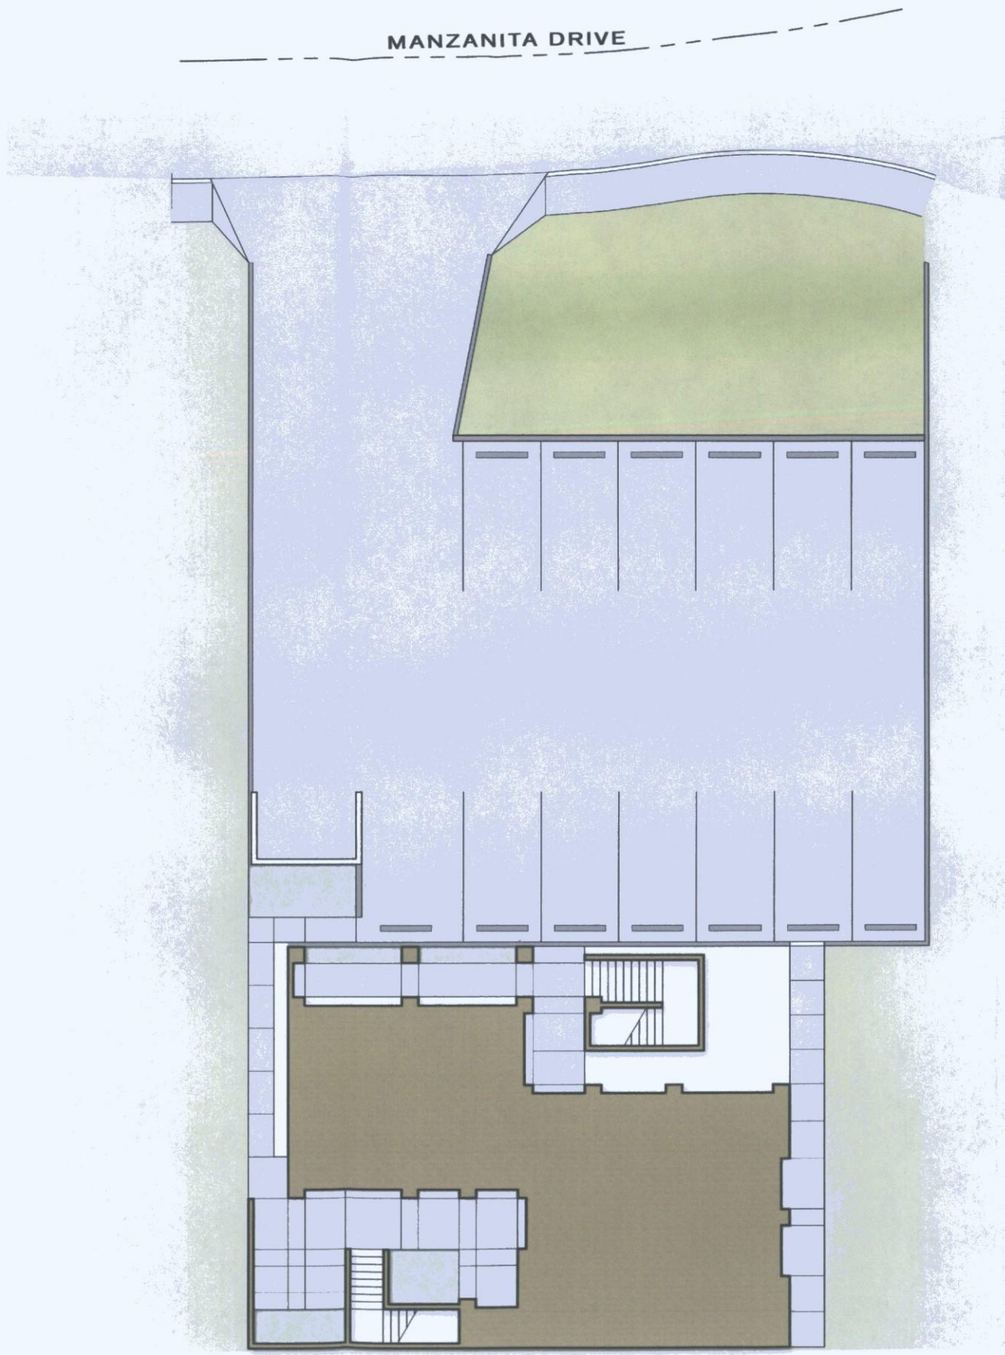

SITE PLAN

SCALE: 1/8"=1'-0" 0' 4' 16' 1' 8' 32'

KUSH CLINIC
MEDICINAL CANNABIS

FUNCTION

- DISPENSARY
- HARDSCAPE
- OUTDOOR

SQAURE FOOTAGE

MAIN


- 1,585.6 SF
- 6,400 SF

9-UP-2011
1st: 3/1/2011

DREWETT + BRENDEN
ARCHITECTURE

11-XXP	project
PRELEM. DESIGN	issued for
2011 FEB 28	issue date

No BDI

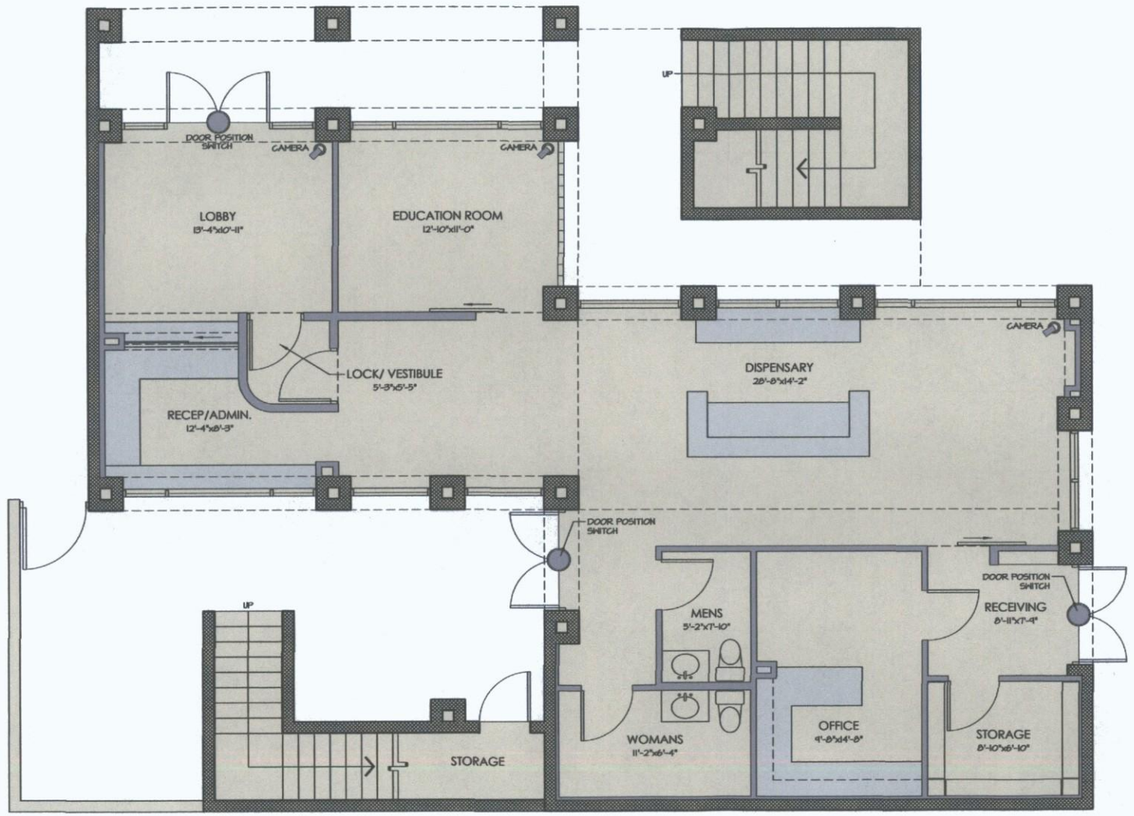

FLOOR PLAN

SCALE: 1/4"=1'-0"

0' 4' 24'

1' 12'

KUSH CLINIC
MEDICINAL CANNABIS


LEGEND

- DISPENSARY
- MILLWORK

SQAURE FOOTAGE

MAIN 1,585.6 SF

VICINITY MAP

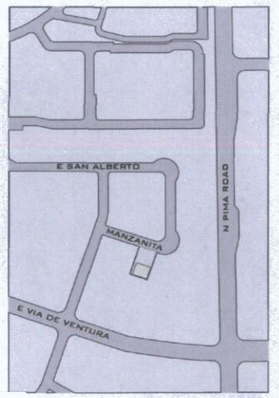

9-UP-2011
1st: 3/1/2011

REWETT + BRENDEN
ARCHITECTURE

11-XXP project	NO
PRELEM. DESIGN issued for	BD2
2011 FEB 28 issue date	

8729 E. Manzanita Drive, Scottsdale, AZ 85258

Site Location Map



9-UP-2011

1st: 3/1/2011

#1

9-UP-2011
1st: 3/1/2011

#2



#2



#3

#4

#5

#7

#8

0/4

#11

2/#

#13

#14

#15

9/#



9-UP-2011
1st: 3/1/2011


#2


#3

#4

54

#16

#7

#3


C/#

#12


#13


#16

8729 E. Manzanita Drive
Scottsdale, AZ 85258
500 Foot Buffer Map

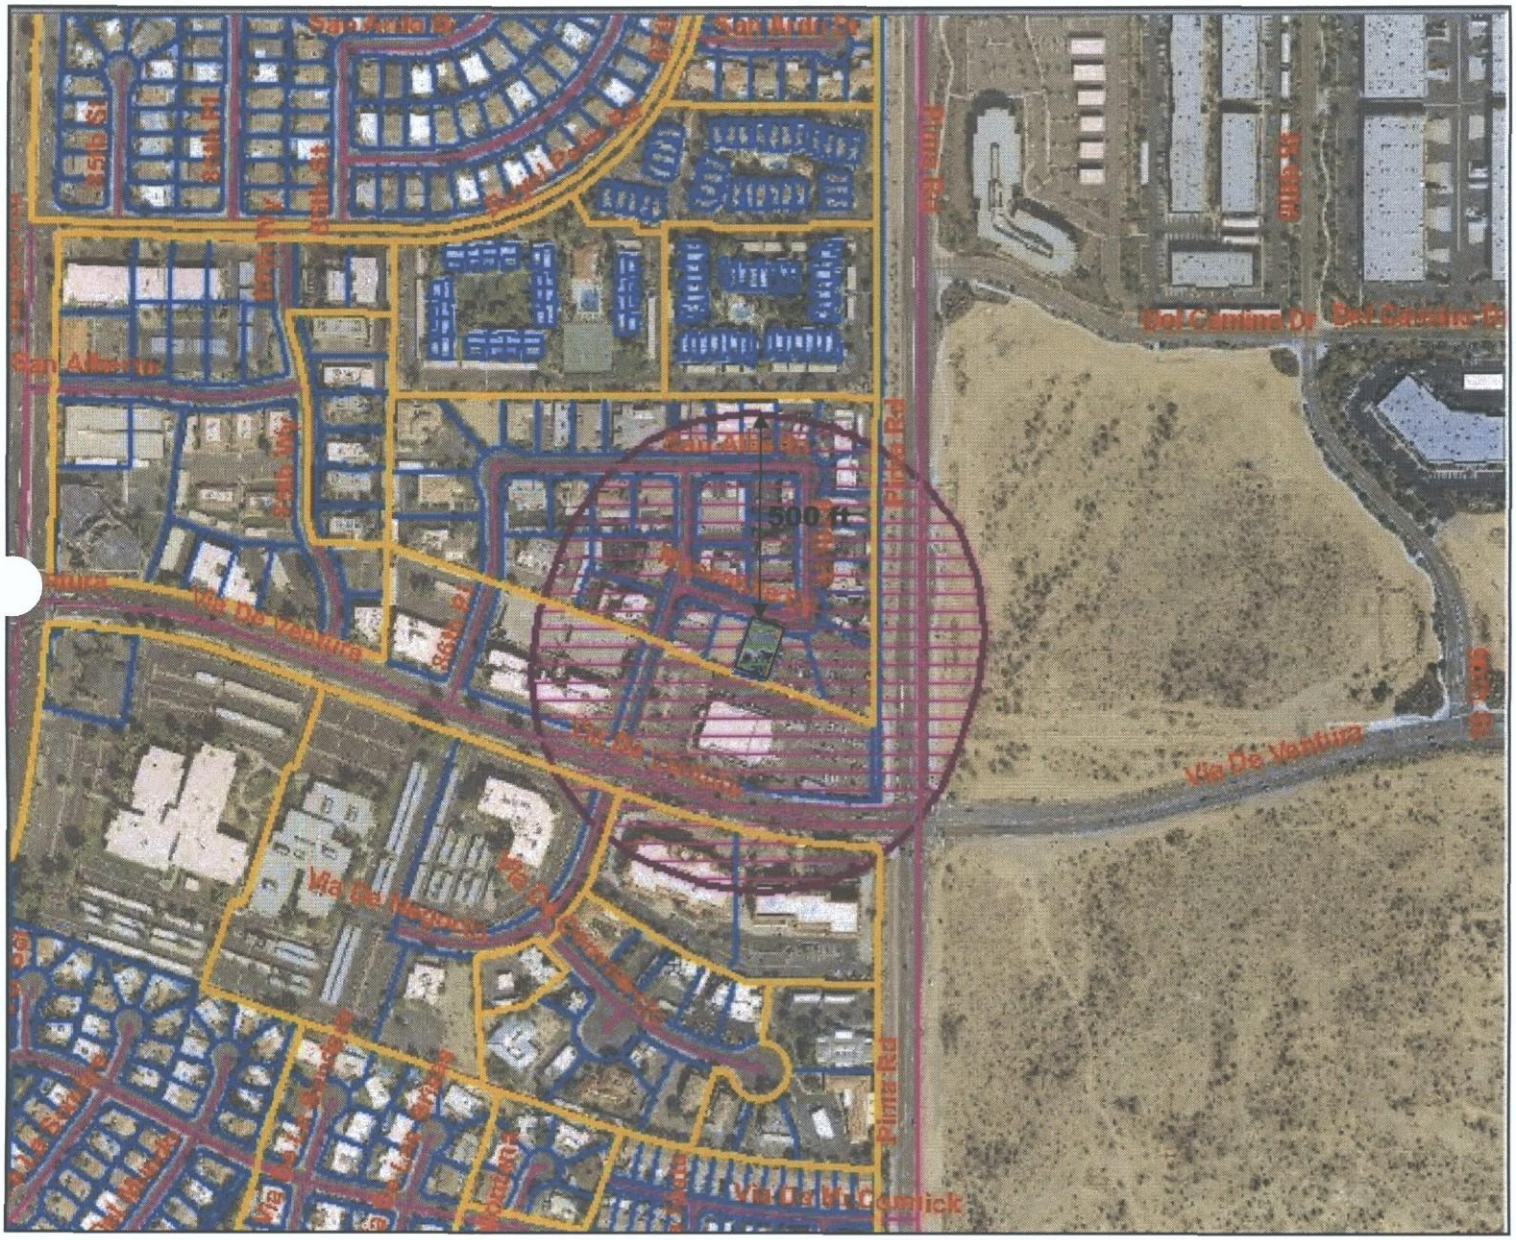

9-UP-2011
1st: 3/1/2011