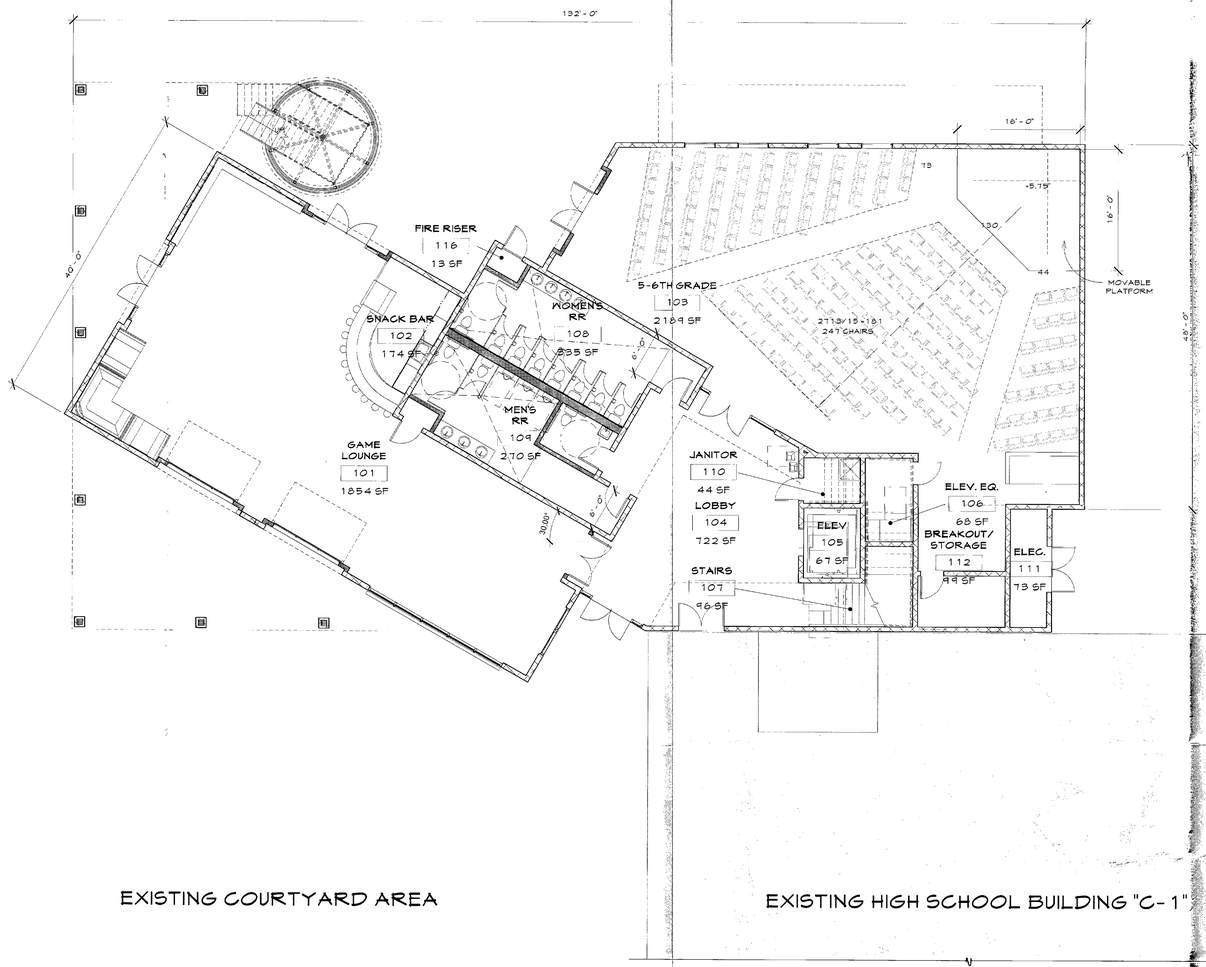


FIRST FLOOR PLAN SCALE 1/8" = 1'-0" 1

BUILDING INFORMATION

PROPOSED BUILDING:

FIRST FLOOR	15,543 SF
SECOND FLOOR	9,359 SF
TOTAL	24,902 SF

PROPOSED TYPE OF CONSTRUCTION: TYPE V-A WITH SPRINKLERS

VISIONEERING STUDIOS
envision.design.build
www.VisioneeringStudios.com
2050 Main St. Suite 400
Irvine, CA 92614

These drawings and/or the accompanying specifications are instruments of service and are the exclusive property of the Visioneering Studios. They are not to be changed or copied in any form or manner whatsoever, nor are they to be assigned to any third party, without first obtaining the expressed written permission and consent of Visioneering Studios. In the event of unauthorized reuse of these documents, the user will indemnify and hold harmless Visioneering Studios from any and all claims arising from such reuse. Any such use by the user or anyone who obtains said documents from the user shall be deemed to constitute acceptance of the foregoing agreement.

7601 EAST SHEA BLVD., SCOTTSDALE, AZ 85260

DEVELOPMENT REVIEW

DATE 03.XX.2013

PROJECT CODE 000-801

SCOTTSDALE BIBLE CHURCH

Proposed BLDG. C-2 Student Ministries

6 - FLOOR PLANS

Sheet No. A-1.1


16-DR-2013
4/15/13

4/11/2013 3:38:50 PM C:\Users\tjackson\Documents\Scottsdale - Student Ministries - C-2_tjackson.rvt

BUILDING INFORMATION

PROPOSED BUILDING:

FIRST FLOOR	6,126 SF
SECOND FLOOR	4,480 SF
TOTAL	10,606 SF

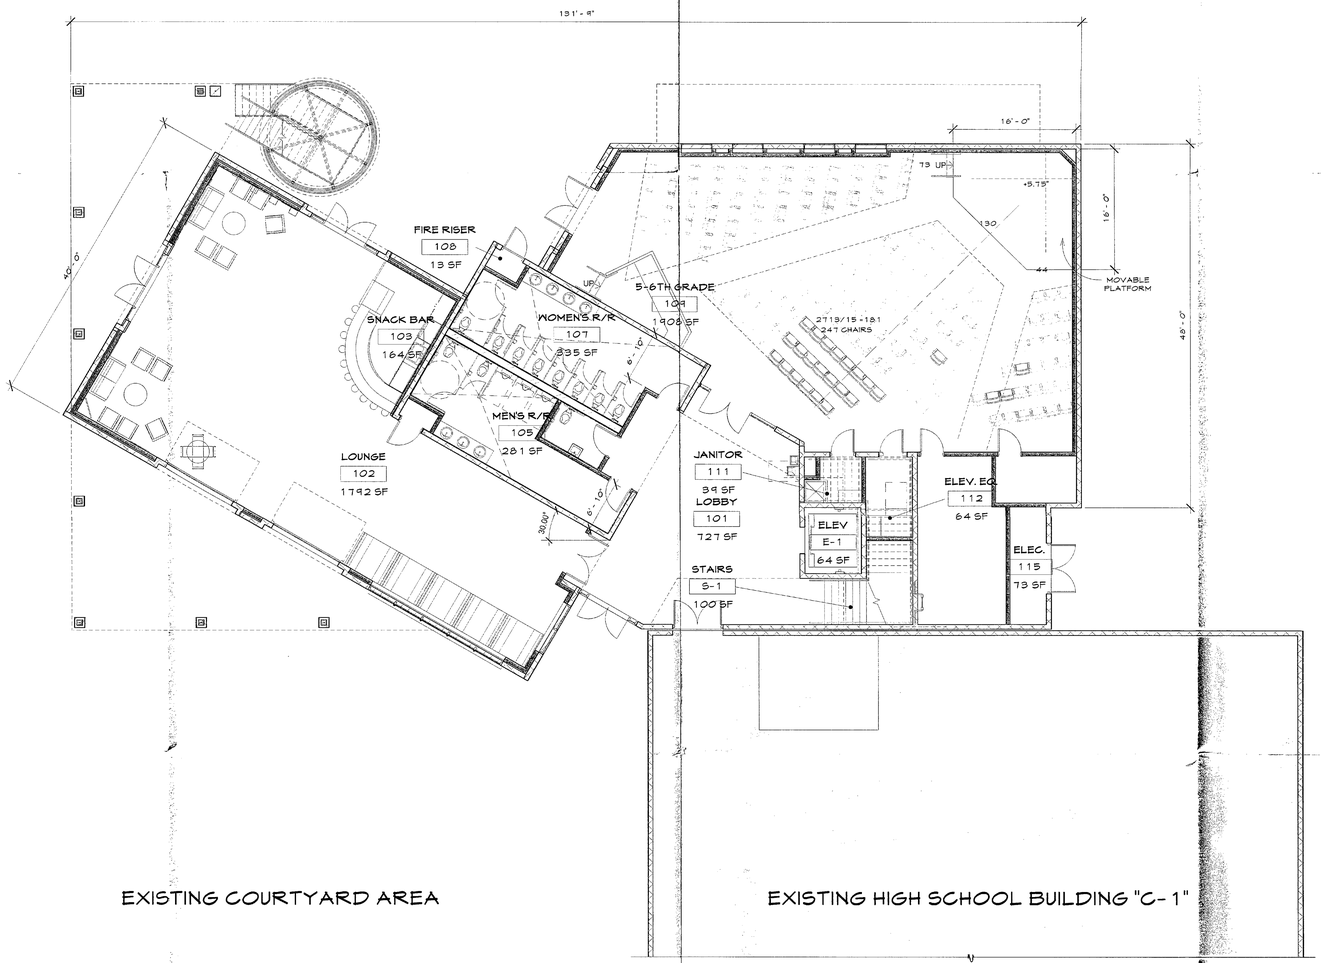

FIRST FLOOR PLAN — SCALE 1/8" = 1'-0" — 1

STIPULATION SET
RETAIN FOR RECORDS
APPROVED
8/5/13
DATE
INITIALS

VISIONEERING STUDIOS
envision.design.build
www.VisioneeringStudios.com
2050 Main St., Suite 400
Irvine, CA 92614

These drawing and/or the accompanying specifications are instruments of service are the exclusive property of the Visioneering Studios and shall not be reproduced in whole or part, or be provided to others without the written consent of Visioneering Studios. Reproductions or publications by any method, in whole or in part, is prohibited. Title to the drawings and specifications is retained by Visioneering Studios. Visual contact with these shall constitute Prima Facie evidence of acceptance of these restrictions.

7601 EAST SHEA BLVD., SCOTTSDALE, AZ 85260

SCOTTSDALE BIBLE CHURCH

BLDG. C-2 Student Ministries

FLOOR PLAN

SECOND REPLY DRB COMMENTS


DATE
07-24-2013

PROJECT CODE
000-801

Sheet No.
A-1.1

16-DR-2013
7/25/13

7/22/2013 1:42:05 PM C:\Users\pjackson\Documents\Scottsdale - Student Ministries - C-2_pjackson.rvt

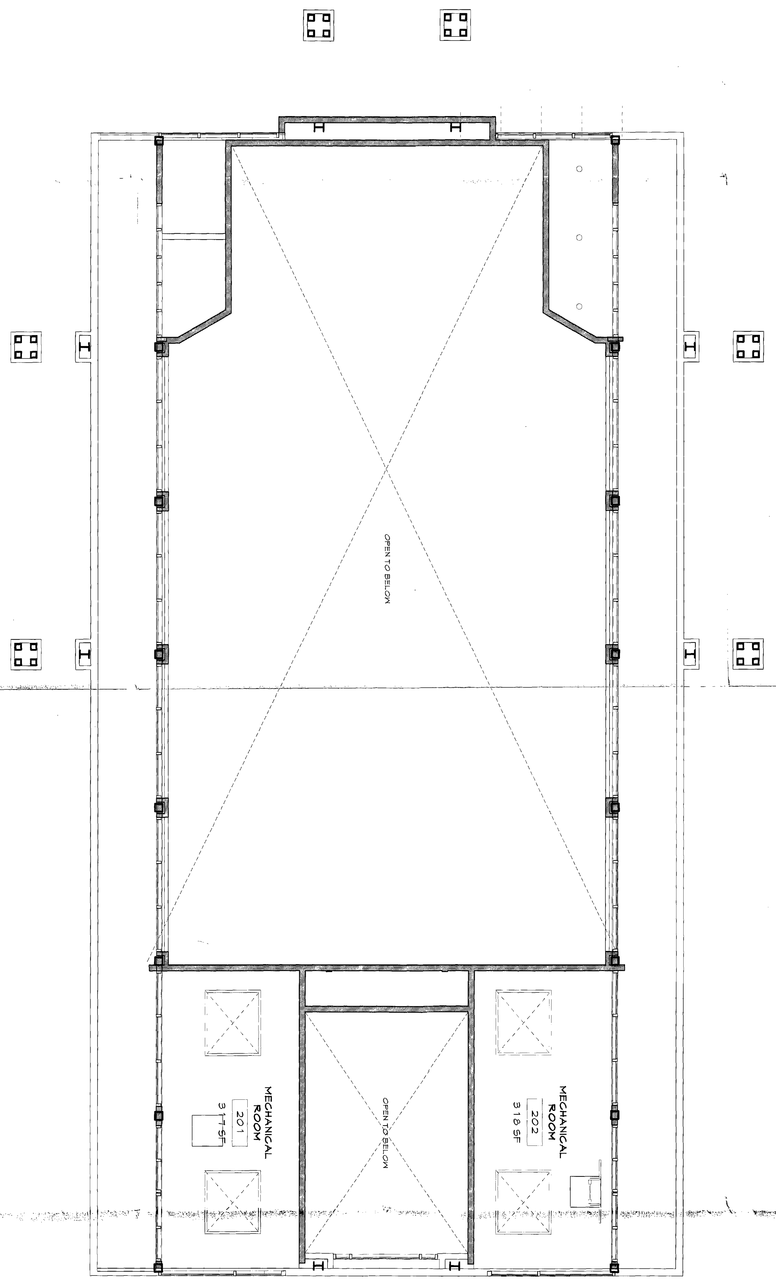

CLERESTORY FLOOR PLAN

SCALE 3/16" = 1'-0"

1

True North

BUILDING INFORMATION

PROPOSED BUILDING:

FIRST FLOOR	4,195 SF
SECOND FLOOR	1,401 SF
TOTAL	5,596 SF

PROPOSED TYPE OF CONSTRUCTION: TYPE V-A WITH SPRINKLERS

16-DR-2013
4/15/13

SCOTTSDALE BIBLE CHURCH

7601 EAST SHEA BLVD., SCOTTSDALE, AZ 85260

Sheet No. A-1.2

Proposed BLDG. H Chapel
6 - FLOOR PLANS

PROJECT CODE 000-801


DATE 04.15.2013

DEVELOPMENT REVIEW BOARD

VISIONEERING STUDIOS
envision.design.build

www.VisioneeringStudios.com
2050 Main St., Suite 400
Irvine, CA 92614

These drawings and/or the accompanying specifications are instruments of service are the exclusive property of the Architect and their use and publication shall be restricted to the original site for which they were prepared. Re-use reproductions or publications by any method, in whole or in part, is prohibited except by written permission from the Architect. Title to these plans and or specifications shall remain with the Architect without prejudice and visual contact with them shall constitute Prima Facie evidence of acceptance of these restrictions

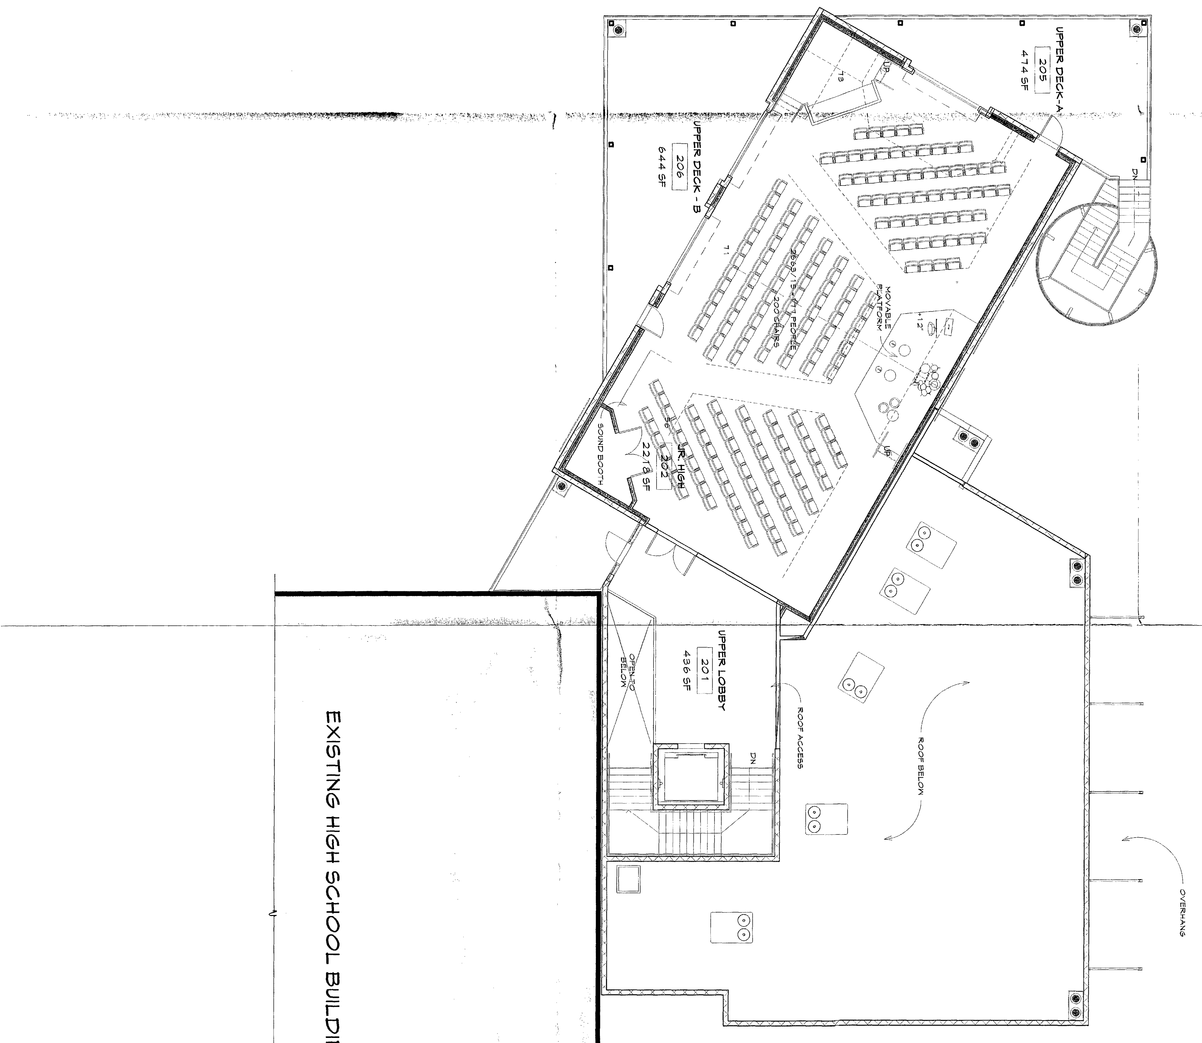

SECOND FLOOR PLAN | SCALE 1/8" = 1'-0" | 1

STIPULATION SET
RETAIN FOR RECORDS
APPROVED
DATE
INITIALS

BUILDING INFORMATION

PROPOSED BUILDING:

FIRST FLOOR	6,126 SF
SECOND FLOOR	4,480 SF
TOTAL	10,606 SF

SCOTTSDALE BIBLE CHURCH

7601 EAST SHEA BLVD., SCOTTSDALE, AZ 85260

BLDG. C-2 Student Ministries

FLOOR PLAN

Sheet No. **A-1.2**

PROJECT CODE 000-901

DATE 07-24-2013


SECOND REPLY DRB COMMENTS

16-DR-2013
7/26/13

VISIONEERING STUDIOS
envision.design.build

These drawings and/or the accompanying specifications as instruments of service are the exclusive property of the Architect and their use and publication shall be restricted to the original site for which they were prepared. Re-use reproductions or publications by any method, in whole or in part, is (not)(did) except by written permission from the Architect. Title to these drawings and/or specifications shall remain with the Architect without prejudice and visual contact with these shall constitute Prima Facie evidence of acceptance of these restrictions.

www.VisioneeringStudios.com
2050 Main St., Suite 400
Irvine, CA 92614

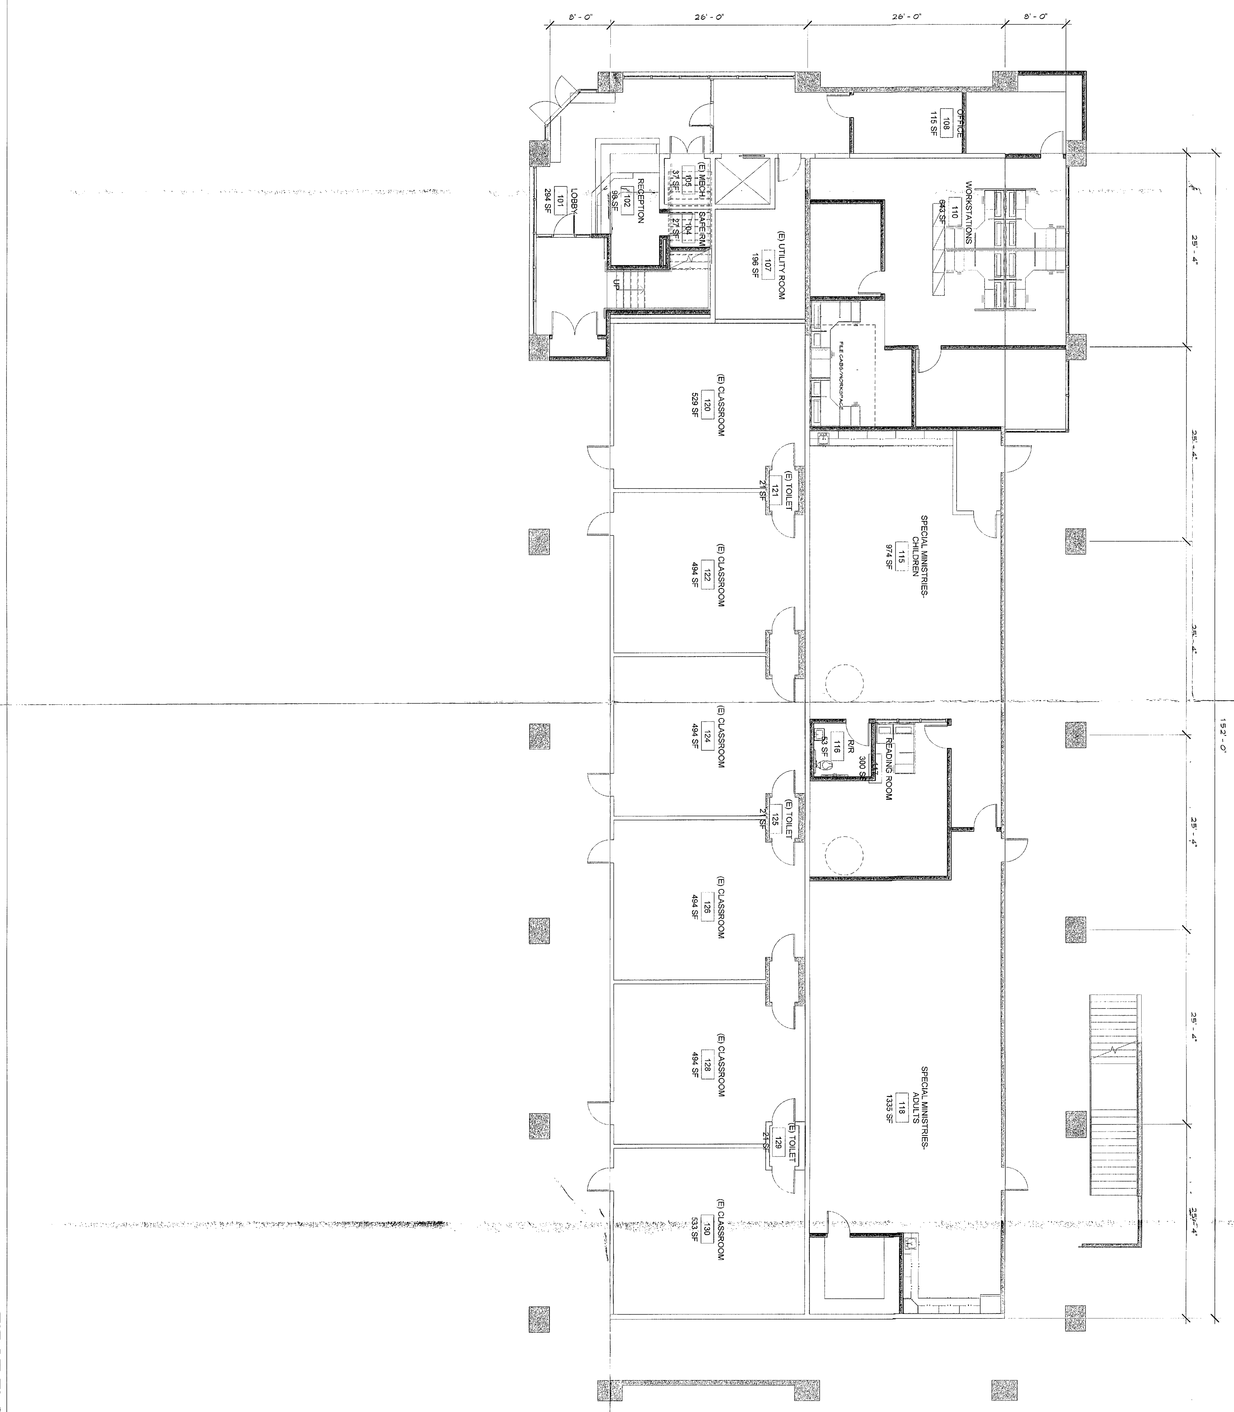

FIRST FLOOR PLAN

SCALE 1/8" = 1'-0"

1

N True North

STIPULATION SET
RETAIN FOR RECORDS
APPROVED
DATE
INITIALS

BUILDING INFORMATION

EXISTING BUILDING:	
FIRST FLOOR	7,850 SF
SECOND FLOOR	7,568 SF
TOTAL	15,428 SF
PROPOSED BUILDING:	
FIRST FLOOR	9,161 SF
SECOND FLOOR	11,415 SF
TOTAL	20,576 SF

SCOTTSDALE BIBLE CHURCH

7601 EAST SHEA BLVD., SCOTTSDALE, AZ 85260

BLDG. D Multi-Use Tenant Improvement

6 - FLOOR PLANS

PROJECT CODE 000-801

DATE 07-24-2013

SECOND REPLY DRB COMMENTS

Sheet No. A-2.1

16-DR-2013 7/25/13

VISIONEERING STUDIOS
envision.design.build

www.VisioneeringStudios.com
2050 Main St., Suite 400
Irvine, CA 92614

These drawings and/or the accompanying specifications as instruments of service are the exclusive property of the Architect and their use and publication shall be restricted to the original site for which they were prepared. Re-use reproductions or publication by any method, in whole or in part, are prohibited without prior written permission of the Architect. Title for these plans and or specifications shall remain with the Architect without prejudice and visual contact with them shall constitute Prima Facie evidence of acceptance of these restrictions.

SCOTTSDALE BIBLE CHURCH

7601 EAST SHEA BLVD., SCOTTSDALE, AZ 85260

BLDG. D Multi-Use Tenant Improvement

6 - FLOOR PLANS

SECOND REPLY DRB COMMENTS

DATE 07-24-2013

PROJECT CODE 000-801

Sheet No. A-2.2

16-DR-2013
7/25/13


VISIONEERING STUDIOS
envision.design.build
www.VisioneeringStudios.com
2050 Main St., Suite 400
Irvine, CA 92614

These pages are incomplete and preliminary in nature and are subject to change. Any use of these plans for construction, bidding or permitting purposes is at user's own risk. Visioneering Studios, Inc. is not responsible for the accuracy of any information contained herein. Reproduction of these plans and/or their contents without the written consent of Visioneering Studios, Inc. is prohibited. Visioneering Studios, Inc. shall not be liable for any damages arising out of such unauthorized reuse. Do not scale drawings. Refer to these plans and/or specifications for dimensions. Contractor shall verify and be responsible for all dimensions and conditions on the job. Visioneering Studios, Inc. must be notified of any variation from the dimensions and conditions shown by these plans and/or specifications prior to commencement of any work. Contractor shall not proceed with any work or fabrication in which there appears to be any discrepancy until such discrepancy has been resolved in writing by Visioneering Studios, Inc. Submission or delivery of these plans is not to be construed as publication in violation of the rights of reserved publication by Visioneering Studios, Inc. These plans are not to be changed or copied in any form or manner whatsoever nor are they to be assigned to any third party without first obtaining the express written permission and consent of Visioneering Studios, Inc.

STIPULATION SET
RETAIN FOR RECORDS
APPROVED
DATE 9/16/13
SUBMITTALS


BUILDING INFORMATION

EXISTING BUILDING:	
FIRST FLOOR	7,840 SF
SECOND FLOOR	7,586 SF
TOTAL	15,426 SF
PROPOSED BUILDING:	
FIRST FLOOR	9,181 SF
SECOND FLOOR	11,449 SF
TOTAL	20,676 SF

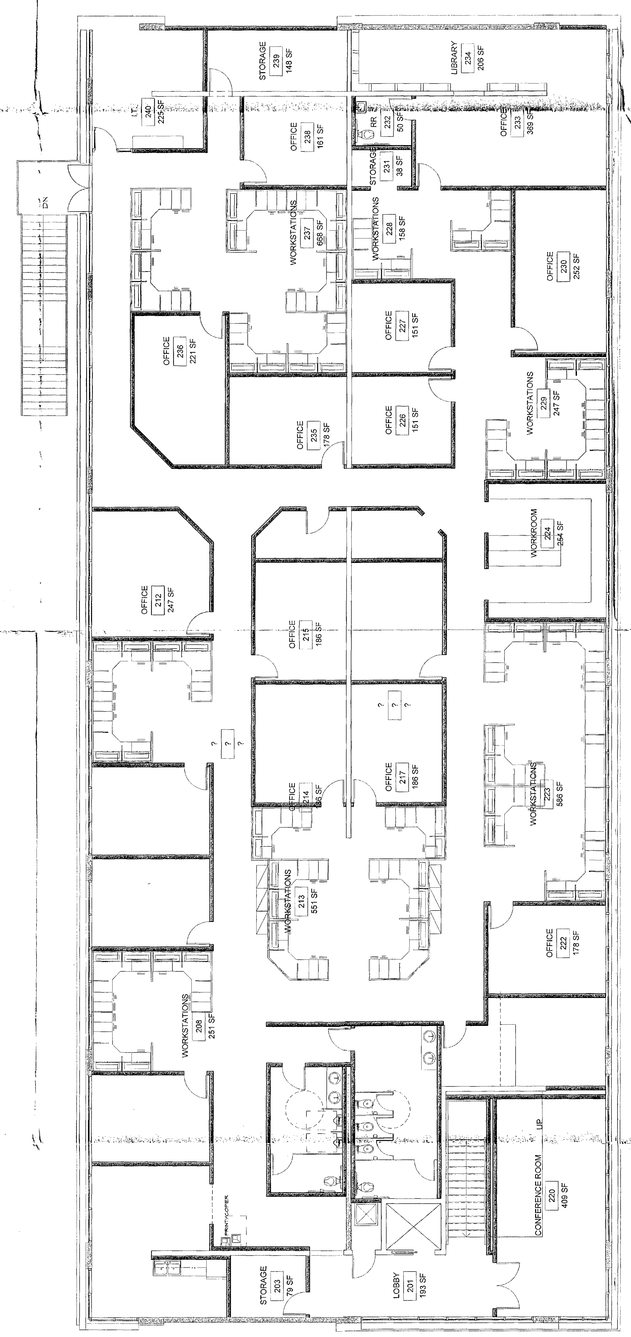

SECOND FLOOR PLAN 1

SCALE 1/8" = 1'-0"

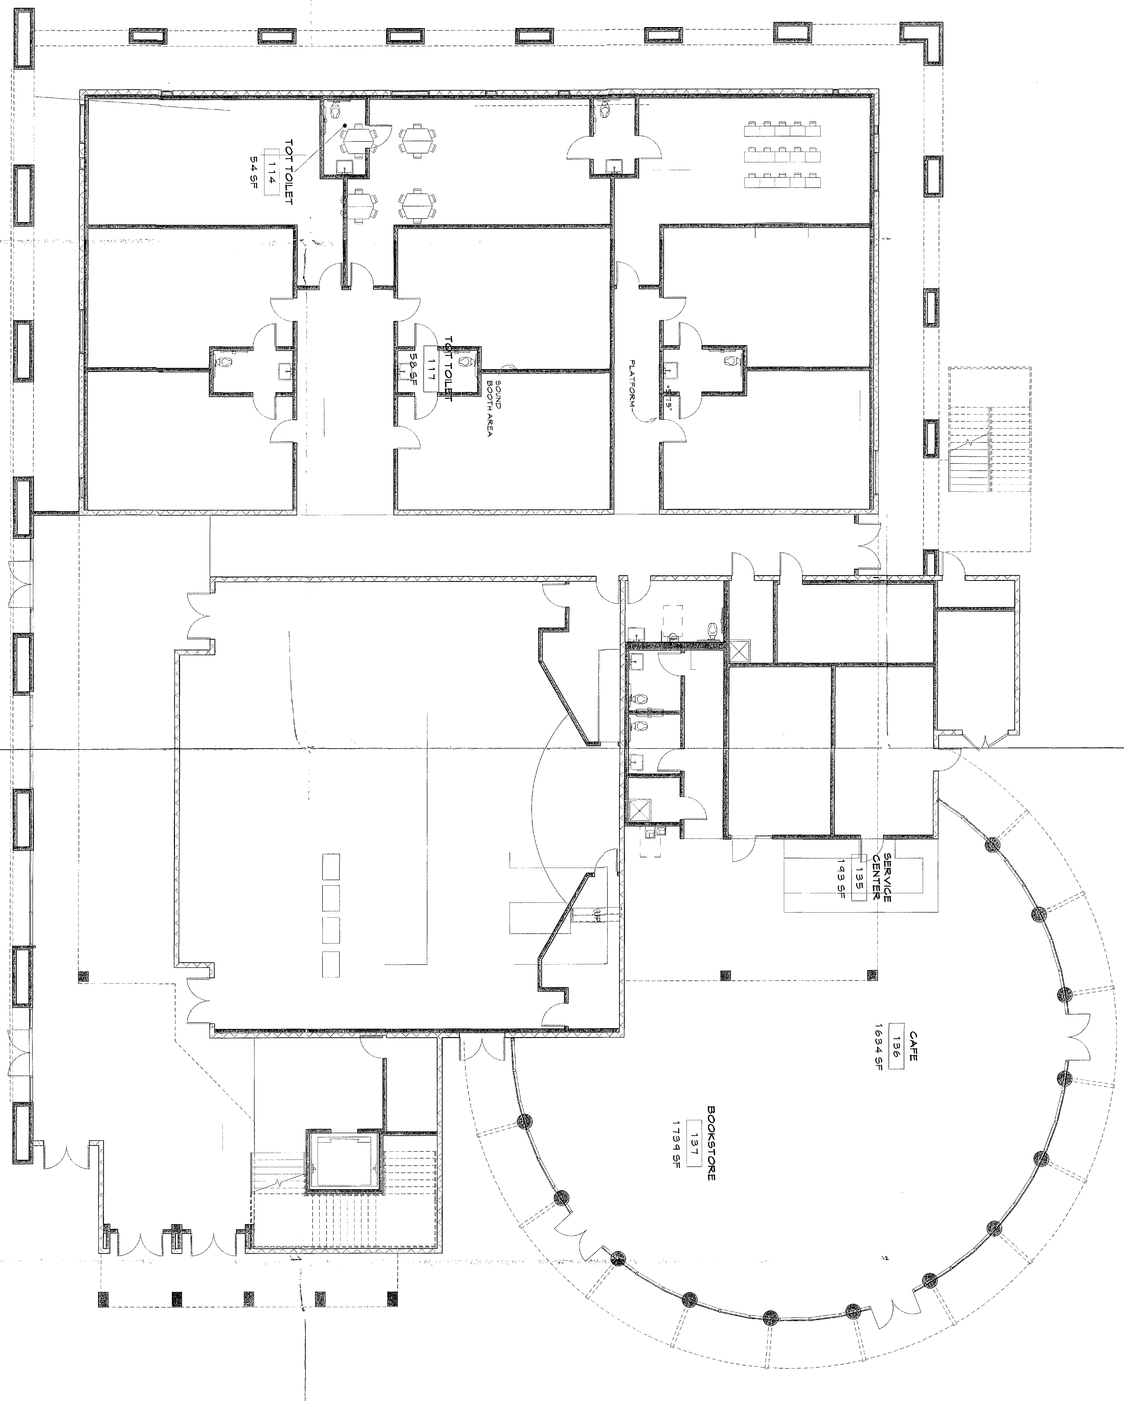

FIRST FLOOR PLAN

SCALE 1/8" = 1'-0"

1

True North

STIPULATION SET
RETAIN FOR RECORDS
APPROVED
INITIALS

BUILDING INFORMATION

PROPOSED BUILDING:	
FIRST FLOOR	13,728 SF
SECOND FLOOR	13,956 SF
TOTAL	91,578 SF

SCOTTSDALE BIBLE CHURCH

7601 EAST SHEA BLVD., SCOTTSDALE, AZ 85260

BLDG. E Children's Ministry/Cafe
FLOOR PLAN

Sheet No. A-3.1

PROJECT CODE 000-801

DATE 07-24-2013


SECOND REPLY DRB COMMENTS

16-DR-2013
7/25/13

VISIONEERING STUDIOS
envision.design.build

These drawings and/or the accompanying specifications as instruments of service are the exclusive property of the Architect and their use and publication shall be restricted to the original site for which they were prepared. No re-reproductions or publications by any method, in whole or in part, is prohibited except by written permission from the Architect. Title to these plans and or specifications shall remain with the Architect without prejudice and visual contact with them shall constitute Prima Facia evidence of acceptance of these restrictions.

www.VisioneeringStudios.com
2050 Main St., Suite 400
Irvine, CA 92614

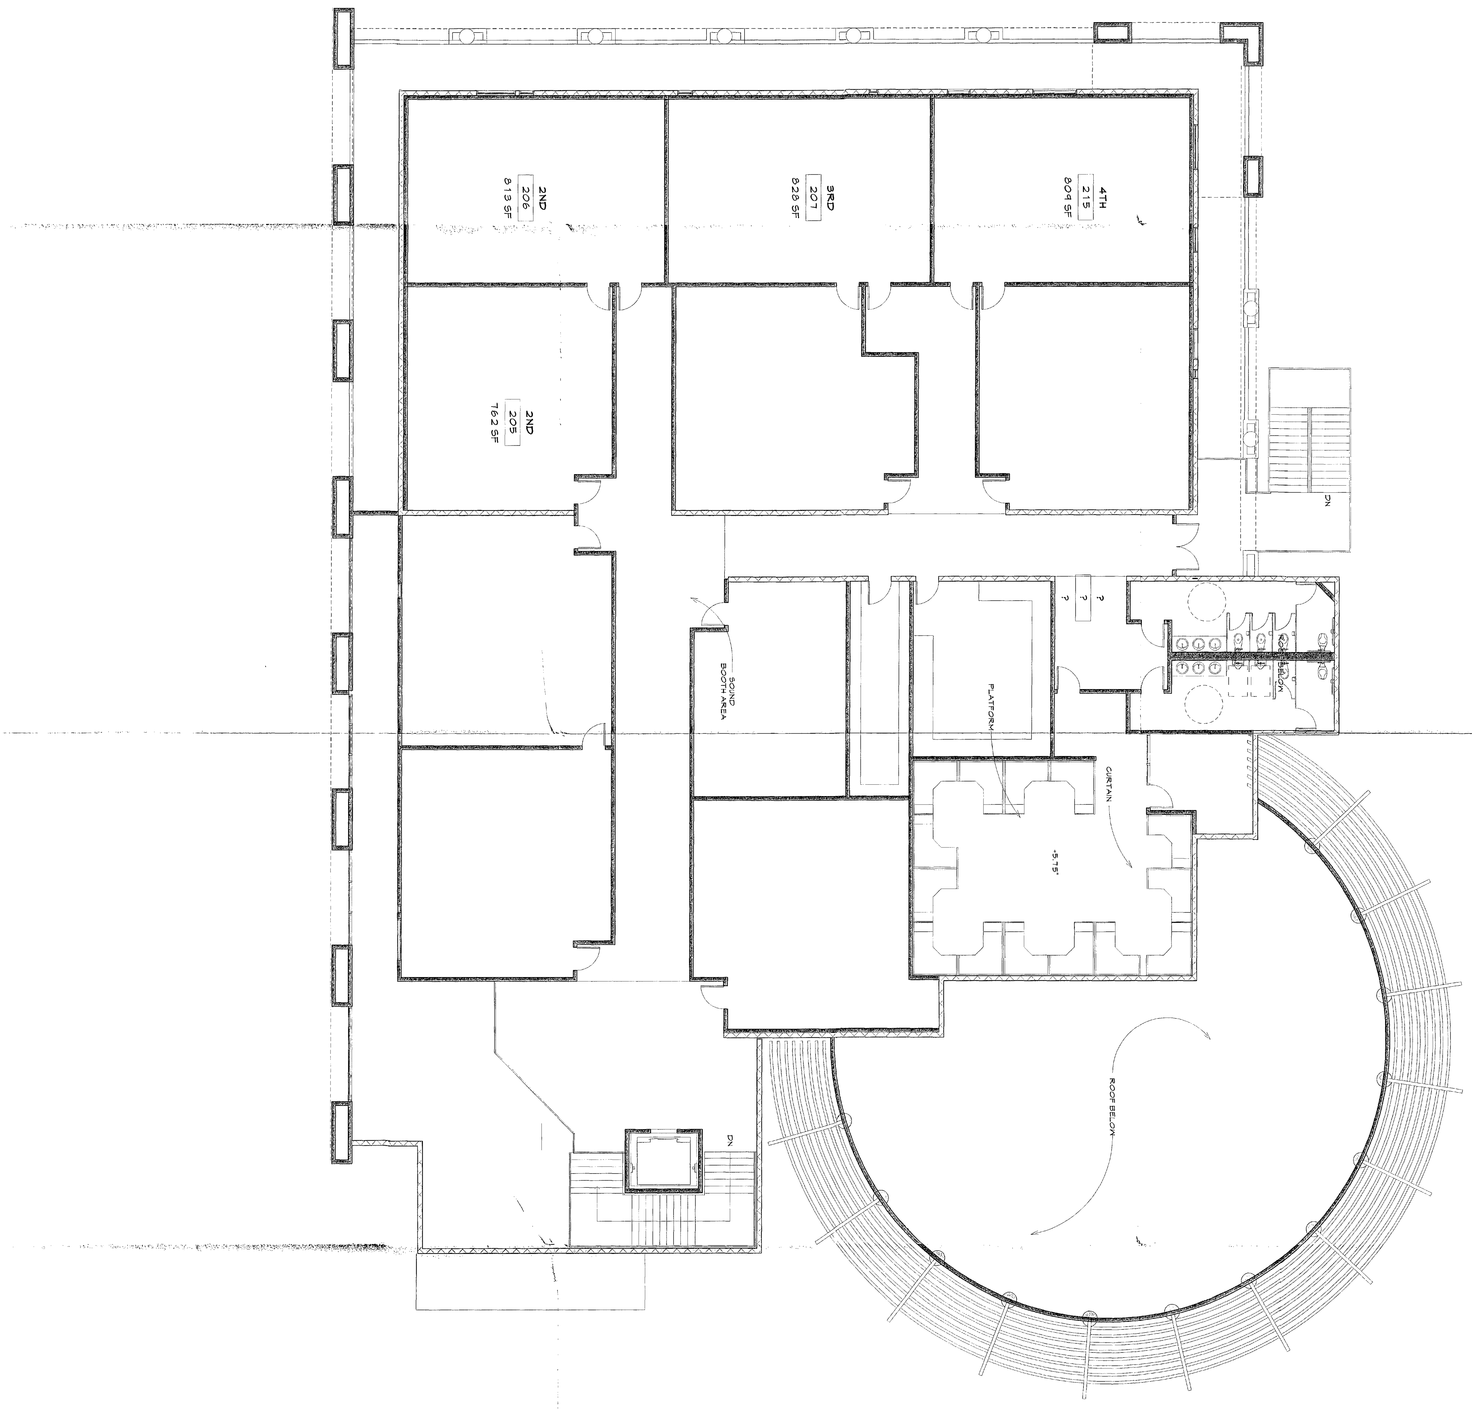

SECOND FLOOR PLAN

SCALE 1/8" = 1'-0"

1

True North

BUILDING INFORMATION

PROPOSED BUILDING:

FIRST FLOOR	17,733 SF
SECOND FLOOR	13,858 SF
TOTAL	31,574 SF

STIPULATION SET
RETAIN FOR RECORDS
APPROVED
DATE 8/15/13
INITIALS

SCOTTSDALE BIBLE CHURCH

7601 EAST SHEA BLVD., SCOTTSDALE, AZ 85260

BLDG. E Children's Ministry/Cafe
FLOOR PLAN

Sheet No. **A-3.2**

15-DR-2013
7/29/13

PROJECT CODE 000-801


DATE 07-24-2013

SECOND REPLY DRB COMMENTS

VISIONEERING STUDIOS
envision.design.build

These drawings and/or the accompanying specifications as instruments of service are the exclusive property of the Architect and their use and publication shall be restricted to the original site for which they were prepared. Re-use reproductions or publications by any method, in whole or in part, is prohibited except by written permission from the Architect. Title to these plans and or specifications shall remain with the Architect without prejudice and visual contact with them shall constitute Prima Facie evidence of acceptance of these restrictions.

www.VisioneeringStudios.com
2050 Main St., Suite 400
Irvine, CA 92614

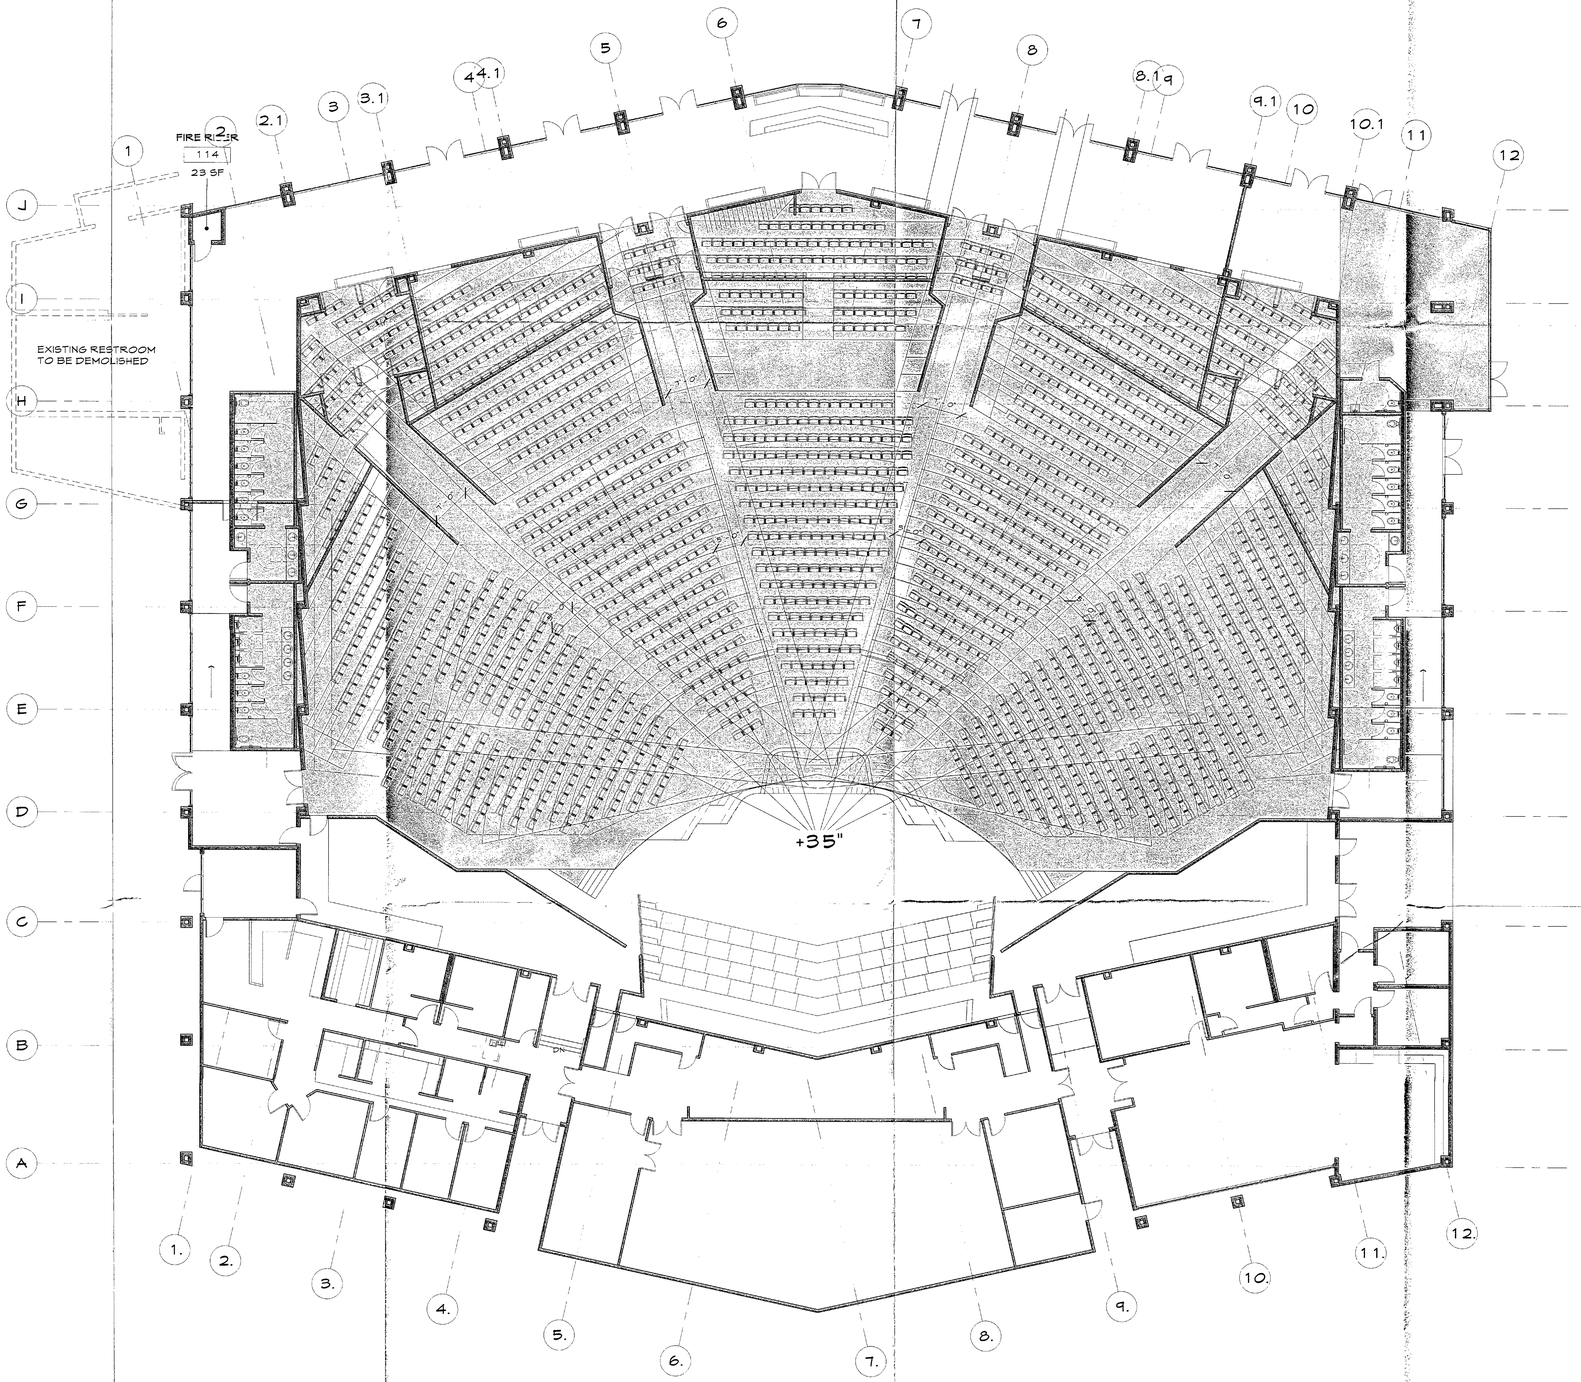

FIRST FLOOR PLAN; THEATER SEATING OPTION

SCALE 3/32" = 1'-0" 1

N
True North

BUILDING INFORMATION

PROPOSED BUILDING:
TOTAL: 41,664 SF

SEATS: 2,234

LEGEND

SCOPE OF PROPOSED CHANGES

STIPULATION SET
RETAIN FOR RECORDS
APPROVED
8/16/13
DATE
INITIALS

VISIONEERING STUDIOS
envision.design.build
www.VisioneeringStudios.com
2804 Main St., Suite 400
Irvine, CA 92614

These drawings and/or the accompanying specifications as instruments of service are the exclusive property of the Visioneering Studios and are not to be used in any way detrimental to their interest. Reproduction or publication (by any method) in whole or in part is prohibited. Title to the drawings and specifications remains with Visioneering Studios and the visual rights of the architect must be protected at all times. Unauthorized use of these documents without the permission of Visioneering Studios will be subject to legal prosecution. Visioneering Studios intends to enforce its rights to the fullest extent of the law. Visual contact with these drawings shall constitute prima facie evidence of acceptance of these restrictions.

7601 EAST SHEA BLVD., SCOTTSDALE, AZ 85260

SECOND REPLY DRB COMMENTS

DATE 07-24-2013

PROJECT CODE 000-000

SCOTTSDALE BIBLE CHURCH

BLDG. F Worship Center

FLOOR PLAN


Sheet No. A-4.1

16-DR-2013
7/25/13

7/22/2013 2:08:39 PM C:\Users\gjackson\Documents\Scottsdale - Worship Center - F_gjackson.rvt

BUILDING INFORMATION

PROPOSED BUILDING:	
FIRST FLOOR	5,358 SF
TOTAL	5,358 SF

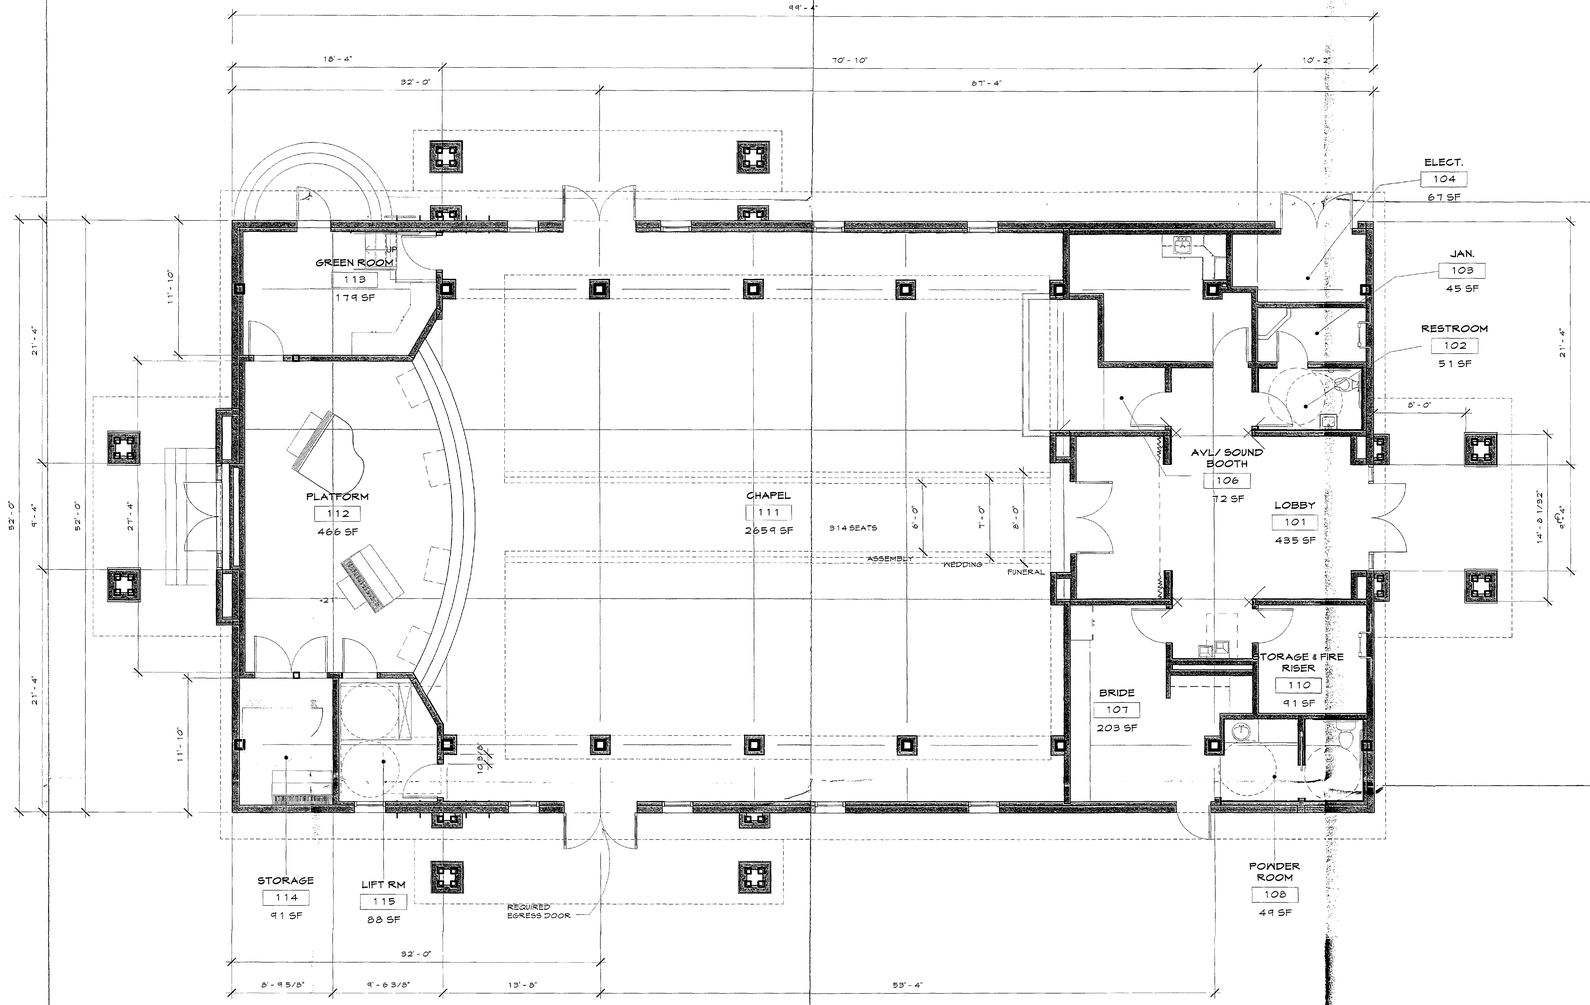

1ST FLOOR PLAN | SCALE 3/16" = 1'-0" | 2

STIPULATION SET
RETAIN FOR RECORDS
APPROVED
8/15/13 DATE
INITIALS

VISIONEERING STUDIOS
envision.design.build

www.VisioneeringStudios.com
2050 Main St., Suite 400
Irvine, CA 92614

These drawings and/or the accompanying specifications as instruments of service are the exclusive property of the Architect and are not to be used in any way detrimental to the Architect's interest. They are not to be changed or copied in any form or manner whatsoever, nor are they to be assigned to any third party without first obtaining the expressed written permission and consent of the Architect. Visual contact with these drawings and specifications shall constitute prima facie evidence of acceptance of these restrictions.

7601 EAST SHEA BLVD., SCOTTSDALE, AZ 85260

SECOND REPLY DRB COMMENTS

DATE
07-24-2013

PROJECT CODE
000-801

SCOTTSDALE BIBLE CHURCH

BLDG. H Chapel FLOOR PLAN


Sheet No.
A-5.1

16-DR-2013
7/25/13

7/22/2013 2:10:52 PM C:\Users\tjackson\Documents\Scottsdale - Chapel_tjackson.rvt

BUILDING INFORMATION

PROPOSED BUILDING:	
FIRST FLOOR	5,358 SF
TOTAL	5,358 SF

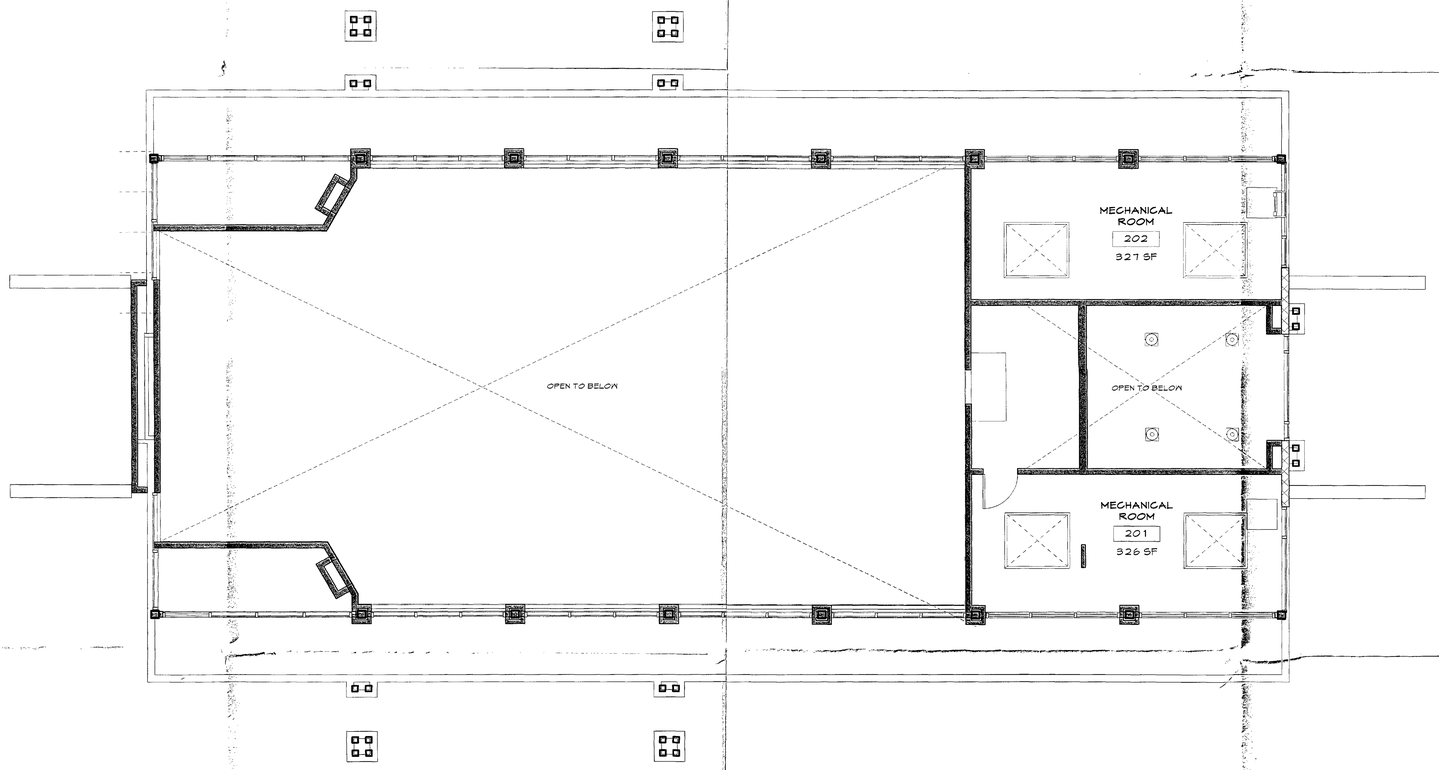

CLERESTORY FLOOR PLAN SCALE 3/16" = 1'-0" 1

N True North

STIPULATION SET
RETAIN FOR RECORDS
APPROVED
8/15/13 DATE INITIALS

VISIONEERING STUDIOS
envision.design.build
www.VisioneeringStudios.com
2050 Main St., Suite 400
Irvine, CA 92614

These drawings and/or the accompanying specifications as instruments of service are the exclusive property of the Visioneering Studios and are not to be used in any way detrimental to the interests of Visioneering Studios. Reproduction or publication of any portion, or alteration of any portion, or use of any portion on any other project without the written permission of Visioneering Studios is prohibited. Any reuse without written permission or adaptation will be at the user's sole risk and without liability to Visioneering Studios. The user shall indemnify and hold harmless Visioneering Studios against all claims, damages, losses and expenses including attorney's fees arising out of or resulting therefrom. Submission or distribution of these documents to meet official regulatory requirements or for similar purposes in connection with the project is not to be construed as publication in derogation of Visioneering Studios' reserved rights. Any use which is made of these drawings and specifications for any purpose other than those agreed to in writing by Visioneering Studios shall be at the user's sole risk and without liability to Visioneering Studios. The user shall indemnify and hold harmless Visioneering Studios against all claims, damages, losses and expenses including attorney's fees arising out of or resulting therefrom. Any such use by the user or anyone who obtains these drawings and specifications from the user shall comply with these and constitutes Prima Facie evidence of acceptance of these restrictions.

7601 EAST SHEA BLVD., SCOTTSDALE, AZ 85260

SECOND REPLY DRB COMMENTS

DATE
07-24-2013

PROJECT CODE
000-801

SCOTTSDALE BIBLE CHURCH

BLDG. H Chapel
FLOOR PLAN

Sheet No.
A-5.2

16-DR-2013
7/25/13

7/22/2013 2:11:06 PM C:\Users\pjackson\Documents\Scottsdale - Chapel_pjackson.rvt