Simulations
Records Packet
Photos
All Graphics (no plans)

SITE AERIAL



N

60 30 0 30 60 120
SCALE: 1"=60'

NO	DESCRIPTION OF REVISIONS	DATE
1		
2		
3		

LANDCOR CONSULTING
2663 E. Hobart Street
Gilbert, Arizona 85296
Ph: (480) 223-8573
Fx: (480) 827-7661

SCOTTSDALE BIBLE CHURCH
SITE AERIAL

FIG. 3

JOB NO.: 1341 DATE: 4/9/13

1 OF 1

Luminaire Schedule						
Project: SB Projects						
Symbol	Qty	Label	Arrangement	Lamps	LLF	Description
	23	A	SINGLE	2400	0.750	LIGHTWAY SVPW 6 U 2400 21 T5
	22	C	SINGLE	1600	0.750	BEGA 3000P MH
	4	D	SINGLE	3100	0.750	LITHONIA WPX P36 3R HHC SPC T5H
	11	F	SINGLE	3100	0.900	BCLUX Solid 1.3R 3R 36 double armed
	11	H1	SINGLE	3100	0.780	LIGHTWAY SVPW 6 U 3100 21 T5
	5	J1	SINGLE	7000	0.780	GP2113 2_0077 MH XX 2%
	12	K1	SINGLE	3000	0.720	LIGHTWAY SVPW 6 U MT6 1 XX T5

Statistics Summary							
Project: SB Projects							
Label	Calc Type	Units	Avg	Max	Min	Avg/Min	Max/Min
COURTYARD	Illuminance	Fc	1.88	3.8	0.5	3.80	8.00
Calcs	Illuminance	Fc	0.7	7.3	0.0	9.80	9.00
REAR PARKING	Illuminance	Fc	0.65	7.3	0.0	9.80	9.00

GENERAL NOTES

A. ALL EXTERIOR LIGHT FIXTURES SHALL BE FULL CUTOFF SHM DOWN CAST ONLY

B. ALL EXTERIOR LIGHT FIXTURES SHALL BE CONTROLLED BY A TIMECLOCK OR PHOTOCELL OR COMBINATION.

C. EXISTING LIGHT FIXTURES ON THE SITE ARE NOT INCLUDED IN PHOTOMETRIC CALCULATION VALUES

1 SITE LIGHTING PHOTOMETRIC PLAN

Stringer Engineering, LLC
4149 E. White Aster
Phoenix, AZ 85044
Tel. (480) 275-2538
Fax (480) 275-2569

SBC MINISTRIES ADDITIONS

7801 East Shea Boulevard
Scottsdale Arizona

barnett architecture

04-08-05 07-07-05

SITE PHOTOMETRIC PLAN

E1.1

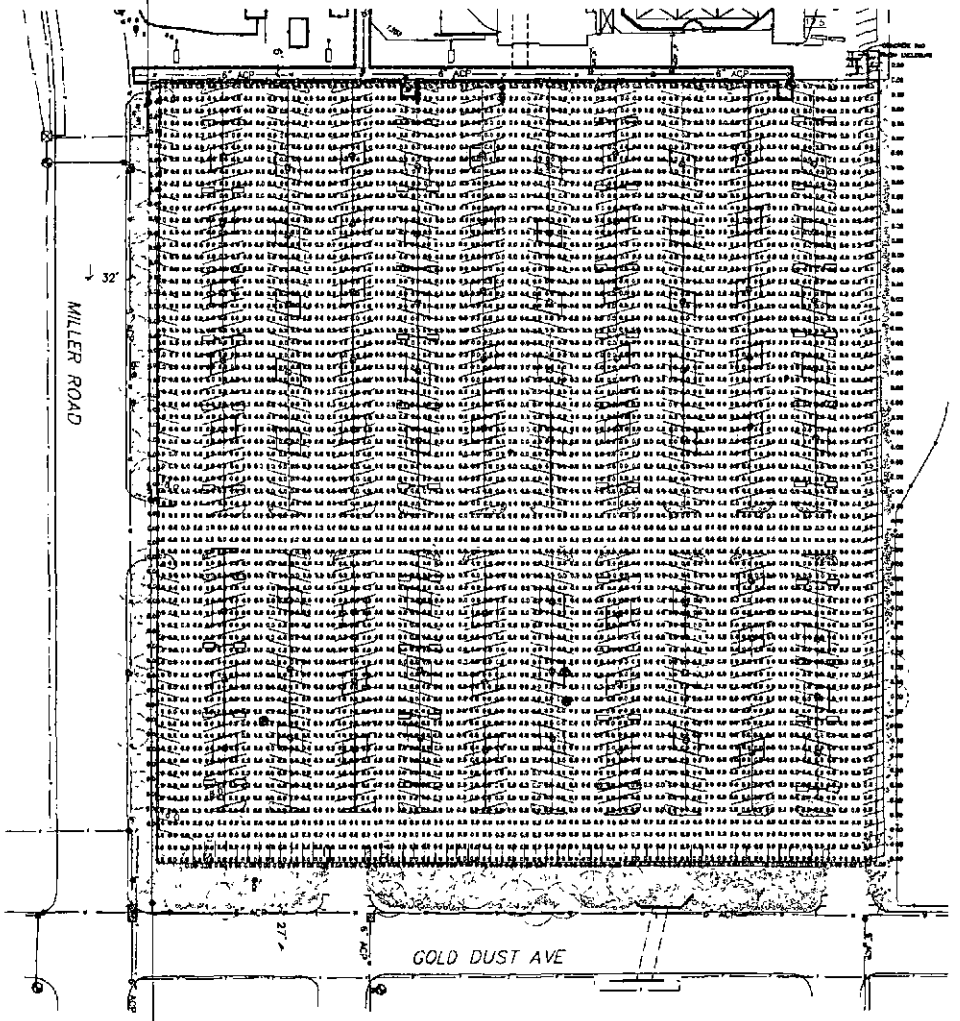

THIS PLAN REPRESENTS THE NORMAL ALL-NIGHT SECURITY LIGHTING FOR THE SITE. IT WILL OPERATE IN THIS FASHION FROM 10:00 PM UNTIL DAWN EVERY NIGHT. NO PARKING LOT OR RETROFIT FIXTURES WILL OPERATE AS SECURITY LIGHTING. NOTE THAT 0 LUMENS IS SHOWN SINCE ALL FIXTURES ARE IN THE OFF POSITION.

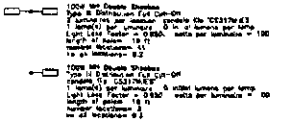

PARKING LOT HORIZONTAL FC AT GRADE CALCULATIONS BELOW ARE BASED ON A LLF OF .72

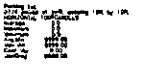

PERIMETER INITIAL VERTICAL SPILL LIGHT FC AT 6.0' ABOVE GRADE. CALCULATIONS BELOW ARE BASED ON A LLF OF .95

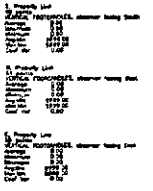

APPROVED
FINAL PLANS PLANNING
UNIT DATE

SCALE 1"=40'

POST CURFEW LIGHTING
SCOTTSDALE BIBLE CHURCH
PARKING LOT
PHOTOMETRIC ANALYSIS

PROJECT 02239

WRIGHT ENGINEERING CORPORATION

SHEET PH-3

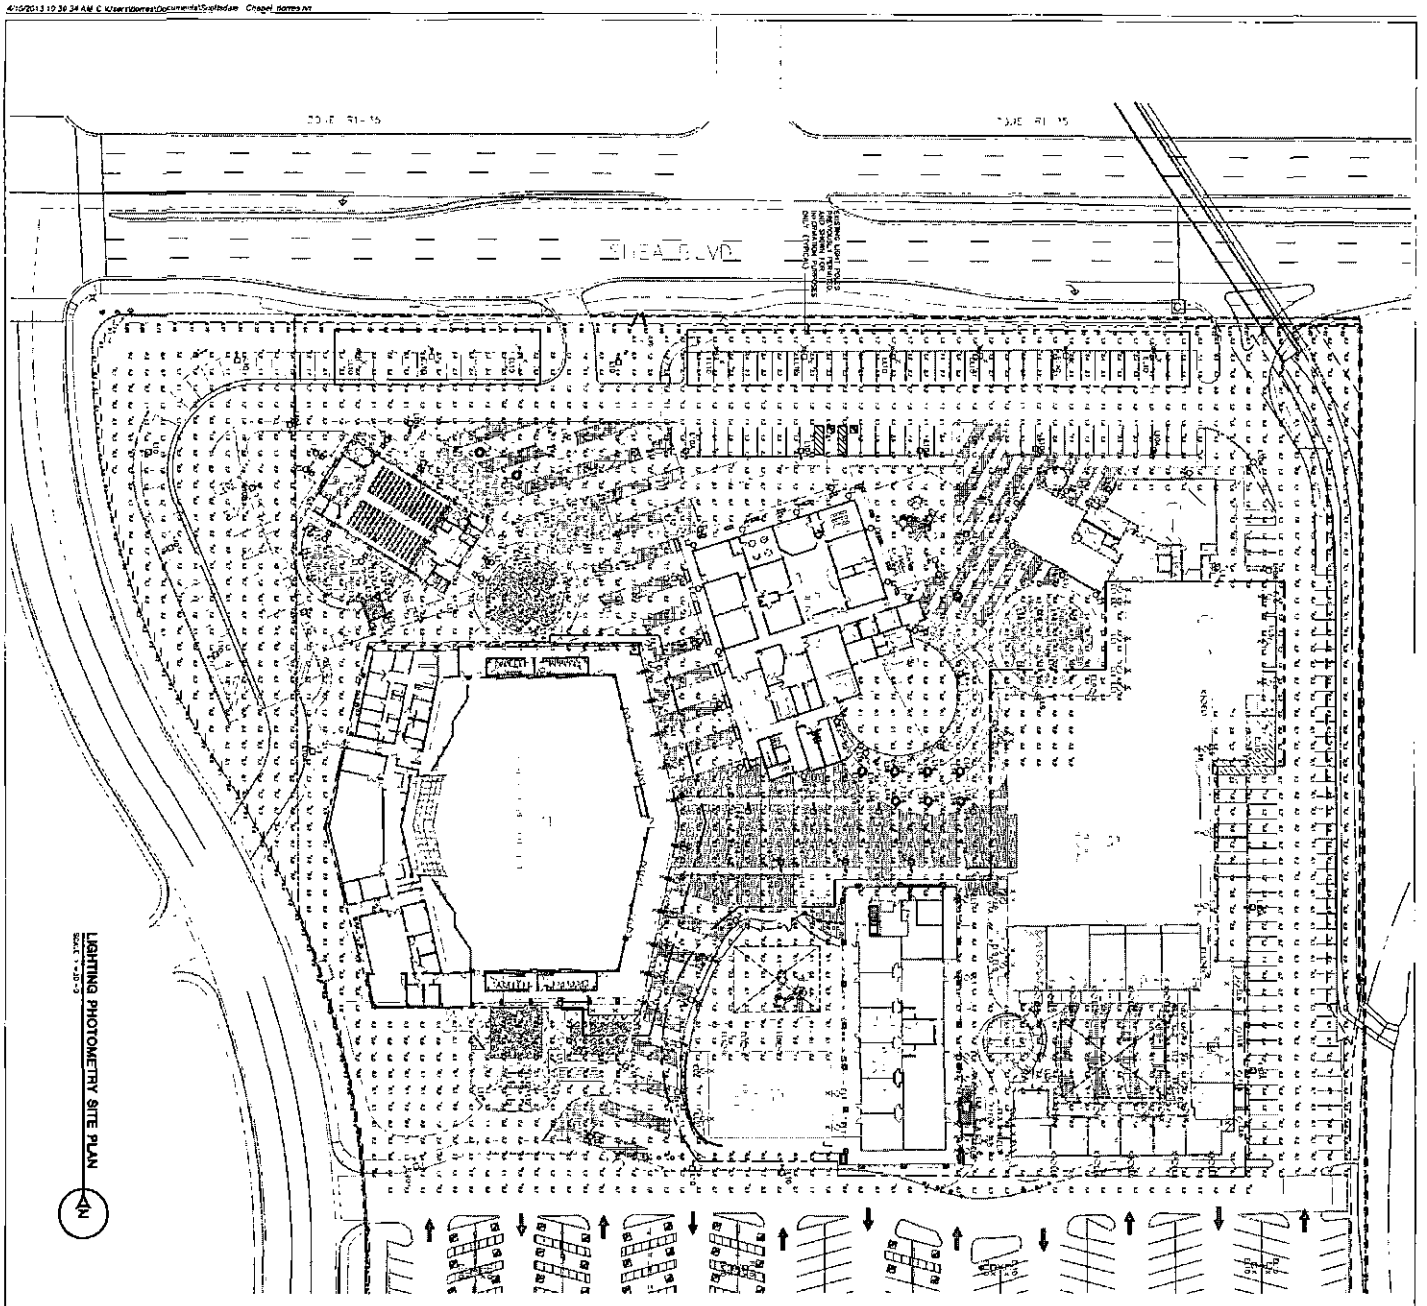

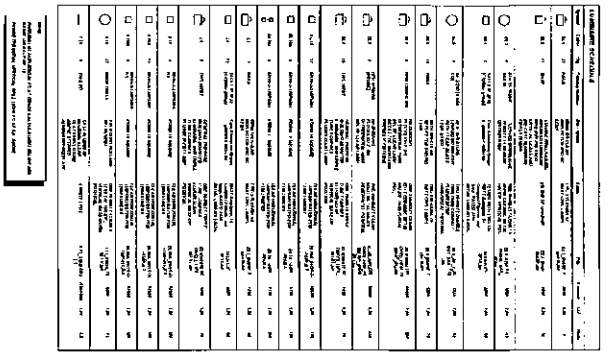



SCOTTSDALE BIBLE CHURCH

7601 EAST SHEA BLVD , SCOTTSDALE, AZ 85260

Sheet No. **E 0.1**

MASTER PLAN
26 - EXTERIOR LIGHTING
PHOTMETRIC ANALYSIS

PROJECT CODE 000-801

DATE 07-24-2013

SECOND REPLY DRB COMMENTS

VISIONEERING STUDIOS
envision.design.build

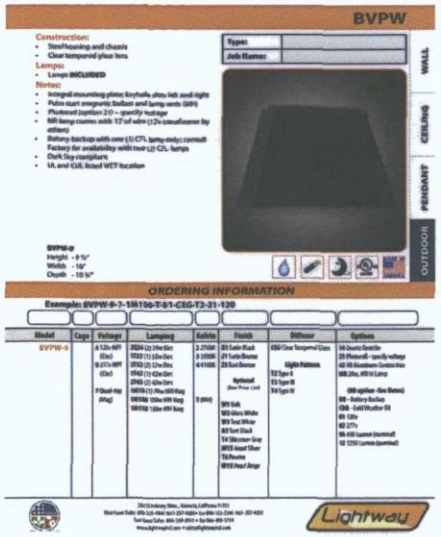

TYPE 'L1'
SCALE: NTS

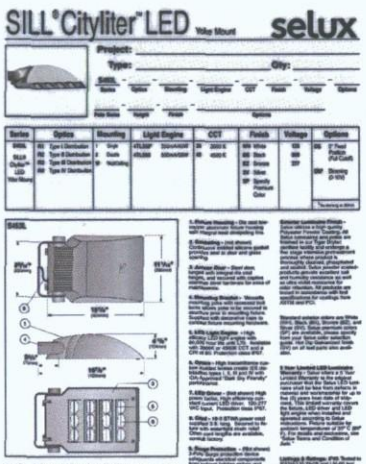

TYPE 'L4'
SCALE: NTS

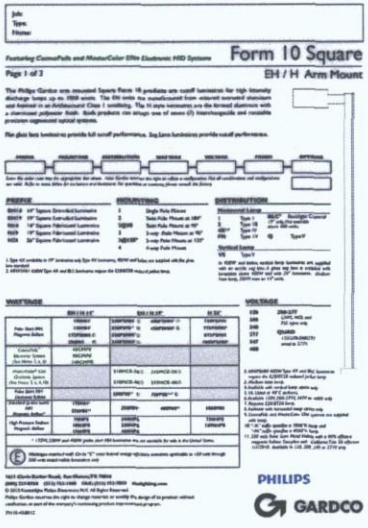

TYPE 'L10'
SCALE: NTS

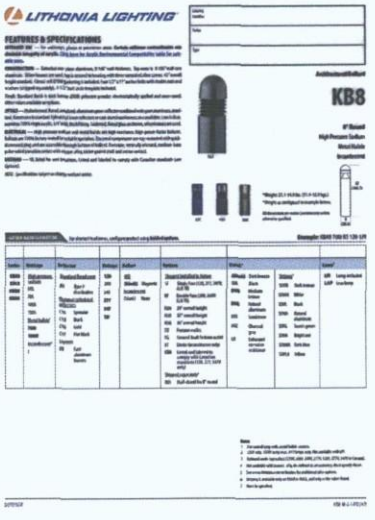

TYPE 'L11'
SCALE: NTS

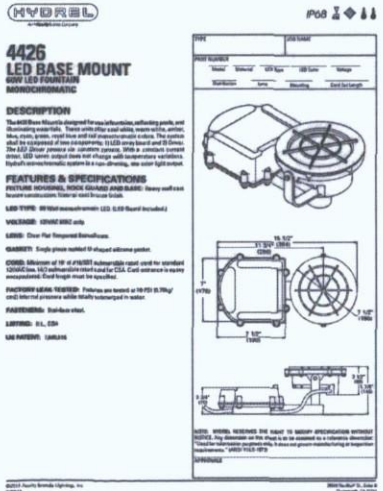

TYPE 'L12'
SCALE: NTS

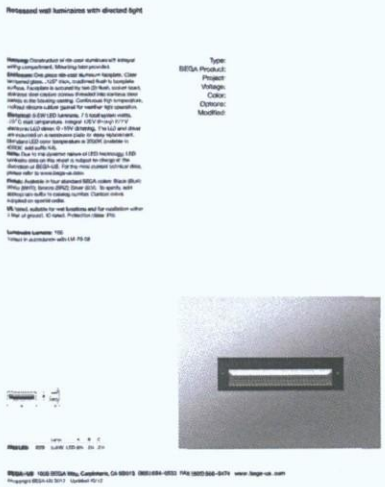

TYPE 'L13'
SCALE: NTS



TYPE 'L14'
SCALE: NTS

VISIONEERING STUDIOS
envision.design.build

7601 EAST SHEA BLVD., SCOTTSDALE, AZ 85260

SECOND REPLY DRB COMMENTS

DATE
07-24-2013

PROJECT CODE
000-801

SCOTTSDALE BIBLE CHURCH

MASTER PLAN
27 - MANUFACTURER CUT SHEETS

Sheet No.
E 0.2

SITE CROSS SECTIONS

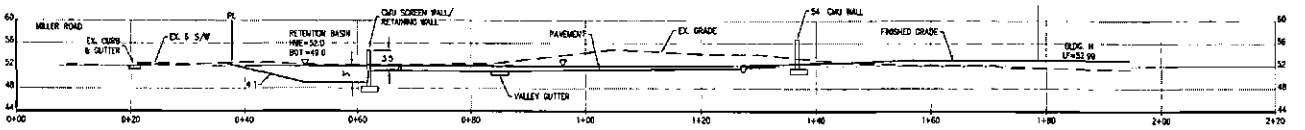

SECTION A



SECTION B

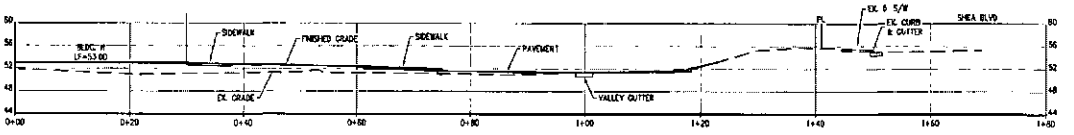

SECTION C

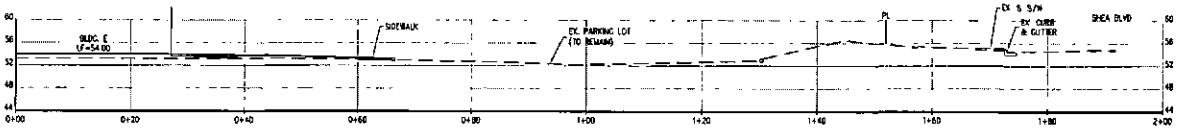

SECTION D

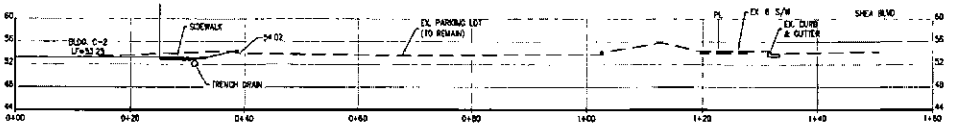

SECTION E

PRELIMINARY
NOT FOR
CONSTRUCTION

Expires 6/30/14

10 5 0 5 10 20
SCALE 1"=10

NO	DESCRIPTION OF REVISIONS	DATE
1		
2		
3		

LANDCOR CONSULTING
2663 E. Hobart Street
Mesa, Arizona 85213
Ph: (480) 228-8573
Fx: (480) 827-7601

SCOTTSDALE BIBLE CHURCH
SITE CROSS SECTIONS

DR-21

JOB NO 1341 DATE 4/8/13

2 OF 2

EAST ELEVATION | SCALE 1/8" = 1'-0" | 2

NORTH ELEVATION | SCALE 1/8" = 1'-0" | 1

KEY NOTES

MATERIALS/FINISHES

A	EIFS FINISHED SEMI-SMOOTH TEXTURED MULTIPLE COLORS
AA	PROPOSED LOCATIONS OF HVAC EQUIPMENT BEYOND
F	
G	TYP. METAL DOOR AND FRAME FINISH TO MATCH EXISTING COLOR
I	DUAL GLAZING ASSEMBLY GREEN TINT GLASS
K	PAINTED STEEL CANOPY
L	FACTORY PRE-FINISHED ALUMINUM STOREFRONT DOOR AND WINDOW SYSTEM - REF/RUST COLOR TO MATCH EXISTING
N	PROPOSED GRAPHIC SIGNAGE
O	HORIZONTAL STEEL RAILING TO BE FIELD PAINTED
P	ROLLING ROLL UP DOOR - ALUMINUM COLOR FINISH
Q	CONCRETE MASONRY UNIT - PRECISION TO MATCH EXISTING TAN COLOR
R	
T	PERFORATED STEEL MESH TO BE FIELD PAINTED
J	STEEL COLUMN
M	CONCRETE COLUMN PAINT FINISH
X	PROPOSED LOCATION FOR BLDG LIGHT REFER TO ELECTRICAL SITE PLAN

PAINT COLORS

KEYNOTES PAINT COLORS	
Key Value	Keynote Text
P-1	SHERWIN WILLIAMS DOWNING STREAM SW 6087
P-2	SHERWIN WILLIAMS ROOKWOOD RED - SW 2802
P-3	SHERWIN WILLIAMS GRAYS HARBOR - SW 6236
P-4	BENJAMIN MOORE, NORWICH BROWN - HC-19

KEY PLAN

VISIONEERING STUDIOS
envision.design.build

7601 EAST SHEA BLVD, SCOTTSDALE, AZ 85260

SCOTTSDALE BIBLE CHURCH

BLDG. C-2 Student Ministries

ELEVATIONS

SECOND REPLY DRB COMMENTS

DATE 07-24-2013

PROJECT CODE 000-801

Sheet No. A-1.3

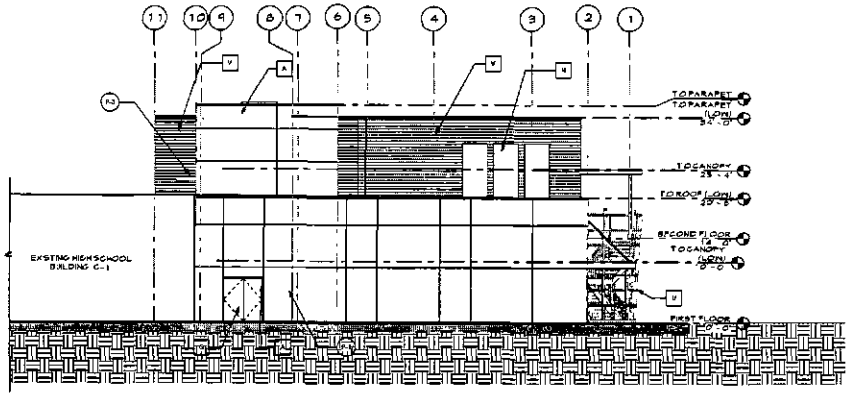

EAST ELEVATION SCALE 1/8" = 1'-0" 2

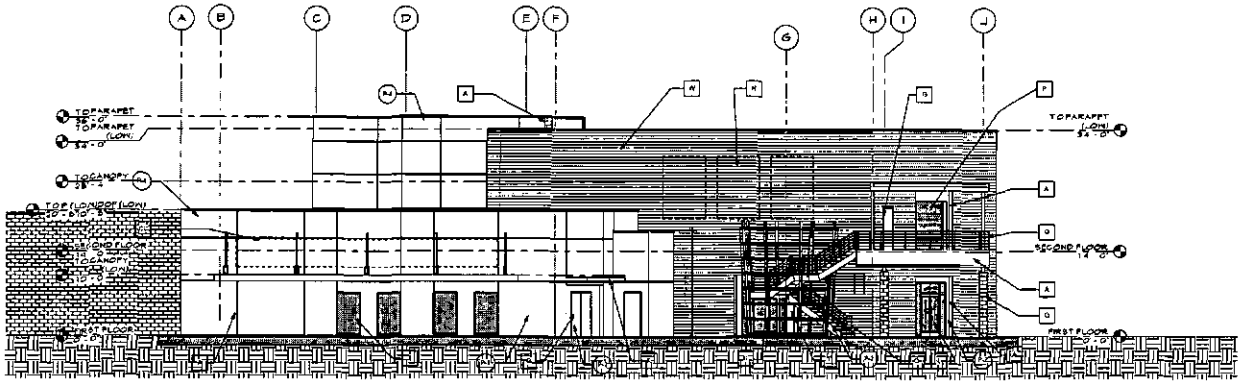

NORTH ELEVATION SCALE 1/8" = 1'-0" 1

KEY NOTES

MATERIALS/FINISHES

A	EIFS FINISHED SEMI-SMOOTH TEXTURED MULTIPLE COLORS
CC	LOCATION OF BUILDING SIGNAGE
G	TYP. METAL DOOR AND FRAME, FINISH TO MATCH EXISTING COLOR
I	DUAL GLAZING ASSEMBLY - GREEN TINT GLASS
K	PAINTED STEEL CANOPY
L	FACTORY PRE-FINISHED ALUMINUM STOREFRONT DOOR AND WINDOW SYSTEM - RED/RUST COLOR TO MATCH EXISTING
N	PROPOSED GRAPHIC SIGNAGE
O	HORIZONTAL STEEL RAILING TO BE FIELD PAINTED
P	COILING ROLL UP DOOR - ALUMINUM COLOR FINISH
Q	CONCRETE MASONRY UNIT - PRECISION TO MATCH EXISTING TAN COLOR
T	PERFORATED STEEL MESH, TO BE FIELD PAINTED
U	STEEL COLUMN
V	CORRUGATED HORIZONTAL METAL DECK, GALVALUME FINISH COAT
W	CONCRETE COLUMN PAINT FINISH

PAINT COLORS

KEYNOTE'S PAINT COLORS	
Key Value	Keynote Text
P-1	SHERWIN WILLIAMS - DOWNING STRAW - SW 28 13
P-2	SHERWIN WILLIAMS ROOKWOOD RED SW 2802
P-3	SHERWIN WILLIAMS - GRAYS HARBOR - SW 6236
P-4	BENJAMIN MOORE NORWICH BROWN - HC-19

LEGEND

Abbreviations

TO	TOP OF
TOD	TOP OF DECK
TOCB	TOP OF CONCRETE CURB
TOCB	TOP OF CONCRETE BLKD
TOCP	TOP OF CONCRETE PAVER
TOFD	TOP OF FLUSH DRAIN
TOFS	TOP OF FOOTING FINISHED SURFACE
TOGS	TOP OF GUARD RAIL
TOJT	TOP OF JOIN TRAIL
TOP	TOP OF PARAPET
TOSB	TOP OF STRUCTURAL SLAB
TOTS	TOP OF TOPPING SLAB
TOMD	TOP OF METAL DECK

ELEVATION GENERAL NOTES

1. REFER TO BUILDING SECTIONS, WALLS SECTIONS, DOOR & WINDOW SCHEDULES, ROOF PLAN ETC. FOR ADDITIONAL DETAIL INFORMATION.
2. FOR DOOR, WINDOW TYPES AND MISCELLANEOUS DETAIL REFERENCES SEE SHEET A 4.1
3. POST ADDRESS IN A MANNER CLEARLY VISIBLE FROM THE DOMINANT STREET FRONTING THE PROJECT. NUMERALS SHALL BE A MINIMUM OF 4" TALL AND 1/2 STROKE, INSTALLED ON A CONTRASTING BACKGROUND

KEY PLAN

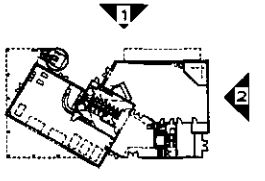

VISIONEERING STUDIOS
envision.design.build

7601 EAST SHEA BLVD, SCOTTSDALE, AZ 85260

SECOND REPLY DRB COMMENTS

DATE 07-24-2013

PROJECT CODE 000-801

SCOTTSDALE BIBLE CHURCH

BLDG. C-2 Student Ministries

ELEVATIONS

Sheet No A-1.3a



WEST ELEVATION SCALE 1/8" = 1'-0" 4



SOUTH ELEVATION SCALE 1/8" = 1'-0" 3

KEY NOTES

MATERIALS/FINISHES

A	EIFS FINISHED SEMI-SMOOTH TEXTURED, MULTIPLE COLORS
AA	PROPOSED LOCATIONS OF HVAC EQUIPMENT BEYOND
G	TYP. METAL DOOR AND FRAME, FINISH TO MATCH EXISTING COLOR
I	DUAL GLAZING ASSEMBLY, GREEN TINT GLASS
K	PAINTED STEEL CANOPY
L	FACTORY PRE-FINISHED ALUMINUM STOREFRONT DOOR AND WINDOW SYSTEM -RED/RUST COLOR TO MATCH EXISTING
M	ALUMINUM STOREFRONT OVERHEAD DOOR SYSTEM - ALUMINUM COLOR FINISH
N	PROPOSED GRAPHIC SIGNAGE
O	HORIZONTAL STEEL RAILING, TO BE FIELD PAINTED
P	COILING ROLL UP DOOR - ALUMINUM COLOR FINISH
Q	CONCRETE MASONRY UNIT - PREGISION TO MATCH EXISTING TAN COLOR
S	HORIZONTAL METAL SLATS, RED/RUST COLOR TO MATCH EXISTING
T	PERFORATED STEEL MESH, TO BE FIELD PAINTED
U	STEEL COLUMN
V	CORRUGATED HORIZONTAL METAL DECK, GALVALUME FINISH COAT
W	CONCRETE COLUMN PAINT FINISH
X	PROPOSED LOCATION FOR BLDG. LIGHT, REFER TO ELECTRICAL SITE PLAN

PAINT COLORS

KEYNOTES PAINT COLORS	
Key Value	Keynote Text
P-1	SHERWIN WILLIAMS: DOWNING STRAW - SW2813
P-2	SHERWIN WILLIAMS: ROOKWOOD RED - SW2802
P-3	SHERWIN WILLIAMS: GRAYS HARBOR - SW6236
P-4	BENJAMIN MOORE: NORWICH BROWN - HC-114

KEY PLAN

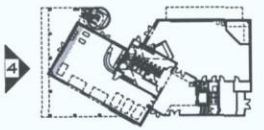

VISIONEERING STUDIOS
envision.design.build
www.visioneeringstudios.com
2999 North 44th Street, Suite 650
Phoenix, AZ 85018

These plans are the property of Visioneering Studios and are not to be used in any way without the permission of Visioneering Studios. All common law, statutory and other reserved rights, including copyright, are reserved by Visioneering Studios.

7601 EAST SHEA BLVD., SCOTTSDALE, AZ 85260

SECOND REPLY DRB COMMENTS

DATE 07-24-2013

PROJECT CODE 000-801

SCOTTSDALE BIBLE CHURCH

BLDG. C-2 Student Ministries

ELEVATIONS

Sheet No. A-1.4

2/5/2013 1:49:12 PM C:\Revit Model Documents\Scottsdale_Bible\Ministries_C-2_persson.rvt

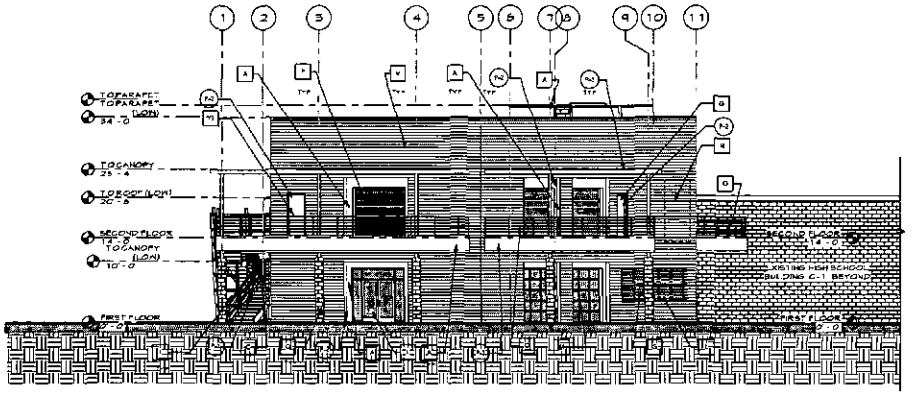

WEST ELEVATION SCALE 1/8" = 1'-0" 4

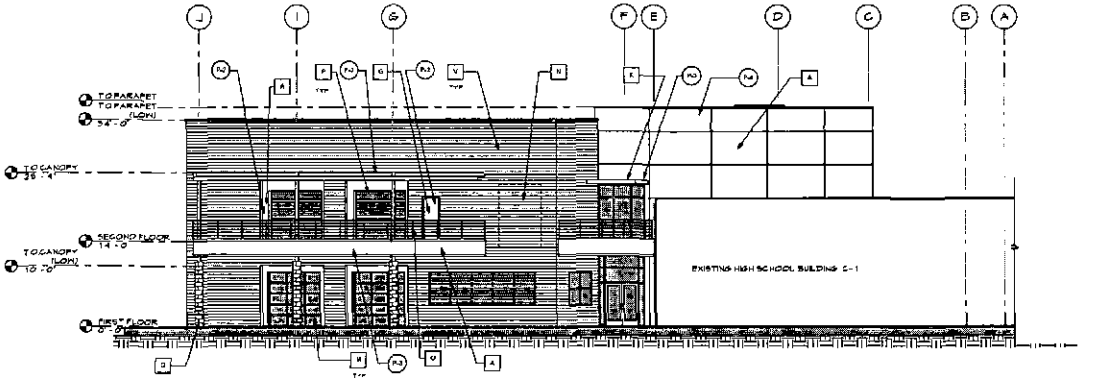

SOUTH ELEVATION SCALE 1/8" = 1'-0" 3

KEY NOTES

A	EIFS FINISHED SEMI-SMOOTH TEXTURED MULTIPLE COLORS
G	TYP METAL DOOR AND FRAME FINISH TO MATCH EXISTING COLOR
K	PAINTED STEEL CANOPY
L	FACTORY PRE-FINISHED ALUMINUM STOREFRONT DOOR AND WINDOW SYSTEM -RED/RUST COLOR TO MATCH EXISTING
M	ALUMINUM STOREFRONT OVERHEAD DOOR SYSTEM - ALUMINUM COLOR FINISH
N	PROPOSED GRAPHIC SIGNAGE
O	HORIZONTAL STEEL RAILING TO BE FIELD PAINTED
P	COILING ROLL UP DOOR - ALUMINUM COLOR FINISH
Q	CONCRETE MASONRY UNIT - PRECISION TO MATCH EXISTING TAN COLOR
S	HORIZONTAL METAL SLATS RED/RUST COLOR TO MATCH EXISTING
T	PERFORATED STEEL MESH, TO BE FIELD PAINTED
V	CORRUGATED HORIZONTAL METAL DECK GAVALUME FINISH COAT

PAINT COLORS

KEYNOTES PAINT COLORS	
Key Value	Keynote Text
P-2	SHERWIN WILLIAMS ROCKWOOD RED - SW2802
P-3	SHERWIN WILLIAMS GRAYS HARBOR - SW6236
P-4	BENJAMIN MOORE NORWICH BROWN - HC-18

LEGEND

NOTE ELEVATIONS

TO	TOP OF
TOB	TOP OF BEAM
TOCC	TOP OF CONCRETE CURB
TOCB	TOP OF CONCRETE BLAD
TOCP	TOP OF CONCRETE PAVER
TOFD	TOP OF FLOOR DRAIN
TOFS	TOP OF COMPOSITE FINISHED SURFACE
TOGR	TOP OF GUARD RAIL
TOLW	TOP OF LOW WALL
TOP	TOP OF PARAPET
TOSB	TOP OF STRUCTURAL SLAB
TOTB	TOP OF TOPPING SLAB
TOMD	TOP OF METAL DECK

ELEVATION GENERAL NOTES

1. REFER TO BUILDING SECTIONS WALLS SECTIONS DOOR & WINDOW SCHEDULES ROOF PLAN ETC FOR ADDITIONAL DETAIL INFORMATION
2. FOR DOOR WINDOW TYPES AND MISCELLANEOUS DETAIL REFERENCES SEE SHEET A 9.1
3. POST ADDRESS IN A MANNER CLEARLY VISIBLE FROM THE DOMINANT STREET FRONTING THE PROJECT. NUMERALS SHALL BE A MINIMUM OF 4 TALL AND 1/2 STROKE INSTALLED ON A CONTRASTING BACKGROUND

KEY PLAN

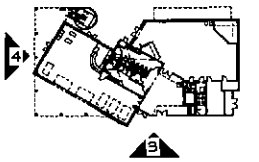

VISIONEERING STUDIOS
envision.design.build

7601 EAST SHEA BLVD , SCOTTSDALE, AZ 85260

SECOND REPLY DRB COMMENTS

DATE 07-24-2013

PROJECT CODE DDD-801

SCOTTSDALE BIBLE CHURCH

BLDG. C-2 Student Ministries

ELEVATIONS

Sheet No A-1.4a



EAST ELEVATION SCALE 1/8" = 1'-0" 2



NORTH ELEVATION SCALE 1/8" = 1'-0" 1

KEY NOTES

MATERIALS/FINISHES

A	EIFS FINISHED SEMI-SMOOTH TEXTURED, MULTIPLE COLORS
D	CLEAR ANODIZED ALUMINUM STOREFRONT SYSTEM FINISH
G	TYP. METAL DOOR AND FRAME, FINISH TO MATCH EXISTING COLOR
L	FACTORY PRE-FINISHED ALUMINUM STOREFRONT DOOR AND WINDOW SYSTEM - RED/RUST COLOR TO MATCH EXISTING
S	HORIZONTAL METAL SLATS - RED/RUST COLOR TO MATCH EXISTING
Z	REVEAL JOINT

KEY PLAN

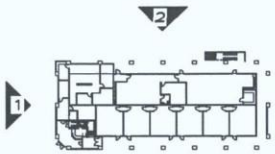

VISIONEERING STUDIOS
envision.design.build

7601 EAST SHEA BLVD., SCOTTSDALE, AZ 85260

SECOND REPLY DRB COMMENTS

DATE
07-24-2013

PROJECT CODE
000-801

SCOTTSDALE BIBLE CHURCH

BLDG. D Multi-Use Tenant Improvement

ELEVATIONS

Sheet No.
A-2.3

7/21/2013 2:14:12 PM C:\Users\jackson\Documents\Scottsdale - Multi-Use - D_Central_pjackson.rvt

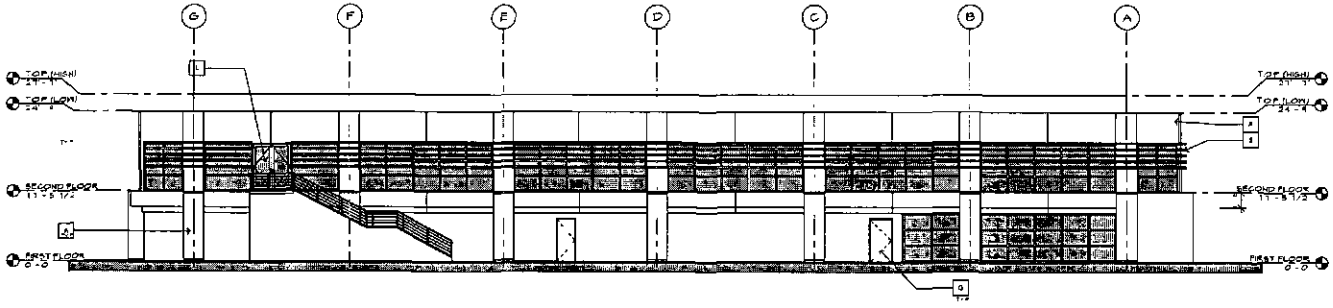

EAST ELEVATION | SCALE | 2

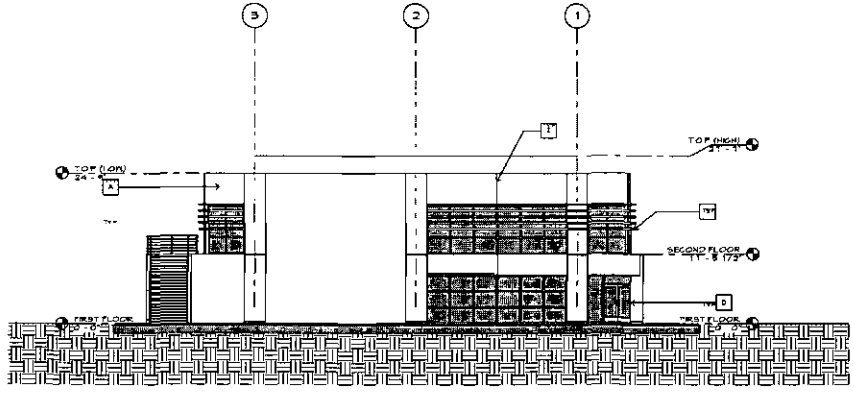

NORTH ELEVATION | SCALE | 1

KEY NOTES

MATERIALS/FINISHES

A	EIFS FINISHED SEMI-SMOOTH TEXTURED MULTIPLE COLORS
D	CLEAR ANODIZED ALUMINUM STOREFRONT SYSTEM FINISH
G	TYP METAL DOOR AND FRAME, FINISH TO MATCH EXISTING COLOR
L	FACTORY PRE-FINISHED ALUMINUM STOREFRONT DOOR AND WINDOW SYSTEM - RED/RUST COLOR TO MATCH EXISTING
S	HORIZONTAL METAL SLATS - RED/RUST COLOR TO MATCH EXISTING
Z	REVEAL JOINT

KEY PLAN

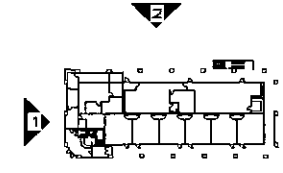

VISIONEERING STUDIOS
envision.design.build

7601 EAST SHEA BLVD , SCOTTSDALE, AZ 85260

SECOND REPLY DRB COMMENTS

DATE 07-24-2013

PROJECT CODE 000-801

SCOTTSDALE BIBLE CHURCH

BLDG. D Multi-Use Tenant Improvement

ELEVATIONS

Sheet No A-2.3a

WEST ELEVATION SCALE 1/8" = 1'-0" 4

SOUTH ELEVATION SCALE 1/8" = 1'-0" 3

KEY NOTES

MATERIALS/FINISHES

A	EIFS FINISHED SEMI-SMOOTH TEXTURED, MULTIPLE COLORS
G	TYP. METAL DOOR AND FRAME, FINISH TO MATCH EXISTING COLOR
L	FACTORY PRE-FINISHED ALUMINUM STOREFRONT DOOR AND WINDOW SYSTEM - RED/RUST COLOR TO MATCH EXISTING
R	
S	HORIZONTAL METAL SLATS - RED/RUST COLOR TO MATCH EXISTING

KEY PLAN

VISIONEERING STUDIOS
envision.design.build
www.VisioneeringStudios.com
phone 949.250.0202
Irvine, CA 92614

The concepts and designs incorporated herein, as an instrument of service, are and shall remain the property of Visioneering Studios. The use of these plans for any project other than the one for which they are prepared is prohibited. Visioneering Studios shall retain all common law, statutory and other reserved rights, including the copyright thereto. Visioneering Studios shall not be responsible for any changes made in the plans by any other person without the written consent of Visioneering Studios.

7601 EAST SHEA BLVD., SCOTTSDALE, AZ 85260

SECOND REPLY DRB COMMENTS

DATE 07-24-2013

PROJECT CODE 000-801

SCOTTSDALE BIBLE CHURCH

BLDG. D Multi-Use Tenant Improvement

ELEVATIONS

Sheet No. A-2.4

7/2/2013 2:14:19 PM C:\Users\jackson\Documents\Scottsdale - Multi-Use - D. Central_jackson.rvt

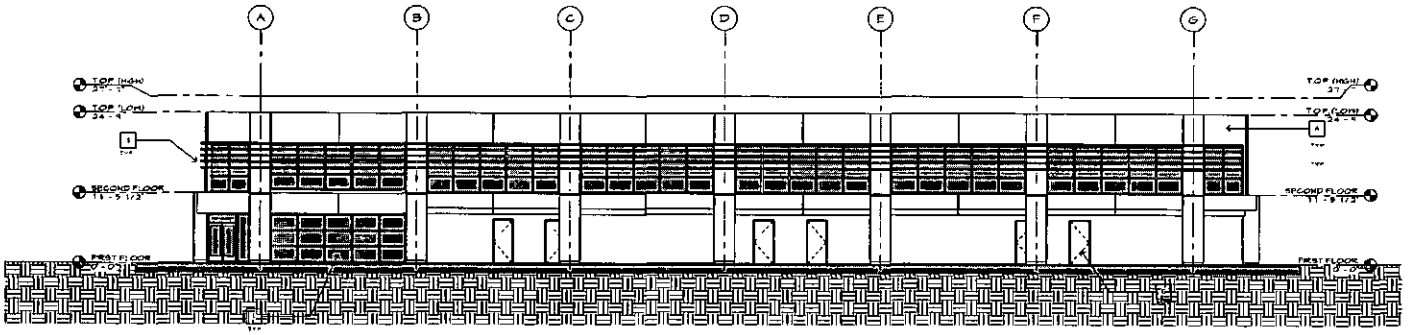

WEST ELEVATION | SCALE | 4

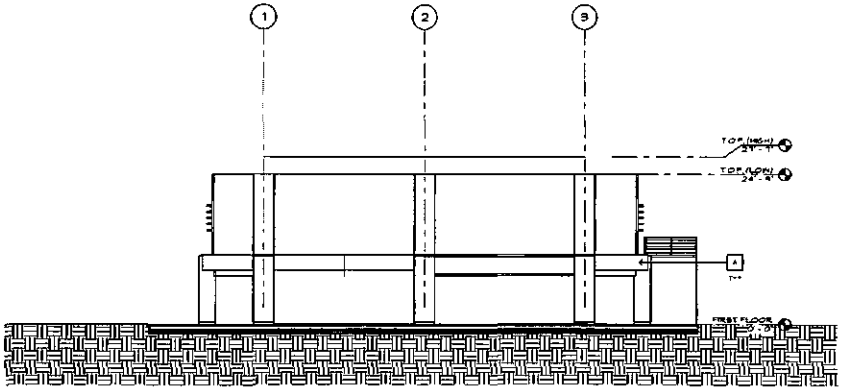

SOUTH ELEVATION | SCALE | 3

KEY NOTES

MATERIALS/FINISHES

A	EIFS FINISHED SEMI-SMOOTH TEXTURED MULTIPLE COLORS
G	TYP. METAL DOOR AND FRAME, FINISH TO MATCH EXISTING COLOR
L	FACTORY PRE-FINISHED ALUMINUM STOREFRONT DOOR AND WINDOW SYSTEM - RED/RUST COLOR TO MATCH EXISTING
S	HORIZONTAL METAL SLATS - RED/RUST COLOR TO MATCH EXISTING

KEY PLAN

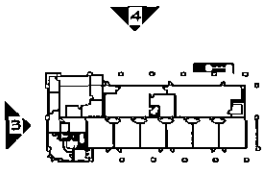

VISIONEERING STUDIOS
envision.design.build

7601 EAST SHEA BLVD , SCOTTSDALE, AZ 85260

SECOND REPLY DRB COMMENTS

DATE 07-24-2013

PROJECT CODE 000-801

SCOTTSDALE BIBLE CHURCH

BLDG. D Multi-Use Tenant Improvement

ELEVATIONS

Sheet No A-2.4a

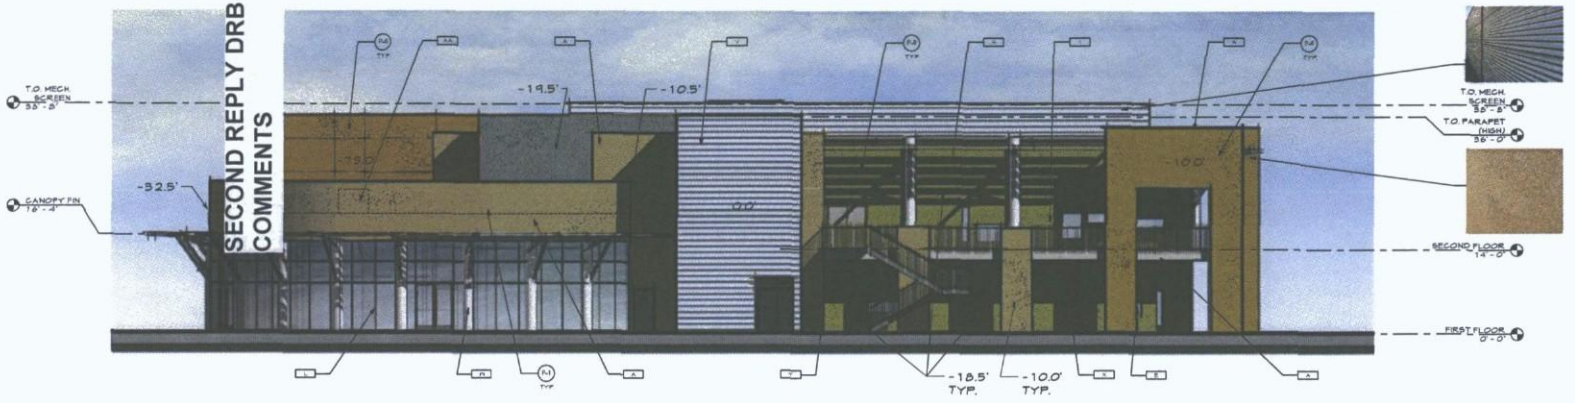

EAST ELEVATION SCALE 1/8" = 1'-0" 2

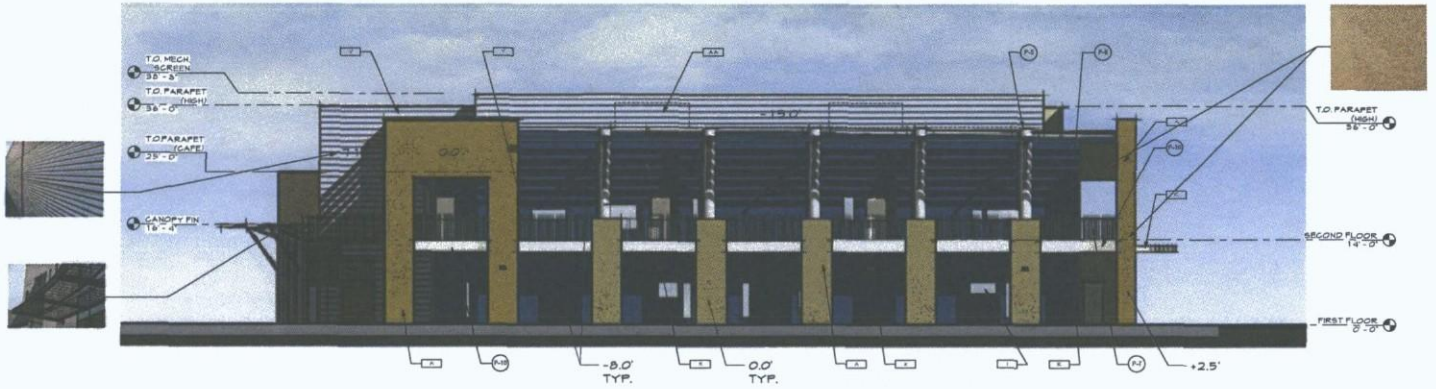

NORTH ELEVATION SCALE 1/8" = 1'-0" 1

PAINT COLORS

KEYNOTE PAINT COLORS	
Key Value	Keynote Text
P-6	SHERWIN WILLIAMS/ TASSLE SW6369
P-7	SHERWIN WILLIAMS/ GRAY SCREEN SW7071
P-8	SHERWIN WILLIAMS/ RESTRAINED GOLD SW6129
P-9	SHERWIN WILLIAMS/ PARAKEET SW6711
P-10	BENJAMIN MOORE/ HORIZON OC-53

KEYNOTES

A	EIFS FINISHED SEMI-SMOOTH TEXTURED, MULTIPLE COLORS
E	TYPICAL FACTORY PRE-FINISHED DUAL GLAZING STOREFRONT WINDOW
I	DUAL GLAZING ASSEMBLY, GREEN TINT GLASS
K	PAINTED STEEL CANOPY
L	FACTORY PRE-FINISHED ALUMINUM STOREFRONT DOOR AND WINDOW SYSTEM - COLOR TO MATCH EXISTING
V	CORRUGATED HORIZONTAL METAL DECK, GAVALUME FINISH COAT
W	CONCRETE COLUMN PAINT FINISH
X	
Y	VERTICAL STEEL RAILING

KEY PLAN

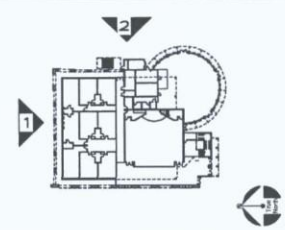

VISIONEERING STUDIOS
envision.design.build

7601 EAST SHEA BLVD., SCOTTSDALE, AZ 85260

SECOND REPLY DRB COMMENTS

DATE 07-24-2013

PROJECT CODE 000-801

SCOTTSDALE BIBLE CHURCH

BLDG. E Children's Ministry/Cafe ELEVATIONS

Sheet No. A-3.3

7/22/2013 11:43:46 AM C:\Users\jpickson\Documents\Scottsdale - Children's Ministry Cafe - E_pjackson.rvt

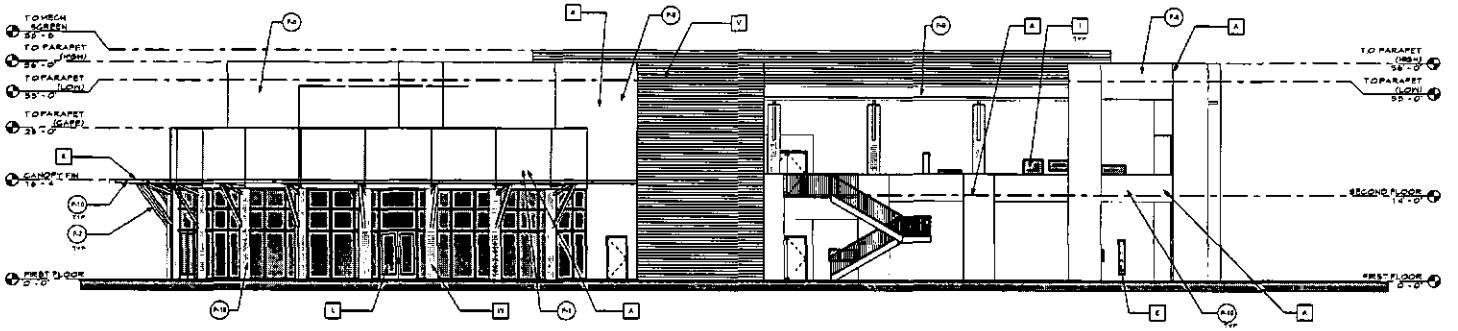

EAST ELEVATION SCALE 1/8" = 1'-0" 2

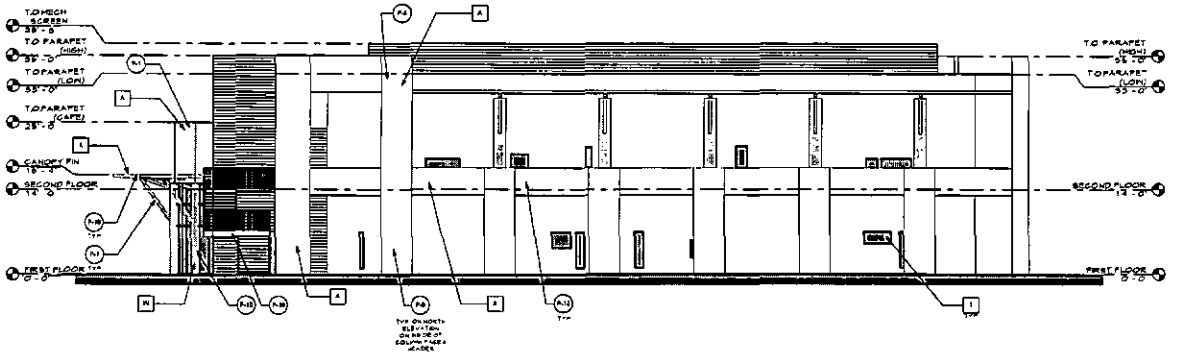

NORTH ELEVATION SCALE 1/8" = 1'-0" 1

KEY NOTES

MATERIALS/FINISHES

A	EIFS FINISHED SEMI-SMOOTH TEXTURED W/ MULTIPLE COLORS
B	TYPICAL FACTORY PRE-FINISHED DUAL GLAZING STOREFRONT WINDOW
I	DUAL GLAZING ASSEMBLY GREEN TINT GLASS
K	PAINTED STEEL CANOPY
L	FACTORY PRE-FINISHED ALUMINUM STOREFRONT DOOR AND WINDOW SYSTEM - COLOR TO MATCH EXISTING
V	CORRUGATED HORIZONTAL METAL DECK, SAY ALUME FINISH COAT
W	CONCRETE COLUMN PAINT FINISH

PAINT COLORS

KEYNOTE PAINT COLORS	
Key Value	Keynote Text
P-1	SHERWIN WILLIAMS/ BLUE PLATE SW6794
P-6	SHERWIN WILLIAMS/ TASSLE SW6369
P-7	SHERWIN WILLIAMS/ GREAT SCREEN SW7071
P-8	SHERWIN WILLIAMS/ RESTRAINED GOLD SW6129
P-9	SHERWIN WILLIAMS/ PARAKEET SW6711
P-10	BENJAMIN MOORE/ HORIZON OC-53

KEY PLAN

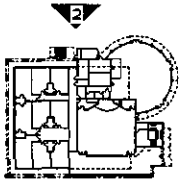

VISIONEERING STUDIOS
envision.design.build

7601 EAST SHEA BLVD , SCOTTSDALE, AZ 85260

SECOND REPLY DRB COMMENTS

DATE 07-24-2013

PROJECT CODE 000-801

SCOTTSDALE BIBLE CHURCH

BLDG. E Children's Ministry/Cafe

ELEVATIONS

Sheet No A-3.3a



WEST ELEVATION SCALE 1/8" = 1'-0" 4



SOUTH ELEVATION SCALE 1/8" = 1'-0" 3

KEYNOTE PAINT COLORS	
Key Value	Keynote Text
P-1	SHERWIN WILLIAMS/ BLUE PLATE SW6794
P-6	SHERWIN WILLIAMS/ TASSLE SW6369
P-8	SHERWIN WILLIAMS/ RESTRAINED GOLD SW6128
P-10	BENJAMIN MOORE/ HORIZON OC-53

KEYNOTES

A	EIFS FINISHED SEMI-SMOOTH TEXTURED, MULTIPLE COLORS
E	TYPICAL FACTORY PRE-FINISHED DUAL GLAZING STOREFRONT WINDOW
I	DUAL GLAZING ASSEMBLY, GREEN TINT GLASS
K	PAINTED STEEL CANOPY
L	FACTORY PRE-FINISHED ALUMINUM STOREFRONT DOOR AND WINDOW SYSTEM - COLOR TO MATCH EXISTING
V	CORRUGATED HORIZONTAL METAL DECK, GAVALUME FINISH COAT

KEY PLAN

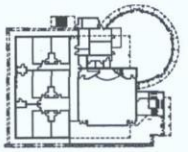

VISIONEERING STUDIOS
architecture.design.build
www.visioneeringstudios.com
2999 North 44th St., Suite 650
Phoenix, AZ 85018

7601 EAST SHEA BLVD., SCOTTSDALE, AZ 85260

SCOTTSDALE BIBLE CHURCH

BLDG. E Children's Ministry/Cafe
ELEVATIONS

SECOND REPLY DRB COMMENTS

DATE 07-24-2013

PROJECT CODE 000-801

Sheet No. A-3.4

This drawing is the property of the architect and may not be used without permission. All ideas, designs, arrangements and plans indicated or represented by this drawing are owned by and the property of the architect and were created, evolved and developed for use on the project described. None of such ideas, designs, arrangements or plans shall be used by or disclosed to any person, firm or corporation for any purpose whatsoever without the written permission of the architect.

7/22/2013 6:19:48 PM C:\Users\jackson\Documents\Scottsdale - Children's Ministry_Cafe - E_jackson.rvt

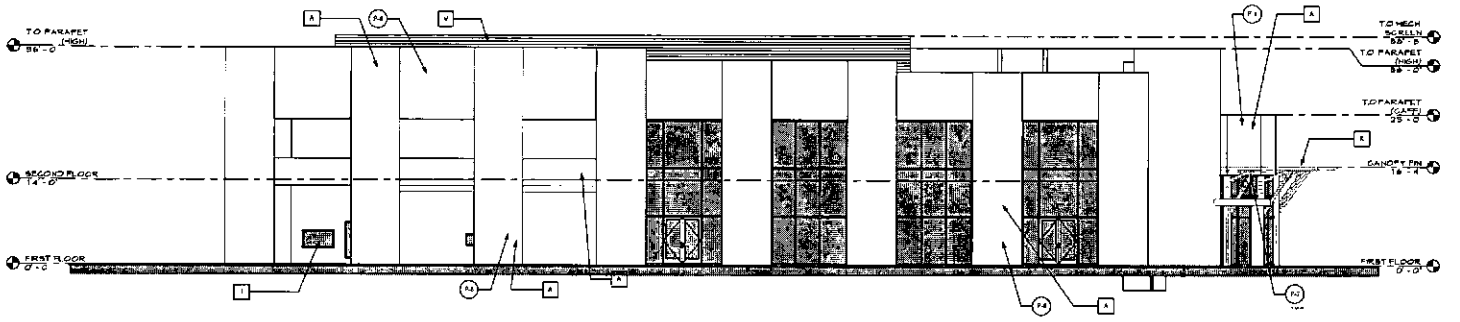

WEST ELEVATION SCALE 1/8"=1'-0" 4

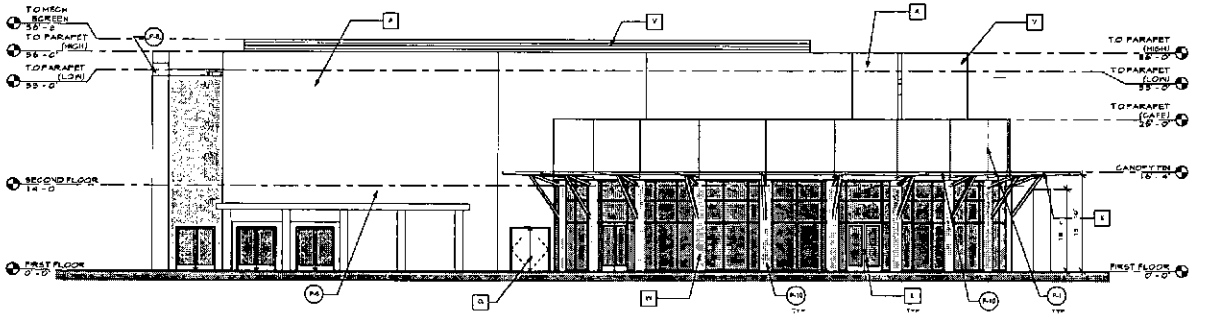

SOUTH ELEVATION SCALE 1/8"=1'-0" 3

KEY NOTES

MATERIALS/FINISHES

A	EIFS FINISHED SEMI-SMOOTH TEXTURED MULTIPLE COLORS
G	TYP. METAL DOOR AND FRAME, FINISH TO MATCH EXISTING COLOR
I	DUAL GLAZING ASSEMBLY, GREEN TINT GLASS
K	PAINTED STEEL CANOPY
L	FACTORY PRE-FINISHED ALUMINUM STOREFRONT DOOR AND WINDOW SYSTEM - COLOR TO MATCH EXISTING
V	CORRUGATED HORIZONTAL METAL DECK, GAVALUME FINISH COAT
W	CONCRETE COLUMN PAINT FINISH

PAINT COLORS

KEYNOTE PAINT COLORS	
Key Value	Keynote Text
P-1	SHERWIN WILLIAMS/ BLUE PLATE SW6796
P-6	SHERWIN WILLIAMS/ TASSEL SW6069
P-7	SHERWIN WILLIAMS/ GRAY SCREEN SW7071
P-10	BENJAMIN MOORE/ HORIZON OC 69

KEY PLAN

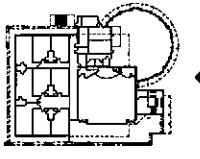

VISIONEERING STUDIOS
envision.design.build
www.visioneering.com
phone 480.609.0334

7601 EAST SHEA BLVD., SCOTTSDALE, AZ 85260

SCOTTSDALE BIBLE CHURCH

BLDG. E Children's Ministry/Cafe

ELEVATIONS

SECOND REPLY DRB COMMENTS

DATE 07-24-2013

PROJECT CODE 000-801

Sheet No. A-3.4a

7/22/2013 11:43:51 AM C:\Users\jhall\Documents\Scottsdale - Children's Ministry Cafe_F_hall.rvt

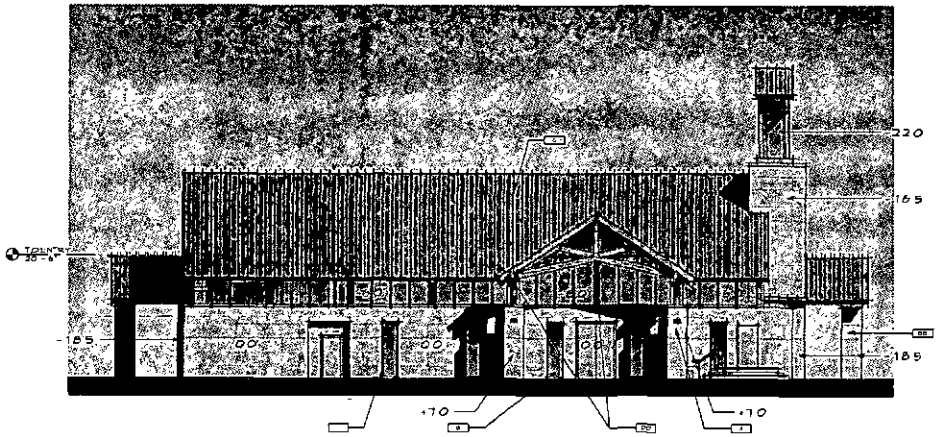

EAST ELEVATION SCALE 1/8" = 1'-0" 2

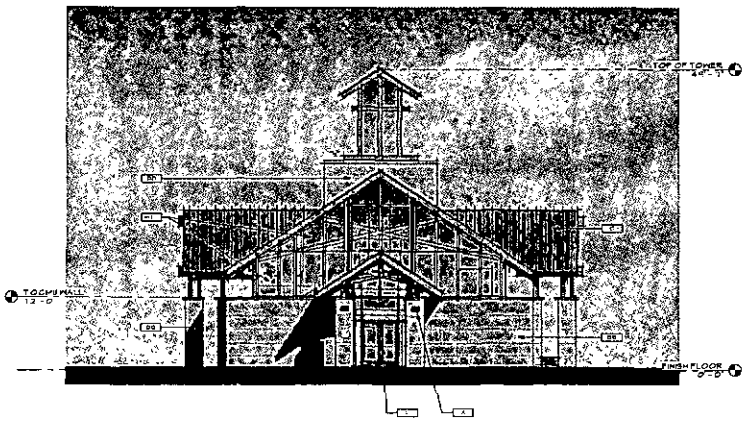

NORTH ELEVATION SCALE 1/8" = 1'-0" 1

KEY NOTES

BB	MARBELLA STONE 16 X 24 X 3/4
C	FACTORY PRE-FINISHED STANDING SEAM METAL ROOF - BRONZE COLOR RANGE
G	TYP HOLLOW METAL DOOR AND FRAME
I	ONE INCH DUAL GLAZING ASSEMBLY GREEN OR GREY TINT GLASS NOTE- AT CHAPEL CLERESTORY PROVIDE FROSTED GLASS PANE AT THE INTERIOR SIDE, TYP AT THE MECHANICAL ROOMS GREEN ROOM, STORAGE AND LIFT ROOM AS NOTED PER THE WINDOW SCHEDEULE

KEY PLAN

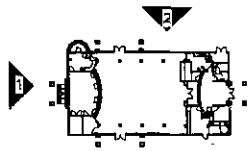

VISIONEERING STUDIOS
envision.design.build

7601 EAST SHEA BLVD , SCOTTSDALE, AZ 85260

SECOND REPLY DRB COMMENTS

DATE 07-24-2013

PROJECT CODE 000-801

SCOTTSDALE BIBLE CHURCH

BLDG. H Chapel ELEVATIONS

Sheet No A-5.3

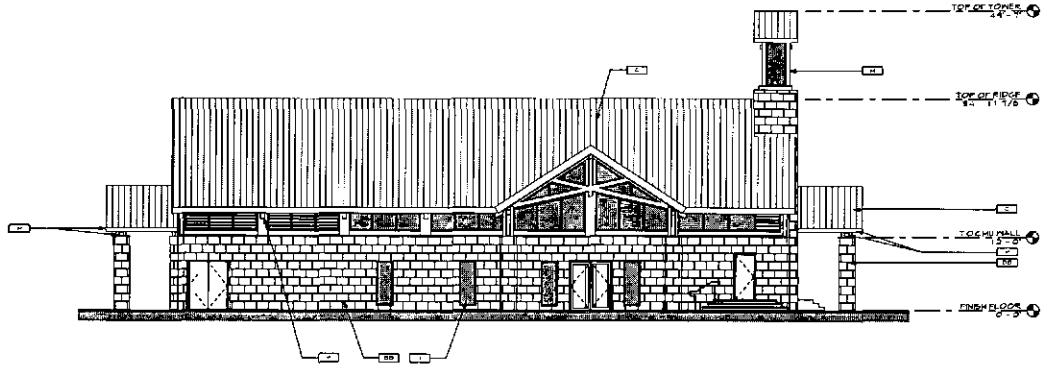

EAST ELEVATION SCALE 1/8" = 1'-0" 1

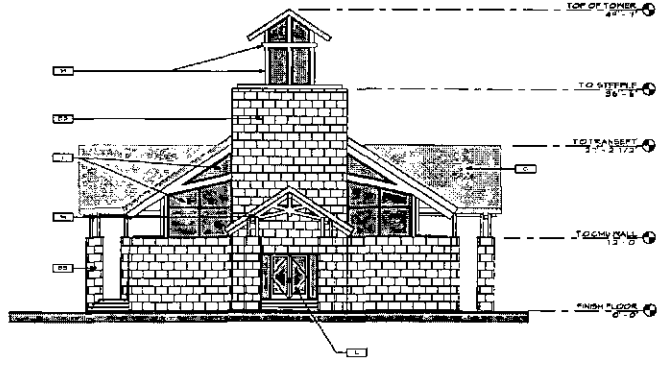

NORTH ELEVATION SCALE 1/8" = 1'-0" 2

KEY NOTES

BB	MARBELLA STONE 16 X 24 X 3/4
C	FACTORY PRE-FINISHED STANDING SEAM METAL ROOF BRONZE COLOR RANGE
G	TYP HOLLOW METAL DOOR AND FRAME
I	ONE INCH DUAL GLAZING ASSEMBLY GREEN OR GREY TINT GLASS NOTE - AT CHAPEL CLERESTORY PROVIDE FROSTED GLASS PANE AT THE INTERIOR SIDE, TYP AT THE MECHANICAL ROOMS GREEN ROOM, STORAGE AND LIFT ROOM AS NOTED PER THE WINDOW SCHEDULE
L	FACTORY PRE-FINISHED ALUMINUM STOREFRONT DOOR AND WINDOW SYSTEM - REFER TO PROPOSED EXTERIOR MATERIALS BOARD FOR ADDITIONAL INFORMATION
M	TYP TUBE STEEL TRUSSES - PAINT FINISH SW 6040 JAVA, REFER TO SAMPLE PROVIDED

KEY PLAN

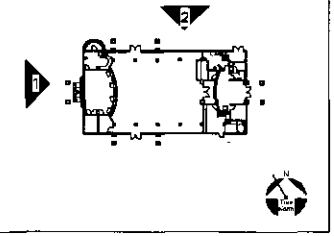

VISIONEERING STUDIOS
envision design build

7601 EAST SHEA BLVD , SCOTTSDALE, AZ 85260

SECOND REPLY DRB COMMENTS

DATE
07-24-2013

PROJECT CODE
000-801

SCOTTSDALE BIBLE CHURCH

BLDG. H Chapel
ELEVATIONS

Sheet No
A-5.3a

WEST ELEVATION 4

SOUTH ELEVATION 3

KEY NOTES

BB	MARGELLA STONE 18 X 24 X 5/4
C	FACTORY PRE-FINISHED STANDING SEAM METAL ROOF - BRONZE COLOR RANGE
G	1 1/2 HOLLOW METAL DOOR AND FRAME
I	ONE INCH DUAL GLAZING ASSEMBLY GREEN OR GREY TINT GLASS NOTE: AT CHAPEL CLERESTORY PROVIDE FROSTED GLASS PANE AT THE INTERIOR SIDE, TYP. AT THE MECHANICAL ROOMS, GREEN ROOM, STORAGE AND LIFT ROOM AS NOTED PER THE WINDOW SCHEDULE
L	FACTORY PRE FINISHED ALUMINUM STOREFRONT DOOR AND WINDOW SYSTEM REFER TO PROPOSED EXTERIOR MATERIALS BOARD FOR ADDITIONAL INFORMATION

KEY PLAN

VISIONEERING STUDIOS
envision design build

7601 EAST SHEA BLVD., SCOTTSDALE, AZ 85260

SCOTTSDALE BIBLE CHURCH

BLDG. H Chapel
ELEVATIONS

SECOND REPLY DRB COMMENTS

DATE 07-24-2013

PROJECT CODE 000-801

Sheet No A-5.4

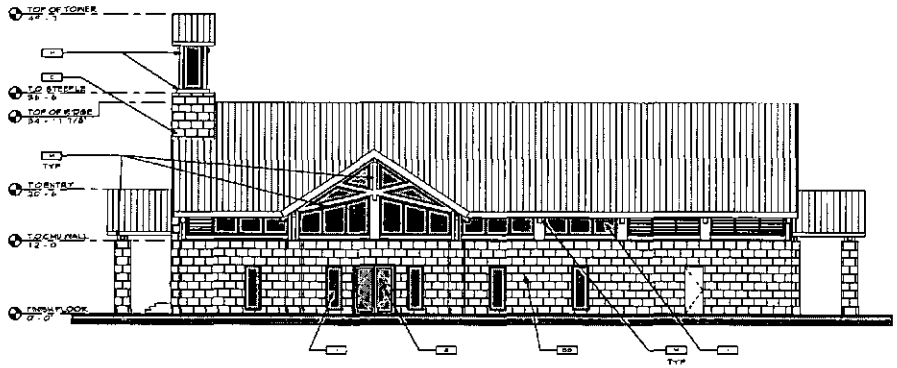

WEST ELEVATION SCALE 1/8" = 1'-0" 1

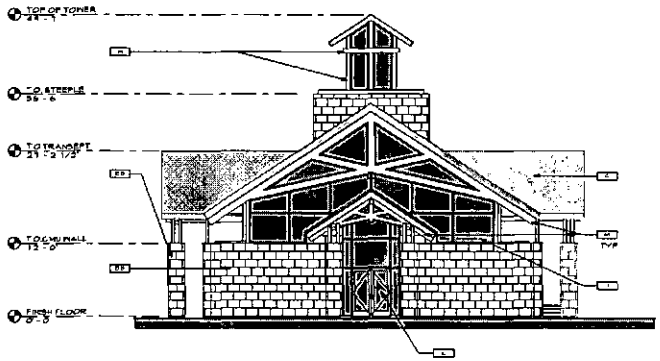

SOUTH ELEVATION SCALE 1/8" = 1'-0" 2

KEY NOTES

BB	MARBELLA STONE 16 X 24 X 3/4
C	FACTORY PRE-FINISHED STANDING SEAM METAL ROOF - BRONZE COLOR RANGE
G	TYP HOLLOW METAL DOOR AND FRAME
I	ONE INCH DUAL GLAZING ASSEMBLY GREEN OR GREY TINT GLASS NOTE - AT CHAPEL CLERESTORY PROVIDE FROSTED GLASS PANE AT THE INTERIOR SIDE, TYP AT THE MECHANICAL ROOMS GREEN ROOM, STORAGE AND LIFT ROOM AS NOTED PER THE WINDOW SCHEDULE
M	TYP TUBE STEEL TRUSSES - PAINT FINISH SW 6090 JAVA REFER TO SAMPLE PROVIDED

KEY PLAN

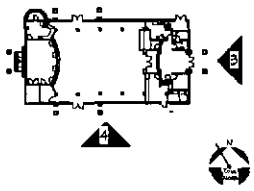

VISIONEERING STUDIOS
envision.design.build

7601 EAST SHEA BLVD , SCOTTSDALE, AZ 85260

SECOND REPLY DRB COMMENTS

DATE 07-24-2013

PROJECT CODE 000-801

SCOTTSDALE BIBLE CHURCH

BLDG. H Chapel ELEVATIONS

Sheet No A-5.4a

:/22/2013 12:54:00 PM C:\Users\jjackson\Documents\Scottsdale - Site Plan_Central_jjackson.rvt

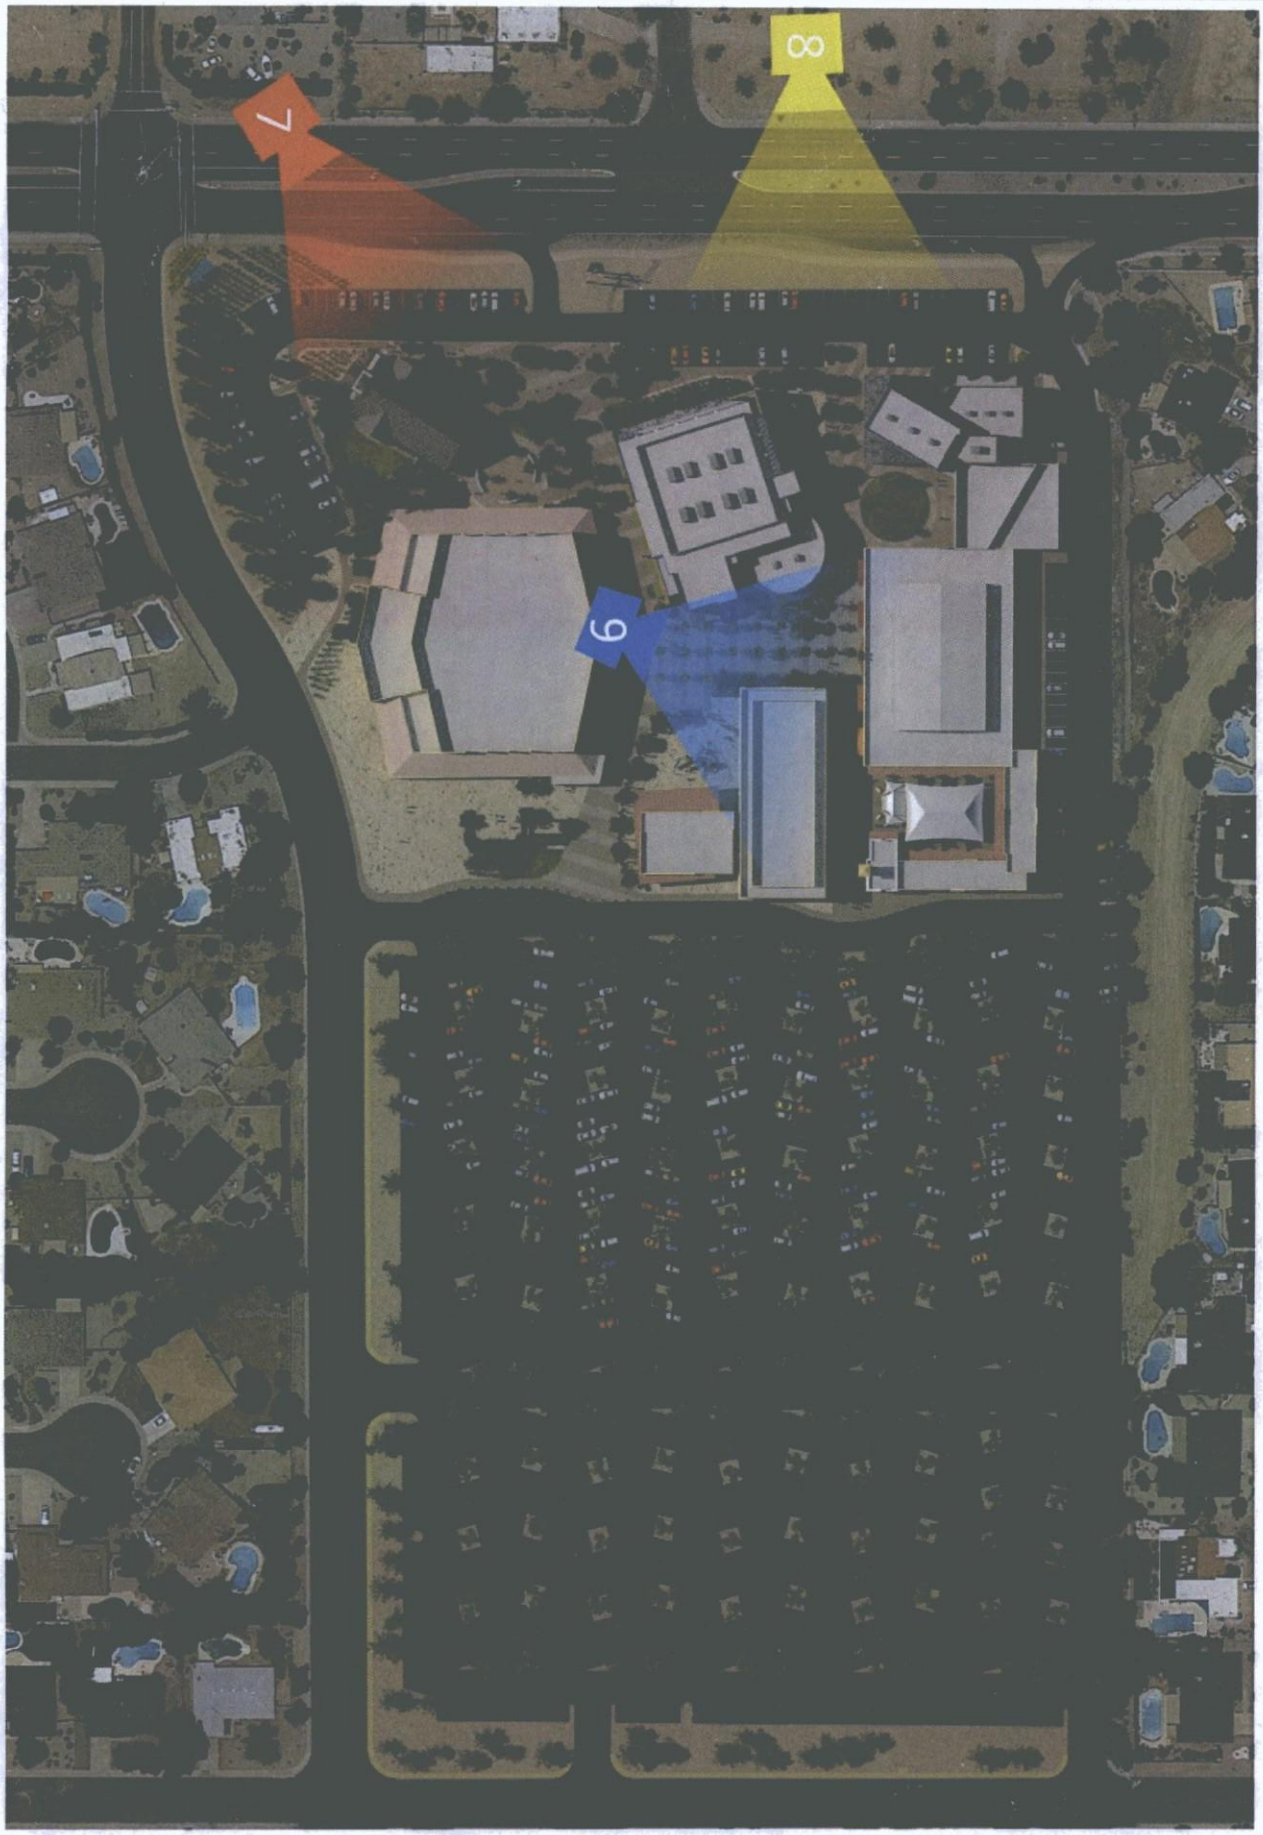

SITE IMAGE

SCALE 1" = 40'-0"

SCOTTSDALE BIBLE CHURCH

7601 EAST SHEA BLVD., SCOTTSDALE, AZ 85260

SHEET NO. S-1.1

SITE PLAN AERIAL

PROJECT CODE 000-801

DATE 07-24-2013

SECOND REPLY DRB COMMENTS

VISIONEERING STUDIOS
envision.design.build

www.VisioneeringStudios.com
2050 Main St., Suite 450
Irvine, CA 92614




2




Scottsdale
BIBLE CHURCH
50th
year










10




12

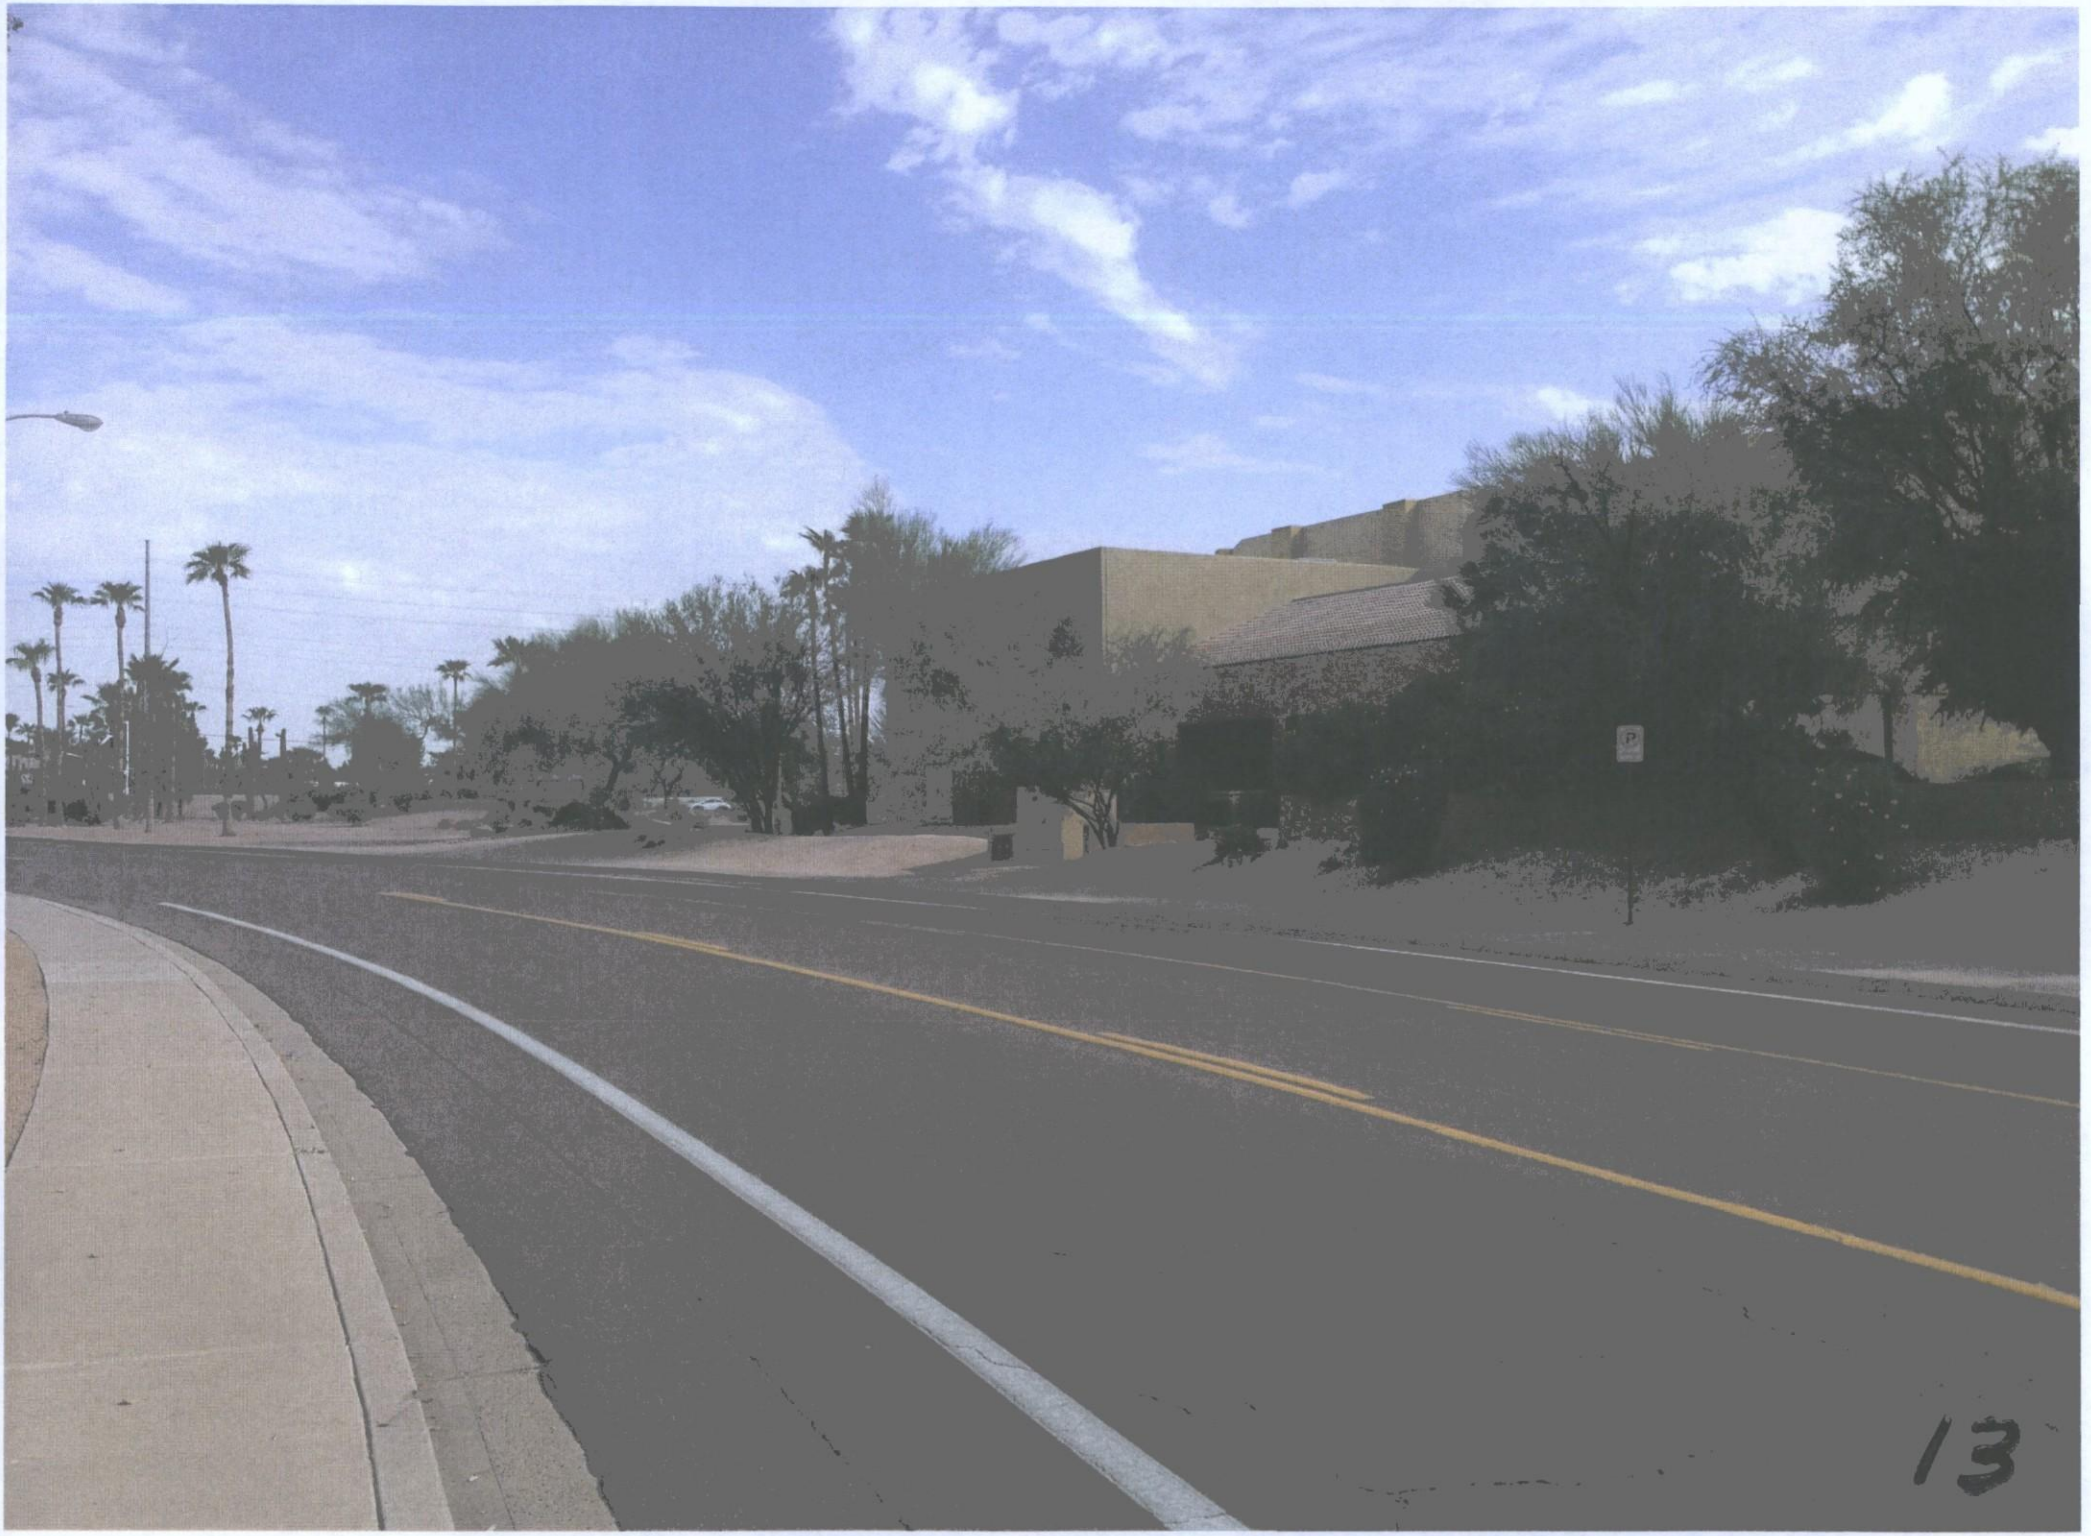
13






16



CAMERA 7 SCALE 1" = 20'-0"

VISIONEERING STUDIOS
envision.design.build

www.VisioneeringStudios.com
2050 Main St., Suite 600
Irvine, CA 92614

7601 EAST SHEA BLVD., SCOTTSDALE, AZ 85260

SECOND REPLY DRB COMMENTS

DATE
07-24-2013

PROJECT CODE
000-801

SCOTTSDALE BIBLE CHURCH

SITE RENDERINGS - CAMERA 7

Sheet No.
S-1.2

7/22/2013 12:54:38 PM C:\Users\gjackson\Documents\Scottsdale - Site Plan_Central_gjackson.rvt



CAMERA 8 | SCALE 1" = 20'-0"

VISIONEERING STUDIOS
envision.design.build

7601 EAST SHEA BLVD., SCOTTSDALE, AZ 85260

SECOND REPLY DRB COMMENTS

DATE
07-24-2013

PROJECT CODE
000-801

SCOTTSDALE BIBLE CHURCH

SITE RENDERING - CAMERA 8

Sheet No.
S-1.3

7/22/2013 12:53:30 PM C:\Users\jgjackson\Documents\Scottsdale - Site Plan_Central_gjackson.rvt



CAMERA 9 | SCALE 1" = 20'-0"

VISIONEERING STUDIOS
envision.design.build

7601 EAST SHEA BLVD., SCOTTSDALE, AZ 85260

SECOND REPLY DRB COMMENTS

DATE
07-24-2013

PROJECT CODE
000-801

SCOTTSDALE BIBLE CHURCH

SITE RENDERING - CAMERA 9

Sheet No.
S-1.4

7/22/2013 12:52:24 PM C:\Users\gjackson\Documents\Scottsdale - Site Plan_Central_gjackson.rvt



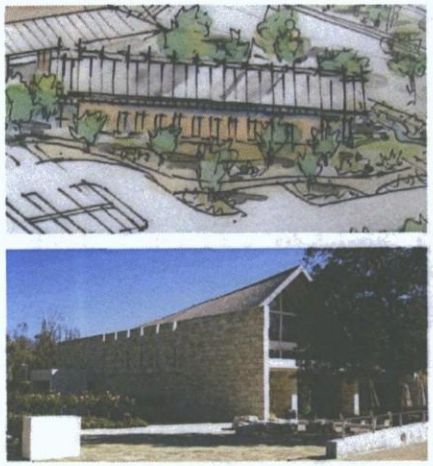

BLDG. H
CHAPEL

BLDG. C-2
YOUTH MINISTRY

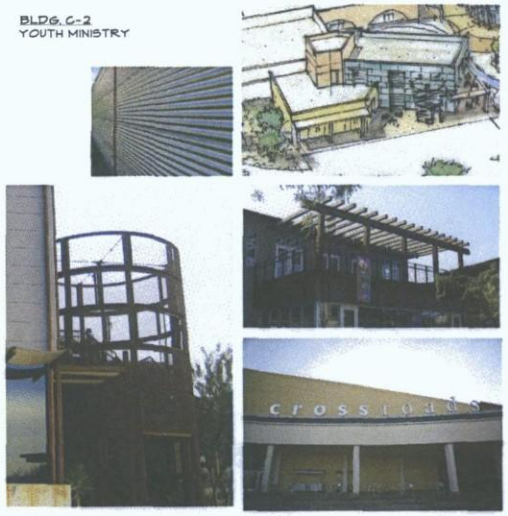



BLDG. D
ADMINISTRATION

BLDG. E
CHILDREN'S MINISTRY

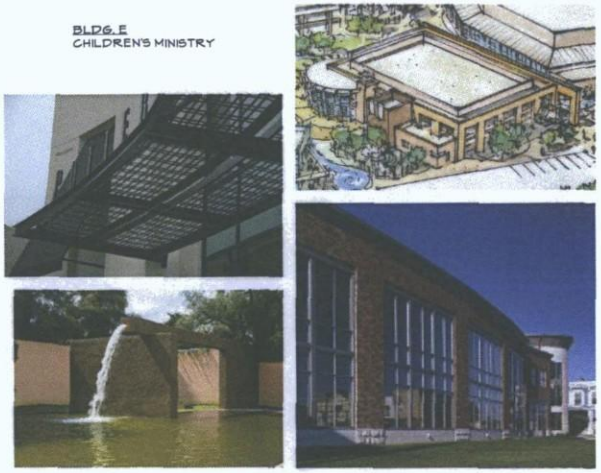

VISIONEERING STUDIOS
envision.design.build

7601 EAST SHEA BLVD., SCOTTSDALE, AZ 85260

SECOND REPLY DRB COMMENTS

DATE
07-24-2013

PROJECT CODE
000-801

SCOTTSDALE BIBLE CHURCH

4 - STREETSCAPE ELEVATIONS
30 - MASTER THEMATIC ARCH.PLAN

Sheet No.
S 1.10

7/22/2013 12:55:03 PM C:\Users\jpackson\Documents\Scottsdale - Site Plan_Central_gackson.rvt

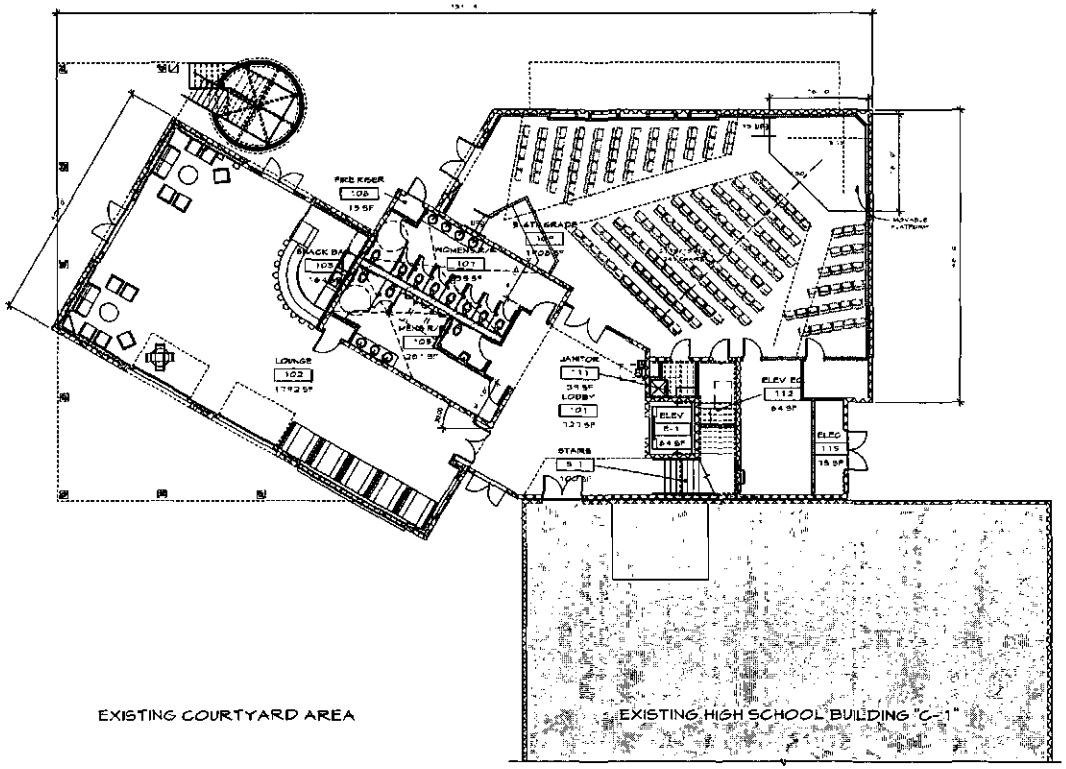

FIRST FLOOR PLAN | SCALE 1/8" = 1'-0" | 1

BUILDING INFORMATION

PROPOSED BUILDING

FIRST FLOOR	[illegible]
SECOND FLOOR	[illegible]
TOTAL	[illegible]

VISIONEERING STUDIOS
envision.design.build

7601 EAST SHEA BLVD , SCOTTSDALE, AZ 85260

SECOND REPLY DRB COMMENTS

DATE
07-24-2013

PROJECT CODE
000-801

SCOTTSDALE BIBLE CHURCH

BLDG. C-2 Student Ministries

FLOOR PLAN

Sheet No
A-1.1

ATTACHMENT #10

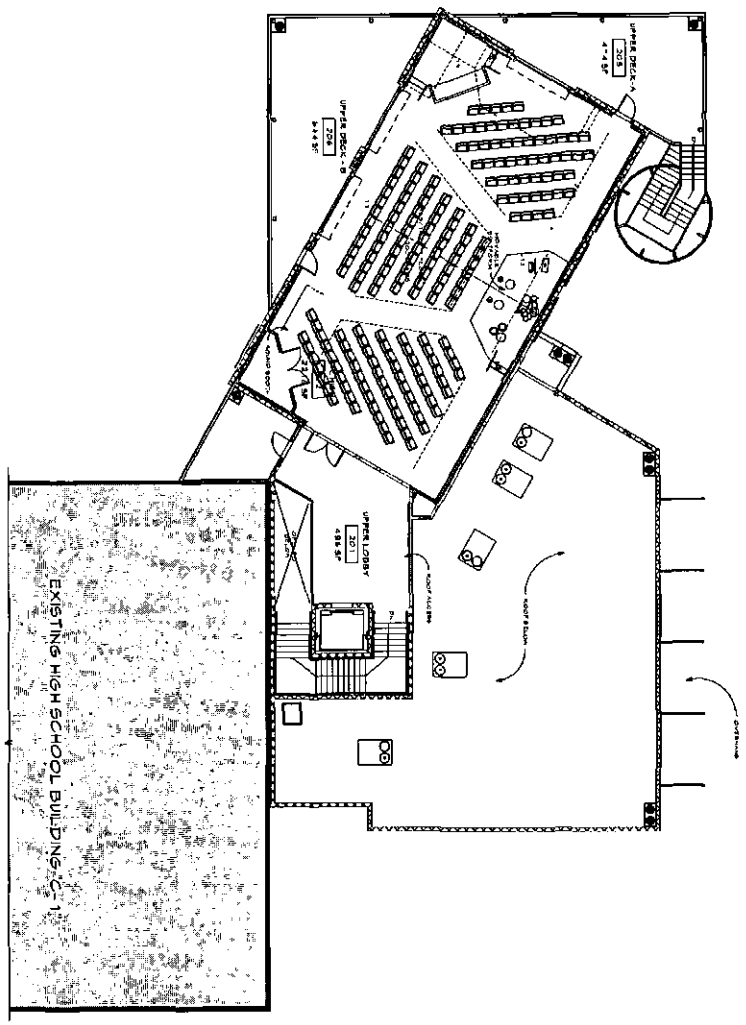

SECOND FLOOR PLAN

BUILDING INFORMATION

SCOTTSDALE BIBLE CHURCH

7601 EAST SHEA BLVD , SCOTTSDALE, AZ 85260

A-1.2 SHEET No.

BLDG. C-2 Student Ministries

FLOOR PLAN

PROJECT CODE 000-801

DATE 07-24-2013

SECOND REPLY DRB COMMENTS

VISIONEERING STUDIOS envision design.build

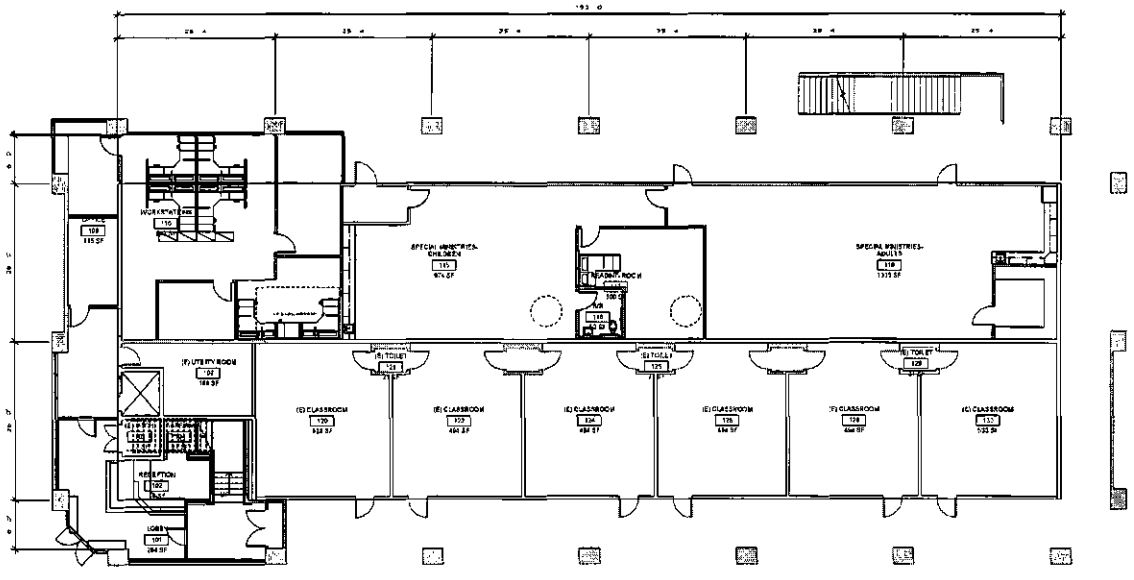

FIRST FLOOR PLAN SCALE 1

BUILDING INFORMATION

EXISTING BUILDING:	
FIRST FLOOR	[illegible] SF
SECOND FLOOR	[illegible] SF
TOTAL	[illegible] SF
PROPOSED BUILDING:	
FIRST FLOOR	[illegible] SF
SECOND FLOOR	[illegible] SF
TOTAL	[illegible] SF

VISIONEERING STUDIOS
envision.design.build

SCOTTSDALE BIBLE CHURCH

7601 EAST SHEA BLVD , SCOTTSDALE, AZ 85260

SECOND REPLY DRB COMMENTS

DATE 07-24-2013

PROJECT CODE 000-801

BLDG. D Multi-Use Tenant Improvement

6 - FLOOR PLANS

Sheet No. A-2.1

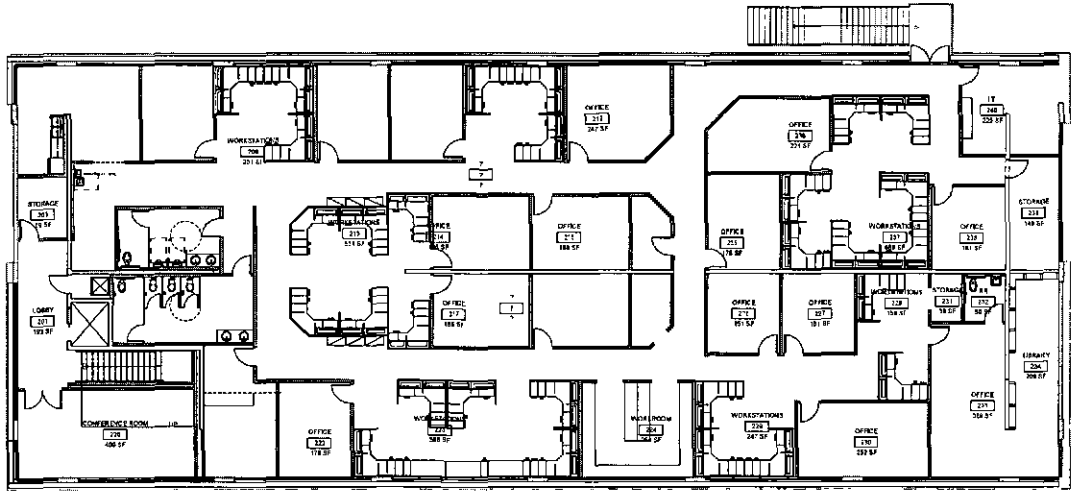

SECOND FLOOR PLAN SCALE 1/8" = 1'-0" 1

BUILDING INFORMATION

EXISTING BUILDING

FIRST FLOOR	[illegible]
SECOND FLOOR	[illegible]
TOTAL	[illegible]

PROPOSED BUILDING

FIRST FLOOR	[illegible]
SECOND FLOOR	[illegible]
TOTAL	[illegible]

VISIONEERING STUDIOS
envision.design.build

7601 EAST SHEA BLVD , SCOTTSDALE, AZ 85260

SECOND REPLY DRB COMMENTS

DATE 07-24-2013

PROJECT CODE 000-801

SCOTTSDALE BIBLE CHURCH

BLDG. D Multi-Use Tenant Improvement

6 - FLOOR PLANS

Sheet No A-2.2

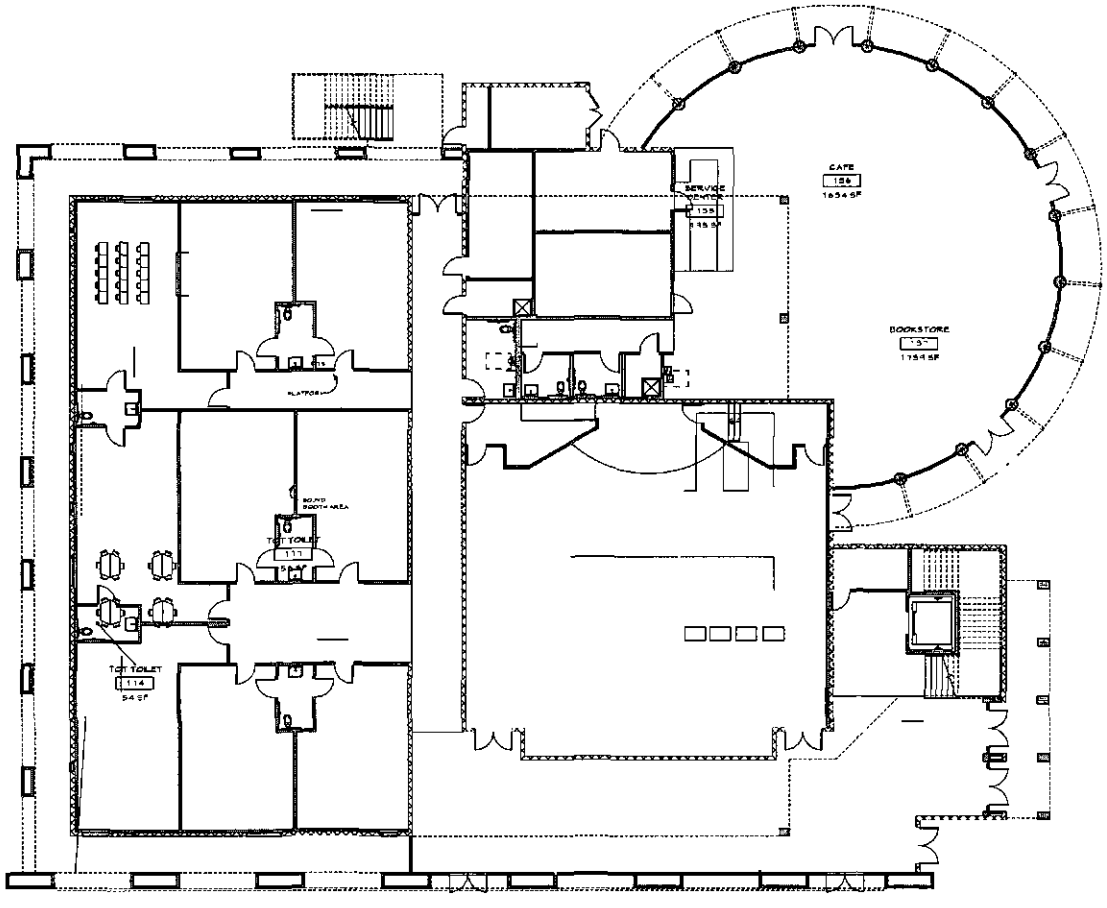

FIRST FLOOR PLAN SCALE 1/8" = 1'-0" 1

BUILDING INFORMATION

PROPOSED BUILDING

FIRST FLOOR	11,133 SF
SECOND FLOOR	15,898 SF
TOTAL	51,913 SF

VISIONEERING STUDIOS
envision.design.build

7601 EAST SHEA BLVD., SCOTTSDALE, AZ 85260

SECOND REPLY DRB COMMENTS

DATE
07-24-2013

PROJECT CODE
000-801

SCOTTSDALE BIBLE CHURCH

BLDG. E Children's Ministry/Cafe
FLOOR PLAN

Sheet No
A-3.1

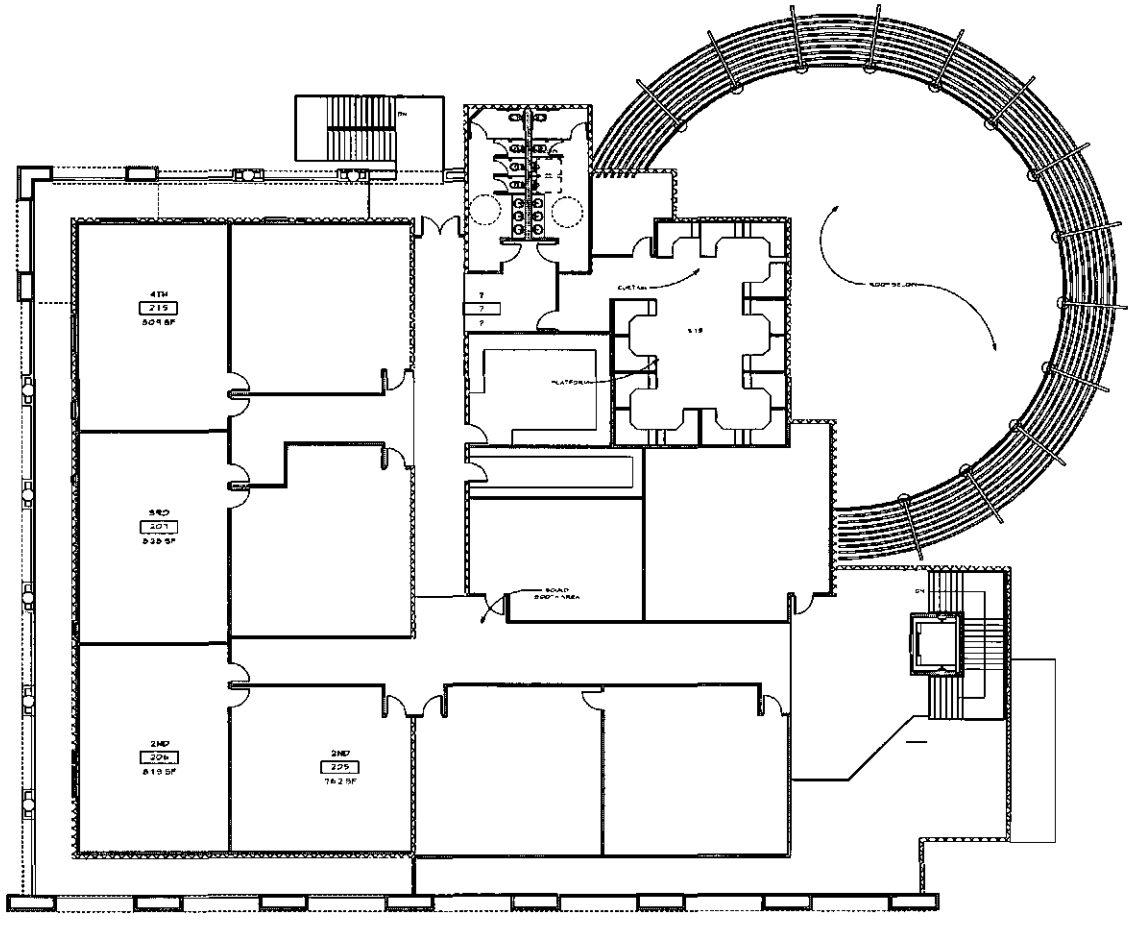

SECOND FLOOR PLAN | SCALE 1/8" = 1'-0" | 1

BUILDING INFORMATION

PROPOSED BUILDING

FIRST FLOOR	11,158 SF
SECOND FLOOR	19,656 SF
TOTAL	[illegible]

VISIONEERING STUDIOS
envision.design.build

7601 EAST SHEA BLVD , SCOTTSDALE, AZ 85260

SECOND REPLY DRB COMMENTS

DATE
07-24-2013

PROJECT CODE
000-801

SCOTTSDALE BIBLE CHURCH

BLDG. E Children's Ministry/Cafe
FLOOR PLAN

Sheet No
A-3.2

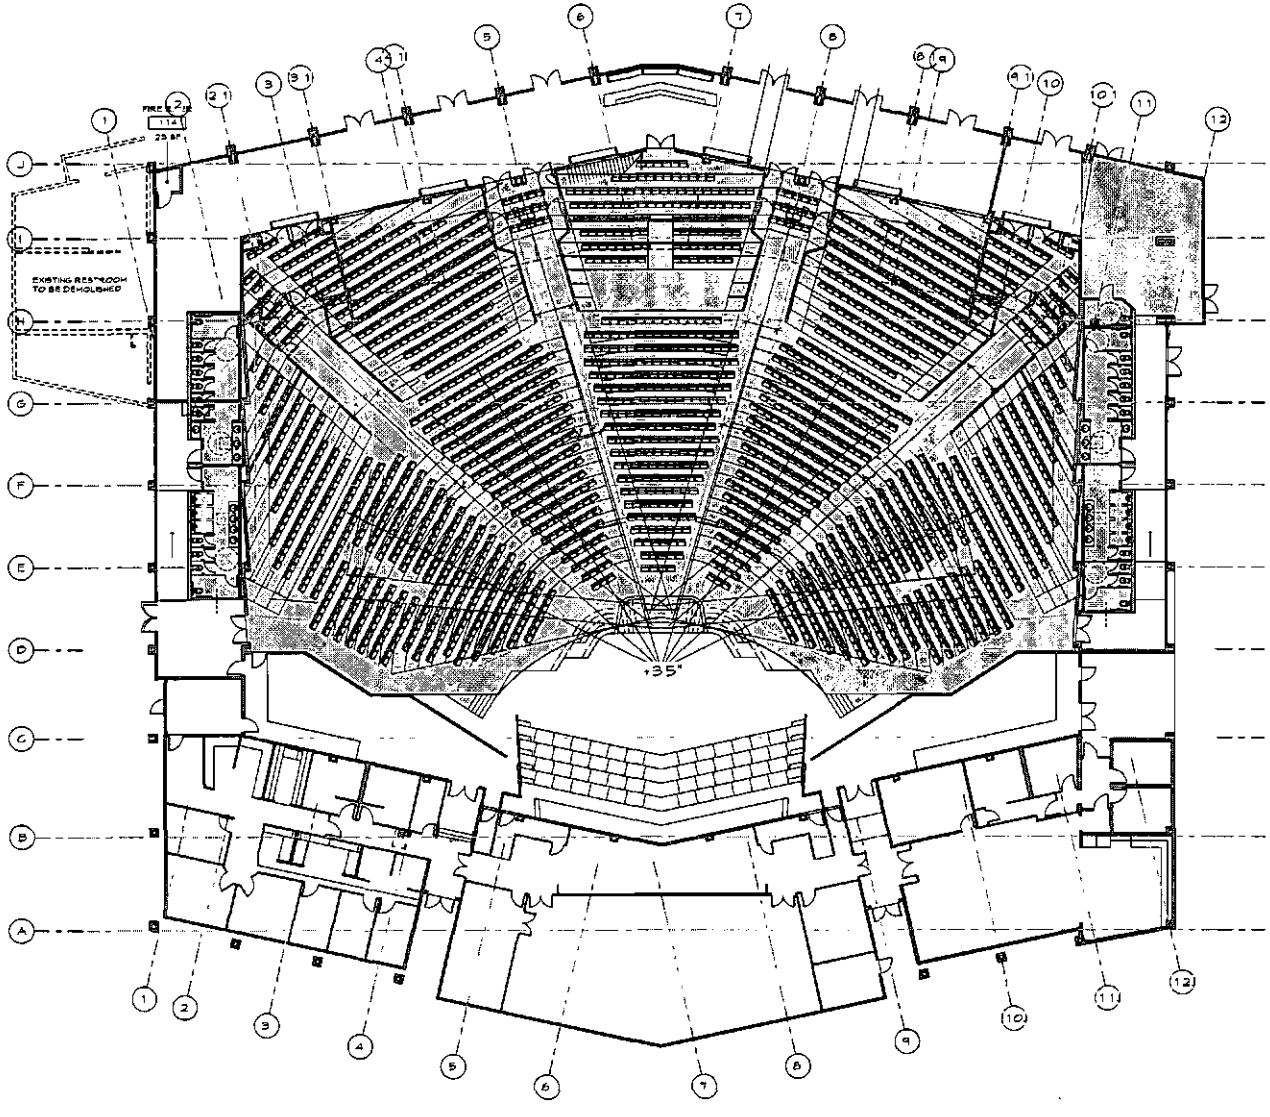

FIRST FLOOR PLAN THEATER SEATING OPTION

SCALE 1

BUILDING INFORMATION

LEGEND

VISIONEERING STUDIOS
envision.design.build

7601 EAST SHEA BLVD , SCOTTSDALE, AZ 85260

SECOND REPLY DRB COMMENTS

DATE 07-24-2013

PROJECT CODE 000-000

SCOTTSDALE BIBLE CHURCH

BLDG. F Worship Center

FLOOR PLAN

Sheet No. A-4.1

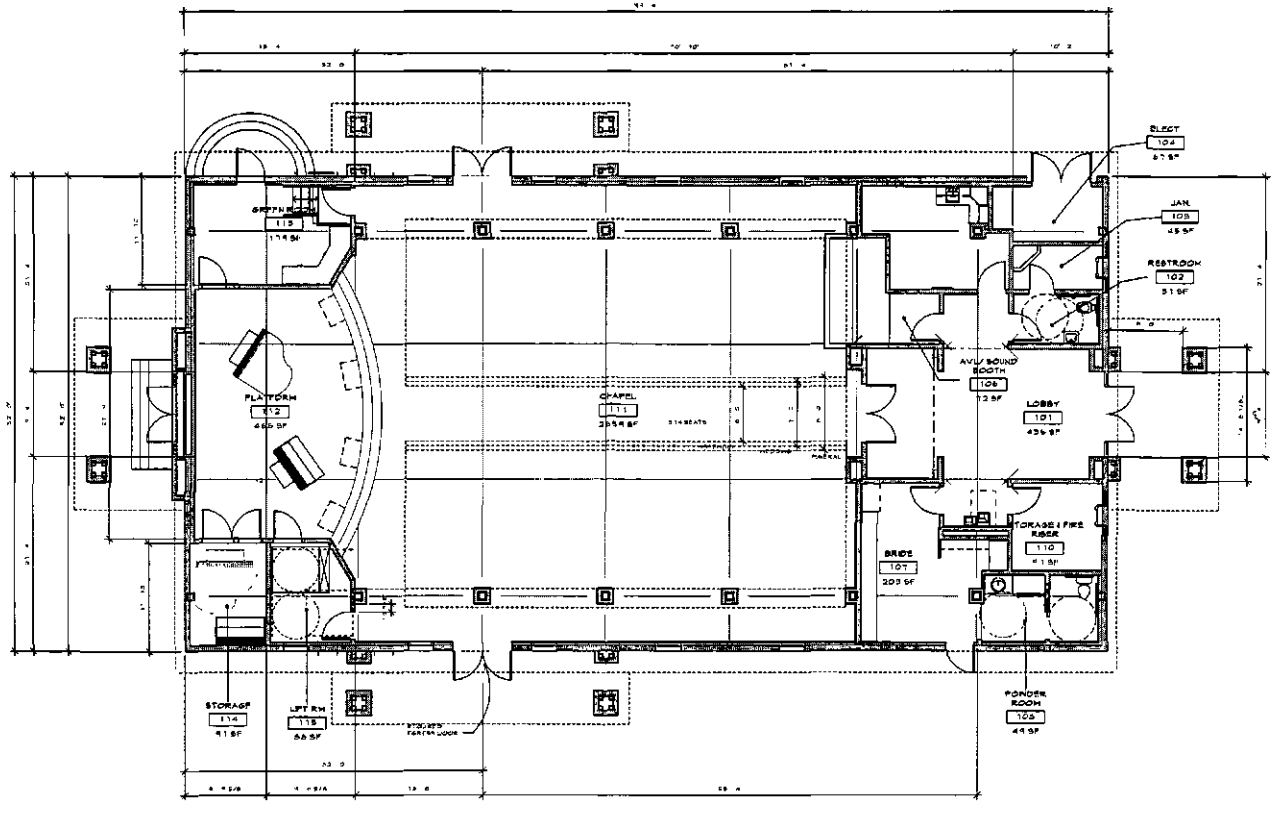

1ST FLOOR PLAN | SCALE 3/16" = 1'-0" | 2

BUILDING INFORMATION

PROPOSED BUILDING

FIRST FLOOR	[illegible]
TOTAL	[illegible]

VISIONEERING STUDIOS
envision.design.build

7601 EAST SHEA BLVD., SCOTTSDALE, AZ 85260

SECOND REPLY DRB COMMENTS

DATE
07-24-2013

PROJECT CODE
000-801

SCOTTSDALE BIBLE CHURCH

BLDG. H Chapel
FLOOR PLAN

Sheet No
A-5.1

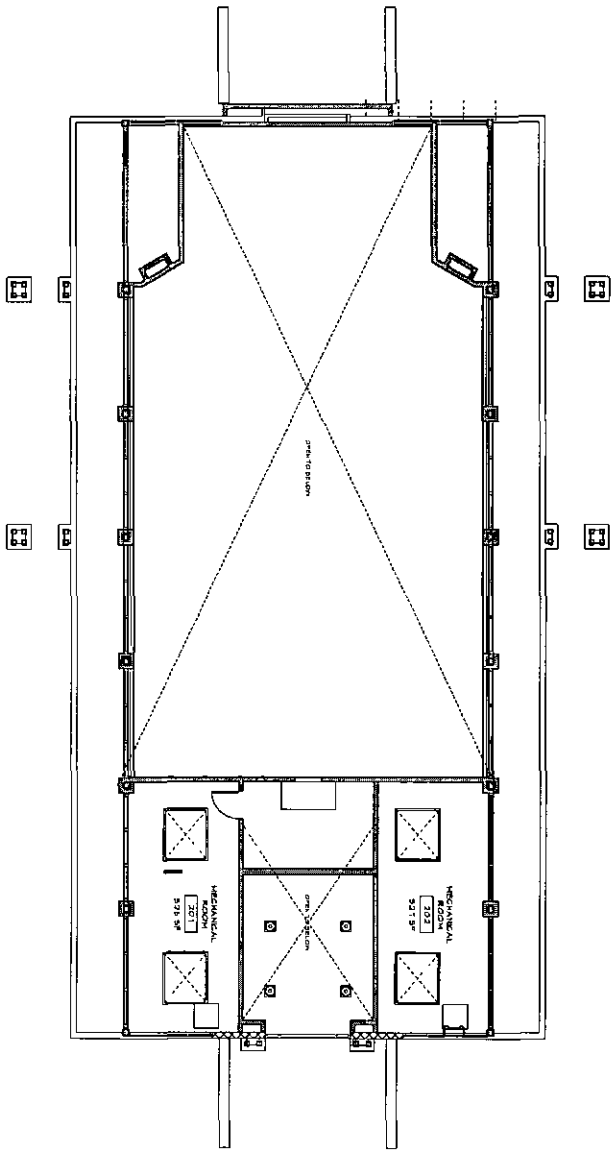

CLERESTORY FLOOR PLAN

BUILDING INFORMATION

SCOTTSDALE BIBLE CHURCH

7601 EAST SHEA BLVD , SCOTTSDALE, AZ 85260

A-5.2

BLDG. H Chapel
FLOOR PLAN

PROJECT CODE 000-801

DATE 07-24-2013

SECOND REPLY DRB COMMENTS

VISIONEERING STUDIOS
envision.design.build

192-22

192-22
242239

CASA BUENA

A SUBDIVISION OF THE E1/2 NE1/4 NW1/4 AND THE E1/2 SE1/4 NW1/4 SECTION 26, T3N, R4E, MARICOPA COUNTY, ARIZONA

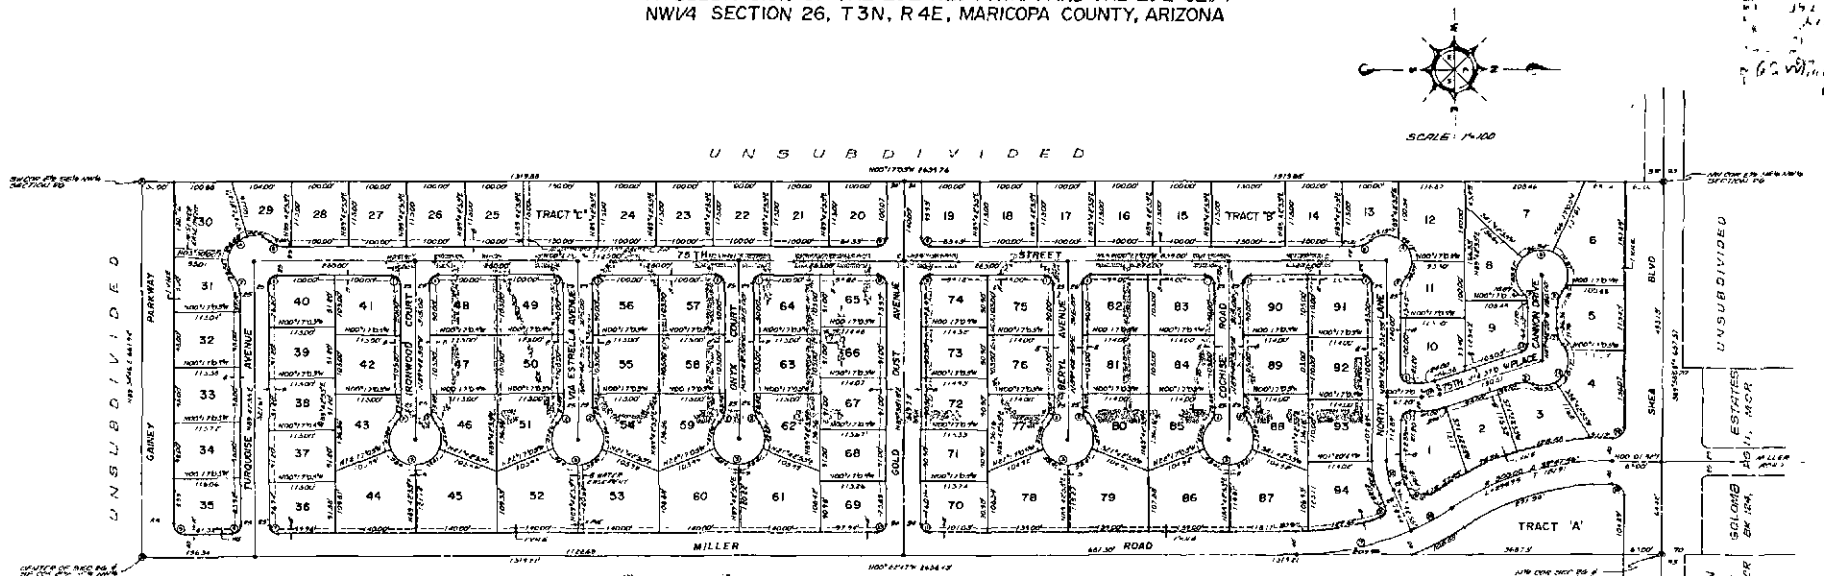

DOCUMENT

DEDICATION

STATE OF ARIZONA
COUNTY OF MARICOPA } SS

KNOW ALL MEN BY THESE PRESENTS: THAT WOOD BROS HOMES, INC., A DELAWARE CORPORATION, AS OWNER HAS SUBDIVIDED UNDER THE NAME OF CASA BUENA, THE E½ NE¼ NW¼ SECTION 26, AND THE E½ SE¼ NW¼ SECTION 26, T 3 N, R 4 E, MARICOPA COUNTY, ARIZONA, AS SHOWN PLATTED HEREON, AND HEREBY PUBLISHES THIS MAP OF SAID SUBDIVISION AND HEREBY DECLARES THAT SAID PLAT SETS FORTH THE LOCATION AND GIVES THE DIMENSIONS OF THE LOTS, TRACTS AND STREETS CONSTITUTING SAME AND THAT EACH LOT, TRACT, AND STREET SHALL BE KNOWN BY THE NUMBER, LETTER OR NAME GIVEN EACH RESPECTIVELY ON SAID PLAT AND HEREBY DEDICATES TO THE PUBLIC FOR USE AS SUCH THE STREETS AS SHOWN ON SAID PLAT AND INCLUDED IN THE SAME DESIGNATED DIMENSIONS. TRACT 'A' AS TO BE KNOWN AS A PRIVATE DRIVE. TRACTS 'B' & 'C' TO BE KNOWN AS RECREATION AREAS FOR USE AT ENJOYMENT OF OWNERS OF THE CASA BUENA HOMEOWNERS ASSOCIATION AND NOTHING HEREIN WRITTEN OR SET FORTH SHALL BE CONSTRUED TO MEAN OR CONSTITUTE A DEDICATION TO THE PUBLIC OF SUCH LANDSCAPE OR RECREATIONAL AREAS. EASEMENTS ARE DEDICATED FOR THE PURPOSES SHOWN.

IN WITNESS WHEREOF WOOD BROS HOMES, INC, A DELAWARE CORPORATION, AS OWNER, HAVE HEREUNTO CAUSED THEIR NAME TO BE SIGNED AND THEIR CORPORATE SEAL TO BE AFFIXED AND THE SAME TO BE ATTESTED BY THE SIGNATURE OF ROBERT HOLSTEIN, ITS VICE PRESIDENT, BEING DULY AUTHORIZED SO TO DO.

BY Robert Holstein
VICE - PRESIDENT

ACKNOWLEDGEMENT

STATE OF ARIZONA
COUNTY OF MARICOPA } SS

ON THIS 5 DAY OF Sept, 1977 BEFORE ME THE UNDERSIGNED OFFICER, PERSONALLY APPEARED ROBERT HOLSTEIN WHO ACKNOWLEDGED HIMSELF TO BE VICE-PRESIDENT OF WOOD BROS HOMES, INC. AND THAT HE BEING DULY AUTHORIZED SO TO DO, EXECUTED THE FOREGOING INSTRUMENT FOR THE PURPOSE THEREIN CONTAINED BY SIGNING THE NAME OF THE CORPORATION BY HIMSELF AS SUCH OFFICER

IN WITNESS WHEREOF I HEREUNTO SET MY HAND AND OFFICIAL SEAL

Notary Public

MY COMMISSION EXPIRES Sept. 1, 1980

APPROVALS

I HEREBY CERTIFY THAT ALL ENGINEERING CONDITIONS AND THE REQUIREMENTS OF THE ORDINANCE HAVE BEEN MET

Assistant City Engineer

I HEREBY CERTIFY THAT THIS PLAT SUBSTANTIALLY CONFORMS TO THE APPROVED PRELIMINARY PLAT

Planning Director

APPROVED BY THE COUNCIL OF THE CITY OF SCOTTSDALE, ARIZONA THIS 1 DAY OF October 1977

BY Herman W. Mayor ATTEST City Clerk

CERTIFICATION

THIS IS TO CERTIFY THAT THE SURVEY AND SUBDIVISION OF THE PREMISES DESCRIBED AND PLATTED HEREON WERE MADE UNDER MY DIRECTION DURING THE MONTH OF MAY, 1977; THAT THIS SURVEY IS TRUE AND COMPLETE AS SHOWN; THAT ALL MONUMENTS SHOWN ACTUALLY EXIST OR WILL BE SET AS SHOWN; THAT THEIR POSITIONS ARE CORRECTLY SHOWN AND THAT SAID MONUMENTS ARE SUFFICIENT TO ENABLE THE SURVEY TO BE RETRACED

Registered Civil Surveyor 5-1777

LEGEND

CORNER OF THIS SUBDIVISION TIED TO 2 OR UNLESS OTHERWISE DESIGNATED
1' ANGULAR NON-ACCESS EASEMENT
8' PUBLIC UTILITIES EASEMENT
8' PRIVATE UTILITIES EASEMENT UNLESS OTHERWISE INDICATED

NOTE: CONSTRUCTION WITHIN EASEMENTS, EXCEPT BY PUBLIC AGENCIES AND UTILITY COMPANIES SHALL BE LIMITED TO UTILITIES, AND WOOD WIRE, OR REMOVABLE SECTION TYPE FENCING

CURVE DATA					
NO	RADIUS	DELTA	LENGTH	TANGENT
1	15.00	92°00'00"	24.08	15.00
2	45.00	36°55'39"	29.54	15.31
3	45.00	253°04'21"	198.73	—
4	45.00	147°04'06"	131.84	384.00
5	84.00	61°13'39"	89.74	49.00
6	15.00	87°46'21"	23.00	14.26
7	14.00	90°00'00"	24.09	15.00
8	14.00	90°15'39"	25.63	15.07
9	14.00	89°44'21"	21.90	13.93
10	15.00	87°36'39"	23.41	14.71
11	15.00	92°23'21"	24.18	15.09
12	100.00	18°20'00"	32.00	16.14
13	18.00	77°40'00"	14.06	13.00
14	470.00	29°39'10"	117.46	166.39
15	125.00	74°00'00"	53.56	30.71
16	135.00	35°39'24"	84.14	43.62
17	500.00	23°46'48"	207.51	105.89
18	200.00	5°44.38"	20.16	10.09
19	20.00	91°00'00"	31.40	20.00

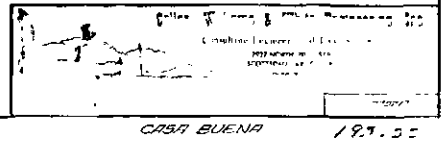

CASA BUENA 192-22

ATTACHMENT #11