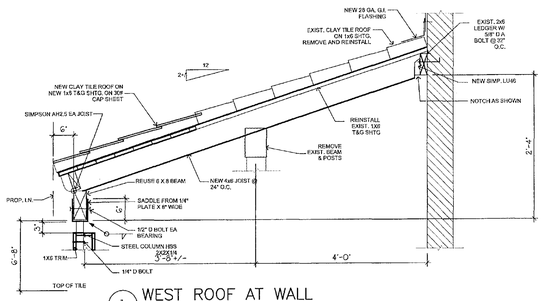

1 WEST ROOF AT WALL
SCALE: 3/4"=1'-0"

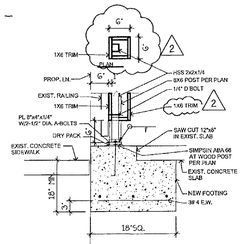

2 COLUMN AT NEW FOOTING
SCALE: 3/4"=1'-0"

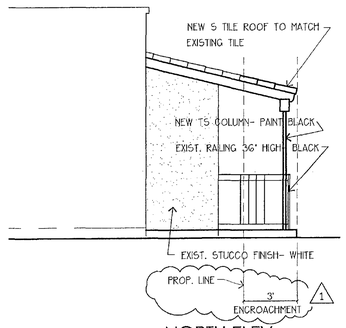

NORTH ELEV.
1/4" = 1'-0"

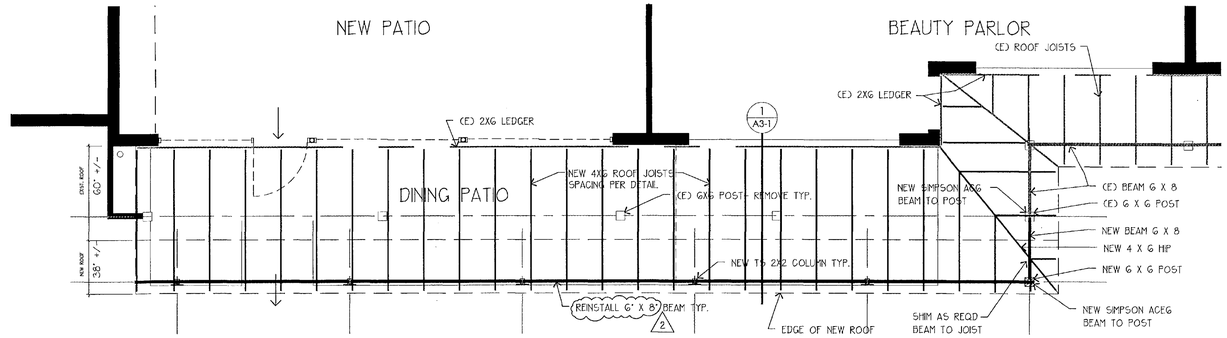

FRONT ROOF FRAMING PLAN
1/4" = 1'-0"

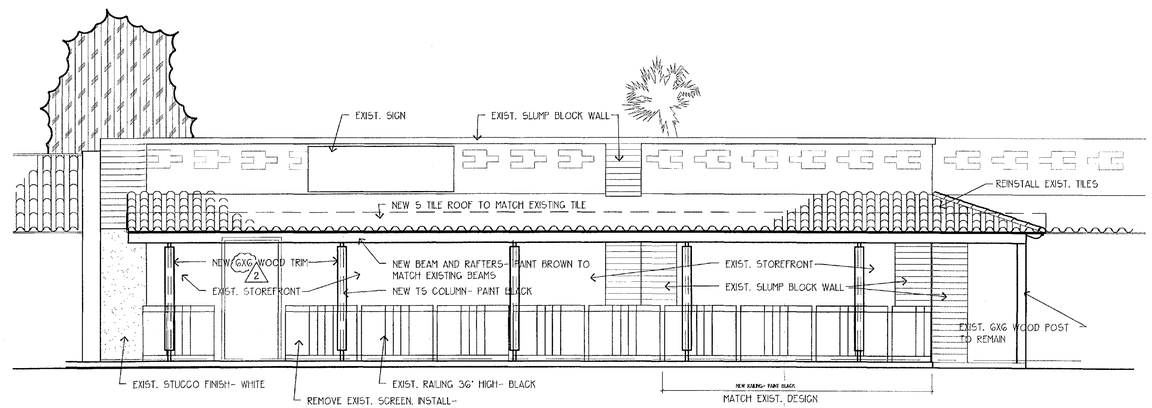

FRONT - WEST ELEVATION
1/4" = 1'-0"

ARCHITECTURAL ELEVATIONS
APPROVED
BY THE CITY OF SCOTTSDALE PLANNING DEPARTMENT
9-19-2011 CASE NUMBER
APPROVED BY
12-31-2014 DATE
CONSTRUCTION AND ALL ALTERATION TO ALL BE IN ACCORDANCE WITH THIS PLAN AND ANY AND ALL DEVIATIONS WILL REQUIRE REAPPROVAL

1 CITY COMTS	12/2/14
2 CITY COMTS	12/22/14

JOB NUMBER	14-33
DATE	10-10-14
DRAWN BY	MM
APPROVED	CD

THIS DRAWING AND SPECIFICATION AS INSTRUMENTS OF SERVICE IS THE PROPERTY OF SONORAN DESIGN SERVICE AND SHALL NOT BE USED FOR ANY PURPOSE NOT SPECIFICALLY AGREED TO IN WRITING BY SONORAN DESIGN SERVICE. © SONORAN DESIGN SERVICE, 2014

Sonoran Design Service
2211 East Hoghland Ave, #170
Phoenix, AZ 85016
Chris Doran, Pres. 602-405-8951

PROJECT
REMODELING FOR
OASIS CAFE
4441 N BUCKBOARD TRAIL
SCOTTSDALE, ARIZONA

REGISTERED ARCHITECT
CERTIFICATE NO. 11002
CHRIS B. DORAN
Date Signed 12-22-14
ARIZONA
EXPIRES 9.30.2017

SHEET
A3-1

SCANNED
DEC 02 2014
By: JO

CITY-4