



Simulations

Photos

All Graphics (no plans)

Color Boards

Color Drawdowns

Exterior Building Color

Material Samples



	DATE:	REVISIONS:	DATE:	REVISIONS:
A	-		A	-
B	-		B	-
C	-		C	-
D	-		D	-
E	-		E	-
F	-		F	-
G	-		G	-
H	-		H	-


Mark - Taylor Development

San Bellara

17800 N. 78th St — Scottsdale, AZ 85255

DRB

331-PA-2020

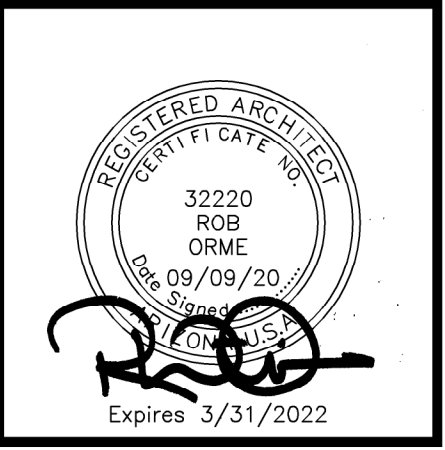

Job No: 9122

Date: 2020 Aug 11 Sheet No:

Scale: As Shown


Drawn: GP

Checked: RO

Plan Check No.





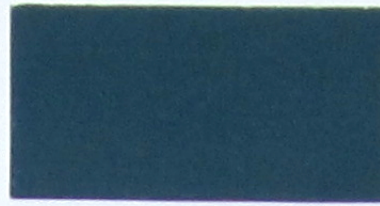


(F) "Morea Baja" SW9180
SHUTTERS




(H) "Thunder Gray" SW7645
PEDESTRIAN DOORS



(I) "Tricorn Black" SW6258
IRON RAILING, LIGHT FIXTURES
DECORATIVE METAL

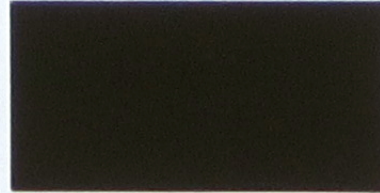


(J) Anodized Bronze
WINDOW FRAMES

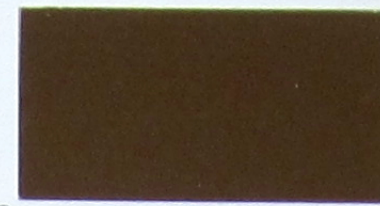

(C) "Java" SW6090
RAFTER TAILS, ROOF CORBELS,
FASCIA, HEADER BEAMS



(D) "Red Clay" PPG 16-32
PRECAST PATIO/BALC INSERTS,
DECORATIVE CLAY PIPE VENTS

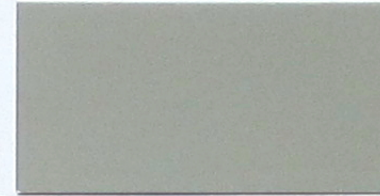


(E) "Gray Matters" SW7066
COLUMNS, BODY CORBELS,
PRECAST SURROUNDS



(G) "Hopsack" SW6190
GARAGE DOORS
REFUSE ENCLOSURE GATES



(A) Eagle Roofing: Capistrano 'S' Profile
SMC 8403 "Santa Barbara Blend"
ROOF TILE

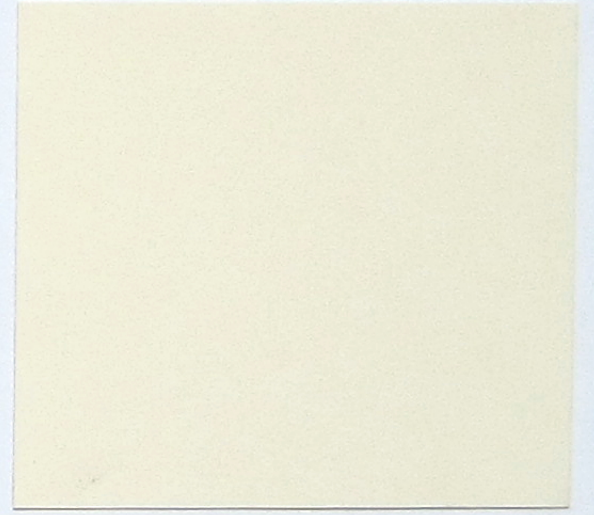

(B) "White Chip" PPG 15-06
STUCCO



ARCHITECTURAL
DESIGN GROUP
6623 North Scottsdale Road
Scottsdale, Az. 85250
480-991-9111

MATERIALS / COLORS

San Bellara
17800 N. 78th Street, Scottsdale, AZ

08/20/20

Mark  Taylor

6623 North Scottsdale Road
Scottsdale, Arizona 85250
(480) 991-9111 (480) 991-9111

29-DR-2020
9/18/2020

16001 N GREENWAY HAYDEN LOOP
SCOTTSDALE AZ 85260

CONTRACTOR: Xtreme Painting
PROJECT NAME: 78th St. & Princess Dr.
COLOR: White Chip PPG15-06
PRODUCT: 6-650xi line EXT FLT

Customer: XTREME PAINT LLC
Store CCN: 701593 PHOENIX, AZ
Date Prepared: 08/20/2020 Control Number: 0052359-001

Job: AZPVT SAN ARTES APARTMENTS
Project Info: 78TH & PRINCESS
Schedule:

Color: SW 6090 JAVA
Product: DURACRAFT E FLAT C01T00354




SHERWIN-WILLIAMS®



16001 N GREENWAY HAYDEN LOOP
SCOTTSDALE AZ 85260

CONTRACTOR: Xtreme Painting
PROJECT NAME: 78th St. & Princess Dr.
COLOR: Red Clay PPG16-32
PRODUCT: 6-650xi line EXT FLT

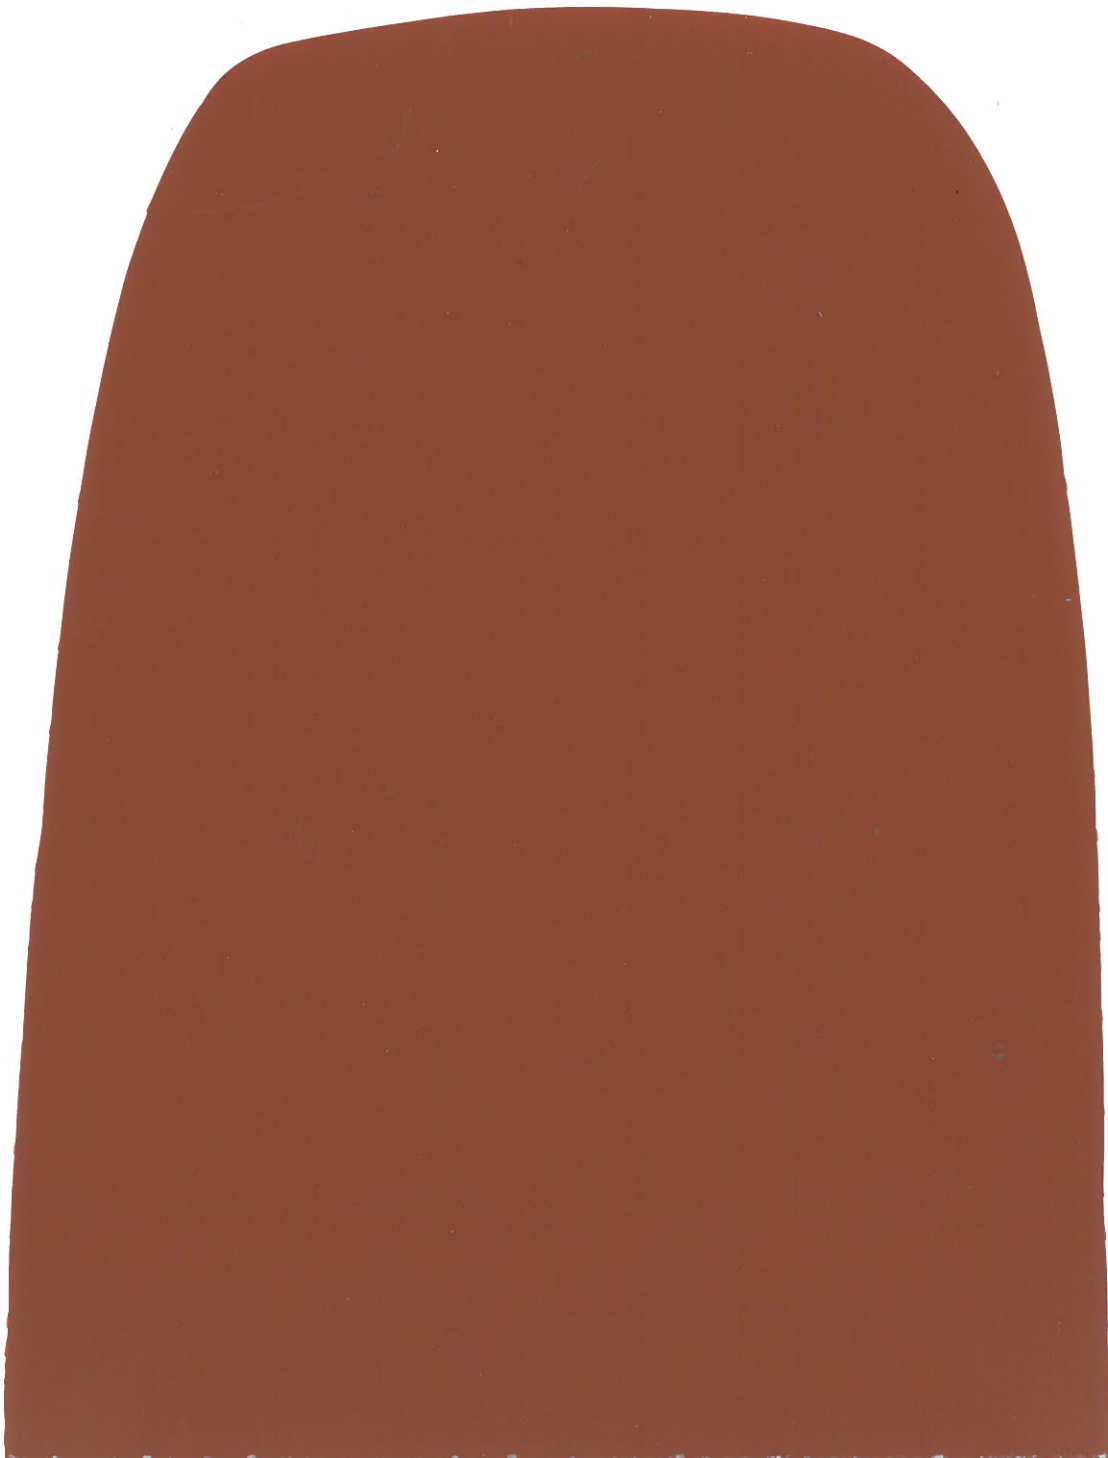

Customer: XTREME PAINT LLC
Store CCN: 701593 PHOENIX, AZ
Date Prepared: 08/20/2020 Control Number: 0052359-002

Job: AZPVT SAN ARTES APARTMENTS
Project Info: 78TH & PRINCESS
Schedule:

Color: SW 7066 GRAY MATTERS
Product: DURACRAFT E FLAT C01W00251



SHERWIN-WILLIAMS®




Customer: XTREME PAINT LLC
Store CCN: 701593 PHOENIX. AZ
Date Prepared: 08/20/2020 Control Number: 0052359-004

Job: AZPVT SAN ARTES APARTMENTS
Project Info: 78TH 7 PRINCESS
Schedule:

Color: SW 6109 HOPSACK
Product: DURACRAFT E FLAT C01W00253



SHERWIN-WILLIAMS®

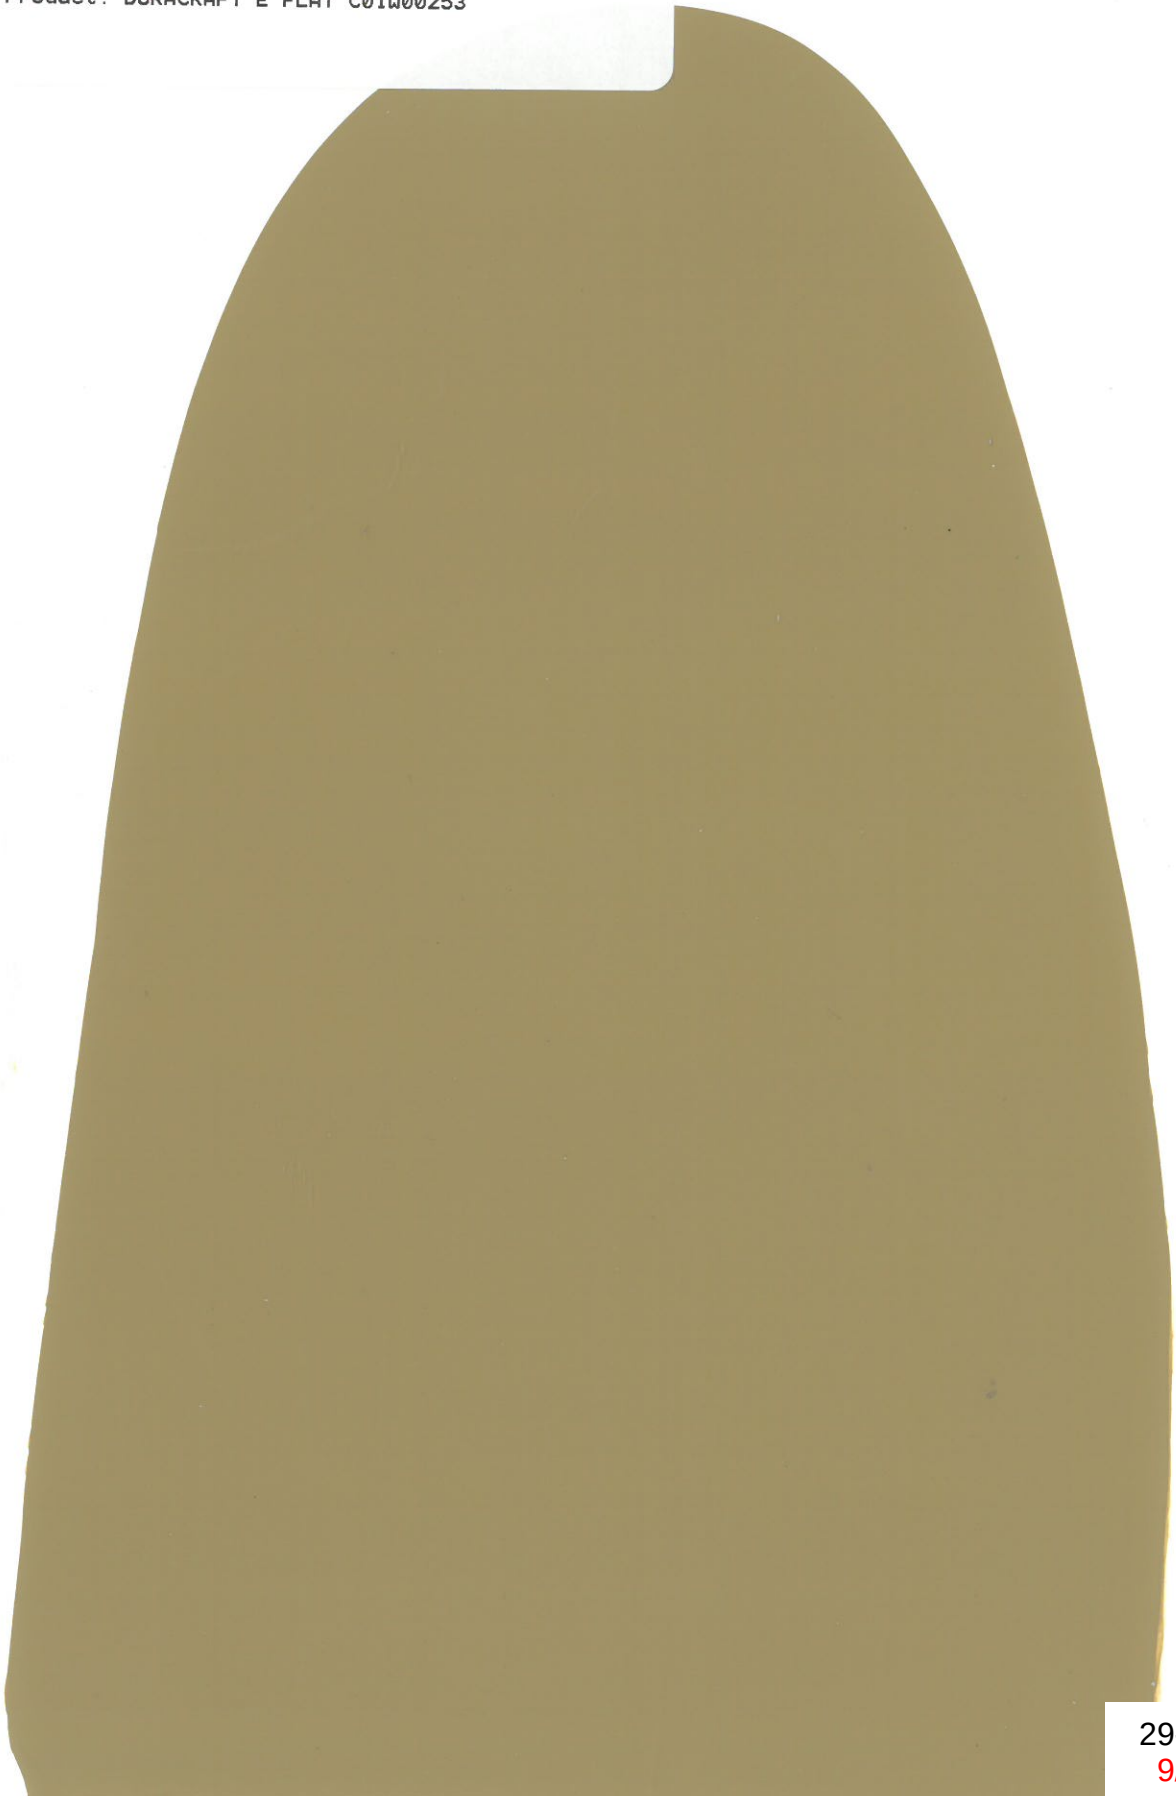

Customer: XTREME PAINT LLC
Store CCN: 701593 PHOENIX, AZ
Date Prepared: 08/20/2020 Control Number: 0052359-003

Job: AZPVT SAN ARTES APARTMENTS
Project Info: 78TH & PRINCESS
Schedule:

Color: SW 9185 MAREA BAJA
Product: DURACRAFT E FLAT C01T00354



SHERWIN-WILLIAMS®



Customer: XTREME PAINT LLC
Store CCN: 701593 PHOENIX, AZ
Date Prepared: 08/20/2020 Control Number: 0052359-005

Job: AZPVT SAN ARTES APARTMENTS
Project Info: 78TH & PRINCESS
Schedule:

Color: SW 7645 THUNDER GRAY
Product: DURACRAFT E FLAT C01T00354



SHERWIN-WILLIAMS®



Customer: XTREME PAINT LLC
Store CCN: 701593 PHOENIX. AZ
Date Prepared: 08/20/2020 Control Number: 0052359-006



Job: AZPVT SAN ARTES APARTMENTS
Project Info: 78TH & PRINCESS
Schedule:

Color: SW 6258 TRICORN BLACK
Product: PRO INDUSTRIAL I SEMI-GLOSS B66T01154



SHERWIN-WILLIAMS®



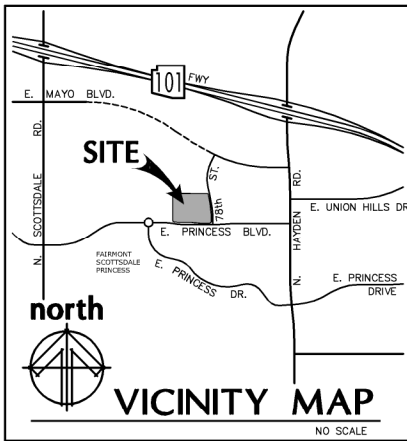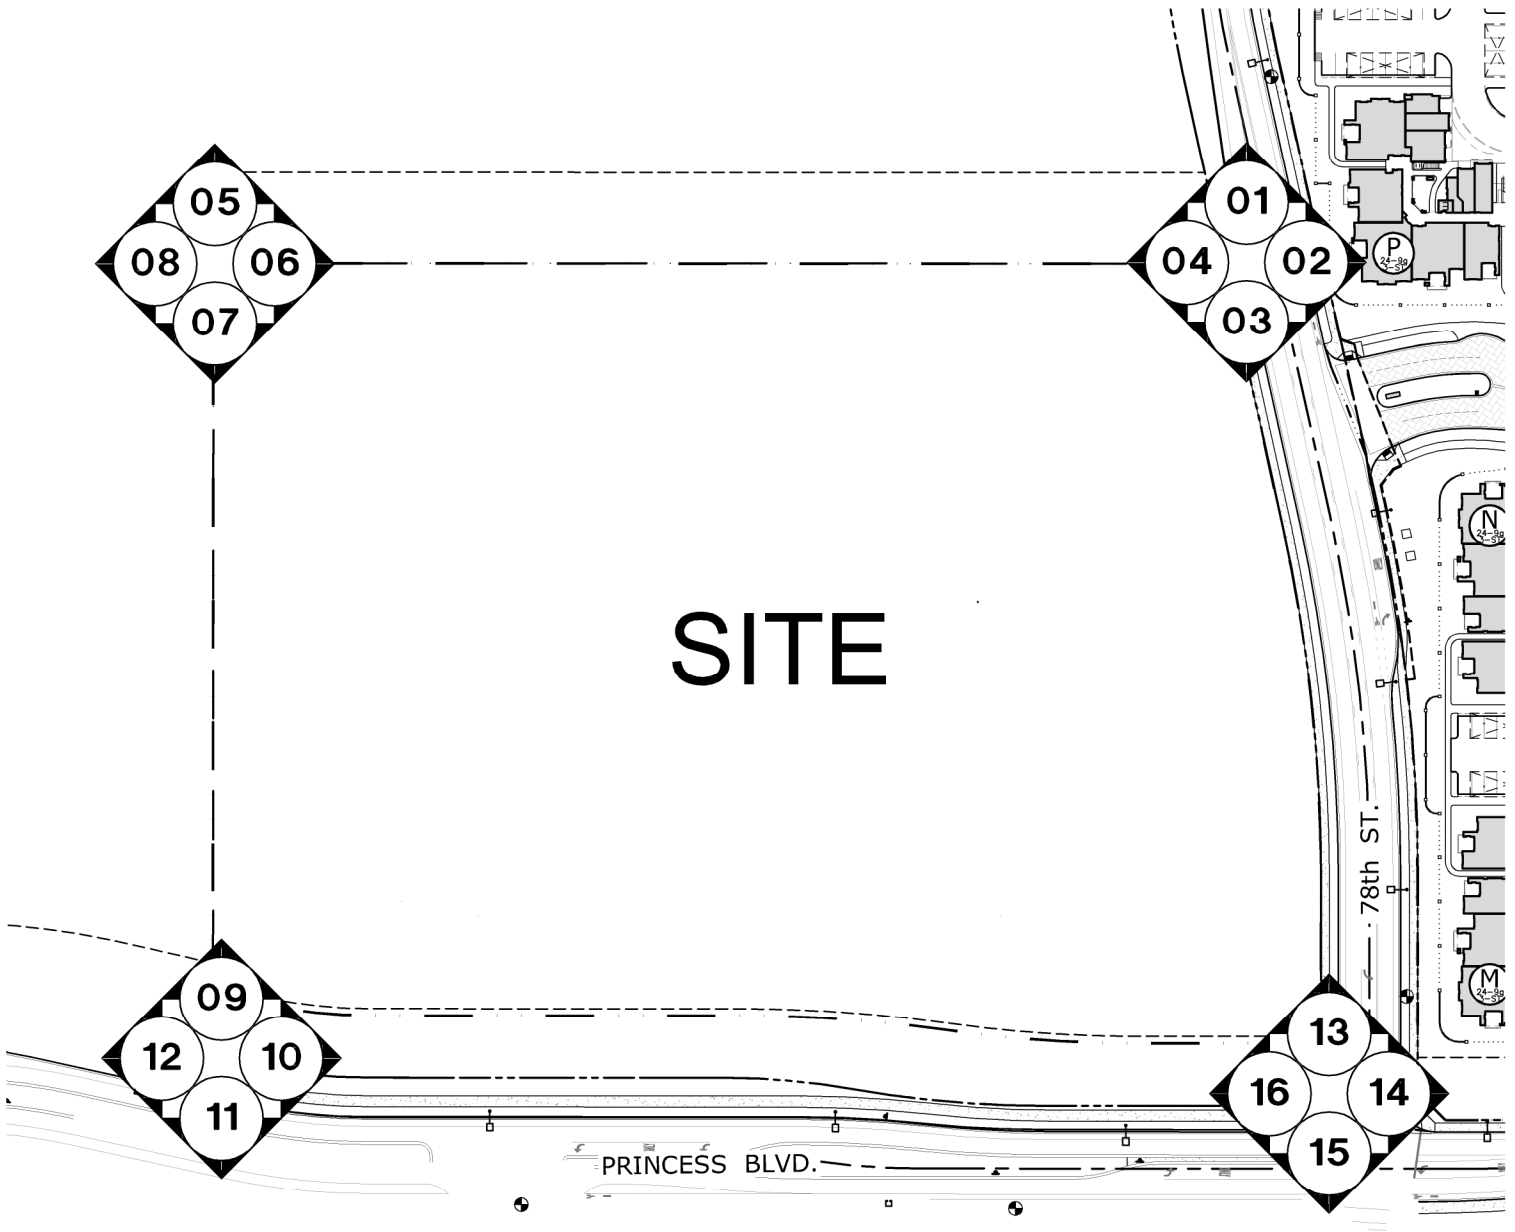

CONTEXT PHOTO SITE KEY

no scale



**ARCHITECTURAL
DESIGN GROUP**
6623 North Scottsdale Road
Scottsdale, Az. 85250
480-991-9111

Mark - Taylor Development
78th St & Princess Blvd

Date: 04/20/20

CPS

29-DR-2020

9/18/2020





Context - 03



Context - 04



Context - 05



Context - 06



Context - 07



Context - 08



Context - 09



Context - 10





