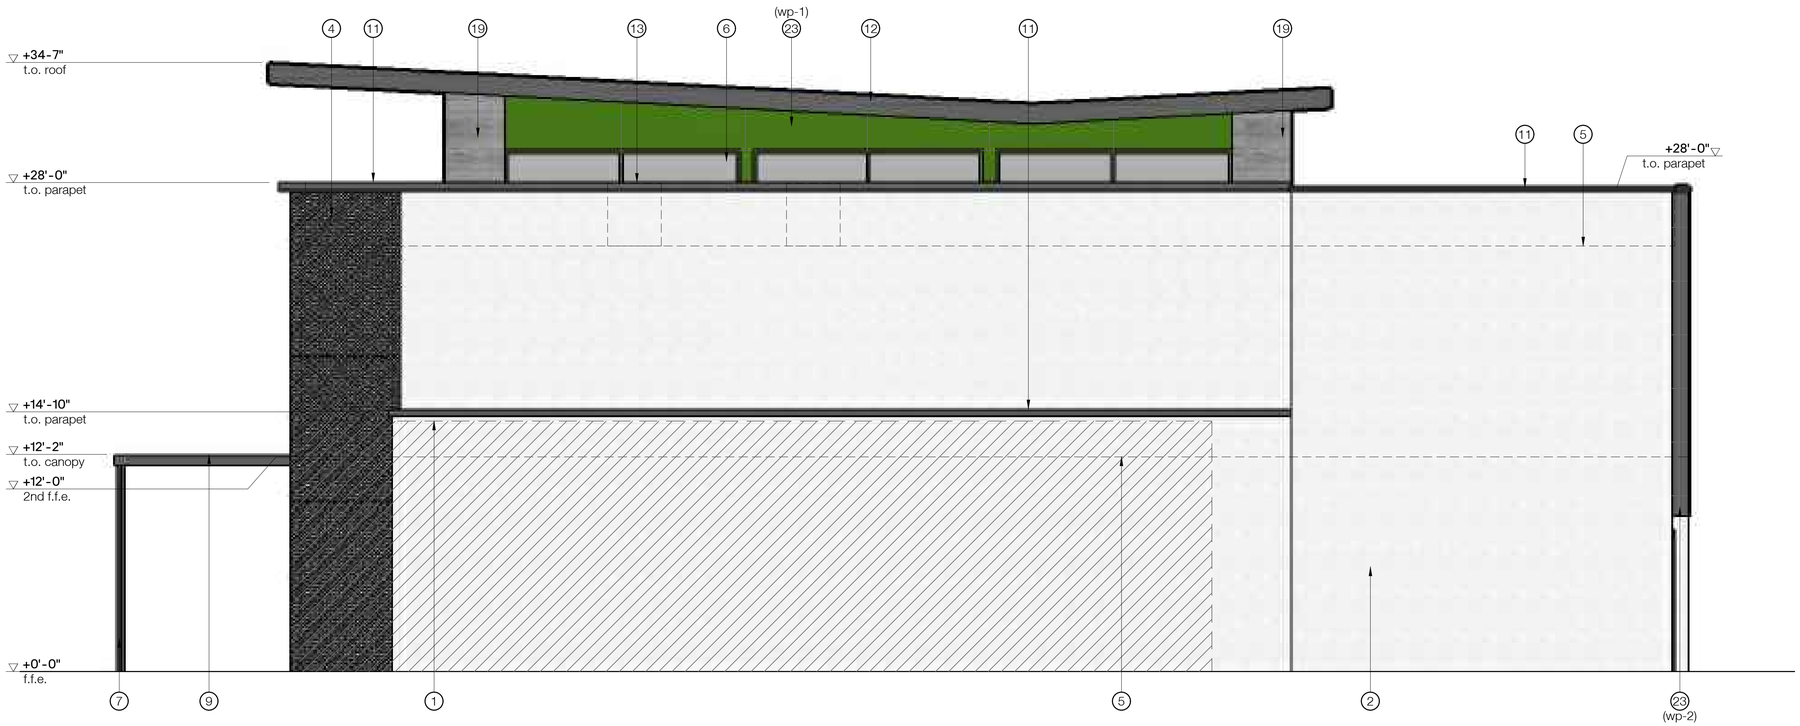

02 . EAST ELEVATION

1/4" = 1'-0"

01 . SOUTH ELEVATION

1/4" = 1'-0"

KEYNOTES

1. existing adjacent building
2. stucco wall (stc-1)
3. metal screen mesh over windows (mtl-1) (glz-1)
4. metal screen mesh over stucco wall (mtl-1) (stc-1)
5. line of roof / floor structure behind
6. storefront window (alum-1) (glz-1)
7. painted steel column (stl-1)
8. wood entry doors
9. painted steel canopy (stl-1)
10. fire department connection +36" above fin. grade
11. painted steel parapet cap (stl-1)
12. metal roof fascia (pt-1)
13. rooftop mechanical unit behind screen wall
14. signage by others
15. tongue and groove wood ceiling (wd-1)
16. sliding decorative metal gate (stl-1)
17. hollow metal door (pt-1)
18. decorative metal gate (pt-1)
19. board formed concrete wall / column (conc-1)
20. concealed parapet downlight
21. exterior wall sconce -mounted at 9'-0" a.f.f. (black finish)
22. open trellis beyond
23. exterior wall panel
24. covered parking - open to beyond
25. exterior egress light mounted at 9'-0" af.f. (black finish)

EXTERIOR FINISHES

alum-1	aluminum storefront frame - arcadia 'black' ab-8
conc-1	board formed concrete - natural finish (2x6 utility boards with ½" gap)
glz-1	insulated glazing unit - solarcool 'solargray'
mtl-1	metal screen mesh - finished to match pt-1
pt-1	paint - dunn edwards 'dark engine' de6350
stc-1	integral color stucco - parex 'lariat' - white
stl-1	painted steel (pt-1)
wd-1	1x4 tongue and groove wood planks - natural finish w/matte clear sealer
wp-1	exterior wall panel by trespa - 'turf green'
wp-2	exterior wall panel by trespa - 'steel grey'

POSSESSORY RIGHTS OF DRAWINGS AND PROJECT DESIGNS: ALL PROJECT PLANS, DESIGNS AND SPECIFICATIONS AS INSTRUMENTS OF SERVICE ARE THE PROPERTY OF ALINE ARCHITECTURE CONCEPTS, LLC AND MAY NOT BE UTILIZED IN SIMILAR KIND OR FORM WITHOUT THE WRITTEN CONSENT OF ALINE ARCHITECTURE CONCEPTS, LLC.

1st DRB SUBMITTAL
pre-app no.: 1006-PA-2018

preliminary not for construction

VALLEY LIGHT GALLERY
7120 e. mercer lane
scottsdale, arizona 85254

date issued: august 21, 2019
project # 18044

7340 EAST MAIN STREET #210
SCOTTSDALE, ARIZONA 85251
MADEWITHALINE.COM

ALINE
ARCHITECTURE CONCEPTS

EXTERIOR COLOR ELEVATIONS

a-3.2

44-DR-2019
8/26/2019

© COPYRIGHT 2018 ALINE ARCHITECTURE CONCEPTS, LLC