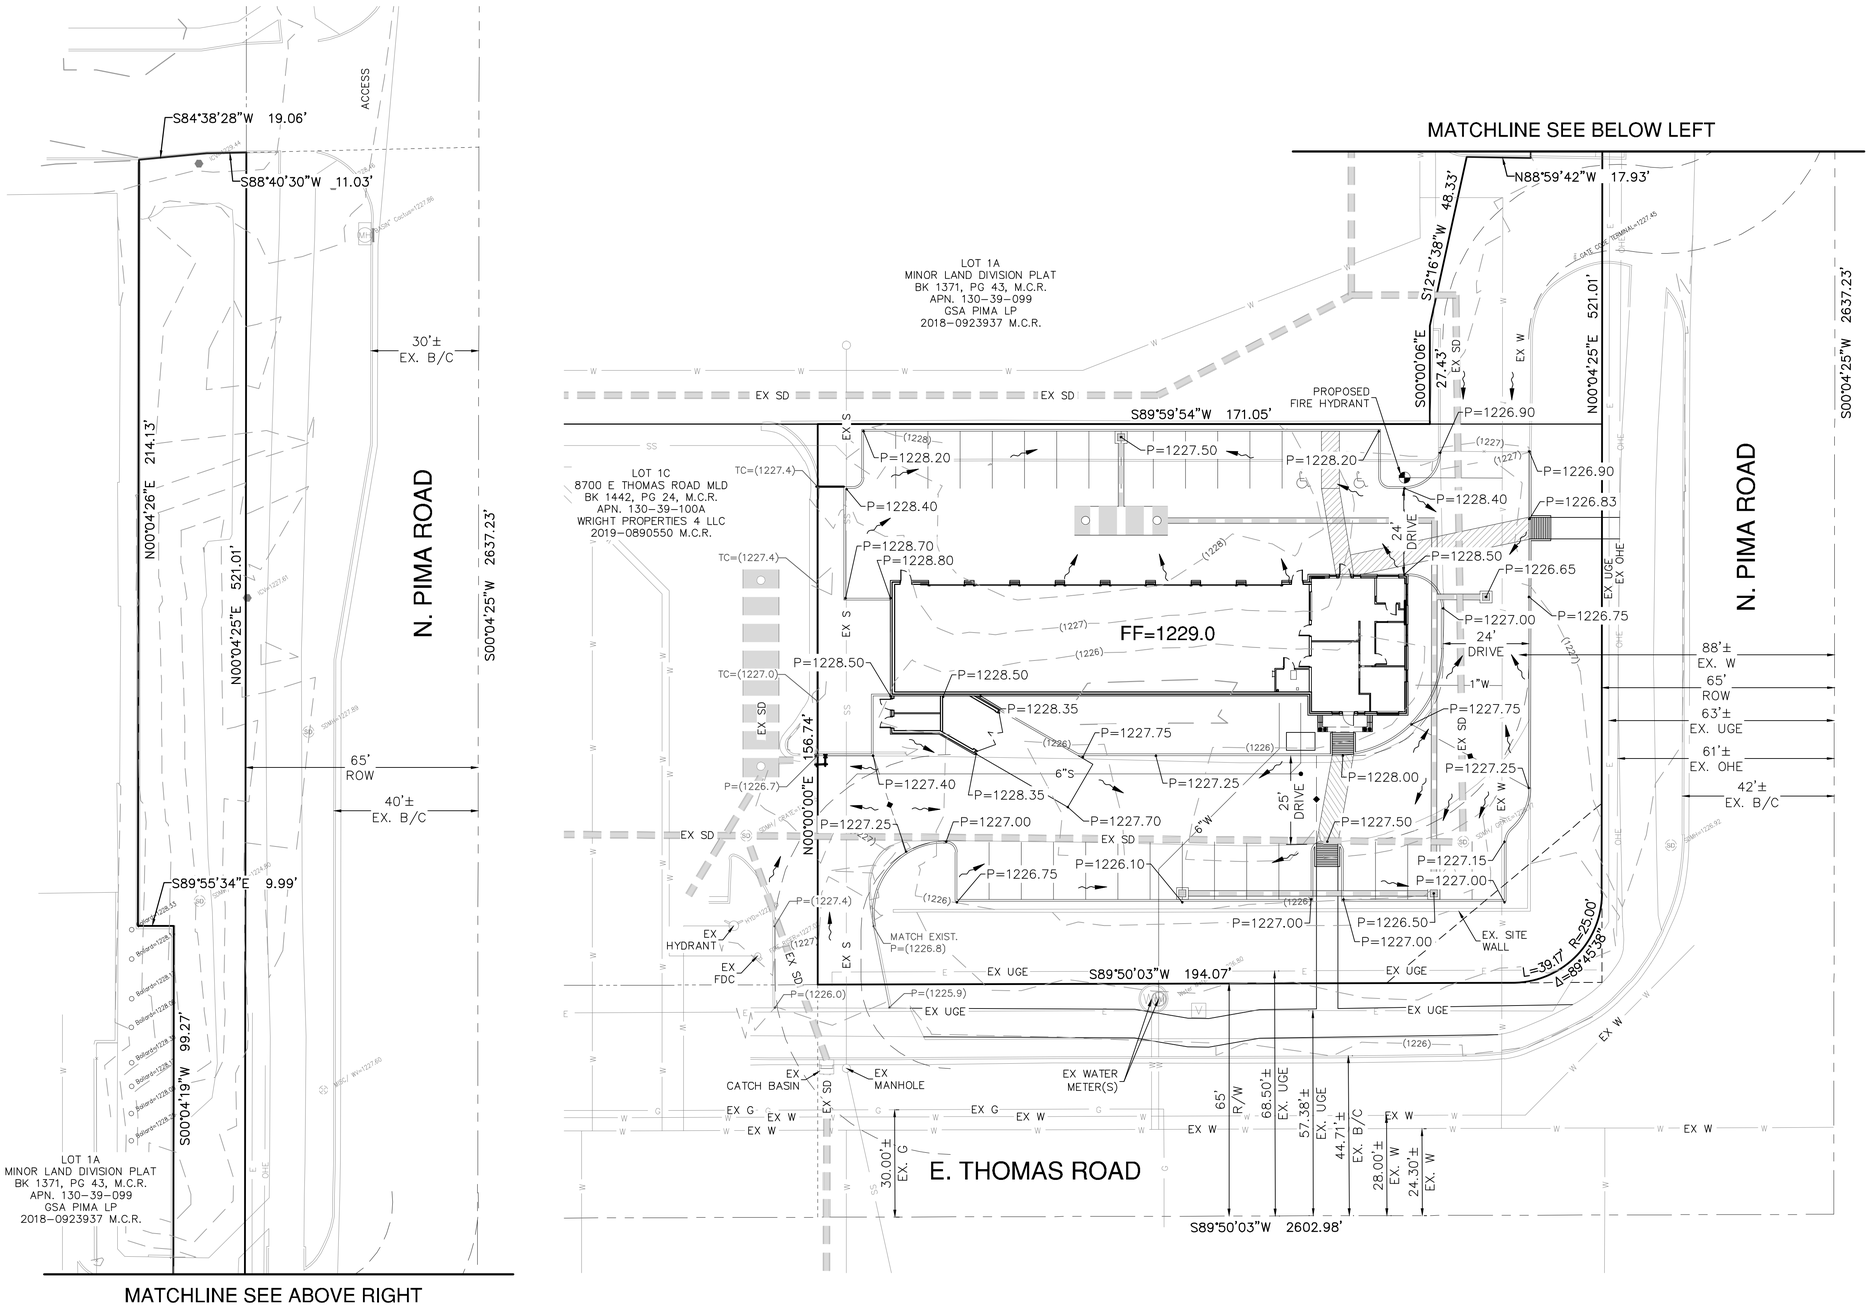

Bowman CONSULTING

Bowman Consulting Group, Ltd.
2325 W. Washington, Ste 108
Tempe, Arizona 85281
Phone: (480) 829-8830
www.bowmanconsulting.com
© Bowman Consulting Group, Ltd.

PRELIMINARY GRADING PLAN
CHRISTIAN BROTHERS AUTOMOTIVE
SCOTTSDALE
SCOTTSDALE, AZ.
MARICOPA COUNTY

PROJECT NUMBER

REGISTERED PROFESSIONAL ENGINEER (CIVIL)
CERTIFICATE NO.
28117
JEFFREY SCOTT RYBARCZYK
Date Signed 3/31/21
ARIZONA U.S.A.

PLAN STATUS

DATE	DESCRIPTION	
DM DESIGN	DM DRAWN	JSR CHKD
SCALE	H: 1"=10' V: NONE	
JOB No. 050840-01-001		
DATE : 3/31/2021		

SHEET 1 OF 1

CAD FILE NAME: \\az-phoe-dc1-srv\New_Projects\050840 - Christian Brothers Automotive Scottsdale\050840-01-001 (ENG)\Engineering\Engineering Plans\Preliminary\050840-Preliminary Grading Plan.dwg 03/31/2021

1-UP-2021
4/1/2021