GENERAL NOTES:

1 -
2 -
3 -
4 -

SHEET NOTES:

1. -

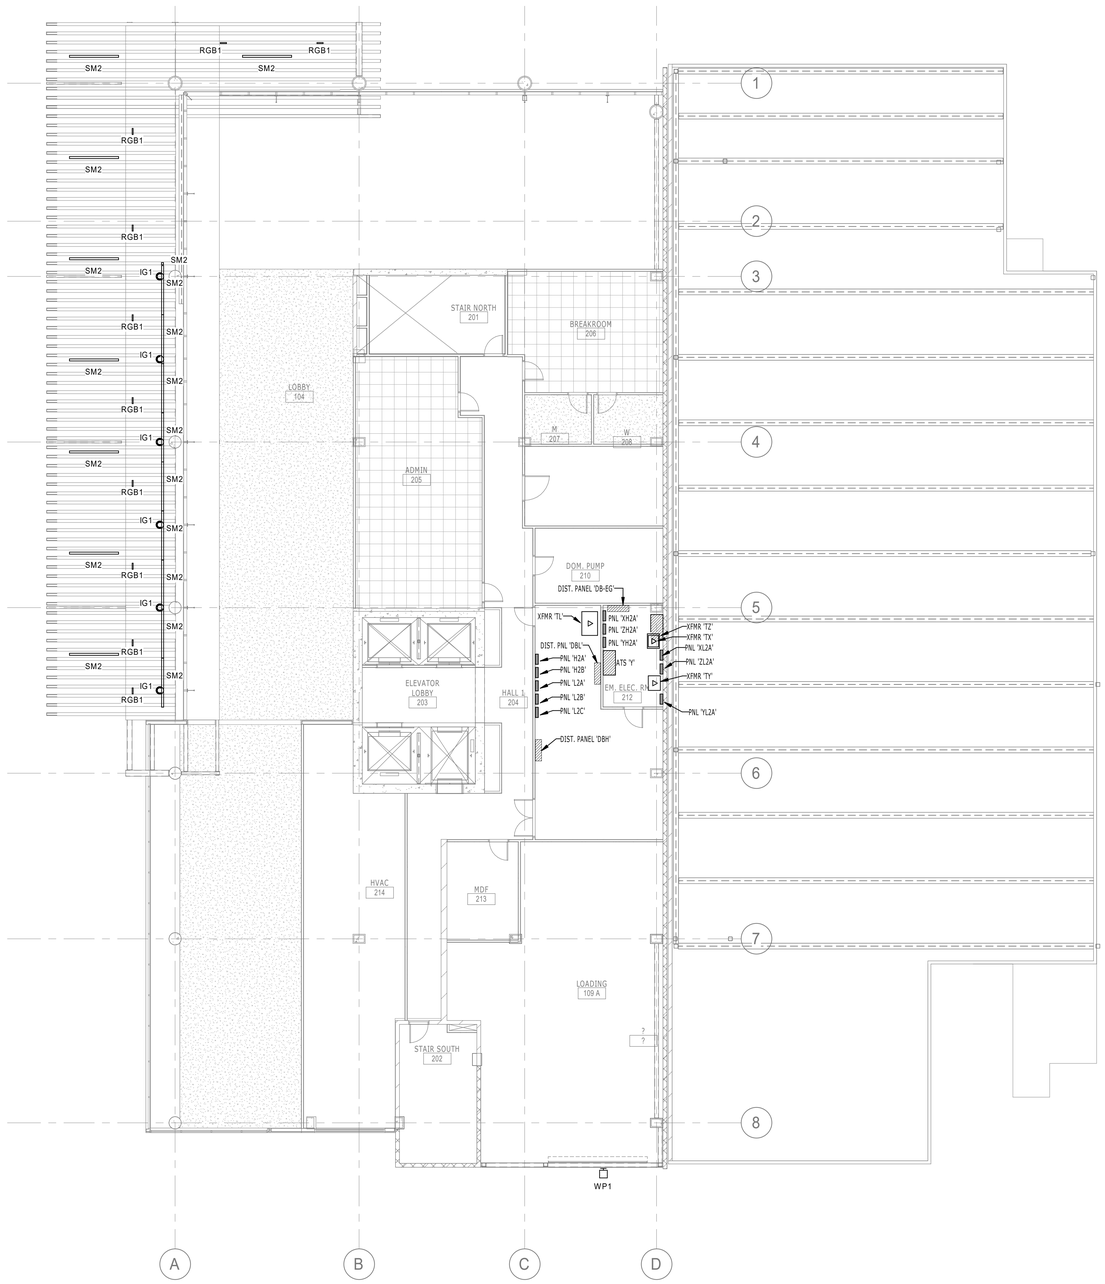

1 E202 **ELECTRICAL LIGHTING PLAN - MEZZANINE**

1" = 10'-0"

NORTH

RSP Architects
502 S. College Avenue Suite 203
Tempe, Arizona 85281
480.889.2000
480.889.2099 fax
www.rsparch.com

Consultants

msa. ENGINEERING CONSULTANTS
7878 North 16th St. Suite 140
Phoenix, AZ 85020
(602) 943-8424
msa-ec.com
A19137

Certification

Signature

Registration Number

Date

Project For

STOCKDALE CAPITAL
Maya Hotel

City of Tempe Uniform Block:

Project No.	9998.000.00
Drawn By	Author
Checked By	Checker
Date	08/10/20

NOTICE: The designs shown and described herein including all technical drawings, graphics, and models thereof, are proprietary and cannot be copied, duplicated or commercially exploited, in whole or in part, without express written permission of RSP Architects. These are available for limited review and evaluation by clients, consultants, contractors, government agencies, vendors and office personnel only in accordance with this Notice.

© Copyright RSP Architects 2015. All rights

Revisions

No.	Date	Description

ELECTRICAL LIGHTING PLAN - MEZZANINE

E202