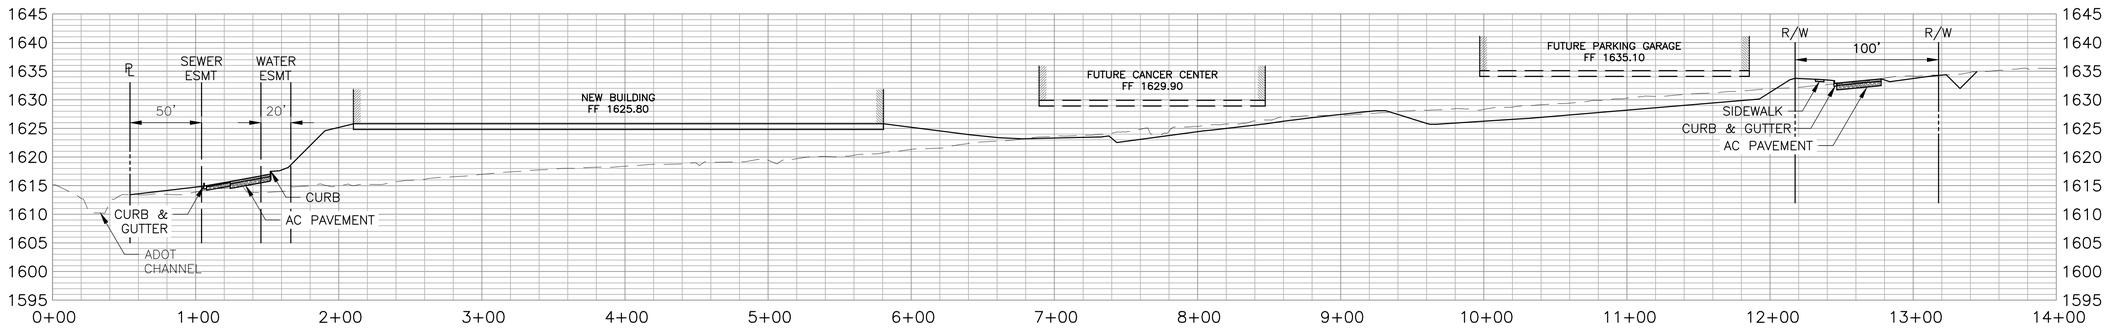

SECTION A-A

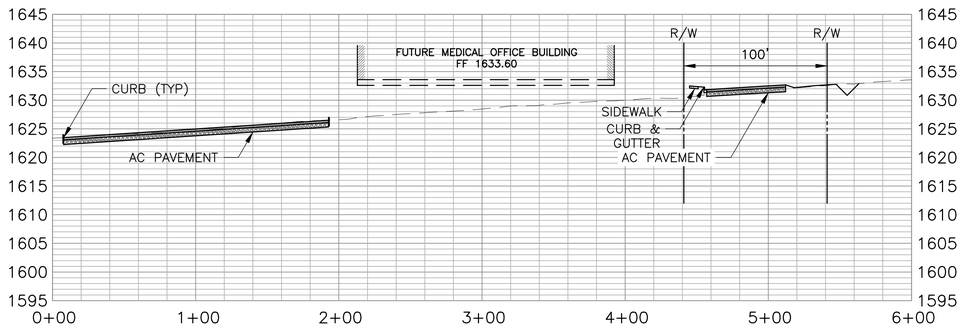

SECTION B-B

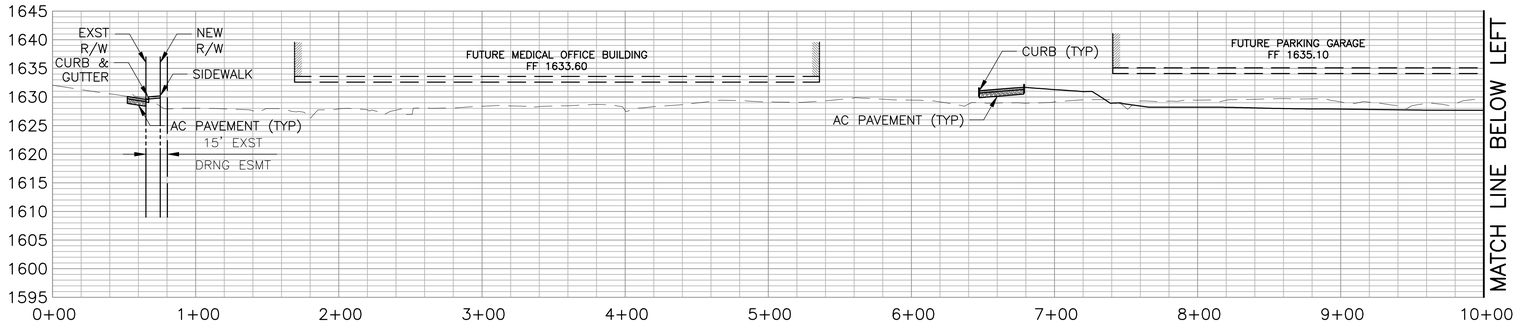

SECTION C-C

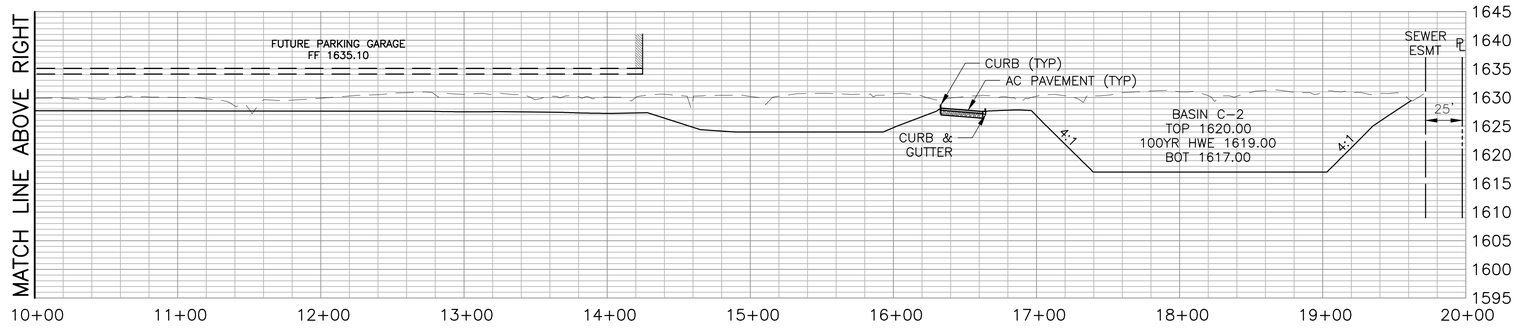

SECTION C-C (CONTINUED)

0' 25' 50' 100'

SCALE: 1"=50'

Contact Arizona 811 at least two full working days before you begin excavation

ARIZONA 811

Call 811 or click Arizona811.com

Plot Date: 8/31/2022 1:34:27 PM J:\2021\1121151 Banner Scottsdale Campus\CAD\1121151-C5.X-XSEC.dwg

Banner Project C
Medical Center

SCOTTSDALE CAMPUS HOSPITAL
18611 North Hayden Road
Scottsdale, Arizona 85255

SMITHGROUP
455 NORTH THIRD STREET
SUITE 250
PHOENIX, AZ 85004
602.265.2200
smithgroup.com

DIBBLE
DIBBLE
CIVIL
1626 N LITCHFIELD ROAD
SUITE 150
GOODYEAR, AZ 85395
623.935.2258
dibblecorp.com

ISSUED FOR	REV	DATE
CITY COMMENTS		31AUG22
ENTITLEMENT REVIEW		15APR22

SEALS AND SIGNATURES

Registered Professional Engineer (Civil)
CERTIFICATE NO.
43320
CHRISTINA SHANNON MAUCK
Date Signed 08/31/22
ARIZONA U.S.A.
C. Shannon Mauck

SHEET TITLE

CROSS SECTIONS

PROJECT NUMBER 13178.000

SHEET NUMBER **C5.1**

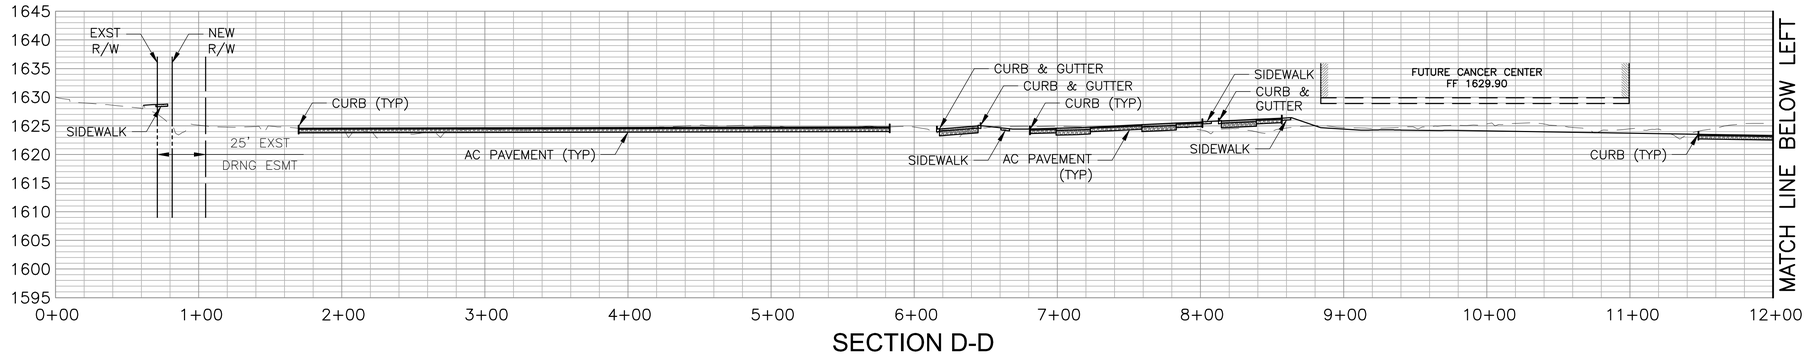

SECTION D-D

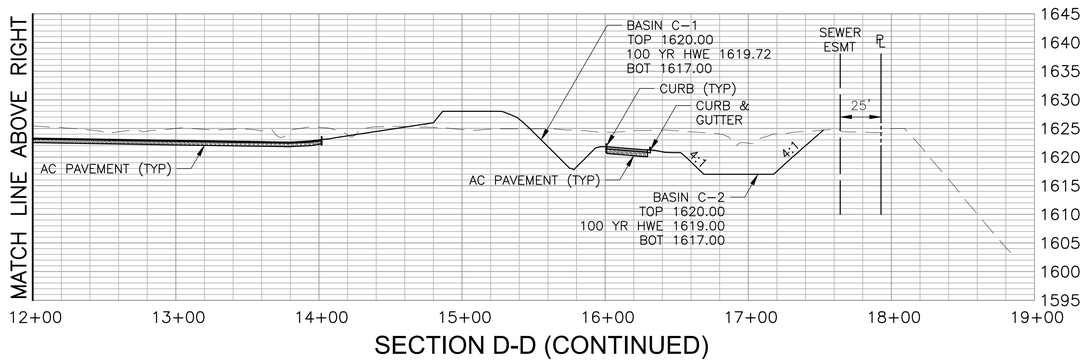

SECTION D-D (CONTINUED)

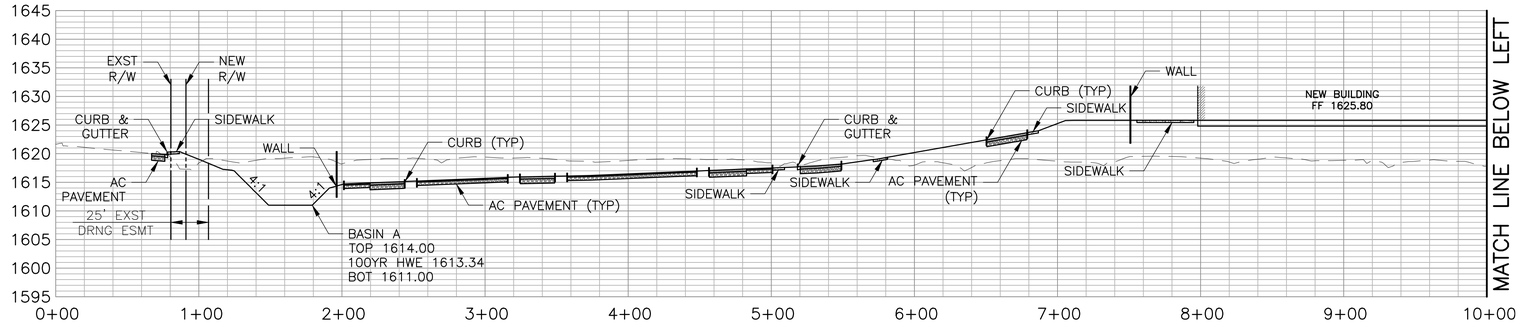

SECTION E-E

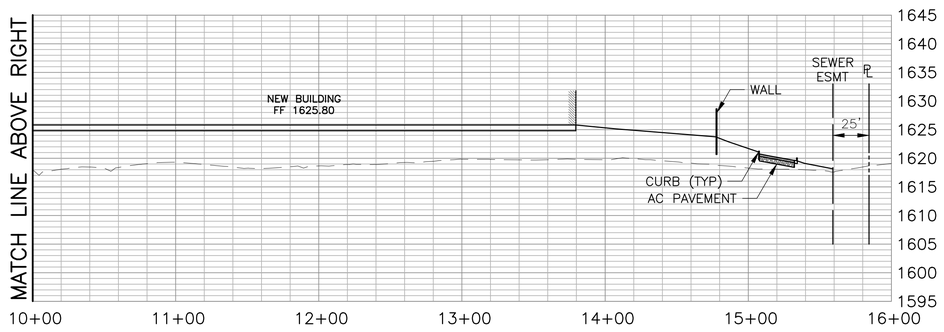

SECTION E-E (CONTINUED)

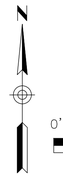

0' 25' 50' 100'

SCALE: 1"=50'

Contact Arizona 811 at least two full working days before you begin excavation

ARIZONA 811 Call 811 or click Arizona811.com

Plot Date: 8/31/2022 1:34:42 PM J:\2021\11\21151 Banner Scottsdale Campus\CAD\112151-C5.X-XSEC.dwg

Banner Project C
Medical Center

SCOTTSDALE CAMPUS HOSPITAL
18611 North Hayden Road
Scottsdale, Arizona 85255

SMITHGROUP
455 NORTH THIRD STREET
SUITE 250
PHOENIX, AZ 85004
602.265.2200
smithgroup.com

DIBBLE
DIBBLE
CIVIL
1626 N LITCHFIELD ROAD
SUITE 150
GOODYEAR, AZ 85395
623.935.2258
dibblecorp.com

ISSUED FOR	REV	DATE
CITY COMMENTS		31AUG22
ENTITLEMENT REVIEW		15APR22

SEALS AND SIGNATURES

Registered Professional Engineer (Civil) CERTIFICATE NO. 43320 CHRISTINA SHANNON MAUCK Date Signed 08/31/22 ARIZONA U.S.A.

SHEET TITLE

CROSS SECTIONS

PROJECT NUMBER 13178.000

SHEET NUMBER C5.2