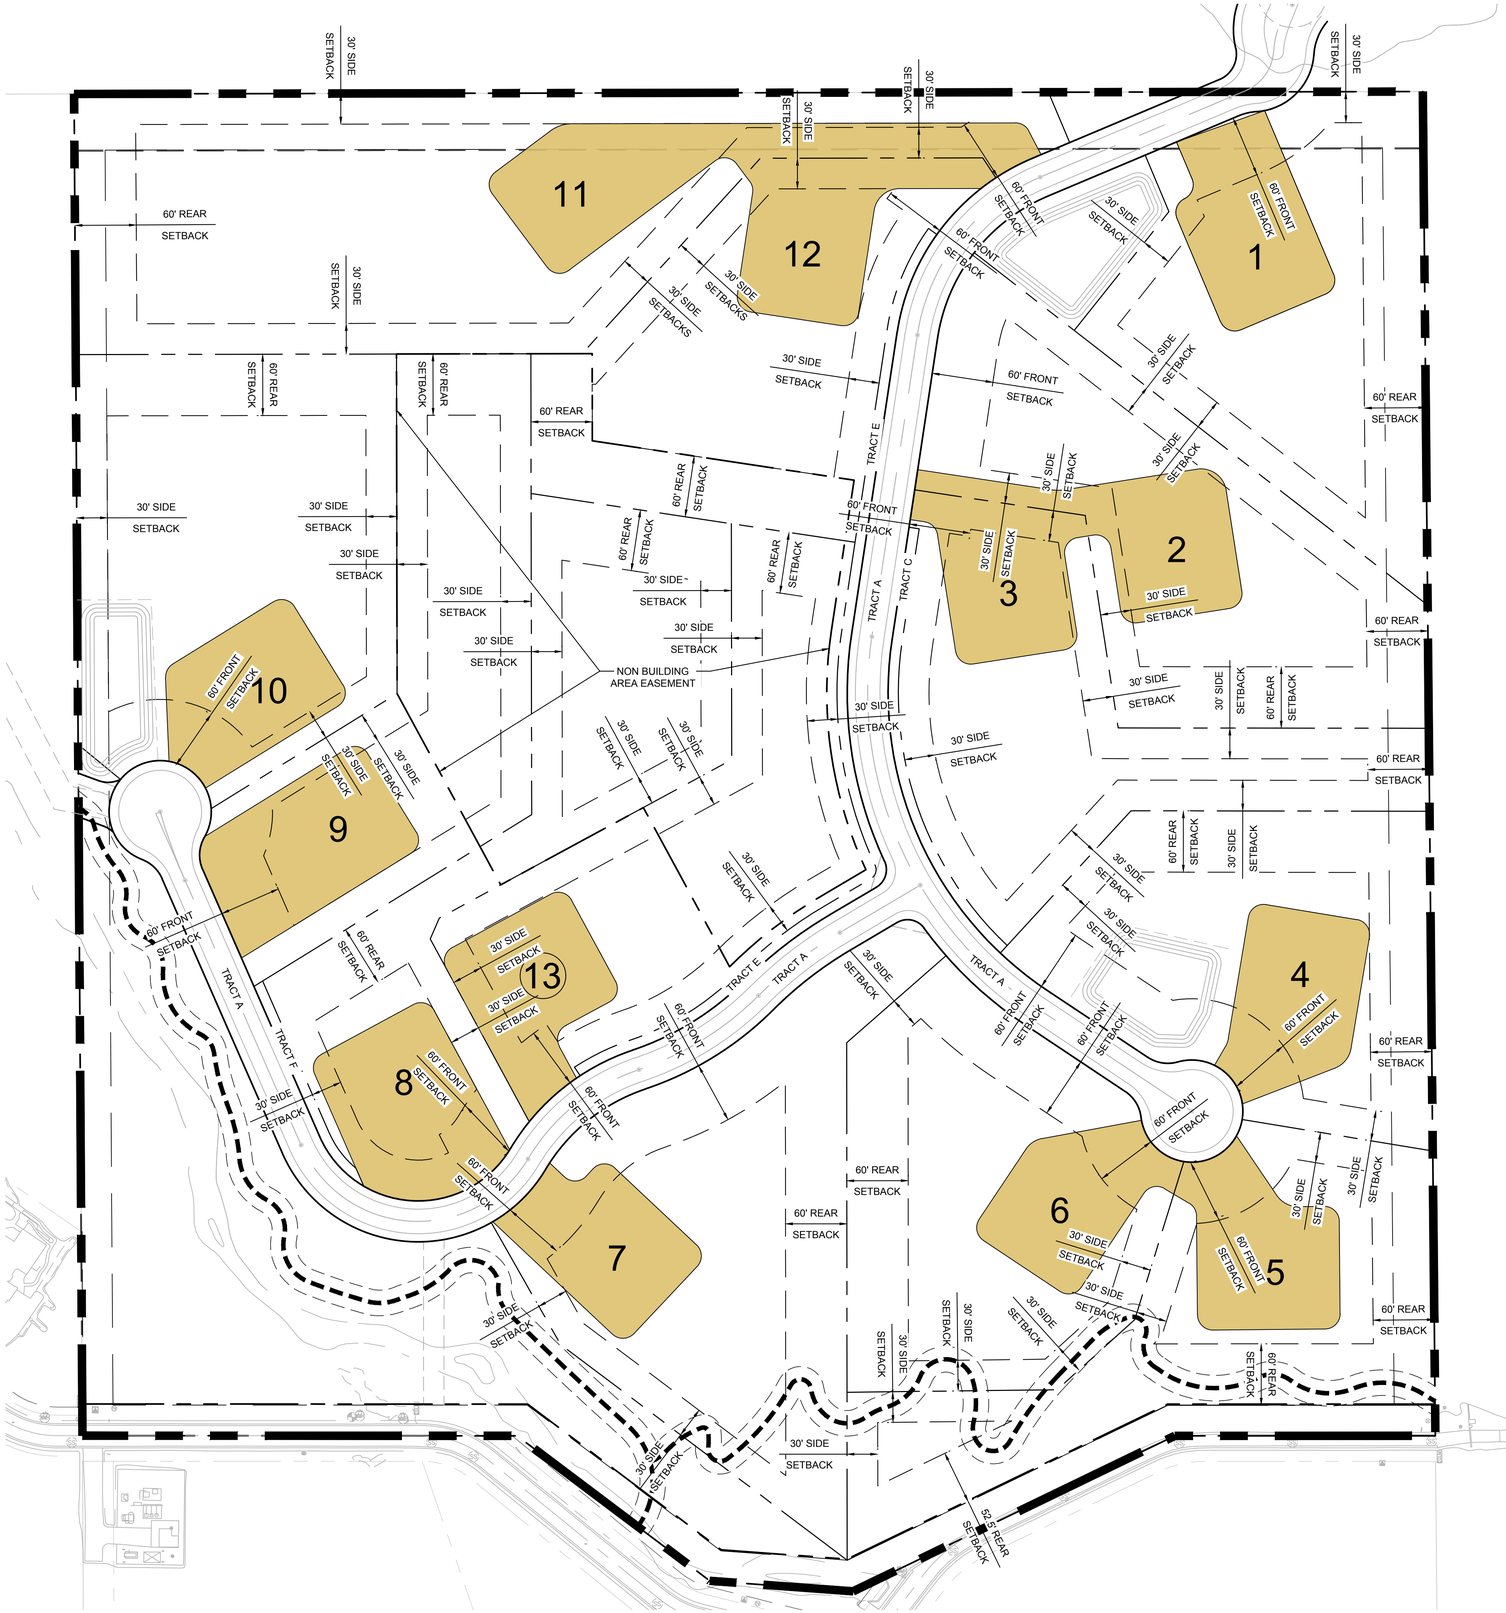

NORTH

GRAPHIC SCALE IN FEET
0 35 70 140

LEGEND

PRELIMINARY DEVELOPMENT ENVELOPE WITH AVERAGE CONCEPTUAL ENVELOPE DIMENSIONS

PROPERTY BOUNDARY

ALL DELINEATED NAOS AREAS AND SUBSEQUENT PRELIMINARY DEVELOPMENT ENVELOPE AREAS SHALL MEET OR EXCEED THE ESL REQUIREMENTS AS STATED IN SEC. 6.1060.F.1, CONCERNING MINIMUM WIDTHS AND AREA OF NAOS EASEMENTS. PRELIMINARY DEVELOPMENT ENVELOPES SHALL ALSO ADHERE TO THE AMENDED SETBACK STANDARDS FOR BUILDINGS AND APPLICABLE ON-LOT IMPROVEMENTS.

R1-130 ESL DEVELOPMENT STANDARDS
MIN. SETBACK'S: **FRONT: 60', REAR: 60', SIDES: 30'**
ALLOWED/PROPOSED BUILDING HEIGHT:
MAXIMUM 24' FROM NATURAL GRADE
ALLOWED/PROPOSED WALL HEIGHT: **VARIES**

R1-130 ESL PROPOSED AMENDED DEVELOPMENT STANDARDS
(25% REDUCTION): MIN. LOT WIDTH: **150'**
MIN. LOT AREA: **97,500 S.F.**

NO.	REVISION	BY	DATE	APPR.

Kimley»Horn

© 2021 KIMLEY-HORN AND ASSOCIATES, INC.
1001 W SOUTHERN AVE, SUITE 131
MESA, ARIZONA 85210 (480) 207-2666

SCALE (H): 1"=60'
SCALE (V): NONE
DESIGNED BY: ZJH
DRAWN BY: KLS
CHECKED BY: ZJH
DATE: DEC 2021

SONORAN SKY
CONSTRUCTION ENVELOPE PLAN
SCOTTSDALE, ARIZONA

PROJECT NO.
191919000

DRAWING NAME
PRELIM NAOS PLAN

01 OF 01

K:\EAV_Civil\291245004 - Sonoran Sky\CADD\Preliminary Plat\NAOS Plan\45004-CON-ENVL.dwg
KIMLEY-HORN AND ASSOCIATES, INC. 2021
THIS DOCUMENT, TOGETHER WITH THE CONCEPTS AND DESIGNS PRESENTED HEREIN, AS AN INSTRUMENT OF SERVICE, IS INTENDED ONLY FOR THE SPECIFIC PURPOSE AND CLIENT FOR WHICH IT WAS PREPARED. REUSE OF AND IMPROPER RELIANCE ON THIS DOCUMENT WITHOUT WRITTEN AUTHORIZATION AND ADAPTATION BY KIMLEY-HORN AND ASSOCIATES, INC. SHALL BE WITHOUT LIABILITY TO KIMLEY-HORN AND ASSOCIATES, INC.

3-PP-2006#3_V2
12/27/2021