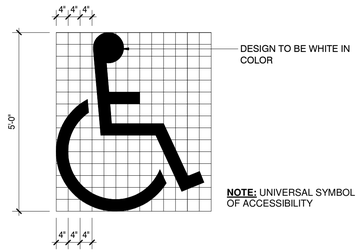

9 ACCESSIBLE PARKING SYMBOL
1/2" = 1'-0"

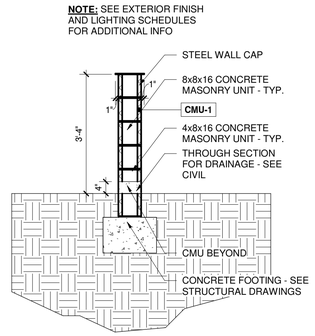

6 SCREEN WALL DETAIL
1/2" = 1'-0"

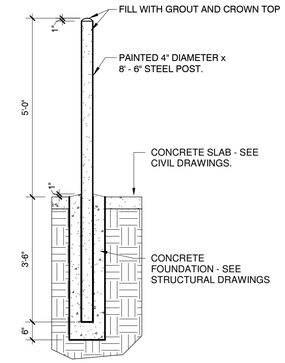

5 REFUSE ENCLOSURE BOLLARD DETAIL
1/2" = 1'-0"

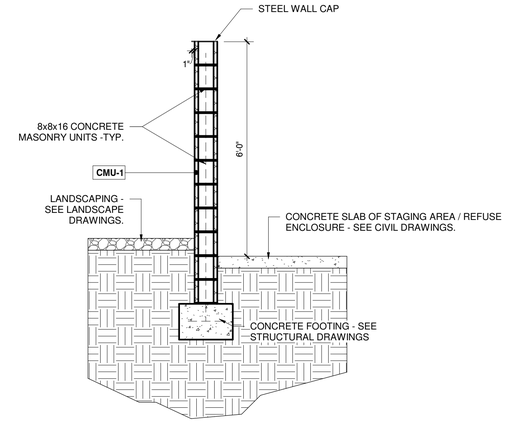

3 SITE WALL DETAIL
1/2" = 1'-0"

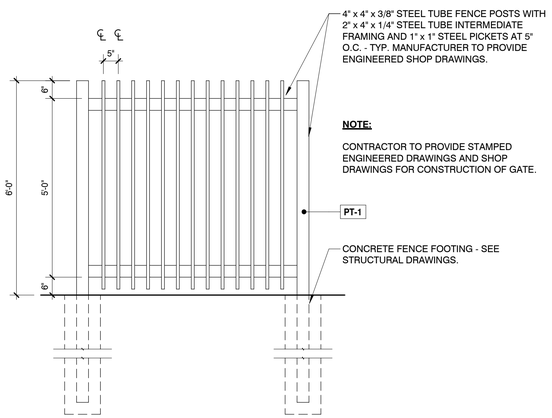

8 SECURITY FENCE EXTERIOR ELEVATION - TYP.
1/2" = 1'-0"

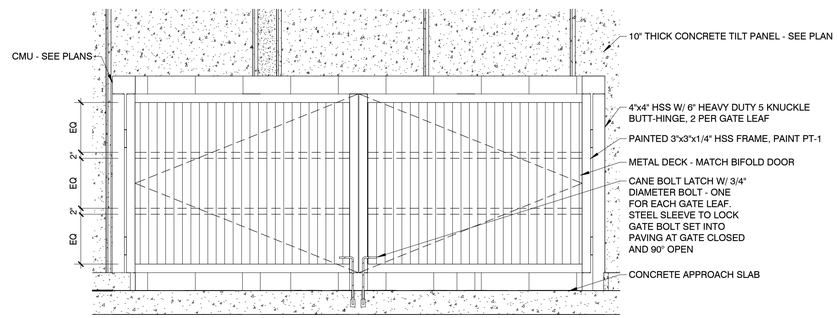

4 REFUSE ENCLOSURE GATE ELEVATION
1/2" = 1'-0"

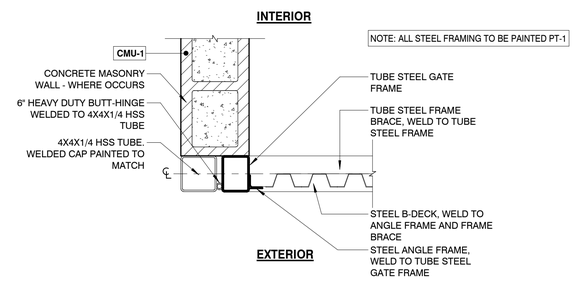

2 JAMB AT REFUSE ENCLOSURE
1 1/2" = 1'-0"

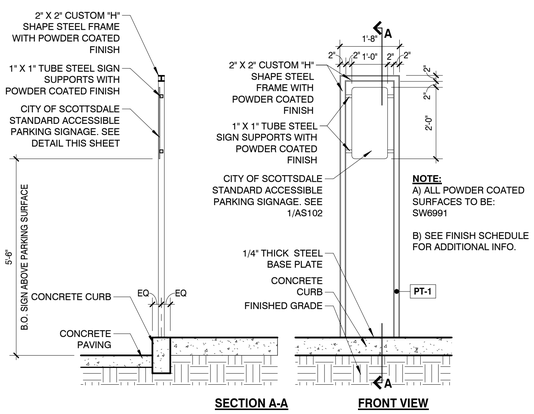

NOTE:
A) ALL POWDER COATED SURFACES TO BE: SW6991

B) SEE FINISH SCHEDULE FOR ADDITIONAL INFO.

7 VAN ACCESSIBLE PARKING SIGN SUPPORT
1/2" = 1'-0"

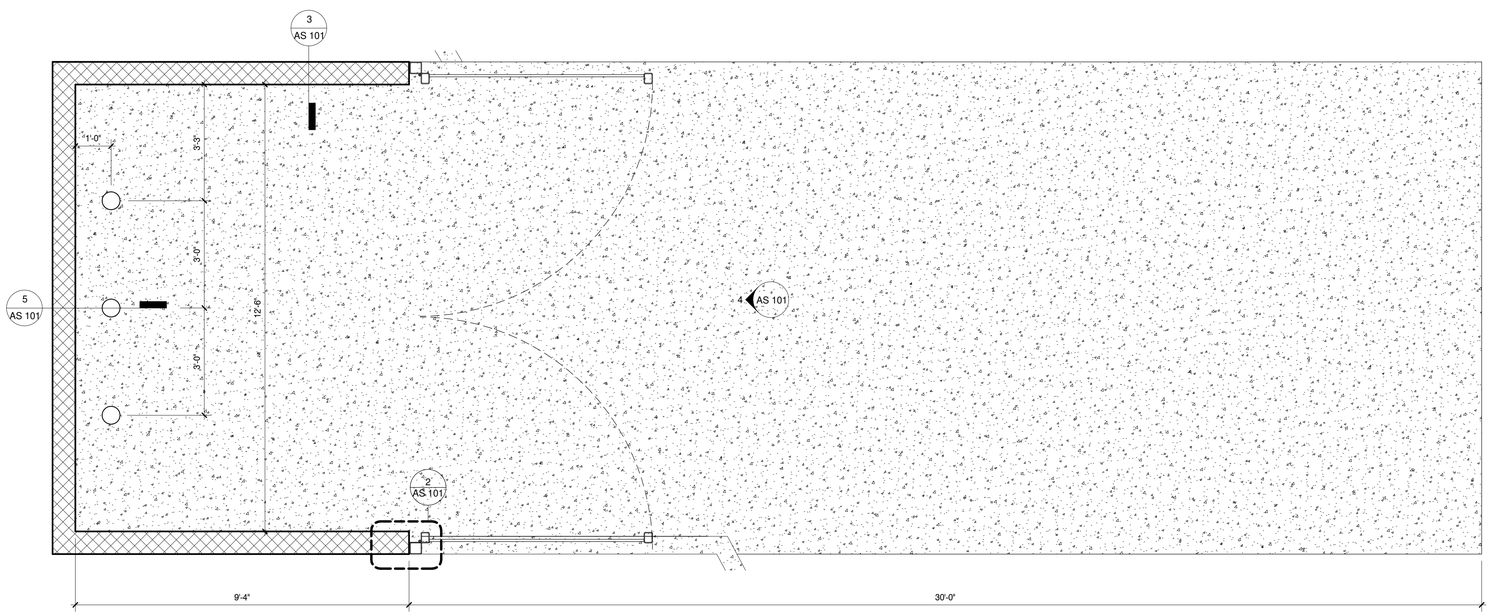

1 ENLARGED REFUSE ENCLOSURE PLAN
1/2" = 1'-0"

THIS DRAWING IS PROVIDED AS AN INSTRUMENT OF SERVICE BY DPA ARCHITECTS, INC. AND/OR ITS CONSULTANT, AND IS INTENDED FOR USE ON THIS PROJECT ONLY. THIS DRAWING REMAINS THE PROPERTY OF DPA ARCHITECTS, INC. AND SHALL BE RETURNED TO THEM UPON COMPLETION OF THE CONSTRUCTION WORK. PURSUANT TO THE ARCHITECTURAL WORKS COPYRIGHT ACT OF 1990, ALL DRAWINGS, SPECIFICATIONS, IDEAS AND DESIGNS, INCLUDING THE OVERALL FORM, ARRANGEMENT AND COMPOSITION OF SPACES AND ELEMENTS APPEARING HEREIN CONSTITUTE THE ORIGINAL COPYRIGHTED WORK OF DPA ARCHITECTS INC., AND/OR ITS CONSULTANT. ANY REPRODUCTION, USE, OR DISCLOSURE OF INFORMATION CONTAINED HEREIN WITHOUT PRIOR WRITTEN CONSENT FROM DPA ARCHITECTS INC. IS STRICTLY PROHIBITED. © 2021 DPA ARCHITECTS, INC.

HANGAR / OFFICE BUILDING

KEY ESSENTIALS, LLC
16060 NORTH 82ND STREET
SCOTTSDALE, AZ 85260

DESIGNERS OF PROGRESSIVE ARCHITECTURE
3719 n 75th st suite 105
scottsdale, arizona 85251
telephone 480 941 4222
www.dpaarchitects.com

REVISION SCHEDULE

#	DESCRIPTION	DATE

drawn by:	jw
project no.:	22036
date:	02/03/2023

SITE DETAILS

AS 101

PLOT DATE: 1/30/2023 2:07:22 PM