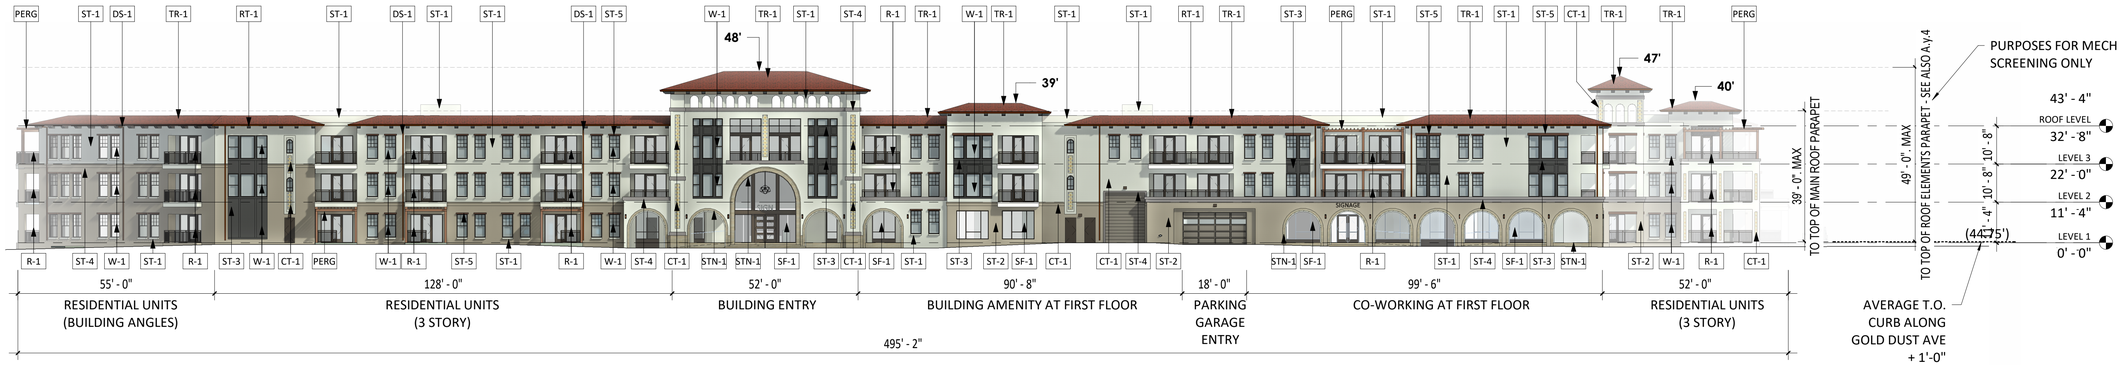

EAST ELEVATION

1" = 20'-0"

NORTH ELEVATION

1" = 20'-0"

WEST ELEVATION

1" = 20'-0"

SOUTH ELEVATION

1" = 20'-0"

2/8/2023 2:47:22 PM

ELEVATION MATERIAL KEY

ST-1	STUCCO - COLOR 'A'
ST-2	STUCCO - COLOR 'B'
ST-3	STUCCO - COLOR 'C'
ST-4	STUCCO - COLOR 'D'
ST-5	STUCCO - COLOR 'E'
STN-1	STONE
TR-1	TILE ROOFING
R-1	STEEL RAILING
CT-1	DECORATIVE TILE
DS-1	COPPER DOWNSPOUT
W-1	WINDOW/DOORS
SF-1	ALUMINUM STOREFRONT
PERG	PERGOLA SHADING ELEMENT
RT-1	PAINTED RAFTER TAILS

Gold Dust Ave & Scottsdale Rd

Scottsdale, AZ

HIGHSTREET RESIDENTIAL

esg ARCHITECTURE & DESIGN

500 Washington Avenue South, Suite 1080
Minneapolis, MN 55415
p 612.339.5508 | f 612.339.5382
www.esgarch.com

I hereby certify that this plan, specification, or report was prepared by me or under my direct supervision and that I am a duly licensed architect under the laws of the State of Arizona

Signature

Typed or Printed Name

License # Date

DRB SUBMITTAL
01/31/2023

REVISIONS

No.	Description	Date

221564
PROJECT NUMBER

Author — DRAWN BY
Checker — CHECKED BY

KEY PLAN

Gold Dust Ave & Scottsdale Rd

BUILDING ELEVATIONS - COLOR

A.v.1