RESIDENCE MATRIX SF	
1 BEDROOM JR:	547 - 677 SF
1 BEDROOM:	700 - 981 SF
1 BEDROOM + DEN:	970 - 1,028 SF
2 BEDROOM:	1,041 - 1,271 SF
2 BEDROOM + DEN:	1,237 - 1,371 SF
3 BEDROOM:	1,389 SF

Gold Dust Ave & Scottsdale Rd

Scottsdale, AZ

HIGHSTREET RESIDENTIAL

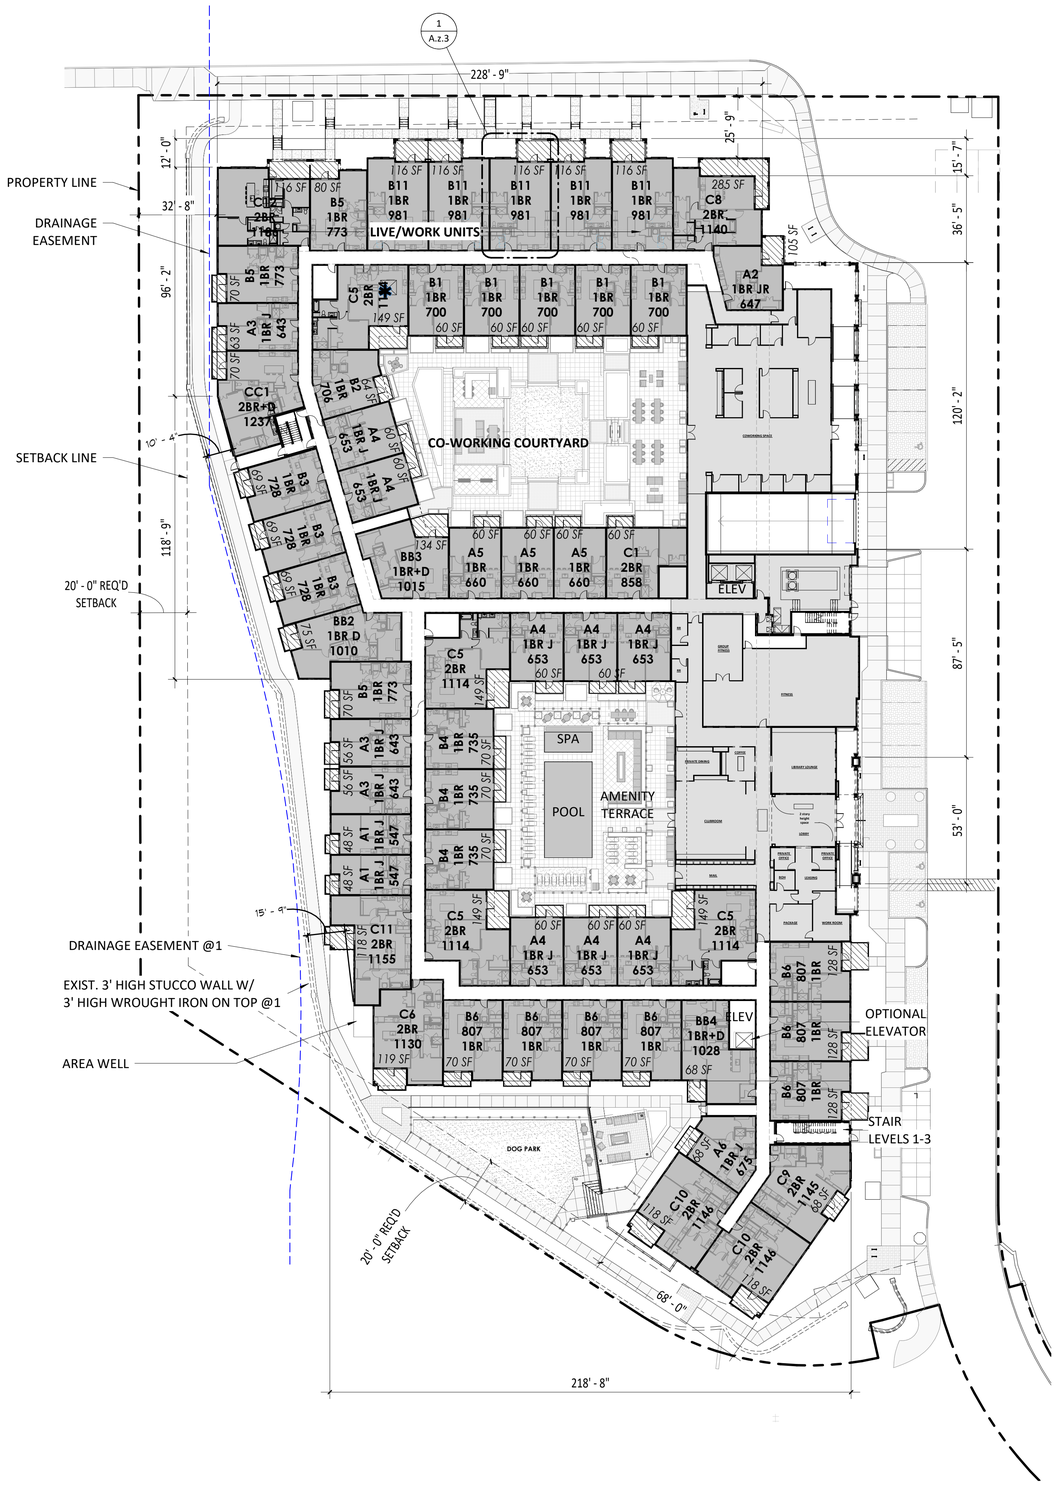

1 A.z.3 **LEVEL 1 FLOOR PLAN**
1" = 30'-0"

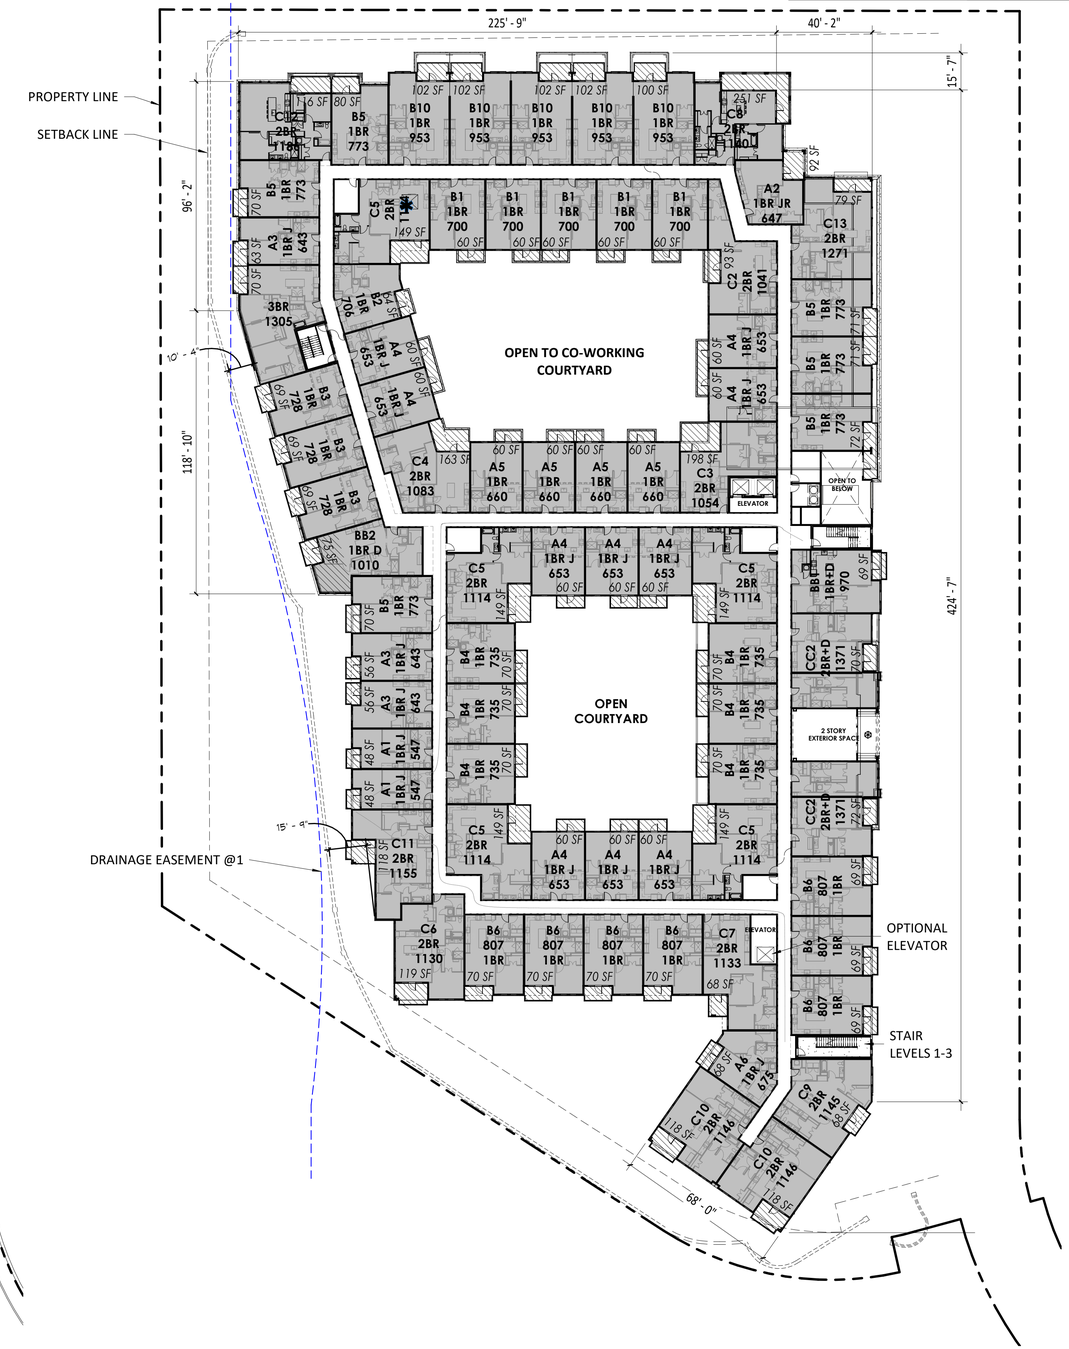

2 A.z.1 **LEVEL 2 FLOOR PLAN**
1" = 30'-0"

0 15 30 60 120

esg ARCHITECTURE & DESIGN

500 Washington Avenue South, Suite 1080
Minneapolis, MN 55415
p 612.339.5508 | f 612.339.5382
www.esgarch.com

I hereby certify that this plan, specification, or report was prepared by me or under my direct supervision and that I am a duly licensed architect under the laws of the State of Arizona

Signature

Typed or Printed Name

License # Date

DRB SUBMITTAL
01/31/2023

REVISIONS

No.	Description	Date

221564
PROJECT NUMBER

ESG DRAWN BY | ESG CHECKED BY

KEY PLAN

Gold Dust Ave & Scottsdale Rd

FLOOR PLANS & METRICS WORKSHEETS

A.z.1

2/8/2023 5:51:21 PM