




1 ENTRY PERSPECTIVE



2 SOUTH FACADE PERSPECTIVE




3 WEST FACADE PERSPECTIVE
12" = 1'-0"

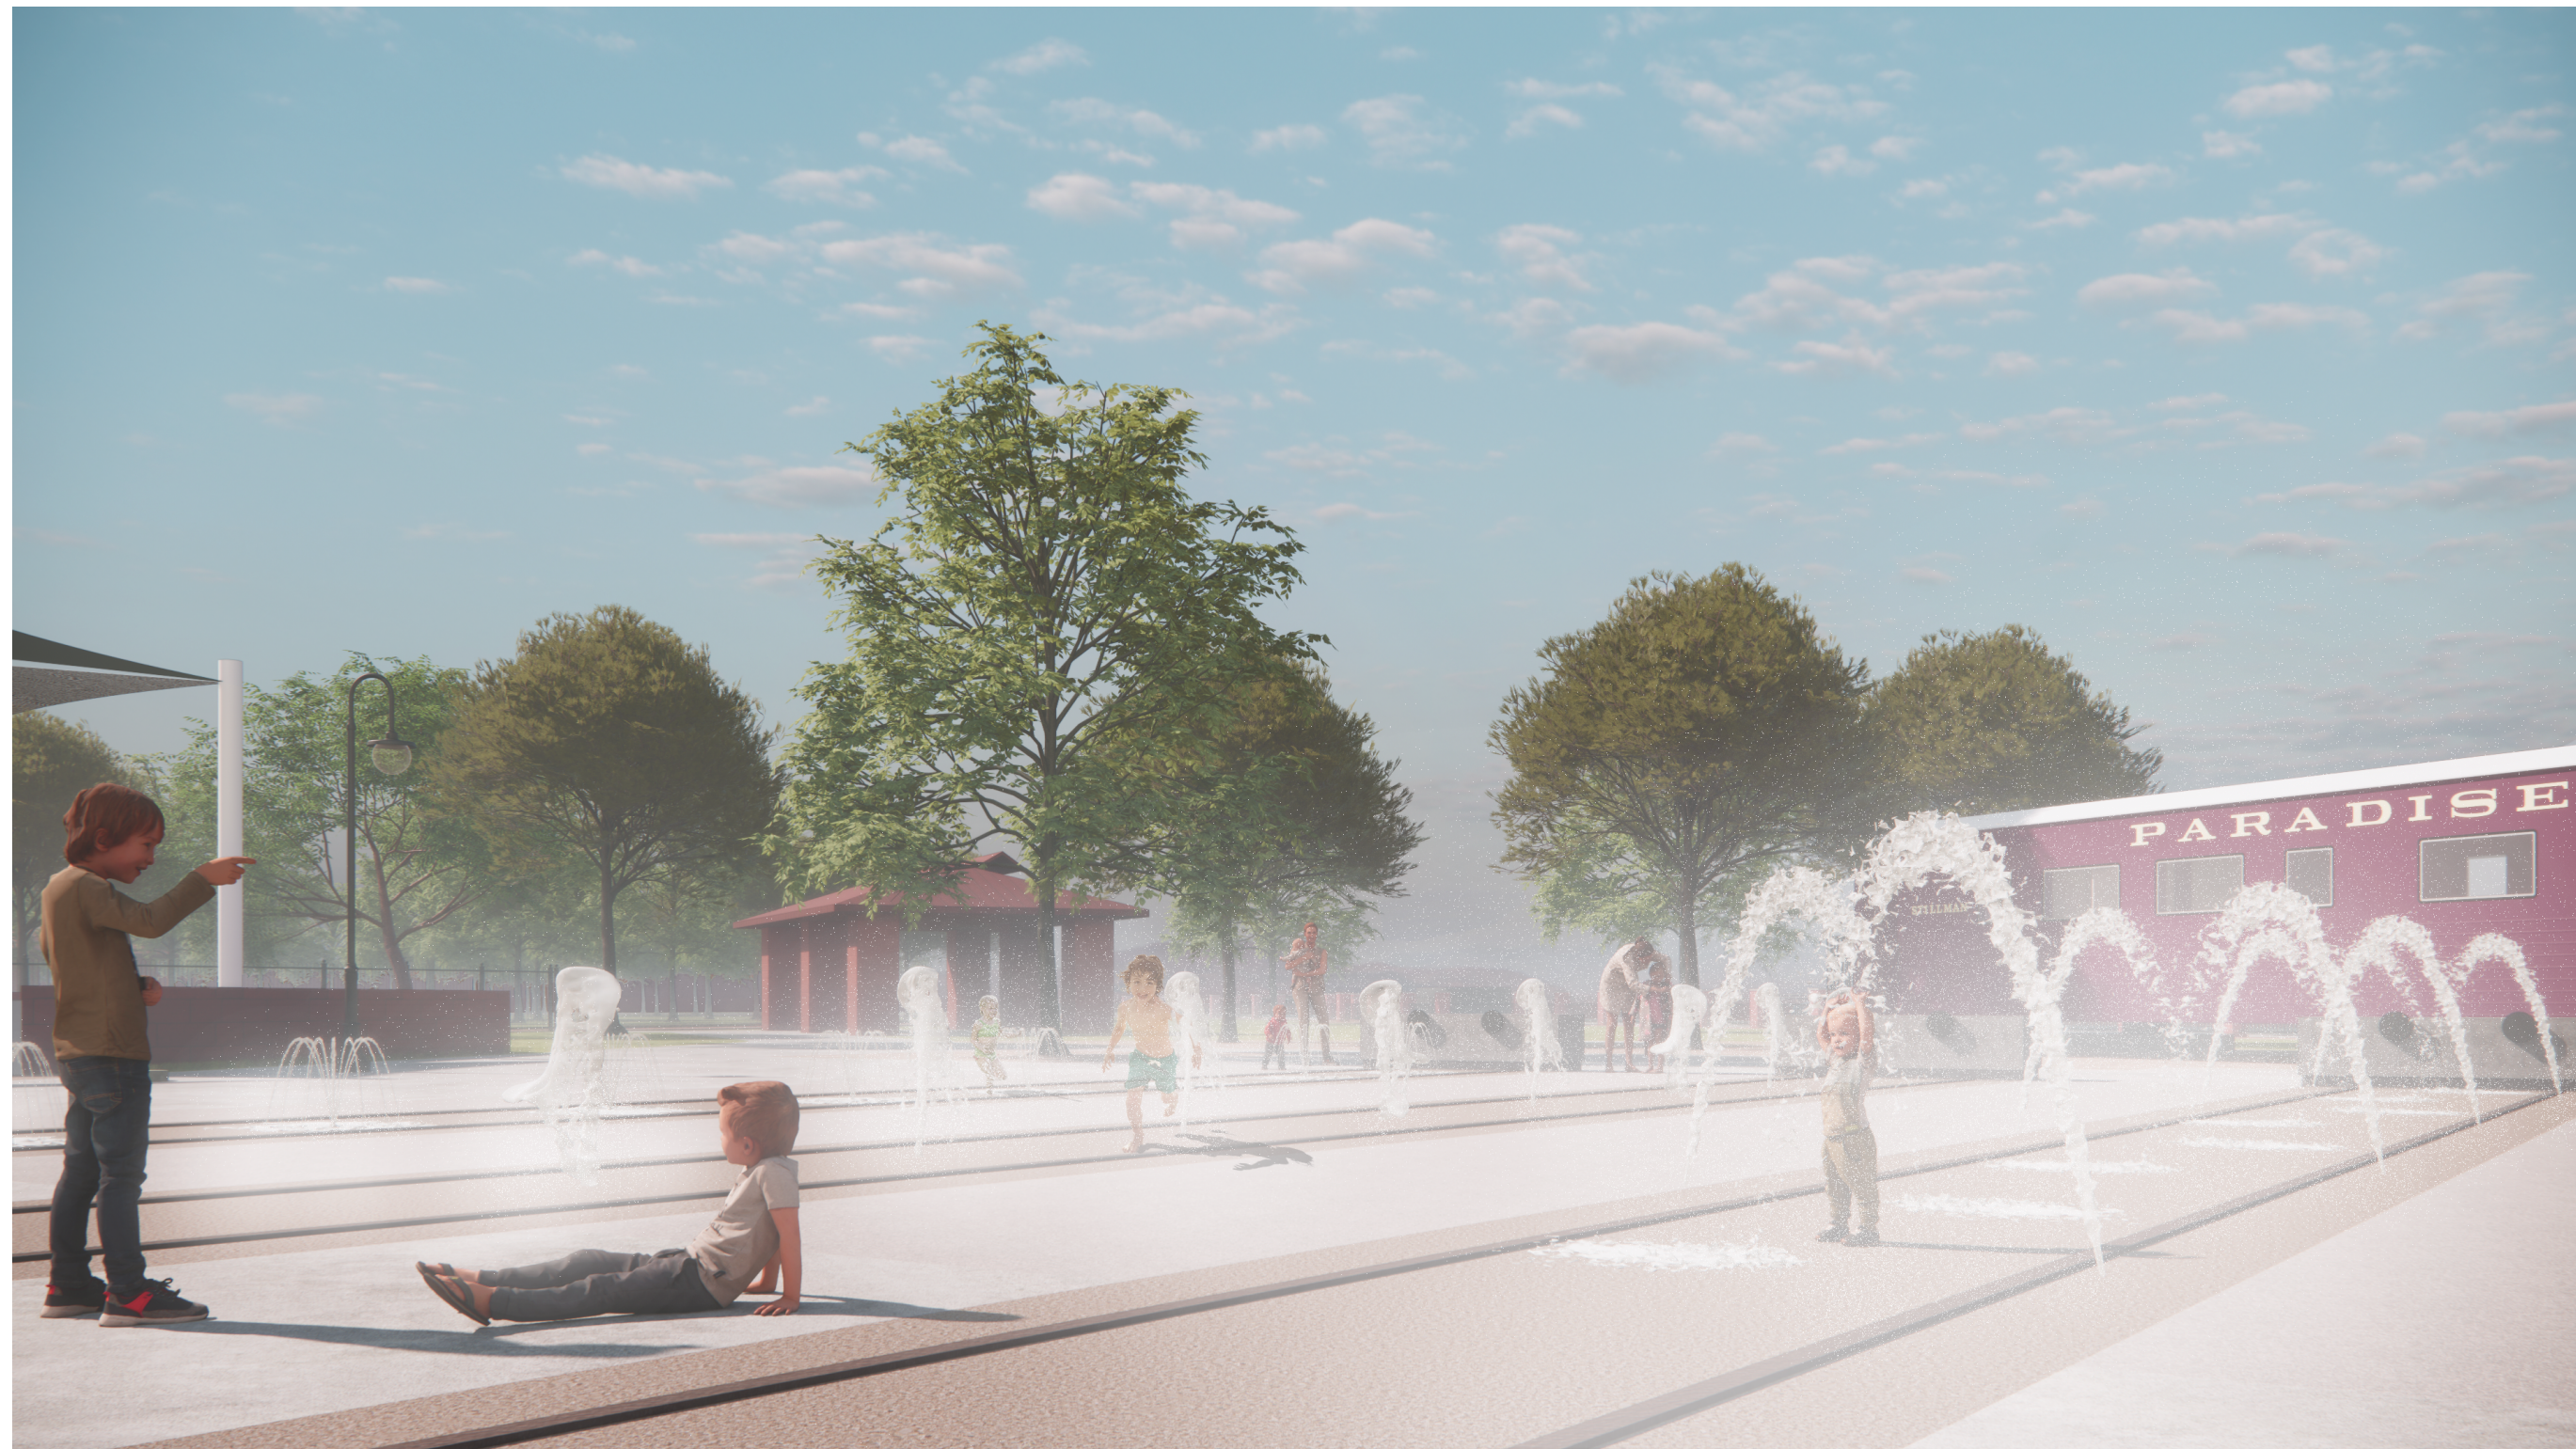

4 SPLASH PAD PERSPECTIVE



REVISIONS		
No.	Description	Date
DEVELOPMENT APPLICATION		
© COPYRIGHT 2023 DWL ARCHITECTS + PLANNERS, INC.		

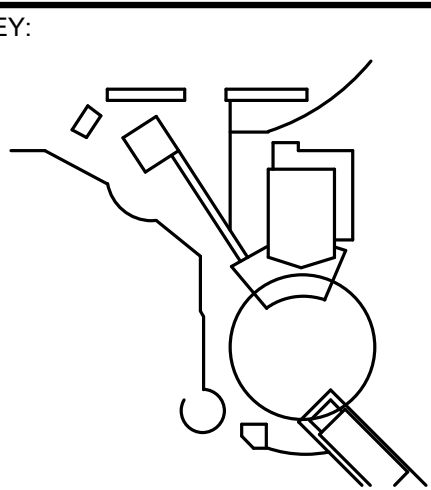

SHEET TITLE:
PERSPECTIVES

SHEET NUMBER:	
42.0	
DRAWN BY: RANKIN	REVIEWED BY: VOORHEIS
DATE: 6/16/2023	PROJECT NUMBER: 1939.00



1 FUTURE ENTRY PERSPECTIVE



2 FUTURE SOUTH FACADE PERSPECTIVE

ARCHITECT'S NOTE:
 "FUTURE" PERSPECTIVES INCLUDE ADDITIONAL BUILDING COMPONENTS (ROUNDHOUSE DOORS, DECORATIVE CHIMNEYS) THAT ARE CURRENTLY POTENTIAL ADDITIONAL FEATURES THAT MAY BE INCLUDED IN THE PROJECT SCOPE IF FUNDING IS APPROVED, OR MAY BE ADDED WITH A FUTURE IMPROVEMENT.



3 FUTURE WEST FACADE PERSPECTIVE




4 FUTURE SPLASH PAD PERSPECTIVE (NO CHANGE)



REVISIONS		
No.	Description	Date

DEVELOPMENT
 APPLICATION
 © COPYRIGHT 2023
 DWL ARCHITECTS + PLANNERS, INC.

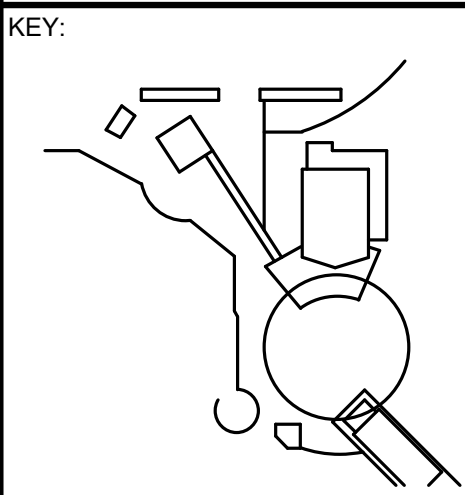

SHEET TITLE:
 FUTURE
 PERSPECTIVES

SHEET NUMBER: 42.1	
DRAWN BY: RANKIN	REVIEWED BY: VOORHEIS
DATE: 6/16/2023	PROJECT NUMBER: 1939.00