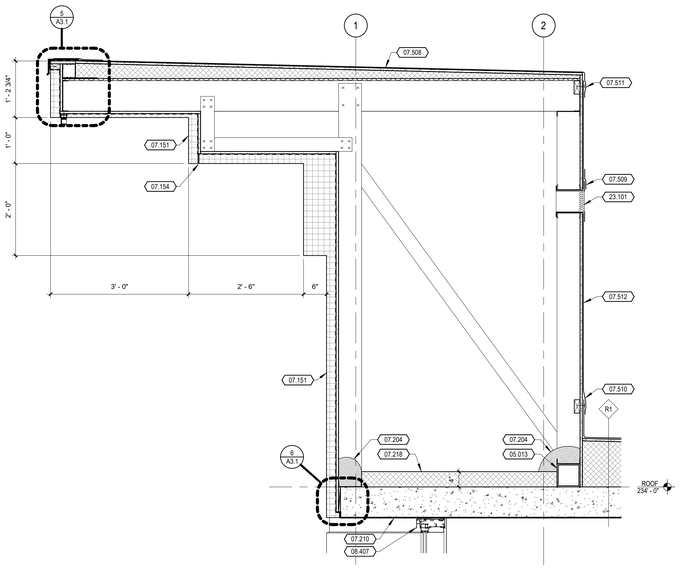

3 TYPICAL UPPER ROOF PARAPET DETAIL
3/4" = 1'-0"

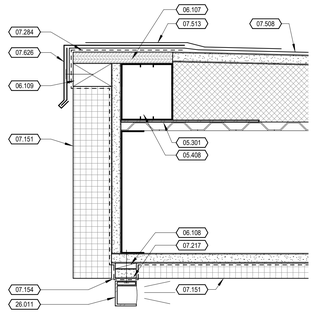

5 PARAPET EDGE DETAIL
3" = 1'-0"

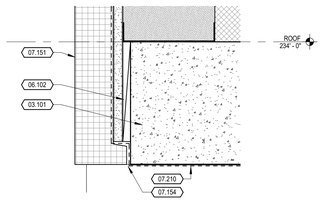

6 PARAPET RETURN DETAIL AT PT
3" = 1'-0"

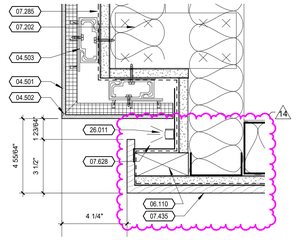

2 ENTRY PORTAL EDGE
3" = 1'-0"

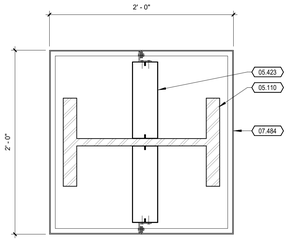

14 ACM SQUARE COLUMN WRAP
1 1/2" = 1'-0"

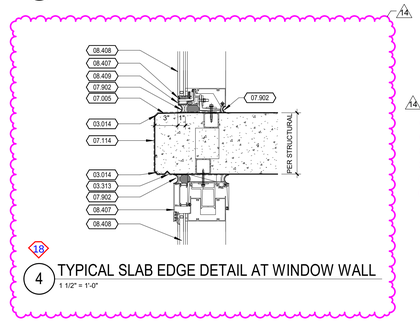

4 TYPICAL SLAB EDGE DETAIL AT WINDOW WALL
1 1/2" = 1'-0"

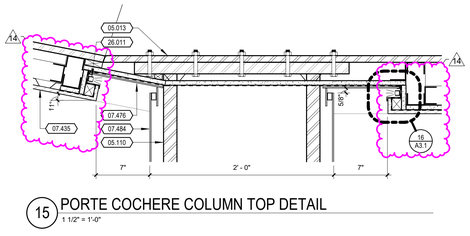

15 PORTE COCHERE COLUMN TOP DETAIL
1 1/2" = 1'-0"

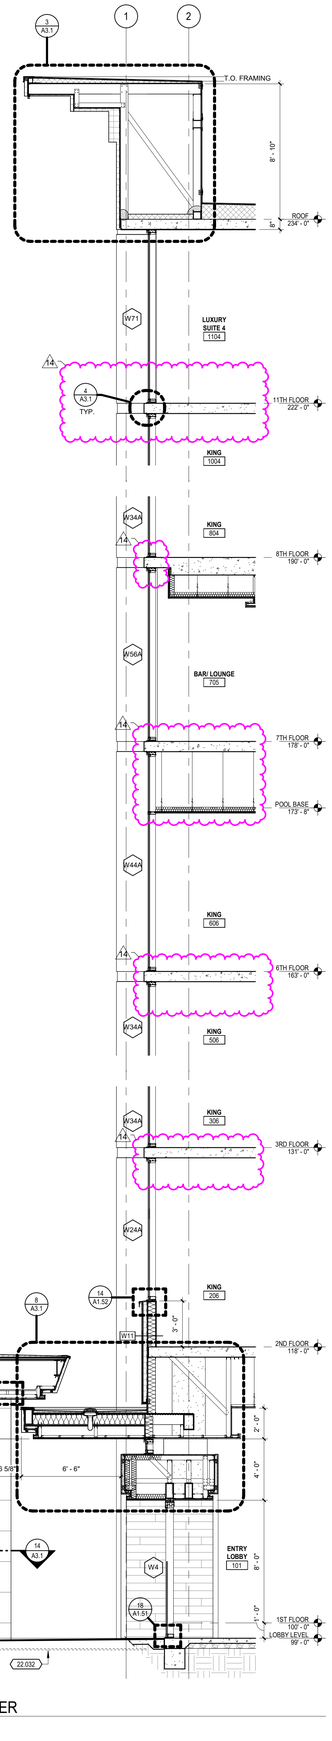

1 WEST HOTEL WALL - AT WEST TOWER
1/4" = 1'-0"

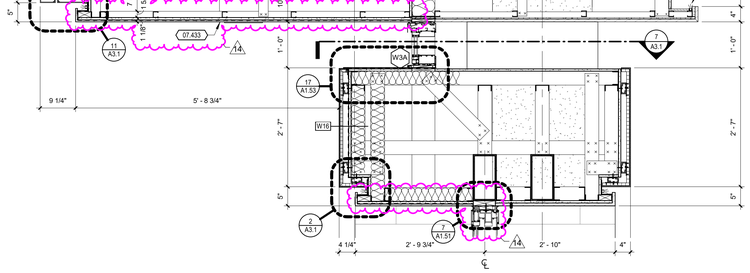

8 ENTRY PORTAL, CANOPY AND PORTE COCHERE SECTION
3/4" = 1'-0"

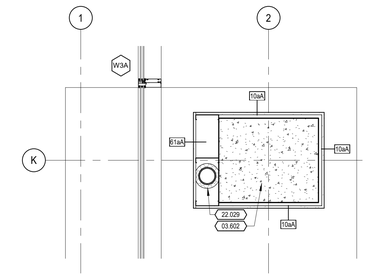

7 COLUMN ENCLOSURE ABOVE ENTRY PORTAL
3/4" = 1'-0"

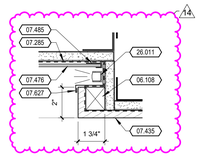

16 P.C. COLUMN LIGHT
3" = 1'-0"

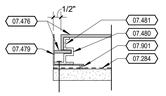

13 ACM JOINT TYPE A
3" = 1'-0"

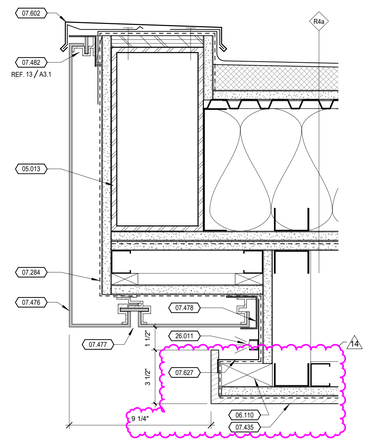

11 WEST CANOPY EDGE
3" = 1'-0"

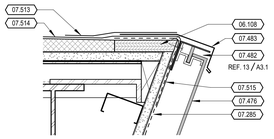

9 PORTE COCHERE CORNER B
3" = 1'-0"

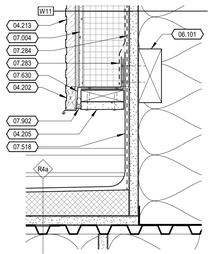

10 CANOPY ROOF TO WALL
3" = 1'-0"

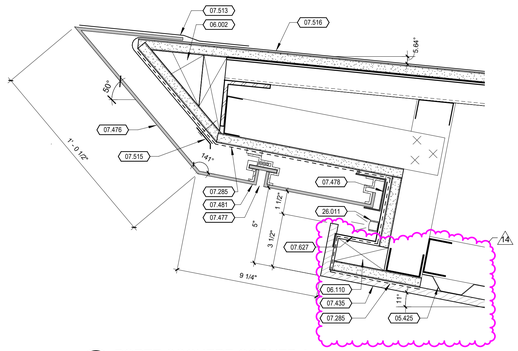

12 PORTE COCHERE CORNER A
3" = 1'-0"

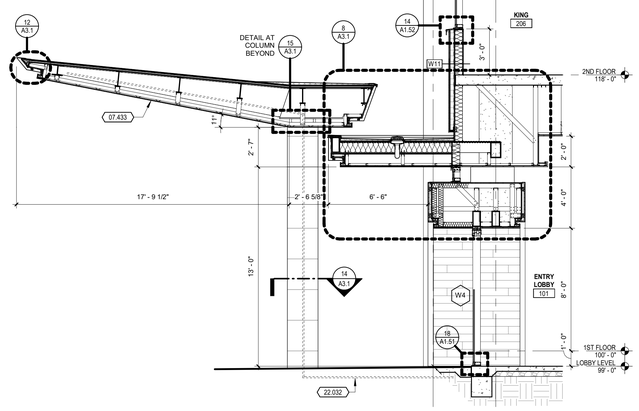

KEYNOTE LEGEND

03.014	1/2" CHAMFER.
03.101	POST-TENSION CONCRETE SLAB. SEE STRUCTURAL.
03.313	PROVIDE DRIP EDGE.
03.602	CONCRETE COLUMN PER STRUCTURAL DRAWINGS.
04.202	WEEP VENTS SPACED AT 48" O.C. MAXIMUM, FILLED WITH NON-FLAMMABLE STUFFING
04.205	1/2" CEMENT BOARD, MECHANICALLY ATTACHED THRU 3/4" WOOD BLOCKING TO 16 GAUGE ANGLE ATTACHED TO WALL UNDER / BEHIND PREFINISHED FLASHING SO AS TO MEET NFPA 285.
04.213	ADHERED STONE VENEER ON MORTAR BED.
04.501	NATURAL STONE BONDED TO LIGHTWEIGHT ALUMINUM HONEYCOMB
04.502	FACTORY ATTACHED AND BONDED CORNER
04.503	INTERLOCKING CHANNEL ATTACHMENT SYSTEM
05.013	STRUCTURAL STEEL MEMBER PER STRUCTURAL DRAWINGS.
05.110	GALVANIZED STEEL COLUMN PER STRUCTURAL.
05.301	CONTINUOUS 9" WIDE 18GA GALVANIZED METAL PLATE.
05.408	LIGHT GAUGE BOX BEAM.
05.423	(2) 16" GALVANIZED METAL STUDS.
05.425	7/8" HAT CHANNELS RAN PERPENDICULAR TO ALUMABOARD. SPACING AS REQUIRED BY MANUFACTURER.
06.002	WOOD BLOCKING AS REQUIRED.
06.101	2X WOOD BLOCKING AS REQUIRED.
06.102	SHIM AS REQUIRED.
06.107	3/4" PRESSURE TREATED PLYWOOD.
06.108	PRESSURE TREATED WOOD BLOCKING
06.109	2X PRESSURE TREATED WOOD BLOCKING
06.110	2X EXTERIOR FIRE RETARDANT TREATED WOOD BLOCKING.
07.004	INSULATED CONCRETE BOARD PANEL WITH SINGLE DRAINAGE PLANE.
07.005	PROVIDE POSITIVE DRAINAGE AT A SLOPE OF 1/4" PER FOOT MINIMUM. START SLOPE 4" FROM FACE OF SLAB EDGE OR 1" FROM FACE OF GLAZING TOWARDS THE INTERIOR.
07.114	PROVIDE TRAFFIC COATING TO ALL EXPOSED EXTERIOR FACES OF CONCRETE. COLOR TO BE SELECTED BY ARCHITECT. SEE SPECIFICATIONS.
07.151	EXTERIOR INSULATION FINISH SYSTEM (E.I.F.S.) OVER AIR MOISTURE BARRIER OVER EXTERIOR GLASS-MAT SHEATHING OVER FRAMING PER STRUCTURAL.
07.154	NOMINAL 1/4" DRAINAGE GAP PER MANUFACTURER'S STANDARD DETAILS
07.202	BATT INSULATION.
07.204	CLOSED CELL SPRAY POLYURETHANE FOAM INSULATION.
07.210	DIRECT FINISH SYSTEM OVER AIR/MOISTURE BARRIER OVER CONCRETE.
07.217	DIRECT FINISH SYSTEM OVER AIR/MOISTURE BARRIER OVER 5/8" GLASS-MAT GYPSUM BOARD.
07.218	RIGID XPS INSULATION.
07.283	COUNTER-FLASHING TAPE TO SEAL PRE-FINISHED FLASHING TO AIR / MOISTURE BARRIER
07.284	AIR / MOISTURE BARRIER (SHOWN DASHED).
07.285	AIR / MOISTURE BARRIER (SHOWN DASHED) OVER 5/8" GLASS-MAT GYPSUM SHEATHING OVER METAL FRAMING PER STRUCTURAL.
07.433	PROVIDE LINEAR SOFFIT VENTS RUNNING EAST-WEST. REFERENCE REFLECTED CEILING PLANS.
07.435	6" ALUMABOARD (WOOD SPECIES AND FINISH COLOR TO MATCH INTERIOR CEILING FINISH) PROVIDE ATTACHMENT FRAMING PERPENDICULAR TO ALUMABOARD PER MANUFACTURERS RECOMMENDATION.
07.476	4MM ALUMINUM COMPOSITE PANEL
07.477	1/2" REVEAL JOINT WITH ALUMINUM EXTRUSION JOINT SYSTEM (RAINSCREEN), PROVIDE MATCHING ALUMINUM COMPOSITE PANEL AT ALL EXPOSED EDGES OF REVEAL.
07.478	PRE-FINISHED METAL J-TRIM BY ACM PANEL SUPPLIER. FINISH TO MATCH ACM PANELS.
07.479	1/16" PREFINISHED ALUMINUM FLASHING. FINISH TO MATCH ACM PANELS.
07.480	ALUMINUM EXTRUSION JOINT SYSTEM.
07.481	PROVIDE WEEPS AS REQUIRED.
07.482	ACM JOINT TYPE A.
07.483	PREFINISHED 22GA METAL FLASHING WITH HEMMED DRIP EDGE. FINISH TO MATCH ACM PANELS.
07.484	EXTERIOR ALUMINUM COMPOSITE COLUMN COVER WITH VERTICAL BUTT JOINTS AND HORIZONTAL 1/2" REVEAL JOINTS AT 24" O.C.
07.485	ALUMINUM J-TRIM. FINISH TO MATCH ACM PANELS.
07.508	TPO ROOFING MEMBRANE OVER 5/8" GLASS-MAT GYPSUM COVER BOARD OVER TAPERED POLYISO INSULATION OVER METAL DECK PER STRUCTURAL DRAWINGS.
07.509	LAP ROOF FLASHING MEMBRANE OVER TOP OF VENT FRAME
07.510	TPO ROOF MEMBRANE. EXTEND MEMBRANE UP WALL. AT WALL/ROOF TRANSITION LAP TOP MEMBRANE OVER MEMBRANE EXTENDING UP WALL AND HEAT WELD.
07.511	LAP TOP TPO MEMBRANE OVER MEMBRANE EXTENDING UP WALL AND HEAT WELD.
07.512	TPO MEMBRANE OVER 5/8" EXTERIOR GLASS-MAT SHEATHING OVER FRAMING PER STRUCTURAL.
07.513	EXTEND ROOF FLASHING MEMBRANE OVER METAL FLASHING.
07.514	TPO ROOFING MEMBRANE OVER TAPERED POLYISO INSULATION OVER 5/8" GLASS-MAT GYPSUM SUBSTRATE OVER METAL DECK PER STRUCTURAL DRAWINGS.
07.515	CONTINUE TPO MEMBRANE VERTICALLY DOWN THE WALL A MINIMUM OF 5"
07.516	TPO ROOFING MEMBRANE OVER 5/8" GLASS-MAT GYPSUM SUBSTRATE OVER METAL DECK PER STRUCTURAL DRAWINGS.
07.518	CONTINUE TPO ROOFING MEMBRANE UP WALL ASSEMBLY.
07.602	PREFINISHED METAL COPING CAP OVER TPO ROOF MEMBRANE OVER SELF-ADHERING MEMBRANE FLASHING. LAP FACE OF COPING OVER WALL FINISH AND ATTACH TO CONTINUOUS CLEAT ALONG BOTH FACES. ANCHOR CLEAT TO PRESSURE TREATED WOOD BLOCKING OR TOP TRACK. SLOPE PARAPET TO MAINTAIN 1/2" PER FOOT SLOPE MINIMUM.
07.626	24GA PRE-FINISHED METAL ROOF EDGE WITH CONTINUOUS 22GA CLEAT OVER LAPPED TPO DOWN 1" MIN OVER EIFS.
07.627	PREFINISHED BRAKE METAL. FINISH TO MATCH ALUMINUM COMPOSITE PANELS.
07.628	PREFINISHED BRAKE METAL. FINISH TO MATCH STONE PANELS.
07.630	PREFINISHED SHEET METAL FLASHING.
07.901	JOINT SEALANT.
07.902	BACKER ROD AND SEALANT EACH SIDE.
08.407	ALUMINUM WINDOW WALL FRAMING.
08.408	GLAZING PER ELEVATIONS AND SPECIFICATIONS
08.409	PREFINISHED ALUMINUM SUBSILL ASSEMBLY PER IAP STANDARD DETAILS.
22.029	ROOF DRAIN PIPE PER MEP DRAWINGS
22.032	FIRE SUPPRESSION SYSTEM ROUTING. RUN LINE BELOW GRADE AND UP COLUMN ENCLOSURE. COORDINATE ROUTING WITH STRUCTURAL.
23.101	WEATHERPROOF PARAPET VENT AT 25' O.C. MAX. INSTALL PER STANDARD SMACNA DETAILS.
26.011	CONTINUOUS LIGHT FIXTURE PER ELECTRICAL DRAWINGS.

25 RFI 0257
18 RFI 0018

REVISIONS

1	ADDENDUM 01	8/16/2019	8	ADDENDUM 08	10/10/2019
2	ADDENDUM 02	8/23/2019	9	ADDENDUM 09	11/15/2019
3	ADDENDUM 03	8/30/2019	12	CITY RESPONSE 2	1/28/2020
			13	ADDENDUM 13	5/29/2020
			14	ADDENDUM 14	04/27/2022

WALL SECTIONS AND DETAILS

CAESARS REPUBLIC SCOTTSDALE
FASHION SQUARE - SCOTTSDALE, ARIZONA

BUTLER, ROSENBURY & PARTNERS, INC.
319 N MAIN ST. SUITE 200, SPRINGFIELD, MISSOURI, 65806 T: 417-865-6100
STATE OF MISSOURI CERTIFICATE OF AUTHORITY #000208 FOR ARCHITECTURE

COPYRIGHT 2019 BUTLER, ROSENBURY & PARTNERS, INC.

REGISTERED ARCHITECT 28748 GEOFFREY HARDIN BUTLER Date Signed ARIZONA U.S.A.

DRAWN BY	ISSUE DATE
SA, ME, JSN, GM,	APRIL 27, 2022
CHECKED BY	PROJECT
BJV, GM	18041.CWSA.5

APRIL 27, 2022
Exp. 03.31.2025
GEOFFREY H. BUTLER
ARIZONA ARCHITECTURAL LICENSE NUMBER : 28748

A3.1