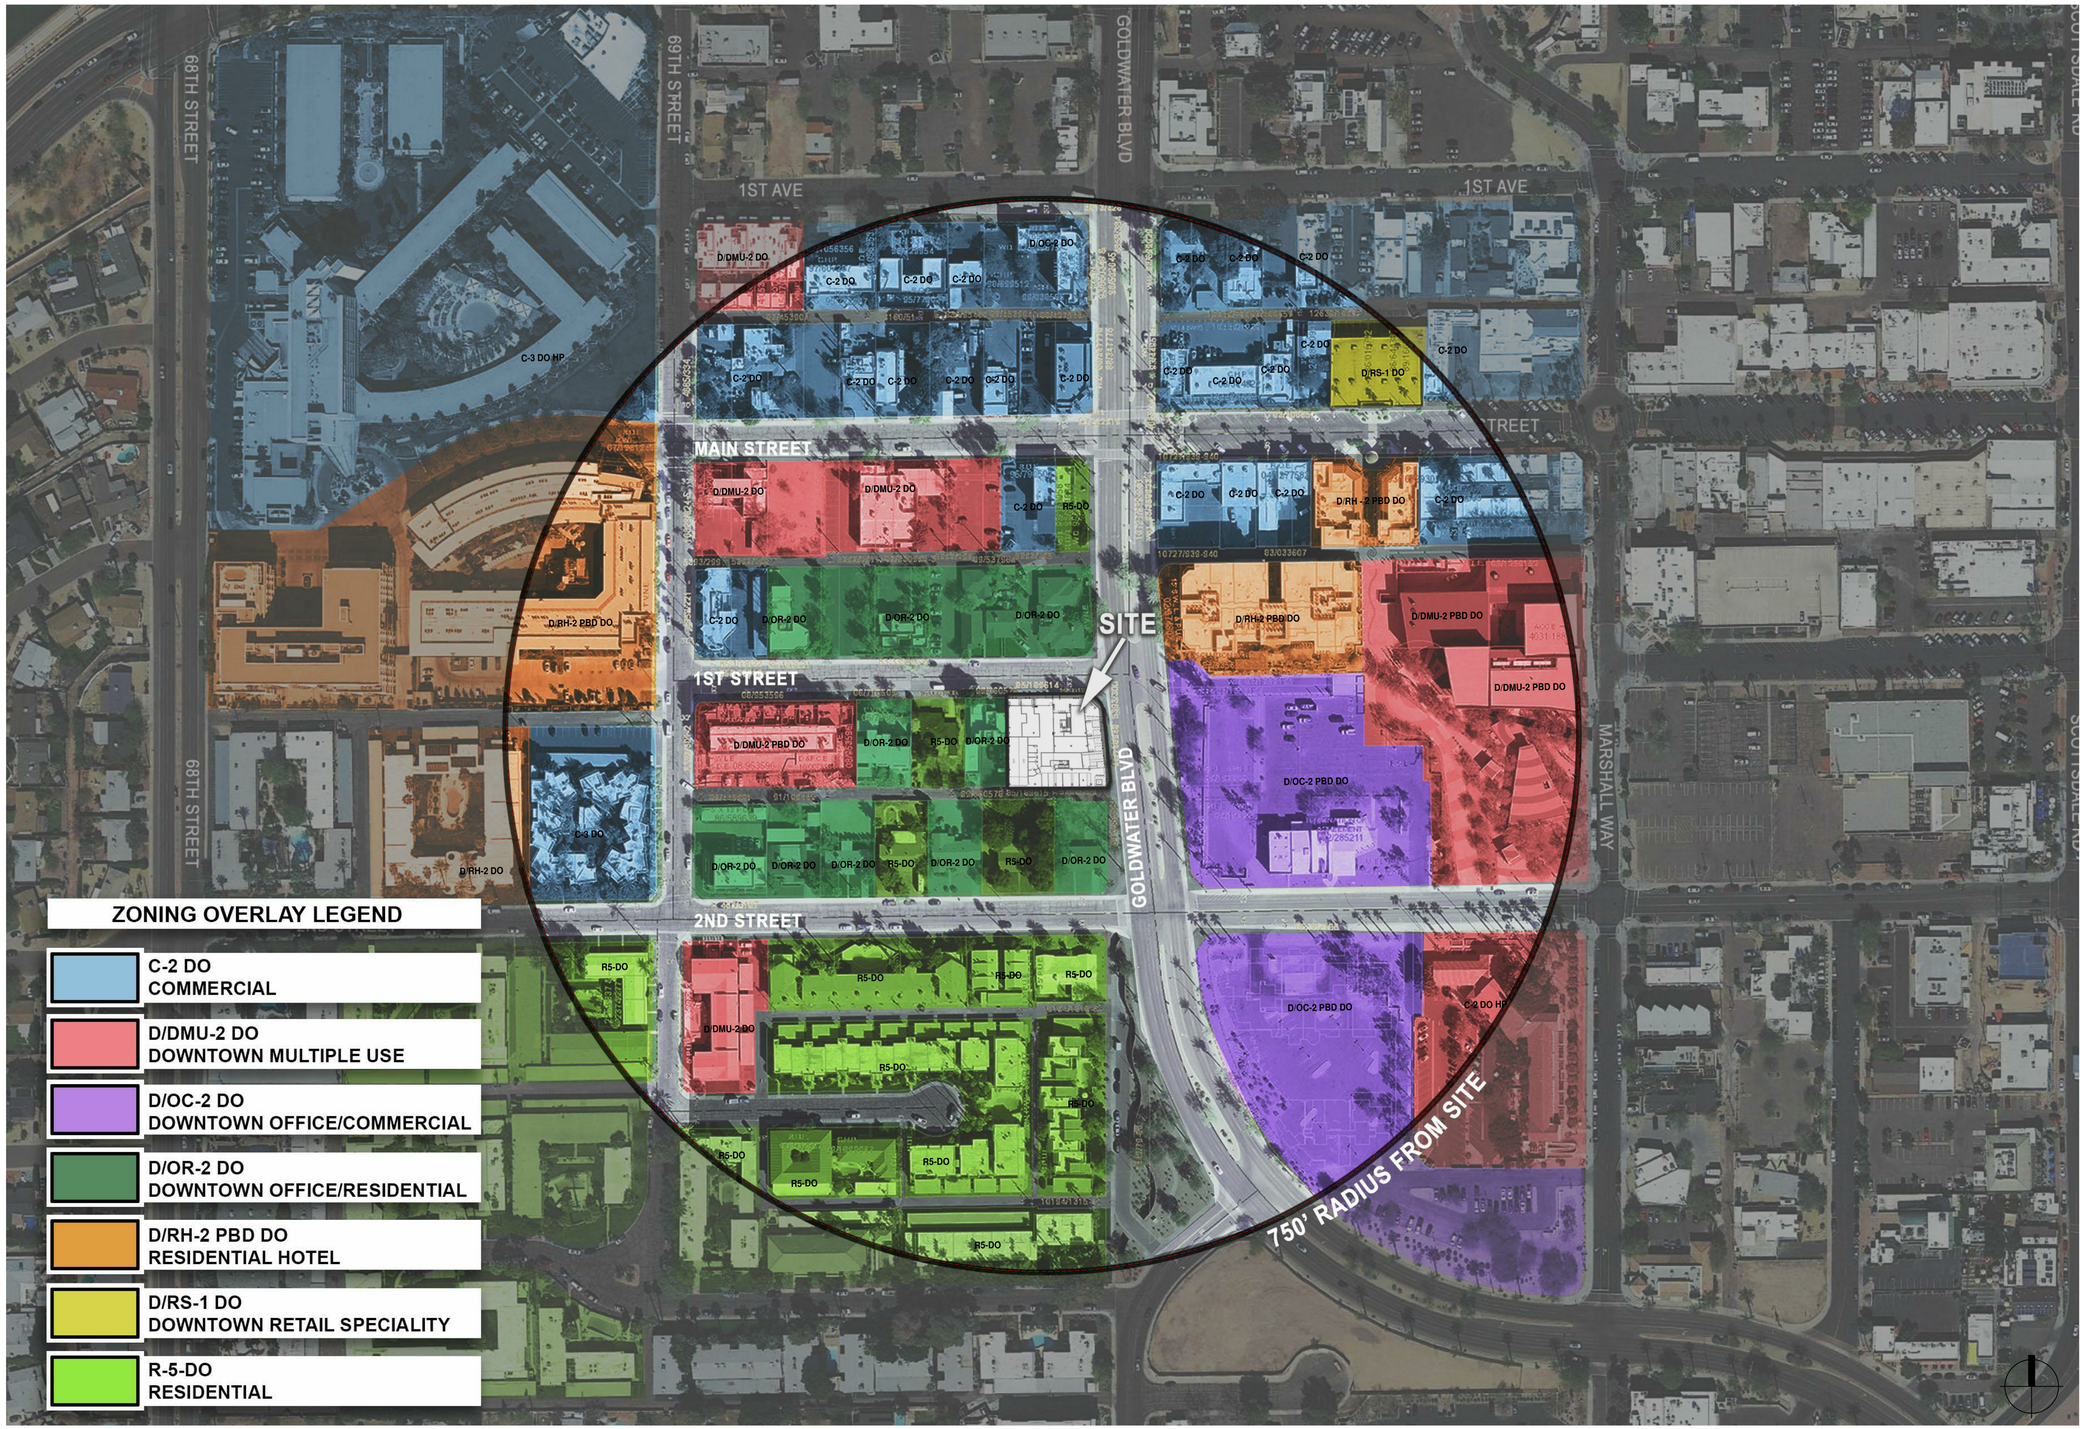

WINERY SUITES OF SCOTTSDALE

6951 / 6961 E 1ST ST. SCOTTSDALE. AZ. 85251

REGISTERED ARCHITECT
CERTIFICATE NO. 25766
STATE OF ARIZONA
11/12/2018
expires 30 june 2019

dpa
DESIGNERS OF PROGRESSIVE ARCHITECTURE
7272 e indian school rd ste 214
scottsdale, arizona 85251
telephone 480 941 4222
www.dpaarchitects.com

REVISION INFORMATION

#:	Description:	Date:

drawn by:

project no.: 18024

date: 11/13/18

G001

CONTEXT AERIAL

CITY OF SCOTTSDALE
REZONING/DR DEVELOPMENT SUBMITTAL
PRE-APP CASE #486 - PA - 2018

PLOT DATE: 11/13/2018 4:20:58 PM

52-DR-2018
11/14/18