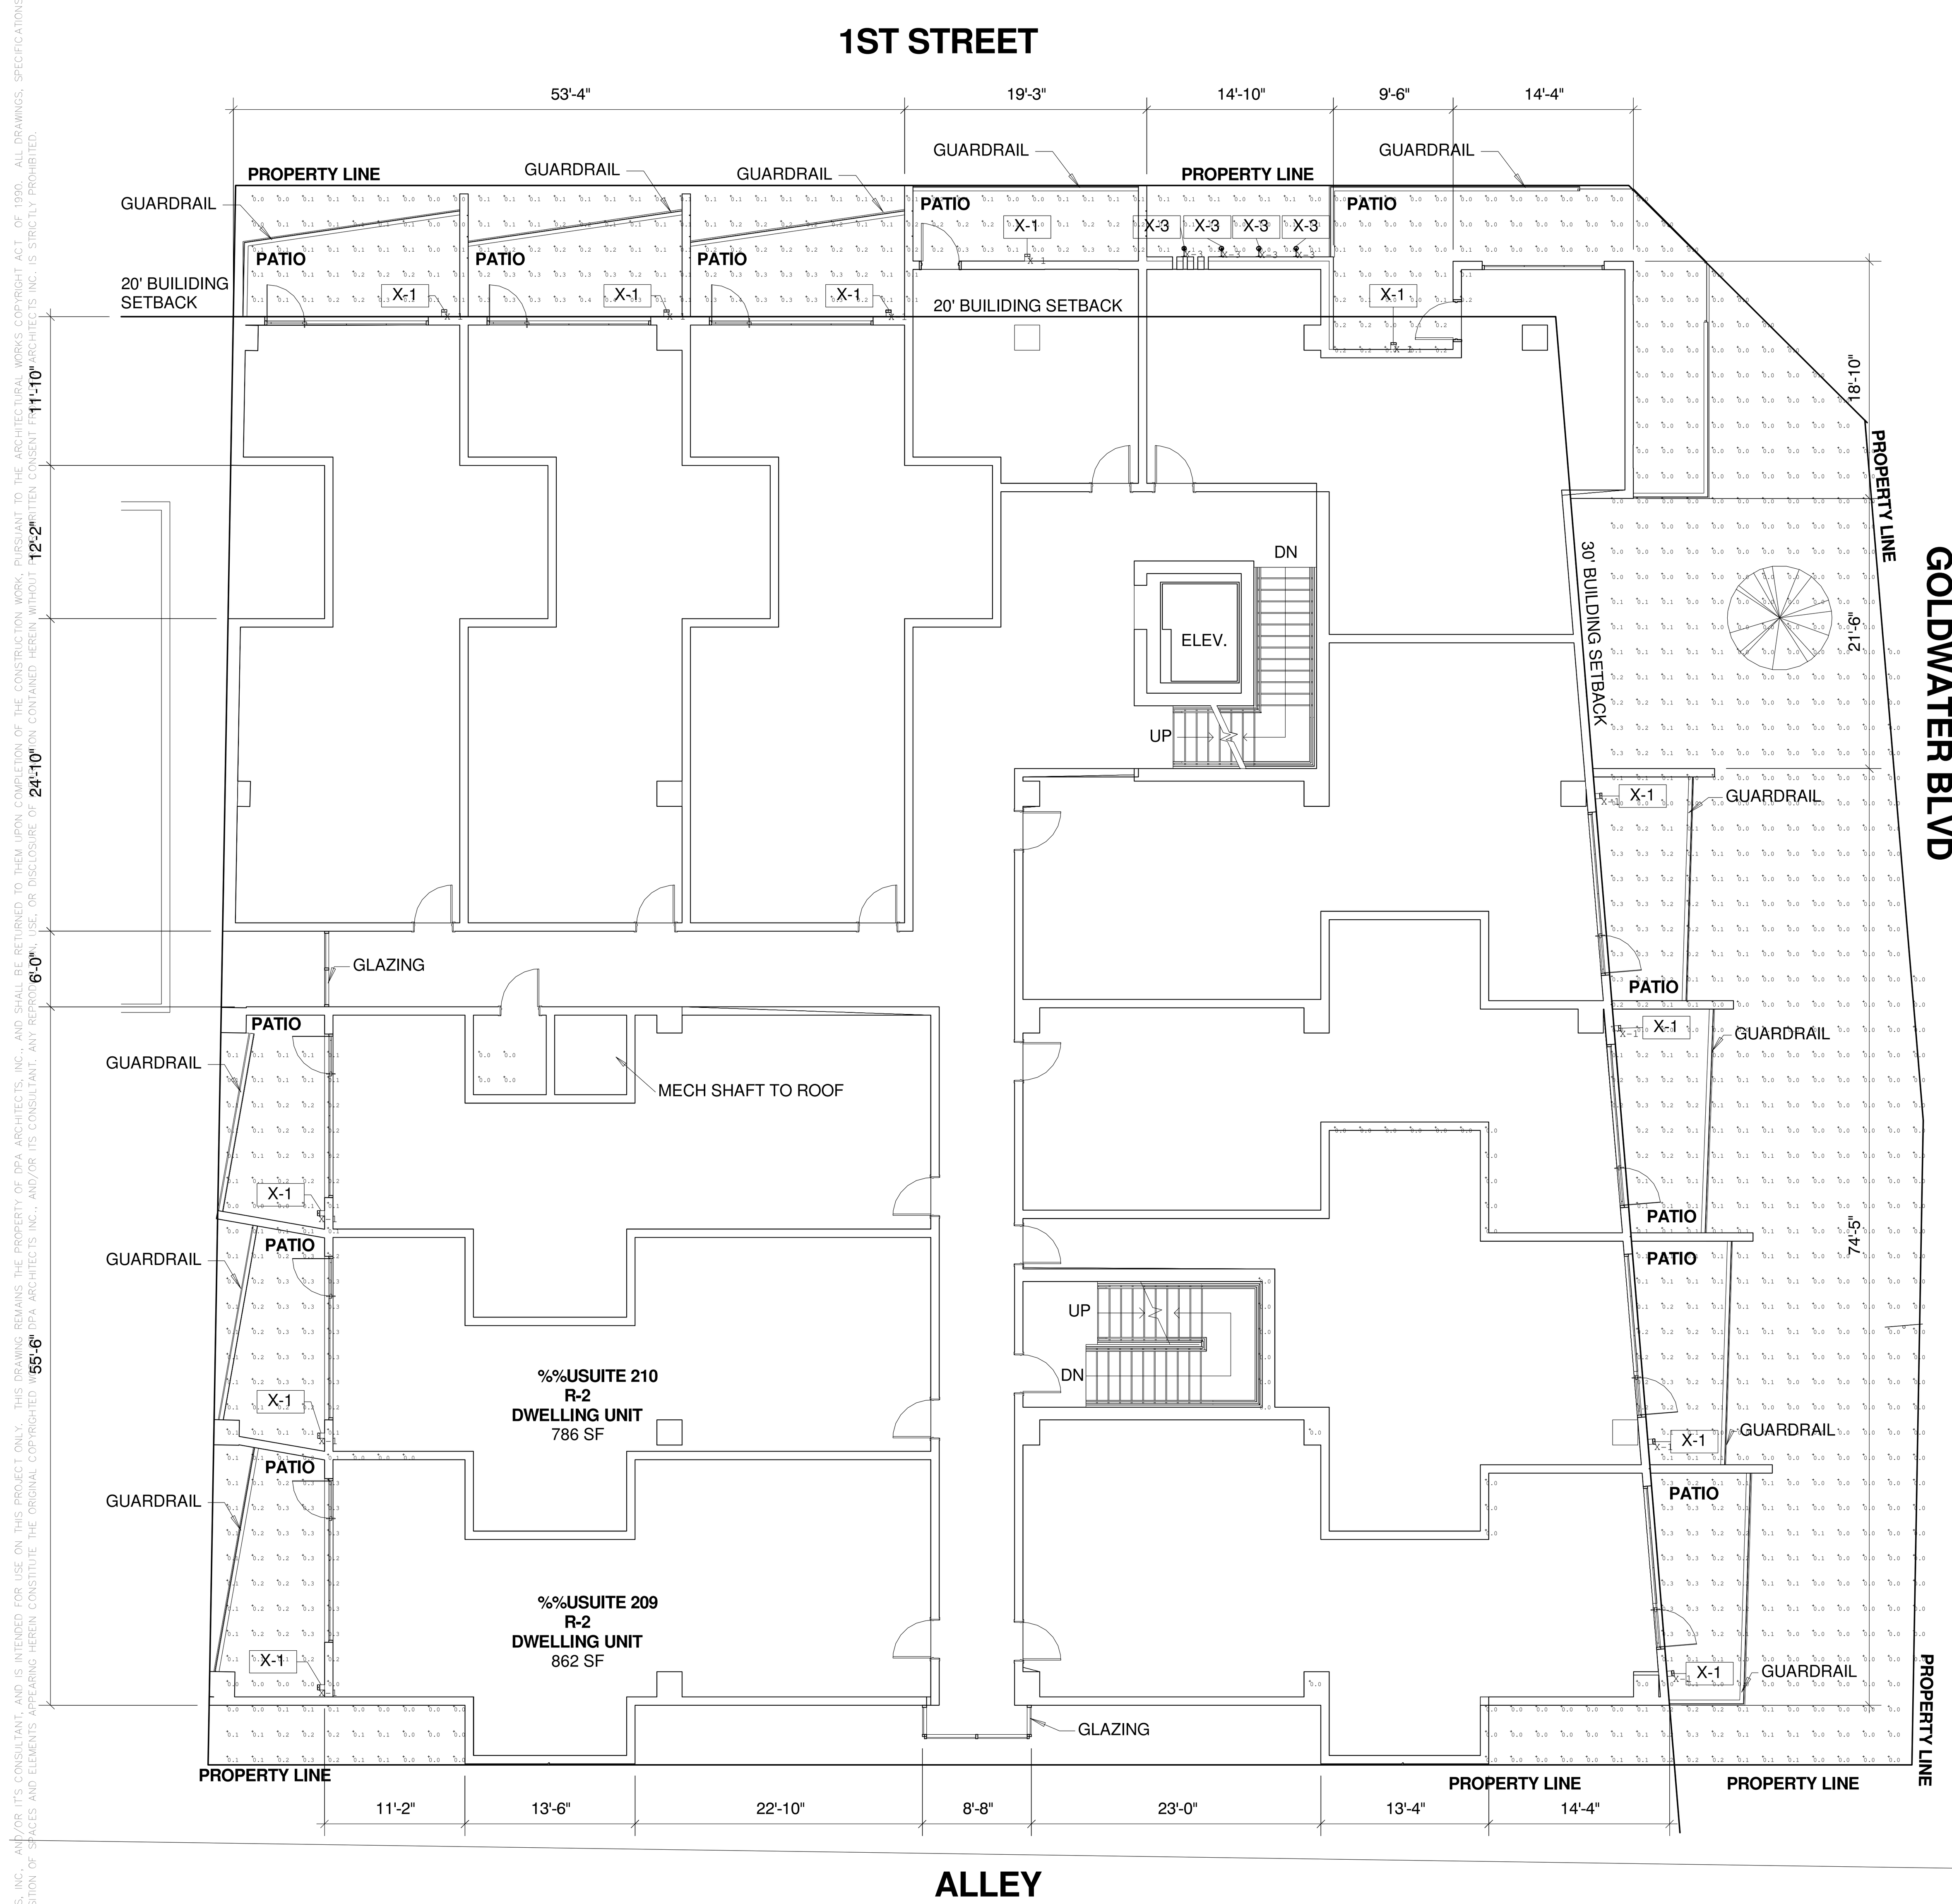

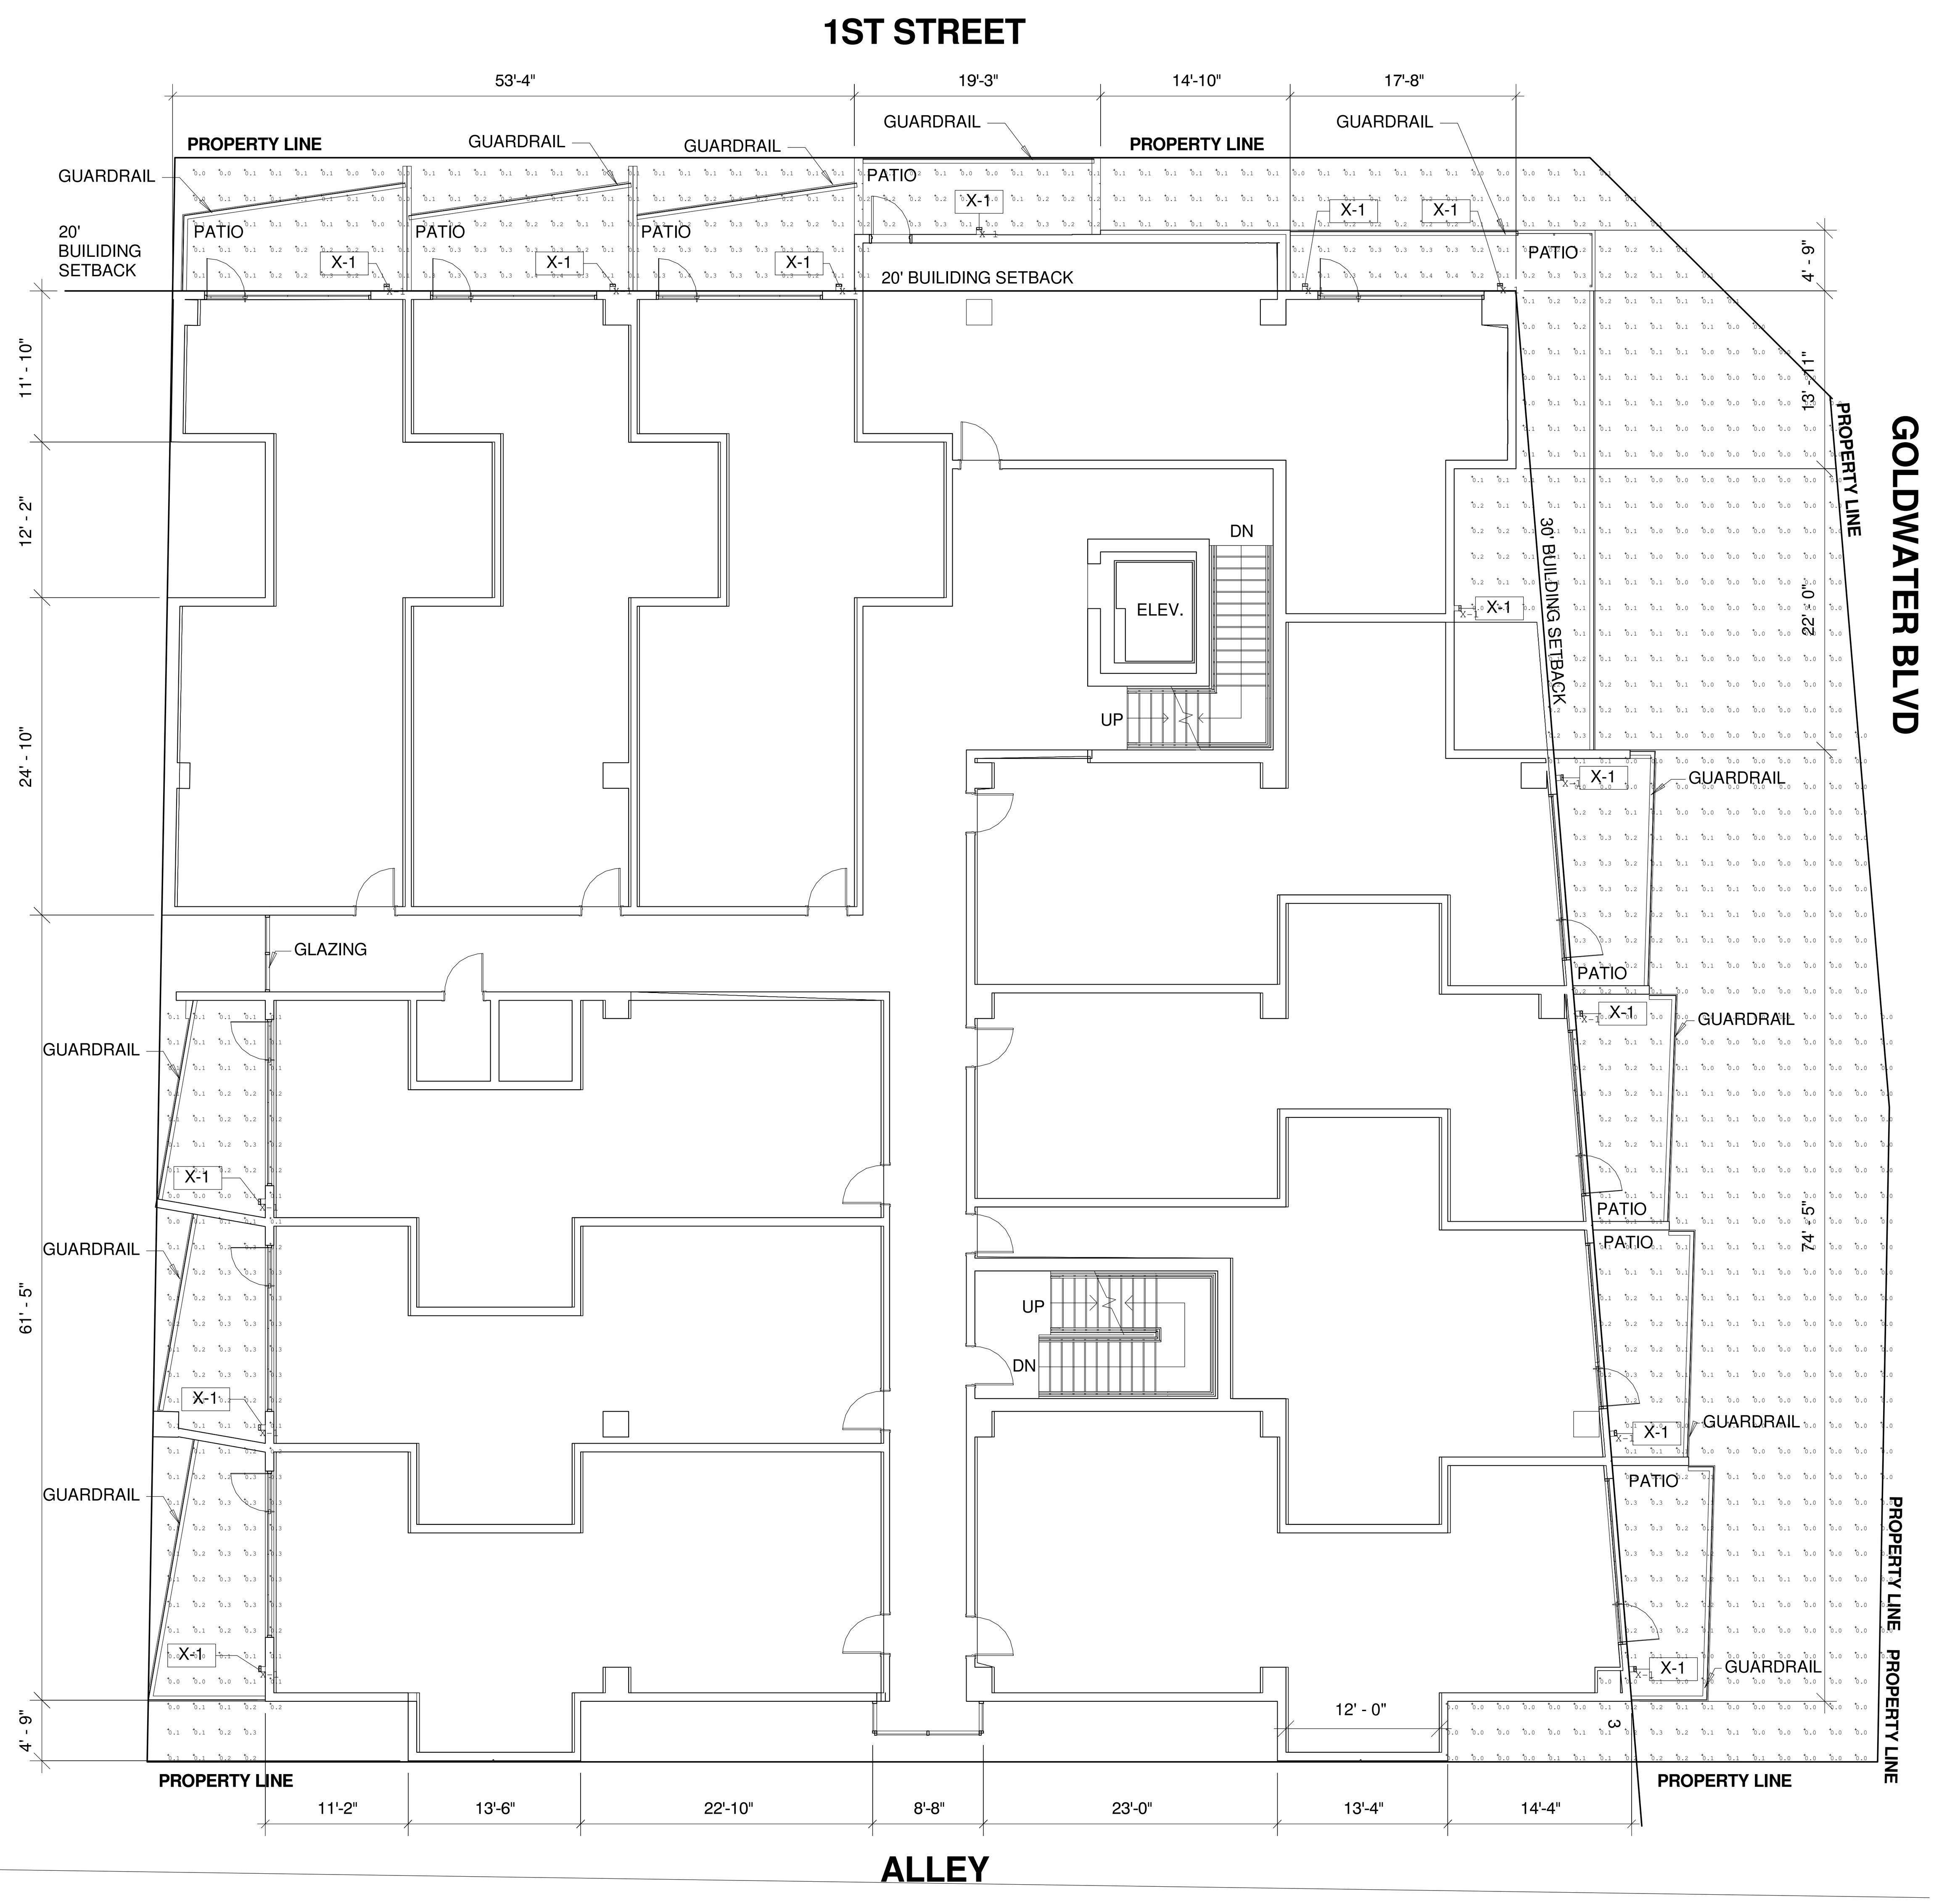

Luminaire Schedule									
Symbol	Qty	Label	Arrangement	LLF	Description	Tag	Lum. Lumens	Lum. Watts	[MANUFAC]
▫	26	X-1	SINGLE	1.106	AR-FS-20-LED-3000K	7'	175	9.62	TEKA ILLUMINATION
⊙	4	X-3	SINGLE	0.900	PNF-12-LED-e65-WHP-12-FL-C	.5'	445	8.27279	TEKA ILLUMINATION

Calculation Summary								
Label	CalcType	Units	Avg	Max	Min	Avg/Min	Max/Min	
CalcPts_1	Illuminance	Fc	0.08	0.4	0.0	N.A.	N.A.	
CalcPts_2	Illuminance	Fc	0.10	0.4	0.0	N.A.	N.A.	

WINERY SUITES OF SCOTTSDALE
6951 / 6961 E 1ST ST. SCOTTSDALE, AZ. 85251

expires 30 june 2019

DESIGNERS OF PROGRESSIVE ARCHITECTURE
7272 e indian school rd ste 214
scottsdale, arizona 85251
telephone 480 941 4222
www.dpaarchitects.com

REVISION INFORMATION

#:	Description:	Date:

drawn by: YT
project no.: 18024
date: 11/11/18

EXTERIOR LIGHTING SITE PHOTOMETRIC - 2ND&3RD LEVEL

AS104

CITY OF SCOTTSDALE
REZONING/DR DEVELOPMENT SUBMITTAL
PRE-APP CASE #486 - PA - 2018

PLOT DATE: 11/13/2018 4:16:21 PM

52-DR-2018
11/14/18