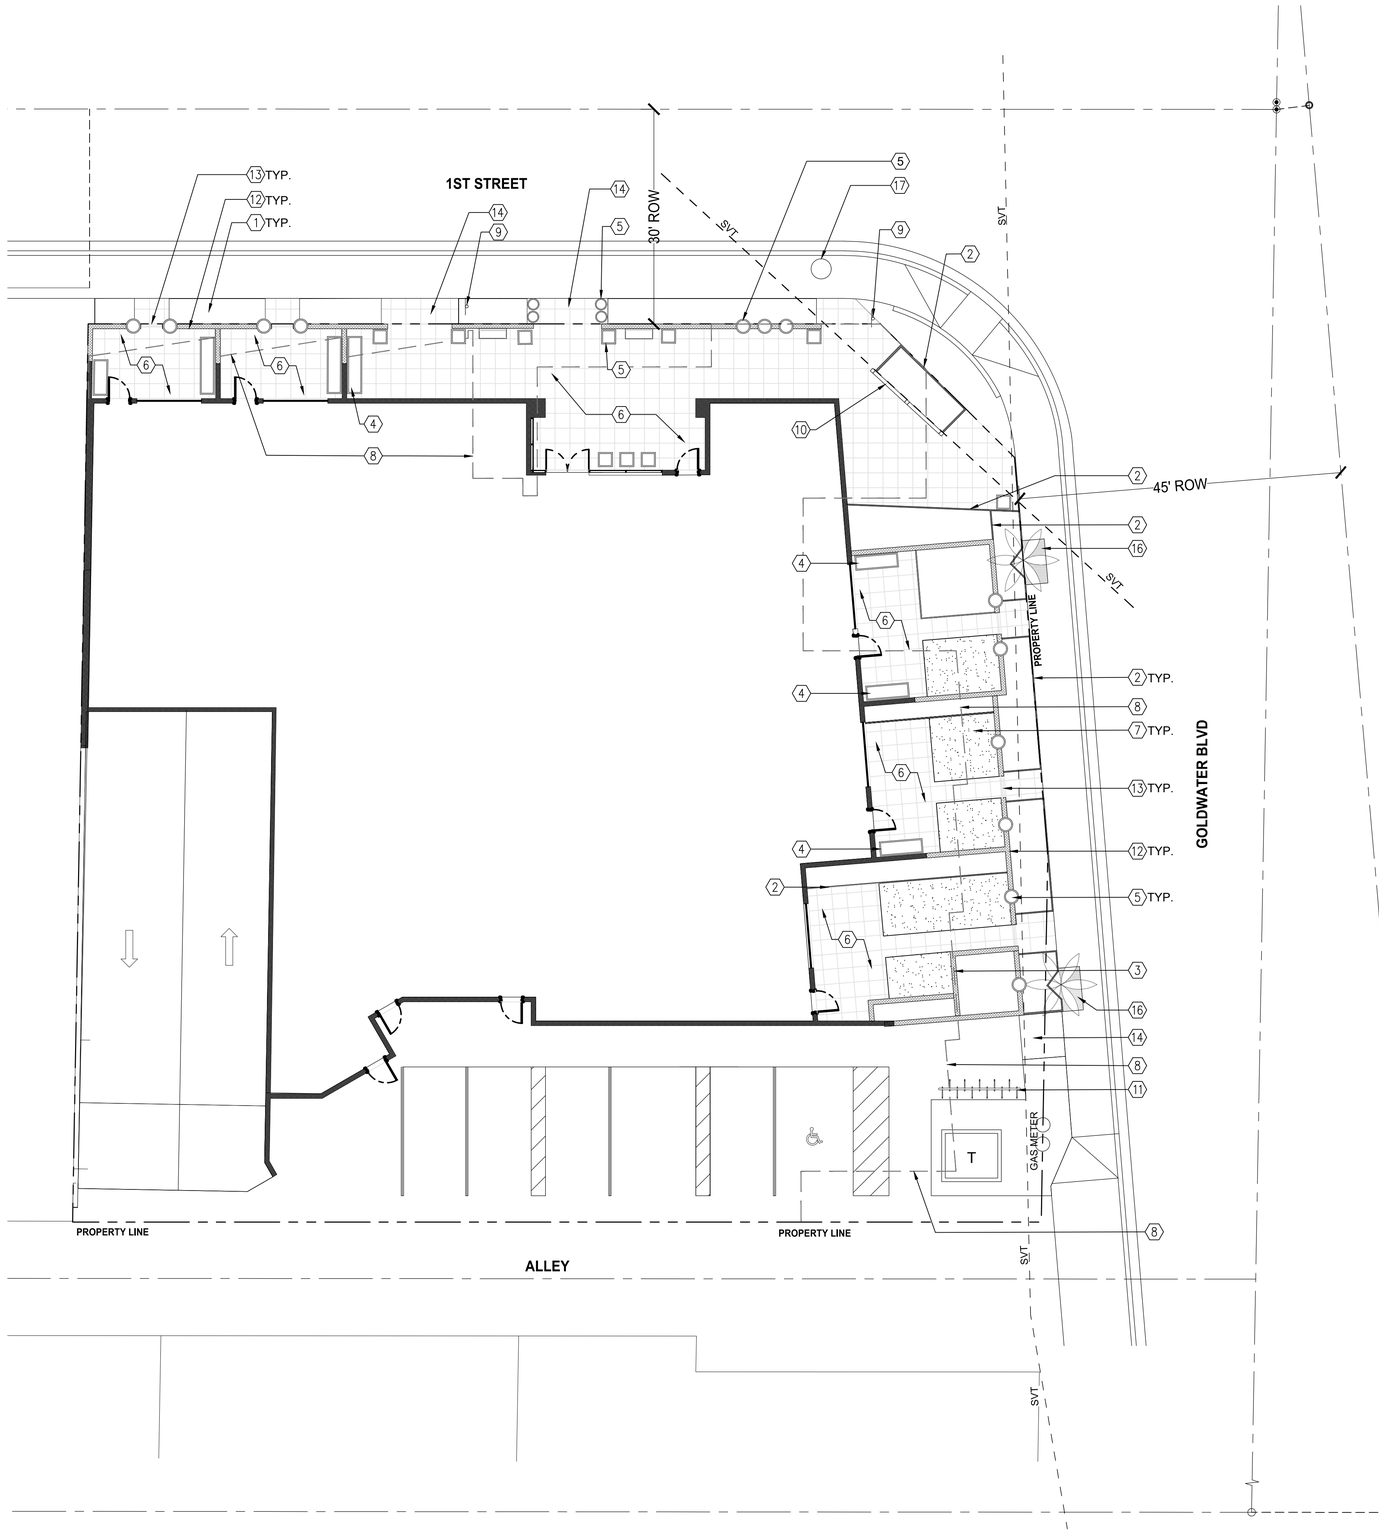

Key Notes

1. Planting area
2. Raised steel planter
3. Raised CMU planter w/ stone veneer
4. Fiberglass planter
5. Site pottery
6. Paver patio
7. Synthetic turf
8. Limit of overhead patio
9. Existing city sign to remain
10. Laser cut steel fence to match architectural panels on building
11. Bicycle rack
12. Patio wall 3" HT
13. Patio gate
14. Side walk ramp
15. Step
16. Existing tree grate
17. Existing city catch basin to remain

10' 0' 10'
SCALE: 1" = 10'

north

PLOT DATE 8/27/2018 9:07:42 AM

WINERY SUITES OF SCOTTSDALE
6961 E 1ST ST. SCOTTSDALE.AZ.85251

Preliminary NOT FOR CONSTRUCTION

dpa
DESIGNERS OF PROGRESSIVE ARCHITECTURE
7272 e indian school rd ste 214
scottsdale, arizona 85251
telephone 480 941 4222
www.dpaarchitects.com

REVISION INFORMATION

#:	Description:	Date:

drawn by: team
project no.: 1054.03
date: 2018-11-13

HARDSCAPE PLAN

L101

WestLand Resources
2020 N. Central Avenue
Suite 695
Phoenix, Arizona 85004
(602) 888-7000

CITY OF SCOTTSDALE
REZONING DEVELOPMENT SUBMITTAL
PRE-APP CASE #488-PA-2018

52-DR-2018
11/14/18