CAUTION: IF THIS SHEET IS NOT 24"x36" IT IS A REDUCED PRINT

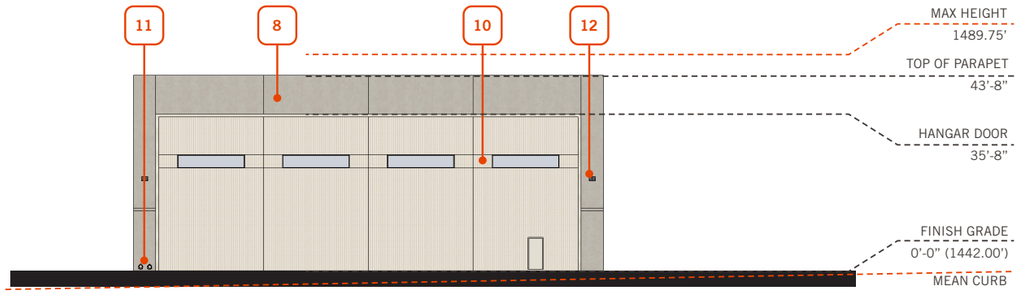

NORTH ELEVATION | SCALE: 1/16" = 1'-0"

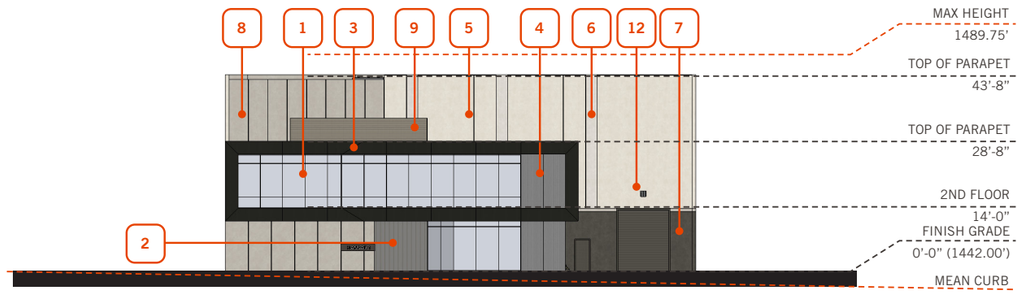

SOUTH ELEVATION | SCALE: 1/16" = 1'-0"

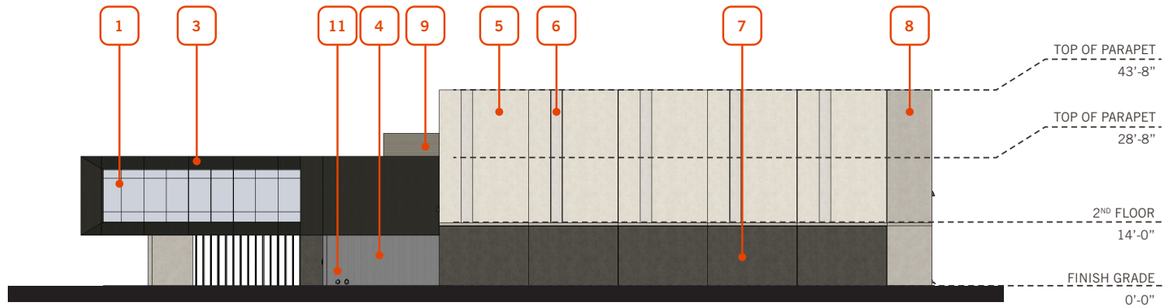

EAST ELEVATION | SCALE: 1/16" = 1'-0"

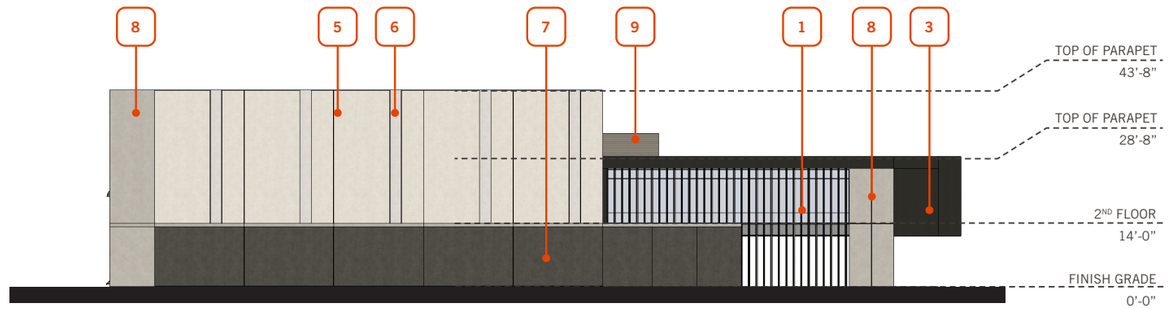

WEST ELEVATION | SCALE: 1/16" = 1'-0"

KEYNOTES

1. SOLARBAN OPTIGRAY WITH CLEAR ANODZIED ALUMINUM MULLIONS
   ARCADIA: T500 TI BEAM 1 SERIES
2. ALUMINUM COMPOSITE METAL PANEL, COLOR: MEDIUM GRAY
3. ALUMINUM COMPOSITE METAL PANEL, COLOR: MATTE DARK BRONZE
4. CONCRETE TILT PANEL WITH FORMLINER, PAINTED: SHERWIN WILLIAMS: CITYSCAPE - 7067, LRV: 22
5. CONCRETE TILT PANEL WITH REVEALS AS SHOWN, PAINTED: SHERWIN WILLIAMS: OYSTER WHITE - 7637, LRV 72
6. 3/4" RECESS AT CONCRETE TILT PANEL PAINTED: SHERWIN WILLIAMS: DRIFT OF MIST - 9166, LRV 69
7. CONCRETE TILT PANEL: DUNN EDWARDS, RENWICK BROWN - DET630, LRV 8
8. CONCRETE TILT PANEL WITH REVEALS AS SHOWN, PAINTED: SHERWIN WILLIAMS: MINDFUL GRAY - 7016, LRV 48
9. MECHANICAL LOUVER SCREEN, PAINTED TO MATCH: DUNN EDWARDS, METAL FRINGE
10. HYDRAULIC HANGAR DOOR WITH INTEGRATED WINDOWS. SHERWIN WILLIAMS OYSTER WHITE, 7637
11. PRIMARY AND OVERFLOW DOWNSPOUT NOZZLE. FINISH: NICKEL BRONZE
12. WALL PACK MOUNTED

STIPULATION SET
RETAIN FOR RECORDS
APPROVED
09/10/2024
DATE
APPROVED BY
7-DR-2024
8/08/2024

THESE DRAWINGS AND SPECIFICATIONS ARE THE PROPERTY AND COPYRIGHT OF WARE MALCOMB AND SHALL NOT BE USED ON ANY OTHER WORK EXCEPT BY AGREEMENT WITH WARE MALCOMB. WRITTEN DIMENSIONS SHALL TAKE PRECEDENCE OVER SCALED DIMENSIONS AND SHALL BE VERIFIED ON THE JOB SITE. ANY DISCREPANCY SHALL BE BROUGHT TO THE NOTICE OF WARE MALCOMB PRIOR TO THE COMMENCEMENT OF ANY WORK.

WARE MALCOMB
ARCHITECTURE
PLANNING
INTERIORS
CIVIL ENGINEERING
BRANDING
BUILDING MEASUREMENT
2777 E. Camelback Rd. Suite #325
Phoenix, AZ, 85016
P 480.767.1001

PROJECT NO.: 250-PA-2024
KEY CODE: 53E64

OWNER/DEVELOPER:
Brian Regehr
480.355.4227
bregehr@wstgp.com

ARCHITECT:
WARE MALCOMB
Kevin Evernham - Principal
2777 East Camelback Road #325
Scottsdale, Arizona 85016
480.800.5294
kevernham@waremalcomb.com

SKYPORT AT REDFIELD HANGARS
7600 E. REDFIELD RD
SCOTTSDALE, AZ 85260

BUILDING ELEVATIONS

	DATE	REMARKS
1.	04/05/2024	PRE-APP SUBMITTAL
2.	04/10/2024	DRB SUBMITTAL

PA / PM:	D. RICHARDSON
DRAWN BY:	TR
JOB NO.:	PHX24-0033-00

SHEET
041a

Wed, 10 Apr 2024

W:\PHX\24\0033\00___Formal_Milestone_Deliverables\2024-04-05_DRB Submittal 1\CAD\PHX24-0033_DRB.dwg

CAUTION: IF THIS SHEET IS NOT 24"x36" IT IS A REDUCED PRINT

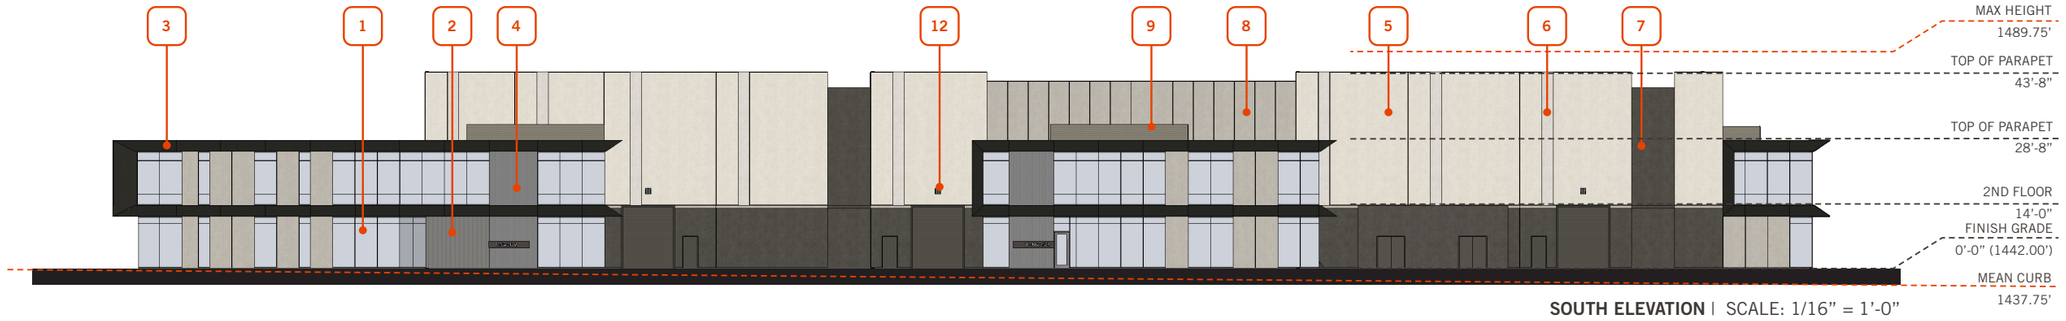

SOUTH ELEVATION | SCALE: 1/16" = 1'-0"

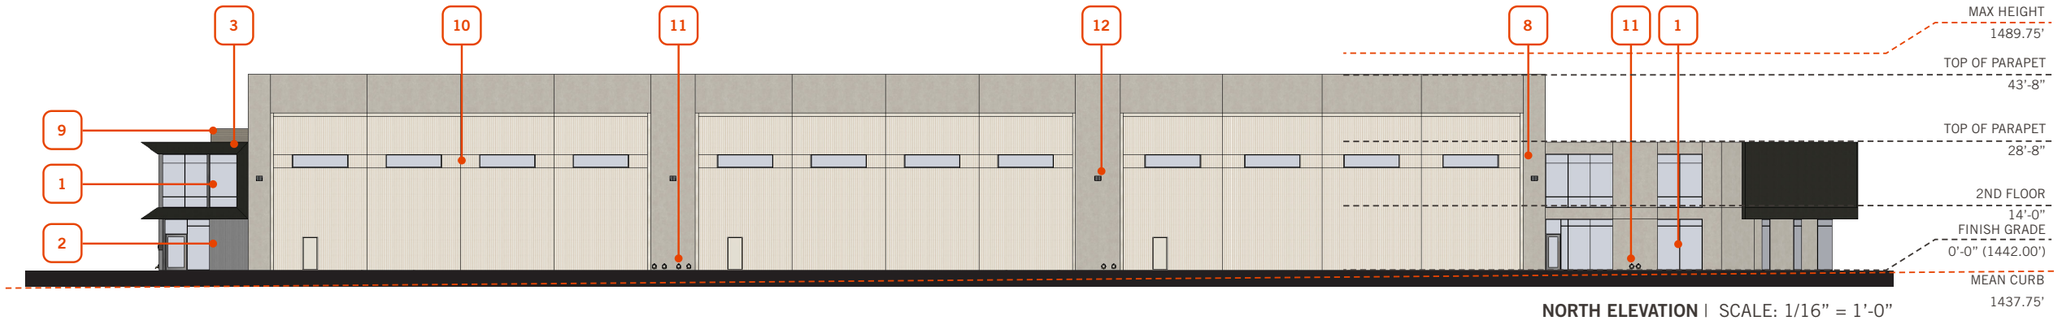

NORTH ELEVATION | SCALE: 1/16" = 1'-0"

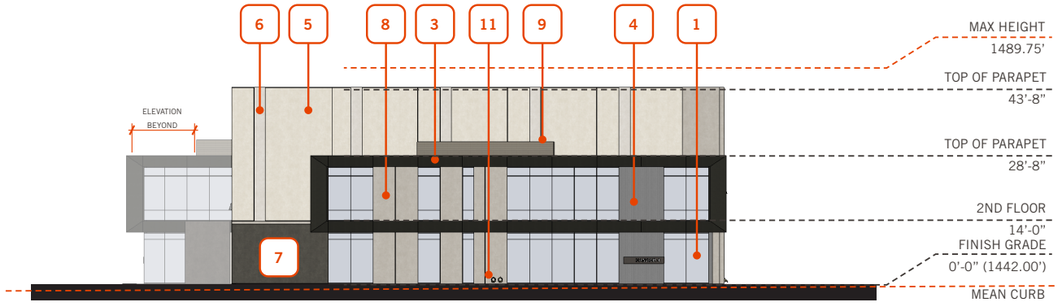

EAST ELEVATION | SCALE: 1/16" = 1'-0"

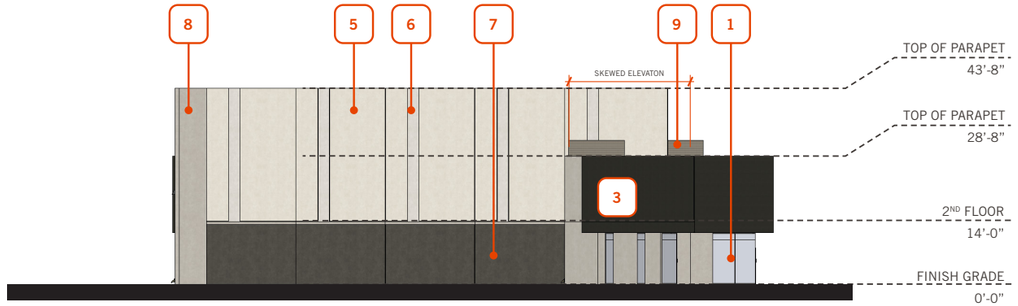

WEST ELEVATION | SCALE: 1/16" = 1'-0"

KEYNOTES

1. SOLARBAN OPTIGRAY WITH CLEAR ANODZIED ALUMINUM MULLIONS
   ARCADIA: T500 TI BEAM 1 SERIES
2. ALUMINUM COMPOSITE METAL PANEL, COLOR: MEDIUM GRAY
3. ALUMINUM COMPOSITE METAL PANEL, COLOR: MATTE DARK BRONZE
4. CONCRETE TILT PANEL WITH FORMLINER, PAINTED: SHERWIN WILLIAMS: CITYSCAPE - 7067, LRV: 22
5. CONCRETE TILT PANEL WITH REVEALS AS SHOWN, PAINTED: SHERWIN WILLIAMS: OYSTER WHITE - 7637, LRV 72
6. 3/4" RECESS AT CONCRETE TILT PANEL PAINTED: SHERWIN WILLIAMS: DRIFT OF MIST - 9166, LRV 69
7. CONCRETE TILT PANEL: DUNN EDWARDS, RENWICK BROWN - DET630, LRV 8
8. CONCRETE TILT PANEL WITH REVEALS AS SHOWN, PAINTED: SHERWIN WILLIAMS: MINDFUL GRAY - 7016, LRV 48
9. MECHANICAL LOUVER SCREEN, PAINTED TO MATCH: DUNN EDWARDS, METAL FRINGE
10. HYDRAULIC HANGAR DOOR WITH INTEGRATED WINDOWS. SHERWIN WILLIAMS OYSTER WHITE, 7637
11. PRIMARY AND OVERFLOW DOWNSPOUT NOZZLE. FINISH: NICKEL BRONZE
12. WALL PACK MOUNTED

THESE DRAWINGS AND SPECIFICATIONS ARE THE PROPERTY AND COPYRIGHT OF WARE MALCOMB AND SHALL NOT BE USED ON ANY OTHER WORK EXCEPT BY AGREEMENT WITH WARE MALCOMB. WRITTEN DIMENSIONS SHALL TAKE PRECEDENCE OVER SCALED DIMENSIONS AND SHALL BE VERIFIED ON THE JOB SITE. ANY DISCREPANCY SHALL BE BROUGHT TO THE NOTICE OF WARE MALCOMB PRIOR TO THE COMMENCEMENT OF ANY WORK.

WARE MALCOMB
ARCHITECTURE PLANNING INTERIORS
CIVIL ENGINEERING BRANDING BUILDING MEASUREMENT
2777 E. Camelback Rd. Suite #325
Phoenix, AZ, 85016
P 480.767.1001

PROJECT NO.: 250-PA-2024
KEY CODE: 53E64

OWNER/DEVELOPER:
Brian Regehr
480.355.4227
bregehr@wstgp.com

ARCHITECT:
WARE MALCOMB
Kevin Evernham - Principal
2777 East Camelback Road #325
Scottsdale, Arizona 85016
480.800.5294
kevernham@waremalcomb.com

SKYPORT AT REDFIELD HANGARS

7600 E. REDFIELD RD
SCOTTSDALE, AZ 85260

BUILDING ELEVATIONS

	DATE	REMARKS
1	04/05/2024	PRE-APP SUBMITTAL
2	04/10/2024	DRB SUBMITTAL

PA / PM:	D. RICHARDSON
DRAWN BY:	TR
JOB NO.:	PHX24-0033-00

SHEET
041b

W:\PHX\24\0033\00__Formal_Milestone_Deliverables\2024-04-05_DRB Submittal 1\CAD\PHX24-0033_DRB.dwg
Wed, 10 Apr 2024

CAUTION: IF THIS SHEET IS NOT 24"X36" IT IS A REDUCED PRINT

HANGAR 1 SOUTHWEST CORNER

WARE MALCOMB

2777 E. Camelback Rd. Suite #325
Phoenix, AZ. 85016
P 480.767.1001

ARCHITECTURE
PLANNING
INTERIORS
CIVIL ENGINEERING
BRANDING
BUILDING MEASUREMENT

PROJECT NO.: 250-PA-2024
KEY CODE: 53E64

OWNER/DEVELOPER:
Brian Regehr
480.355.4227
bregehr@wstgp.com

ARCHITECT:
WARE MALCOMB
Kevin Evernham - Principal
2777 East Camelback Road #325
Scottsdale, Arizona 85016
480.800.5294
kevernham@waremalcomb.com

SKYPORT AT REDFIELD
HANGARS

7600 E. REDFIELD RD
SCOTTSDALE, AZ 85260

PERSPECTIVES

	DATE	REMARKS
1	04/05/2024	PRE-APP SUBMITTAL
2	04/10/2024	DRB SUBMITTAL

PA / PM:	D. RICHARDSON
DRAWN BY:	TR
JOB NO.:	PHX24-0033-00

SHEET
042a

THESE DRAWINGS AND SPECIFICATIONS ARE THE PROPERTY AND COPYRIGHT OF WARE MALCOMB AND SHALL NOT BE USED ON ANY OTHER WORK EXCEPT BY AGREEMENT WITH WARE MALCOMB. WRITTEN DIMENSIONS SHALL TAKE PRECEDENCE OVER SCALED DIMENSIONS AND SHALL BE VERIFIED ON THE JOB SITE. ANY DISCREPANCY SHALL BE BROUGHT TO THE NOTICE OF WARE MALCOMB PRIOR TO THE COMMENCEMENT OF ANY WORK.

W:\PHX\24\0033\00___Formal_Milestone_Deliverables\2024-04-05_DRB Submittal 1\CAD\PHX24-0033_DRB.dwg

Wed, 10 Apr 2024

CAUTION: IF THIS SHEET IS NOT 24"X36" IT IS A REDUCED PRINT

HANGAR 1 SOUTHWEST CORNER

THESE DRAWINGS AND SPECIFICATIONS ARE THE PROPERTY AND COPYRIGHT OF WARE MALCOMB AND SHALL NOT BE USED ON ANY OTHER WORK EXCEPT BY AGREEMENT WITH WARE MALCOMB. WRITTEN DIMENSIONS SHALL TAKE PRECEDENCE OVER SCALED DIMENSIONS AND SHALL BE VERIFIED ON THE JOB SITE. ANY DISCREPANCY SHALL BE BROUGHT TO THE NOTICE OF WARE MALCOMB PRIOR TO THE COMMENCEMENT OF ANY WORK.

WARE MALCOMB
ARCHITECTURE CIVIL ENGINEERING
PLANNING BRANDING
INTERIORS BUILDING MEASUREMENT
2777 E. Camelback Rd. Suite #325
Phoenix, AZ. 85016
P 480.767.1001

PROJECT NO.: 250-PA-2024
KEY CODE: 53E64

OWNER/DEVELOPER:
Brian Regehr
480.355.4227
bregehr@wstgp.com

ARCHITECT:
WARE MALCOMB
Kevin Evernham - Principal
2777 East Camelback Road #325
Scottsdale, Arizona 85016
480.800.5294
kevernham@waremalcomb.com

SKYPORT AT REDFIELD HANGARS

7600 E. REDFIELD RD
SCOTTSDALE, AZ 85260

PERSPECTIVES

	DATE	REMARKS
1	04/05/2024	PRE-APP SUBMITTAL
2	04/10/2024	DRB SUBMITTAL

PA / PM:	D. RICHARDSON
DRAWN BY:	TR
JOB NO.:	PHX24-0033-00

SHEET
042b

Wed, 10 Apr 2024

W:\PHX\24\0033\00___Formal_Milestone_Deliverables\2024-04-05_DRB Submittal 1\C4D\PHX24-0033_DRB.dwg

CAUTION: IF THIS SHEET IS NOT 24"X36" IT IS A REDUCED PRINT

SOUTHWEST PERSPECTIVE VIEW FROM REDFIELD ROAD

THESE DRAWINGS AND SPECIFICATIONS ARE THE PROPERTY AND COPYRIGHT OF WARE MALCOMB AND SHALL NOT BE USED ON ANY OTHER WORK EXCEPT BY AGREEMENT WITH WARE MALCOMB. WRITTEN DIMENSIONS SHALL TAKE PRECEDENCE OVER SCALED DIMENSIONS AND SHALL BE VERIFIED ON THE JOB SITE. ANY DISCREPANCY SHALL BE BROUGHT TO THE NOTICE OF WARE MALCOMB PRIOR TO THE COMMENCEMENT OF ANY WORK.

WARE MALCOMB
2777 E. Camelback Rd, Suite #325
Phoenix, AZ, 85016
P 480.767.1001

ARCHITECTURE
PLANNING
INTERIORS
CIVIL ENGINEERING
BRANDING
BUILDING MEASUREMENT

PROJECT NO.: 250-PA-2024
KEY CODE: 53E64

OWNER/DEVELOPER:
Brian Regehr
480.355.4227
bregehr@wstgp.com

ARCHITECT:
WARE MALCOMB
Kevin Evernham - Principal
2777 East Camelback Road #325
Scottsdale, Arizona 85016
480.800.5294
kevernham@waremalcomb.com

SKYPORT AT REDFIELD HANGARS

7600 E. REDFIELD RD
SCOTTSDALE, AZ 85260

PERSPECTIVES

	DATE	REMARKS
1	04/05/2024	PRE-APP SUBMITTAL
2	04/10/2024	DRB SUBMITTAL

PA / PM:	D. RICHARDSON
DRAWN BY:	TR
JOB NO.:	PHX24-0033-00

SHEET
042c

Wed, 10 Apr 2024 - 2:

W:\PHX\24\0033\00__Formal_Milestone_Deliverables\2024-04-05_DRB Submittal 1\CAD\PHX24-0033_DRB.dwg

CAUTION: IF THIS SHEET IS NOT 24"X36" IT IS A REDUCED PRINT

SOUTHEAST PERSPECTIVE VIEW FROM REDFIELD ROAD

THESE DRAWINGS AND SPECIFICATIONS ARE THE PROPERTY AND COPYRIGHT OF WARE MALCOMB AND SHALL NOT BE USED ON ANY OTHER WORK EXCEPT BY AGREEMENT WITH WARE MALCOMB. WRITTEN DIMENSIONS SHALL TAKE PRECEDENCE OVER SCALED DIMENSIONS AND SHALL BE VERIFIED ON THE JOB SITE. ANY DISCREPANCY SHALL BE BROUGHT TO THE NOTICE OF WARE MALCOMB PRIOR TO THE COMMENCEMENT OF ANY WORK.

WARE MALCOMB
2777 E. Camelback Rd. Suite #325
Phoenix, AZ. 85016
P 480.767.1001

ARCHITECTURE
PLANNING
INTERIORS
CIVIL ENGINEERING
BRANDING
BUILDING MEASUREMENT

PROJECT NO.: 250-PA-2024
KEY CODE: 53E64

OWNER/DEVELOPER:
Brian Regehr
480.355.4227
bregehr@wstgp.com

ARCHITECT:
WARE MALCOMB
Kevin Evernham - Principal
2777 East Camelback Road #325
Scottsdale, Arizona 85016
480.800.5294
kevernham@waremalcomb.com

SKYPORT AT REDFIELD HANGARS

7600 E. REDFIELD RD
SCOTTSDALE, AZ 85260

PERSPECTIVES

	DATE	REMARKS
1	04/05/2024	PRE-APP SUBMITTAL
2	04/10/2024	DRB SUBMITTAL

PA / PM:	D. RICHARDSON
DRAWN BY:	TR
JOB NO.:	PHX24-0033-00

SHEET
042d

Wed, 10 Apr 2024

W:\PHX\24\0033\00__Formal_Milestone_Deliverables\2024-04-05_DRB Submittal 1\CAD\PHX24-0033_DRB.dwg

CAUTION: IF THIS SHEET IS NOT 24"X36" IT IS A REDUCED PRINT

NORTHEAST PERSPECTIVE VIEW FROM N 76TH PL

WARE MALCOMB

2777 E. Camelback Rd. Suite #325
Phoenix, AZ. 85016
P. 480.767.1001

ARCHITECTURE
PLANNING
INTERIORS
CIVIL ENGINEERING
BRANDING
BUILDING MEASUREMENT

THESE DRAWINGS AND SPECIFICATIONS ARE THE PROPERTY AND COPYRIGHT OF WARE MALCOMB AND SHALL NOT BE USED ON ANY OTHER WORK EXCEPT BY AGREEMENT WITH WARE MALCOMB. WRITTEN DIMENSIONS SHALL TAKE PRECEDENCE OVER SCALED DIMENSIONS AND SHALL BE VERIFIED ON THE JOB SITE. ANY DISCREPANCY SHALL BE BROUGHT TO THE NOTICE OF WARE MALCOMB PRIOR TO THE COMMENCEMENT OF ANY WORK.

PROJECT NO.: 250-PA-2024
KEY CODE: 53E64

OWNER/DEVELOPER:
Brian Regehr
480.355.4227
bregehr@wstgp.com

ARCHITECT:
WARE MALCOMB
Kevin Evernham - Principal
2777 East Camelback Road #325
Scottsdale, Arizona 85016
480.800.5294
kevernham@waremalcomb.com

SKYPORT AT REDFIELD HANGARS

7600 E. REDFIELD RD
SCOTTSDALE, AZ 85260

PERSPECTIVES

	DATE	REMARKS
1.	04/05/2024	PRE-APP SUBMITTAL
2.	04/10/2024	DRB SUBMITTAL

PA / PM:	D. RICHARDSON
DRAWN BY:	TR
JOB NO.:	PHX24-0033-00

SHEET
042e

W:\PHX\24\0033\00___Formal_Milestone_Deliverables\2024-04-05_DRB Submittal 1\CAD\PHX24-0033_DRB.dwg

Wed, 10 Apr 2024