CAUTION: IF THIS SHEET IS NOT 24"x36" IT IS A REDUCED PRINT

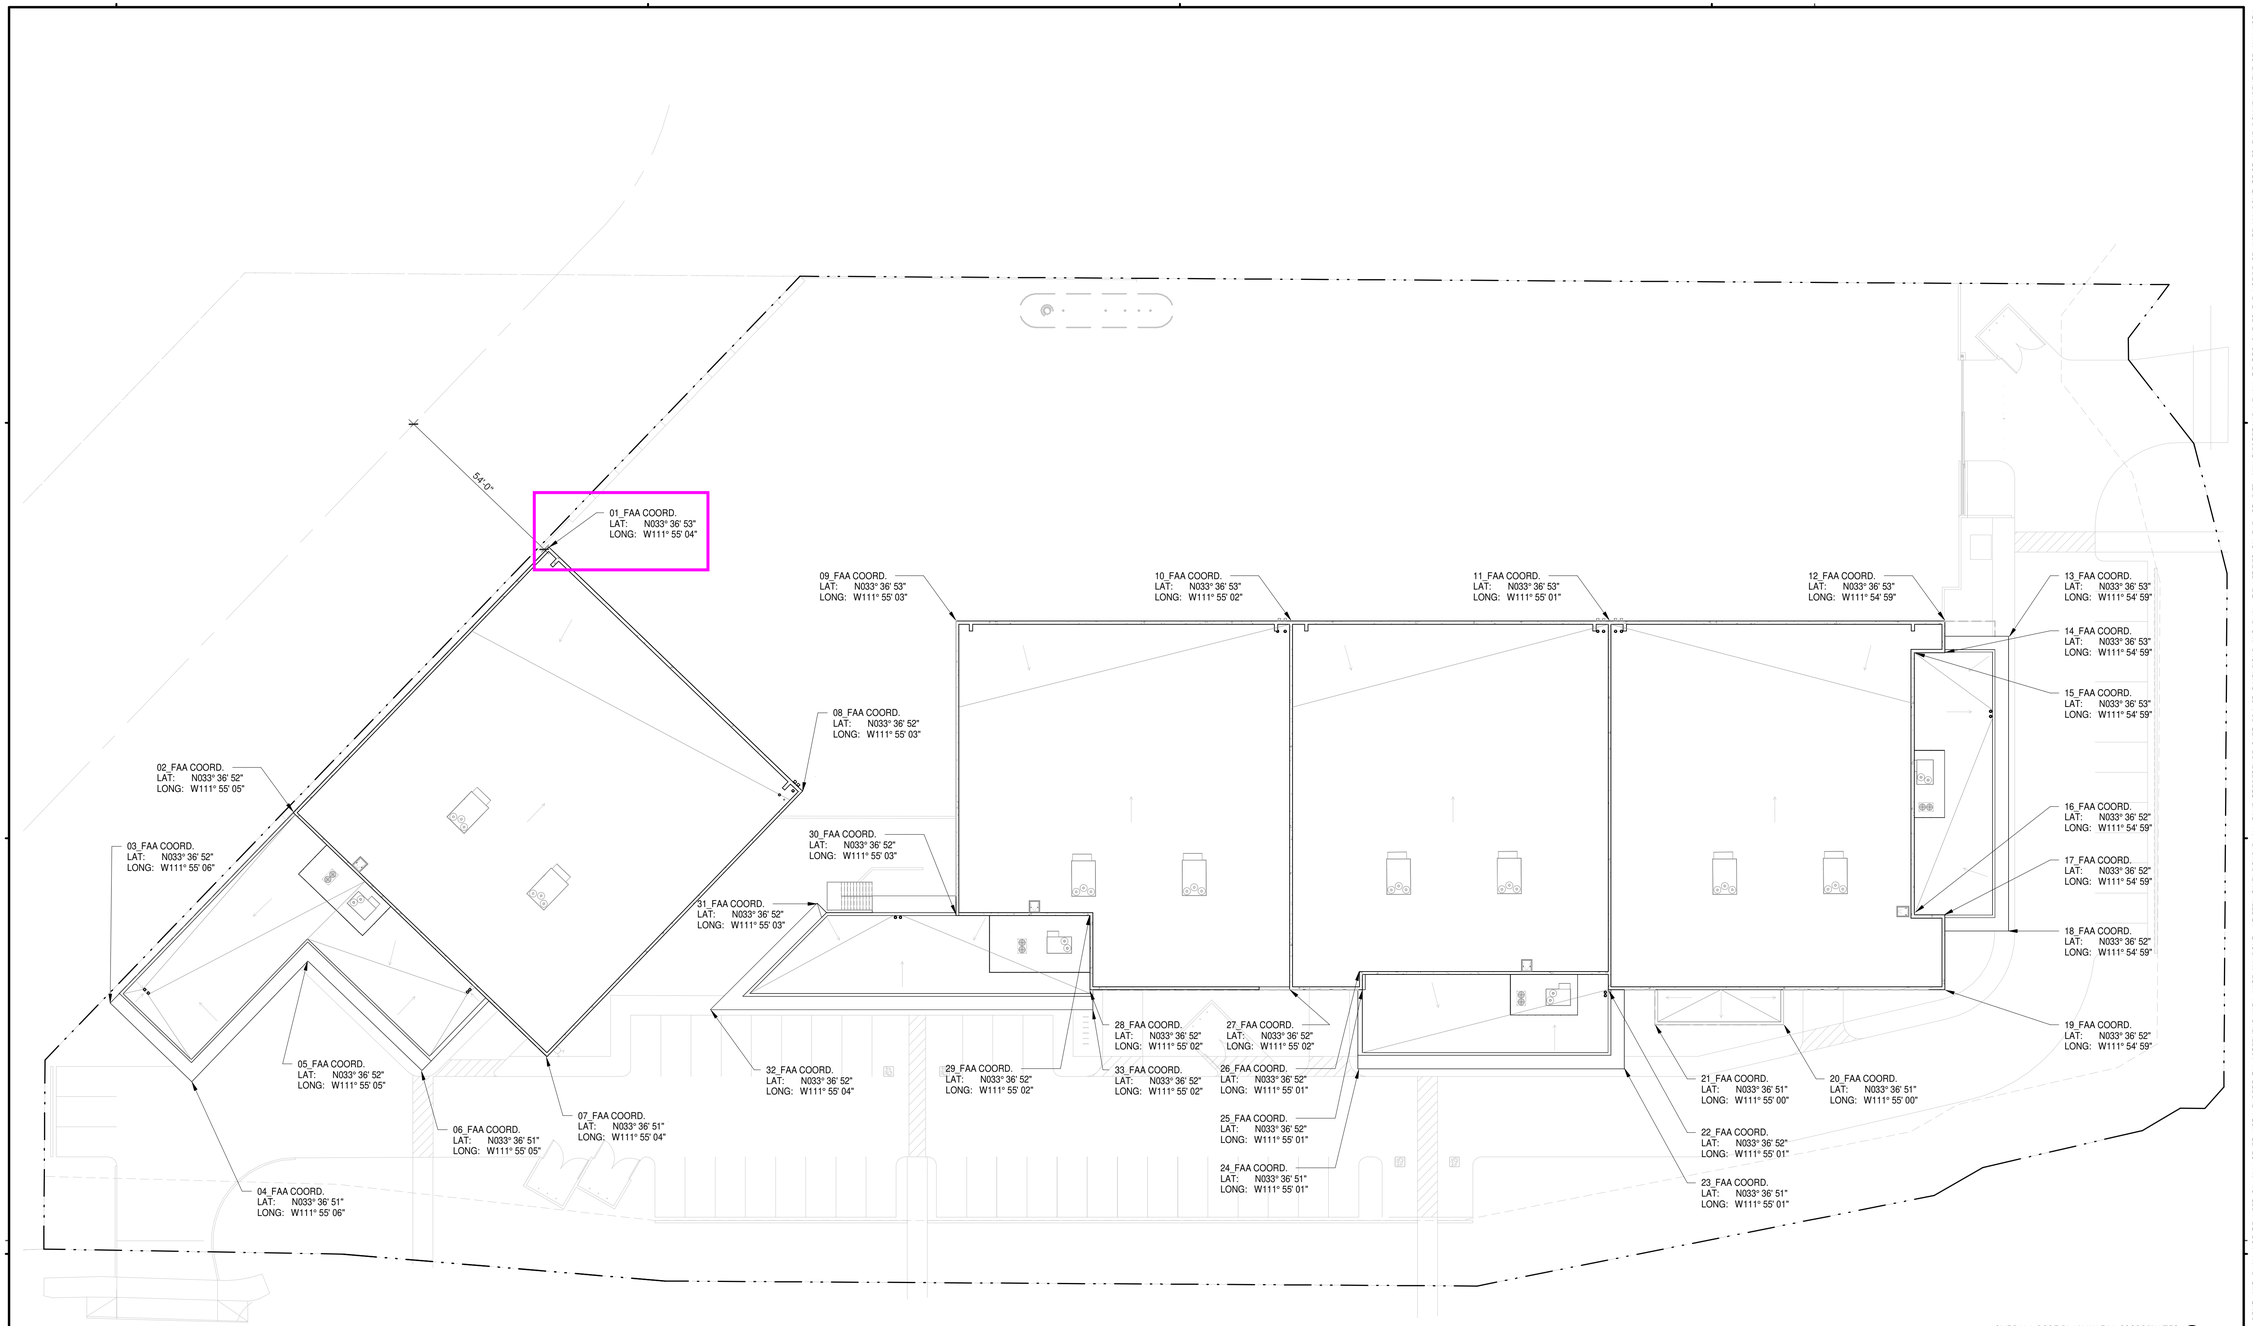

OVERALL ROOF PLAN W/ FAA COORDINATES (1)
3/64" = 1'-0"

WARE MALCOMB
ARCHITECTURE PLANNING INTERIORS
CIVIL ENGINEERING BRANDING BUILDING MEASUREMENT
2777 E. Camelback Rd. Suite #325
Phoenix, AZ. 85016
P 480.767.1001

PROJECT NO.: 250-PA-2024
KEY CODE: 53E64

OWNER/DEVELOPER:
Brian Regehr
480.355.4227
bregehr@wstgp.com

ARCHITECT:
WARE MALCOMB
Kevin Evernham - Principal
2777 East Camelback Road #325
Scottsdale, Arizona 85016
480.800.5294
kevernham@waremalcomb.com

SKYPORT AT REDFIELD HANGARS

7600 E. REDFIELD RD
SCOTTSDALE AZ 85260

OVERALL ROOF PLAN W/ FAA COORDINATES

DATE	REMARKS

PA/PM:	Approver
DRAWN BY.:	Author
JOB NO.:	PHX24-0033-00

SHEET
018d

XX/XX/XXXX - PROGRESS CHECK

8/7/2024 12:05:12 PM

THESE DRAWINGS AND SPECIFICATIONS ARE THE PROPERTY AND COPYRIGHT OF WARE MALCOMB AND SHALL NOT BE USED ON ANY OTHER WORK EXCEPT BY AGREEMENT WITH WARE MALCOMB. WRITTEN DIMENSIONS SHALL TAKE PRECEDENCE OVER SCALED DIMENSIONS AND SHALL BE VERIFIED ON THE JOB SITE. ANY DISCREPANCY SHALL BE BROUGHT TO THE NOTICE OF WARE MALCOMB PRIOR TO THE COMMENCEMENT OF ANY WORK.

W:\PHX\24\0033\00\Architectural\Revit 7600 E Redfield Rd_ARCH.rvt