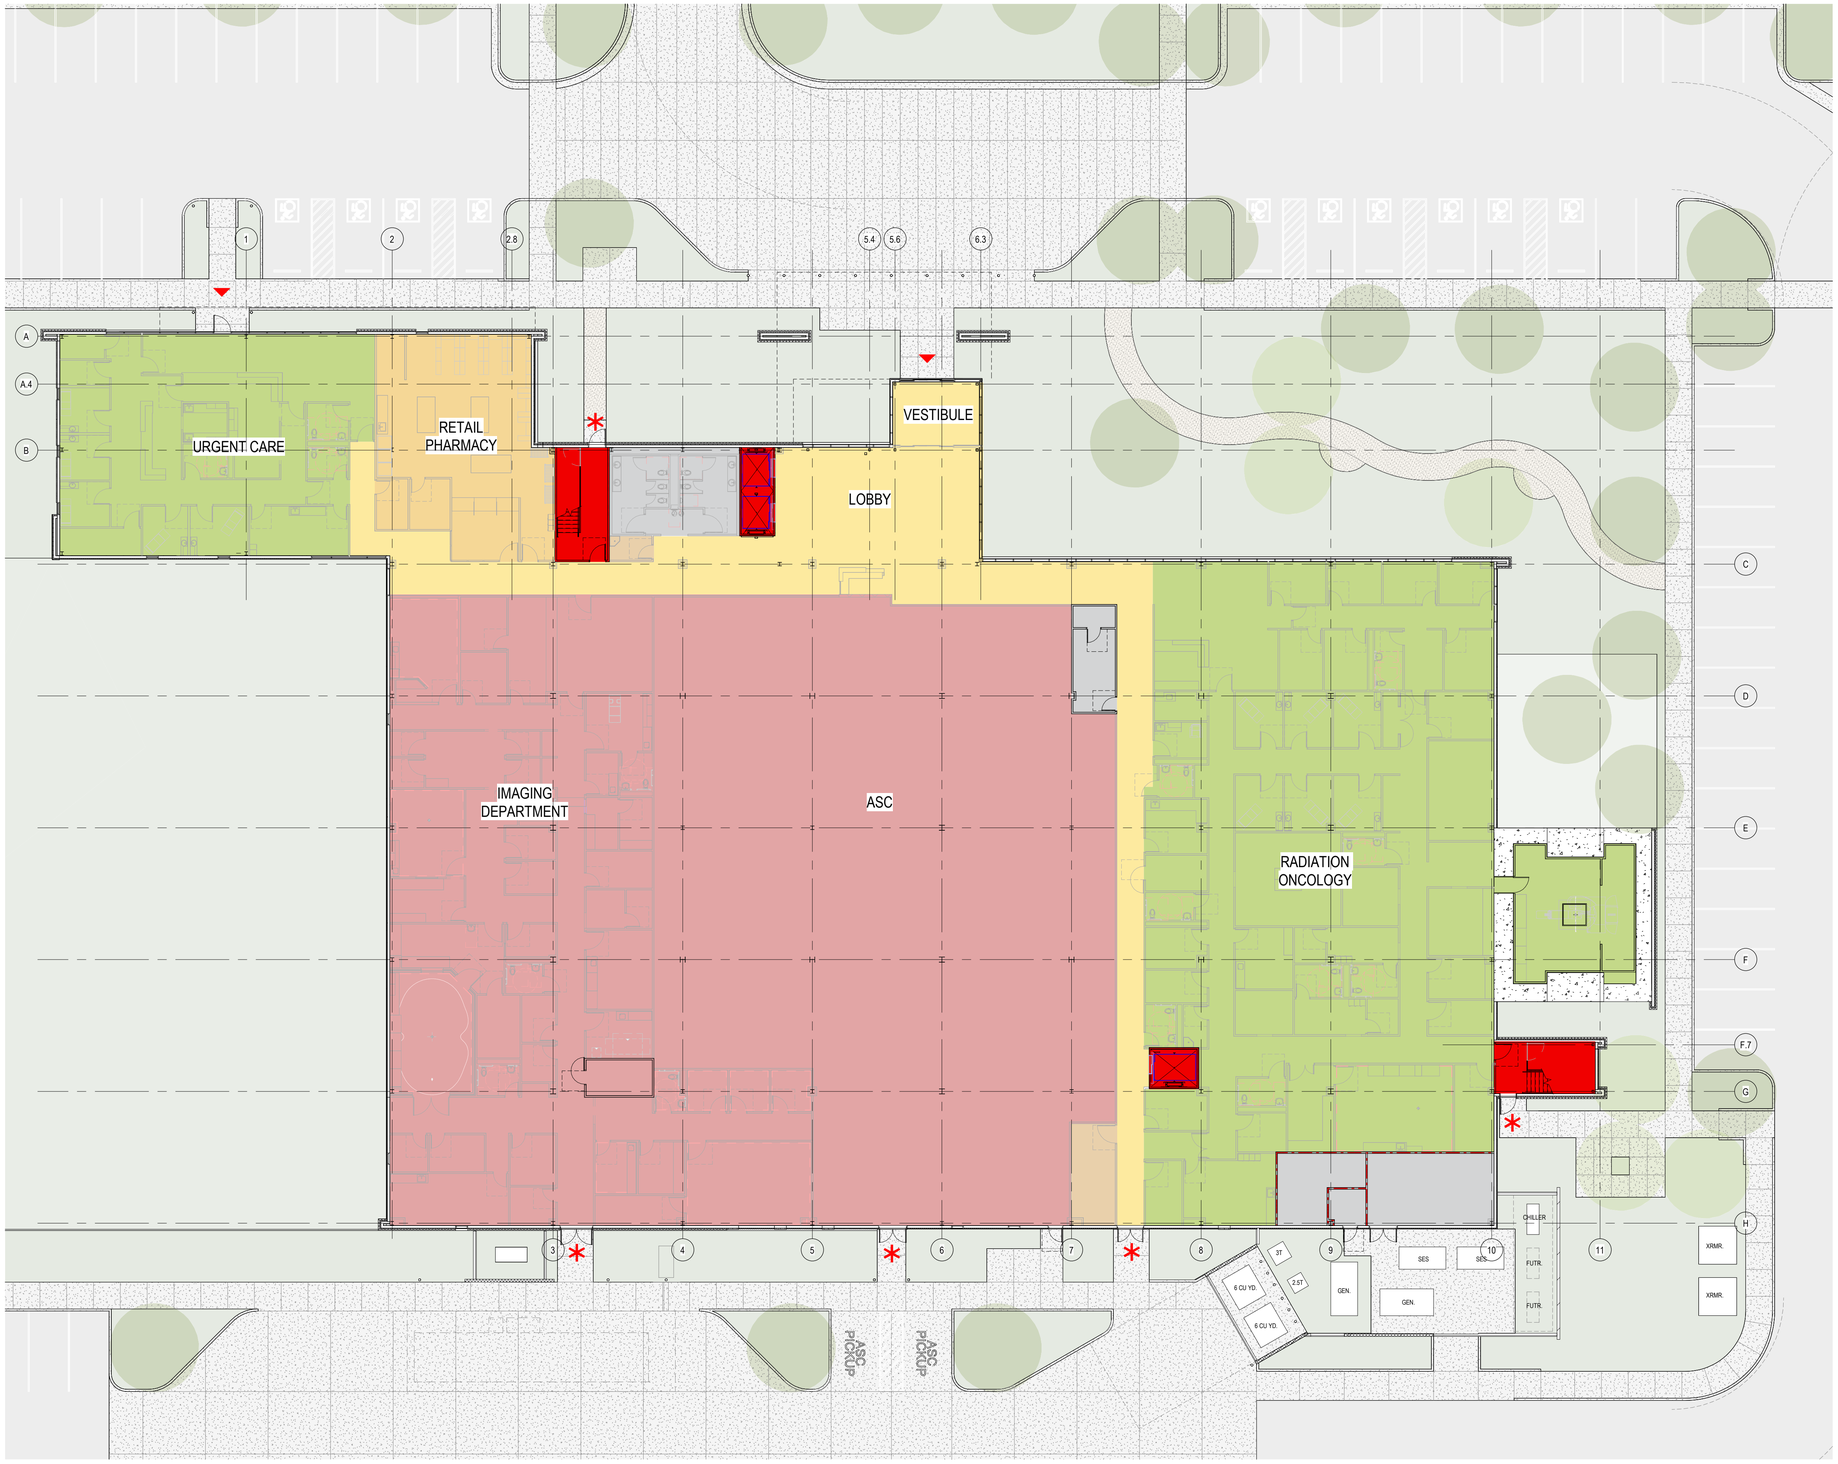

LEVEL 1 - FLOOR PLAN_DRB

SCALE: 1/16" = 1'-0"

PROJECT NORTH

16' 8' 0' 16' 32'

GRAPHIC SCALE: 1/16" = 1'-0"

GRAPHIC LEGEND

- PUBLIC
- DIAGNOSTICS & TREATMENT
- CLINICAL SUPPORT
- OUTPATIENT CLINICAL
- GENERAL SERVICES
- BUILDING SUPPORT / RESTROOMS
- SHELL SPACE
- VERTICAL CIRCULATION
- PRIMARY BUILDING ENTRY / EXIT
- BUILDING EXIT

Banner Health Center Plus

SCOTTSDALE CAMPUS

NW Corner of Hayden Rd. and Mayo Blvd.
Scottsdale, Arizona 85255

NexCore GROUP
1550 Market Street
Suite 200
Denver, CO 80202

SMITHGROUP
455 NORTH THIRD STREET
SUITE 250
PHOENIX, AZ 85004
602.265.2200
smithgroup.com

ISSUED FOR	REV	DATE
DEVELOPMENT REVIEW BOARD		*07MAR24*

SEALS AND SIGNATURES

NOT FOR CONSTRUCTION

SHEET TITLE

LEVEL 1 FLOOR PLAN

PROJECT NUMBER 14303.000

SHEET NUMBER **DRB_A2.1.0**

Author

Plot Date: 3/5/2024 4:16:30 PM

LEVEL 2 FLOOR PLAN
SCALE: 1/16" = 1'-0"

PROJECT NORTH

16' 8' 0' 16' 32'
GRAPHIC SCALE: 1/16" = 1'-0"

GRAPHIC LEGEND

- PUBLIC
- DIAGNOSTICS & TREATMENT
- CLINICAL SUPPORT
- OUTPATIENT CLINICAL
- GENERAL SERVICES
- BUILDING SUPPORT / RESTROOMS
- SHELL SPACE
- VERTICAL CIRCULATION
- PRIMARY BUILDING ENTRY / EXIT
- BUILDING EXIT

Banner Health Center Plus

SCOTTSDALE CAMPUS

NW Corner of Hayden Rd. and Mayo Blvd.
Scottsdale, Arizona 85255

NexCore GROUP
1550 Market Street
Suite 200
Denver, CO 80202

SMITHGROUP
455 NORTH THIRD STREET
SUITE 250
PHOENIX, AZ 85004
602.265.2200
smithgroup.com

ISSUED FOR	REV	DATE
DEVELOPMENT REVIEW BOARD		*07MAR24*

SEALS AND SIGNATURES

NOT FOR CONSTRUCTION

SHEET TITLE
LEVEL 2 FLOOR PLAN

PROJECT NUMBER 14303.000

SHEET NUMBER **DRB_A2.2.0**

Plot Date: 3/5/2024 4:16:33 PM Author

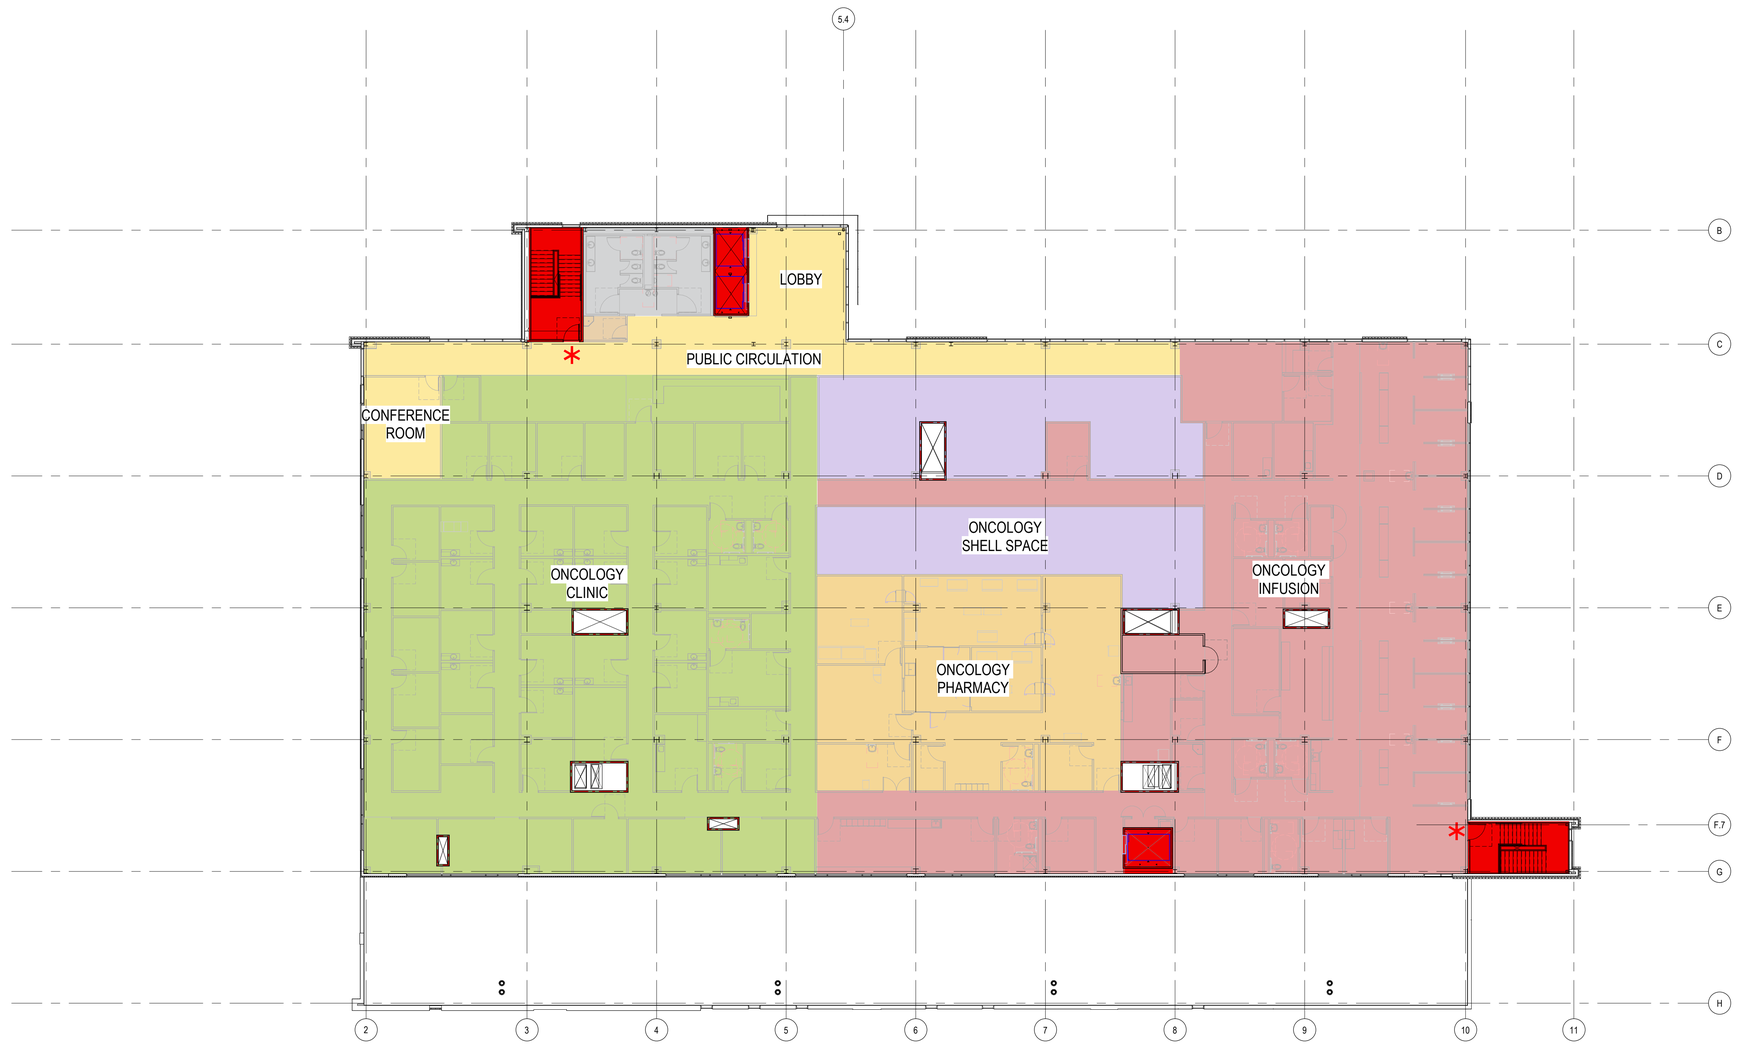

LEVEL 3 - FLOOR PLAN_DRB

SCALE: 1/16" = 1'-0"

PROJECT NORTH

16' 8' 0' 16' 32'

GRAPHIC SCALE: 1/16" = 1'-0"

GRAPHIC LEGEND

- PUBLIC
- DIAGNOSTICS & TREATMENT
- CLINICAL SUPPORT
- OUTPATIENT CLINICAL
- GENERAL SERVICES
- BUILDING SUPPORT / RESTROOMS
- SHELL SPACE
- VERTICAL CIRCULATION
- PRIMARY BUILDING ENTRY / EXIT
- BUILDING EXIT

Banner Health Center Plus

SCOTTSDALE CAMPUS

NW Corner of Hayden Rd. and Mayo Blvd.
Scottsdale, Arizona 85255

NexCore GROUP
1550 Market Street
Suite 200
Denver, CO 80202

SMITHGROUP
455 NORTH THIRD STREET
SUITE 250
PHOENIX, AZ 85004
602.265.2200
smithgroup.com

ISSUED FOR	REV	DATE
DEVELOPMENT REVIEW BOARD		*07MAR24*

SEALS AND SIGNATURES

NOT FOR CONSTRUCTION

SHEET TITLE

LEVEL 3 FLOOR PLAN

PROJECT NUMBER 14303.000

SHEET NUMBER **DRB_A2.3.0**

Plot Date: 3/5/2024 4:16:36 PM Author

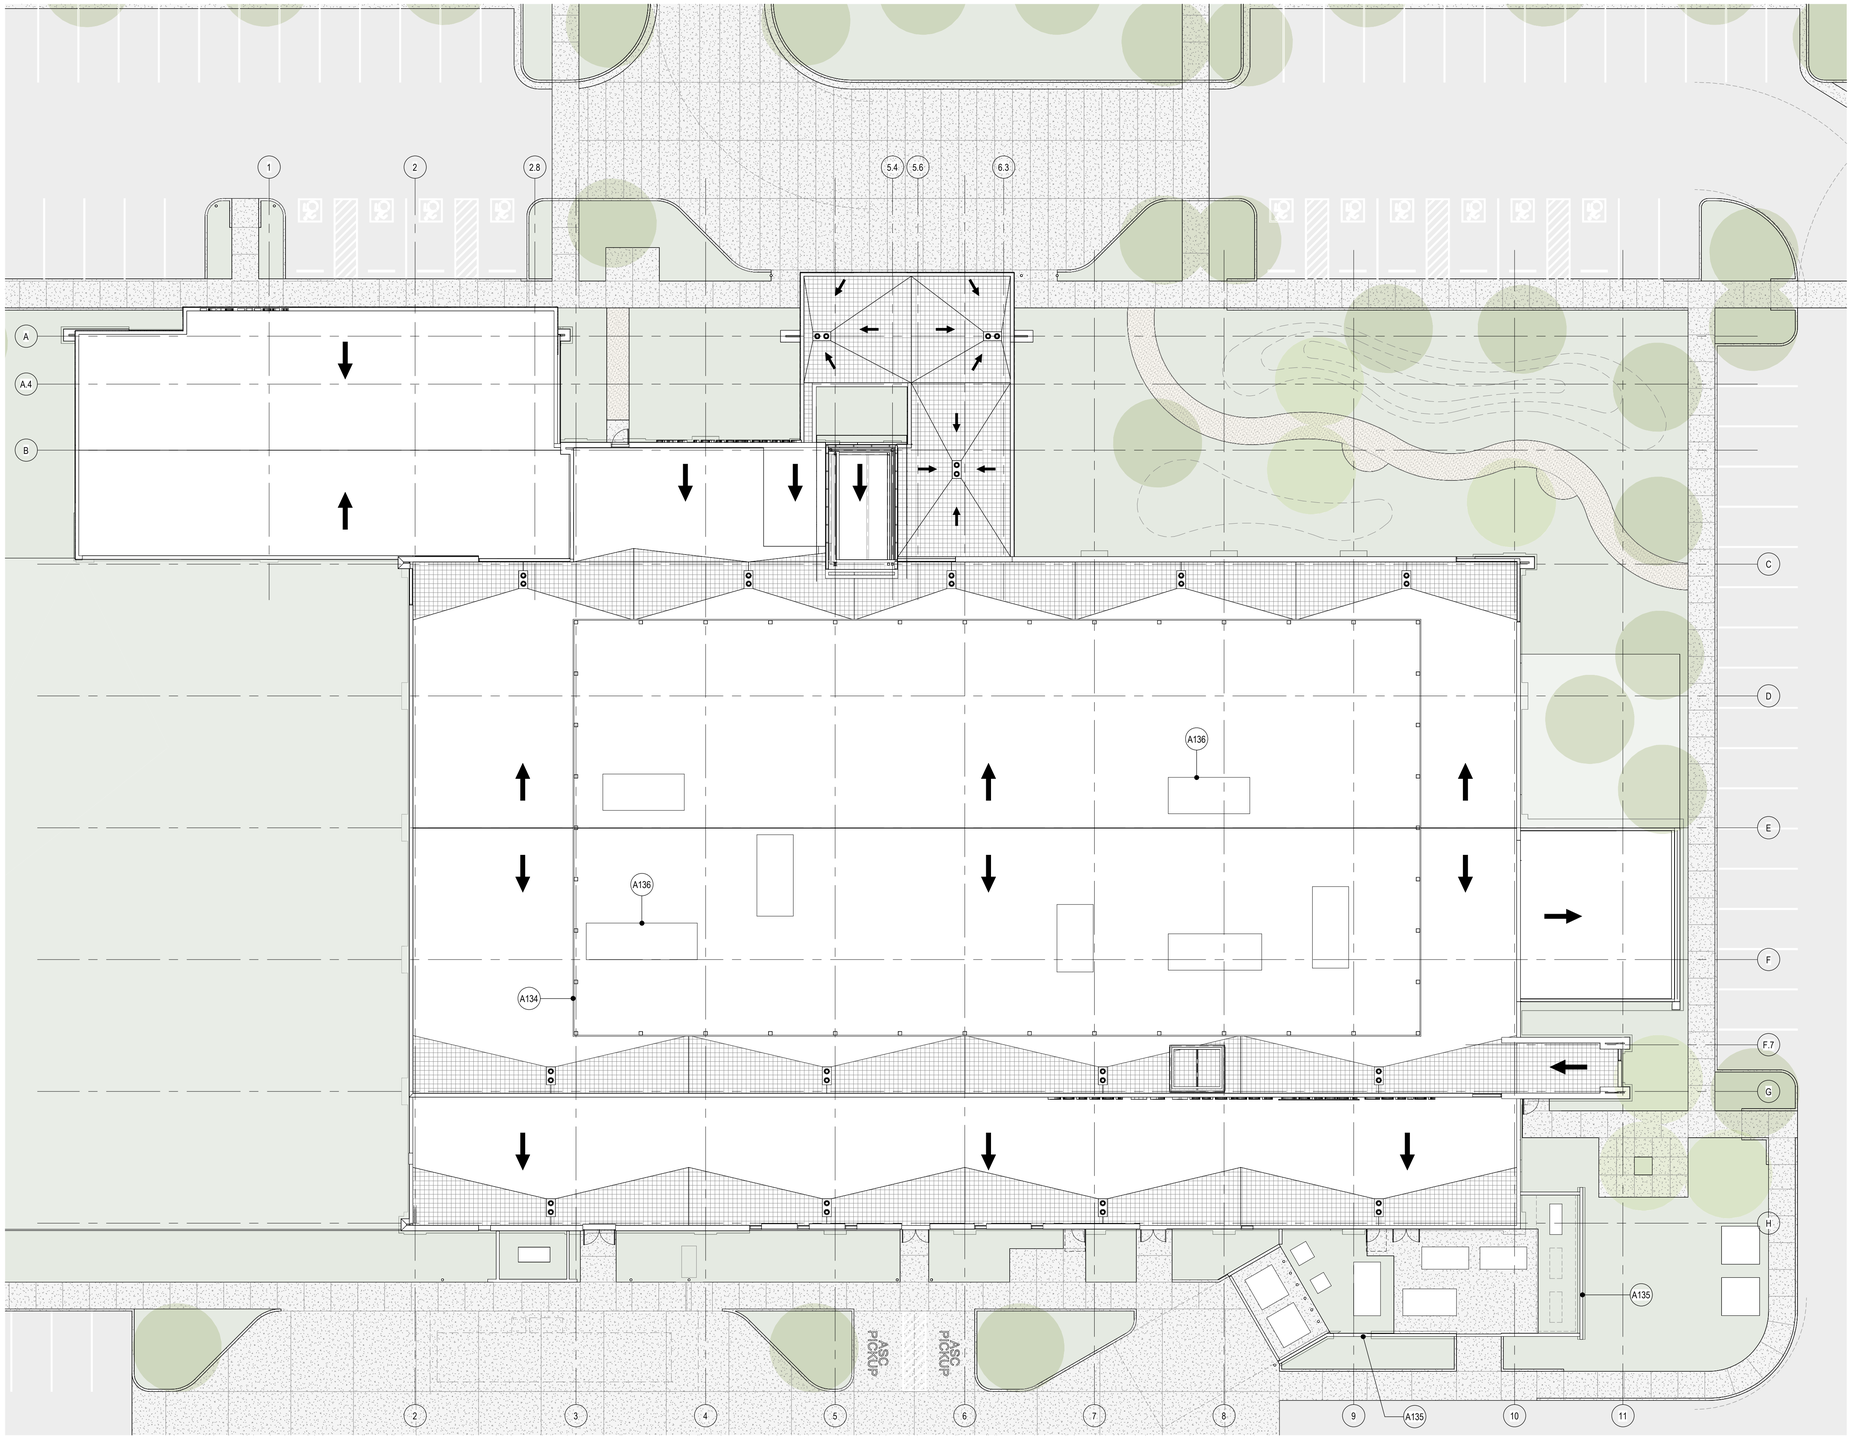

ROOF LEVEL
SCALE: 1/16" = 1'-0"

TRUE NORTH

16' 8' 0' 16' 32'
GRAPHIC SCALE: 1/16" = 1'-0"

SHEET KEYNOTES

A134	ROOF MOUNTED MECHANICAL SCREENWALL (SW-2). HEIGHT TO EXTEND ABOVE TALLEST MECHANICAL UNITS, REFER TO ELEVATIONS.
A135	GROUND MOUNTED SCREENWALL (SW-2 AND CMU-2). HEIGHT TO EXTEND 1'-0" ABOVE TALLEST EQUIPMENT, REFER TO ELEVATIONS AND SITE DETAILS.
A136	ROOFTOP MECHANICAL UNITS, SCREENED COMPLETELY.

Banner Health
Center Plus

SCOTTSDALE CAMPUS

NW Corner of Hayden Rd. and Mayo Blvd.
Scottsdale, Arizona 85255

NexCore GROUP
1550 Market Street
Suite 200
Denver, CO 80202

SMITHGROUP

455 NORTH THIRD STREET
SUITE 250
PHOENIX, AZ 85004
602.265.2200
smithgroup.com

ISSUED FOR	REV	DATE
DEVELOPMENT REVIEW BOARD		*07MAR24*

SEALS AND SIGNATURES

NOT FOR CONSTRUCTION

SHEET TITLE

ROOF PLAN

PROJECT NUMBER 14303.000

SHEET NUMBER **DRB_A2.4.0**

Author

Plot Date: 3/5/2024 4:16:39 PM