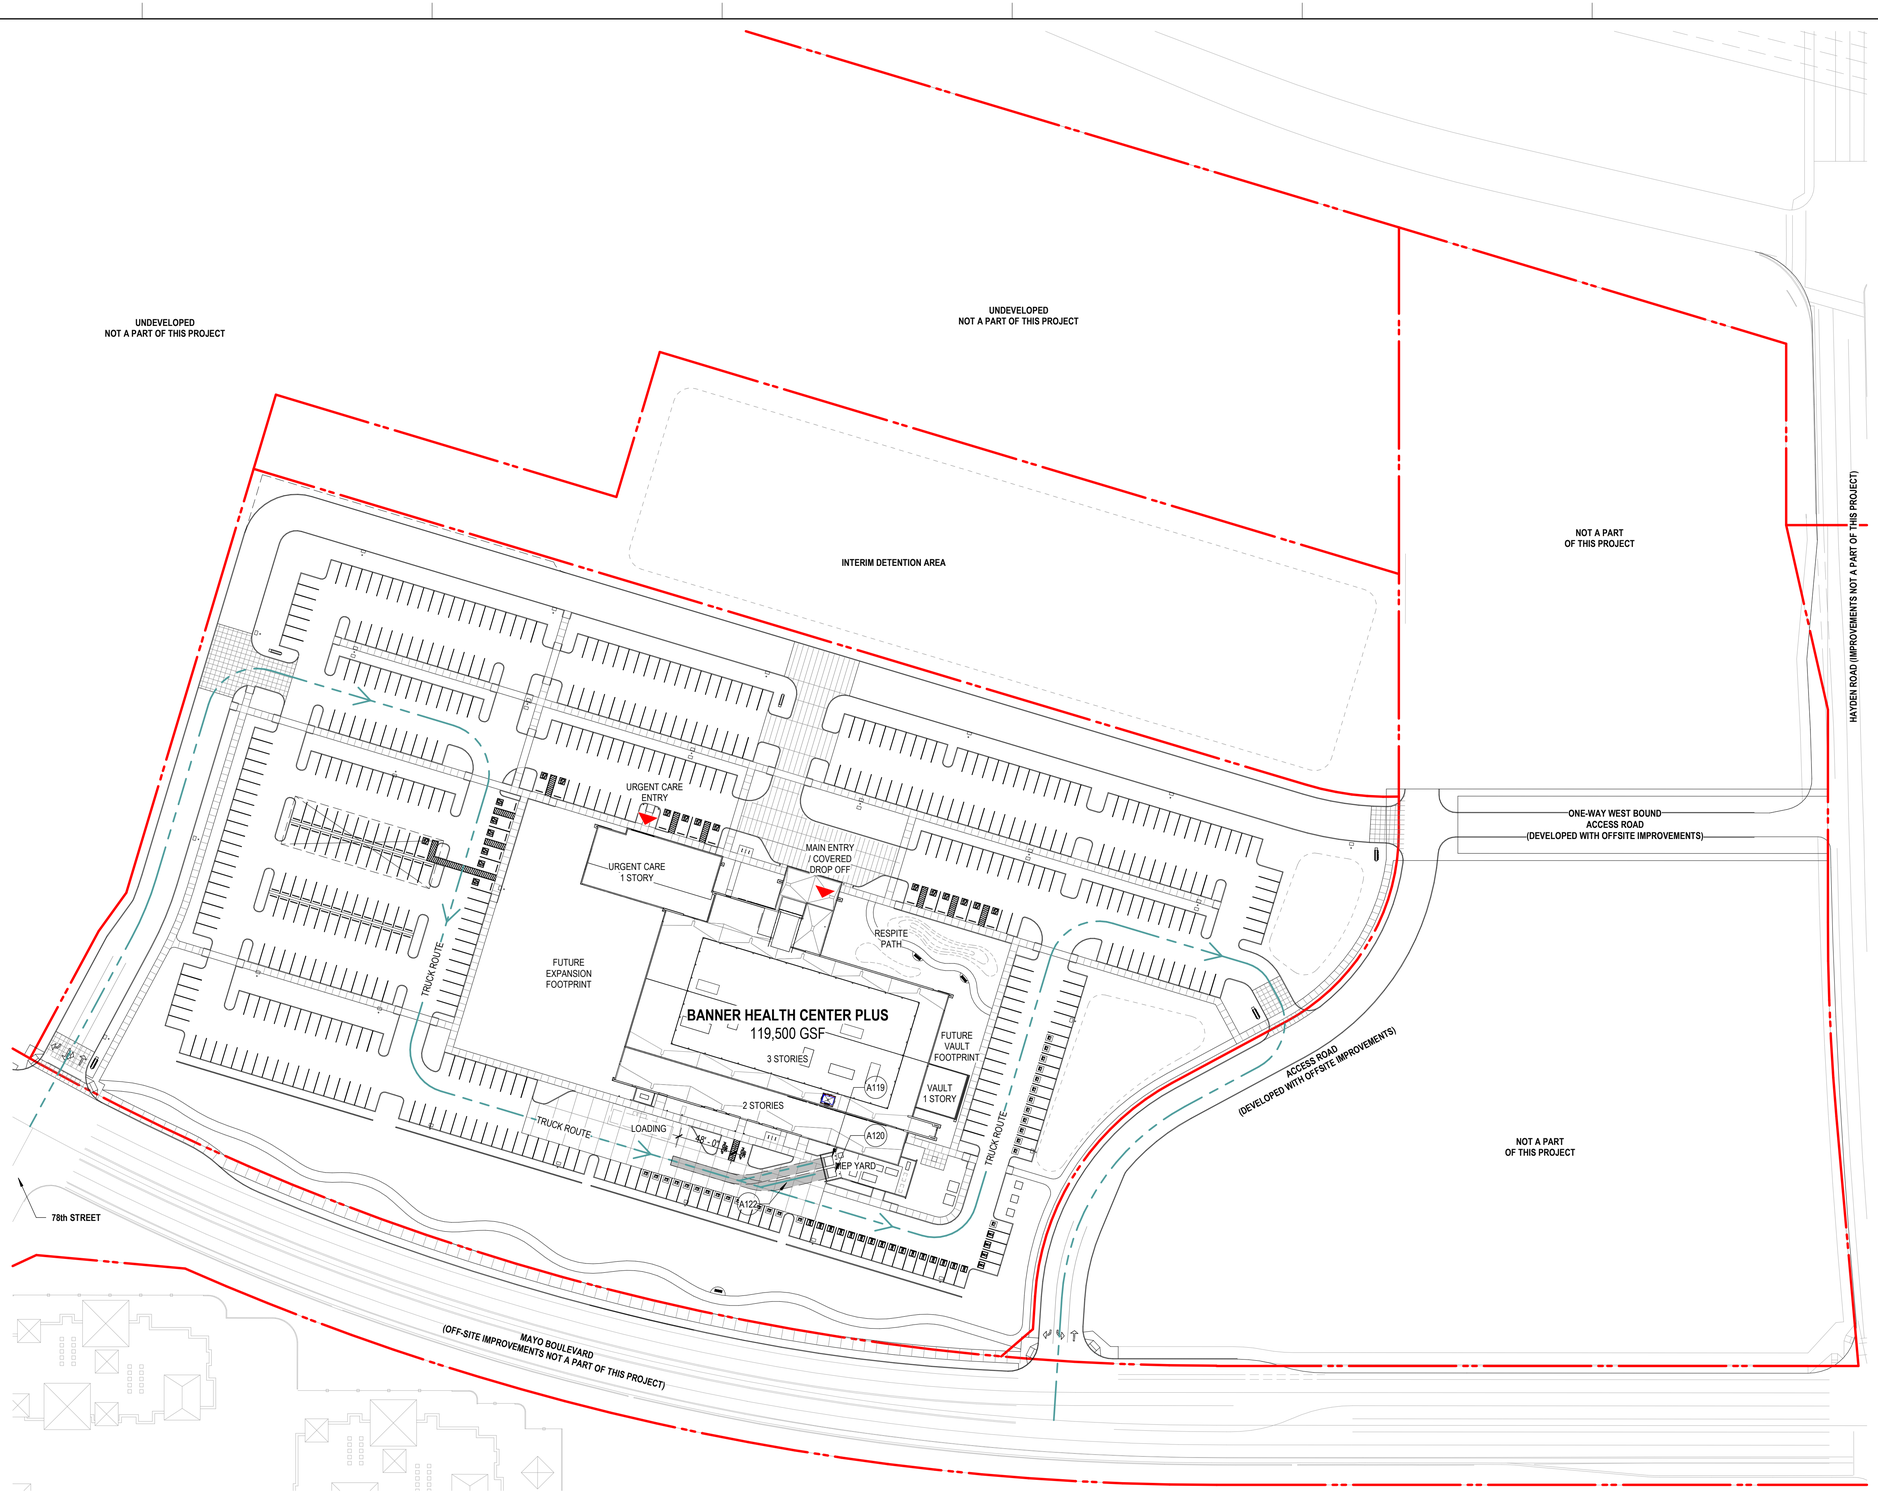

REFUSE PLAN
SCALE: 1" = 60'-0"

NORTH

0 60' 120' 180'
GRAPHIC SCALE: 1" = 60' - 0"

REFUSE NOTES

A. REFUSE SIZE, LOCATION, AND ACCESS DESIGNED IN ACCORDANCE TO CITY OF SCOTTSDALE DSPM SECTION 2-1.309 AND CITY OF SCOTTSDALE SUPPLEMENT TO MAG STANDARD DETAILS.
B. TOTAL REFUSE SIZE AS BROKEN DOWN BELOW:

TOTAL GROSS SF (COMMERCIAL):
119,500 GSF (PROJECT AREA)
180,000 GSF (TOTAL CAPACITY)
TOTAL REFUSE CONTAINERS:
(180,000/30,000) x 2 = 12 CONTAINERS
6 TRASH AND 6 RECYCLING

6 CONTAINERS * 4 CY = 24 CY OF WASTE AND
24 CY OF RECYCLING

WASTE COMPATION RATIO:
24 CY / 4 = **6 CY TRASH COMPACTOR**
RECYCLE COMPATION RATIO:
24 CY / 4 = **6 CY RECYCLE COMPACTOR**

SHEET KEYNOTES

A119	6 CUBIC YARD TRASH COMPACTOR
A120	6 CUBIC YARD RECYCLE COMPACTOR
A122	CONCRETE APPROACH PAD

Banner Health
Center Plus

SCOTTSDALE CAMPUS

NW Corner of Hayden Rd. and Mayo Blvd.
Scottsdale, Arizona 85255

NexCore GROUP
1550 Market Street
Suite 200
Denver, CO 80202

SMITHGROUP

455 NORTH THIRD STREET
SUITE 250
PHOENIX, AZ 85004
602.265.2200
smithgroup.com

ISSUED FOR	REV	DATE
DEVELOPMENT REVIEW BOARD		*07MAR24*

SEALS AND SIGNATURES

NOT FOR CONSTRUCTION

SHEET TITLE
REFUSE PLAN

PROJECT NUMBER
14303.000

SHEET NUMBER
DRB_A1.2.1

Author

3/8/2024 9:05:50 AM

Plot Date: