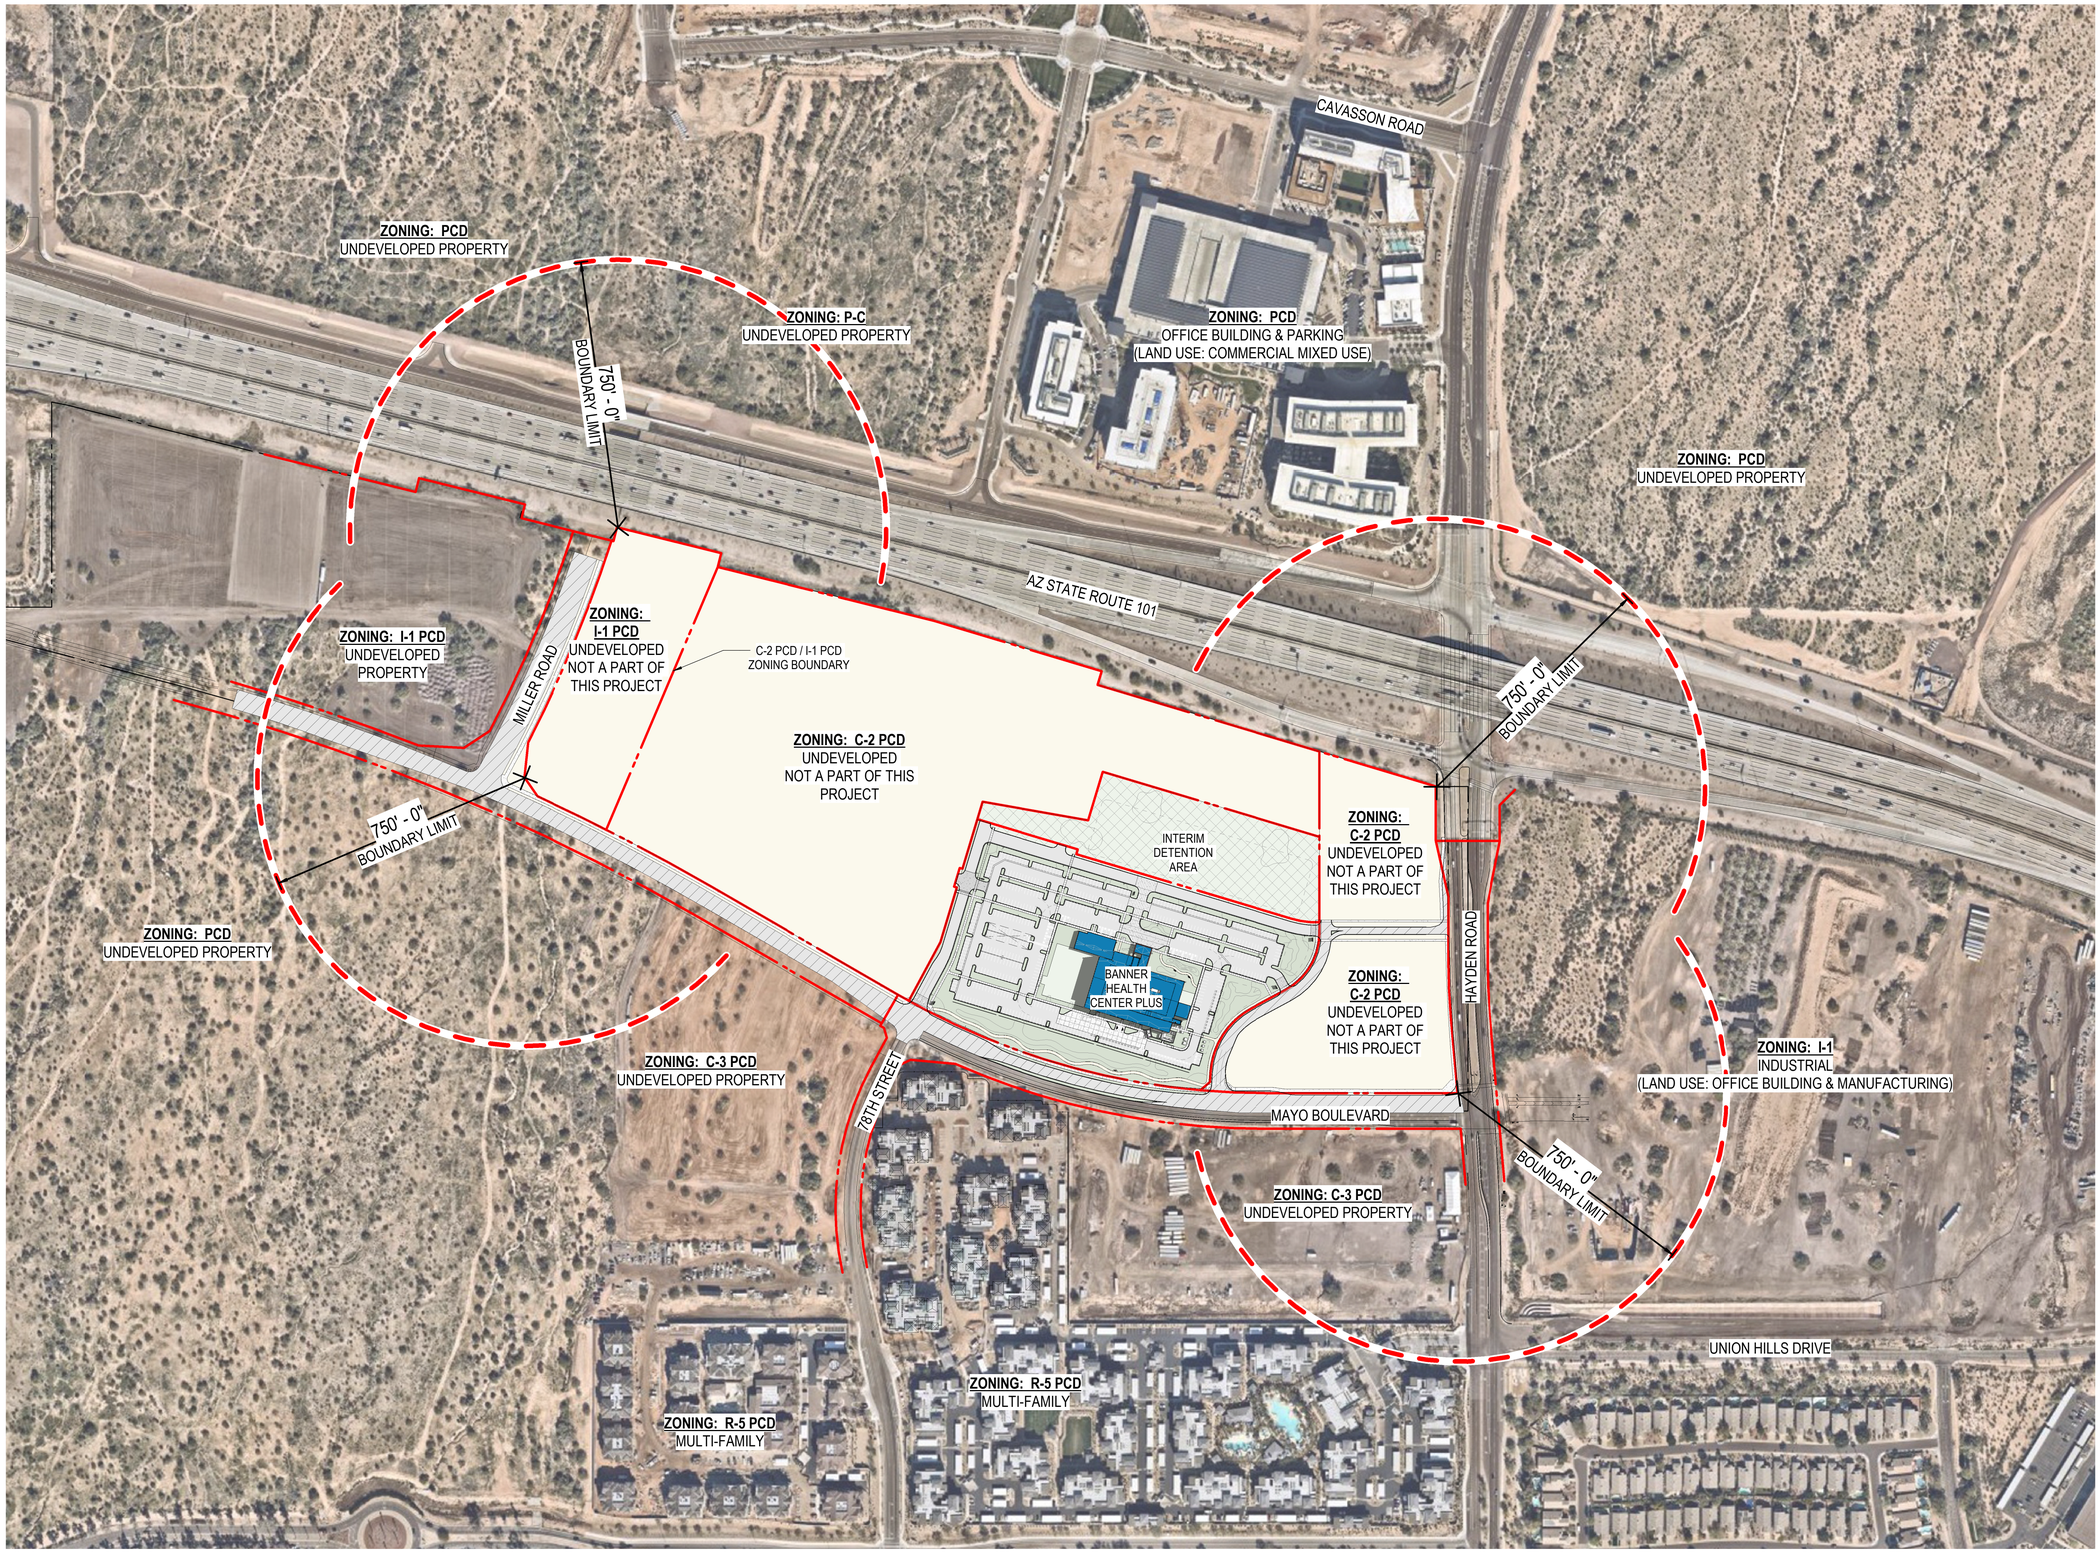

CONTEXT AERIAL SITE PLAN_DRB

SCALE: 1" = 200'-0"

NORTH

0 200' 400' 600'

GRAPHIC SCALE: 1" = 200' - 0"

Banner Health
Center Plus

SCOTTSDALE CAMPUS

NW Corner of Hayden Rd. and Mayo Blvd.
Scottsdale, Arizona 85255

NexCore GROUP
1550 Market Street
Suite 200
Denver, CO 80202

SMITHGROUP

455 NORTH THIRD STREET
SUITE 250
PHOENIX, AZ 85004
602.265.2200
smithgroup.com

ISSUED FOR	REV	DATE
DRB CITY COMMENTS		18JUN24
DEVELOPMENT REVIEW BOARD		07MAR24

SEALS AND SIGNATURES

NOT FOR CONSTRUCTION

SHEET TITLE

CONTEXT AERIAL SITE PLAN

PROJECT NUMBER 14303.000

SHEET NUMBER **DRB_A1.0.0**

Plot Date: 6/13/2024 2:57:34 PM Author