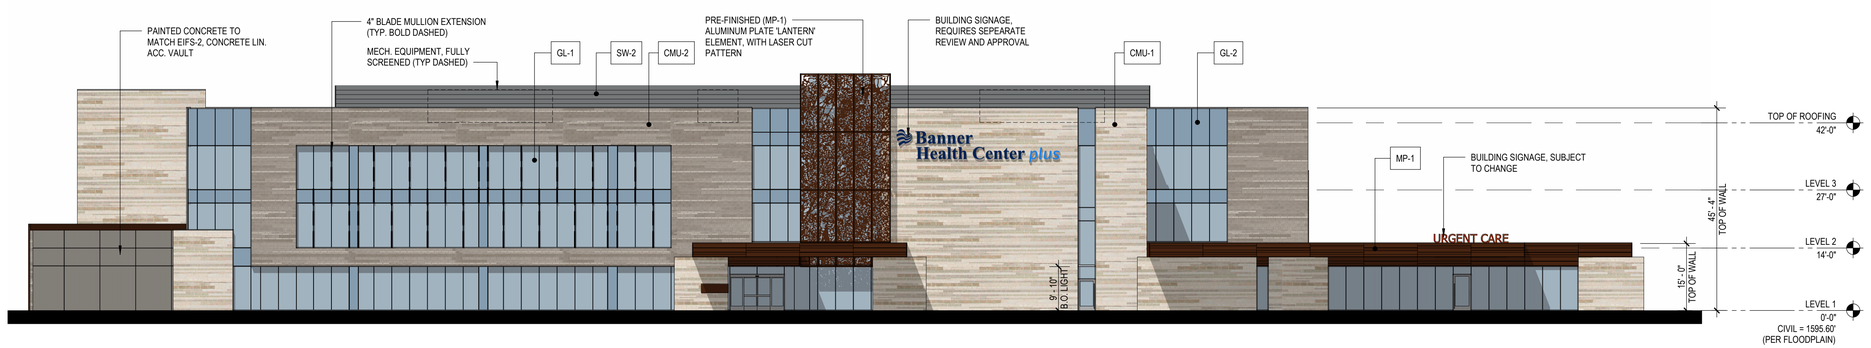

37 NORTH ELEVATION
SCALE: 1/16" = 1'-0"

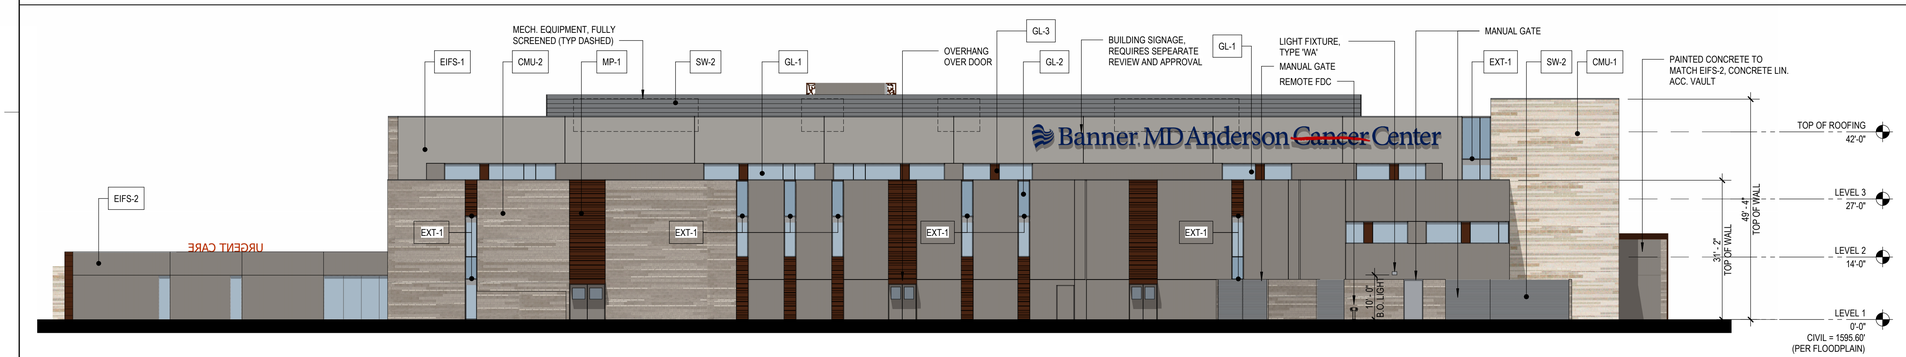

39 SOUTH ELEVATION
SCALE: 1/16" = 1'-0"

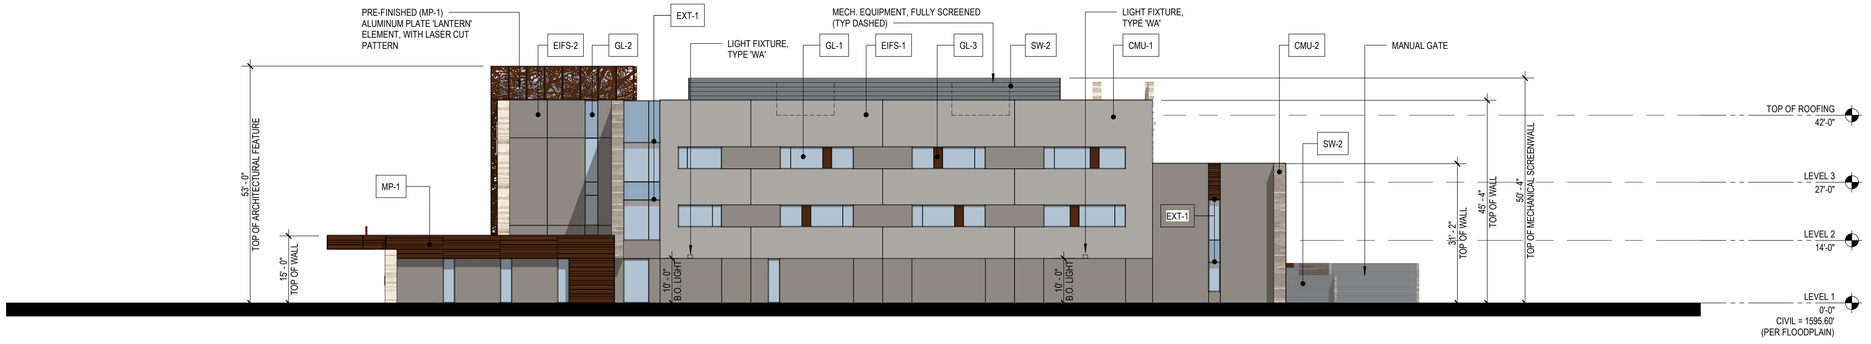

41 WEST ELEVATION
SCALE: 1/16" = 1'-0"

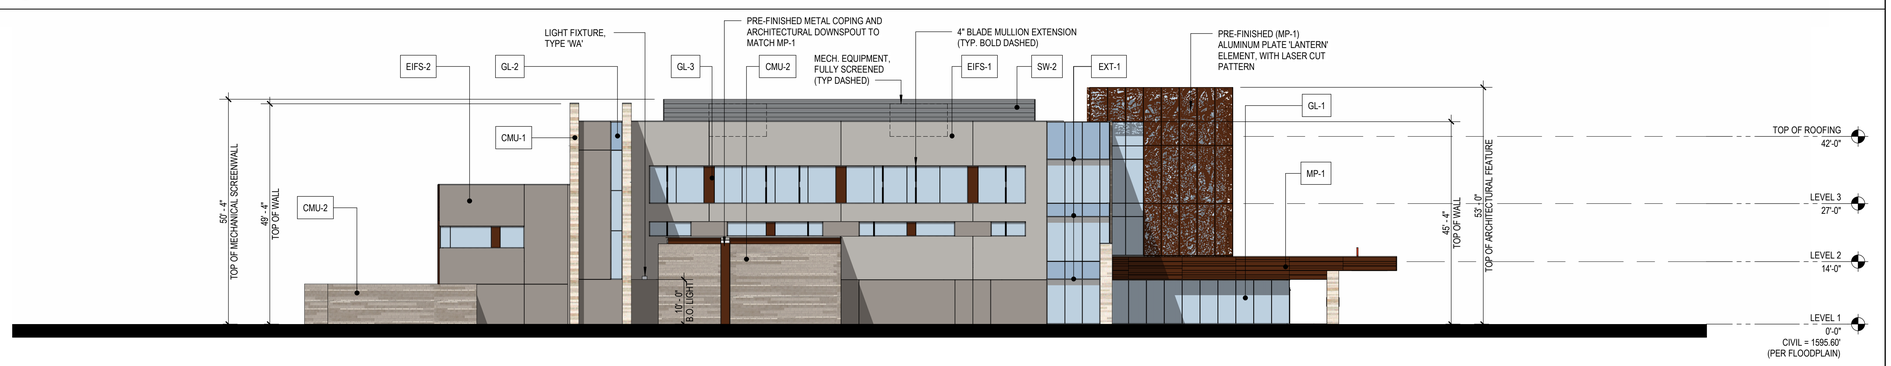

42 EAST ELEVATION
SCALE: 1/16" = 1'-0"

GRAPHIC LEGEND

NOTE: HATCH PATTERNS IN THIS LEGEND ARE USED TO GRAPHICALLY SHOW THE DIFFERENCE OF MATERIAL, AND ARE NOT TO BE USED FOR SCALING, DIMENSIONING, OR PATTERN LAYOUT.

A. HM DOORS AND FRAMES ARE PAINTED TO MATCH ADJACENT FIELD MATERIAL

B. CURTAIN WALLS, STOREFRONTS, AND WINDOWS FRAMES TO BE CLEAR ANODIZED

C. ROOF MOUNTED EQUIPMENT SCREENED TO TOP OF EQUIPMENT AND GROUND MOUNTED EQUIPMENT SCREENED TO TOP OF EQUIPMENT + 1'-0" PER CITY ORDINANCE.

CONCRETE MASONRY UNIT (CMU)
CUSTOM MASONRY PATTERN "BANNER BLOCK"

CMU-1
PATTERN A. INCLUDES THE FOLLOWING:
-MESA STONE AND TREND STONE, MALIBU SAND
-MESA STONE AND TREND STONE, MISSION WHITE
-MESA STONE AND TREND STONE, PEARL WHITE
-TREND STONE, WALNUT CREEK

CMU-2
PATTERN B. INCLUDES THE FOLLOWING:
-MESA STONE, MALIBU SAND
-MESA STONE, WALNUT CREEK
-TREND STONE, WALNUT CREEK

EXTERIOR INSULATION FINISH SYSTEM (EIFS)
BARRIER NON DRAINABLE SYSTEM, FINE FINISH U.N.O.

EIFS-1 (DEFS-1 AS OCCURS)
FIELD COLOR
ICI OLD MONTEREY HEX #98938A

EIFS-2 (DEFS-2 AS OCCURS)
BASE COLOR AND ACCENT
ICI OLD MONTEREY 25% DARKER HEX #7B766D

EXTERIOR PAINT (EPT)
HIGH PERFORMANCE PAINT

EPT-1
MATCH MP-1
PANTONE 175C

EPT-2
PANTONE 444C

SCREEN WALL (SW)
PAINTED HORZ. 3" STANDARD PROFILE B - DECK

SW-2
PAINT WITH EPT-2

GLAZING TYPES (GL)
BASIS OF DESIGN: VIRACON

GL-1
HIGH PERFORMANCE VISION UNIT
1" VNE35-53 INSULATING HS/HS
1/4" - PURE MID IRON HS
VNE-53 #2
1/2" - SPACER - BLACK - ARGON
1/4" - PURE MID IRON HS

GL-2
HIGH PERFORMANCE SPANDREL UNIT
1" VNE35-53 INSULATING HS/HS SPANDREL
1/4" - PURE MID IRON HS
VNE-53 #2
1/2" - SPACER - BLACK - ARGON
1/4" - PURE MID IRON HS
V957 SUBDUED GRAY VIRASPAN #4

GL-3
INSULATED GLAZING INSERT PANEL WITH FINISHED SHEETS OF ALUMINUM ON EACH FACE
MATCH MP-1

EXT-1
PRE-FINISHED 12" MULLION EXTENTION SHADING DEVICE

METAL COPING (MC)
PREFINISHED

MC-1
MATCH MP-1
USE AT MP-1 LOCATIONS

MC-2
MATCH EPT-2
USE AT CMU-1, EIFS-1, AND EIFS-2 LOCATIONS

METAL PANEL (MP)
PRE-FINISHED, CONCEALED FASTENERS

MP-1
TEXTURED CORTEN
SW 439Z8934M
BASIS OF DESIGN: KOVACH K-WALL
12" FLUSH PROFILE, 1" & 6" REVEALS, HORIZONTAL. U.N.O.

K-WALL PANEL TYPE 'A'
12" PANEL W/ 1" REVEAL

K-WALL PANEL TYPE 'B'
12" PANEL W/ 6" REVEAL ON BOTTOM

K-WALL PANEL TYPE 'C'
12" PANEL W/ 6" REVEAL ON TOP

-PROVIDE 1 1/2" SQUARE PROFILE CORNER TRIM AT ALL EXTERIOR CORNERS

-PROVIDE VERTICAL FLASHING AT INTERMEDIATE PANEL TO PANEL JOINTS

Banner Health Center Plus

SCOTTSDALE CAMPUS

NW Corner of Hayden Rd. and Mayo Blvd.
Scottsdale, Arizona 85255

NexCore GROUP
1550 Market Street
Suite 200
Denver, CO 80202

SMITHGROUP
455 NORTH THIRD STREET
SUITE 250
PHOENIX, AZ 85004
602.265.2200
smithgroup.com

ISSUED FOR	REV	DATE
DRB CITY COMMENTS		18JUN24
DEVELOPMENT REVIEW BOARD		07MAR24

SEALS AND SIGNATURES

NOT FOR CONSTRUCTION

KEYPLAN

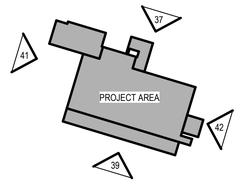

SHEET TITLE

EXTERIOR BUILDING ELEVATIONS

PROJECT NUMBER 14303.000

SHEET NUMBER **DRB_A4.1.0**

Author

6/13/2024 2:59:01 PM

Plot Date: