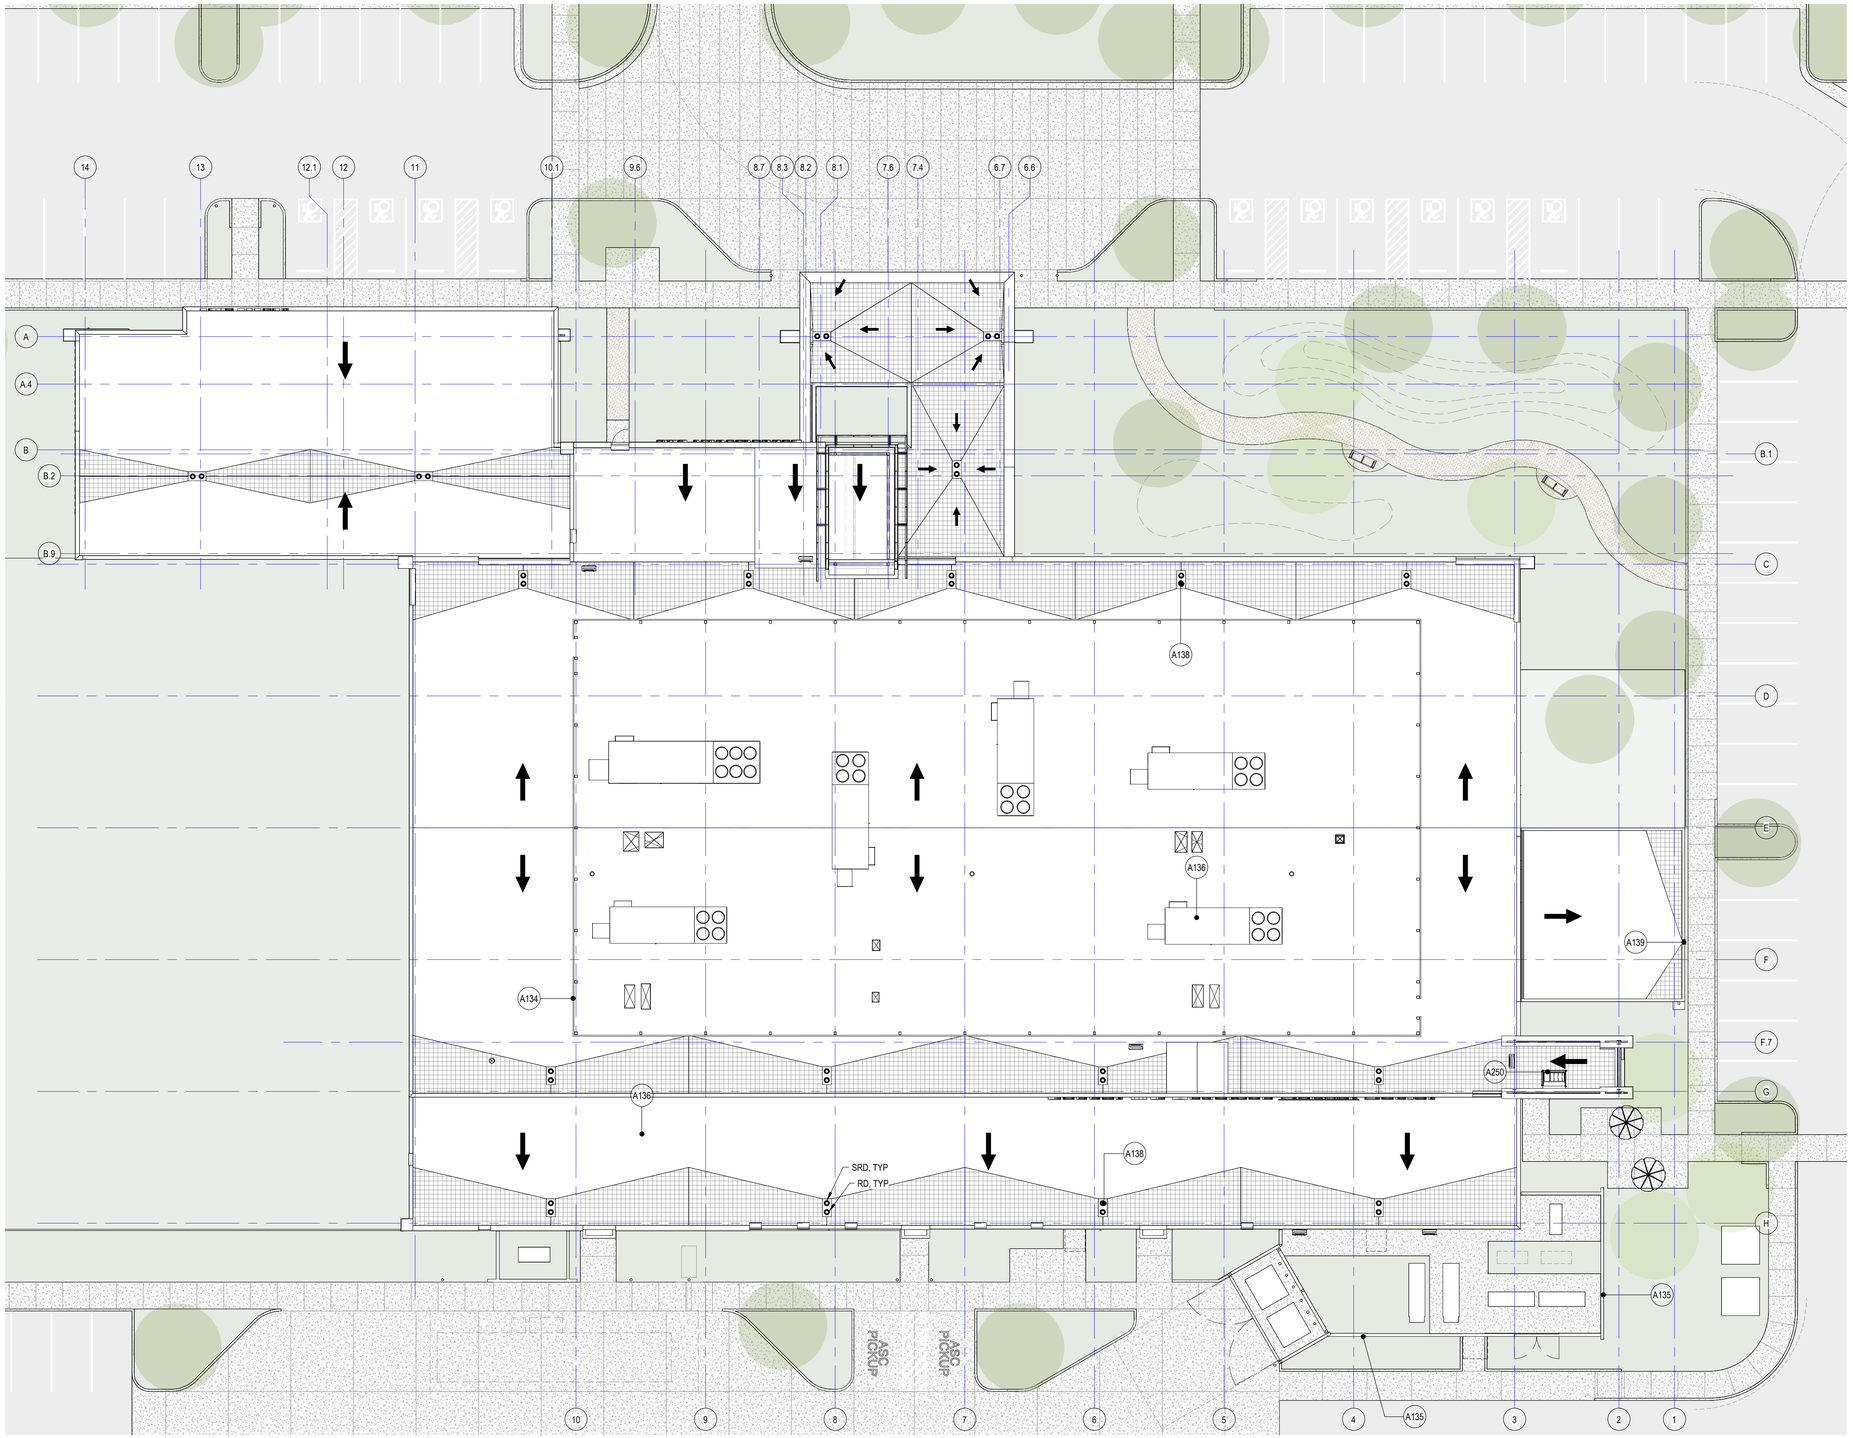

ROOF LEVEL
SCALE: 1/16" = 1'-0"

PROJECT NORTH

16' 8' 0' 16' 32'
GRAPHIC SCALE: 1/16" = 1'-0"

GENERAL SHEET NOTES

A. ROOF DRAINAGE SYSTEMS, EXCLUDING OVERFLOW SCUPPERS, SHALL BE INTERIOR TO THE BUILDING OR ARCHITECTURALLY INTEGRATED INTO THE BUILDING DESIGN.
B. ROOFTOP DRAINAGE SHALL BE DESIGNED TO MINIMIZE EROSION AND BE DIRECTED AWAY FROM BUILDING FOUNDATIONS.

GRAPHIC LEGEND

UNSHADED INDICATES 075423 THERMOPLASTIC POLYOLEFIN ROOFING (TPO)

INDICATES ROOF CRICKETS / TAPERED INSULATION

DIRECTION OF SLOPE, 1/4" PER FOOT U.N.O.

RD PRIMARY ROOF DRAIN

SRD SECONDARY ROOF DRAIN

SHEET KEYNOTES

A134	ROOF MOUNTED MECHANICAL SCREENWALL (SW-2). HEIGHT TO EXTEND ABOVE TALLEST MECHANICAL UNITS, REFER TO ELEVATIONS.
A135	GROUND MOUNTED SCREENWALL (SW-2 AND CMU-2). HEIGHT TO EXTEND 1'-0" ABOVE TALLEST EQUIPMENT, REFER TO ELEVATIONS AND SITE DETAILS.
A136	ROOFTOP MECHANICAL UNITS, SCREENED COMPLETELY.
A138	ROOFTOP DRAIN BODY WITH OVERFLOW DRAIN. ALL ROOF DRAINAGE TO BE ROUTED INTERNAL TO THE BUILDING. OVERFLOW DRAINS WILL DAYLIGHT AT GRADE, WITH PRIMARY DRAINAGE CONNECTED TO THE UNDERGROUND STORM SYSTEM.
A139	ROOFTOP DRAINAGE FOR RADIATION ONCOLOGY VAULT TO SLOPE TO AN ARCHITECTURALLY INTEGRATED SCUPPER AND DOWNSPOUT.
A250	ROOF HATCH 2'-6" X 4'-6" MIN

Banner Health Center Plus
SCOTTSDALE CAMPUS
NW Corner of Hayden Rd. and Mayo Blvd.
Scottsdale, Arizona 85255

NexCore GROUP
1550 Market Street
Suite 200
Denver, CO 80202

SMITHGROUP
455 NORTH THIRD STREET
SUITE 250
PHOENIX, AZ 85004
602.265.2200
smithgroup.com

ISSUED FOR	REV	DATE
DRB CITY COMMENTS		18JUN24
DEVELOPMENT REVIEW BOARD		07MAR24

SEALS AND SIGNATURES

NOT FOR CONSTRUCTION

SHEET TITLE

ROOF PLAN

PROJECT NUMBER 14303.000

SHEET NUMBER DRB_A2.4.0

Plot Date: 6/13/2024 2:58:59 PM Author