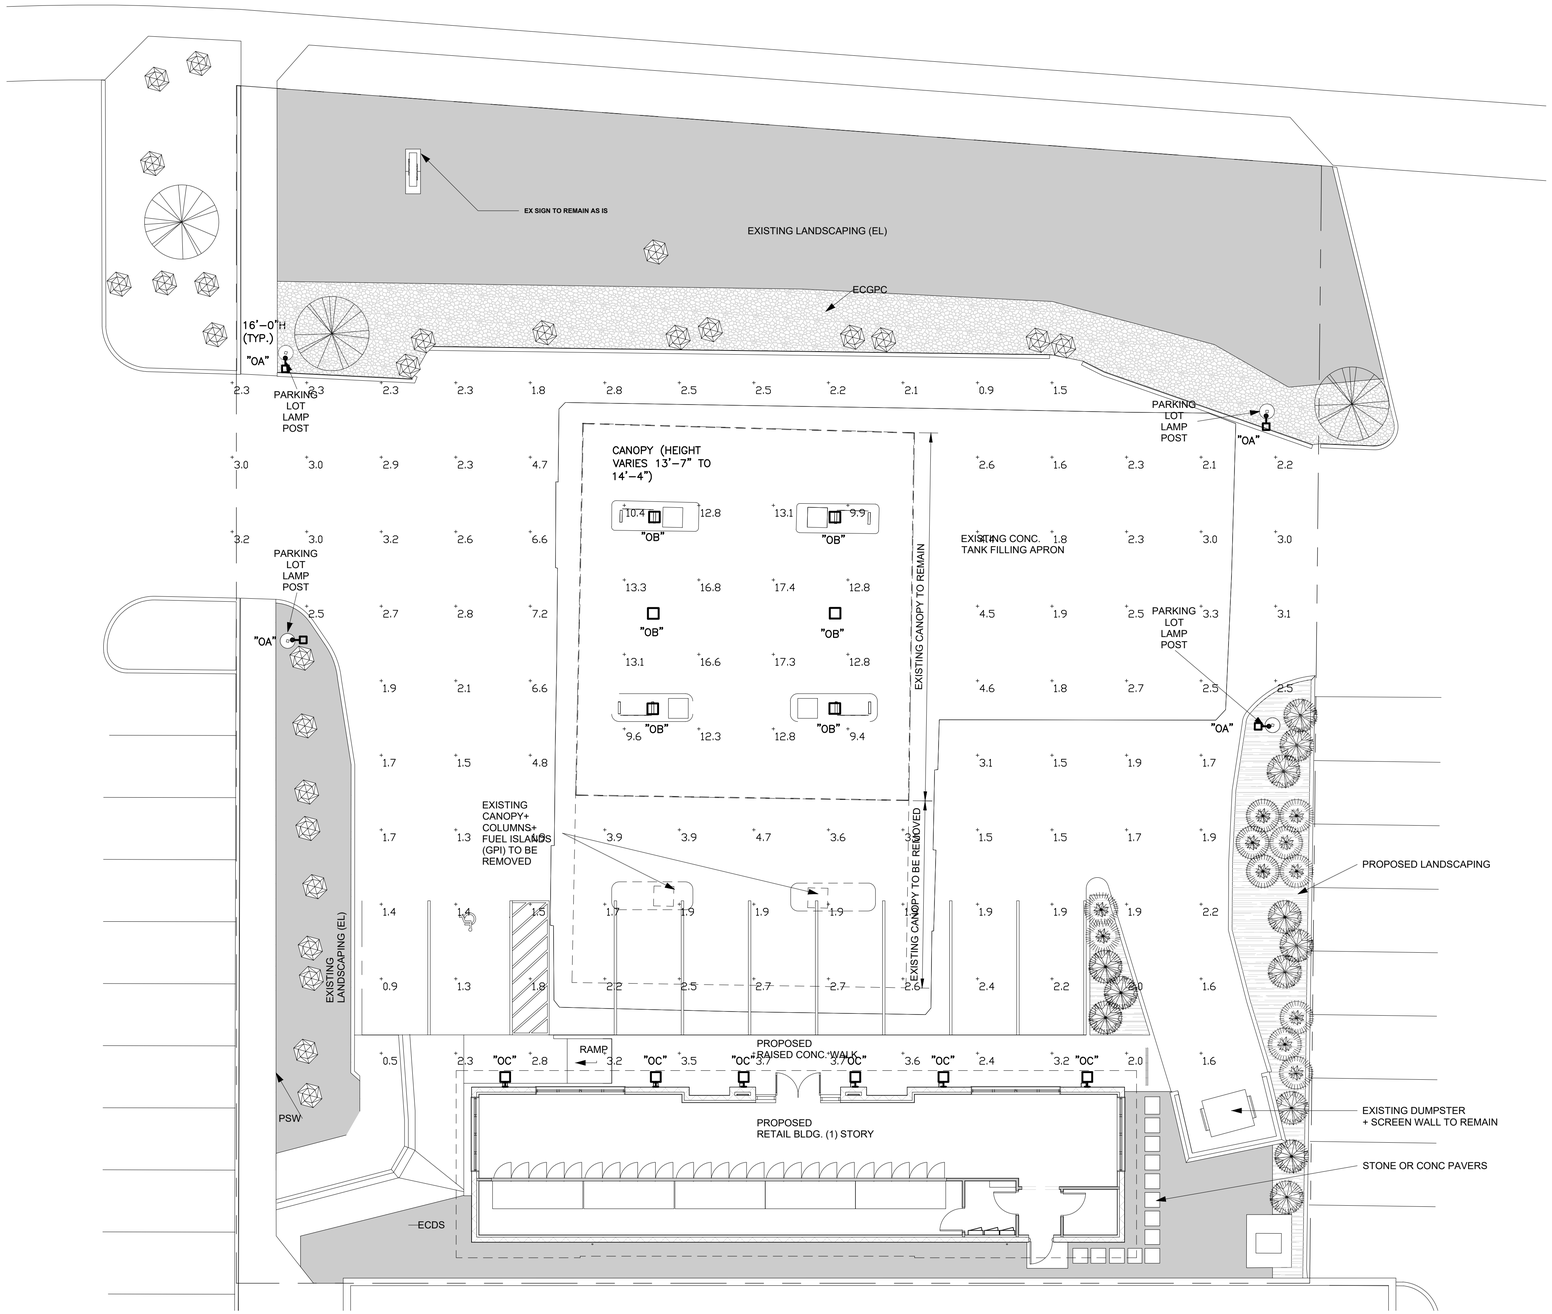

SITE PLAN–LIGHTING PHOTOMETRIC

SCALE 1" = 10'

ELECTRICAL SHEET INDEX	
SHEET NUMBER	DESCRIPTION
SP-3.0	SITE PLAN - LIGHTING PHOTOMETRIC
SP-3.1	LIGHTING CUT SHEET AND SCHEDULES

KALAJIAN ARCHITECTURE & DESIGN LLC.
ARCHITECTS

1871 AUSTIN DRIVE TROY
MICHGAN 48083

OFFICE: 248-524-3616
EMAIL: ackalajian@sbc.global.net

CONSULTANT DESIGNER
CK CONSTRUCTION
37525 HACKER DR.
STERLING HEIGHTS, MI
48310

IMAD POTRES
C. 586.707.0080
E. IMADHERMIZ@GMAIL.COM

PROPOSED REMODELING OF AN EXISTING BUIILDING

CONTACT PERSON/ OWNER

SIMON DISHOW

EMAIL:
SDISHOW87@GMAIL.COM
PH: 586.864.8848

RENO. EXIST. GAS STATION

8233 N. VIA PASEO DEL NORTE
SCOTTSDALE, ARIZ. 85258

DESCRIPTION:
SITE PLAN
LIGHTING PHOTOMETRIC

DRAWN BY	S.D.
CHECKED BY	S.D.
DATE	05-17-23
PROJECT #:	008-23-03-16
SCALE	1"=10'-0"

SEAL:

Date	No.	Issued by

SHEET NO.

SP-3.0

COPYRIGHT 2023

THIS DOCUMENT & SUBJECT MATTER CONTAINED THEREIN IS PROPRIETARY AND IS INTENDED ONLY FOR THE USE OF THE INDIVIDUAL OR ENITY FOR WHICH IT WAS PREPARED AND IS NOT TO BE USED OR REPRODUCED WITHOUT THE WRITTEN PERMISSION OF . KALAJIAN ARCHITECTURE & DESIGN LLC.