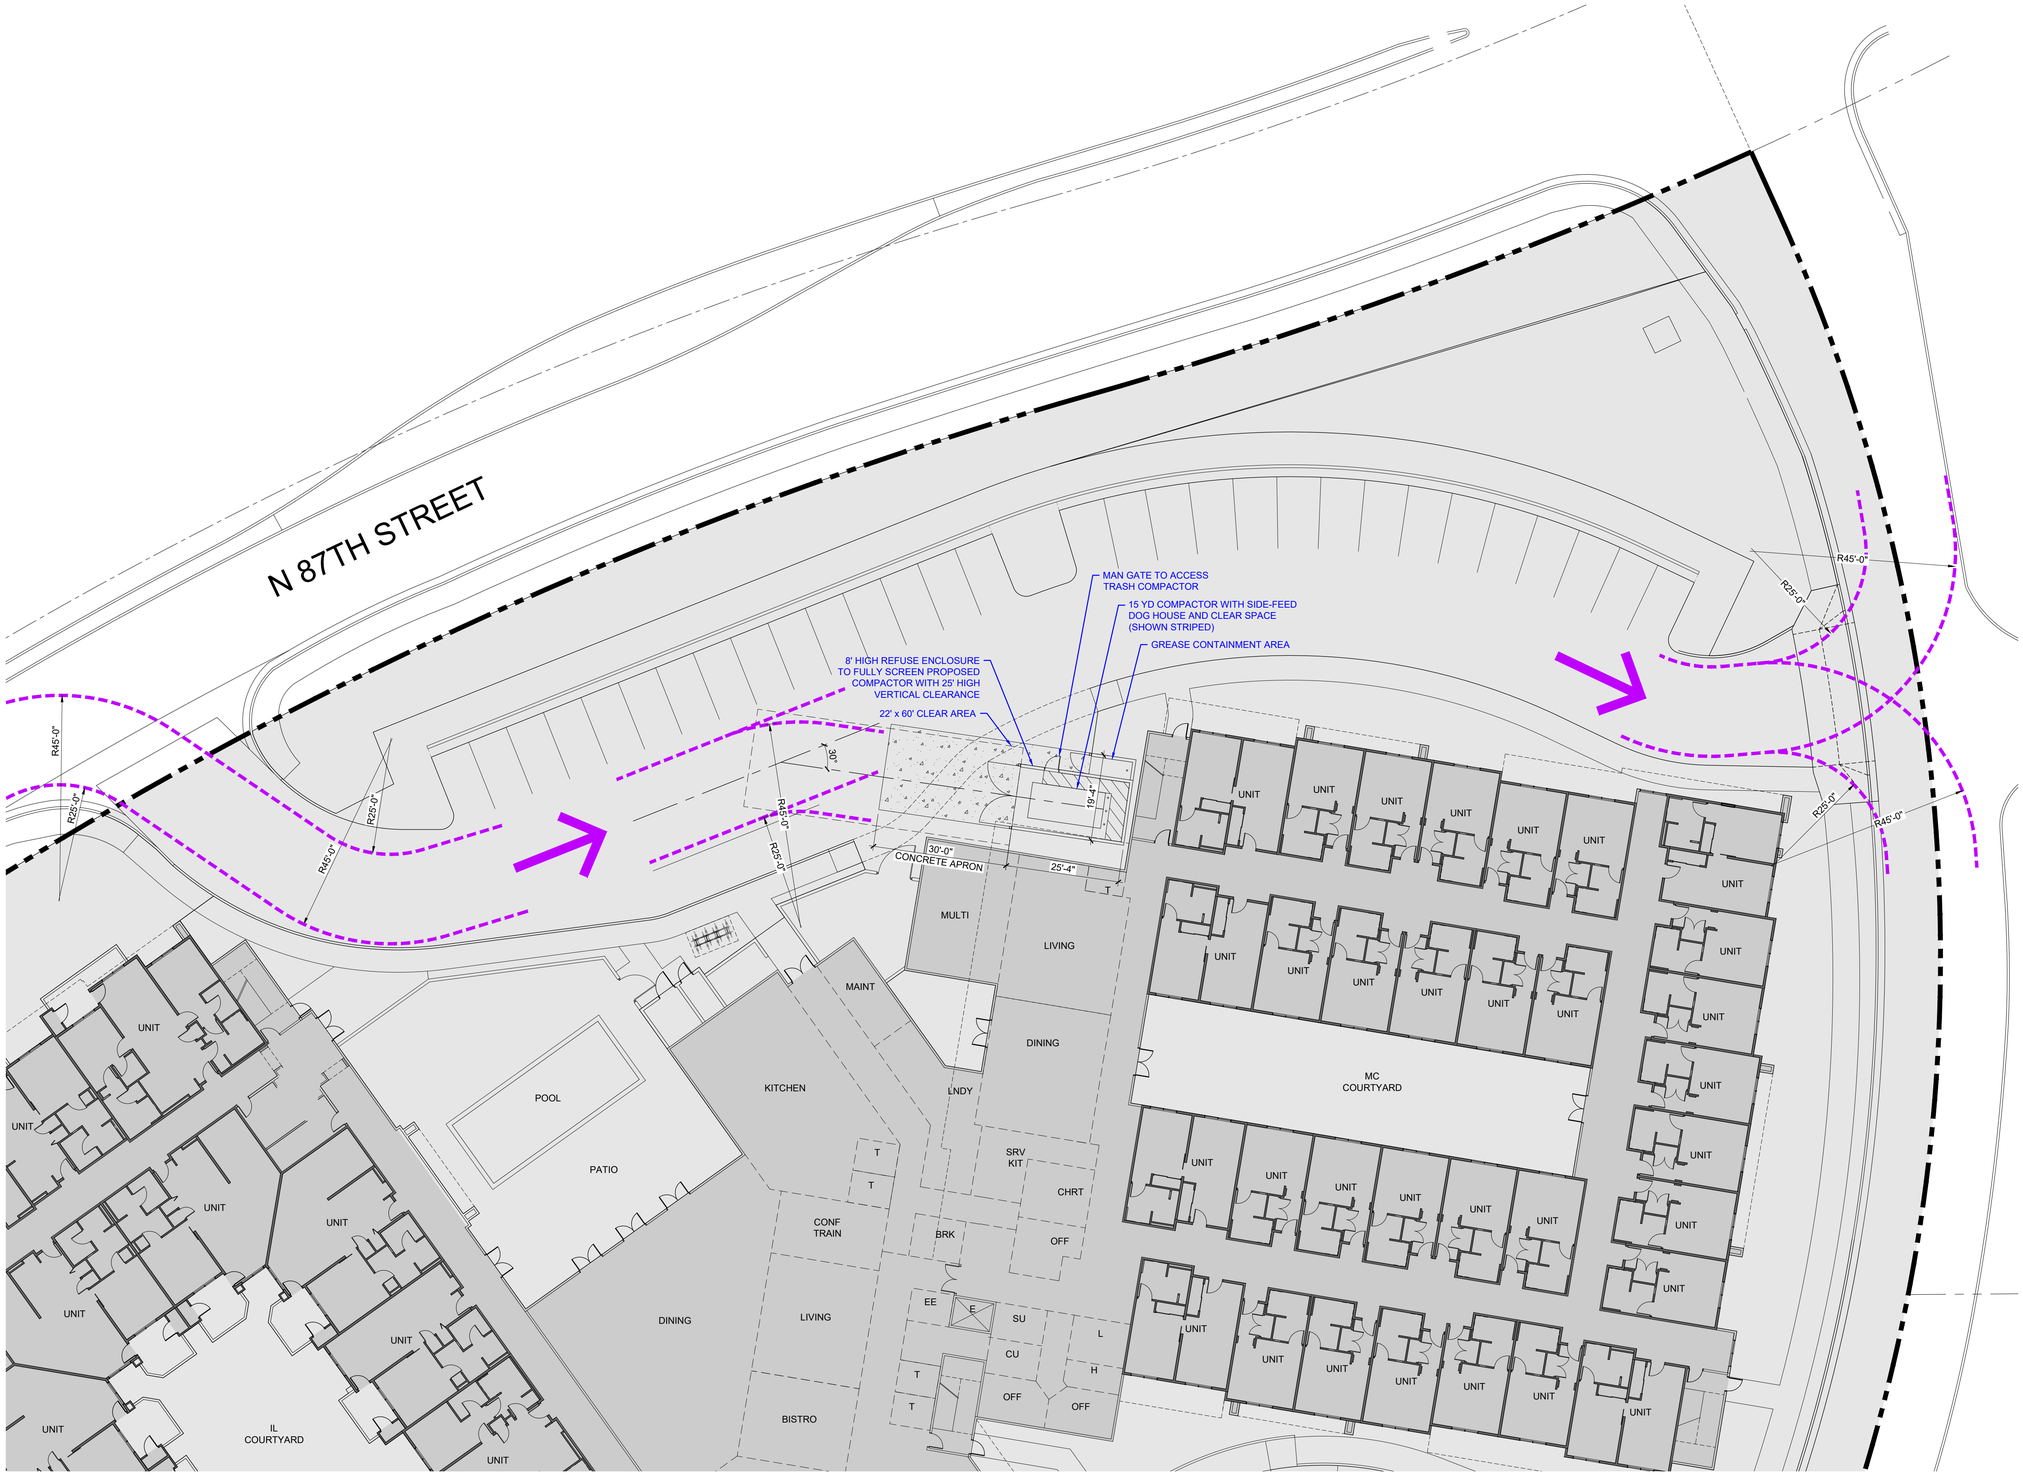

REFUSE INFORMATION

EDGE OF SOLID WASTE TRUCK PATH

REFUSE CALCULATIONS:

CITY OF SCOTTSDALE REQUIREMENT, WITHOUT RECYCLING:

1 ENCLOSURE PER 20 DWELLING UNITS	
142 DWELLING UNITS / 20 DWELLING UNITS =	7.1 ENCLOSURES REQUIRED
7.1 ENCLOSURES (BINS) x 6 CUBIC YDS PER BIN =	42.6 CUBIC YDS
CAPACITY NEEDED (42.6 CUBIC YDS @ 3:1 COMPACTION RATIO) =	14.2 CUBIC YDS

REFUSE STORAGE PROVIDED:

15 CU YD SELF-CONTAINED COMPACTOR, MARATHON RJ-250SC PROVIDED

(REFUSE PICK-UP SCHEDULE WILL BE ADJUSTED TO ACCOMMODATE ACTUAL NEEDS)

Refuse Plan

0' 16' 32' 48'

SCALE: 1/16" = 1'-0"

NORTH

NSITE DEVELOPMENT

NORTHSIGHT BLVD (IL, AL, MC)

13875 N Northsight Blvd, Scottsdale, AZ 85260
Project No.: 22015
7/6/23

CRE8TIVE ARCHITECTS
7033 E. Greenway Parkway, Suite 250
Scottsdale, AZ 85254
Office: 602.834.0520
cre8tivearchitects.com