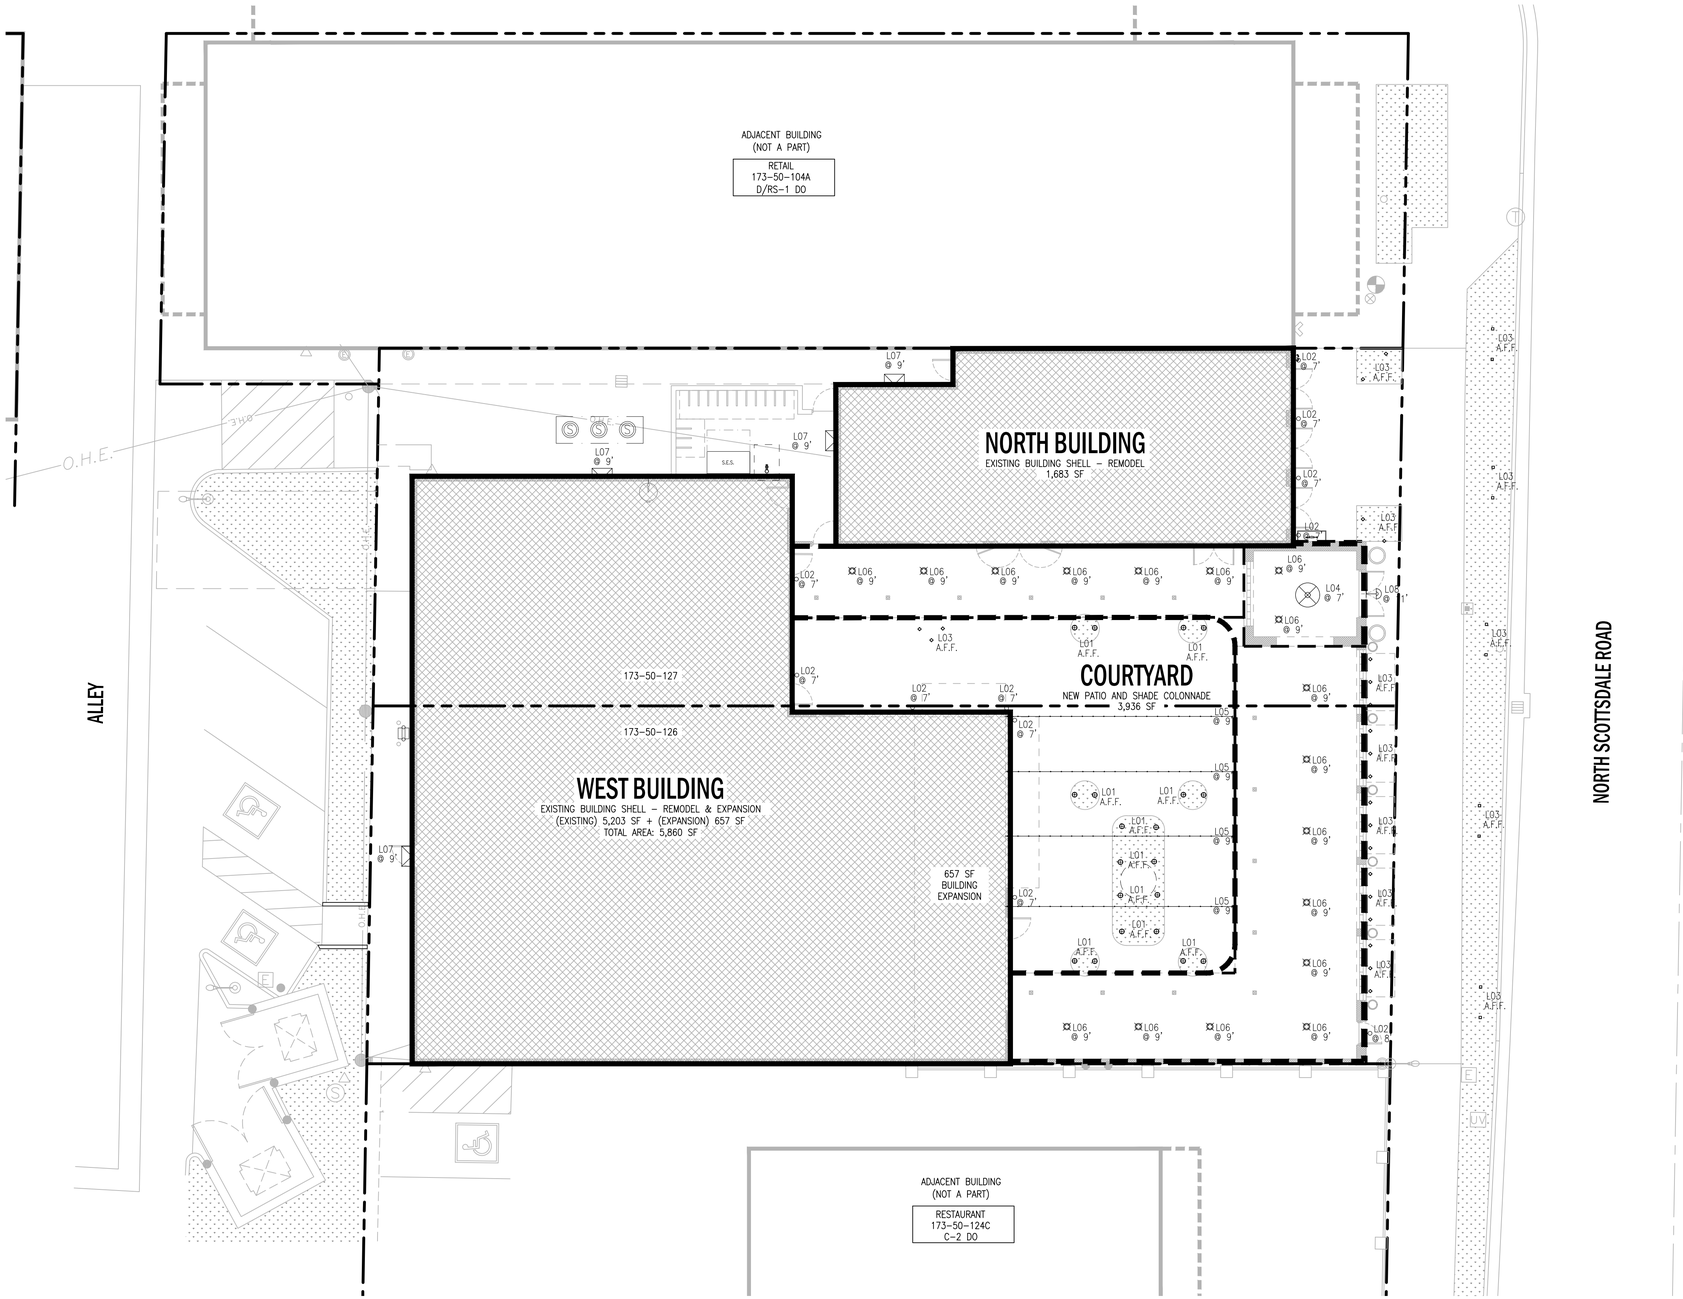

LIGHTING SITE PLAN

SCALE: 1" = 10'-0" 0' 5' 10' 20'

LUMINAIRE SCHEDULE

KEY	NUMBER	ITEM
	L01	TYPE: COLOR ACCENT MFG: ACCLAIM FIXTURE: AQUA DRUM – IN GROUND
	L02	TYPE: WALL SCONCE DOWN MFG: HUNZA FIXTURE: PILLAR PAGODA LITE
	L03	TYPE: IN GROUND LIGHT MFG: SPJ LIGHTING, INC. FIXTURE: CBWL – 16 – BRONZE
	L04	TYPE: CUSTOM PENDANT LANTERN MFG: SIMILAR TO CURREY AND CO FIXTURE: LEDOUX LANTERN (ROUND)
	L05	TYPE: FESTIVE STRING LIGHTS MFG: TIVOLI FIXTURE: LITESPHERE 2 – W/CANOPY
	L06	TYPE: SURFACE MOUNT CAN LIGHT MFG: BINA COMPNAY FIXTURE: A-CYLINDER –20W ROUND
	L07	TYPE: WALL AREA LIGHT MFG: EXO – LIGHTING FIXTURE: LNC – LITEPAK
	L08	TYPE: WALL SCONCE SPOT LIGHT MFG: SPJ LIGHTING, INC. FIXTURE: WM1600 – SATIN – 16W

AV3 design studio

4242 SCOTTSDALE RD.

BUILDING REMODEL, EXPANSION, & ADAPTIVE REUSE
SCOTTSDALE, ARIZONA
FOR: JOCQUE CONCEPTS

DESIGN REVIEW
EXTERIOR LIGHTING SITE PLAN
v.02A
CASE #: 574-PA-2024
2024 . 11 . 08

COPYRIGHT 2024 THIS DRAWING IS AN INSTRUMENT OF SERVICE AND THE PROPERTY OF AV3 DESIGN STUDIO AND SHALL REMAIN THEIR PROPERTY. THE USE OF THIS DRAWING SHALL BE RESTRICTED TO THE ORIGINAL SITE FOR WHICH IT WAS PREPARED AND PUBLICATION THEREOF IS EXPRESSLY LIMITED TO SUCH USE. REUSE, REPRODUCTION OR PUBLICATION BY ANY METHOD IN WHOLE OR IN PART IS PROHIBITED WITHOUT THEIR WRITTEN CONSENT.