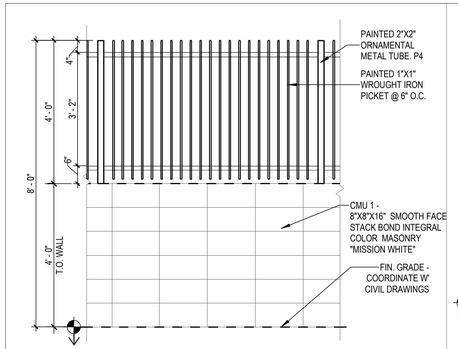

11 'A3' TYPE SOLID SCREEN WALL ELEV.

1/2" = 1'-0"

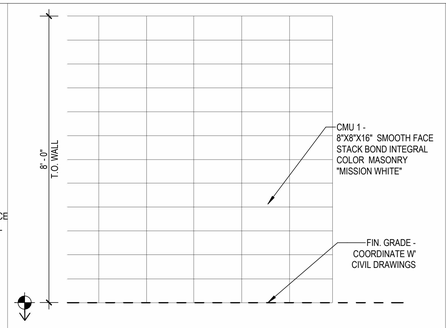

7 'A1' TYPE SCREEN WALL ELEVATION

1/2" = 1'-0"

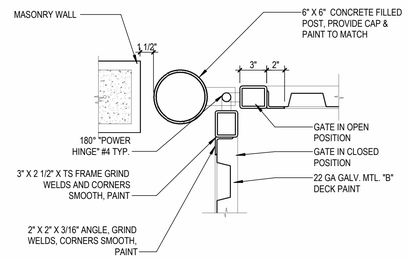

3 GATE HINGE

1 1/2" = 1'-0"

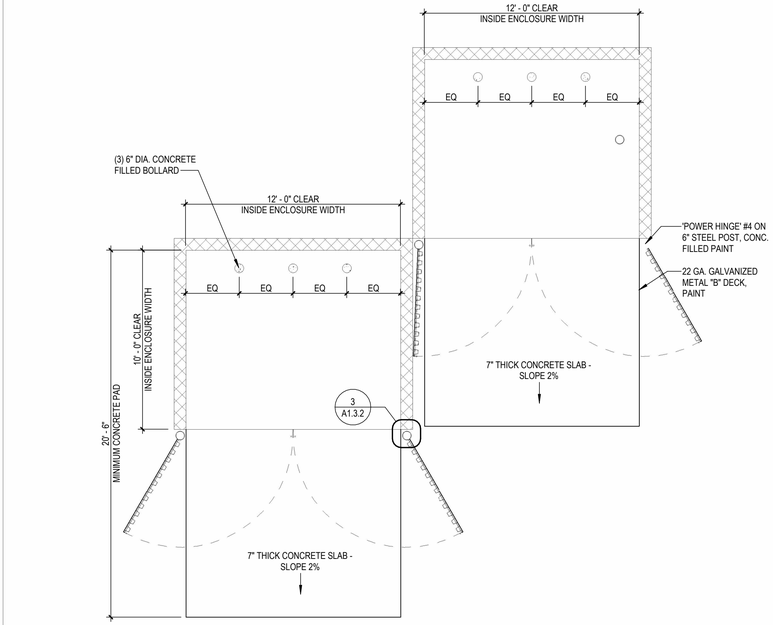

1 TYPICAL TRASH ENCLOSURE

1/4" = 1'-0"

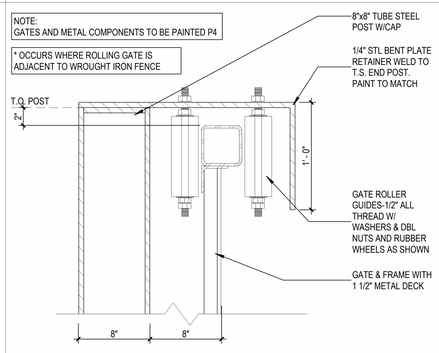

8 ROLLING GATE AT POST

1 1/2" = 1'-0"

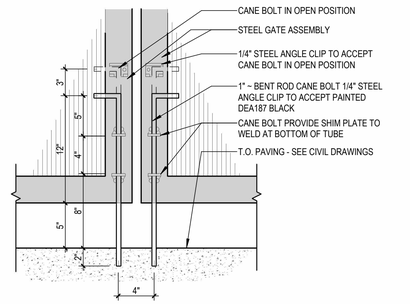

4 CANE BOLT DETAIL

1 1/2" = 1'-0"

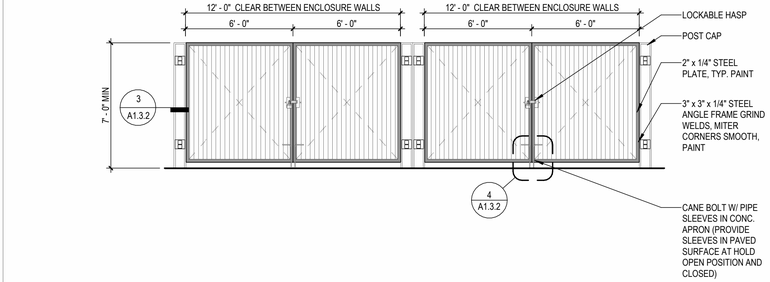

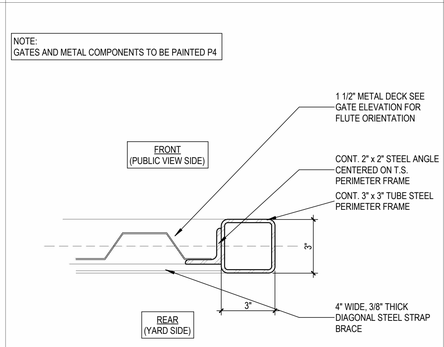

9 TYPICAL ROLLING GATE FRAME

3" = 1'-0"

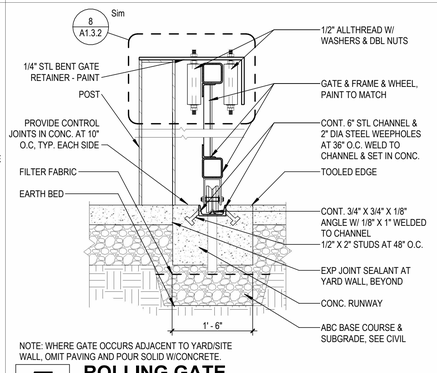

5 ROLLING GATE

3/4" = 1'-0"

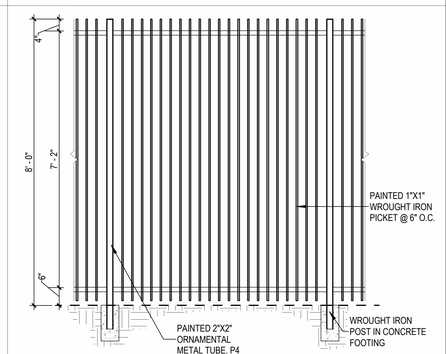

10 TYPICAL WROUGHT IRON FENCE

1/2" = 1'-0"

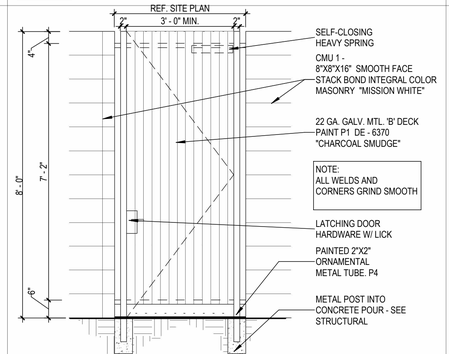

6 PEDESTRIAN SWING GATE

1/2" = 1'-0"

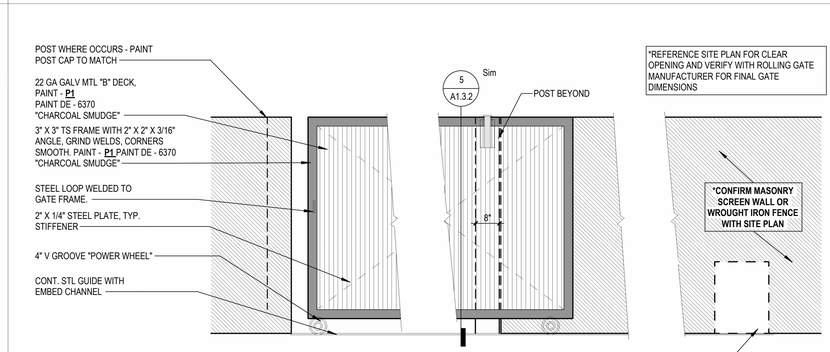

2 SINGLE ROLLING GATE

1/2" = 1'-0"

LGE | DESIGNGROUP
12200 N. Scottsdale Rd. Suite 170 Scottsdale, AZ 85254
P: 480.998.0998

COLLECTOR'S GARAGE AT WESTWORLD

10405 E MCDOWELL MTN RANCH RD
SCOTTSDALE, AZ 85255

LGE | DESIGNBUILD

#	REVISION	DATE

NOT FOR CONSTRUCTION

SHEET TITLE: SITE DETAILS
ISSUE DATE: 07/02/25
DRAWN BY: LGE DESIGN GROUP
CHECKED BY: --
PROJECT No: --

A1.3.2

THESE DRAWINGS ARE AN INSTRUMENT OF SERVICE AND THE PROPERTY OF LGE DESIGN GROUP AND THE ARCHITECT OF RECORD, AND THE INFORMATION CONTAINED HEREIN SHALL NOT BE REPRODUCED IN ANY FORM OR BY ANY MEANS WITHOUT THE EXPRESS WRITTEN PERMISSION AND CONSENT OF LGE DESIGN GROUP AND THE ARCHITECT OF RECORD.