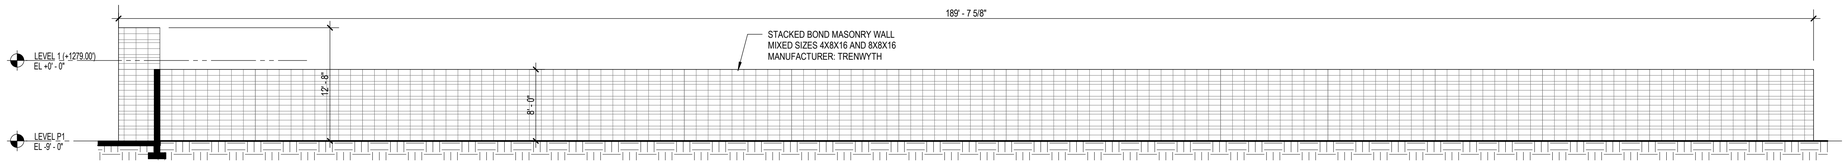

2 EAST-WEST MASONRY SCREEN WALL
SCALE: 1/8" = 1'-0"

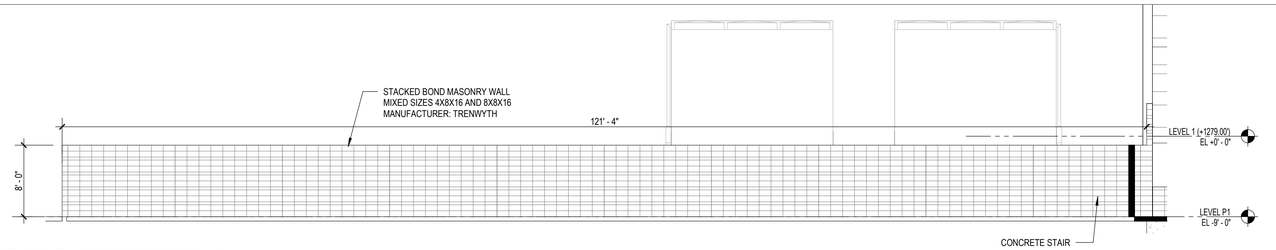

3 NORTH-SOUTH MASONRY SCREEN WALL
SCALE: 1/8" = 1'-0"

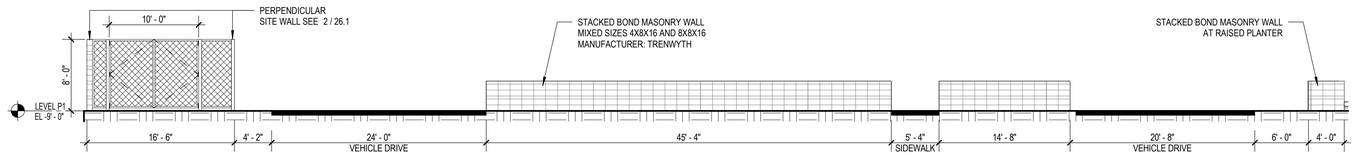

4 NORTH-SOUTH MASONRY SCREEN WALL - BROWN AVENUE
SCALE: 1/8" = 1'-0"

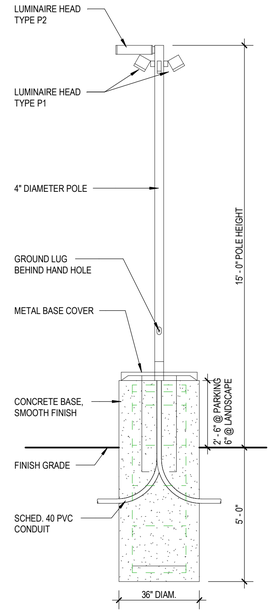

1 SITE POLE BASE DETAIL
SCALE: 3/8" = 1'-0"

Plot Date: 5/8/2025 1:19:26 PM Author

SCOTTSDALE CITY CENTER

7201 EAST CAMELBACK ROAD
SCOTTSDALE, AZ 85251

SMITHGROUP

455 NORTH THIRD STREET
SUITE 250
PHOENIX, AZ 85004
602.265.2200
smithgroup.com

SUSTAINABILITY ENGINEERING GROUP
CIVIL ENGINEER
8280 E GELDING DRIVE, SUITE 101
SCOTTSDALE, AZ 85260
480.588.7226

SMITHGROUP
LANDSCAPE ARCHITECT
455 N THIRD STREET, SUITE 250
PHOENIX, AZ 85004
602.265.2200

ISSUED FOR	DATE
DEVELOPMENT REVIEW SUBMITTAL	*16MAY2025*
DEVELOPMENT REVIEW SUBMITTAL	*11NOV2024*
DEVELOPMENT REVIEW SUBMITTAL	*03JUL2023*

SEALS AND SIGNATURES

NOT FOR CONSTRUCTION

CONCEPTUAL PLANS FOR DR REVIEW ONLY

SHEET TITLE

ARCHITECTURAL SITE DETAILS

PROJECT NUMBER 14165.000

SHEET NUMBER DR **26.1**

*** THIS SHEET IS INTENDED TO BE VIEWED AND PRINTED IN COLOR ***