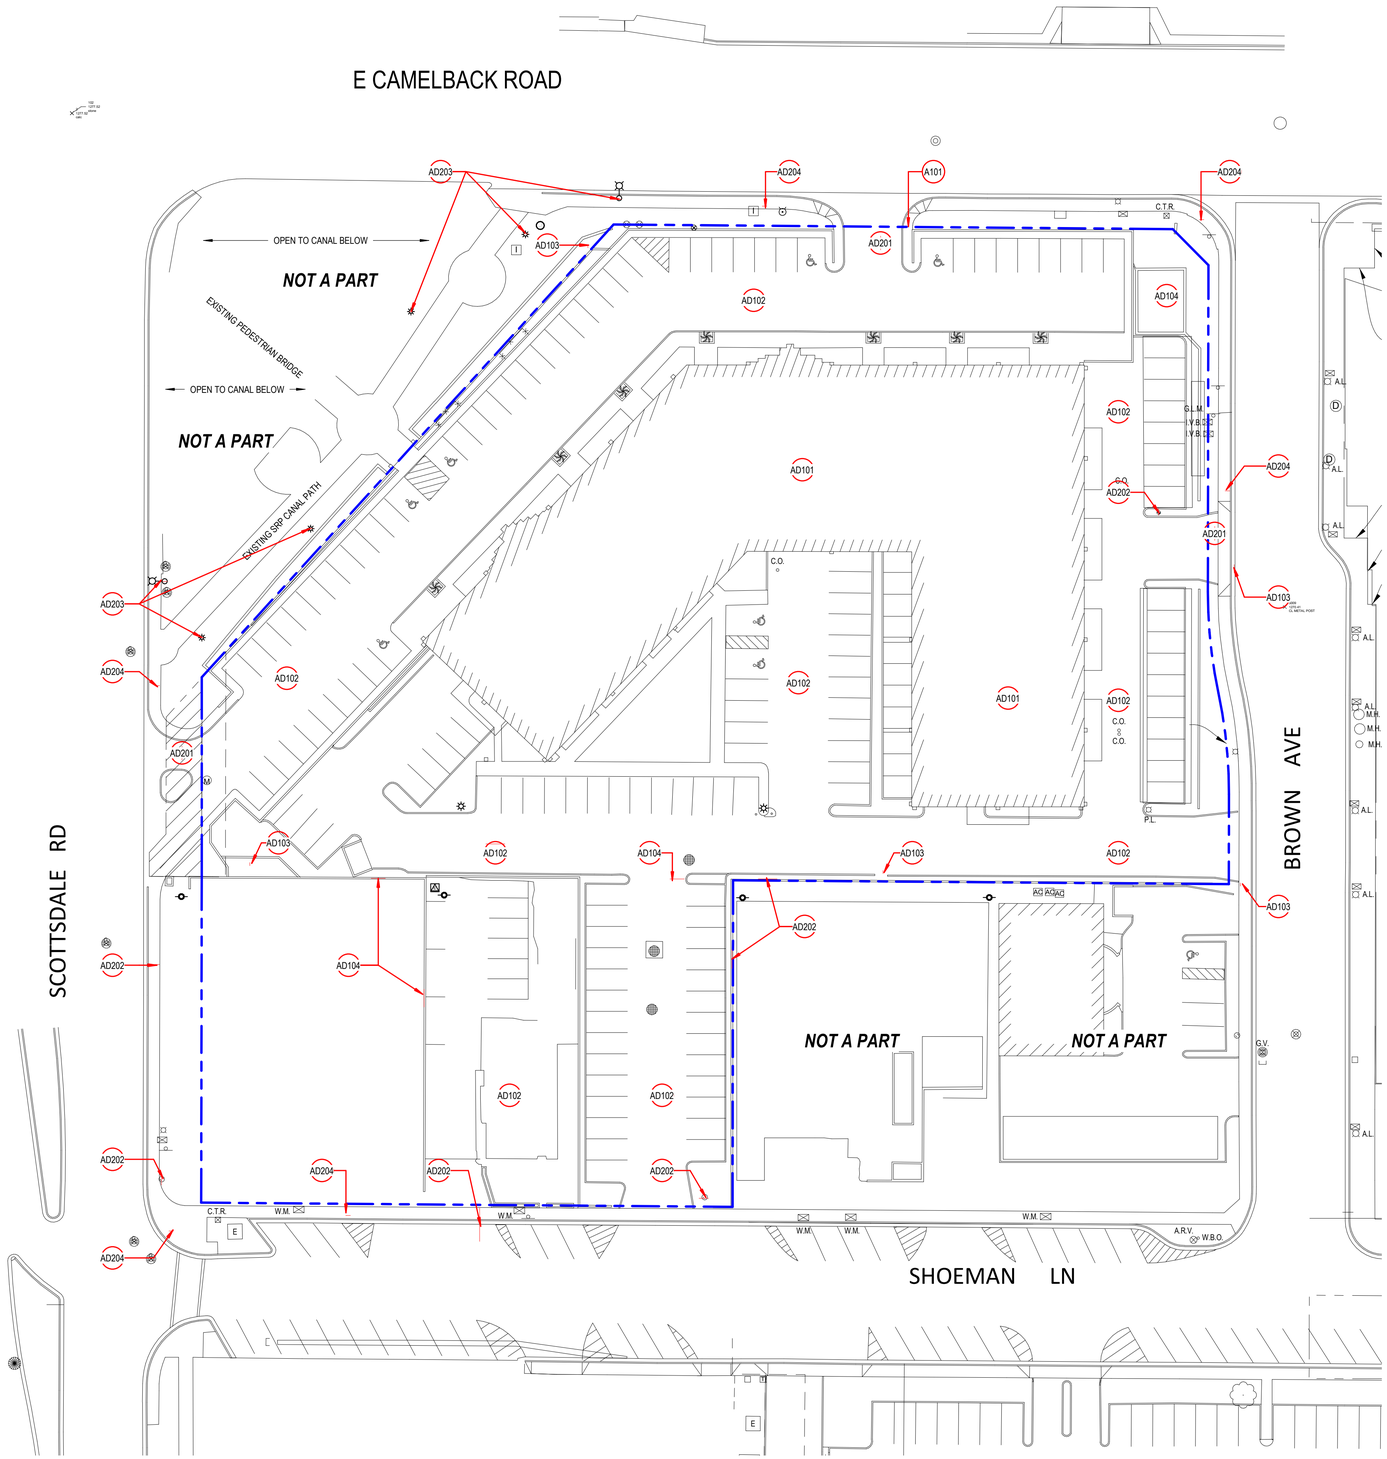

NORTH

1 DEMOLITION PLAN
SCALE: 1" = 30'-0"

0 30' 60' 90'
GRAPHIC SCALE: 1" = 30' - 0"

SHEET KEYNOTES

A101	PROPERTY LINE
AD101	REMOVE AND DISPOSE OF EXISTING STRUCTURES AND ASSOCIATED EQUIPMENT. LEVEL SITE ONCE REMOVED
AD102	REMOVE EXISTING ASPHALT, CURBING & SCREEN WALLS
AD103	REMOVE EXISTING UTILITIES; CAP ARROW LINE
AD104	REMOVE EXISTING MECHANICAL EQUIPMENT
AD201	MAINTAIN EXISTING DRIVE APRON
AD202	MAINTAIN EXISTING UTILITY
AD203	MAINTAIN EXISTING LIGHTING
AD204	MAINTAIN EXISTING SIDEWALK AND ADA RAMPS

SCOTTSDALE CITY CENTER

7201 EAST CAMELBACK ROAD
SCOTTSDALE, AZ 85251

SMITHGROUP

455 NORTH THIRD STREET
SUITE 250
PHOENIX, AZ 85004
602.265.2200
smithgroup.com

SUSTAINABILITY ENGINEERING GROUP
CIVIL ENGINEER
8280 E GELDING DRIVE, SUITE 101
SCOTTSDALE, AZ 85260
480.588.7226

SMITHGROUP
LANDSCAPE ARCHITECT
455 N THIRD STREET, SUITE 250
PHOENIX, AZ 85004
602.265.2200

ISSUED FOR	DATE
DEVELOPMENT REVIEW SUBMITTAL	*16MAY2025*
DEVELOPMENT REVIEW SUBMITTAL	*11NOV2024*
DEVELOPMENT REVIEW SUBMITTAL	*03JUL2023*

SEALS AND SIGNATURES

NOT FOR CONSTRUCTION

CONCEPTUAL PLANS FOR DR REVIEW ONLY

SHEET TITLE

DEMOLITION PLAN

14165.000
PROJECT NUMBER

DR 47.1
SHEET NUMBER

Author
5/8/2025 1:20:51 PM
Plot Date:

* THIS SHEET IS INTENDED TO BE VIEWED AND PRINTED IN COLOR *