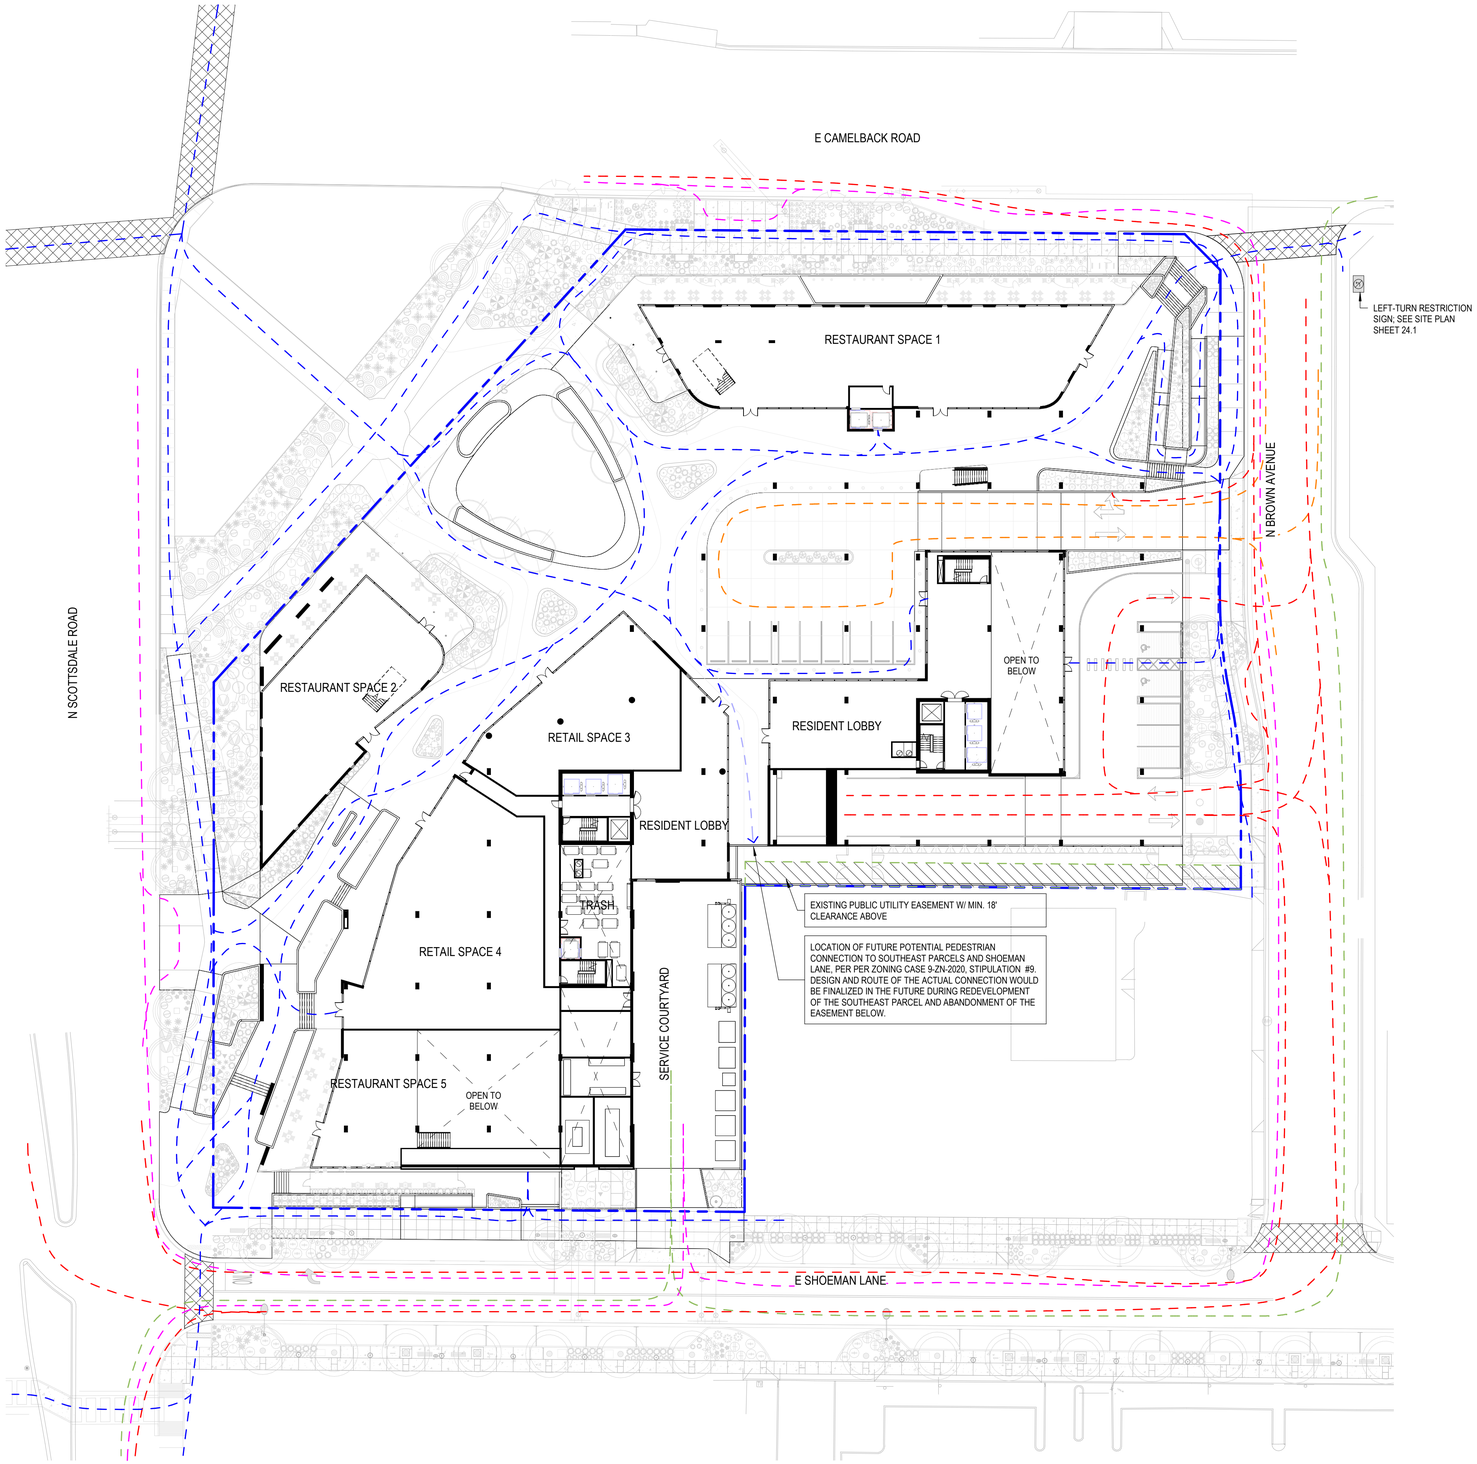

NORTH

1 PEDESTRIAN AND VEHICLE CIRCULATION PLAN
SCALE: 1" = 30'-0"

0 30' 60' 90'
GRAPHIC SCALE: 1" = 30' - 0"

GRAPHIC LEGEND

- PEDESTRIAN CIRCULATION
- VEHICULAR CIRCULATION
- VALET SERVICE CIRCULATION
- REFUSE VEHICLE CIRCULATION
- FIRE DEPARTMENT CIRCULATION
- PEDESTRIAN CROSSWALK

SCOTTSDALE CITY CENTER

7201 EAST CAMELBACK ROAD
SCOTTSDALE, AZ 85251

SMITHGROUP

455 NORTH THIRD STREET
SUITE 250
PHOENIX, AZ 85004
602.265.2200
smithgroup.com

SUSTAINABILITY ENGINEERING GROUP
CIVIL ENGINEER
8280 E GELDING DRIVE, SUITE 101
SCOTTSDALE, AZ 85260
480.588.7226

SMITHGROUP
LANDSCAPE ARCHITECT
455 N THIRD STREET, SUITE 250
PHOENIX, AZ 85004
602.265.2200

ISSUED FOR	DATE
DEVELOPMENT REVIEW SUBMITTAL	16MAY2025
DEVELOPMENT REVIEW SUBMITTAL	11NOV2024
DEVELOPMENT REVIEW SUBMITTAL	03JUL2023

SEALS AND SIGNATURES

NOT FOR CONSTRUCTION

CONCEPTUAL PLANS FOR DR REVIEW ONLY

SHEET TITLE

PEDESTRIAN & VEHICULAR CIRCULATION PLAN

PROJECT NUMBER 14165.000

SHEET NUMBER DR 37.1

Author

5/8/2025 1:19:58 PM

Plot Date:

* THIS SHEET IS INTENDED TO BE VIEWED AND PRINTED IN COLOR *